

INDEX

ID0.0.0	COVER SHEET AND INDEX
ID0.0.1	FINISHES SCHEDULE PLUMBING & EQUIPMENT SCHEDULE DOOR SCHEDULE LIGHTING AND ELECTRICAL LEGEND

ID1.0.0	P2 LEVEL PLANS ALL PLANS
ID1.0.1	P1 LEVEL PLANS ALL PLANS
ID1.1.0	1 ST FLOOR CONSTRUCTION PLAN
ID1.1.1	1 ST FLOOR REFLECTED CEILING PLAN
ID1.1.2	1 ST FLOOR FURNITURE & POWER PLAN
ID1.1.3	1 ST FLOOR FLOOR FINISHES PLAN
ID1.1.4	1 ST FLOOR WALL FINISHES PLAN
ID1.1.5	1 ST FLOOR / CORRIDOR ALL PLANS
ID1.2.0	2ND FLOOR CONSTRUCTION PLAN & REFLECTED CEILING PLAN
ID1.2.1	2ND FLOOR FLOOR FINISHES PLAN & WALL FINISHES PLAN
ID1.3.0	3RD FLOOR CONSTRUCTION PLAN & REFLECTED CEILING PLAN
ID1.3.1	3RD FLOOR FLOOR FINISHES PLAN & WALL FINISHES PLAN
ID1.4.0	4TH FLOOR CONSTRUCTION PLAN & REFLECTED CEILING PLAN
ID1.4.1	4TH FLOOR FLOOR FINISHES PLAN & WALL FINISHES PLAN

ID1.5.0	5TH FLOOR CONSTRUCTION PLAN & REFLECTED CEILING PLAN
ID1.5.1	5TH FLOOR FLOOR FINISHES PLAN & WALL FINISHES PLAN
ID1.6.0	6TH FLOOR CONSTRUCTION PLAN & REFLECTED CEILING PLAN
ID1.6.1	6TH FLOOR FLOOR FINISHES PLAN & WALL FINISHES PLAN
ID1.7.0	7TH FLOOR CONSTRUCTION PLAN & REFLECTED CEILING PLAN
ID1.7.1	7TH FLOOR FLOOR FINISHES PLAN & WALL FINISHES PLAN
ID1.8.0	8TH FLOOR CONSTRUCTION PLAN & REFLECTED CEILING PLAN
ID1.8.1	8TH FLOOR FLOOR FINISHES PLAN & WALL FINISHES PLAN
ID1.9.0	9TH FLOOR CONSTRUCTION PLAN & REFLECTED CEILING PLAN
ID1.9.1	9TH FLOOR FLOOR FINISHES PLAN & WALL FINISHES PLAN
D1.9.2	9TH FLOOR / AMENITY TERRACE FURNITURE & POWER PLAN & FLOOR FINISHES PLAN

ID1.10.0	10TH FLOOR ALL PLANS
ID1.11.0	11TH FLOOR ALL PLANS
ID1.12.0	12TH FLOOR ALL PLANS
ID1.13.0	13TH FLOOR ALL PLANS
ID1.14.0	14TH FLOOR ALL PLANS

ID2.0.0	ELEVATIONS
ID2.0.1	ELEVATIONS
ID2.0.2	ELEVATIONS
ID2.1.0	ELEVATIONS
ID2.1.1	ELEVATIONS
ID2.1.2	ELEVATIONS
ID2.1.3	ELEVATIONS
ID2.1.4	ELEVATIONS
ID2.1.5	ELEVATIONS
ID2.1.6	ELEVATIONS
ID2.1.7	ELEVATIONS
ID2.1.8	ELEVATIONS
ID2.1.9	ELEVATIONS
ID2.1.10	ELEVATIONS
ID2.2.0	ELEVATIONS

ALEXANDRA PARK
MAIN BUILDING BLOCK 11

DO NOT SCALE DRAWINGS.

CONTRACTOR MUST VERIFY ALL DRAWINGS, DIMENSIONS, DETAILS AND SPECIFICATIONS AND REPORT ANY DISCREPANCIES TO UNION 31 INC. BEFORE PROCEEDING WITH WORK. MATERIALS MAY NOT BE SUBSTITUTED WITHOUT WRITTEN APPROVAL FROM UNION 31 INC.

ALL DRAWINGS AND SPECIFICATIONS ARE INSTRUMENTS OF SERVICE AND THE PROPERTY OF UNION 31 INC. WHICH MUST BE RETURNED AT THE COMPLETION OF THE WORK.

PRINTED: 20-Aug-14

01	15 AUG / 14	ISSUED FOR PERMIT	AP
NO.	DATE	COMMENTS	INI
REVISIONS:			



UNION31 INC.
183 BATHURST STREET, STE. 201
TORONTO, ON, M5T 2R7, CANADA
TEL: 416-597-1516 FAX: 416-597-2139

PROJECT NAME:
ALEXANDRA PARK
MAIN BUILDING

BLOCK 11
ON, Canada

PROJECT NO.: 13-949

DRAWING(S):

INDEX

DATE STARTED: 07 AUG / 13
SCALE: NTS
DRAWN BY: AP
APPROVED BY: KC

DRAWING NO.:
ID
0.0.0

FINISHES SCHEDULE

CARPET#1	(Prop Management Office) Carpet Tile, TBD Supplier: TBD Contact: TBD
CARPET#2	(Theatre) Broadloom Carpet, TBD Supplier: TBD Contact: TBD
CARPET#3	(Corridors, Typical) Broadloom Carpet, TBD Supplier: TBD Contact: TBD
GLASS#1	(TBD) 1/4" or thickness as required, NG Grey Glass, star-fire, tempered. Contractor to provide sample for designer review and approval prior to fabrication. Refer to elevations for location. Supplier: NGI Designer Glass Contact: 905-739-1101
GLASS#2	(Lobby, Wall Paneling) 1/4" or thickness as required, NGO Milk 200, star-fire, tempered. Contractor to provide sample for designer review and approval prior to fabrication. Refer to elevations for location. Supplier: NGI Designer Glass Contact: TBD
GLASS#3	(TBD) 1/4" or thickness as required, NGMB Bronze Silk, star-fire, tempered. Contractor to provide sample for designer review and approval prior to fabrication. Refer to elevations for location. Supplier: NGI Designer Glass Contact: TBD
HARDWOOD#1	(Party Room) Various Floors Hardwood Collection, L'Amour France Collection, Oak #14, sanded, smoked, oil finish, standard/rustic grade, 180x220mm W x 16mm thick x 1800-2200mm long. Refer to floor finishes plan for location. Supplier: European Flooring Contact: France Rogers 416-967-9200
HARDWOOD #2	(Fitness Area) 7" wide laminate floor. Underlayment as recommended by supplier/fitness consultant. Supplier: TBD Contact: TBD
HARDWOOD #3	(Dining Room) 7" wide laminate floor. Underlayment as recommended by supplier. Supplier: TBD Contact: TBD
METAL #1	(TBD) Blackened Steel, gauge to be confirmed by fabricator. Refer to elevations for location. Supplier: By Millwork/Option 3 Display Contact: Tony Ricci 416-333-9322
METAL #2	(Party Room, Divider Screen) Steel coil mesh, antique bronze finish, 18-20 gauge. Refer to elevations for location. Supplier: By Millwork/Cascade Coil Drapery Contact: 800-999-2645
MIRROR#1	(Lobby, Fireplace Wall Accent) 1/4" or thickness as required, NGM Black Mirror, star-fire, tempered. Contractor to provide sample for designer review and approval prior to fabrication. Refer to elevations for location. Supplier: NGI Designer Glass Contact: TBD
SLAB#1	(Millwork, Concierge Desk) Capitolino, polished. Supplier: Clot Contact: Aaron Huynh
SLAB#2	(Millwork, Concierge Desk) Nero Voda, cross cut, honed. Supplier: Clot Contact: Debra Rubin
SLAB#3	(Lobby, Elevator surround) 1/2" Slab TBD Supplier: Clot Contact: TBD
TILE #1	(Flooring, Lobby) Porcelain tile TBD. Refer to floor finish plan for location. Supplier: Stone Tile Contact: Debra Rubin
TILE #2	(Flooring, Lobby Accent) Porcelain tile, polished TBD. Refer to floor finish plan for location. Supplier: Stone Tile Contact: Debra Rubin
TILE #3	(Flooring, Changerooms) Porcelain tile TBD. Refer to floor finish plan for location. Supplier: Stone Tile Contact: Debra Rubin
TILE #4	(Changeroom Walls) 6x24 ceramic tile, Equipe Gallery Blanco Brillio, grout TBD. Install as per manufacturer's directions. Refer to wall finishes plan for location. Ensure grout lines align as per wall finishes plan. Supplier: CersaC tile Contact: Christina Delago 905-851-7923
TILE #5	(Flooring, Kitchen) Porcelain tile TBD. Refer to floor finish plan for location. Supplier: Stone Tile Contact: Debra Rubin
TILE #6	(Backsplash, Kitchen) Porcelain tile TBD. Refer to floor finish plan for location. Supplier: TBD Contact: TBD
TILE #7	(Shower, Changerooms) Porcelain tile TBD. Refer to floor finish plan for location. Supplier: TBD Contact: TBD
TILE #8	(Mail Room) Porcelain tile TBD. Refer to floor finish plan for location. Supplier: TBD Contact: TBD
TILE #9	(Prop Management Kitchen/Admin) Porcelain tile TBD. Refer to floor finish plan for location. Supplier: TBD Contact: TBD
TILE #10	(Whirlpool Room Floor) Porcelain tile TBD. Refer to floor finish plan for location. Supplier: TBD Contact: TBD
TILE #11	(Whirlpool Room Walls) Porcelain tile TBD. Refer to floor finish plan for location. Supplier: TBD Contact: TBD
TILE #12	(Parking level Rooms)
TILE #13	(Parking level walls)
WOOD#1	(Party Room, Millwork/Throughout) Veneer on 1/2" plywood, 1/2" solid as required, stain to match TAY (KOTO) 04 005, clear coat 10% green of high quality urethane to be applied for protection. Contractor to provide sample for designer review and approval prior to fabrication. Refer to elevations for location. Supplier: By Millwork/Materials Inc. Contact: Leonardo Fiaschi 201-968-0101
WOOD#2	(Lobby, Millwork/Throughout, Ceiling Fin Detail) Walnut, flat cut, veneer on 1/2" plywood, 1/2" solid as required, oiled finish. Contractor to provide sample for designer review and approval prior to fabrication. Refer to elevations for location. Supplier: By Millwork/Materials Inc. Contact: Leonardo Fiaschi 201-968-0101
PAINT #1	(General Walls)
PAINT #2	(General Ceiling)
PAINT #3	

EQUIPMENT SCHEDULE

P1 - TOILET	(Ground Fir WC / Ground Fir change room, P1 floor changeroom & 5th Floor WC) Kohler HighCIFT toilet bowl K-4368, white finish, c/w Lustra open front seat K-4368, col: White. Exposed toilet flushometer, 1.28 gpf, K-1353s, polished chrome finish. Refer to Furniture & Power plan for locations. Supplier: Kohler Contact: Ariel Go 416-716-0536
P2 - BASIN	(Ground Floor WC & 9th Floor WC) Lacura Pazzo wall hung vanity sink, model#H22-01 white porcelain with overflow, with one faucet hole, additional accessory #6207 wall mount porcelain shroud, rim as shown on elevation, complete with stainless steel a trap Supplier: Amati Plumbing Contact: Anthony Gaudio (905)79-0851 x234
P3 - FAUCET	(Ground Floor WC & 9th Floor WC) Hansgrohe Memo S Single Hole Faucet c/w pop up, 31050001, Chrome Finish. Install according to OBC requirements for Barrier Free Supplier: Amati Plumbing
P4 - SINK	(Ground Floor Changerooms) White vitreous china under counter sink #PS-105 , 16" x16" x 6-3/4", c/w recommended drain. Refer to Furniture & Power plan for locations. Supplier: Cantiro Concepts
P5 - SHOWER HEAD	(Ground Floor Changerooms) Hansgrohe Raindance Connect Shower System, wall mounted shower head and hand shower, model#2164001, chrome finish. Complete with required nozzles, wall outlets and temp control trim. Supplier: Amati
P6 - FAUCET	(Ground Floor Changerooms) Hansgrohe Memo S Electronic Faucet with Preset Temperature control. Battery operated (included), Chrome Finish. Supplier: Amati
P7 - SINK	(Ground Floor Amenity Bar) Stainless steel undermount sink KSS-0003, c/w mtg hardware and all parts. Refer to Furniture & Power plan for locations. Supplier: Cantiro Concepts
P8 - SINK	(Ground Floor Amenity Kitchen) Stainless steel undermount sink KSS-005, 18"x23"x10.5" c/w mtg hardware and all parts. Refer to Furniture & Power plan for locations. Supplier: Cantiro Concepts
P9 - FAUCET	(Ground Floor Amenity Kitchen) Cabano Razz Kitchen Faucet, pull out single spray, swivel spout, 38781, chrome finish. Refer to Furniture & Power plan for locations. Supplier: Trendline Marketing
P10 - FAUCET	(Ground Floor Bar) Cabano Razz Kitchen Faucet 38101, chrome finish. Refer to Furniture & Power plan for locations. Supplier: Trendline Marketing
P11 - LINEAR FLOOR DRAIN	(Amenity Showers) Infinity drain, S-AS 65, complete kit, site sizeable. Size per plan. Polished Stainless finish. Complete with all necessary components. Refer to Furniture and Power plan for locations. Consult with landscape architect. Supplier: Infinity Drain
P12 - SINK	(Property Management Office Kitchenette, P1 Level Kitchenette) Stainless steel undermount sink KSS-2018, 20"x10"x8" c/w sound dampening pads, hardware and all parts. Refer to Furniture & Power plan for locations. Supplier: Cantiro Concepts
P13 - FAUCET	(Property Management Office Kitchenette, P1 Level Kitchenette) Cabano Tech Kitchen Faucet 27281, chrome finish. Swivel Spout, pull out aerator spray. Refer to Furniture & Power plan for locations. Supplier: Trendline Marketing
P14 - BOTTLE FILLING STN	(Fitness Area Ground Floor) Elkay EZ200 Bottle Filling station with B-Level EZ Cooler Model EZ25LBNVS. Refer to Furniture & Power plan for locations. Supplier: Elkay
P15 - SHOWER HEAD	(P1 Level Changeroom) American Standard, Serin Shower System Kit, model # 2064.724, 3 function adjustable hand shower, hose, wall supply, and slide bar, chrome finish. Complete with required rough-ins, control valves, trim kit and accessories. Supplier: American Standard Contact: Federico Rossi (647)201-6633
P16 - BASIN	(P1 Level Changeroom) Same as P2
P17 - FAUCET	(P1 Level Changeroom) Cabano Tech 2200A Single Hole Basin Faucet, Chrome. Supplier: Trendline Marketing
P18 - BARRIER ADJ SHOWER KIT	(Ground floor P1 barrier free washroom) Cabano 76101 Build a Shower 58lb Shower rail kit, Incl Bar, hose and hand shower, Chrome. Mounting height according to CBC Barrier free requirements.
P19 - FOOT SHOWER	(9th Floor Pool/outdoor) Foot shower at deck floor level c/w ADA metered push valve 32" free-standing foot shower, PPS-200-ADA, polished chrome finish. Refer to Furniture and Power plan for locations. Consult with landscape architect. Supplier: Trendline Marketing

DOOR SCHEDULE

Where Applicable:	151A/B	WOMEN'S CHANGEROOM VESTIBULE 2135mm high solid core wood door for wood veneer finish as per wall finishes plan, hardware to be Elmes full length pul #G999-01-130-P1925 (6" O' L) both sides, provide self closer, strike plate, hinges satin chrome finish, electronic strike as required. Supplier: Citywide door & hardware
TYPICAL	152	WOMEN'S CHANGEROOM WC 2135mm high solid core wood door for paint finish as per wall finishes plan, hardware to be Elmes full length pul #G999-01-130-P1925 (6" O' L) provide self closer, strike plate, hinges, privacy set (inside only), satin chrome finish, refer to elevation. Supplier: Citywide door & hardware
501 (Suite Entry)	153	WOMEN'S CHANGEROOM BF WC 2135mm high solid core wood door for paint finish as per wall finishes plan, hardware to be Elmes full length pul #G999-01-130-P1925 (6" O' L) provide self closer, strike plate, hinges, privacy set (inside only), satin chrome finish, refer to elevation. Supplier: Citywide door & hardware
TYP-1 (Typical floors - electrical closet door, mechanical doors, refuse doors)	154	CORRIDOR D TO FITNESS AREA 2135 mm high frameset double clear glazed door, thickness as req'd, tempered as req'd, hardware to be Elmes full length pul # G999-01-130-P1925 (7" O' L) both sides, power assist HA-8 concealed automatic operator, refer to elevations. Supplier: Citywide door & hardware
TYP-2 (Typical Exit Stairs)	156	BARRIER FREE WC 2440 high solid core wood door for paint finish as per wall finishes plan, hardware to be Elmes full length pul #G999-01-130-P1925 (6" O' L) (corner side only), provide self closer, strike plate, hinges, privacy set (inside only), satin chrome finish, refer to elevation. Supplier: Citywide door & hardware
P201.1, P201.X	157	BARRIER FREE WC 2440 high solid core wood door for paint finish as per wall finishes plan, hardware to be Elmes full length pul #G999-01-130-P1925 (6" O' L) (corner side only), provide self closer, strike plate, hinges, privacy set (inside only), satin chrome finish, refer to elevation. Supplier: Citywide door & hardware
P201.2 (Elevator Lobby to Vestibule)	158	THEATRE VCU 2135 mm high
P110.1, P101	158A	THEATRE VCU 2030 mm high CUSTOM TBD.
P110.1, P130	158B	THEATRE VCU 2030mm high CUSTOM TBD.
P117 (Staff Room)	158C	THEATRE EQUIPMENT ROOM 2030mm high solid core wood door for paint finish as per wall finishes plan, hardware to be lever style handles by Schlage, s-series Jupiter, satin chrome finish, provide self closer, strike plate, hinges, satin chrome finish. Supplier: Citywide door & hardware
P117	159	CORRIDOR ELECTRICAL CLOSET 2135mm high 90 min rated hollow core metal door for paint finish as per wall finishes plan, hardware to be lever style handles by Schlage, s-series Jupiter, satin chrome finish, lockset, provide self closer, strike plate, hinges, satin chrome finish. Supplier: Citywide door & hardware
P117	160.1	CORRIDOR D TO CORRIDOR A 2135mm high 45min rated hollow core metal door for paint finish as per wall finishes plan, hardware to be lever style handles by Schlage, s-series Jupiter, satin chrome finish, lockset, provide self closer, strike plate, hinges, satin chrome finish. Supplier: Citywide door & hardware
P117	160.2	PARTY ROOM AMENITY ENTRANCE 2030mm high frameset clear glazed door with side lite, thickness as req'd, tempered as req'd, hardware to be Elmes full length pul # G999-01-130-P1925 (7" O' L) both sides, power assist, refer to elevations. Supplier: Citywide door & hardware
P117	161.1	CORRIDOR TO DINING ROOM 2135mm high solid core wood door for wood #77, hardware to be Elmes full length pul # G999-01-130-P1925 (6" O' L) both sides, satin chrome finish, provide self closer, strike plate, hinges, satin chrome finish. Supplier: Citywide door & hardware
P117	161.2	KITCHEN TO DINING ROOM 2135mm high solid core wood door for wood #77, hardware to be Elmes full length pul # G999-01-130-P1925 (6" O' L) both sides, satin chrome finish, provide self closer, strike plate, hinges, satin chrome finish. Supplier: Citywide door & hardware
P117	161A	DINING ROOM VFCU 2030mm high CUSTOM TBD.
P117	162	AMENITY KITCHENETTE 2135mm high solid core wood door for wood #77, hardware to be Elmes full length pul # G999-01-130-P1925 (6" O' L) both sides, satin chrome finish, provide self closer, strike plate, hinges, satin chrome finish. Supplier: Citywide door & hardware
P117	163	AMENITY - PARTY ROOM EXIT TO TERRACE 2675 mm high, as per architectural specification.
P117	163A	AMENITY PARTY ROOM VFCU 2030mm high CUSTOM TBD.
P117	164	PROPERTY MANAGEMENT OFFICE 2135mm high frameset clear glazed door, thickness as req'd, tempered as req'd, privacy film to be applied to glass- design to be determined by designer, hardware to be Elmes full length pul # G999-01-130-P1925 (7" O' L) both sides, dull chrome finish, refer to elevations. Supplier: Citywide door & hardware
P117	166.1	MANAGEMENT OFFICE 2135mm solid core wood door for paint finish as per wall finishes plan, complete with sidelite, hardware to be Elmes full length pul #G999-01-130-P1925 (6" O' L) (corner side only), provide self closer, strike plate, hinges, privacy set (inside only), satin chrome finish, refer to elevation. Supplier: Citywide door & hardware
P117	166.2	PROPERTY MANAGEMENT MECH. CL. 2030mm high hollow core metal door for paint finish as per wall finishes plan, hardware to be lever style handles by Schlage, s-series Jupiter, dull chrome finish, lockset, provide self closer, strike plate, hinges, satin chrome finish. Supplier: Citywide door & hardware
P117	167	KITCHEN / COPY 2135mm solid core wood door for paint finish as per wall finishes plan, complete with sidelite, hardware to be Elmes full length pul #G999-01-130-P1925 (6" O' L) (corner side only), provide self closer, strike plate, hinges, privacy set (inside only), satin chrome finish, refer to elevation. Supplier: Citywide door & hardware
P117	168	CACR ROOM 2135 mm high 180 degree opening 90min rated solid core slab wood door for wood#K, frames for wood#K, wood to be treated for fire rating, hardware to be Schlage Architectural hardware, lever style pulls, S Series model Jupiter, IN #626 (satin chrome), provide hinges, self closer all in satin chrome finish, electronic strike TBD as per architects specifications, refer to elevations Supplier: Citywide door & hardware
P117	169	PARCEL ROOM 2135 mm high solid core slab wood door for wood#K, frames for wood#K, wood to be treated for fire rating, hardware to be Schlage Architectural hardware, lever style pulls, S Series model Jupiter, IN #626 (satin chrome), provide hinges, self closer all in satin chrome finish, electronic strike TBD as per architects specifications, refer to elevations Supplier: Citywide door & hardware
P117	172.2	GROUND FLOOR RESIDENTIAL GARBAGE 2135mm high 90 min rated hollow core metal door for paint finish as per wall finishes plan, hardware to be lever style handles by Schlage, s-series Jupiter, dull chrome finish, provide self closer, strike plate, hinges, satin chrome finish. Supplier: Citywide door & hardware
P117	173.1	RESIDENTIAL MOVING 2135mm high 45 min rated hollow core metal door for paint finish as per wall finishes plan, hardware to be lever style handles by Schlage, s-series Jupiter, dull chrome finish, provide self closer, strike plate, hinges, satin chrome finish. Supplier: Citywide door & hardware
P117	173.2	RESIDENTIAL GARBAGE, RECYCLING AND ORGANICS 2135mm high 90 min rated hollow core metal door for paint finish as per wall finishes plan, hardware to be lever style handles by Schlage, s-series Jupiter, dull chrome finish, provide self closer, strike plate, hinges, satin chrome finish. Supplier: Citywide door & hardware
P117	173.3	LOADING TO RESIDENTIAL MOVING 2135mm high 90 min rated hollow core metal door for paint finish as per wall finishes plan, hardware to be lever style handles by Schlage, s-series Jupiter, dull chrome finish, provide self closer, strike plate, hinges, satin chrome finish. Supplier: Citywide door & hardware
P117	144	VESTIBULE 2135mm high 90 min rated hollow core metal door, complete with vision lite as per architect's specifications, for paint finish as per wall finishes plan, hardware to be Schlage Architectural Hardware, lever style pulls, S series model Jupiter, IN#626 (satin chrome), provide hinges self closer all in satin chrome finish. Electronic strike TBD as per architects specification. Supplier: Citywide Door and Hardware
P117	145.2	RESIDENTIAL BIKE STORAGE 2135mm high 45 min rated hollow core metal door, complete with vision lite as per architect's specifications, for paint finish as per wall finishes plan, hardware to be Schlage Architectural Hardware, lever style pulls, S series model Jupiter, IN#626 (satin chrome), provide hinges self closer all in satin chrome finish. Electronic strike TBD as per architects specification. Supplier: Citywide Door and Hardware
P117	146A/B	MEN'S CHANGEROOM VESTIBULE 2135mm high solid core wood door for wood veneer finish as per wall finishes plan, hardware to be Elmes full length pul #G999-01-130-P1925 (6" O' L) both sides, provide self closer, strike plate, hinges satin chrome finish, electronic strike as required. Supplier: Citywide door & hardware
P117	147	MEN'S CHANGEROOM WC 2135mm high solid core wood door for paint finish as per wall finishes plan, hardware to be Elmes full length pul #G999-01-130-P1925 (6" O' L), provide self closer, strike plate, hinges, privacy set (inside only), satin chrome finish, refer to elevation. Supplier: Citywide door & hardware
P117	148	MEN'S WC BF 2135mm high solid core wood door for paint finish as per wall finishes plan, hardware to be Elmes full length pul #G999-01-130-P1925 (6" O' L), provide self closer, strike plate, hinges, privacy set (inside only), satin chrome finish, refer to elevation. Supplier: Citywide door & hardware
P117	149.1	MEN'S CHANGEROOM TO WHIRLPOOL SPA 2135mm high frameset frosted glazed door, thickness as required, tempered as required, hardware to be Elmes full length pul #G999-01-130-P1925 (6" O' L), to match elevation, back to back installation, provide patch fittings, pivot hinges all in satin chrome finish, rubber stripping to be used as required. Contact: City Wide Door and Hardware
P117	149.2	WOMEN'S CHANGEROOM TO WHIRLPOOL SPA 2135mm high frameset frosted glazed door, thickness as required, tempered as required, hardware to be Elmes full length pul #G999-01-130-P1925 (6" O' L), to match elevation, back to back installation, provide patch fittings, pivot hinges all in satin chrome finish, rubber stripping to be used as required. Contact: City Wide Door and Hardware
P117	150	JANITOR CLOSET IN WOMEN'S CHANGEROOM 2135mm high hollow core metal door for paint finish as per wall finishes plan, hardware to be lever style handles by Schlage, AL-Series Jupiter, satin chrome finish, provide self closer, strike plate, hinges, satin chrome finish.

LIGHTING AND ELECTRICAL LEGEND

TYPE A (Throughput)	Recessed rectangular directional downlight fixture Eutracite 2LT Trimless Multiple Recessed LED w/ driver Size: 12-116" x 4" Lamp: 3 x 3w LED, warm white 3000K Finish: White Specification: # TE211LED-02 Suitable housing as required. Plaster kit as required. Refer to RCP for location.
TYPE A2 (Throughput)	Recessed rectangular directional downlight fixture Eutracite 2LT Trimless Multiple Recessed LED w/ driver Size: 12-116" x 4" Lamp: 3 x 3w LED, warm white 3000K Finish: White Specification: #TE212LED-02 Suitable housing as required. Plaster kit as required. Refer to RCP for location.
TYPE A3 (Throughput)	Multiple trimless LED recessed Eutracite 3 Light Trimless Multiple Recessed LED w/ driver Size: 12-116" x 4" x 5-116" Lamp: 3x3w LED Osram Finish: White Specification: #TE213LED Suitable housing as required. Plaster kit as required. Refer to RCP for location.
TYPE A4 (Fitness Area)	Recessed rectangular directional downlight fixture Eutracite TE214LED Multiple Recessed LED Size: 18.5" x 6.5" x 4" Lamp: 4x3w LED Osram Finish: 01 Black/Black Suitable housing as required. Refer to RCP for location.
TYPE B (Lobby, Beside Fireplace)	Pendant Vista Slim one light pendant Size: 30.25" x 1.75" x 6.4" canopy Lamp: 1x3w LED Finish: Black Specification: Slim 0920 Suitable housing as required. Refer to RCP for location.
TYPE C (Lobby Lounge)	Concealed track chandelier Paul Loebach Halo Chandelier - 3 Rings Rat and Hal 42" dia x 24" h 12 Week Lead Time** Blackened steel finish Drop length TBD on site. Supplier: Light Form
TYPE D (Throughput)	Same as Type A3, to be aimed and adjusted on site with designer.
TYPE E (Cove Lighting Throughput)	InvSLED Pro 2 High Output Tape Light LED-TX2430-5-WT 4w per foot, 80 CRI 2135mm high solid core wood door for wood #77, hardware to be Elmes full length pul # G999-01-130-P1925 (6" O' L) both sides, satin chrome finish, provide self closer, strike plate, hinges, satin chrome finish. Supplier: WAC lighting
TYPE F (Amenity Bar)	Pendant fixture Vista Rhythm 2113 14 by Ark Levy 212-W LED Strip, 110W total Fin: 14 (Black) Supplier: Lightform
TYPE G (Throughput, Millwork)	Under cabinet light Feetel Slimring LED w flat milky lens Model HSL150 15W, 3000K 2135mm high frameset clear glazed door, thickness as req'd, tempered as req'd, privacy film to be applied to glass- design to be determined by designer, hardware to be Elmes full length pul # G999-01-130-P1925 (7" O' L) both sides, dull chrome finish, refer to elevations. Supplier: Studio112
TYPE H (Dining Room)	Pendant light Daiglight Cotrone Suspension Light, Black Matte exterior, Gold powder interior, 2x G9 Halogen Bulbs per tube (Cotrone) compatible LED replacement, Cord length TBD on site, 1000mm L x 80mm Dia Qty per RCP/Elevation Supplier: Studio112
TYPE J (Dining Room Wall Niche)	Pendant light Blackback pendant light Finish to match type H Refer to RCP and elevations for qty and location. Supplier: Studio 112
TYPE K (Fitness Area, Millwork)	Recessed Adjustable Downlight Eutracite TE211LED 01 Black/Black Trim 24W LED Refer to RCP for location. Supplier: Litemode
TYPE L (Spa)	Recessed downlight, suitable for wet area To be confirmed with lighting consultant.
TYPE M (Barrier Free Washroom)	TBC
TYPE N (Changerooms)	TBC
TYPE P (Showers)	Element 3 inch Adjustable downlight E3R- 3 in Round, Flanged Bevel Shower trim. Supplier: Litemode
TYPE Q (Theatre)	Wall Sconce Sakobu Vertical Sconce 4"O" length Walnut/Blackened Steel 3000K Warm LED light Refer to RCP and Elevations for location. Supplier: Studio112
TYPE R (Suite Entry)	Custom Back Lit Wall Sconce with Laser Cut Suite Number Supplier: Litemode
TYPE S (Typical Corridors)	Surface Mounted Fixture Eutracite Slim 305-WH LED 22.30 LP, 3000K 22W Supplier: Litemode
TYPE T (Spa)	LED cove light, suitable for wet area. TBC by lightingsup consultant.
TYPE U (Parking Levels)	Eureka Bass 12640-1X14-WH-BLK-BLK 4W LED, 3000K Refer to RCP for locations. Supplier: Litemode
TYPE V (Duplex receptacle outlet (for specialty usage in addition to Electrical Drawings))	
TYPE W (Floor mounted duplex receptacle outlet (for specialty usage in addition to Electrical Drawings))	
TYPE X (Communication for voice (phone) outlet (for specialty usage in addition to Electrical Drawings))	
TYPE Y (Communication for fax outlet (for specialty usage in addition to Electrical Drawings))	
TYPE Z (Communication for data (internet) outlet (for specialty usage in addition to Electrical Drawings))	
TYPE AA (Powerline as noted (for specialty usage in addition to Electrical Drawings))	
TYPE AB (Cable / satellite TV outlet)	

DO NOT SCALE DRAWINGS.

CONTRACTOR MUST VERIFY ALL DRAWINGS, DIMENSIONS, DETAILS AND SPECIFICATIONS, AND REPORT ANY DISCREPANCIES TO UNION 31 INC. BEFORE PROCEEDING WITH WORK. MATERIALS MAY NOT BE SUBSTITUTED WITHOUT WRITTEN APPROVAL FROM UNION 31 INC.

ALL DRAWINGS AND SPECIFICATIONS ARE INSTRUMENTS OF SERVICE AND THE PROPERTY OF UNION 31 INC. WHICH MUST BE RETURNED AT THE COMPLETION OF THE WORK.

PRINTED: 30-Aug-14

NO.	DATE	COMMENTS	INI
01	15 AUG / 14	ISSUED FOR PERMIT	AP

REVISIONS:

PROJECT NAME:

ALEXANDRA PARK
MAIN BUILDING

BLOCK 11
ON, Canada

PROJECT NO.: 13-949

DRAWINGS:

FINISHES SCHEDULE
PLUMBING & EQUIPMENT SCHEDULE
DOOR SCHEDULE
LIGHTING & ELECTRICAL LEGEND

DATE STARTED: 07 AUG / 13

SCALE: NTS

DRAWN BY: AP

APPROVED BY: KC

DRAWING NO.: ID

0.0.1

UNION31 INC.

183 BATHURST STREET, STE. 201

TORONTO, ON, M5T 2R7, CANADA

TEL: 416-597-1576 FAX: 416-597-2139

Duplex receptacle outlet (for specialty usage in addition to Electrical Drawings)

Floor mounted duplex receptacle outlet (for specialty usage in addition to Electrical Drawings)

Communication for voice (phone) outlet (for specialty usage in addition to Electrical Drawings)

Communication for fax outlet (for specialty usage in addition to Electrical Drawings)

Communication for data (internet) outlet (for specialty usage in addition to Electrical Drawings)

Powerline as noted (for specialty usage in addition to Electrical Drawings)





Cable / satellite TV outlet

DO NOT SCALE DRAWINGS.

CONTRACTOR MUST VERIFY ALL DRAWINGS, DIMENSIONS, DETAILS AND SPECIFICATIONS AND REPORT ANY DISCREPANCIES TO UNION 31 INC. BEFORE PROCEEDING WITH WORK. MATERIALS MAY NOT BE SUBSTITUTED WITHOUT WRITTEN APPROVAL FROM UNION 31 INC.

ALL DRAWINGS AND SPECIFICATIONS ARE INSTRUMENTS OF SERVICE AND THE PROPERTY OF UNION 31 INC. WHICH MUST BE RETURNED AT THE COMPLETION OF THE WORK.

PRINTED: 30-Aug-14

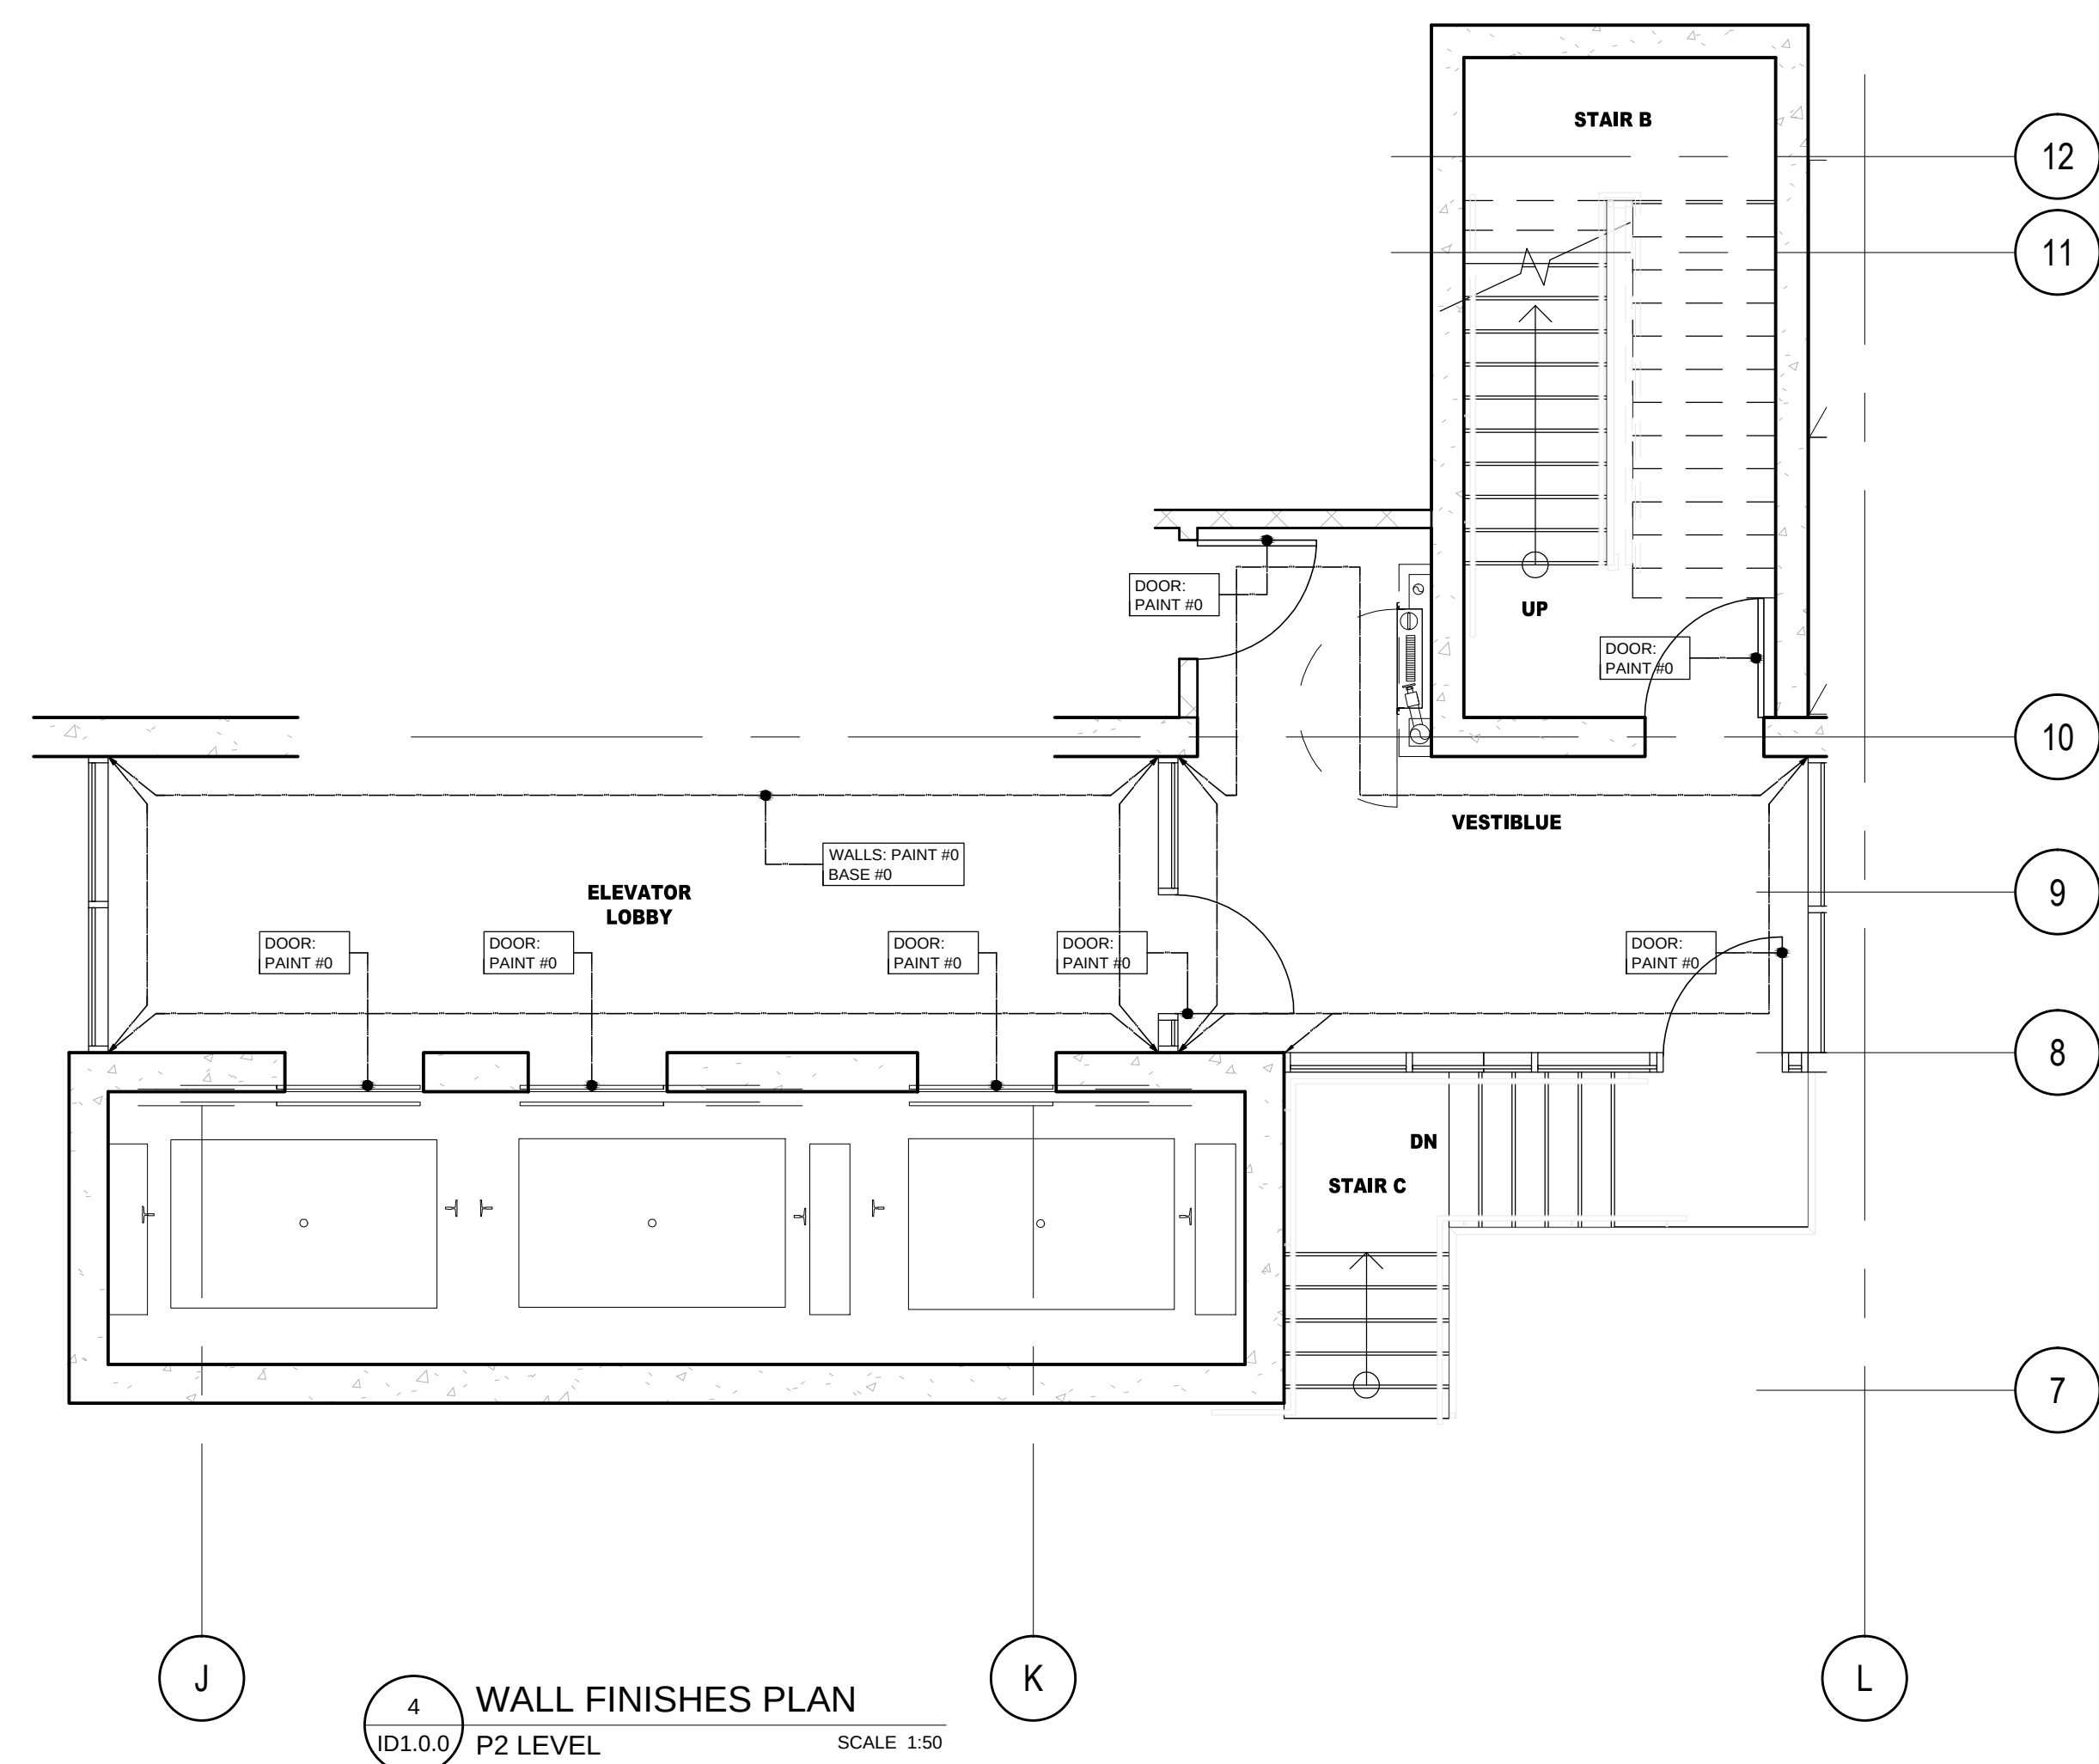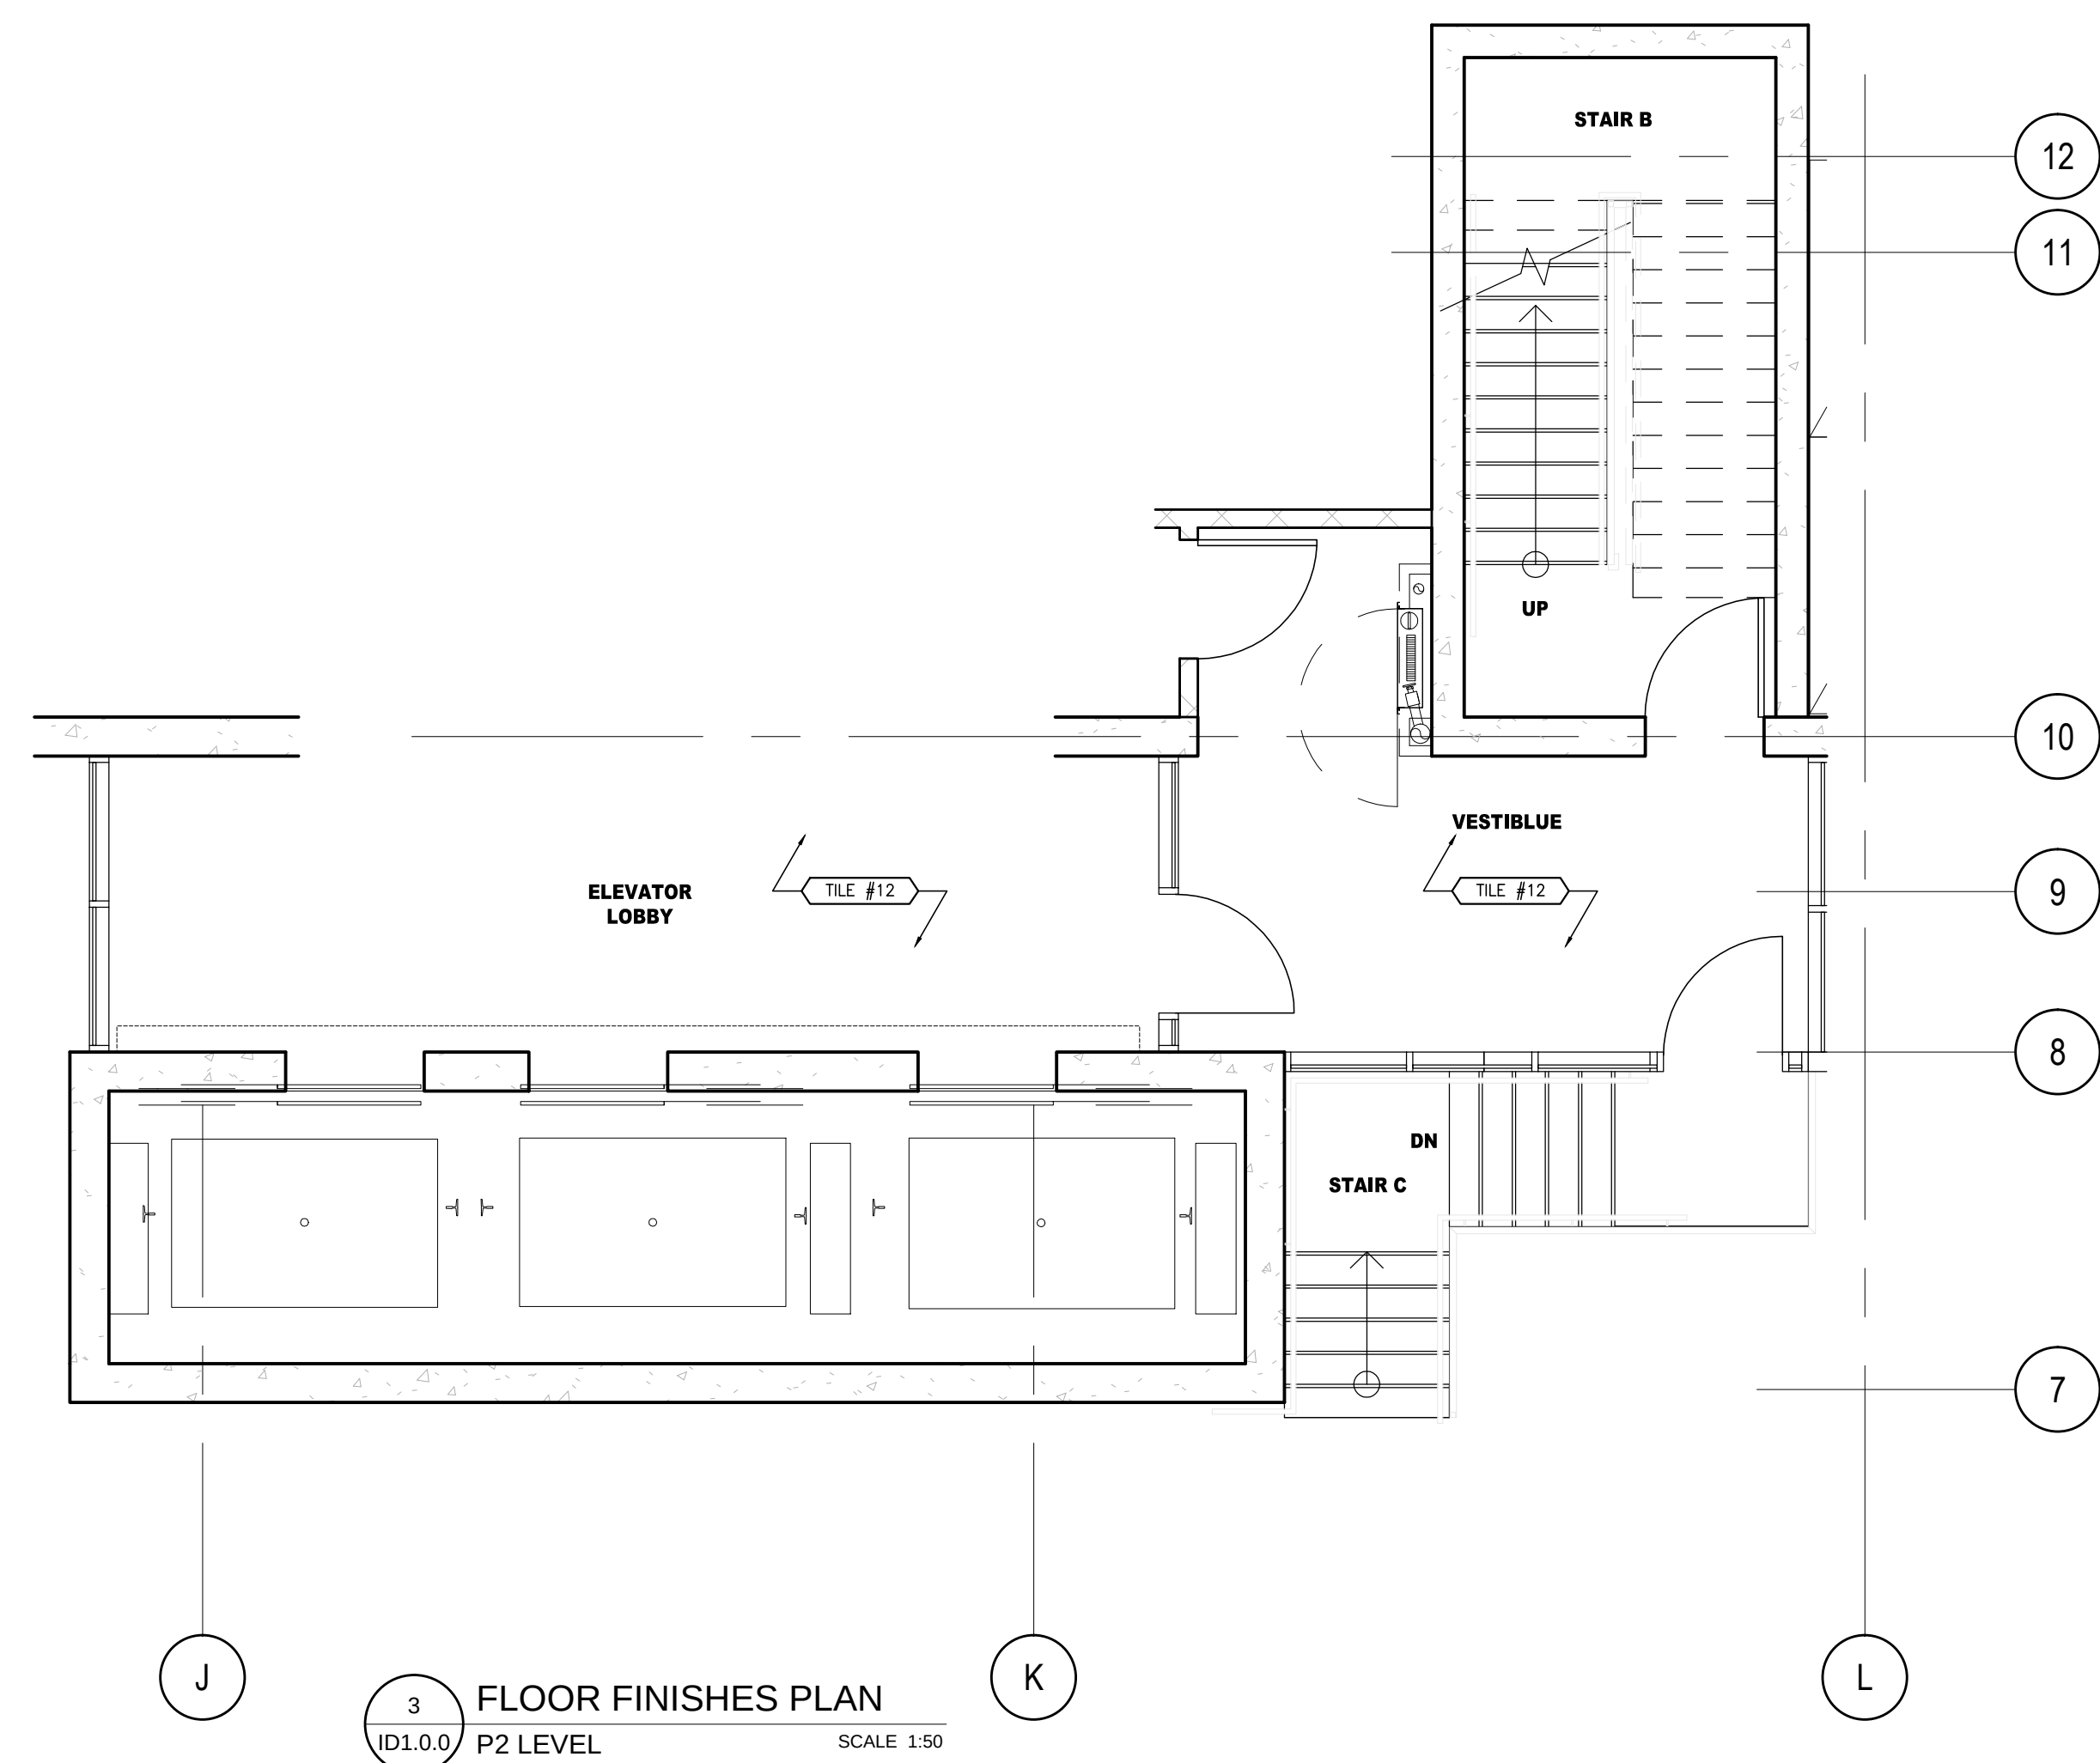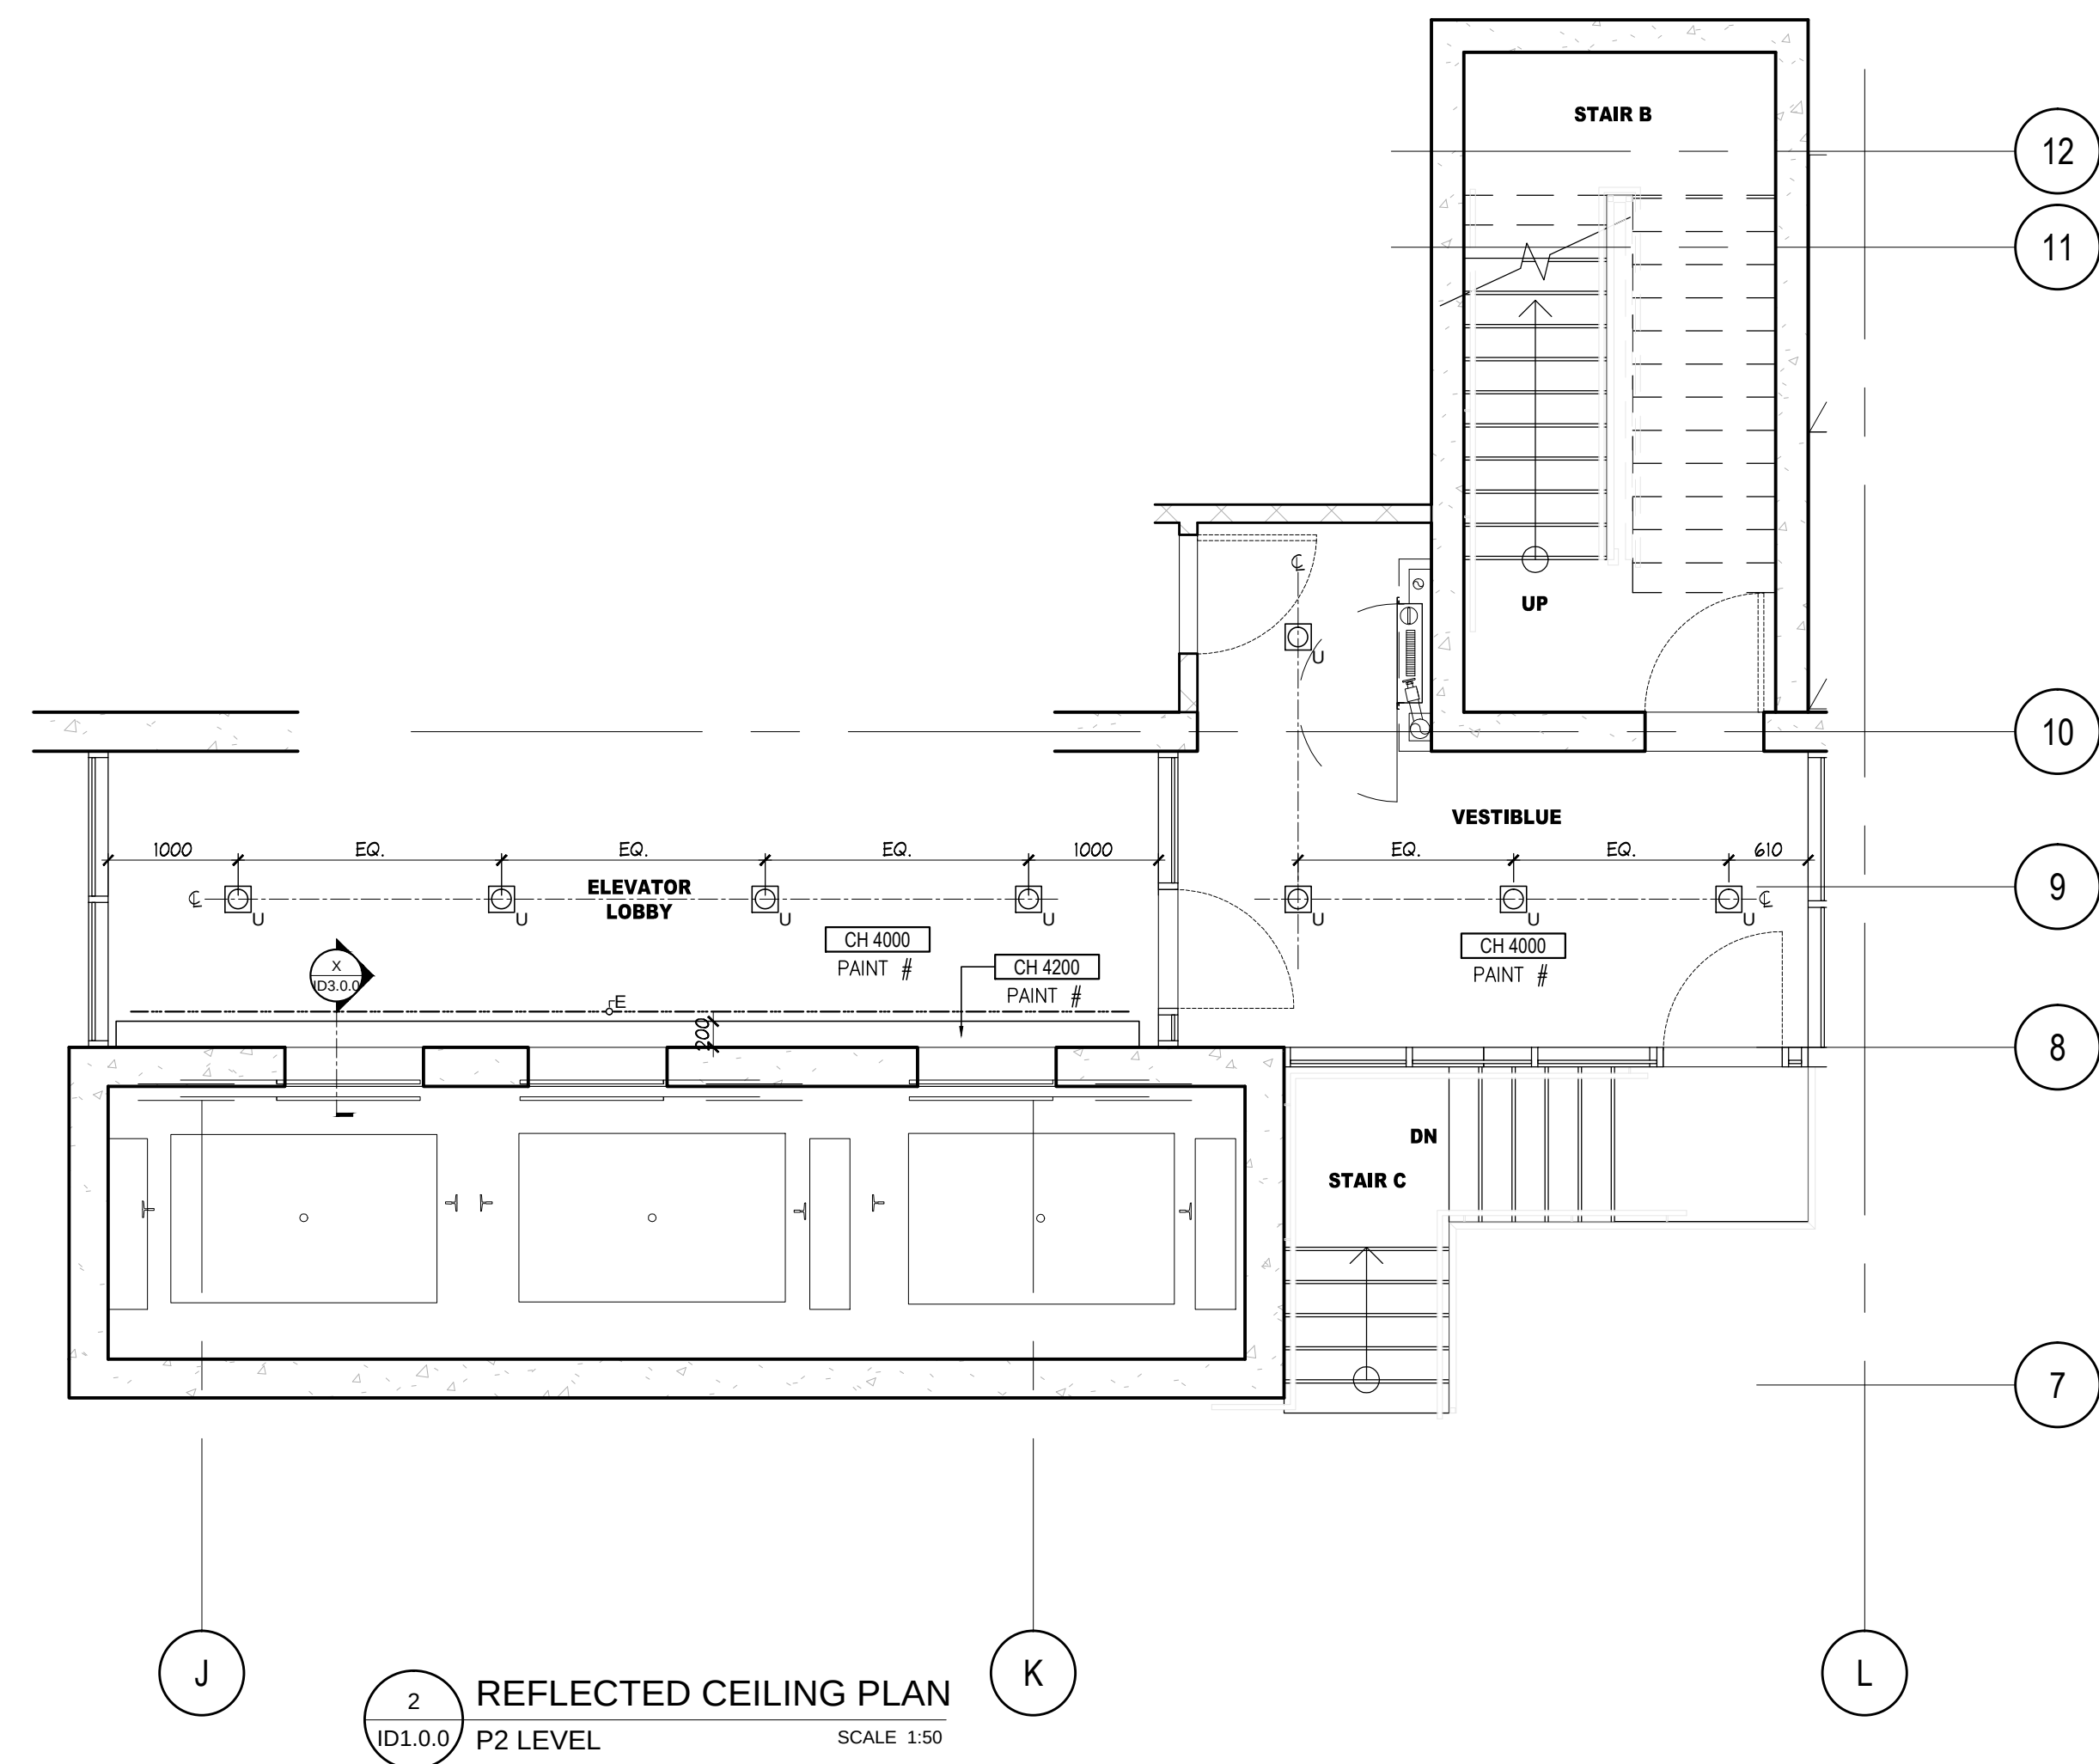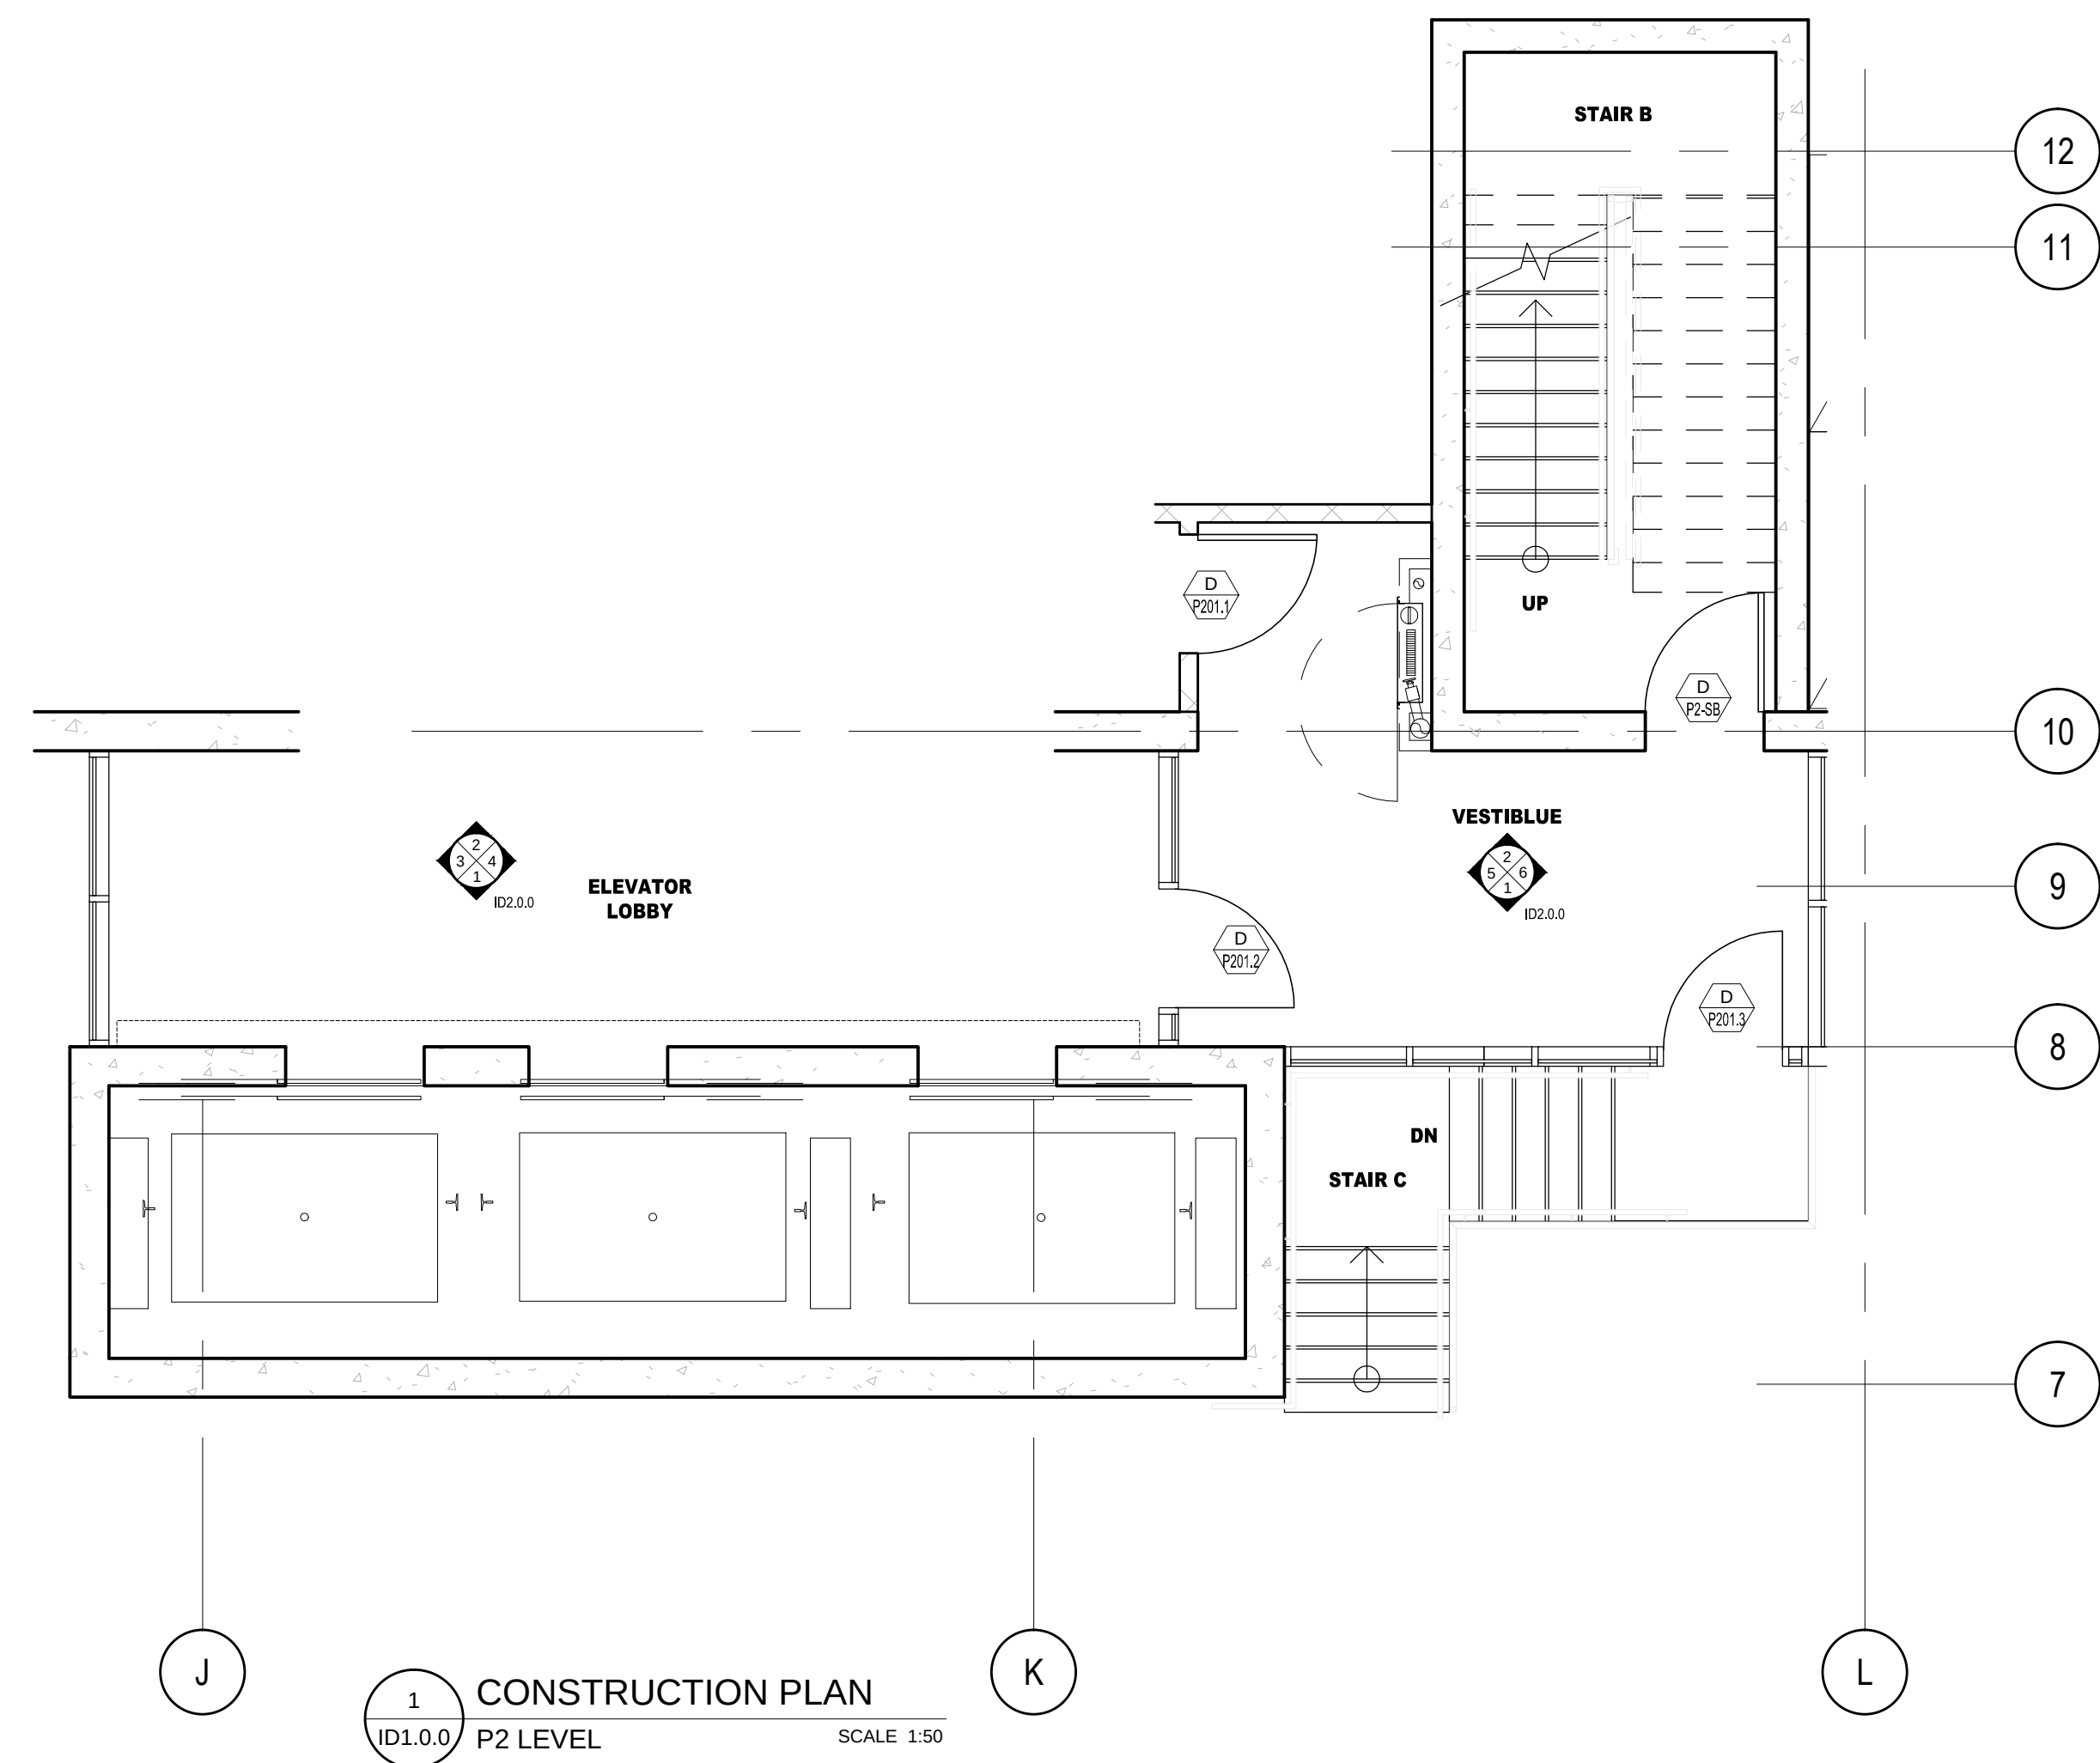


01	15 AUG / 14	ISSUED FOR PERMIT	AP
NO.	DATE	COMMENTS	INI
REVISIONS:			


UNION 31

UNION31 INC.
183 BATHURST STREET, STE. 201
TORONTO, ON, M5T 2R7, CANADA
TEL: 416-597-1576 FAX: 416-597-2139


PROJECT NAME:		ALEXANDRA PARK MAIN BUILDING	
PROJECT NO.:		13-949	
DRAWING'S:		P 2 LEVEL CONSTRUCTION PLAN & REFLECTED CEILING PLAN FLOOR & WALL FINISHES PLANS	
DATE STARTED:	07 AUG / 13	DRAWING NO.:	ID
SCALE:	1" = 50'	DRAWN BY:	AP
APPROVED BY:	KC	DRAWING NO.:	1.0.0

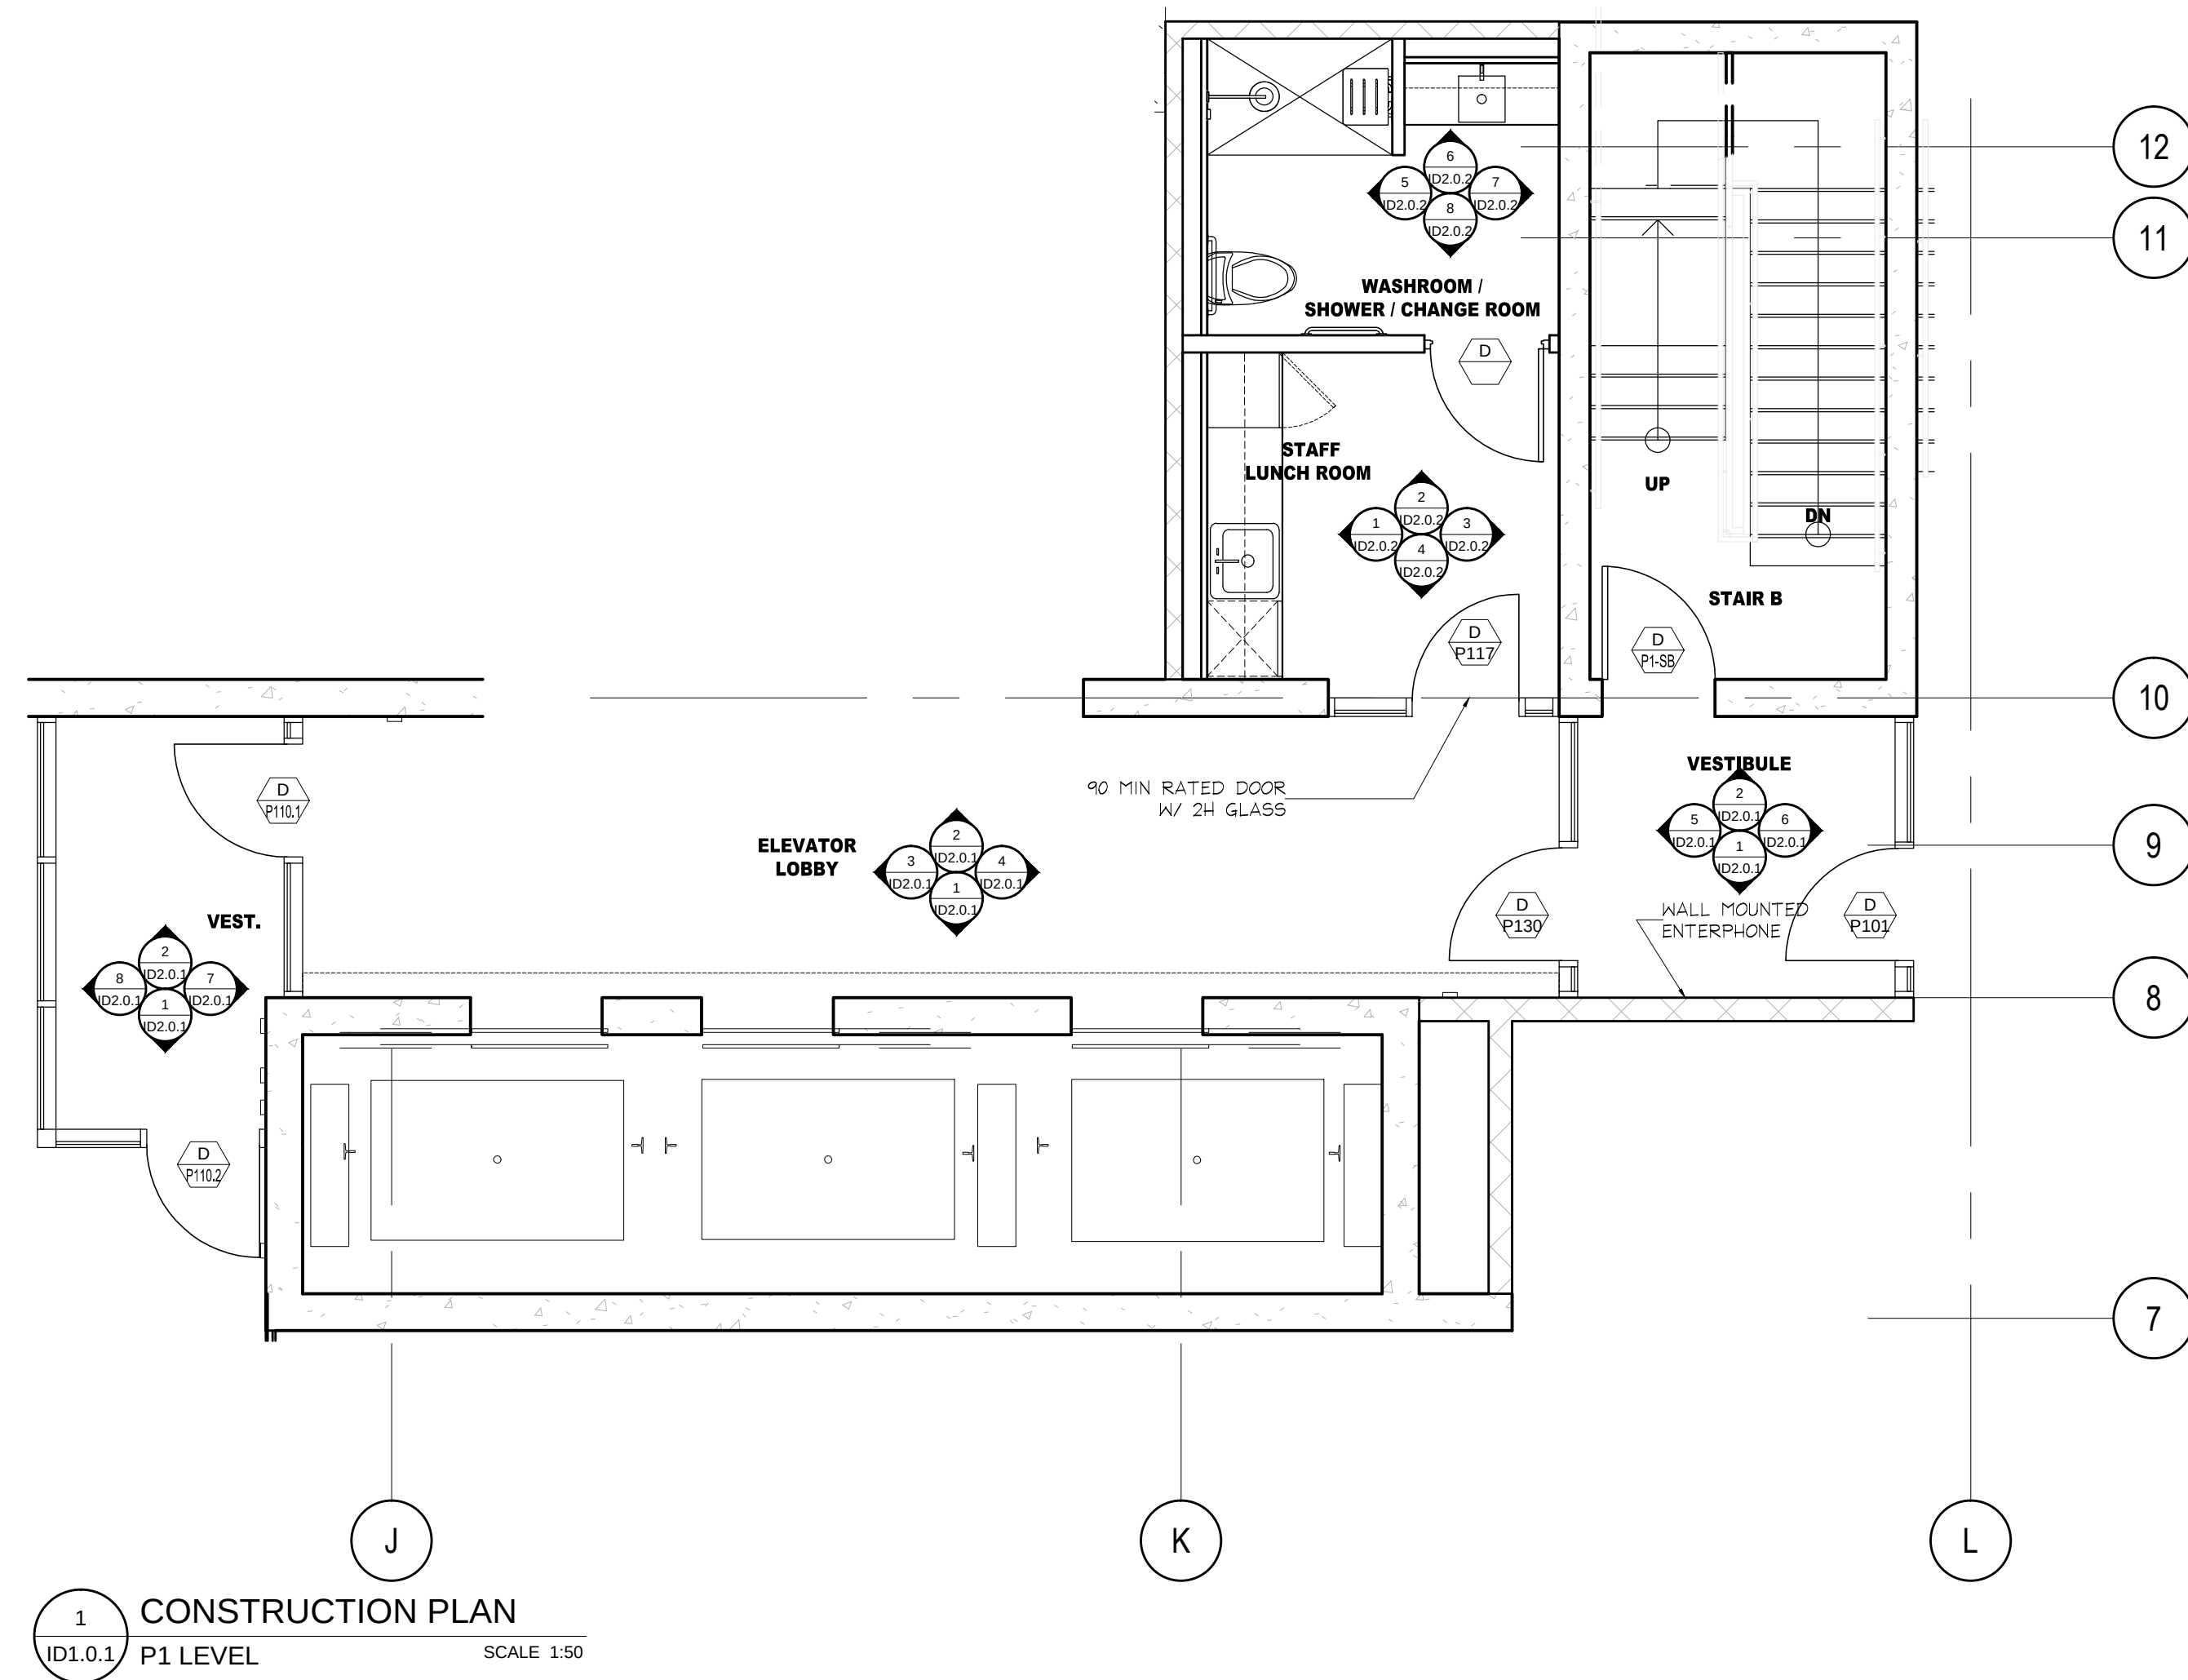


1 CONSTRUCTION PLAN
P1 LEVEL
SCALE 1:50

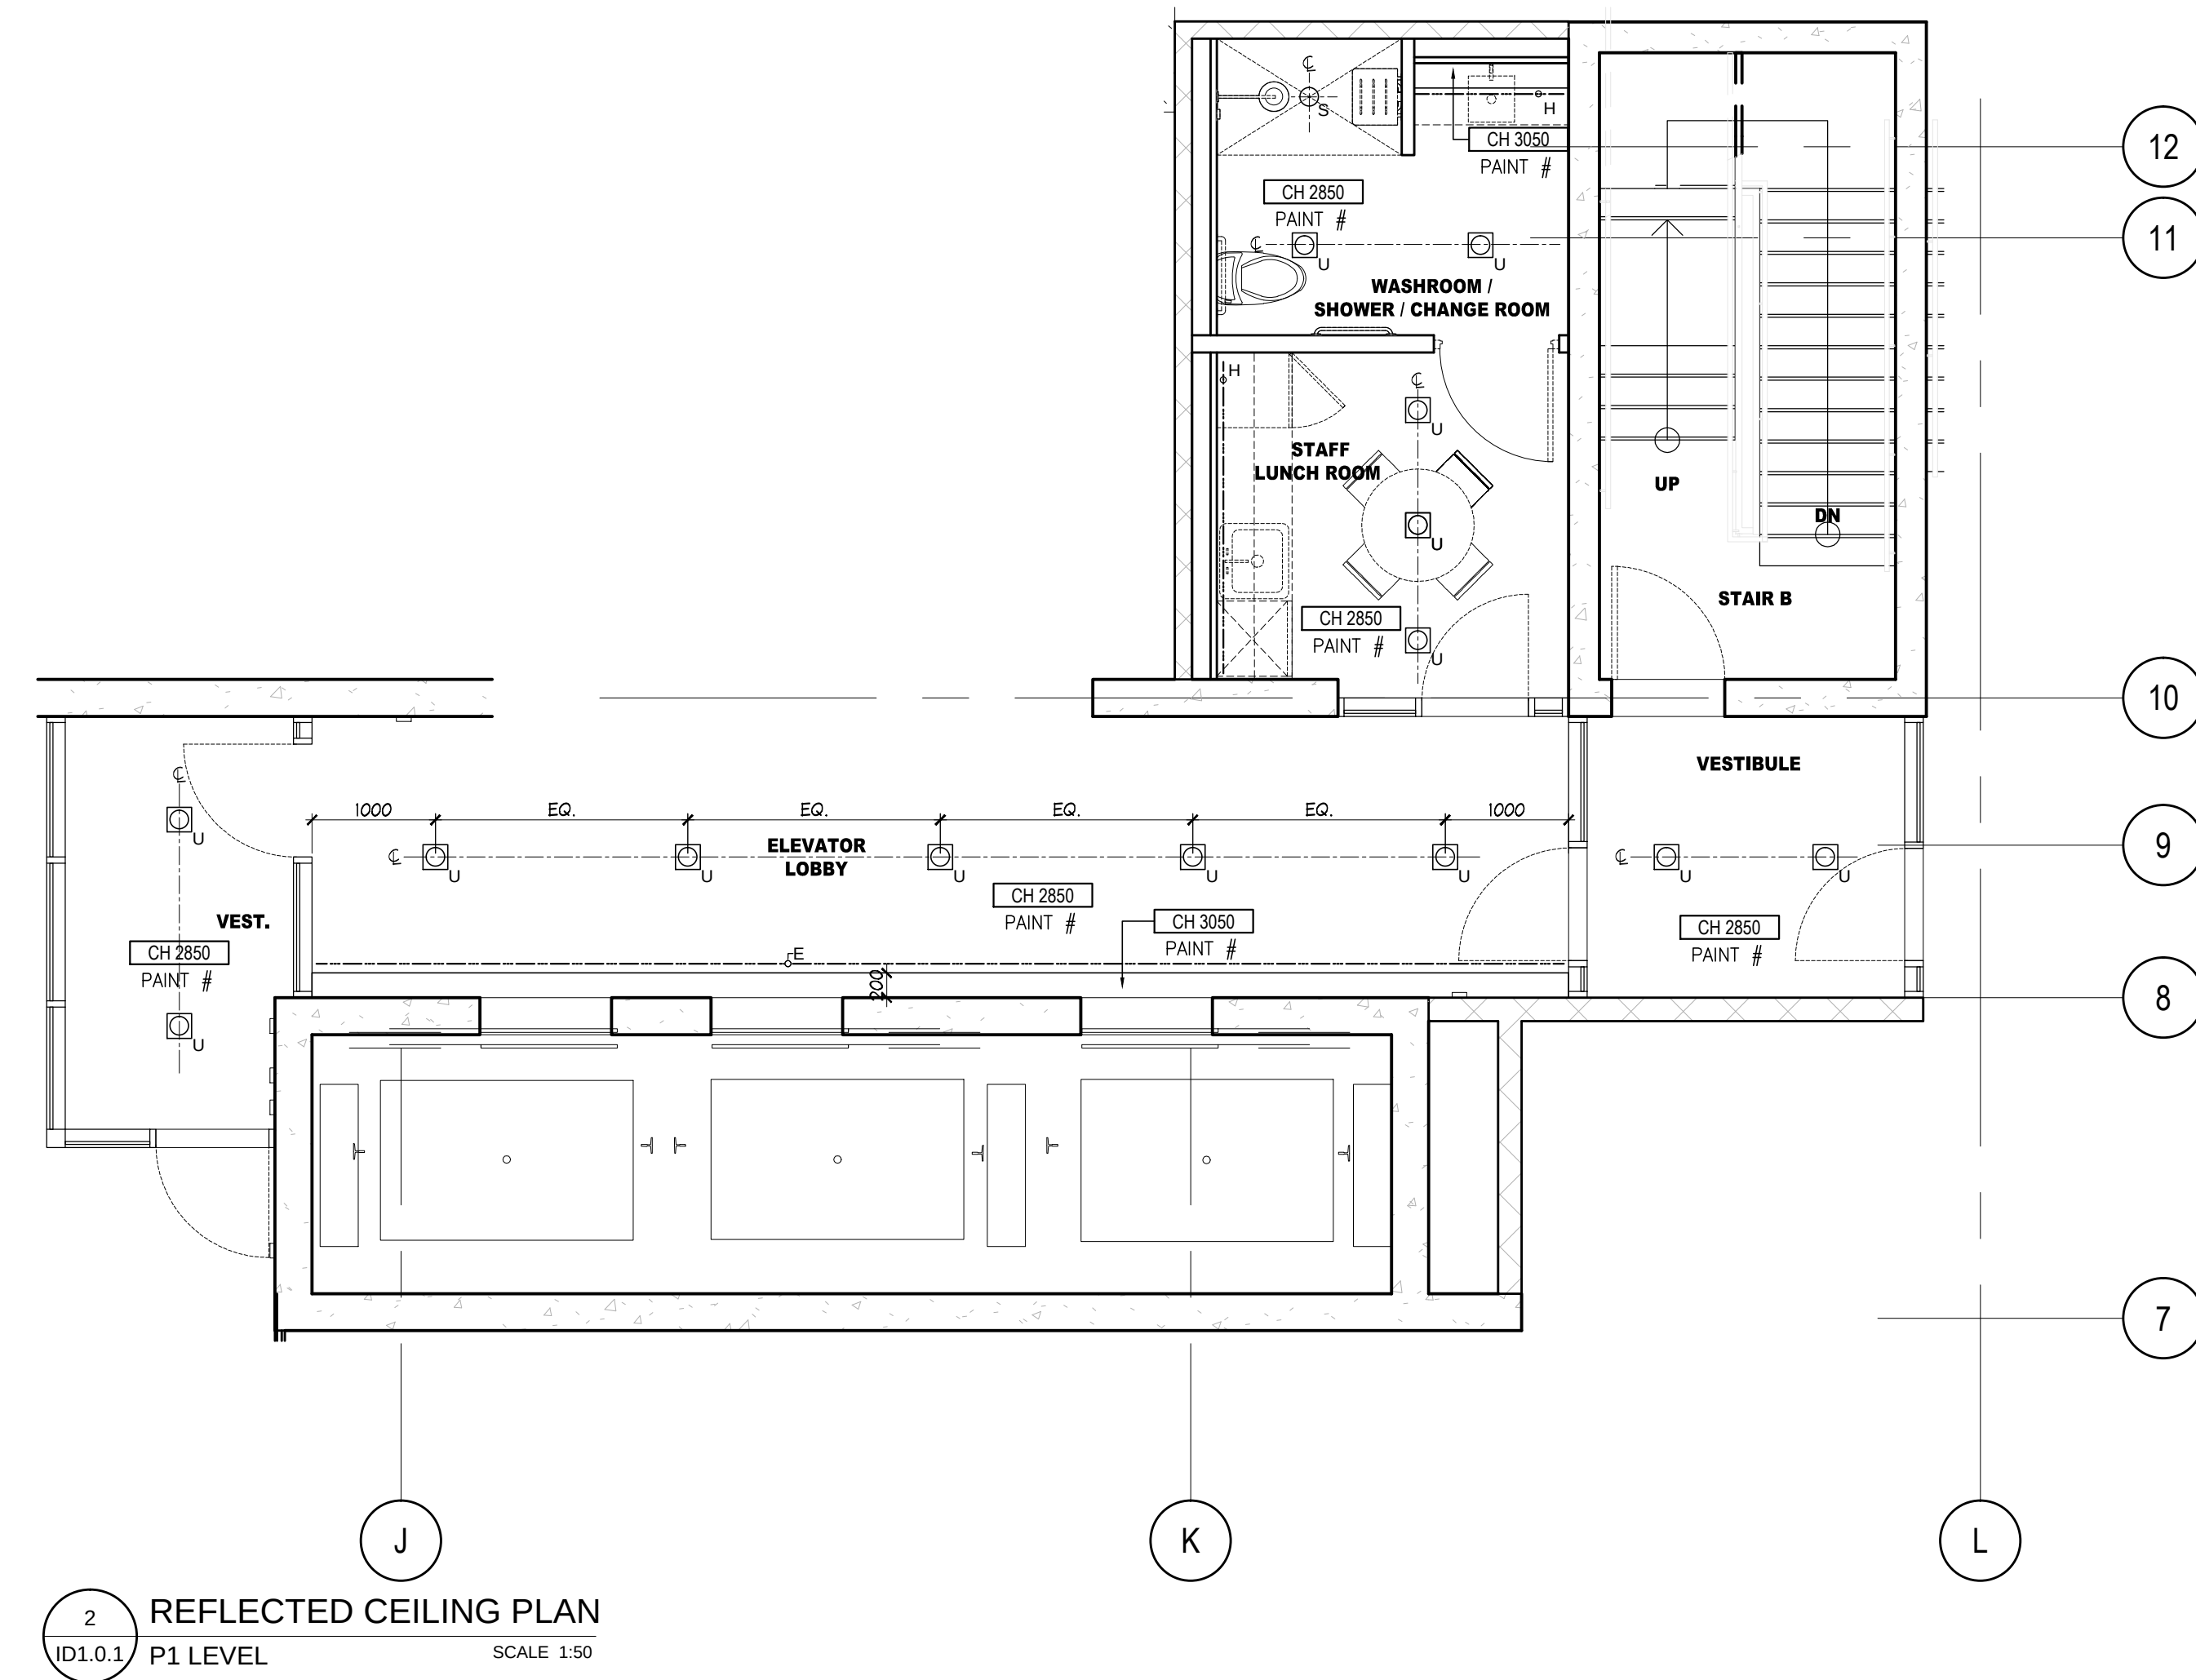


2 REFLECTED CEILING PLAN
P1 LEVEL
SCALE 1:50

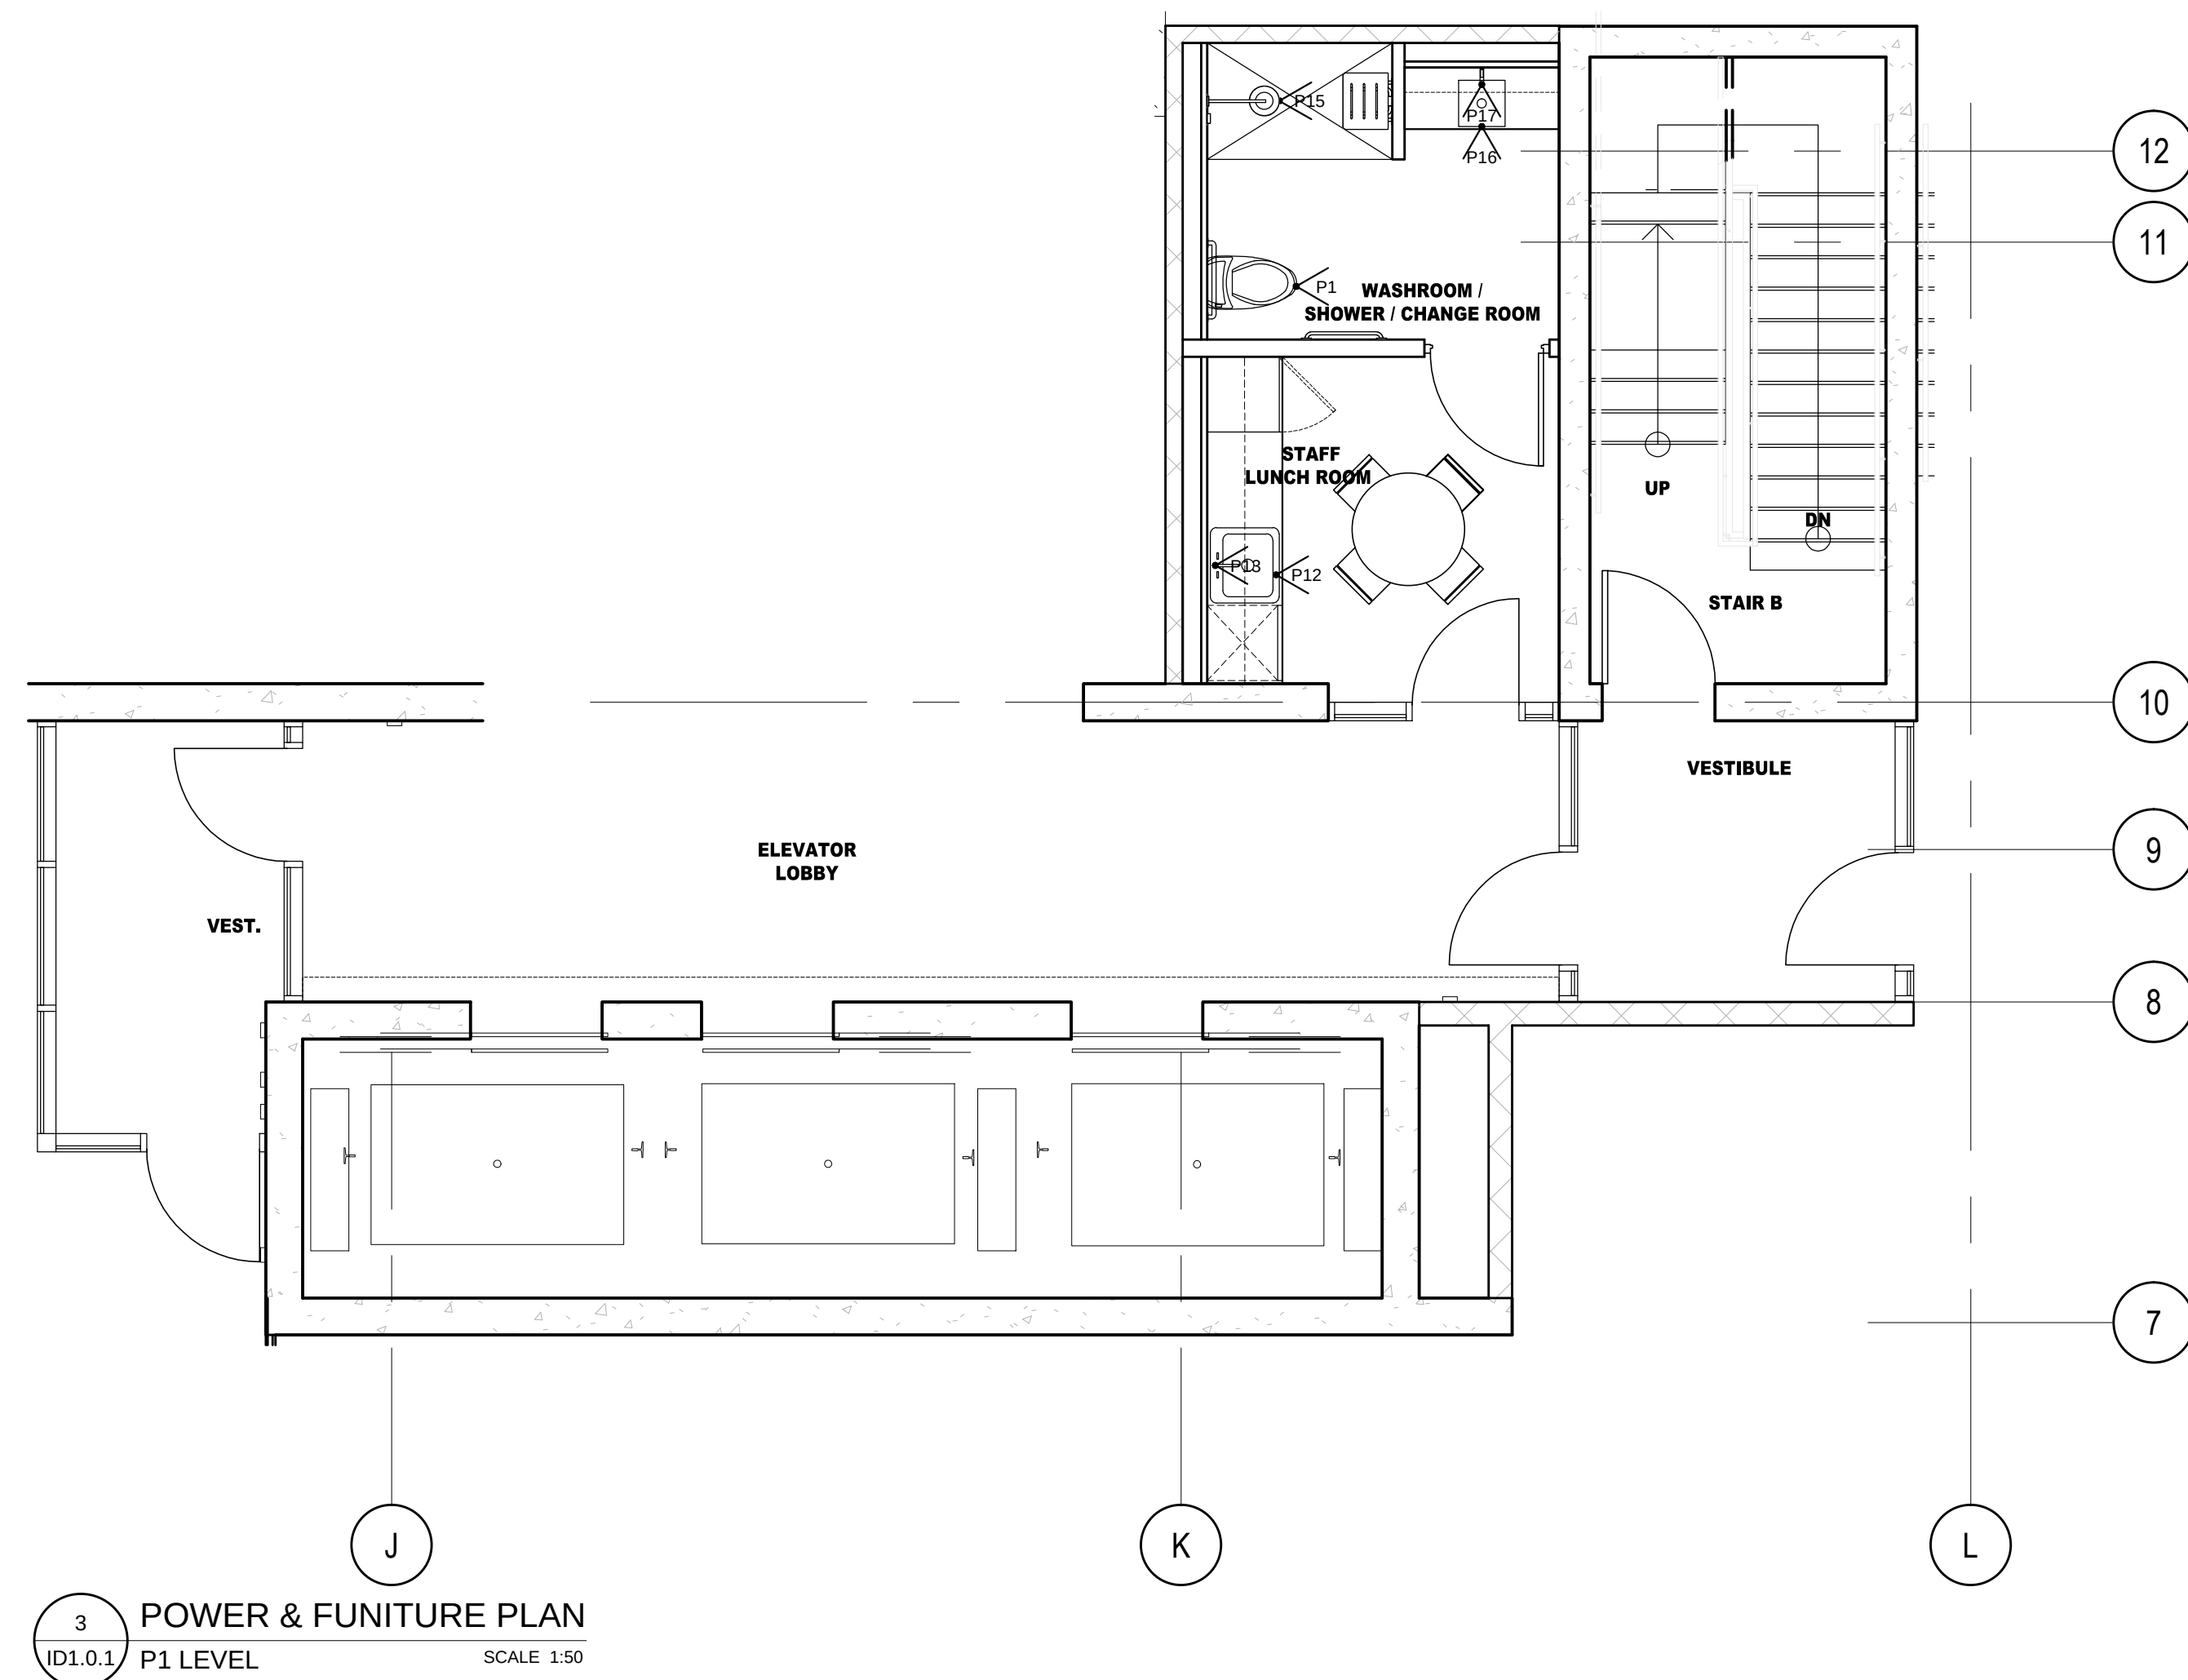

3 POWER & FURNITURE PLAN
P1 LEVEL
SCALE 1:50

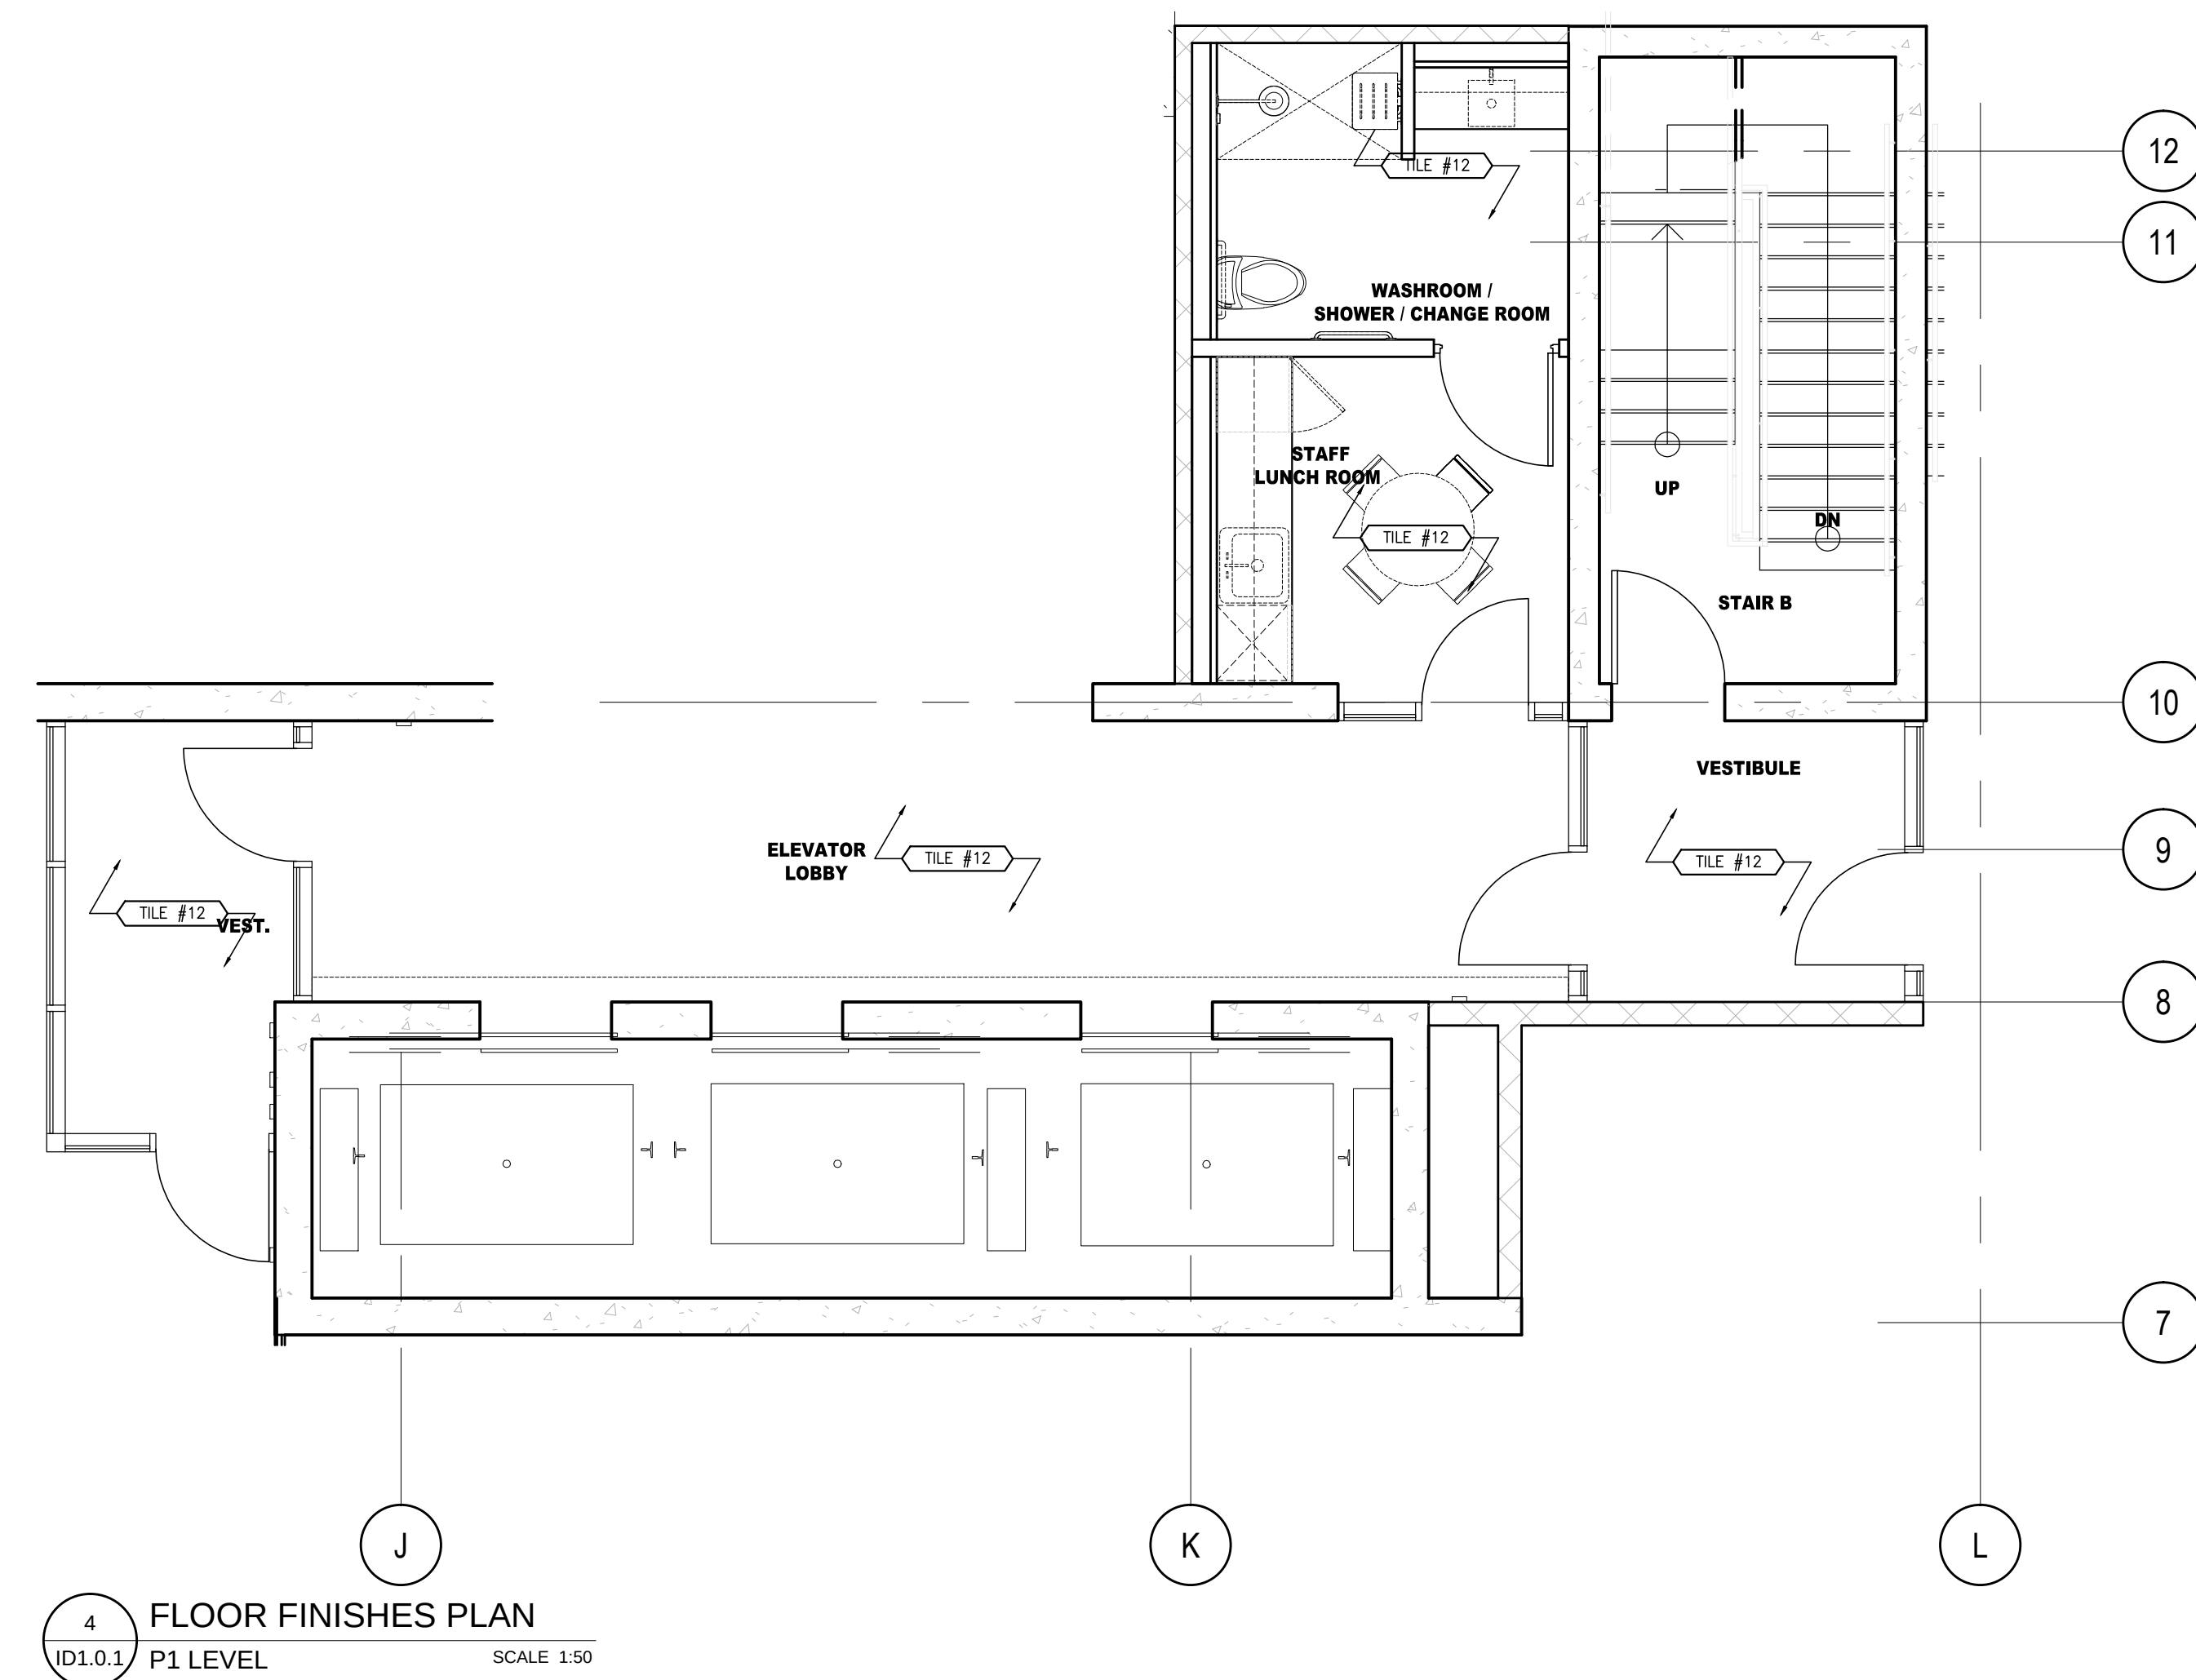

4 FLOOR FINISHES PLAN
P1 LEVEL
SCALE 1:50

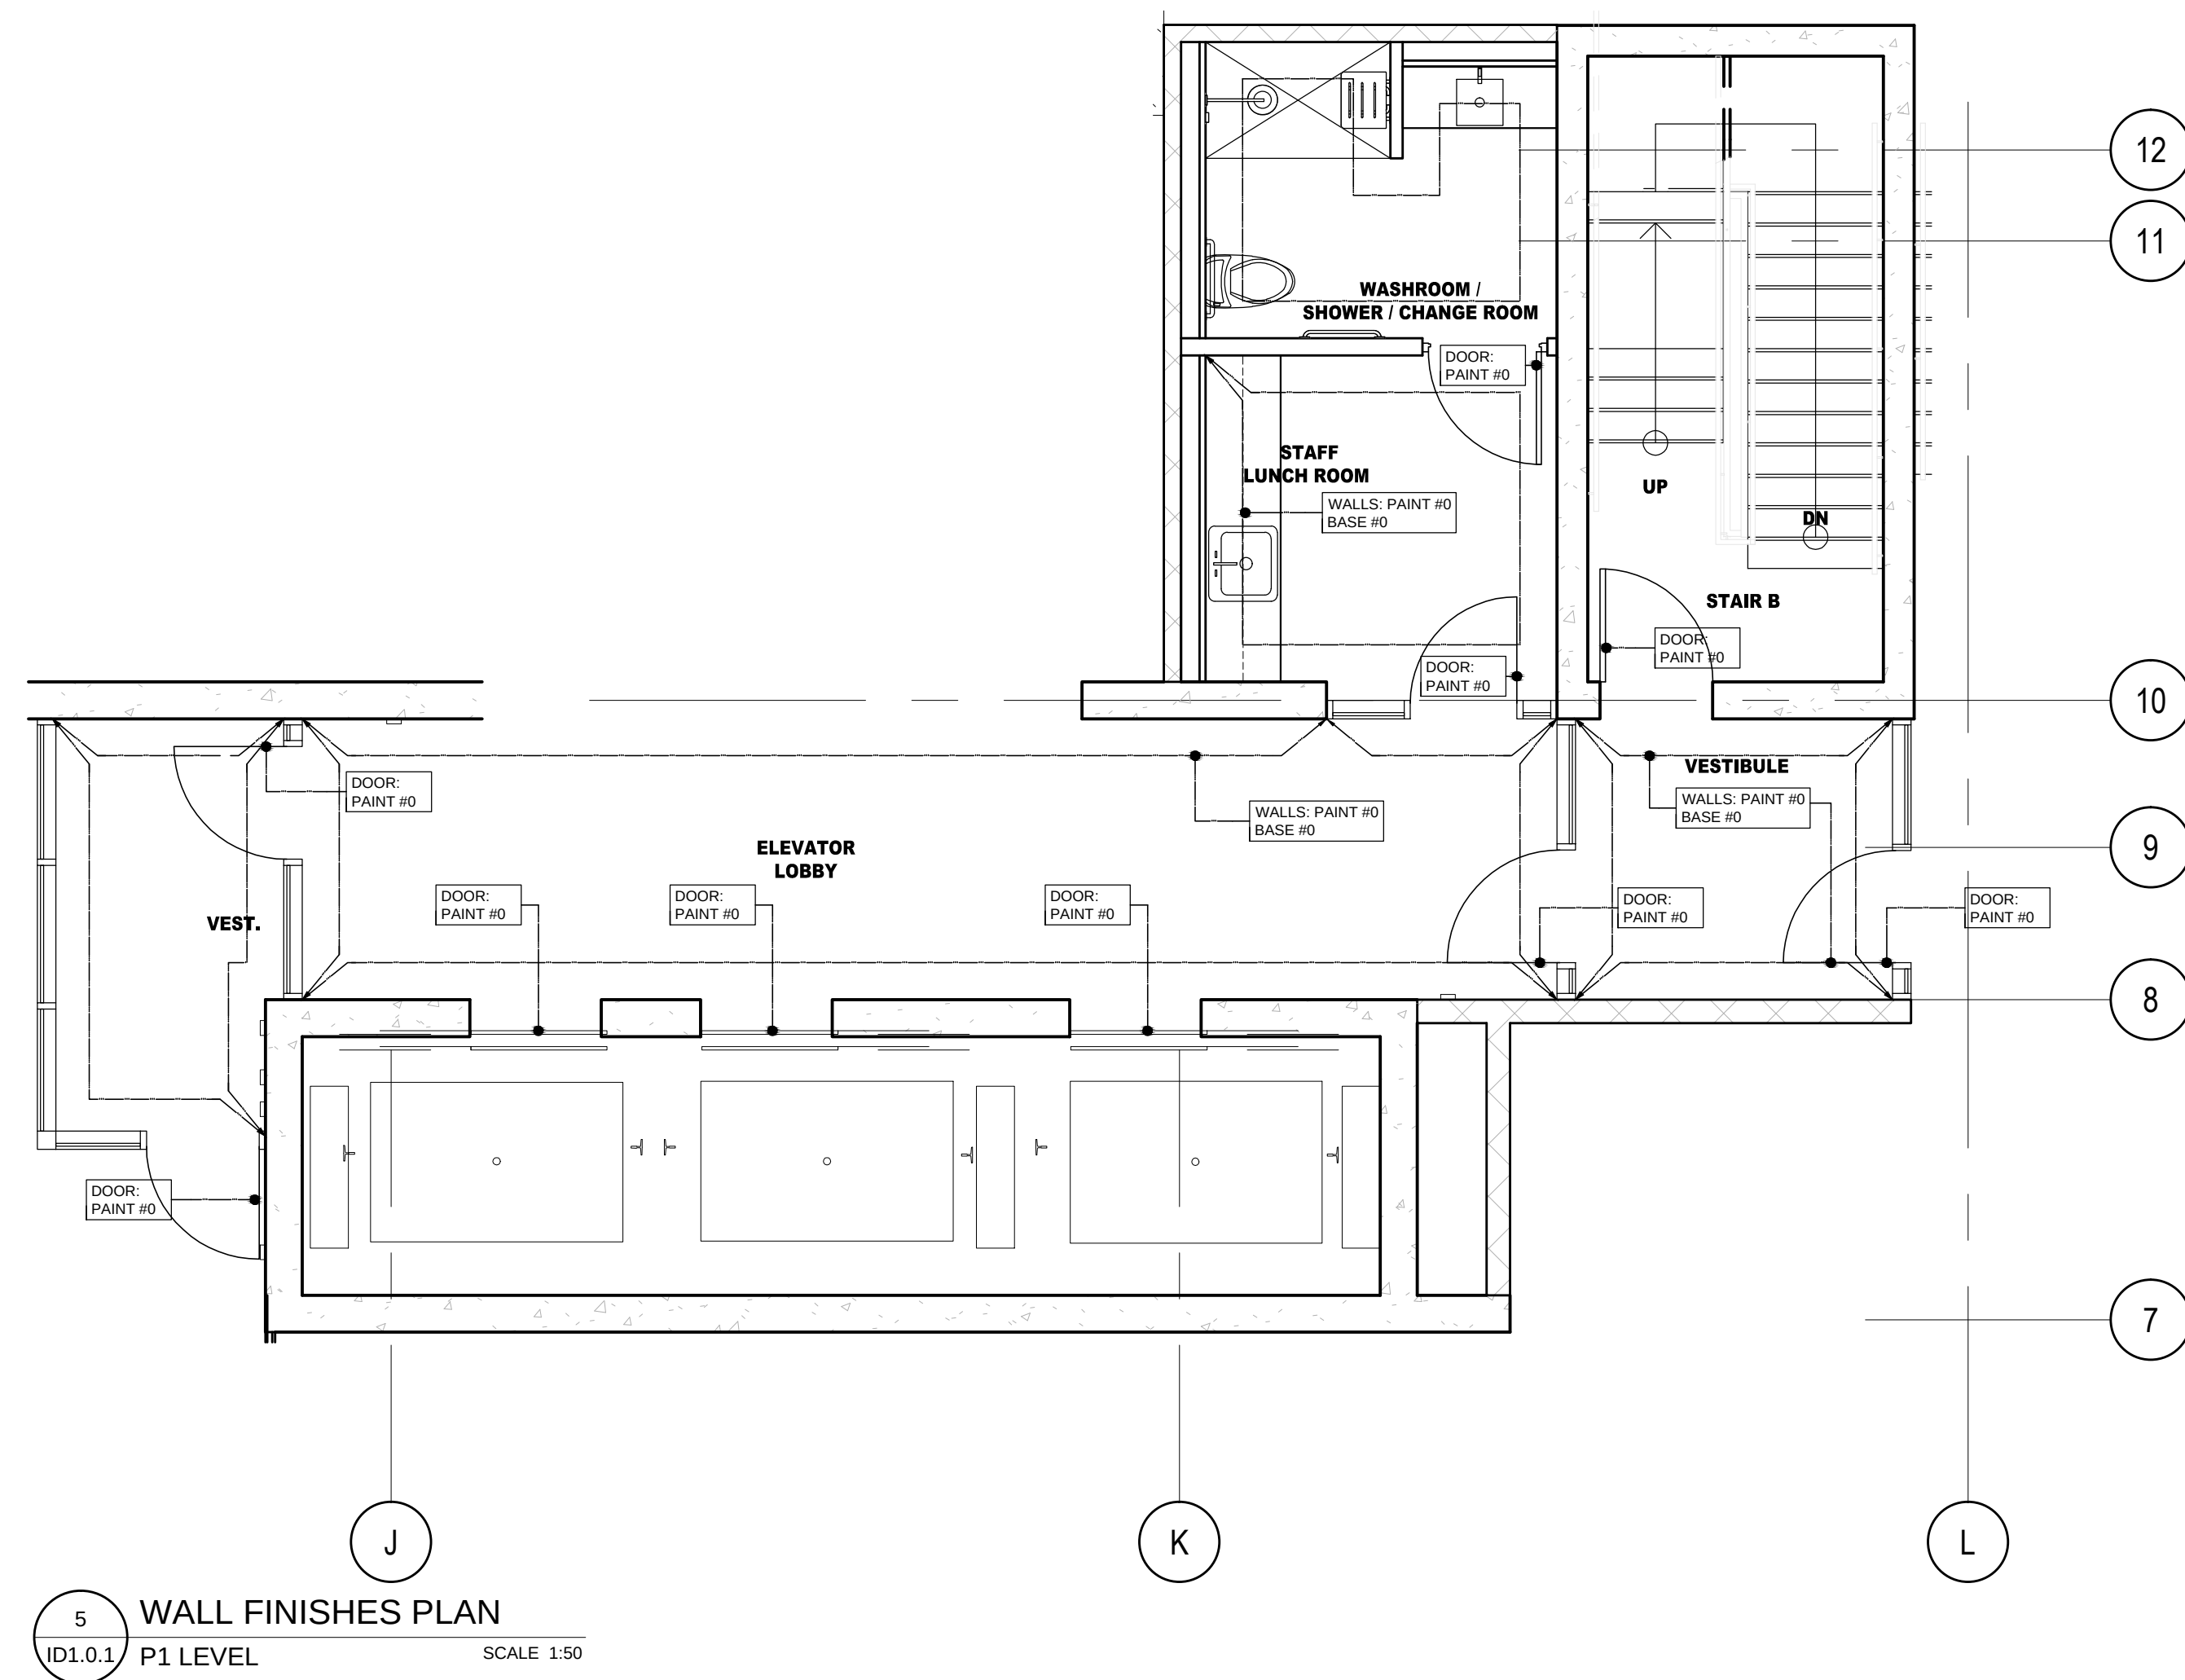

5 WALL FINISHES PLAN
P1 LEVEL
SCALE 1:50

DO NOT SCALE DRAWINGS.

CONTRACTOR MUST VERIFY ALL DRAWINGS, DIMENSIONS, DETAILS AND SPECIFICATIONS, AND REPORT ANY DISCREPANCIES TO UNION 31 INC. BEFORE PROCEEDING WITH WORK. MATERIALS MAY NOT BE SUBSTITUTED WITHOUT WRITTEN APPROVAL FROM UNION 31 INC.

ALL DRAWINGS AND SPECIFICATIONS ARE INSTRUMENTS OF SERVICE AND THE PROPERTY OF UNION 31 INC. WHICH MUST BE RETURNED AT THE COMPLETION OF THE WORK.

PRINTED: 30-Aug-14

01	15 AUG / 14	ISSUED FOR PERMIT	AP
NO.	DATE	COMMENTS	INI

REVISIONS:

UNION31

UNION31 INC.
183 BATHURST STREET, STE. 201
TORONTO, ON, M5T 2R7, CANADA
TEL: 416-597-1576 FAX: 416-597-2139


PROJECT NAME:		ALEXANDRA PARK MAIN BUILDING	
PROJECT NO.:		13-949	
DRAWING'S:		P 1 LEVEL CONSTRUCTION PLAN & REFLECTED CEILING PLAN FLOOR & WALL FINISHES PLANS	
DATE STARTED:	07 AUG / 13	DRAWING NO.:	ID
SCALE:	1 : 50	DRAWN BY:	AP
APPROVED BY:	KC	DRAWING NO.:	1.0.1

DO NOT SCALE DRAWINGS.

CONTRACTOR MUST VERIFY ALL DRAWINGS, DIMENSIONS, DETAILS AND SPECIFICATIONS. AND REPORT ANY DISCREPANCIES TO UNION 31 INC. BEFORE PROCEEDING WITH WORK. MATERIALS MAY NOT BE SUBSTITUTED WITHOUT WRITTEN APPROVAL FROM UNION 31 INC.

ALL DRAWINGS AND SPECIFICATIONS ARE INSTRUMENTS OF SERVICE AND THE PROPERTY OF UNION 31 INC. WHICH MUST BE RETURNED AT THE COMPLETION OF THE WORK.

PRINTED: 30-Aug-14

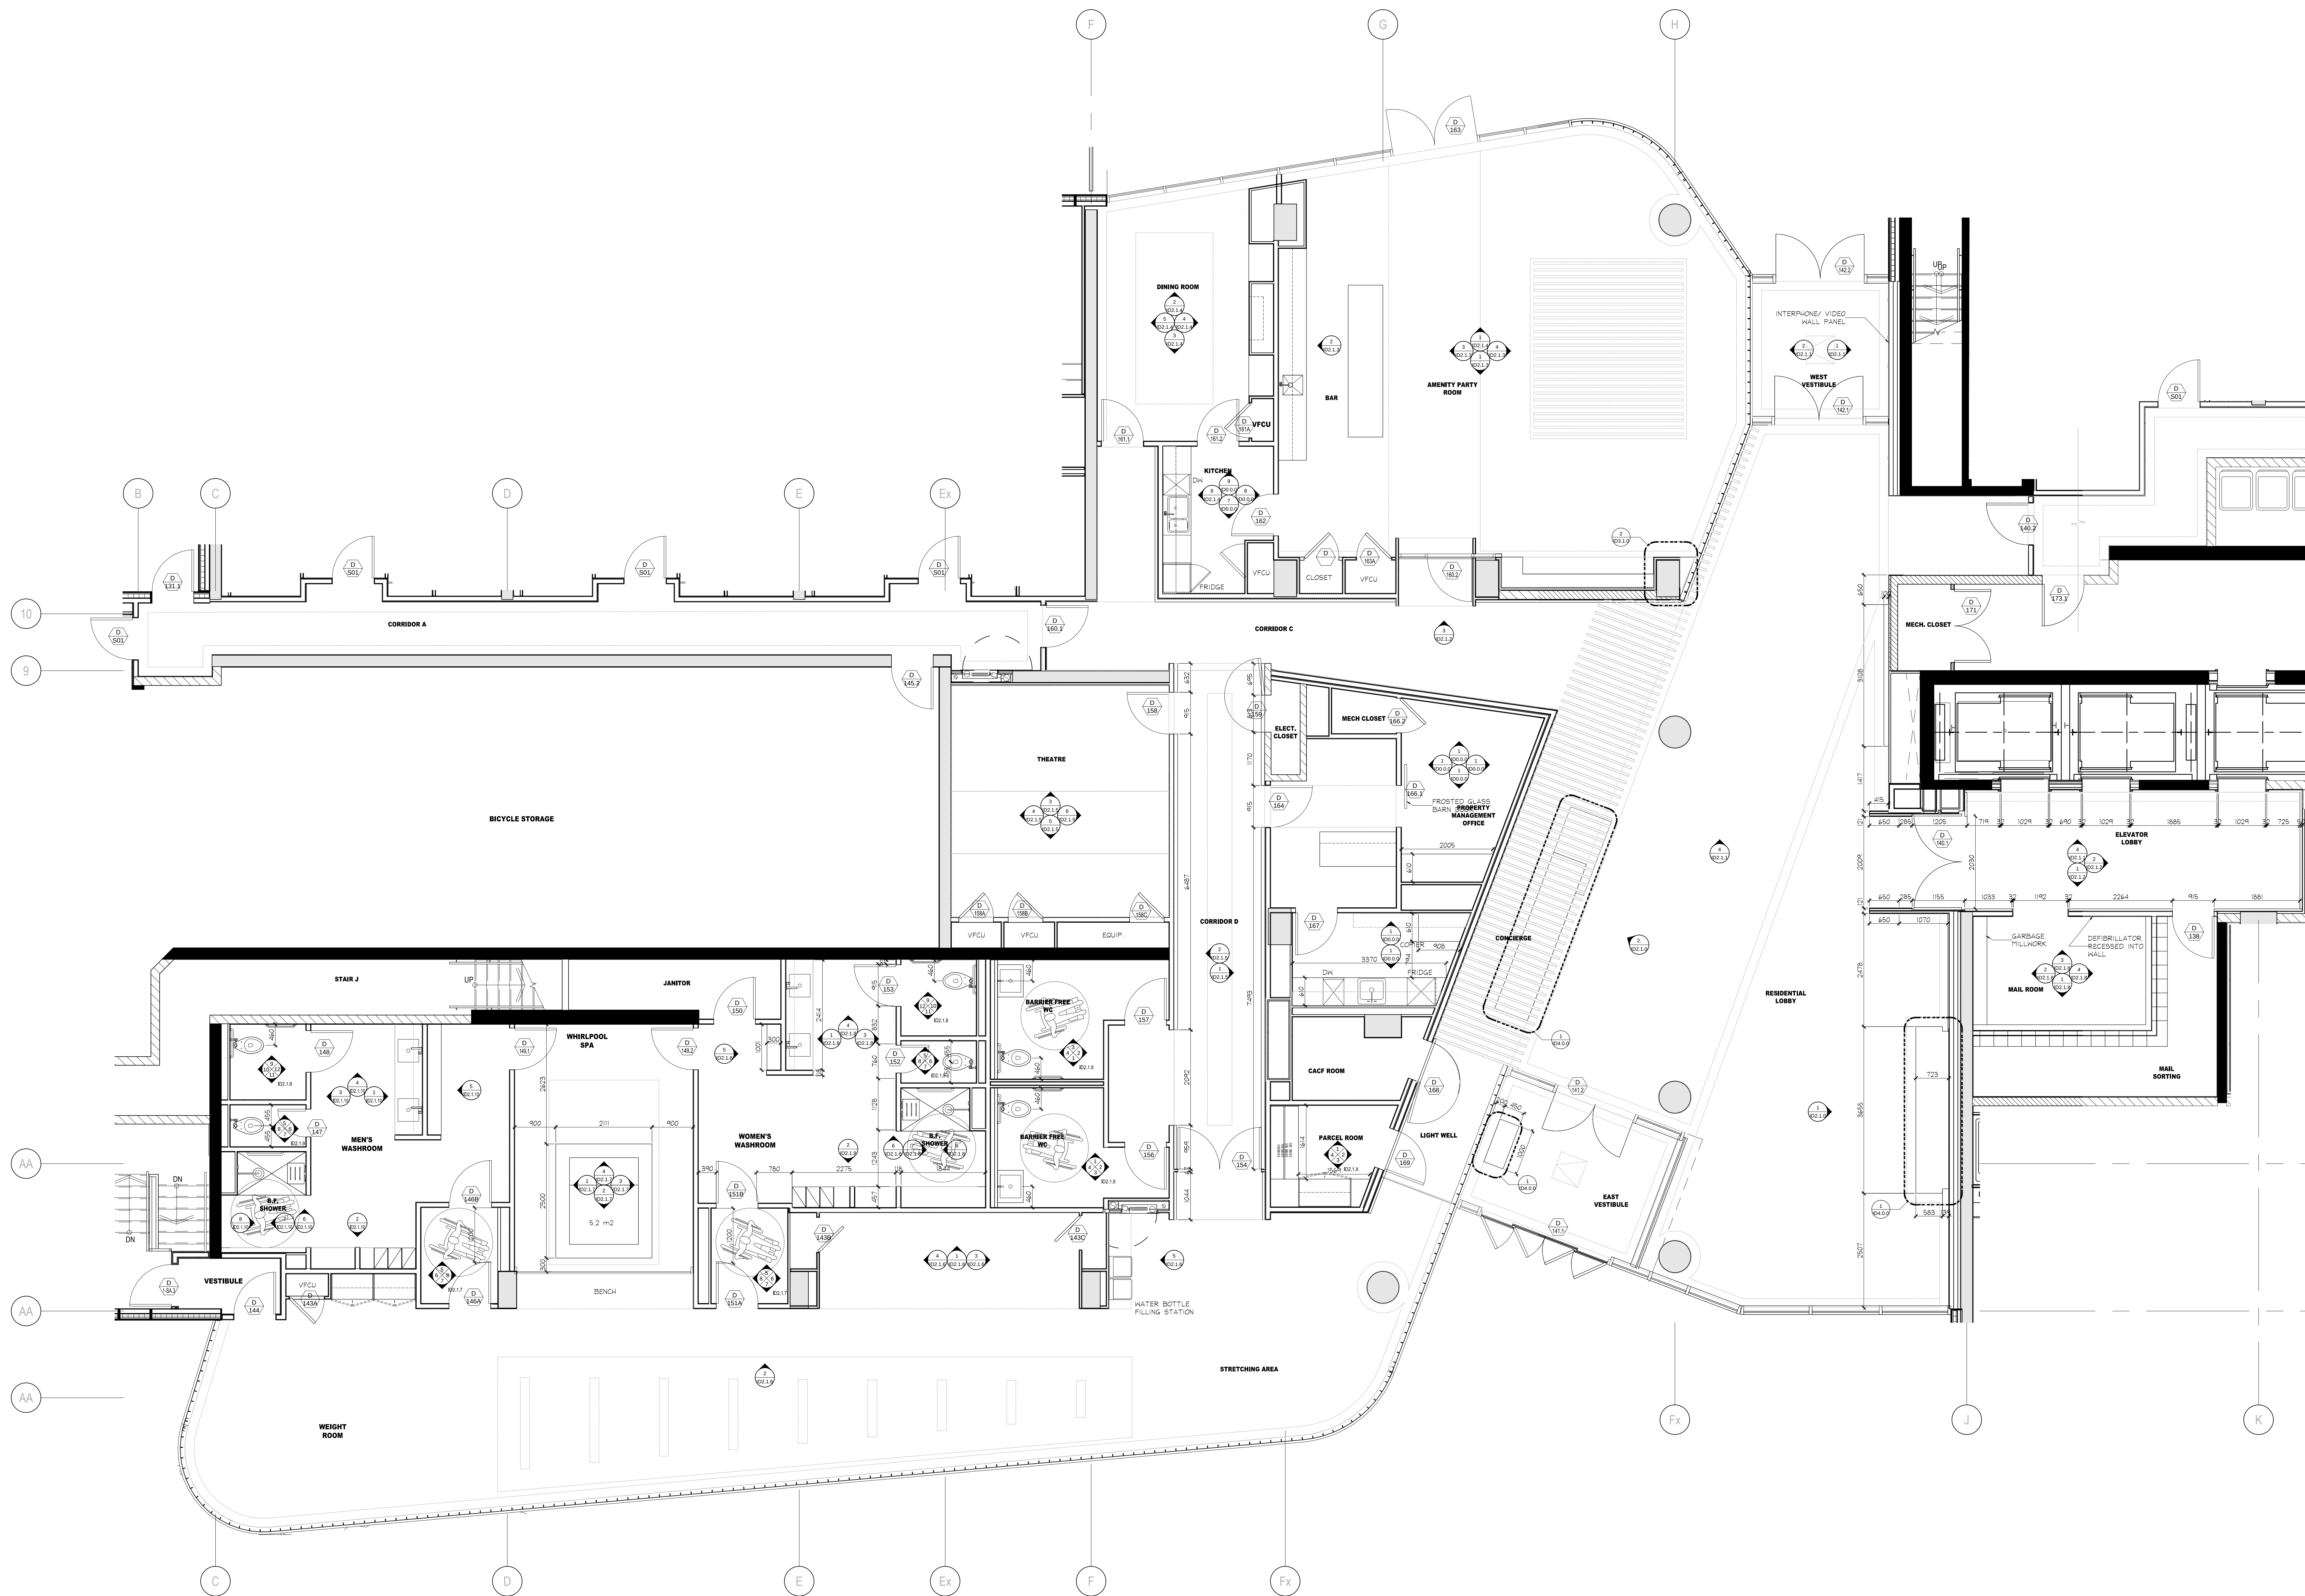

1 CONSTRUCTION PLAN
ID1.1.0 GROUND FLOOR SCALE 1:50

01	15 AUG / 14	ISSUED FOR PERMIT	AP
NO.	DATE	COMMENTS	INI
REVISIONS:			

UNION31

UNION31 INC.
183 BATHURST STREET, STE. 201
TORONTO, ON, M5T 2R7, CANADA
TEL: 416-597-1576 FAX: 416-597-2139

PROJECT NAME:			
ALEXANDRA PARK MAIN BUILDING			
BLOCK 11 ON, Canada			
PROJECT NO. 13-949			
DRAWING'S:			
GROUND FLOOR CONSTRUCTION PLAN			
DATE STARTED: 07 AUG / 13		DRAWING NO.:	
SCALE: 1 : 50		ID	
DRAWN BY: AP		1.1.0	
APPROVED BY: KC			

CONTRACTOR MUST VERIFY ALL DRAWINGS, DIMENSIONS, DETAILS AND SPECIFICATIONS, AND REPORT ANY DISCREPANCIES TO UNION 31 INC. BEFORE PROCEEDING WITH WORK. MATERIALS MAY NOT BE SUBSTITUTED WITHOUT WRITTEN APPROVAL FROM UNION 31 INC.

ALL DRAWINGS AND SPECIFICATIONS ARE INSTRUMENTS OF SERVICE AND THE PROPERTY OF UNION 31 INC. WHICH MUST BE RETURNED AT THE COMPLETION OF THE WORK.

01	15 AUG / 14	ISSUED FOR PERMIT	AP
NO.	DATE	COMMENTS	INI
REVISIONS:			

UNION31 INC.
83 BATHURST STREET, STE 201
TORONTO, ON, M5T 2R7, CANADA
TEL: 416-597-1576 FAX: 416-597-2139

DATE STARTED: 07 AUG / 13	DRAWING NO.: ID 1.1.1
SCALE: 1 : 50	
DRAWN BY: AP	
APPROVED BY: KC	




DO NOT SCALE DRAWINGS.

CONTRACTOR MUST VERIFY ALL DRAWINGS, DIMENSIONS, DETAILS AND SPECIFICATIONS. AND REPORT ANY DISCREPANCIES TO UNION 31 INC. BEFORE PROCEEDING WITH WORK. MATERIALS MAY NOT BE SUBSTITUTED WITHOUT WRITTEN APPROVAL FROM UNION 31 INC.

ALL DRAWINGS AND SPECIFICATIONS ARE INSTRUMENTS OF SERVICE AND THE PROPERTY OF UNION 31 INC. WHICH MUST BE RETURNED AT THE COMPLETION OF THE WORK.

PRINTED: 30-Aug-14

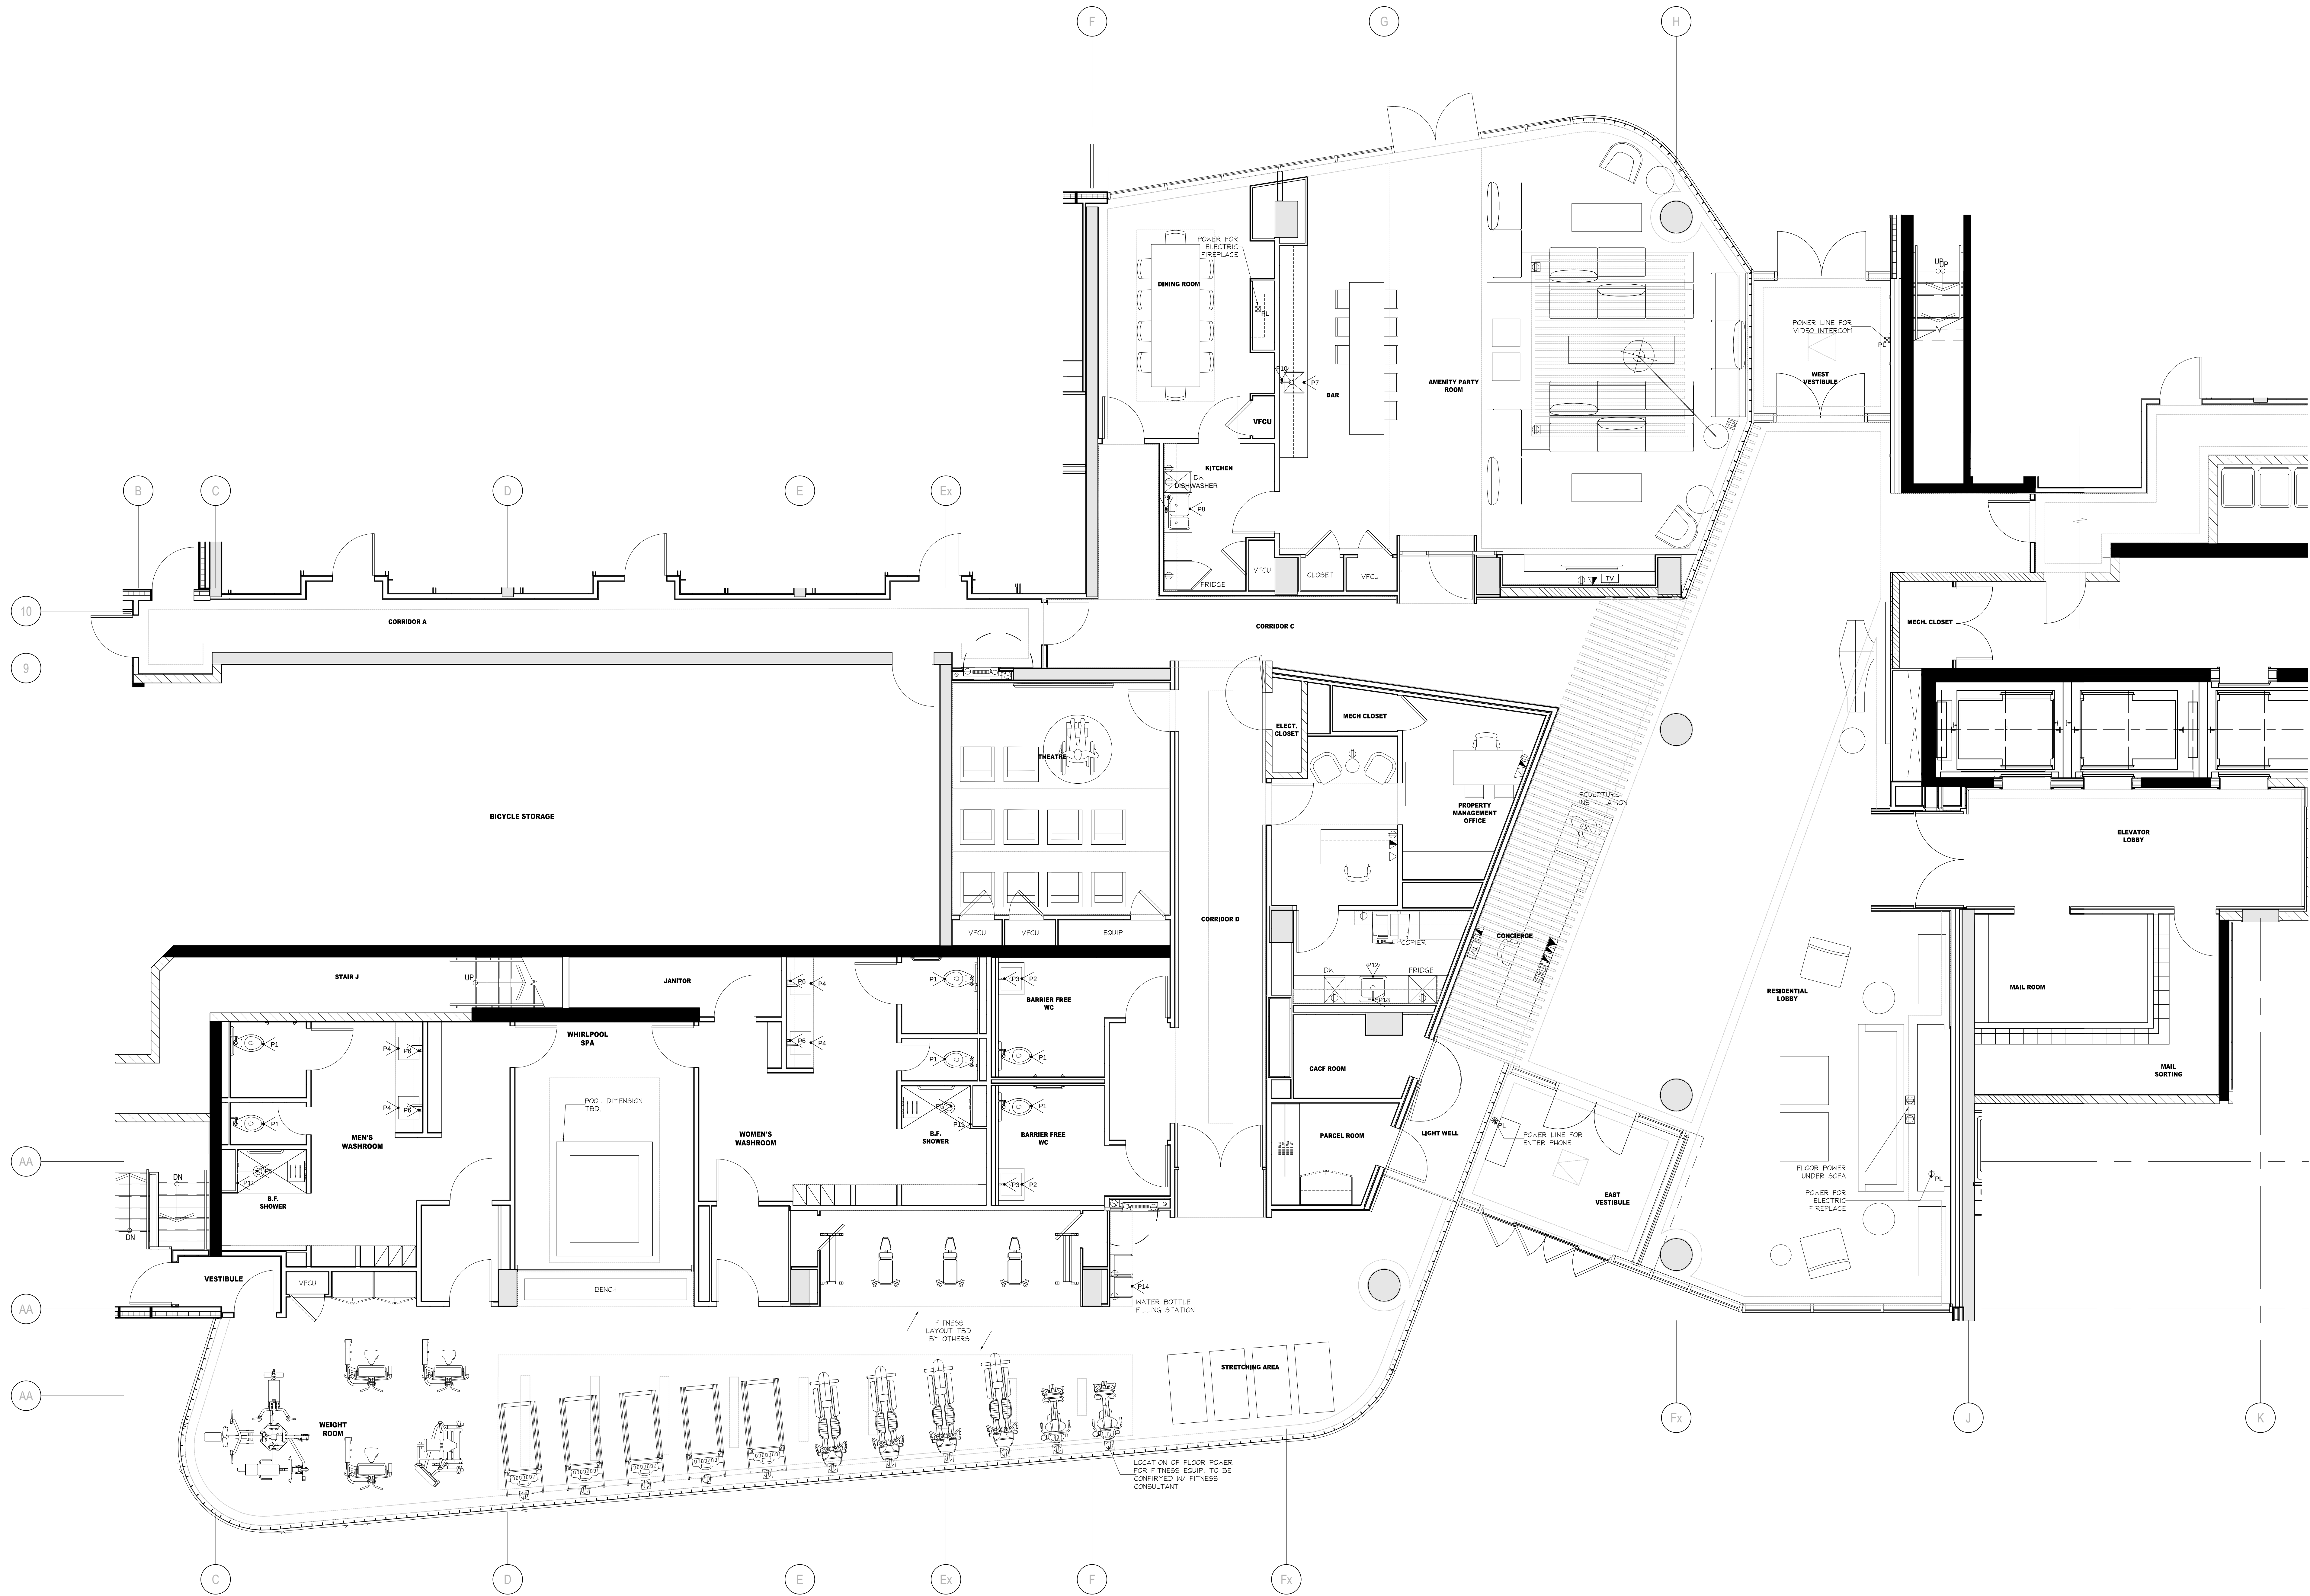

1 FURNITURE & POWER PLAN
ID1.1.2 GROUND FLOOR SCALE 1:50

01	15 AUG / 14	ISSUED FOR PERMIT	AP
NO.	DATE	COMMENTS	INI
REVISIONS:			

UNION31

UNION31 INC.
183 BATHURST STREET, STE. 201
TORONTO, ON, M5T 2R7, CANADA
TEL: 416-597-1576 FAX: 416-597-2139


PROJECT NAME:		ALEXANDRA PARK MAIN BUILDING	
		BLOCK 11 ON, Canada	
PROJECT NO.:		13-949	
DRAWING'S:		GROUND FLOOR FURNITURE & POWER PLAN	
DATE STARTED:	07 AUG / 13	DRAWING NO.:	ID
SCALE:	1 : 50	DRAWN BY:	AP
APPROVED BY:	KC	1.1.2	

DO NOT SCALE DRAWINGS.

CONTRACTOR MUST VERIFY ALL DRAWINGS, DIMENSIONS, DETAILS AND SPECIFICATIONS. AND REPORT ANY DISCREPANCIES TO UNION 31 INC. BEFORE PROCEEDING WITH WORK. MATERIALS MAY NOT BE SUBSTITUTED WITHOUT WRITTEN APPROVAL FROM UNION 31 INC.

ALL DRAWINGS AND SPECIFICATIONS ARE INSTRUMENTS OF SERVICE AND THE PROPERTY OF UNION 31 INC. WHICH MUST BE RETURNED AT THE COMPLETION OF THE WORK.

PRINTED: 30-Aug-14

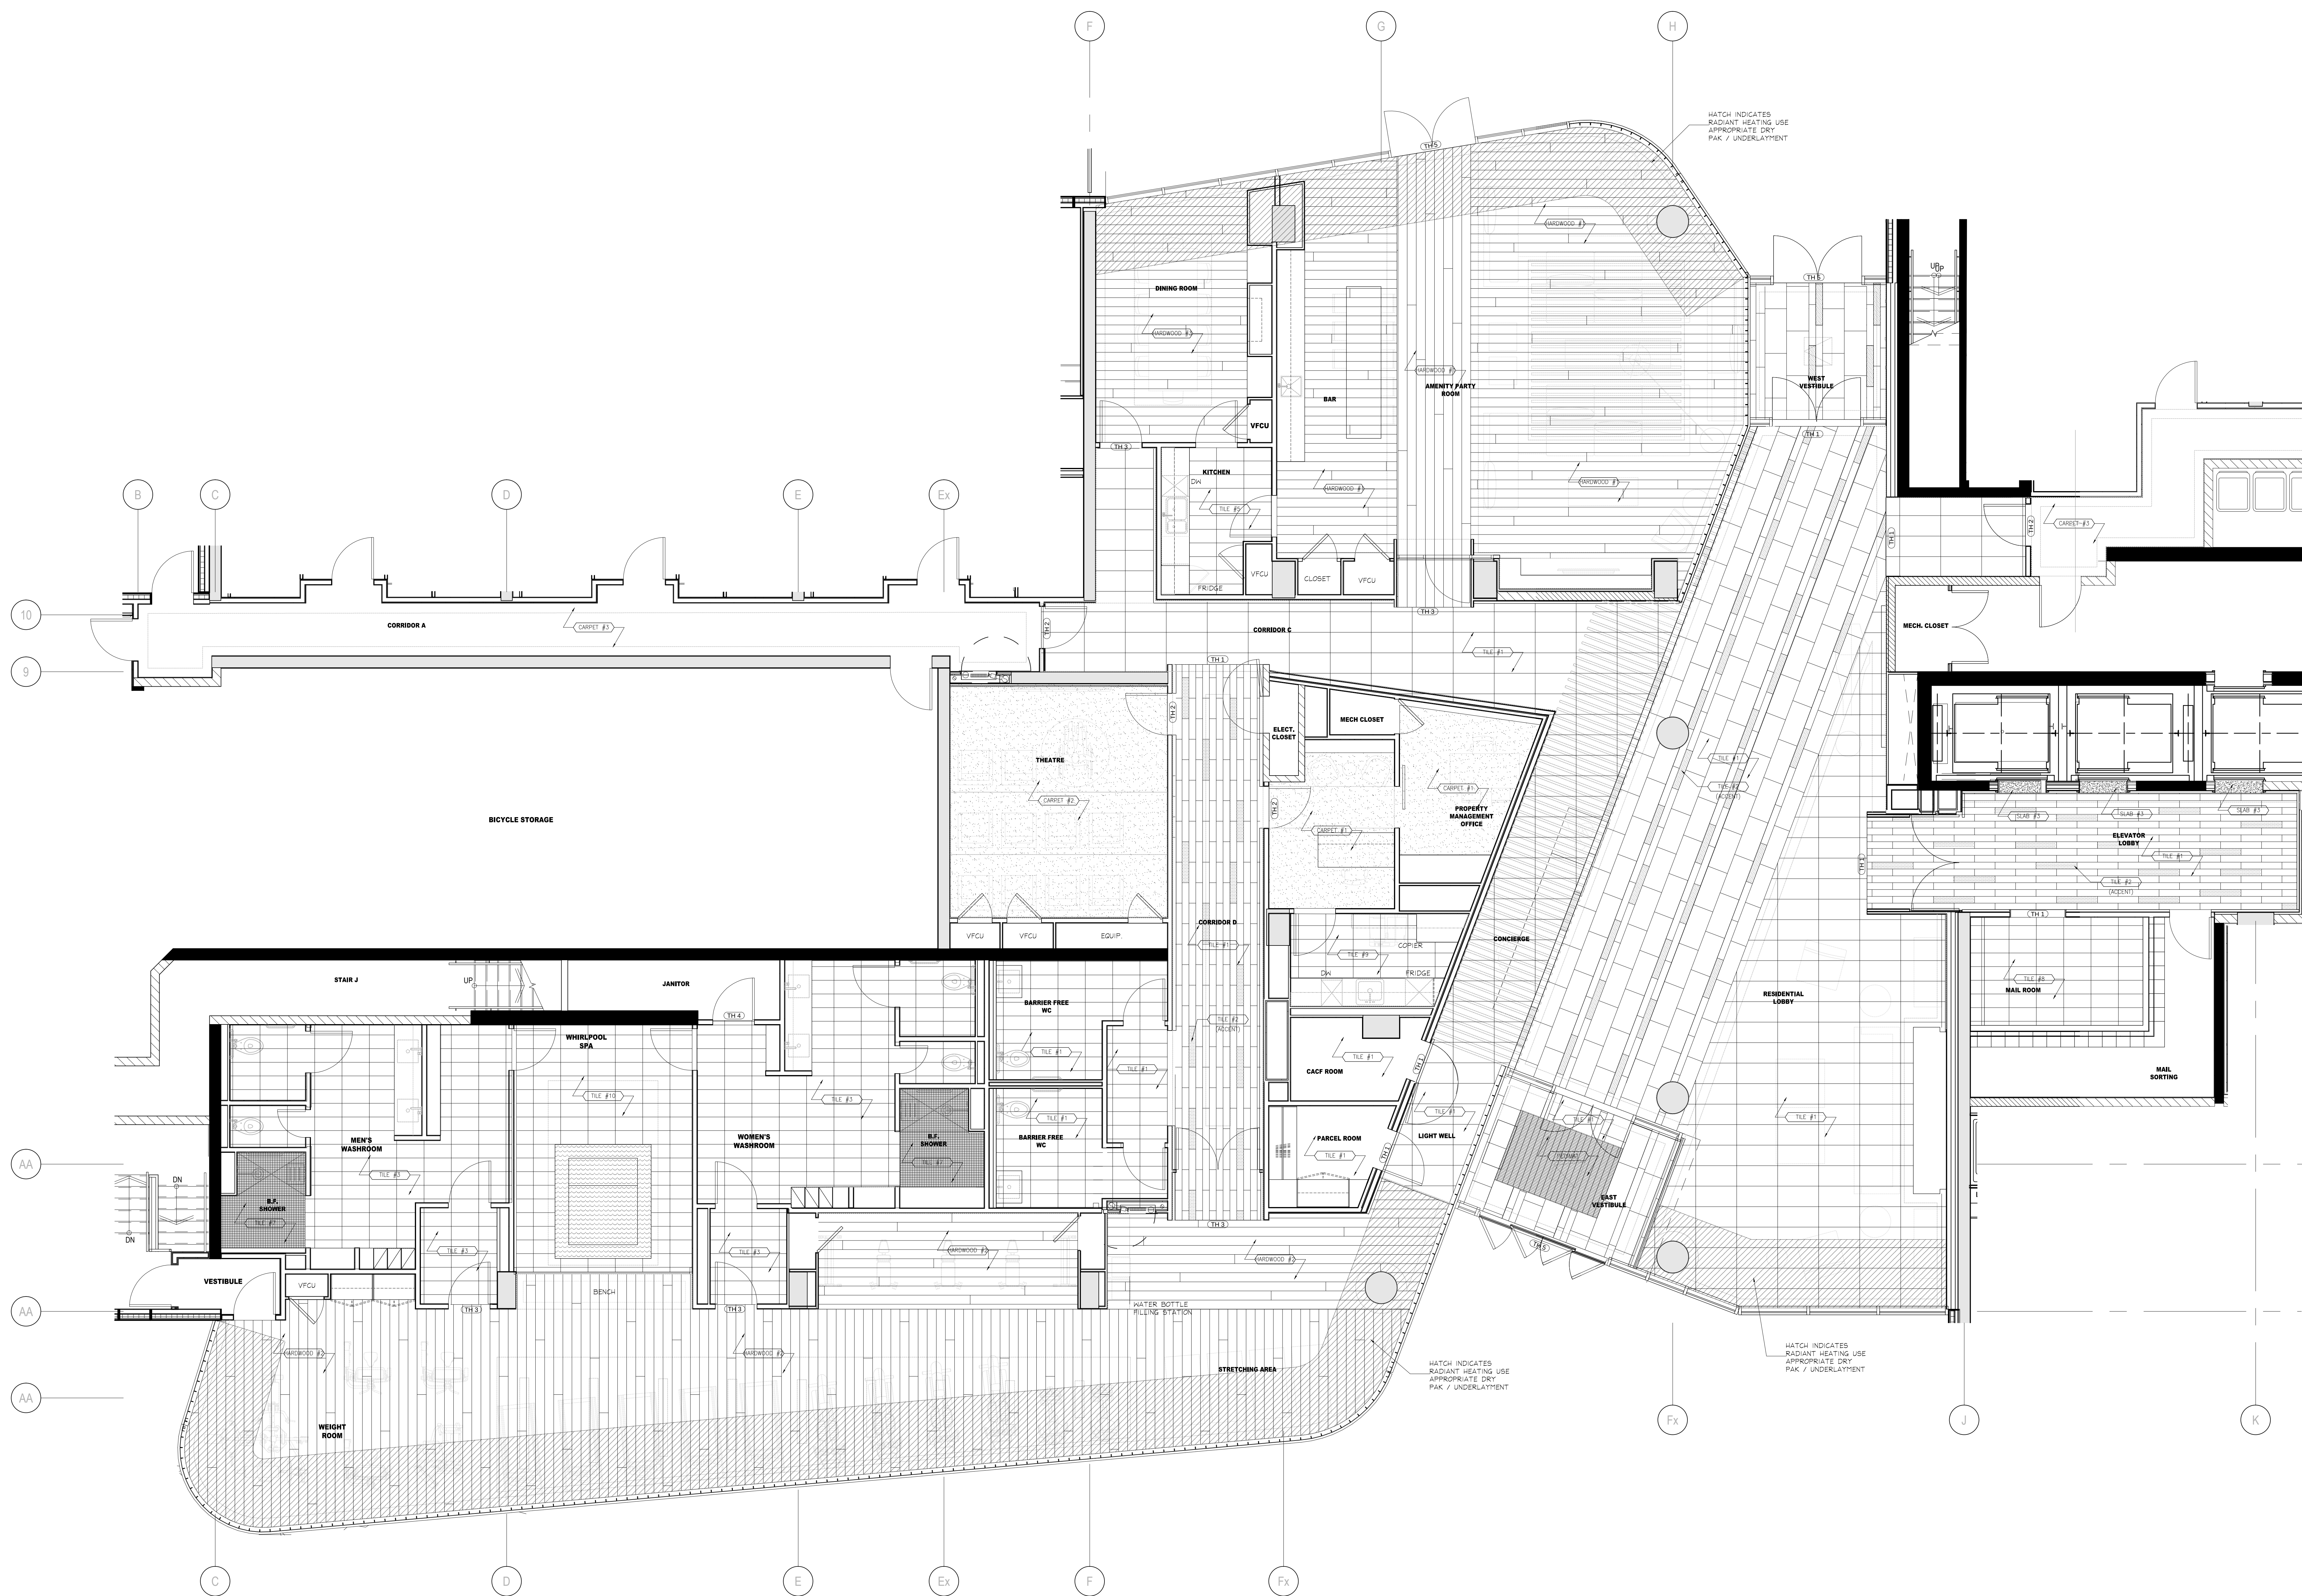

1 FLOOR FINISHES PLAN
ID1.1.3 GROUND FLOOR SCALE 1:50

01	15 AUG / 14	ISSUED FOR PERMIT	AP
NO.	DATE	COMMENTS	INI
REVISIONS:			

UNION31

UNION31 INC.
183 BATHURST STREET, STE. 201
TORONTO, ON, M5T 2R7, CANADA
TEL: 416-597-1576 FAX: 416-597-2139


PROJECT NAME:		ALEXANDRA PARK MAIN BUILDING	
PROJECT NO.:		13-949	
DRAWING NO.:		GROUND FLOOR FLOOR FINISHES PLAN	
DATE STARTED:	07 AUG / 13	DRAWING NO.:	ID
SCALE:	1" = 50'	DRAWN BY:	AP
APPROVED BY:	KC	DRAWING NO.:	1.1.3

DO NOT SCALE DRAWINGS.

CONTRACTOR MUST VERIFY ALL DRAWINGS, DIMENSIONS, DETAILS AND SPECIFICATIONS. AND REPORT ANY DISCREPANCIES TO UNION 31 INC. BEFORE PROCEEDING WITH WORK. MATERIALS MAY NOT BE SUBSTITUTED WITHOUT WRITTEN APPROVAL FROM UNION 31 INC.

ALL DRAWINGS AND SPECIFICATIONS ARE INSTRUMENTS OF SERVICE AND THE PROPERTY OF UNION 31 INC. WHICH MUST BE RETURNED AT THE COMPLETION OF THE WORK.

PRINTED: 30-Aug-14

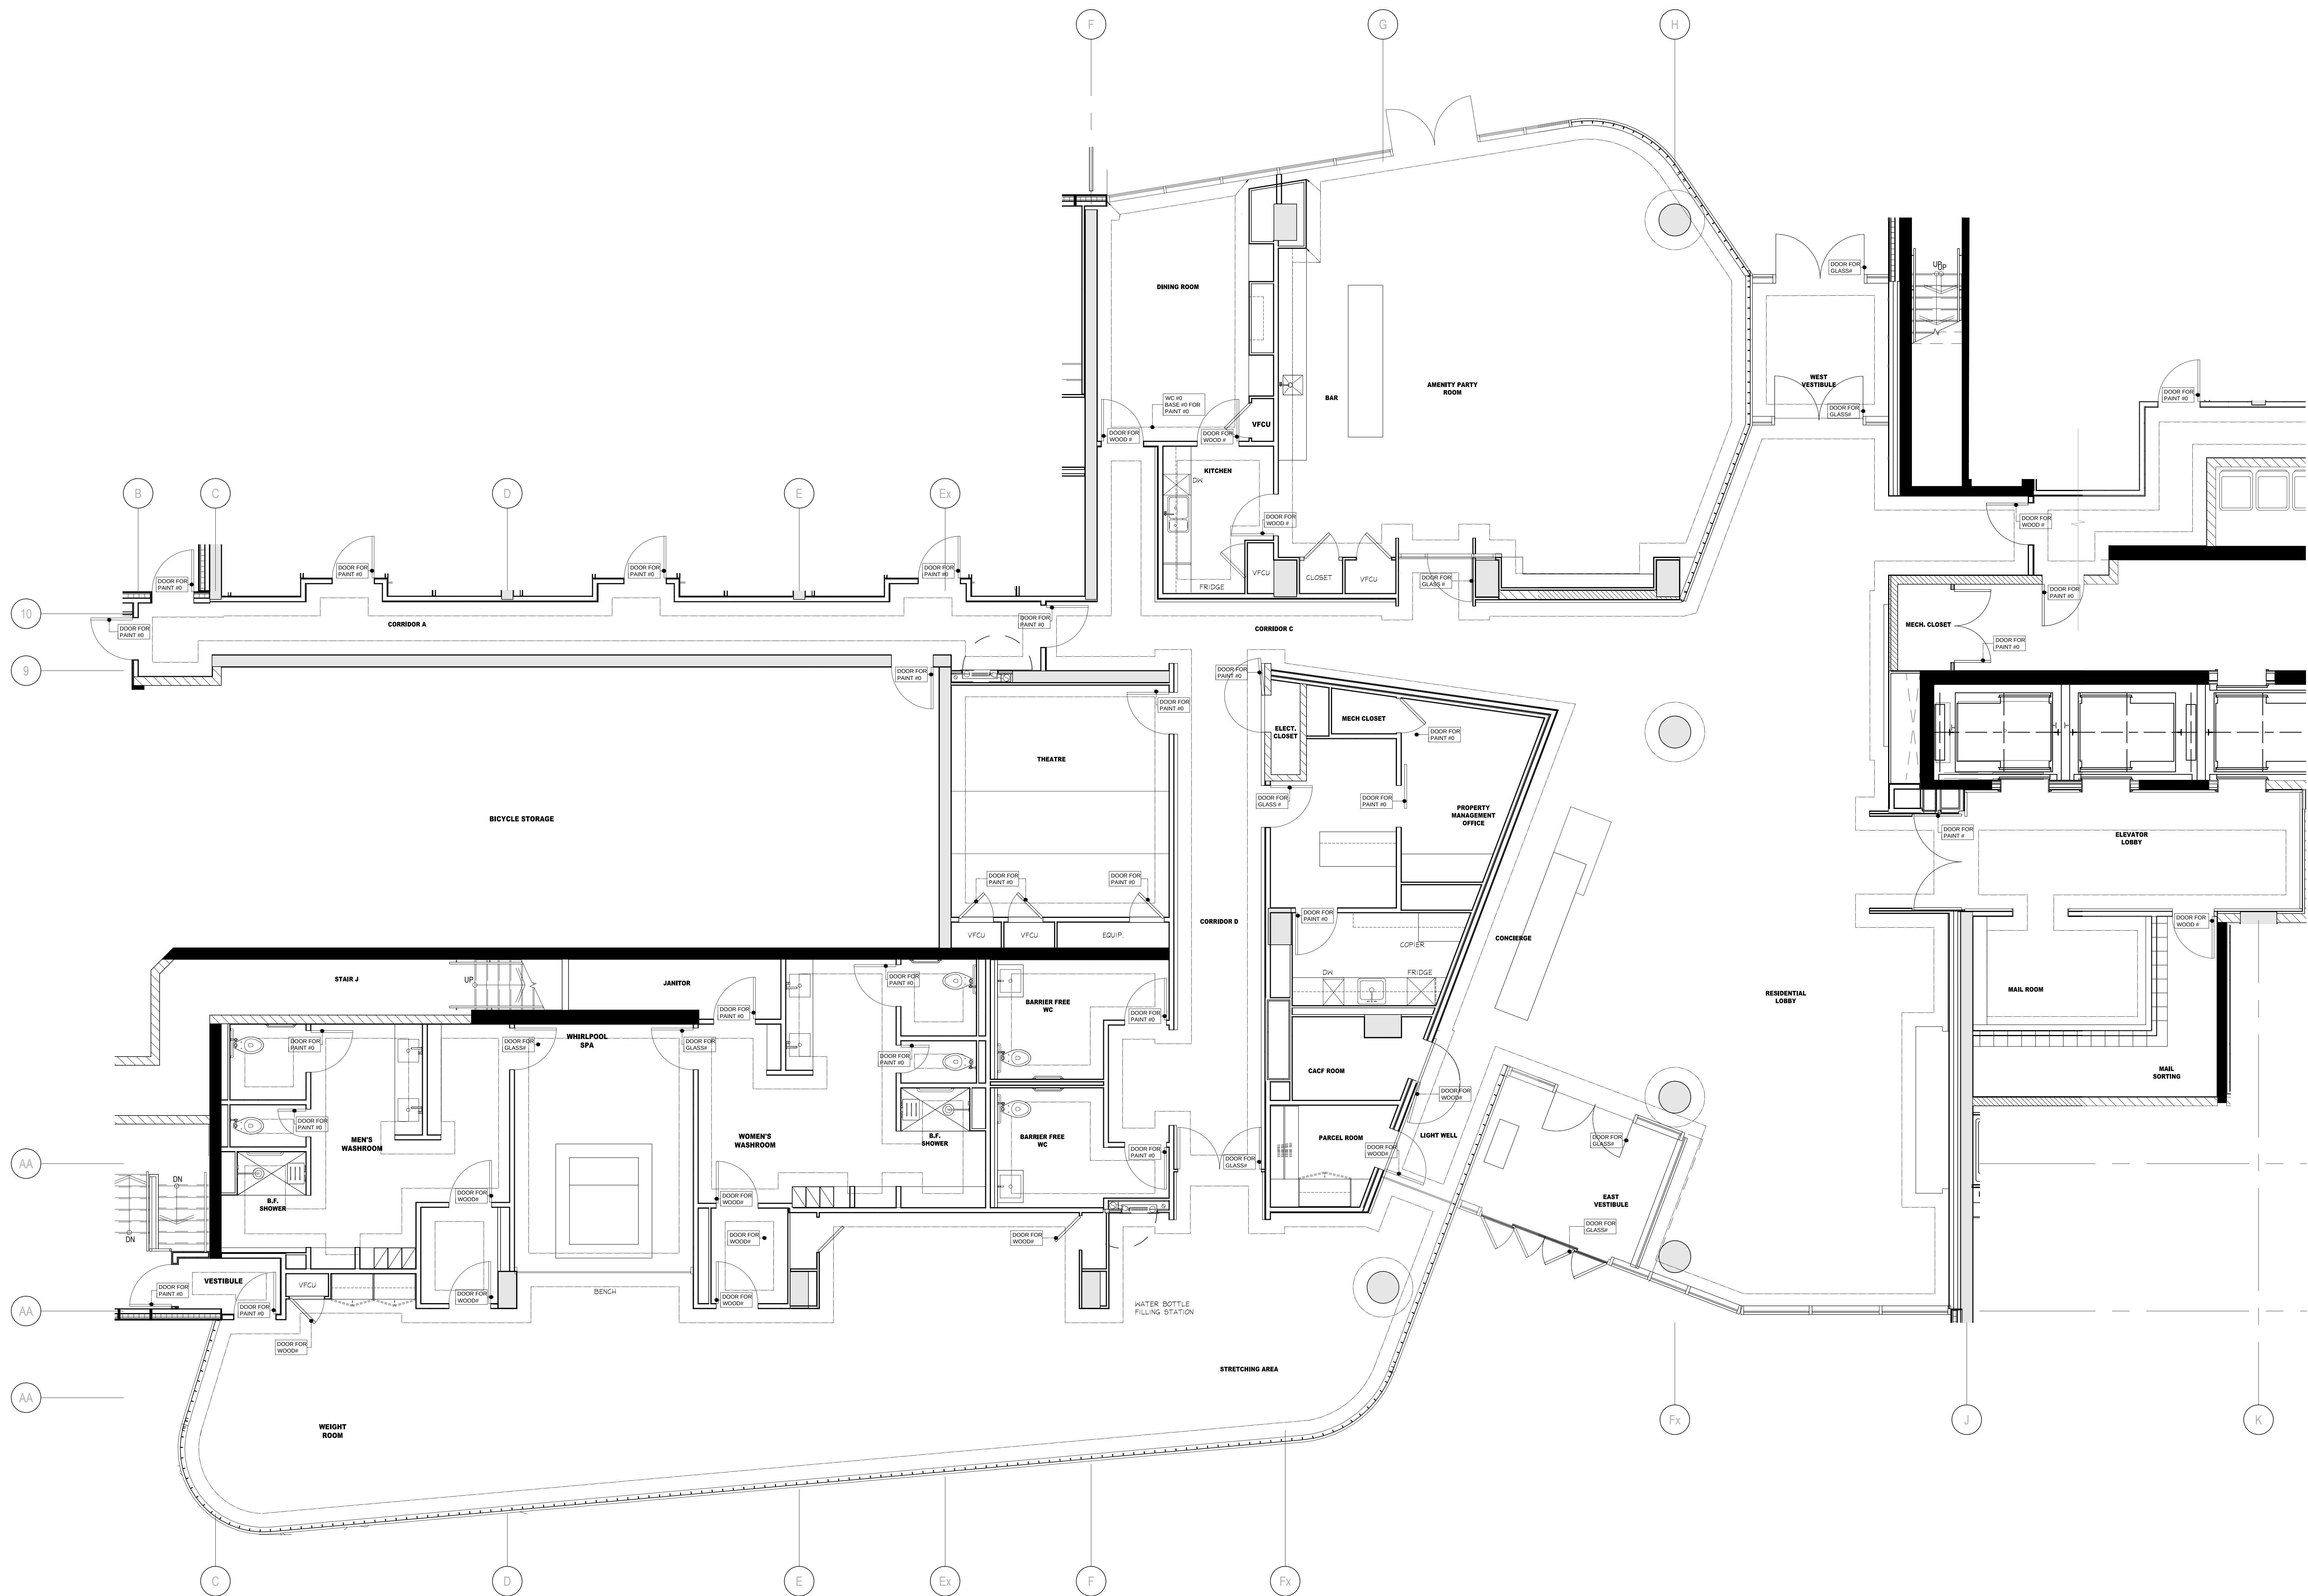

1 WALL FINISHES PLAN
ID1.1.4 GROUND FLOOR SCALE 1:50


01	15 AUG / 14	ISSUED FOR PERMIT	AP
NO.	DATE	COMMENTS	INI
REVISIONS:			

UNION31


UNION31 INC.
183 BATHURST STREET, STE. 201
TORONTO, ON, M5T 2R7, CANADA
TEL: 416-597-1576 FAX: 416-597-2139

PROJECT NAME:		ALEXANDRA PARK MAIN BUILDING	
		BLOCK 11 ON, Canada	
PROJECT NO.:		13-949	
DRAWING(S):		GROUND FLOOR WALL FINISHES PLAN	
DATE STARTED:		07 AUG / 13	DRAWING NO.:
SCALE:		1" = 50'	ID
DRAWN BY:		AP	1.1.4
APPROVED BY:		KC	

CONTRACTOR MUST VERIFY ALL DRAWINGS, DIMENSIONS, DETAILS AND SPECIFICATIONS, AND REPORT ANY DISCREPANCIES TO UNION 31 INC. BEFORE PROCEEDING WITH WORK. MATERIALS MAY NOT BE SUBSTITUTED WITHOUT WRITTEN APPROVAL FROM UNION 31 INC.

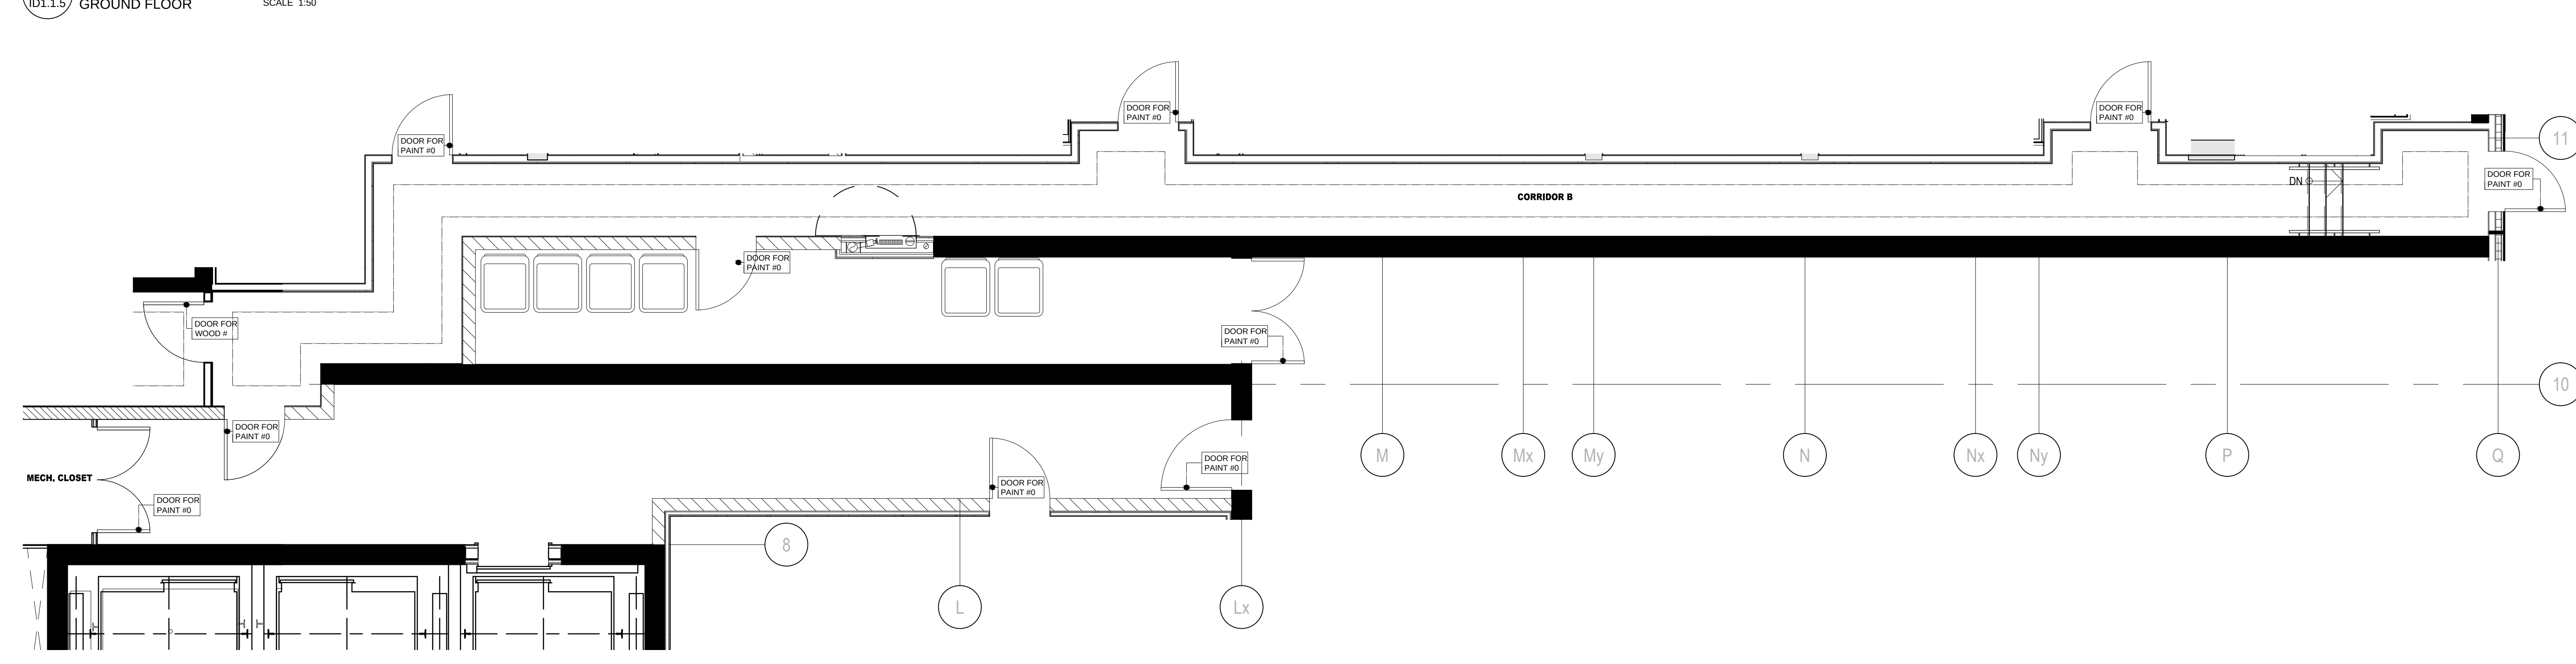

PROJECT NAME:	
ALEXANDRA PARK MAIN BUILDING	
BLOCK 11 ON, Canada	
PROJECT NO.:	13-949
DRAWING/S:	
GROUND FLOOR / CORRIDOR CONSTRUCTION PLAN & REFLECTED CEILING PLAN FLOOR & WALL FINISHES PLAN	
DATE STARTED:	07 AUG / 13
SCALE:	1 : 50
DRAWN BY:	AP
APPROVED BY:	KC
DRAWING NO.:	ID 1.1.5

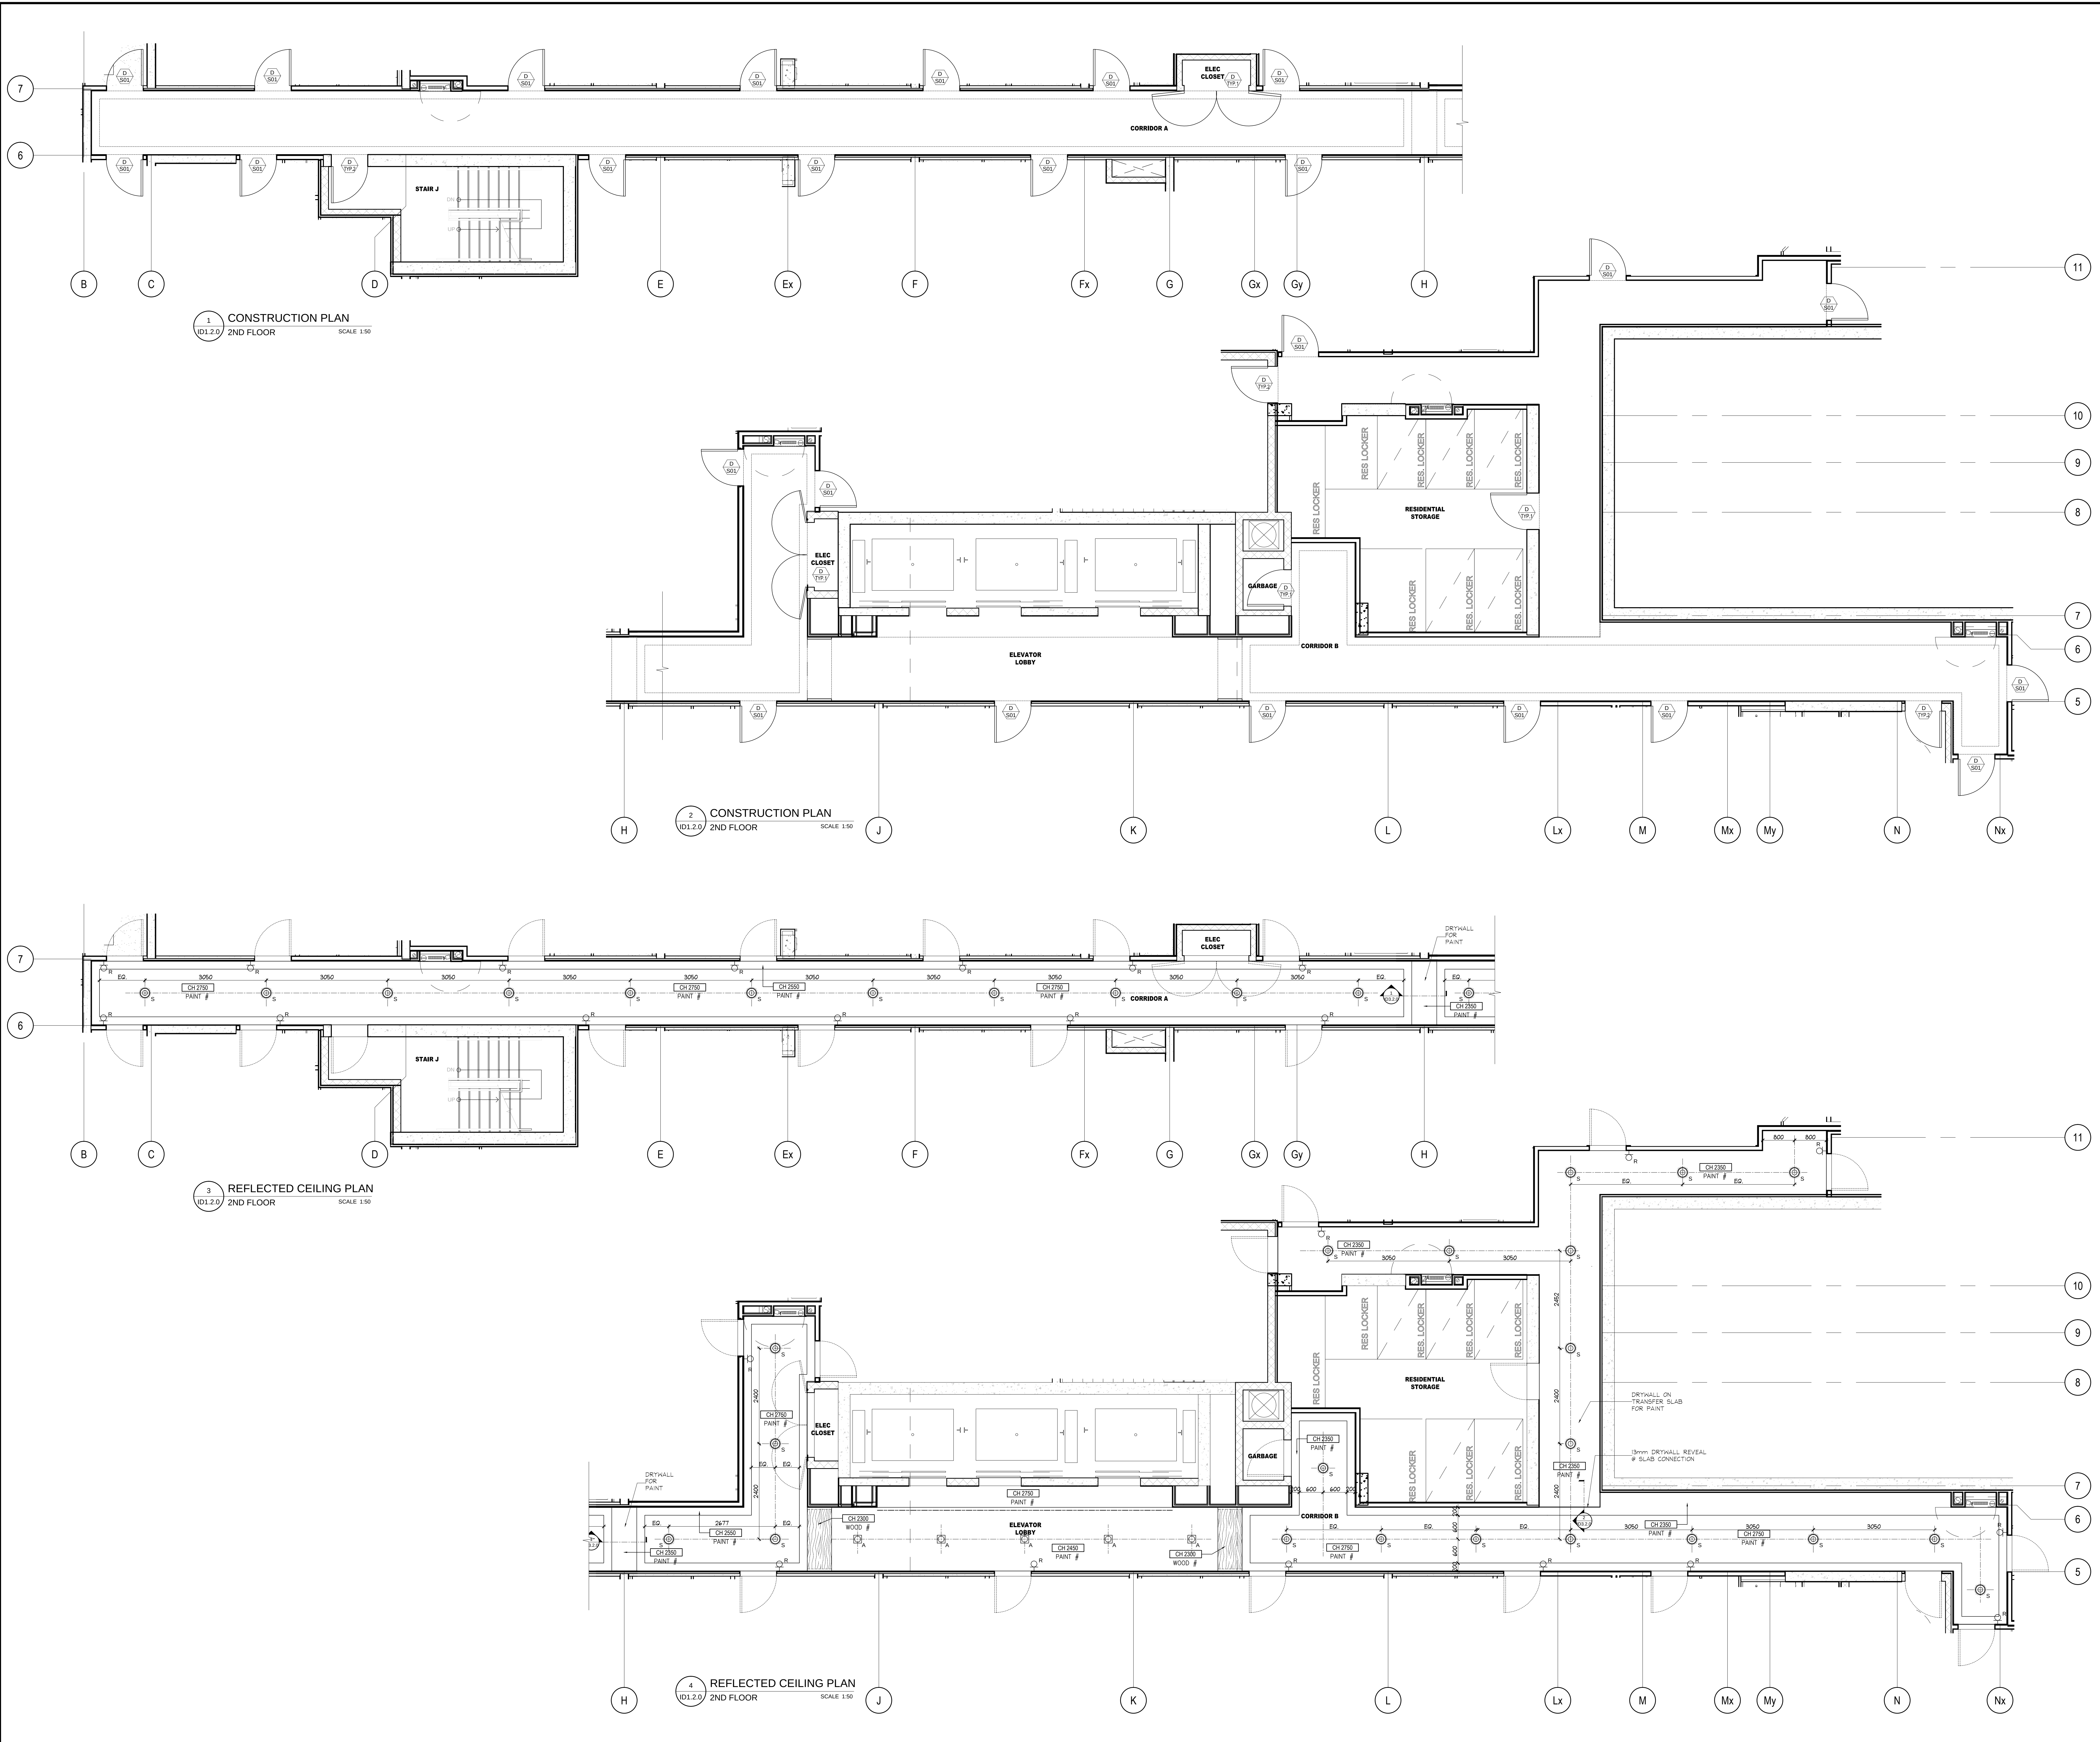

DO NOT SCALE DRAWINGS.

CONTRACTOR MUST VERIFY ALL DRAWINGS, DIMENSIONS, DETAILS AND SPECIFICATIONS AND REPORT ANY DISCREPANCIES TO UNION 31 INC. BEFORE PROCEEDING WITH WORK. MATERIALS MAY NOT BE SUBSTITUTED WITHOUT WRITTEN APPROVAL FROM UNION 31 INC.

ALL DRAWINGS AND SPECIFICATIONS ARE INSTRUMENTS OF SERVICE AND THE PROPERTY OF UNION 31 INC. WHICH MUST BE RETURNED AT THE COMPLETION OF THE WORK.



PRINTED: 20-Aug-14

01	15 AUG / 14	ISSUED FOR PERMIT	AP
NO.	DATE	COMMENTS	INI
REVISIONS:			

UNION 31

UNION31 INC.
183 BATHURST STREET, STE. 201
TORONTO, ON, M5T 2R7, CANADA
TEL: 416-597-1576 FAX: 416-597-2139

PROJECT NAME:			
ALEXANDRA PARK MAIN BUILDING			
BLOCK 11 ON, Canada			
PROJECT NO.: 13-949			
DRAWINGS:			
2ND FLOOR CONSTRUCTION PLAN & REFLECTED CEILING PLAN			
DATE STARTED: 07 AUG / 13			
SCALE: 1" = 50'			
DRAWN BY: AP			
APPROVED BY: KC			
DRAWING NO.:			ID
			1.2.0

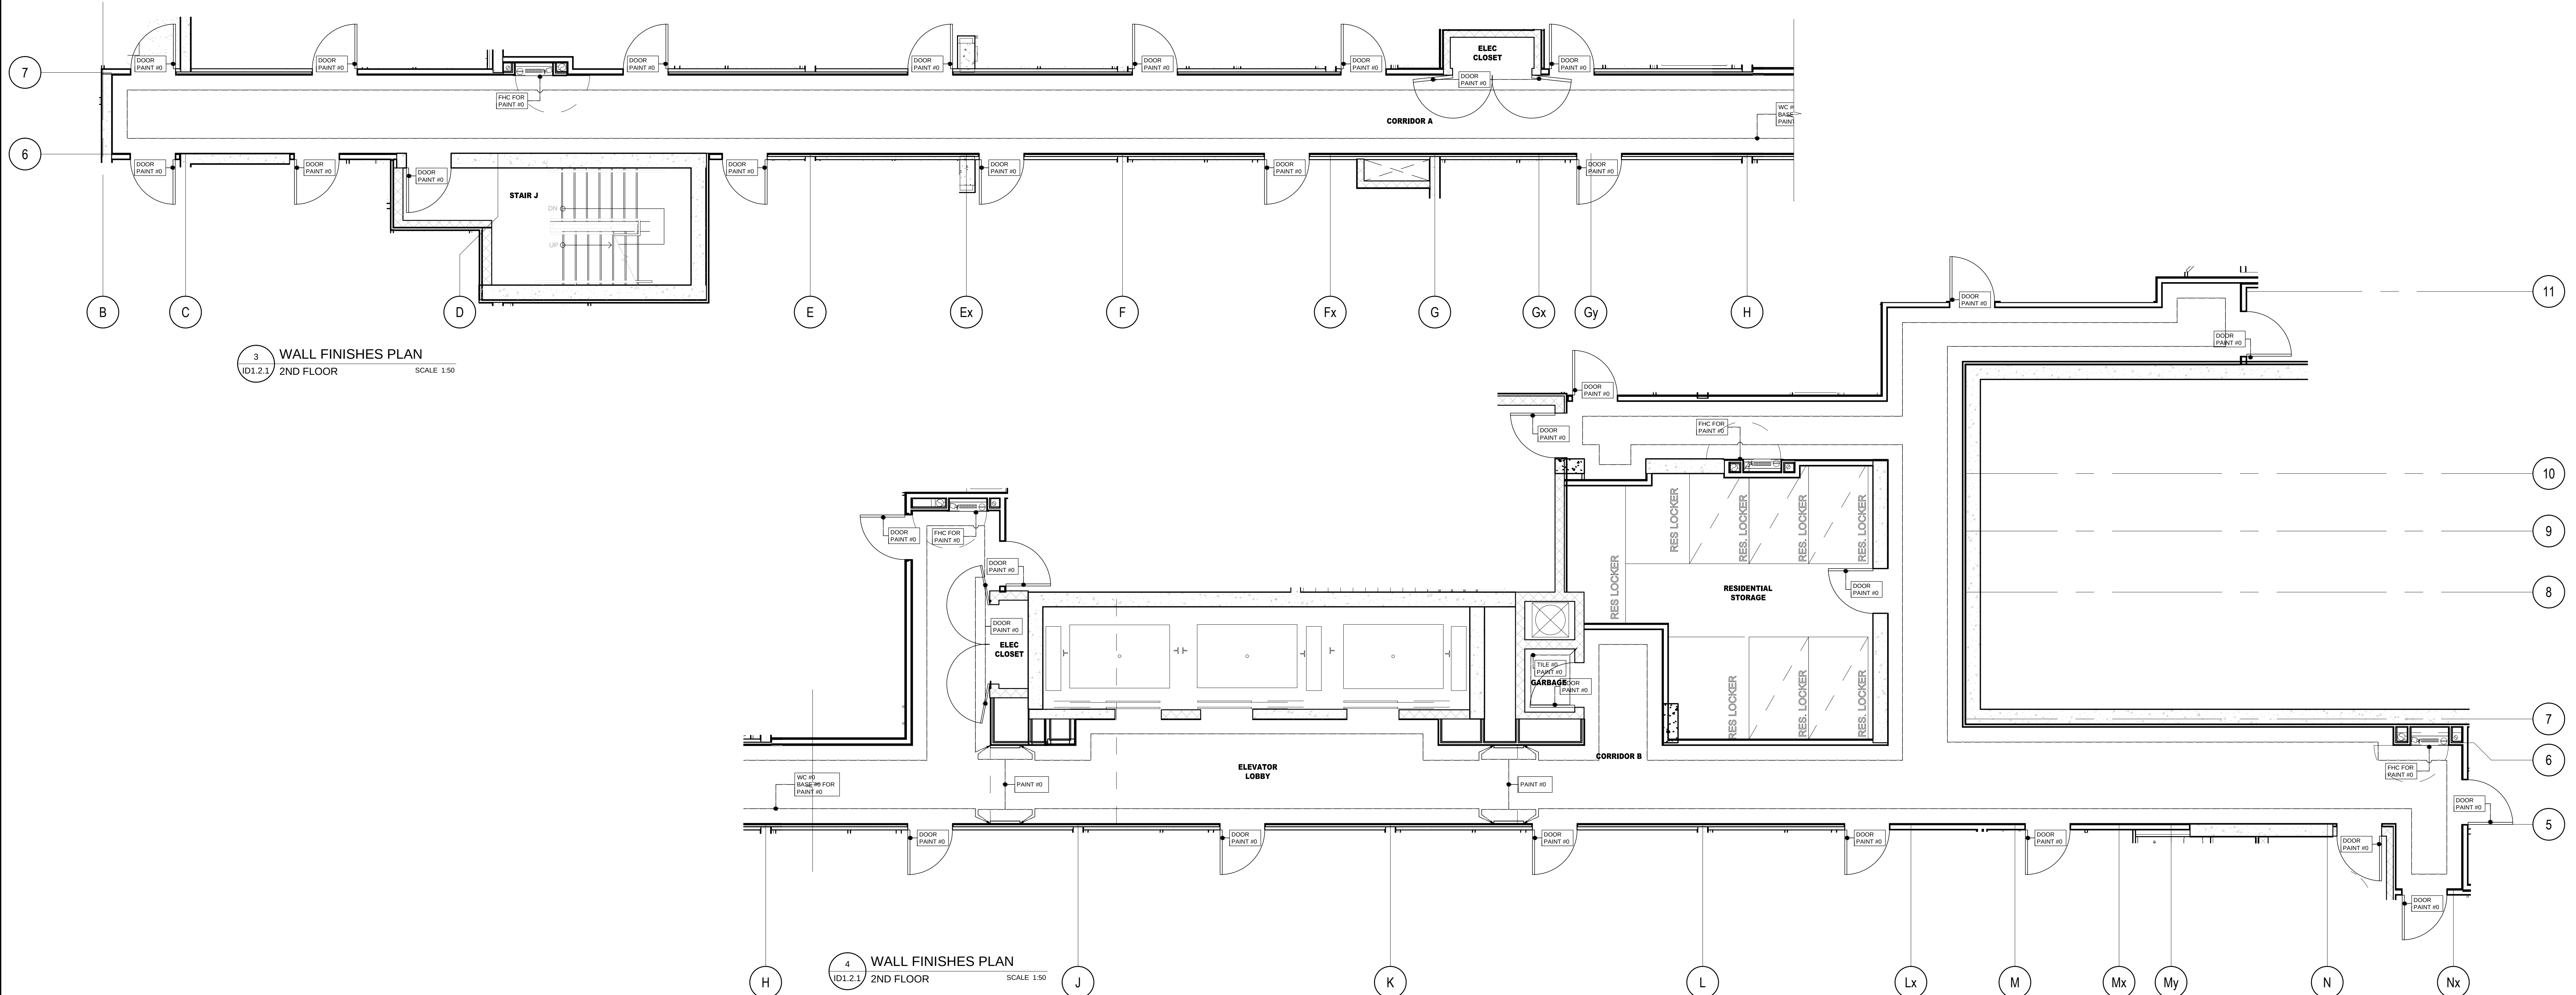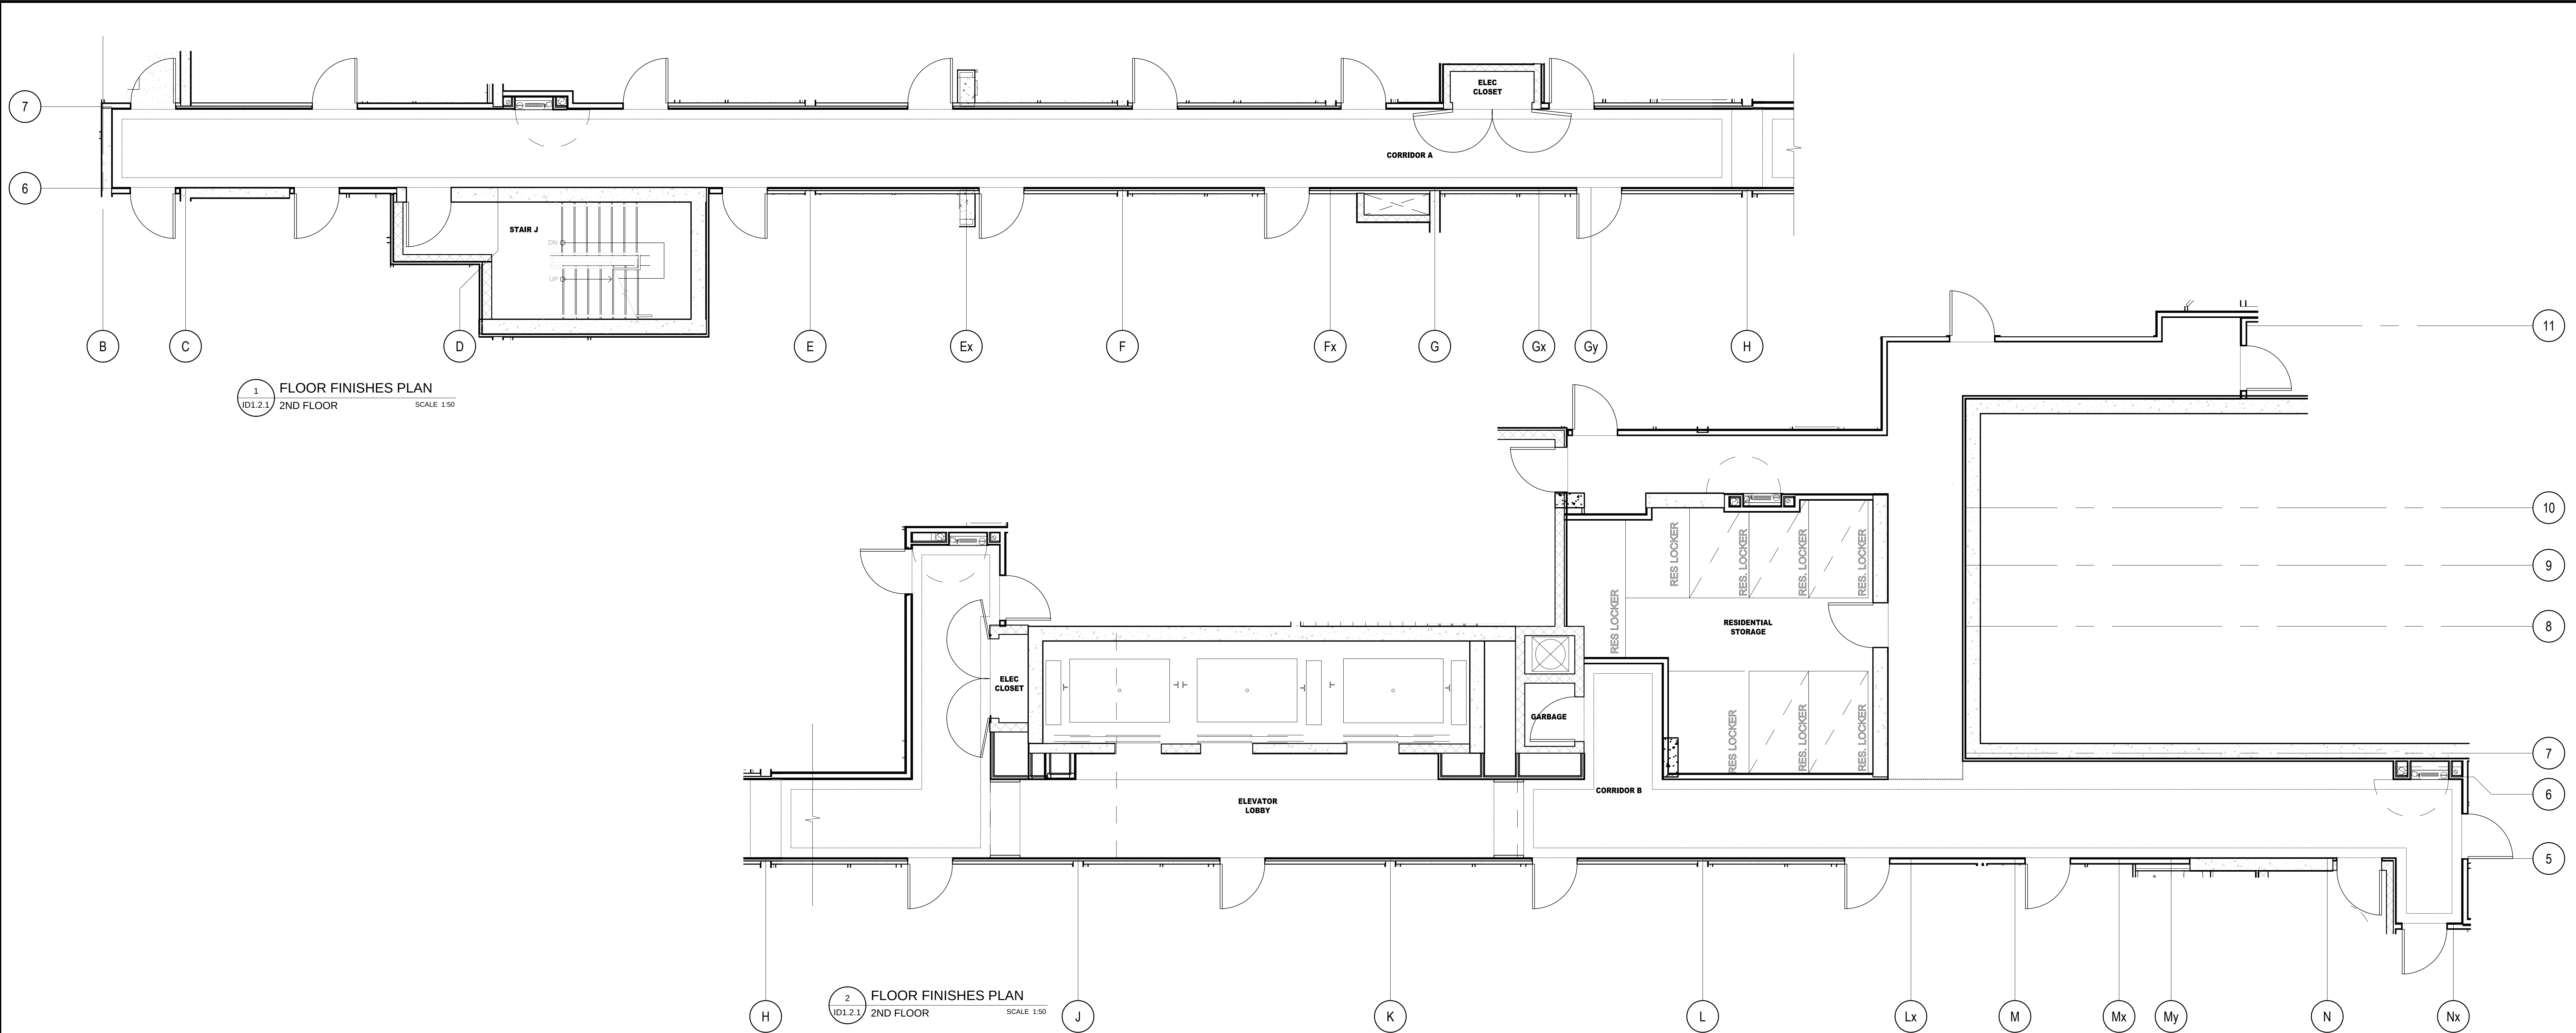

DO NOT SCALE DRAWINGS.


CONTRACTOR MUST VERIFY ALL DRAWINGS, DIMENSIONS, DETAILS AND SPECIFICATIONS AND REPORT ANY DISCREPANCIES TO UNION 31 INC. BEFORE PROCEEDING WITH WORK. MATERIALS MAY NOT BE SUBSTITUTED WITHOUT WRITTEN APPROVAL FROM UNION 31 INC.

ALL DRAWINGS AND SPECIFICATIONS ARE INSTRUMENTS OF SERVICE AND THE PROPERTY OF UNION 31 INC. WHICH MUST BE RETURNED AT THE COMPLETION OF THE WORK.


PRINTED: 20-Aug-14

01	15 AUG / 14	ISSUED FOR PERMIT	AP
NO.	DATE	COMMENTS	INI
REVISIONS:			


UNION 31
PROJECT NAME:
**ALEXANDRA PARK
MAIN BUILDING**
BLOCK 11
ON, Canada
PROJECT NO.: 13-949
DRAWING NO.:
**2ND FLOOR
FLOOR FINISHES PLAN &
WALL FINISHES PLAN**
DATE STARTED: 07 AUG / 13
SCALE: 1" = 50'
DRAWN BY: AP
APPROVED BY: KC
DRAWING NO.:
**ID
1.2.1**

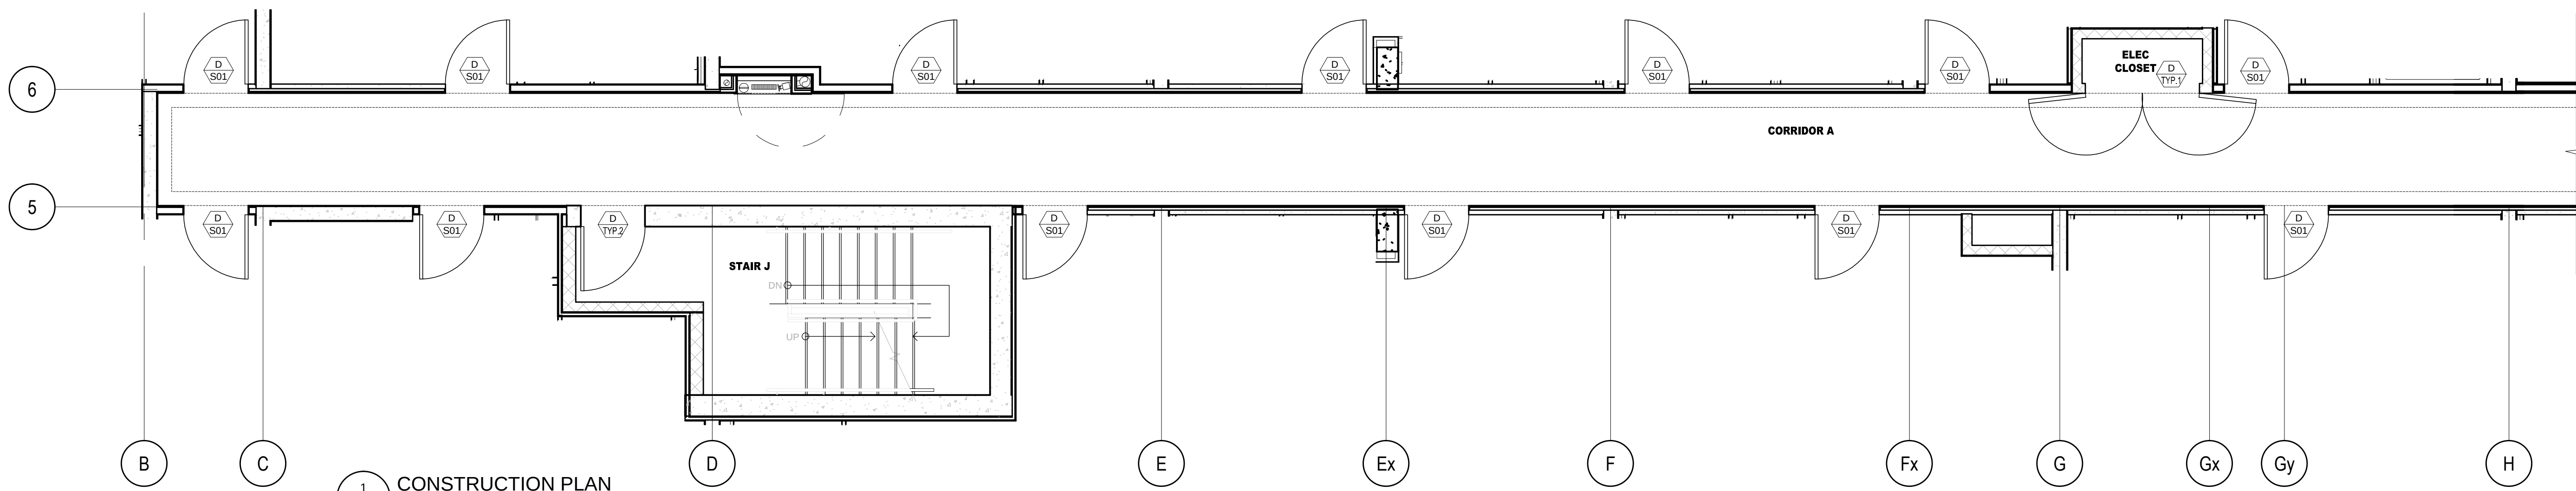


1 CONSTRUCTION PLAN
3RD FLOOR
SCALE 1/50

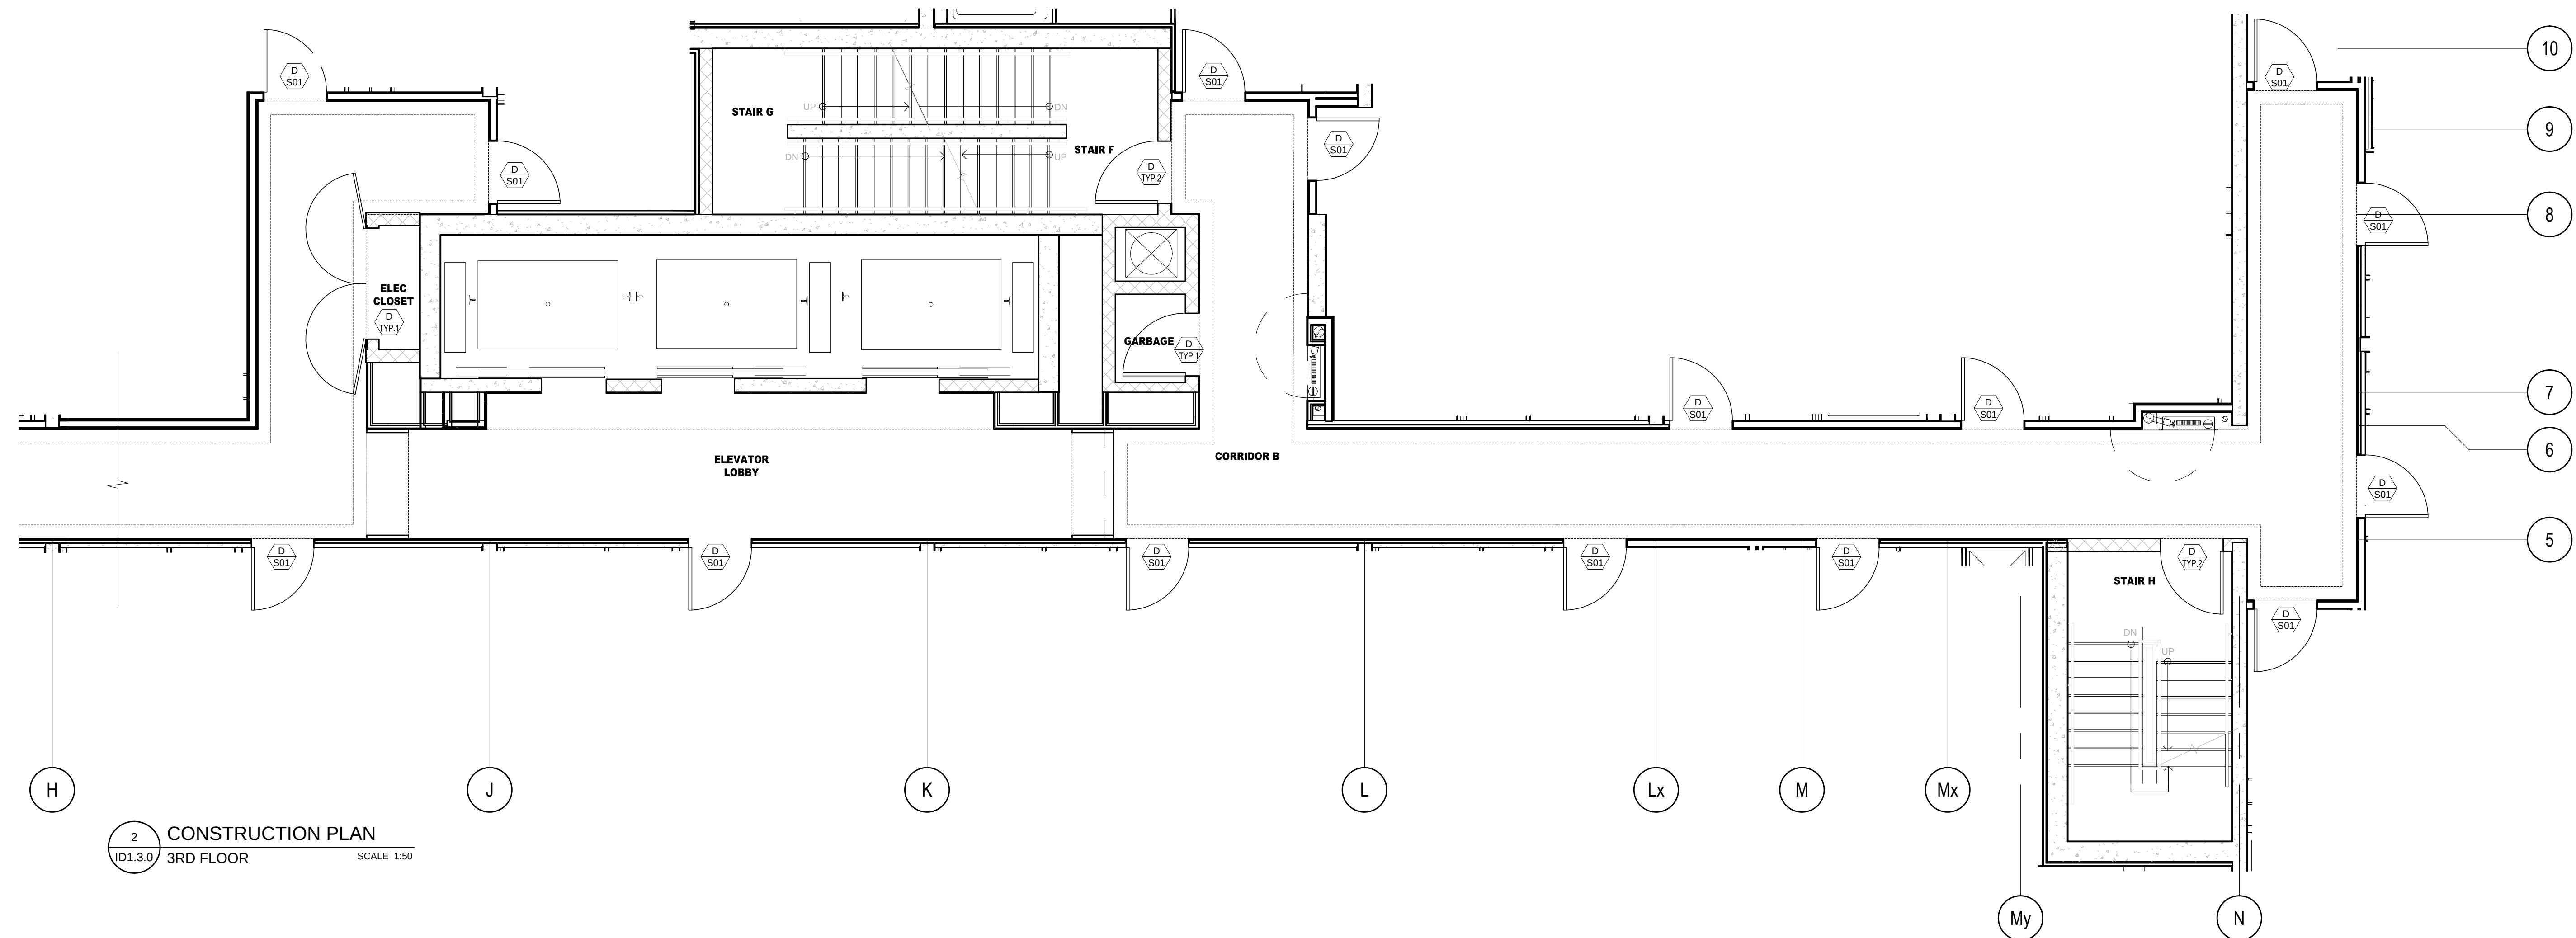

2 CONSTRUCTION PLAN
3RD FLOOR
SCALE 1/50

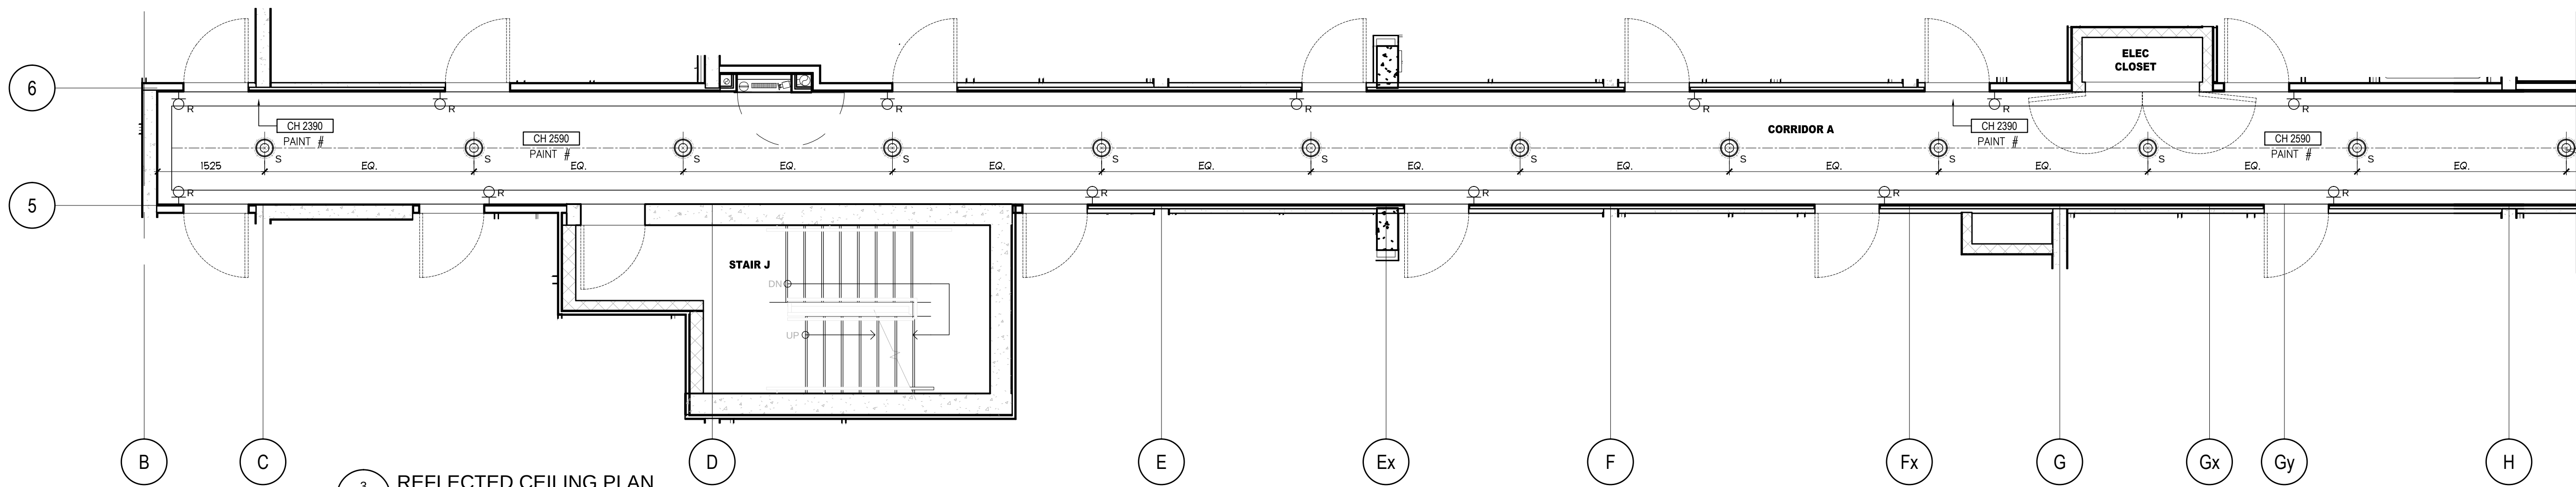

3 REFLECTED CEILING PLAN
3RD FLOOR
SCALE 1/50

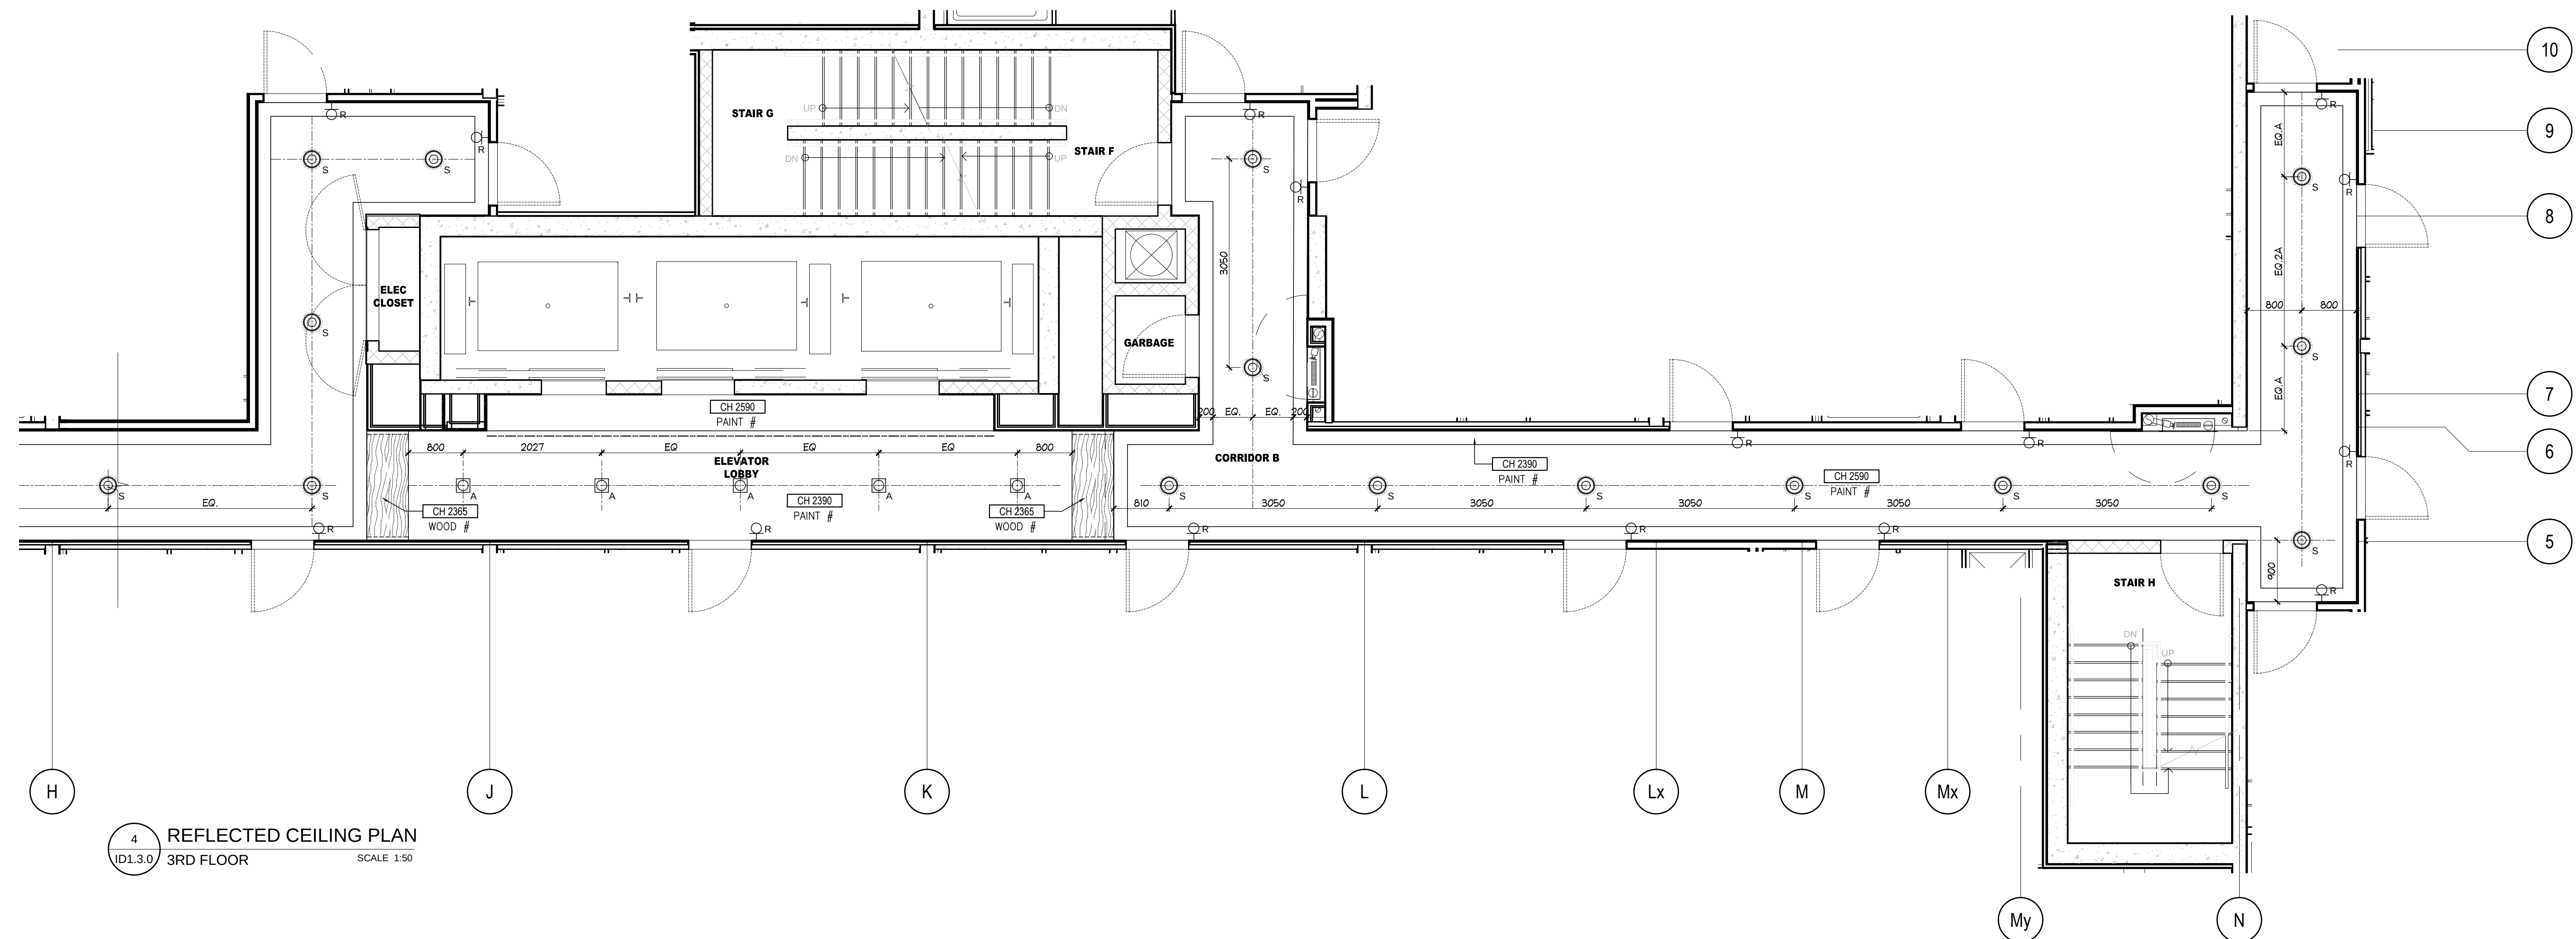

4 REFLECTED CEILING PLAN
3RD FLOOR
SCALE 1/50

DO NOT SCALE DRAWINGS.

CONTRACTOR MUST VERIFY ALL DRAWINGS, DIMENSIONS, DETAILS AND SPECIFICATIONS, AND REPORT ANY DISCREPANCIES TO UNION 31 INC. BEFORE PROCEEDING WITH WORK. MATERIALS MAY NOT BE SUBSTITUTED WITHOUT WRITTEN APPROVAL FROM UNION 31 INC.

ALL DRAWINGS AND SPECIFICATIONS ARE INSTRUMENTS OF SERVICE AND THE PROPERTY OF UNION 31 INC. WHICH MUST BE RETURNED AT THE COMPLETION OF THE WORK.





PRINTED: 20-Aug-14

NO.	DATE	COMMENTS	INI
REVISIONS:			

UNION31

UNION31 INC.
183 BATHURST STREET, STE. 201
TORONTO, ON, M5T 2R7, CANADA
TEL: 416-597-1576 FAX: 416-597-2139

PROJECT NAME:		ALEXANDRA PARK MAIN BUILDING	
		BLOCK 11 ON, Canada	
PROJECT NO.:		13-949	
DRAWING(S):		3RD FLOOR CONSTRUCTION PLAN & REFLECTED CEILING PLAN	
DATE STARTED:		07 AUG / 13	
SCALE:		1" = 50'	
DRAWN BY:		AP	
APPROVED BY:		KC	
		DRAWING NO.:	
		ID	
		1.3.0	

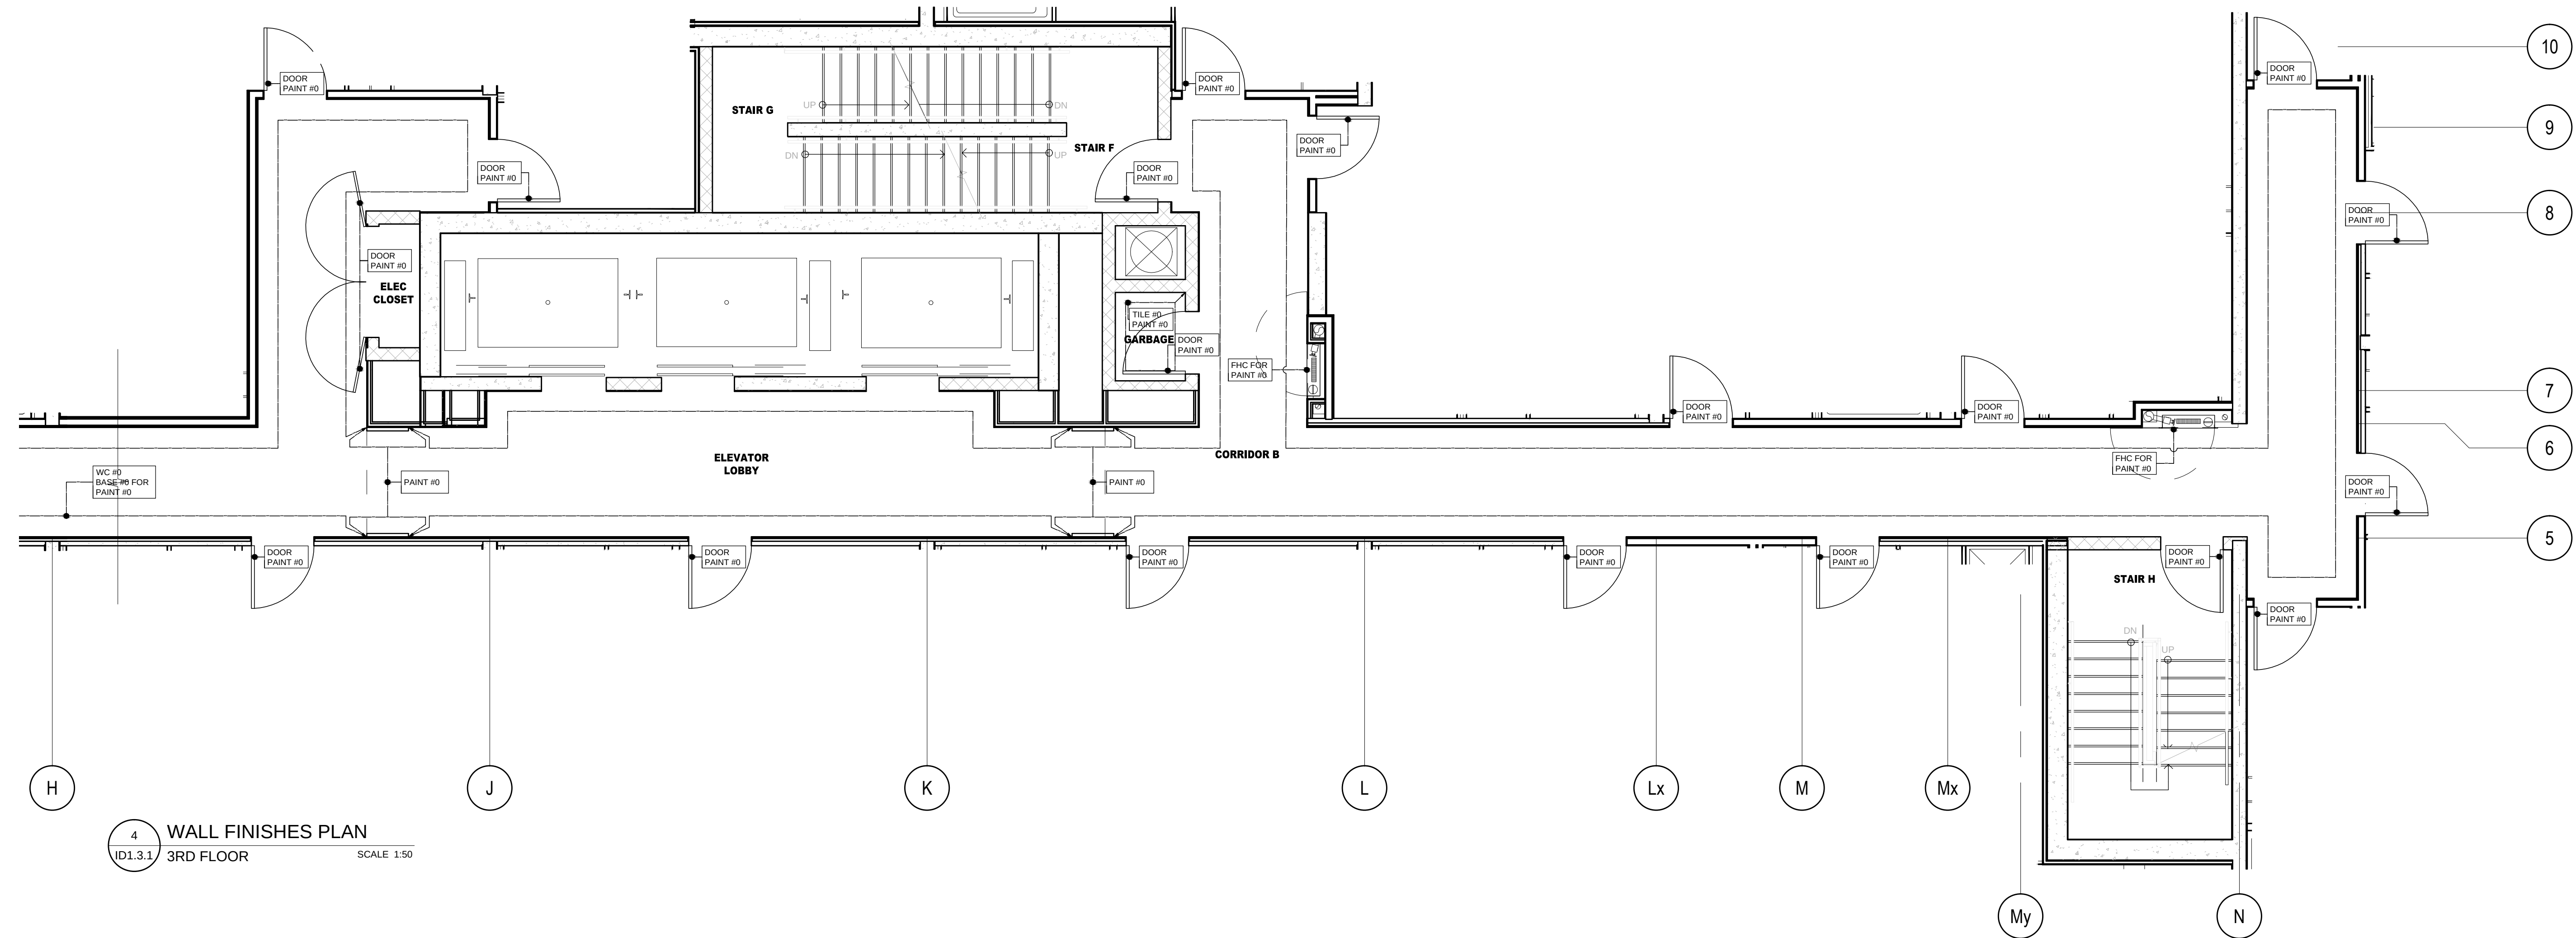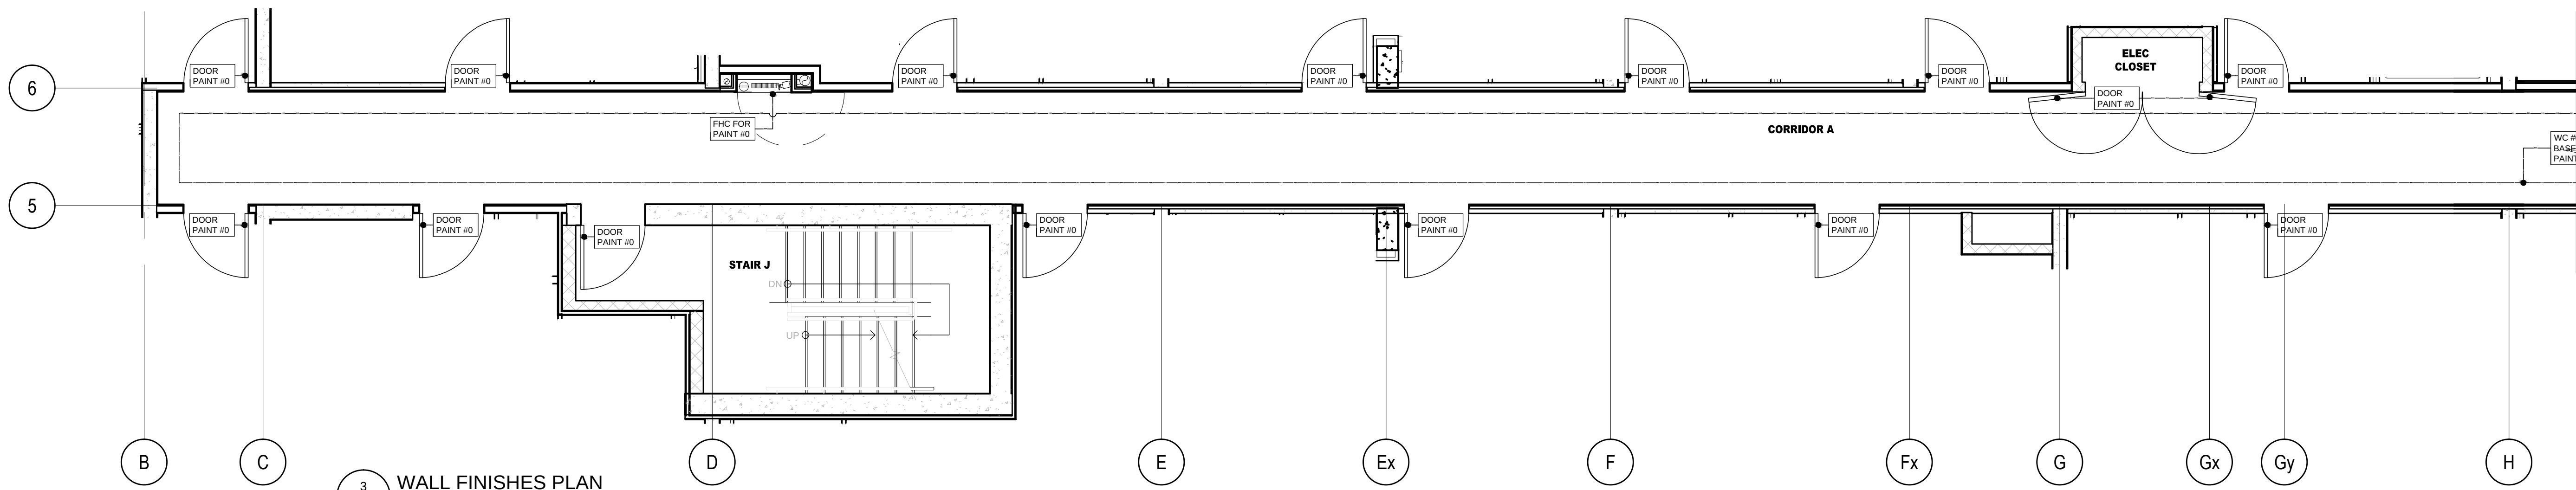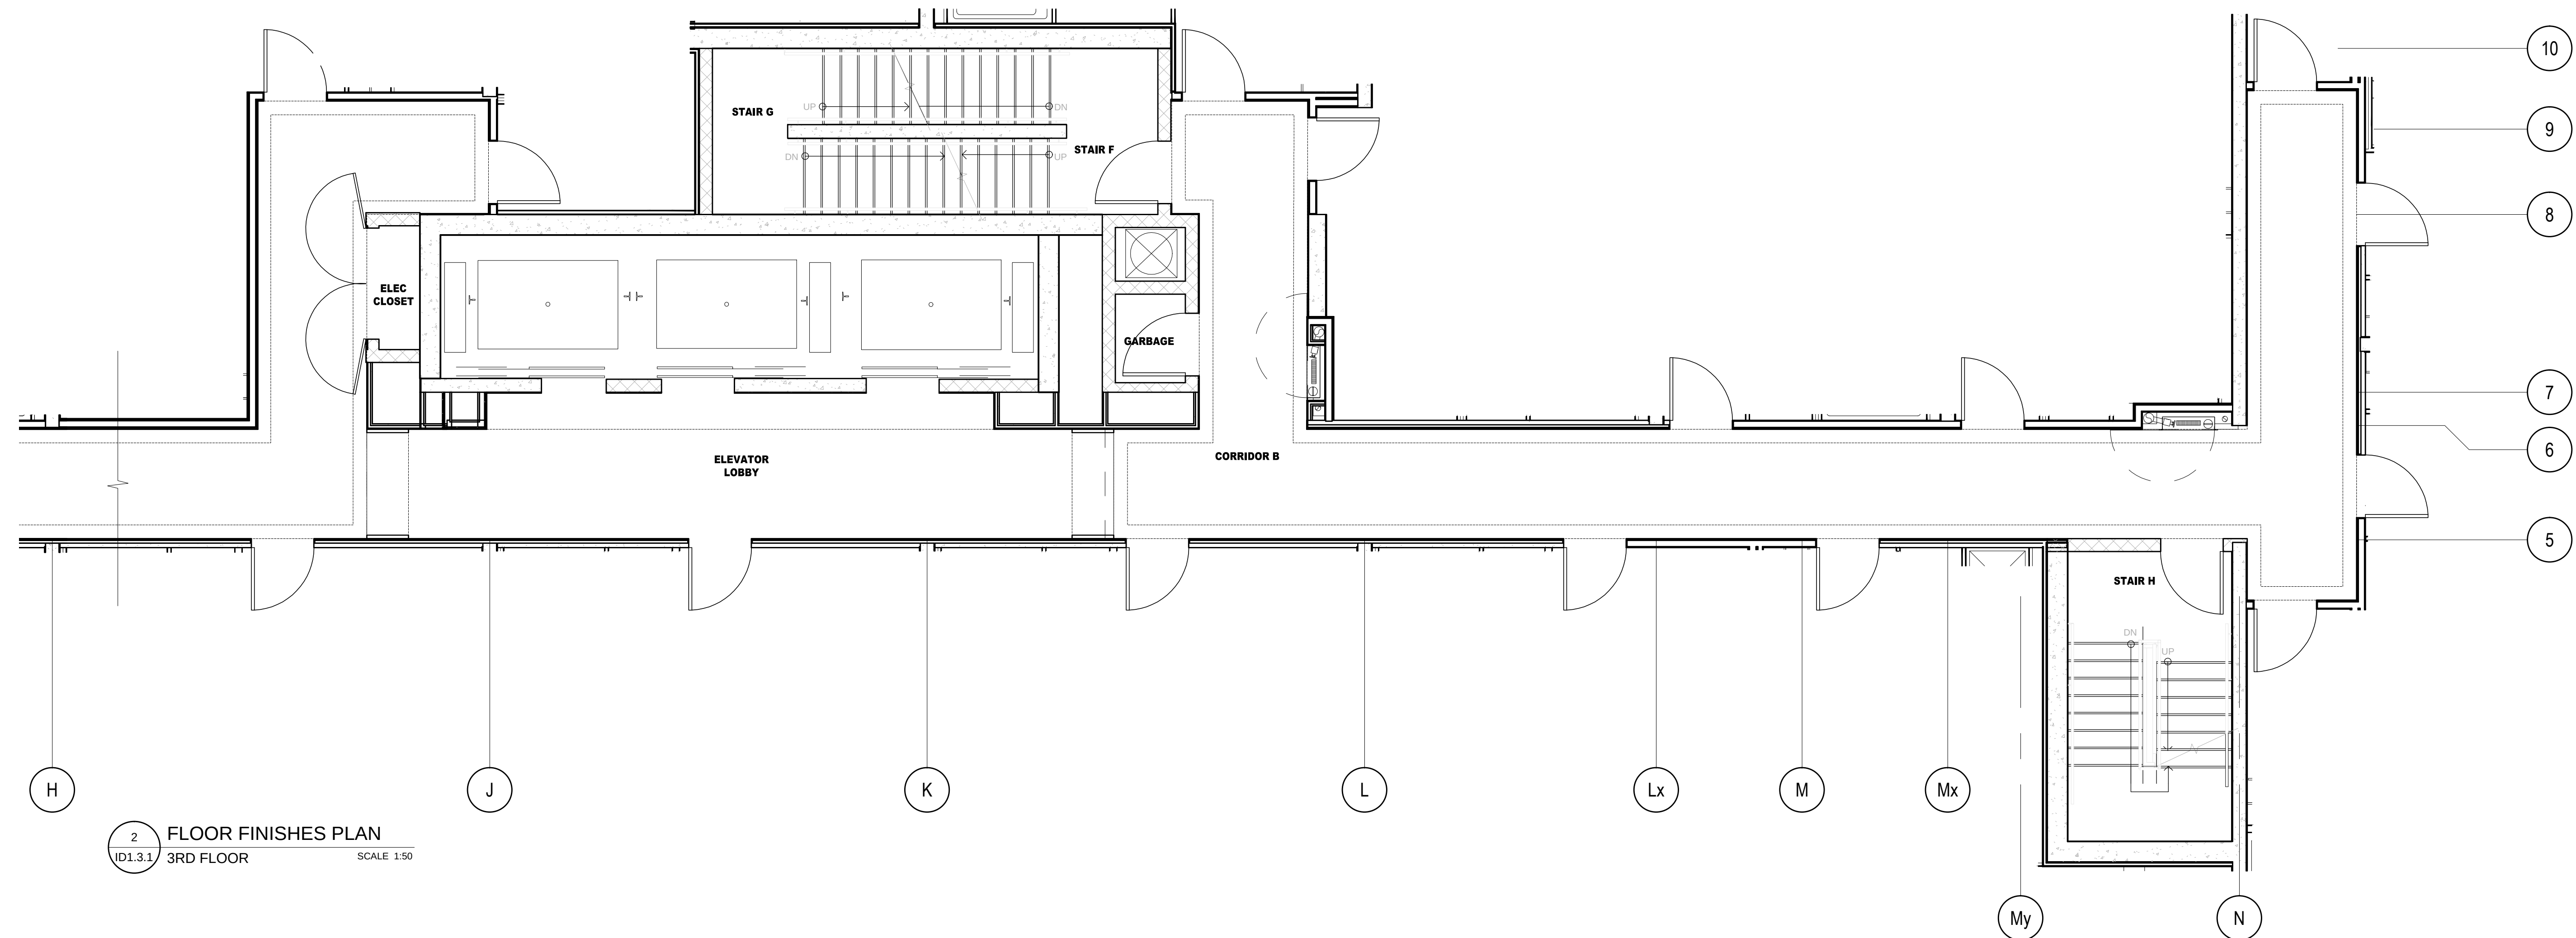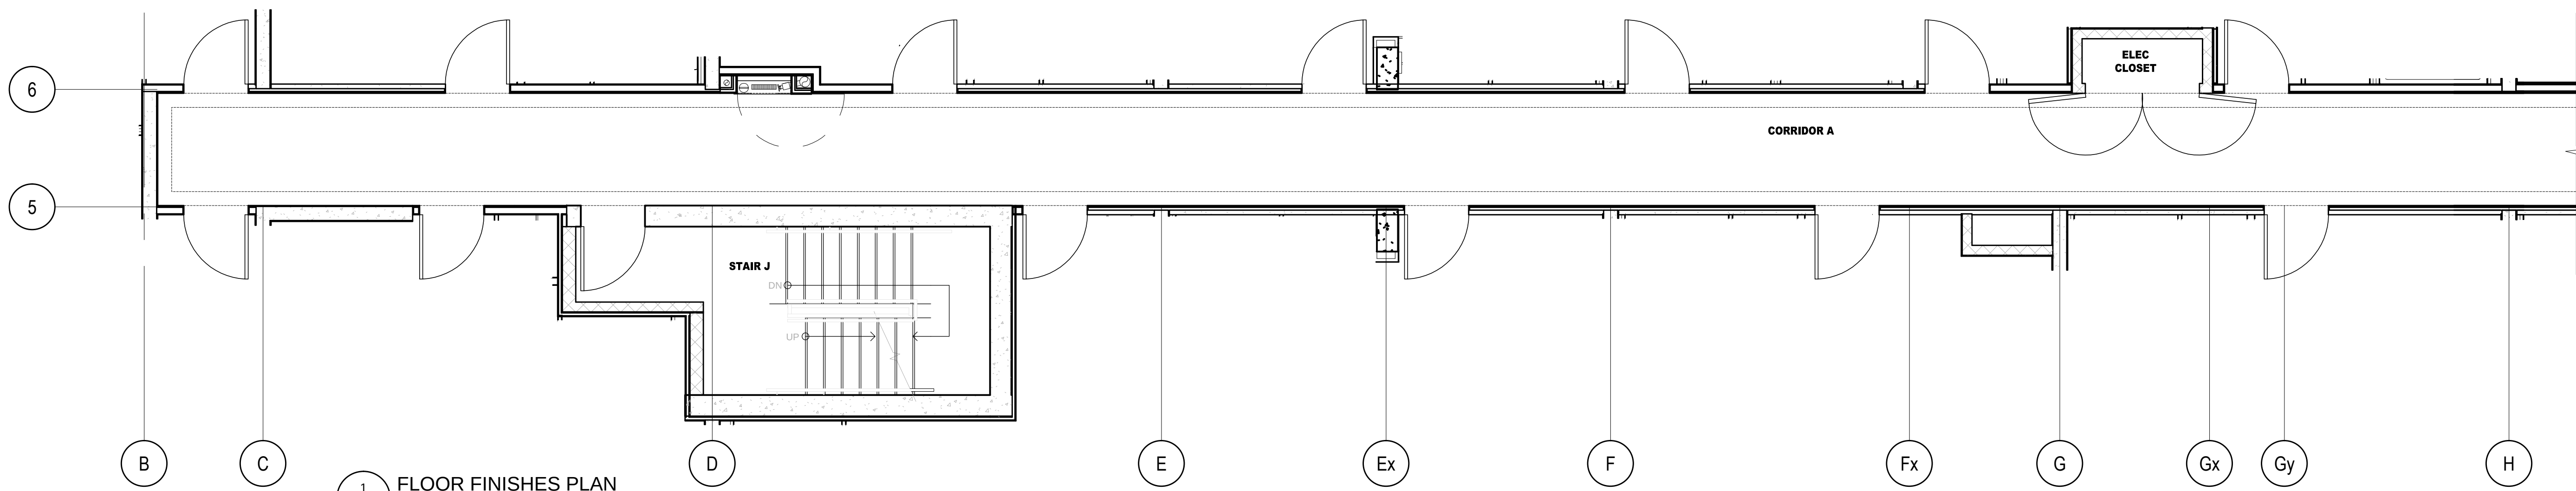

DO NOT SCALE DRAWINGS.

CONTRACTOR MUST VERIFY ALL DRAWINGS, DIMENSIONS, DETAILS AND SPECIFICATIONS, AND REPORT ANY DISCREPANCIES TO UNION 31 INC. BEFORE PROCEEDING WITH WORK. MATERIALS MAY NOT BE SUBSTITUTED WITHOUT WRITTEN APPROVAL FROM UNION 31 INC.

ALL DRAWINGS AND SPECIFICATIONS ARE INSTRUMENTS OF SERVICE AND THE PROPERTY OF UNION 31 INC. WHICH MUST BE RETURNED AT THE COMPLETION OF THE WORK.





PRINTED: 30-Aug-14

NO.	DATE	COMMENTS	INI
REVISIONS:			

UNION31

UNION31 INC.
183 BATHURST STREET, STE. 201
TORONTO, ON, M5T 2R7, CANADA
TEL: 416-597-1576 FAX: 416-597-2139

PROJECT NAME:		ALEXANDRA PARK MAIN BUILDING	
		BLOCK 11 ON, Canada	
PROJECT NO.:		13-949	
DRAWING(S):		3RD FLOOR FLOOR FINISHES PLAN & WALL FINISHES PLAN	
DATE STARTED:		07 AUG / 13	DRAWING NO.:
SCALE:		1 : 50	ID
DRAWN BY:		AP	1.3.1
APPROVED BY:		KC	

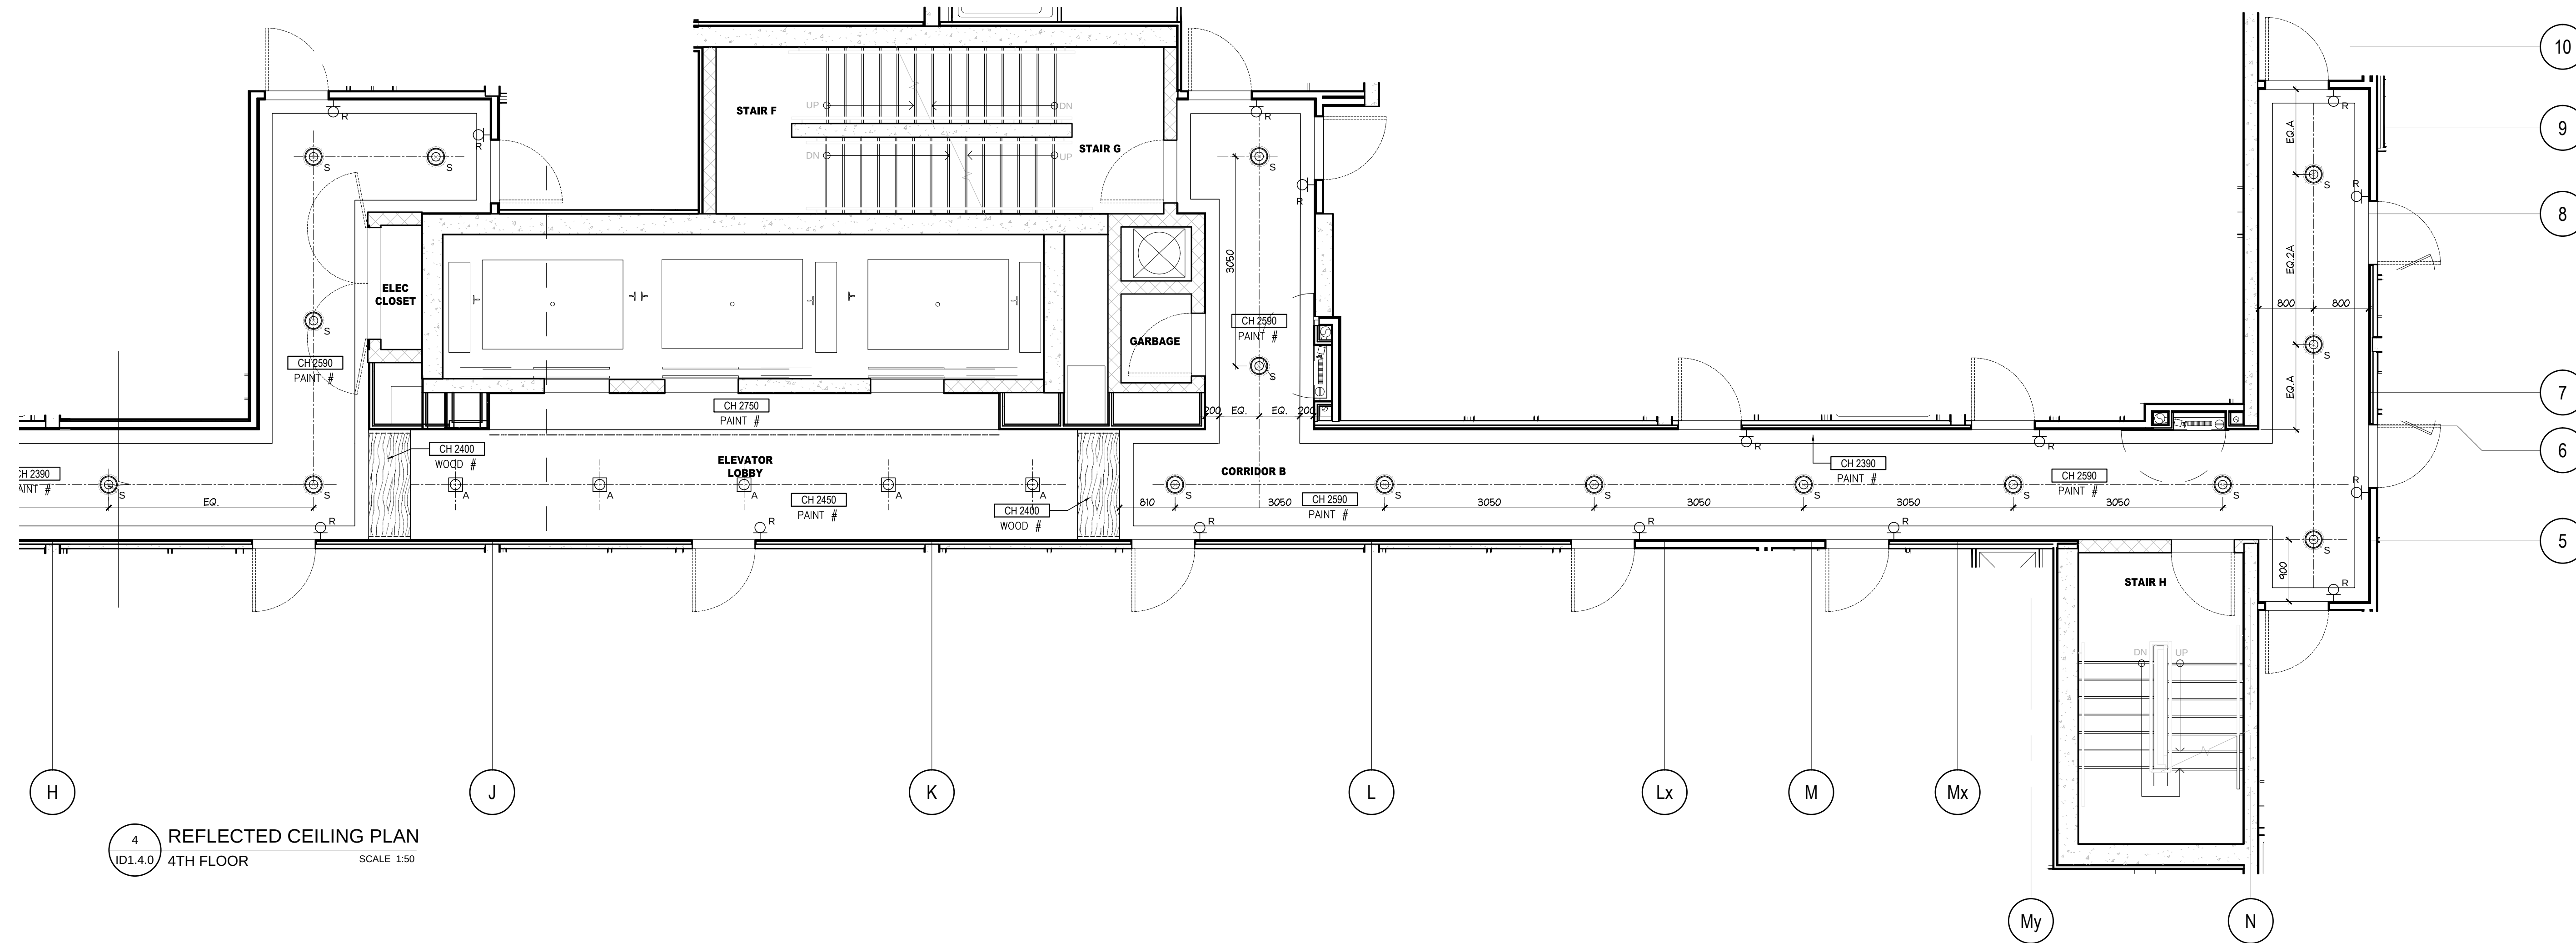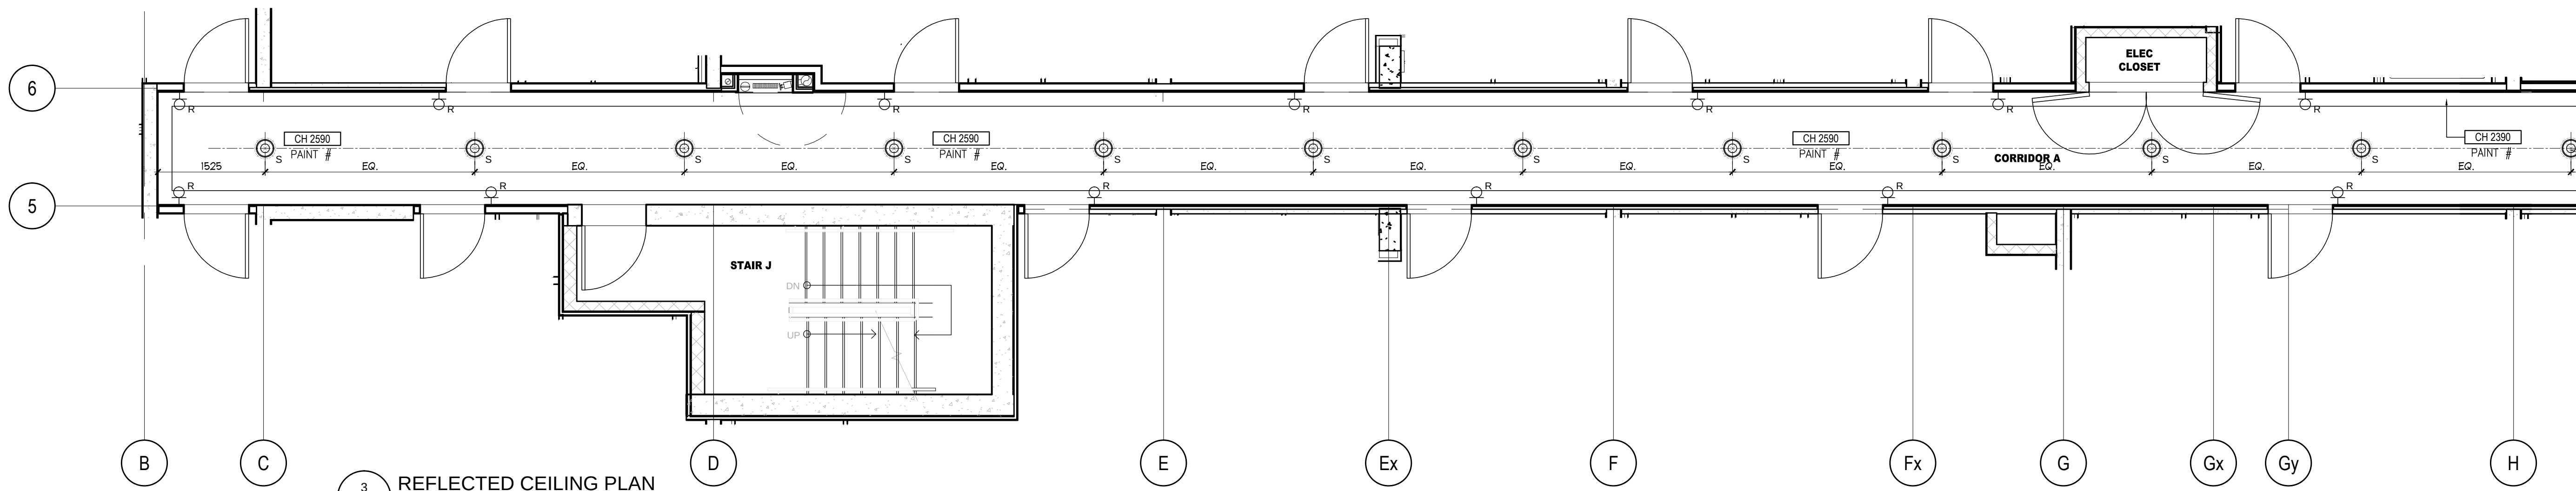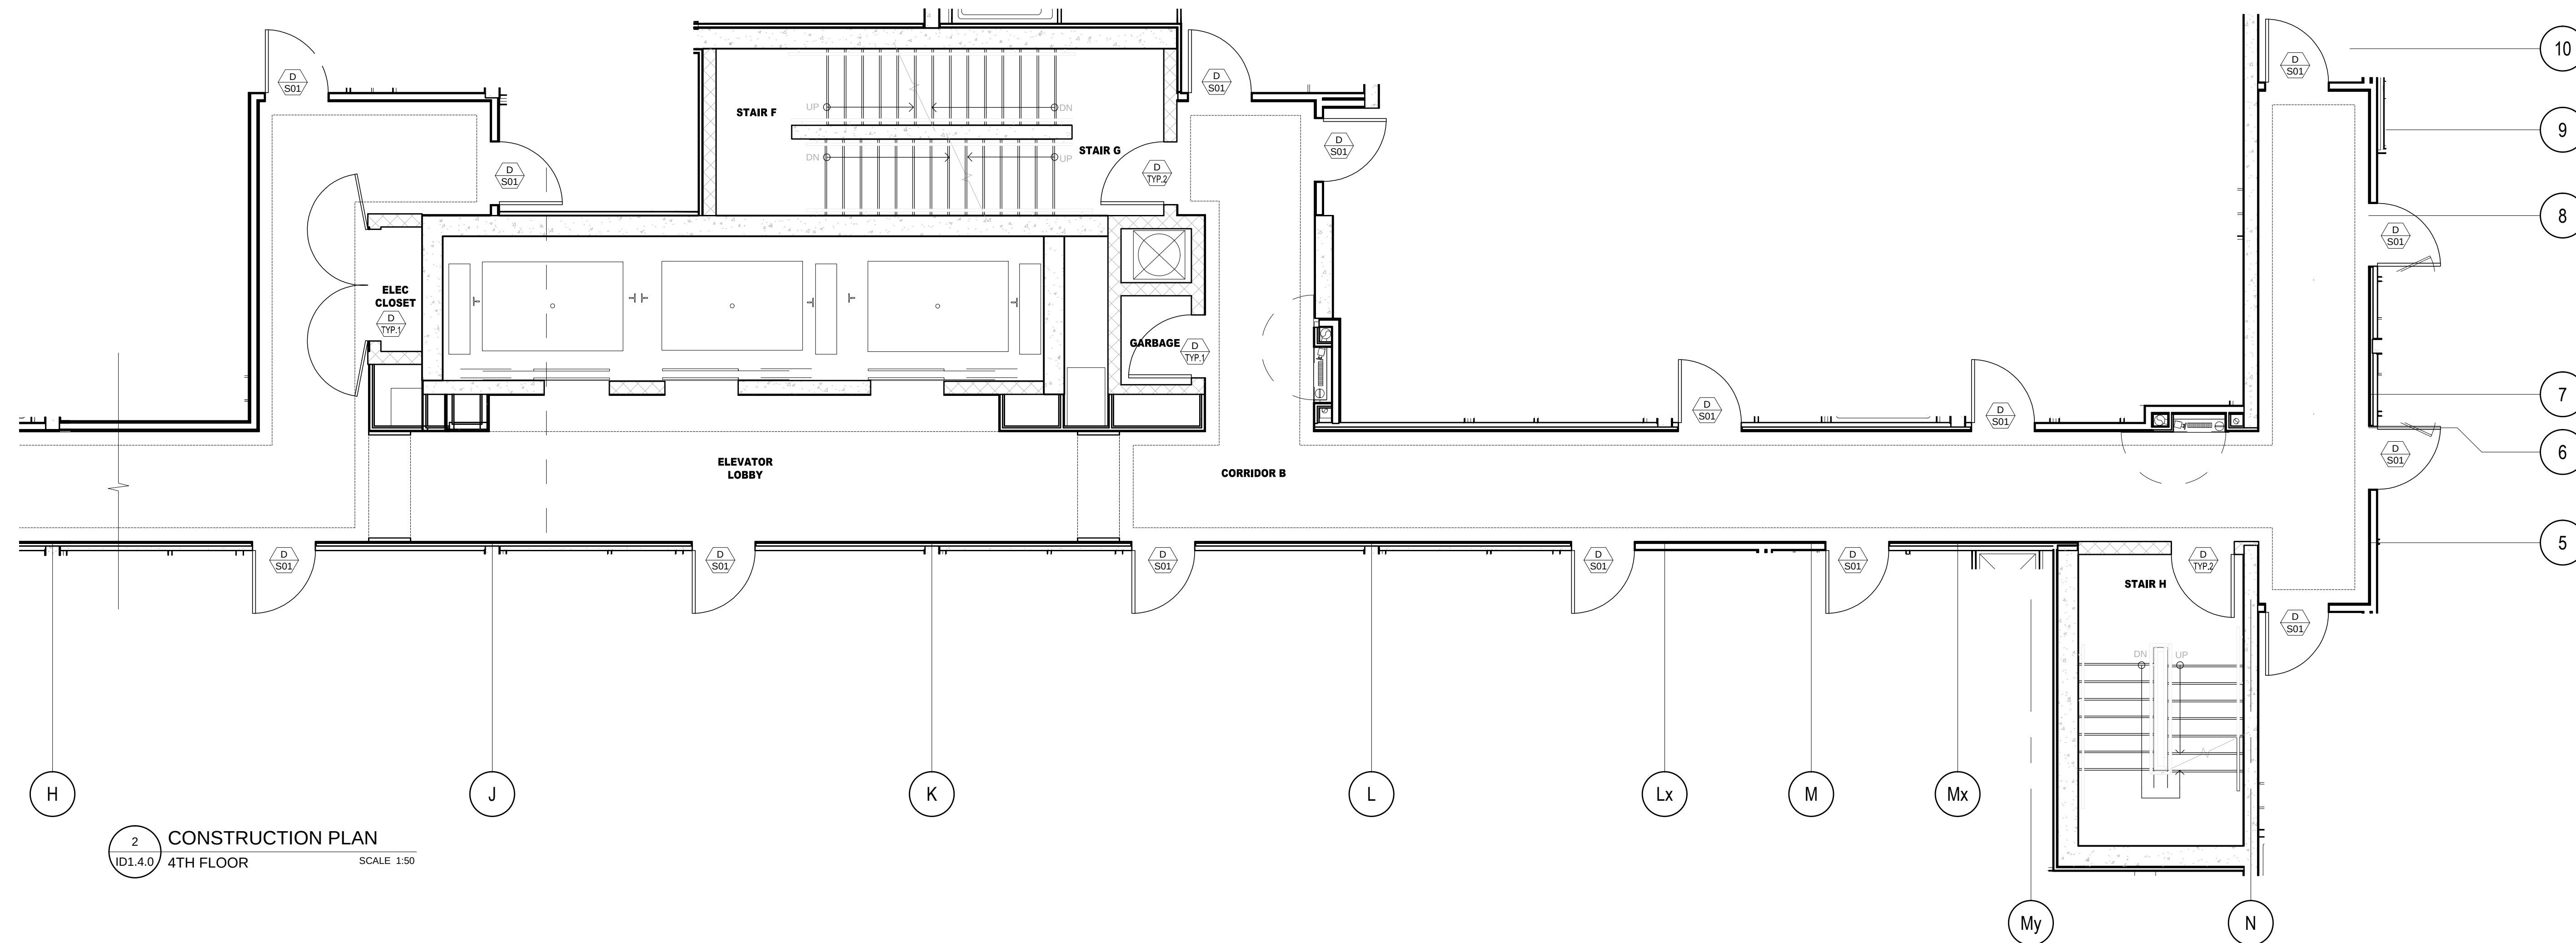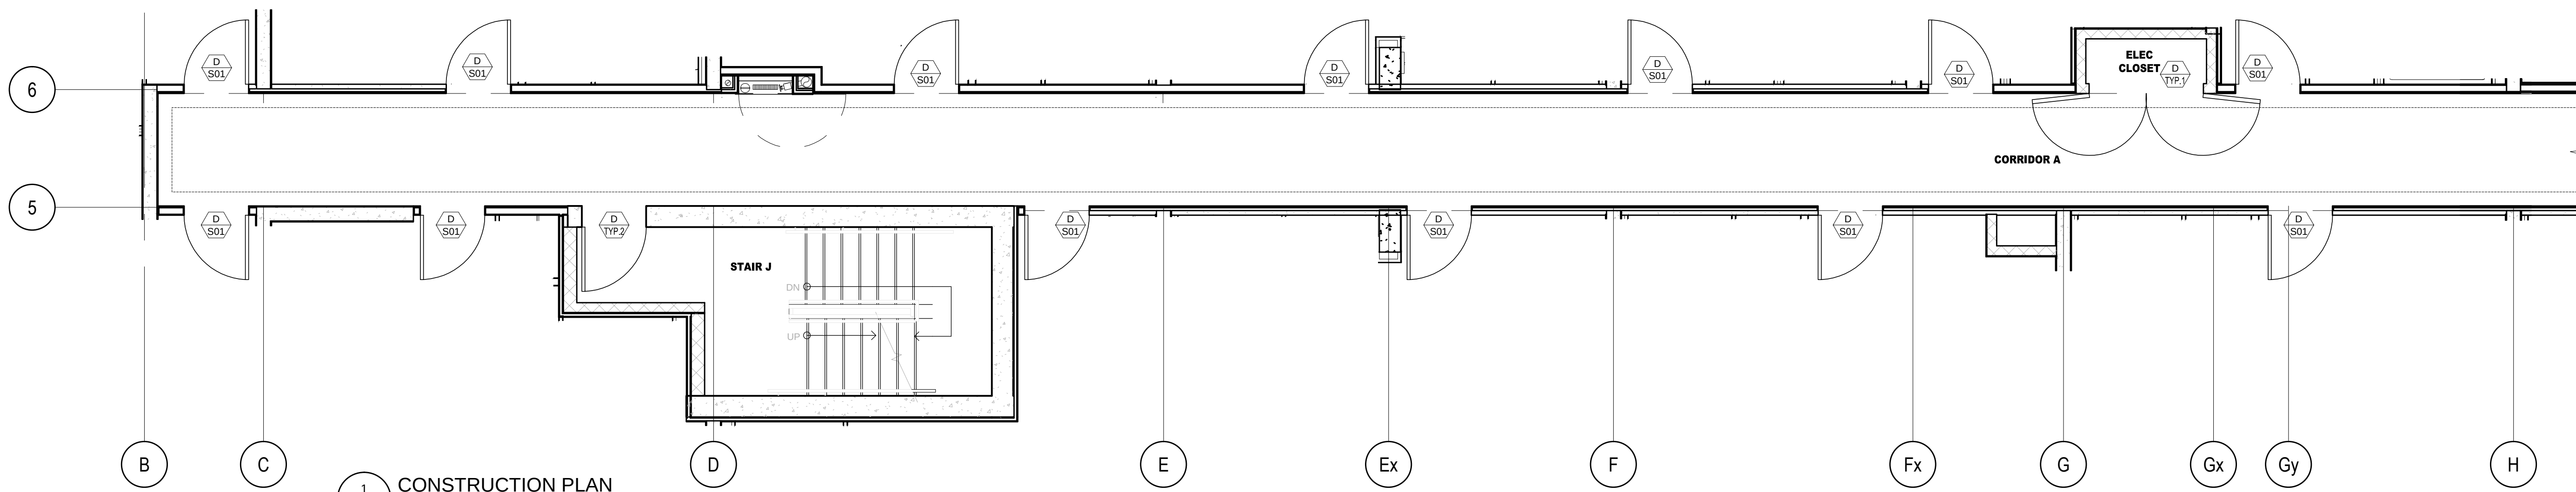

DO NOT SCALE DRAWINGS.

CONTRACTOR MUST VERIFY ALL DRAWINGS, DIMENSIONS, DETAILS AND SPECIFICATIONS, AND REPORT ANY DISCREPANCIES TO UNION 31 INC. BEFORE PROCEEDING WITH WORK. MATERIALS MAY NOT BE SUBSTITUTED WITHOUT WRITTEN APPROVAL FROM UNION 31 INC.

ALL DRAWINGS AND SPECIFICATIONS ARE INSTRUMENTS OF SERVICE AND THE PROPERTY OF UNION 31 INC. WHICH MUST BE RETURNED AT THE COMPLETION OF THE WORK.

PRINTED: 20-Aug-14


01	15 AUG / 14	ISSUED FOR PERMIT	AP
NO.	DATE	COMMENTS	INI

REVISIONS:


UNION31

UNION31 INC.
183 BATHURST STREET, STE. 201
TORONTO, ON, M5T 2R7, CANADA
TEL: 416-597-1576 FAX: 416-597-2139


PROJECT NAME:		ALEXANDRA PARK MAIN BUILDING	
PROJECT NO.:		13-949	
DRAWING NO.:		4TH FLOOR CONSTRUCTION PLAN & REFLECTED CEILING PLAN	
DATE STARTED:		07 AUG / 13	
SCALE:		1 : 50	
DRAWN BY:		AP	
APPROVED BY:		KC	
		DRAWING NO.:	
		ID	
		1.4.0	

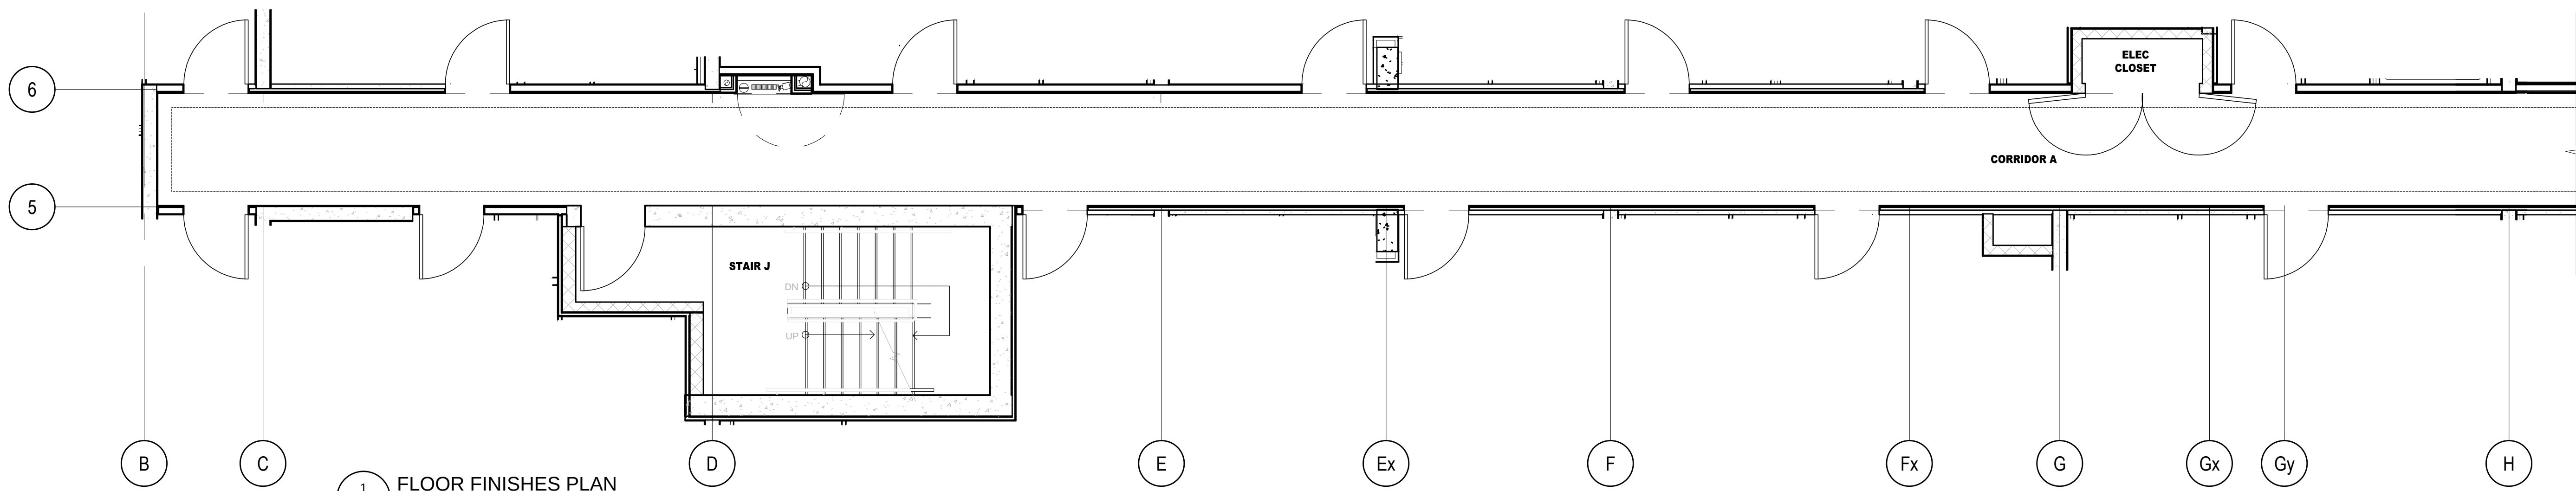


1 FLOOR FINISHES PLAN
4TH FLOOR
SCALE 1/50

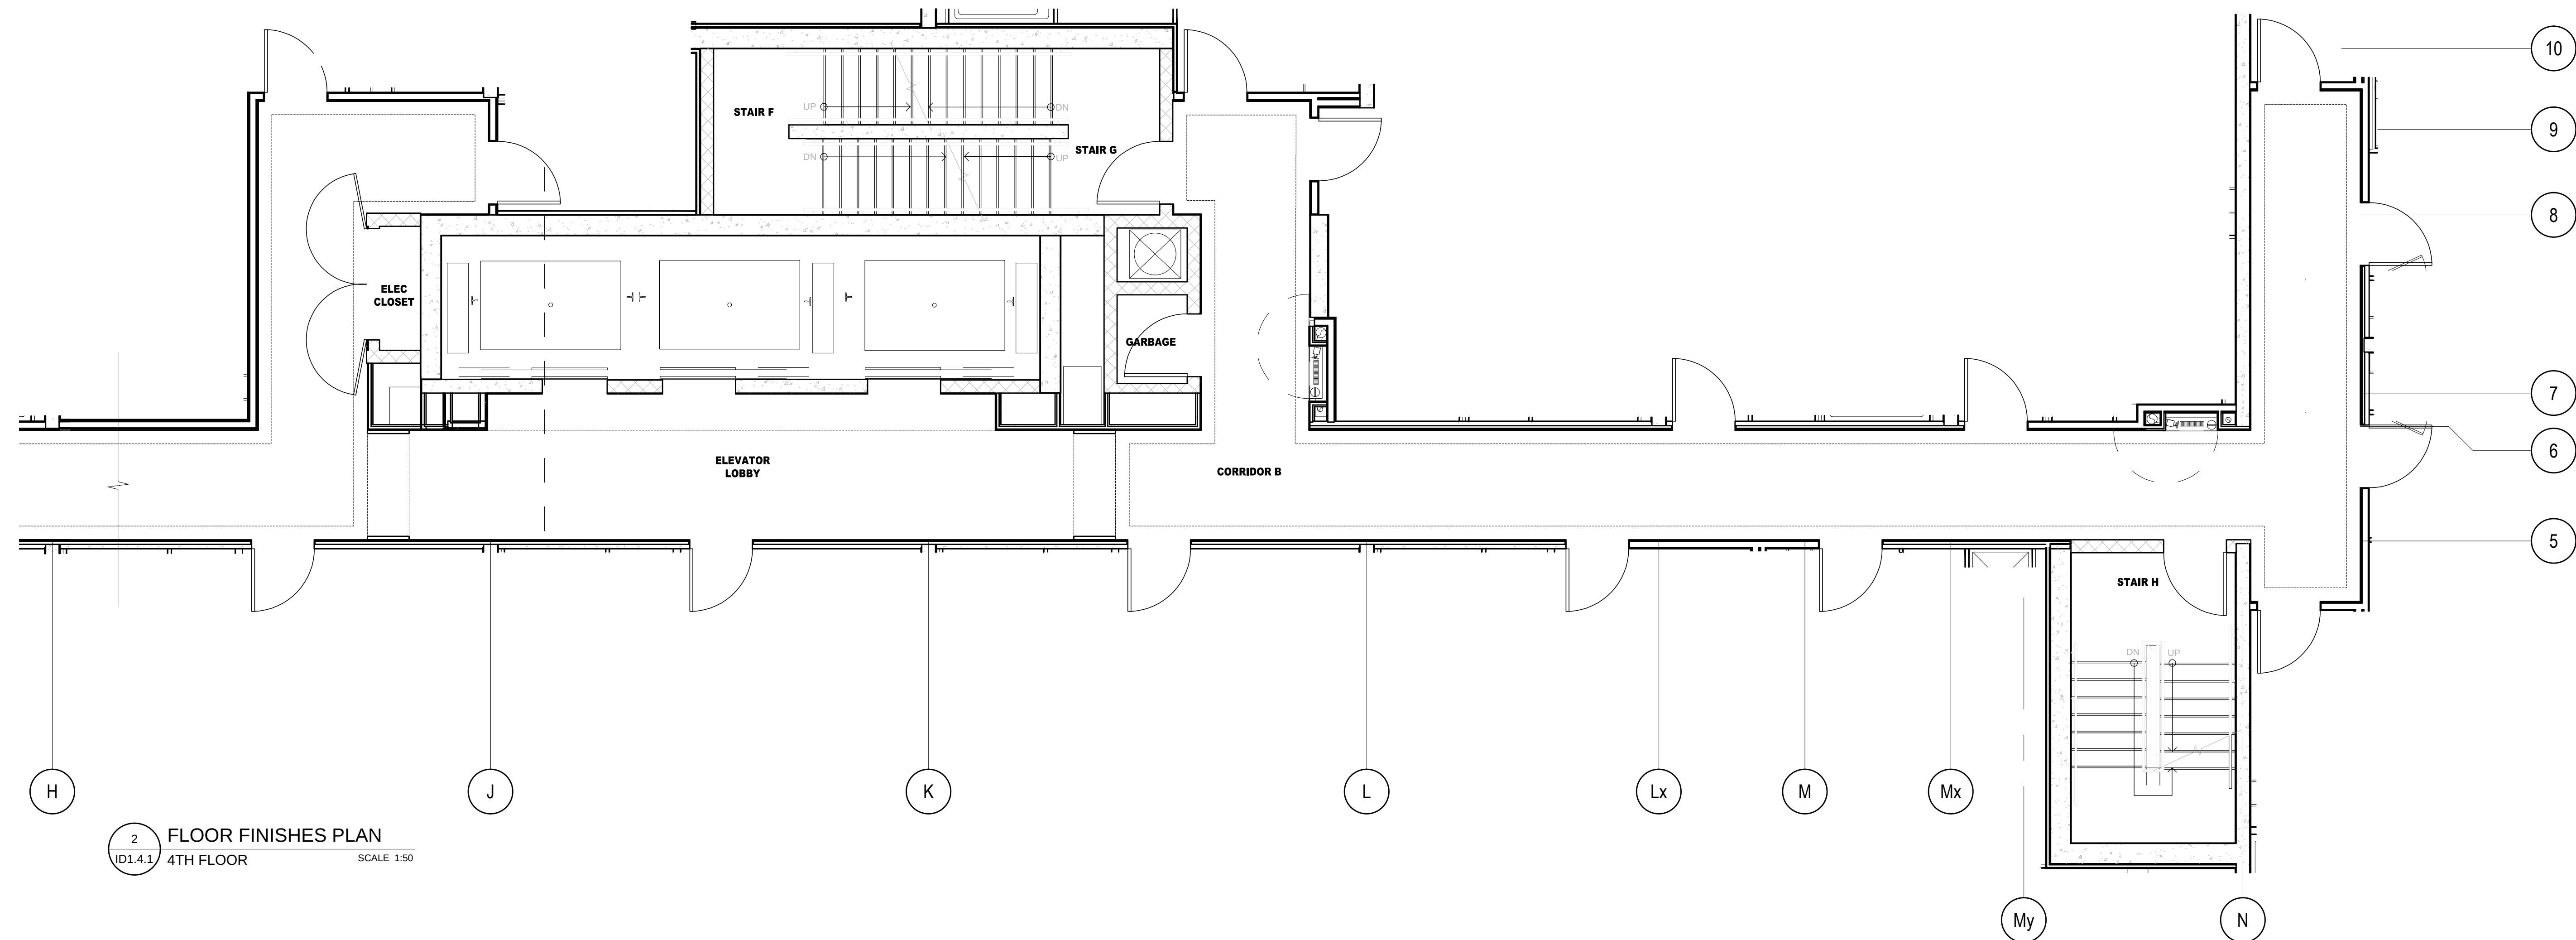

2 FLOOR FINISHES PLAN
4TH FLOOR
SCALE 1/50

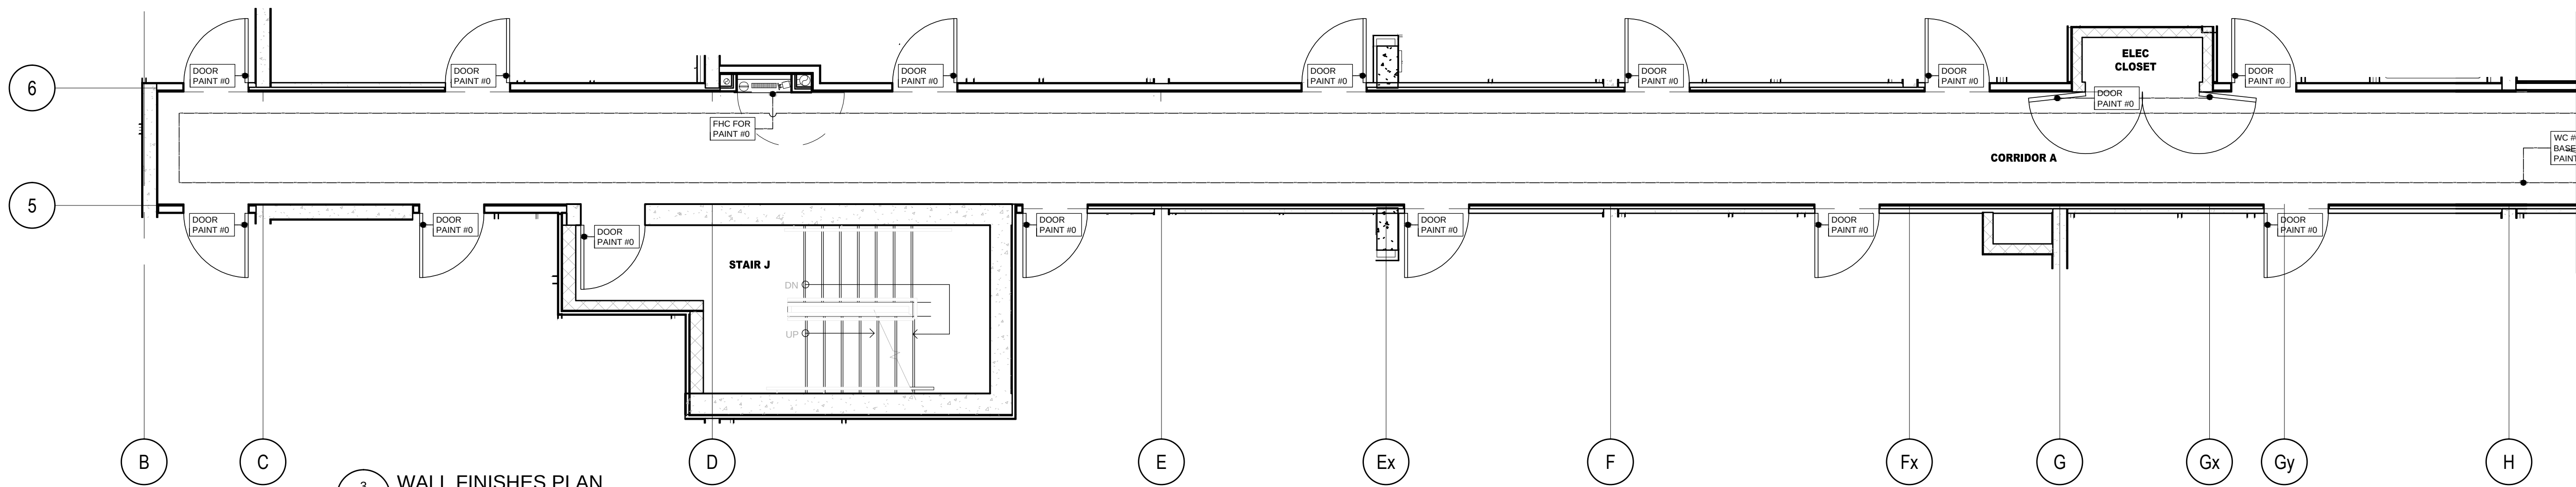

3 WALL FINISHES PLAN
4TH FLOOR
SCALE 1/50

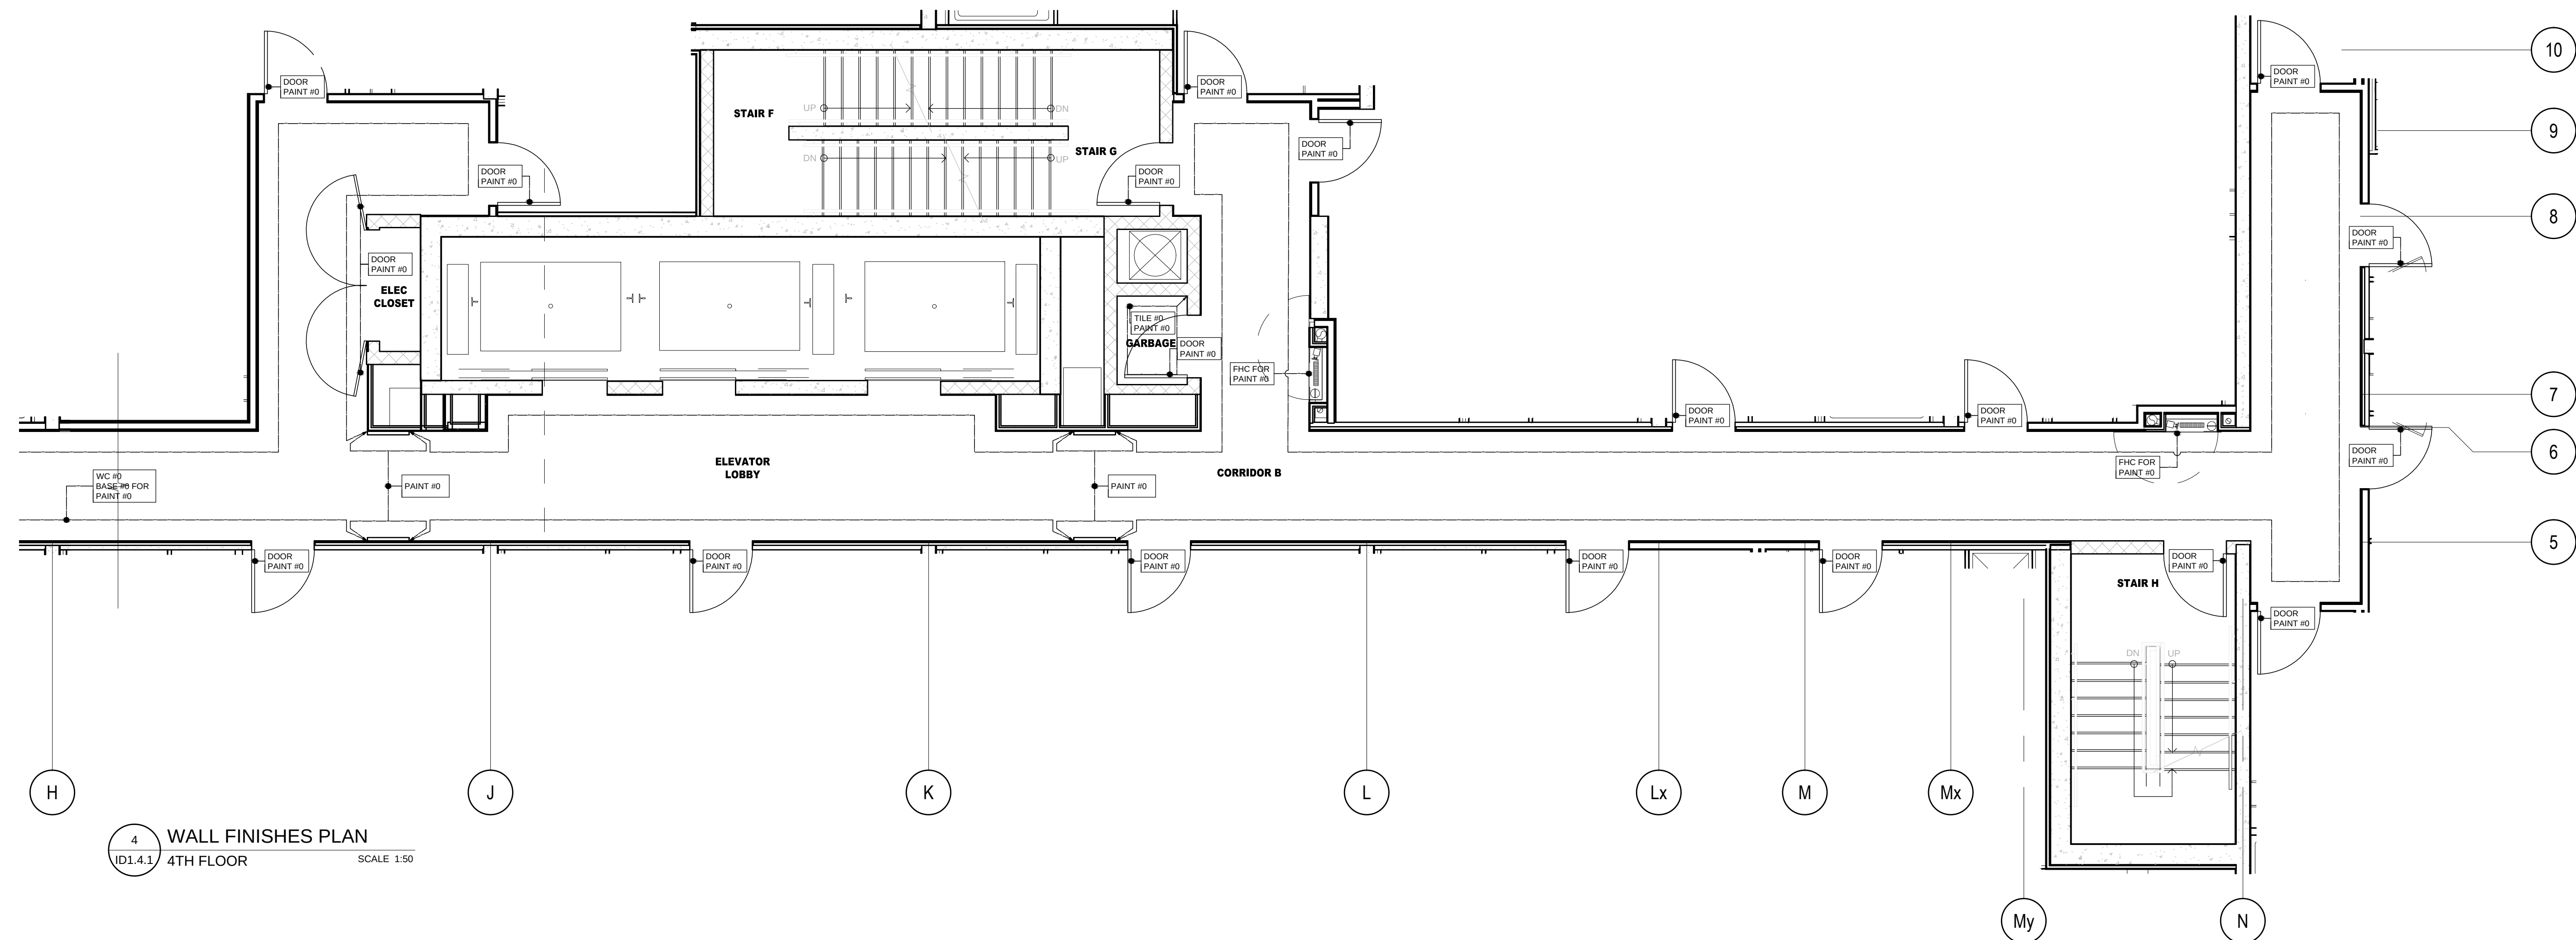

4 WALL FINISHES PLAN
4TH FLOOR
SCALE 1/50

DO NOT SCALE DRAWINGS.

CONTRACTOR MUST VERIFY ALL DRAWINGS, DIMENSIONS, DETAILS AND SPECIFICATIONS, AND REPORT ANY DISCREPANCIES TO UNION 31 INC. BEFORE PROCEEDING WITH WORK. MATERIALS MAY NOT BE SUBSTITUTED WITHOUT WRITTEN APPROVAL FROM UNION 31 INC.

ALL DRAWINGS AND SPECIFICATIONS ARE INSTRUMENTS OF SERVICE AND THE PROPERTY OF UNION 31 INC. WHICH MUST BE RETURNED AT THE COMPLETION OF THE WORK.

PRINTED: 30-Aug-14


01	15 AUG / 14	ISSUED FOR PERMIT	AP
NO.	DATE	COMMENTS	INI

REVISIONS:

UNION31

UNION31 INC.
183 BATHURST STREET, STE. 201
TORONTO, ON, M5T 2R7, CANADA
TEL: 416-597-1576 FAX: 416-597-2139

PROJECT NAME:		ALEXANDRA PARK MAIN BUILDING	
PROJECT NO.:		13-949	
DRAWING NO.:		4TH FLOOR FLOOR FINISHES PLAN & WALL FINISHES PLAN	
DATE STARTED:		07 AUG / 13	DRAWING NO.:
SCALE:		1 : 50	ID
DRAWN BY:		AP	1.4.1
APPROVED BY:		KC	

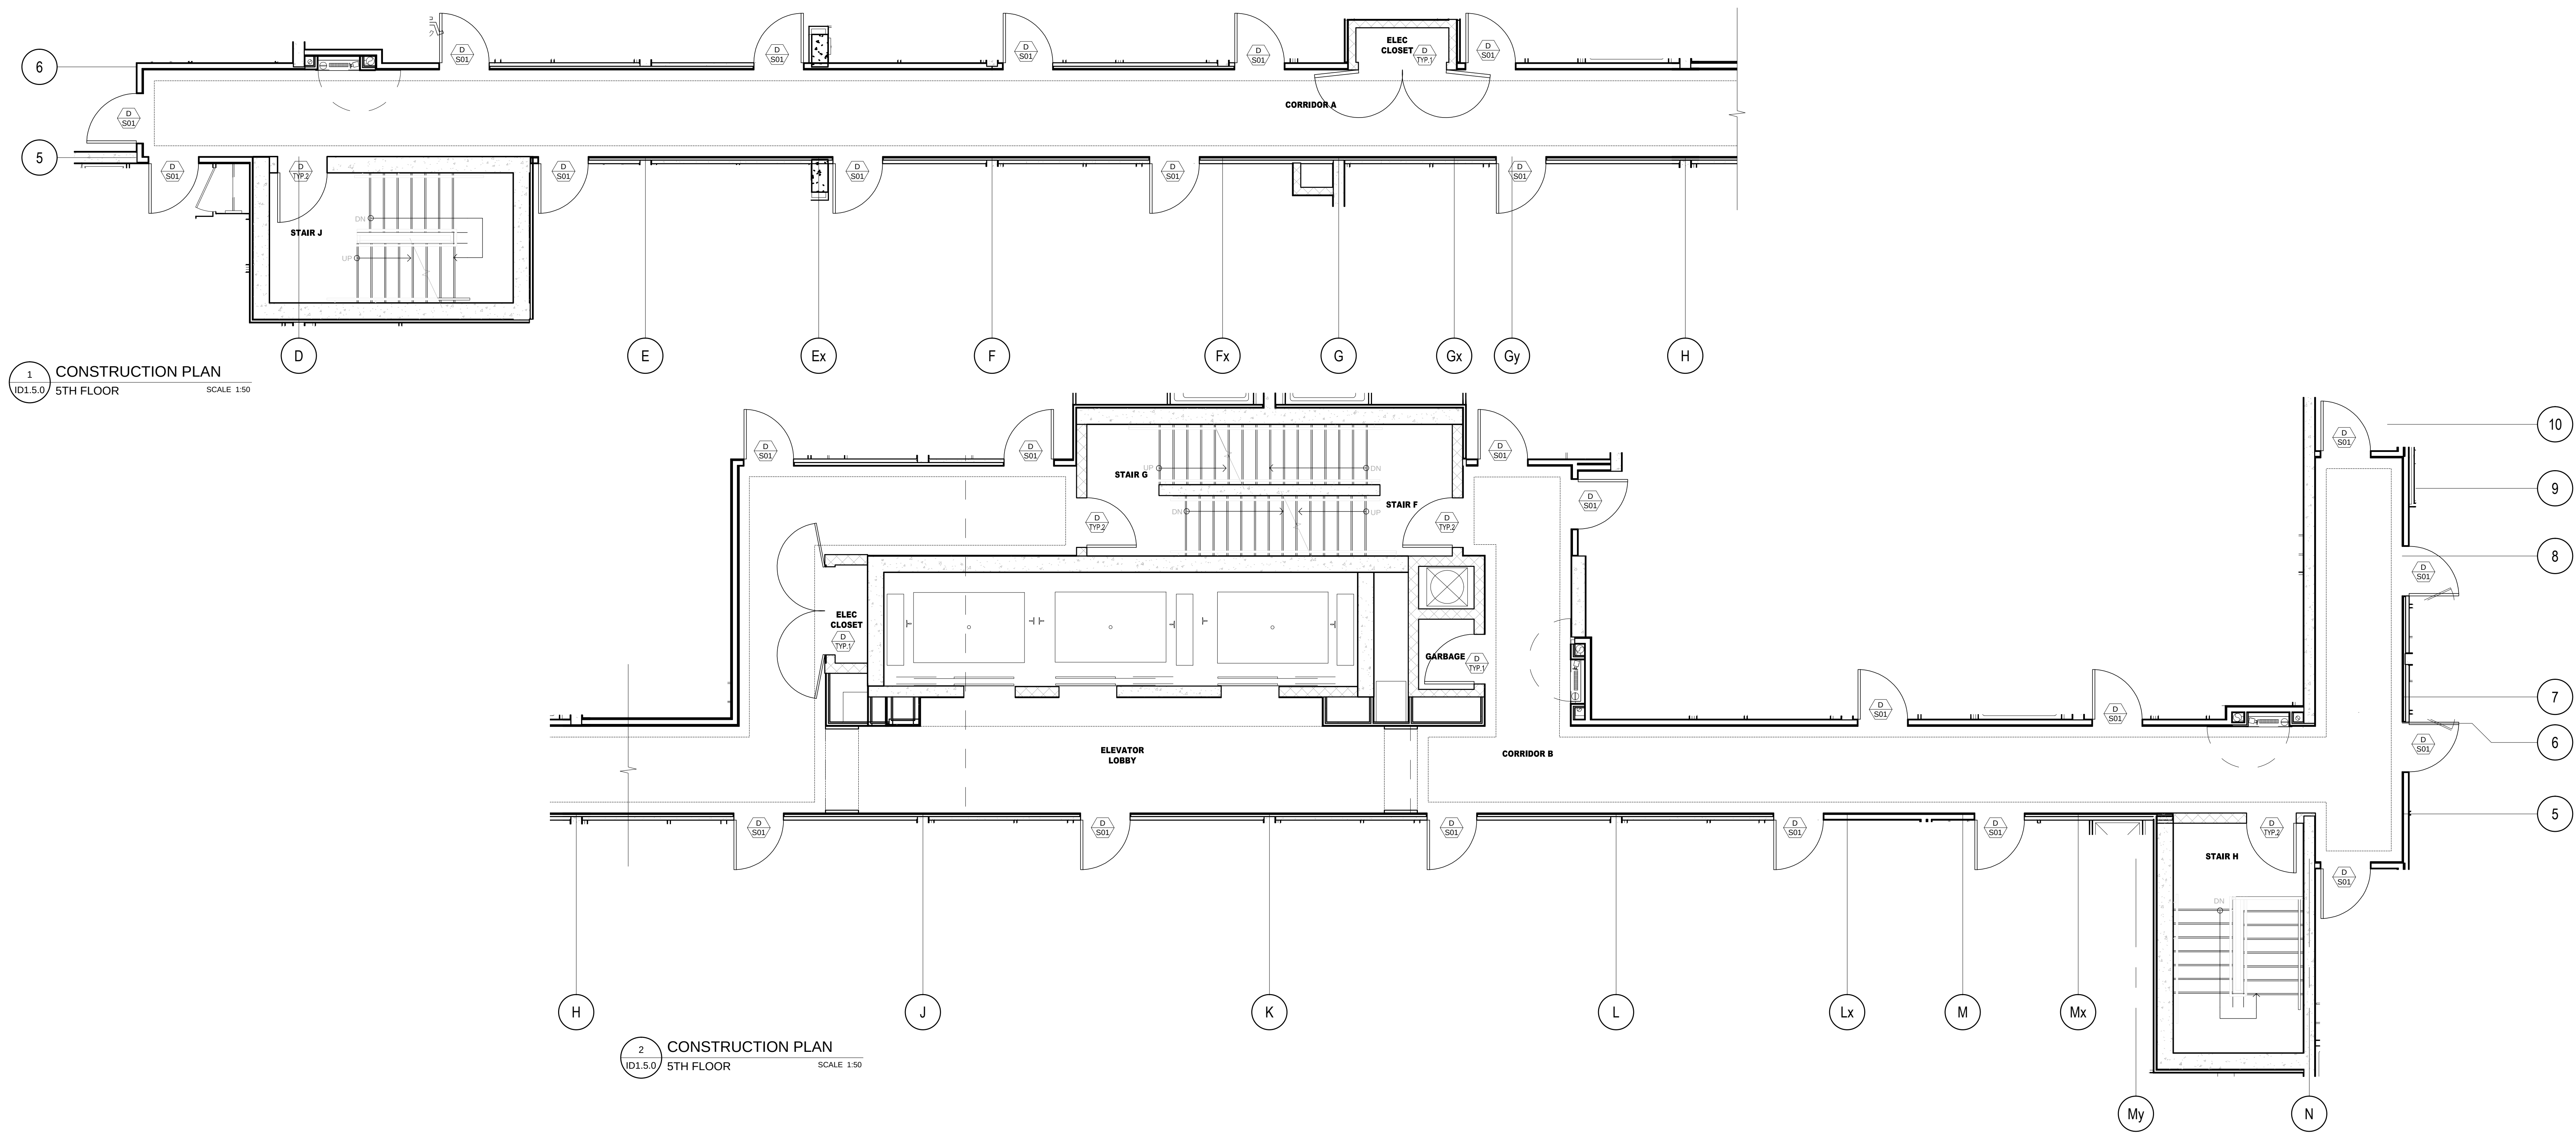

1 CONSTRUCTION PLAN
5TH FLOOR
SCALE 1:50

2 CONSTRUCTION PLAN
5TH FLOOR
SCALE 1:50

3 REFLECTED CEILING PLAN
5TH FLOOR
SCALE 1:50

4 REFLECTED CEILING PLAN
5TH FLOOR
SCALE 1:50

DO NOT SCALE DRAWINGS.

CONTRACTOR MUST VERIFY ALL DRAWINGS, DIMENSIONS, DETAILS AND SPECIFICATIONS. AND REPORT ANY DISCREPANCIES TO UNION 31 INC. BEFORE PROCEEDING WITH WORK. MATERIALS MAY NOT BE SUBSTITUTED WITHOUT WRITTEN APPROVAL FROM UNION 31 INC.

ALL DRAWINGS AND SPECIFICATIONS ARE INSTRUMENTS OF SERVICE AND THE PROPERTY OF UNION 31 INC. WHICH MUST BE RETURNED AT THE COMPLETION OF THE WORK.

PRINTED: 20-Aug-14

01	15 AUG / 14	ISSUED FOR PERMIT	AP
NO.	DATE	COMMENTS	INI
REVISIONS:			

UNION31



UNION31 INC.
183 BATHURST STREET, STE. 201
TORONTO, ON, M5T 2R7, CANADA
TEL: 416-597-1576 FAX: 416-597-2139

PROJECT NAME:
**ALEXANDRA PARK
MAIN BUILDING**
BLOCK 11
ON, Canada

PROJECT NO.:
13-949

DRAWINGS:
**5TH FLOOR
CONSTRUCTION PLAN &
REFLECTED CEILING PLAN**

DATE STARTED: 07 AUG / 13	DRAWING NO.:
SCALE: 1 : 50	ID
DRAWN BY: AP	1.5.0
APPROVED BY: KC	

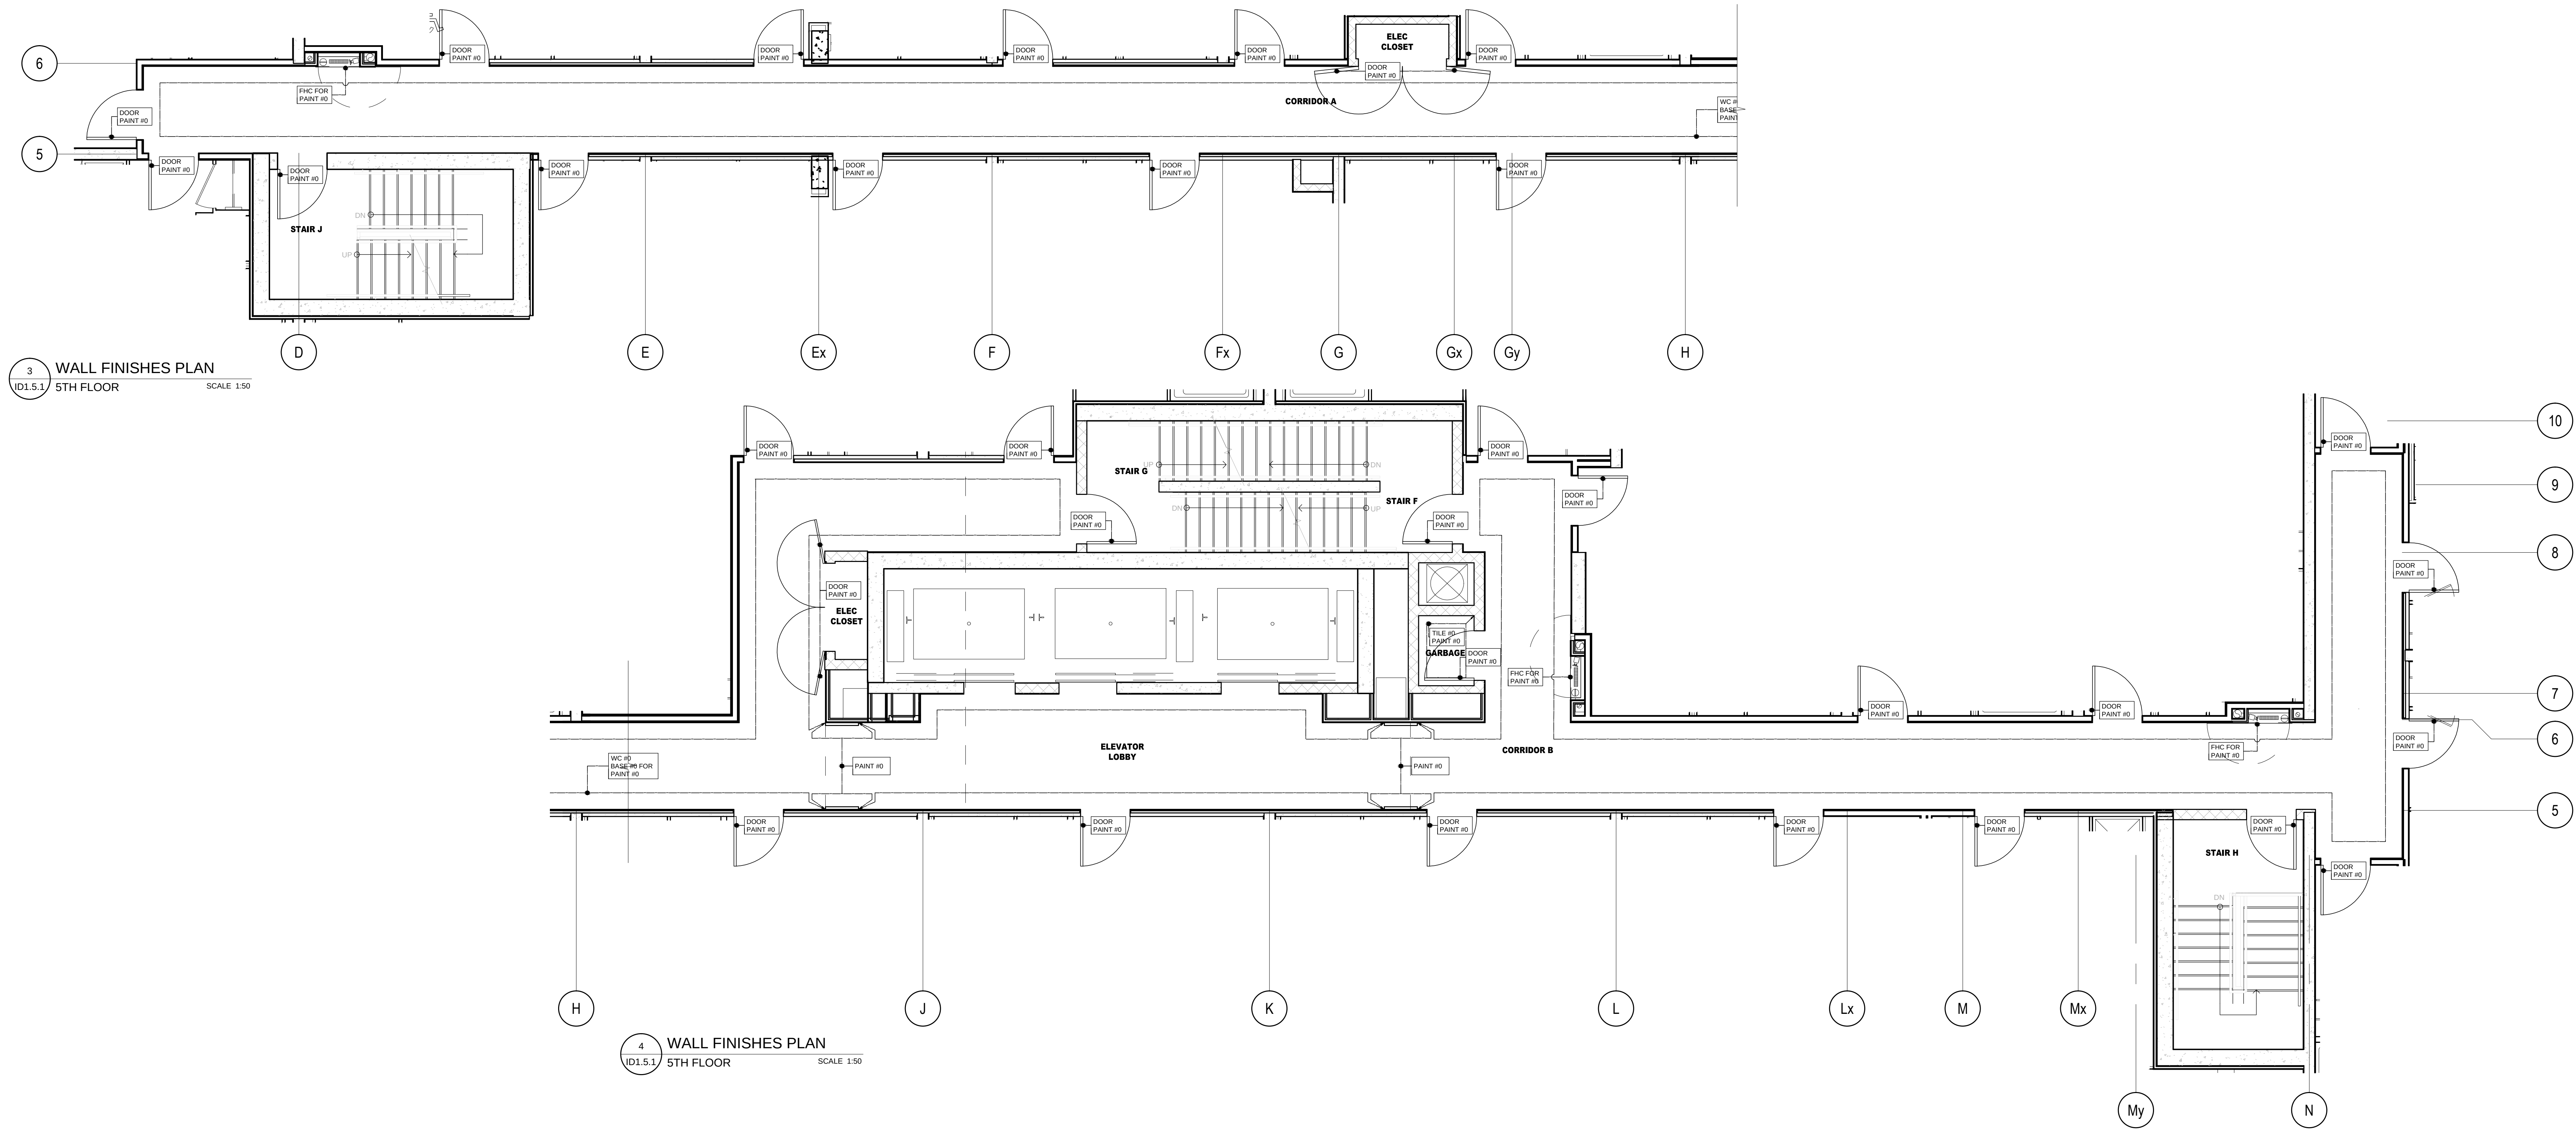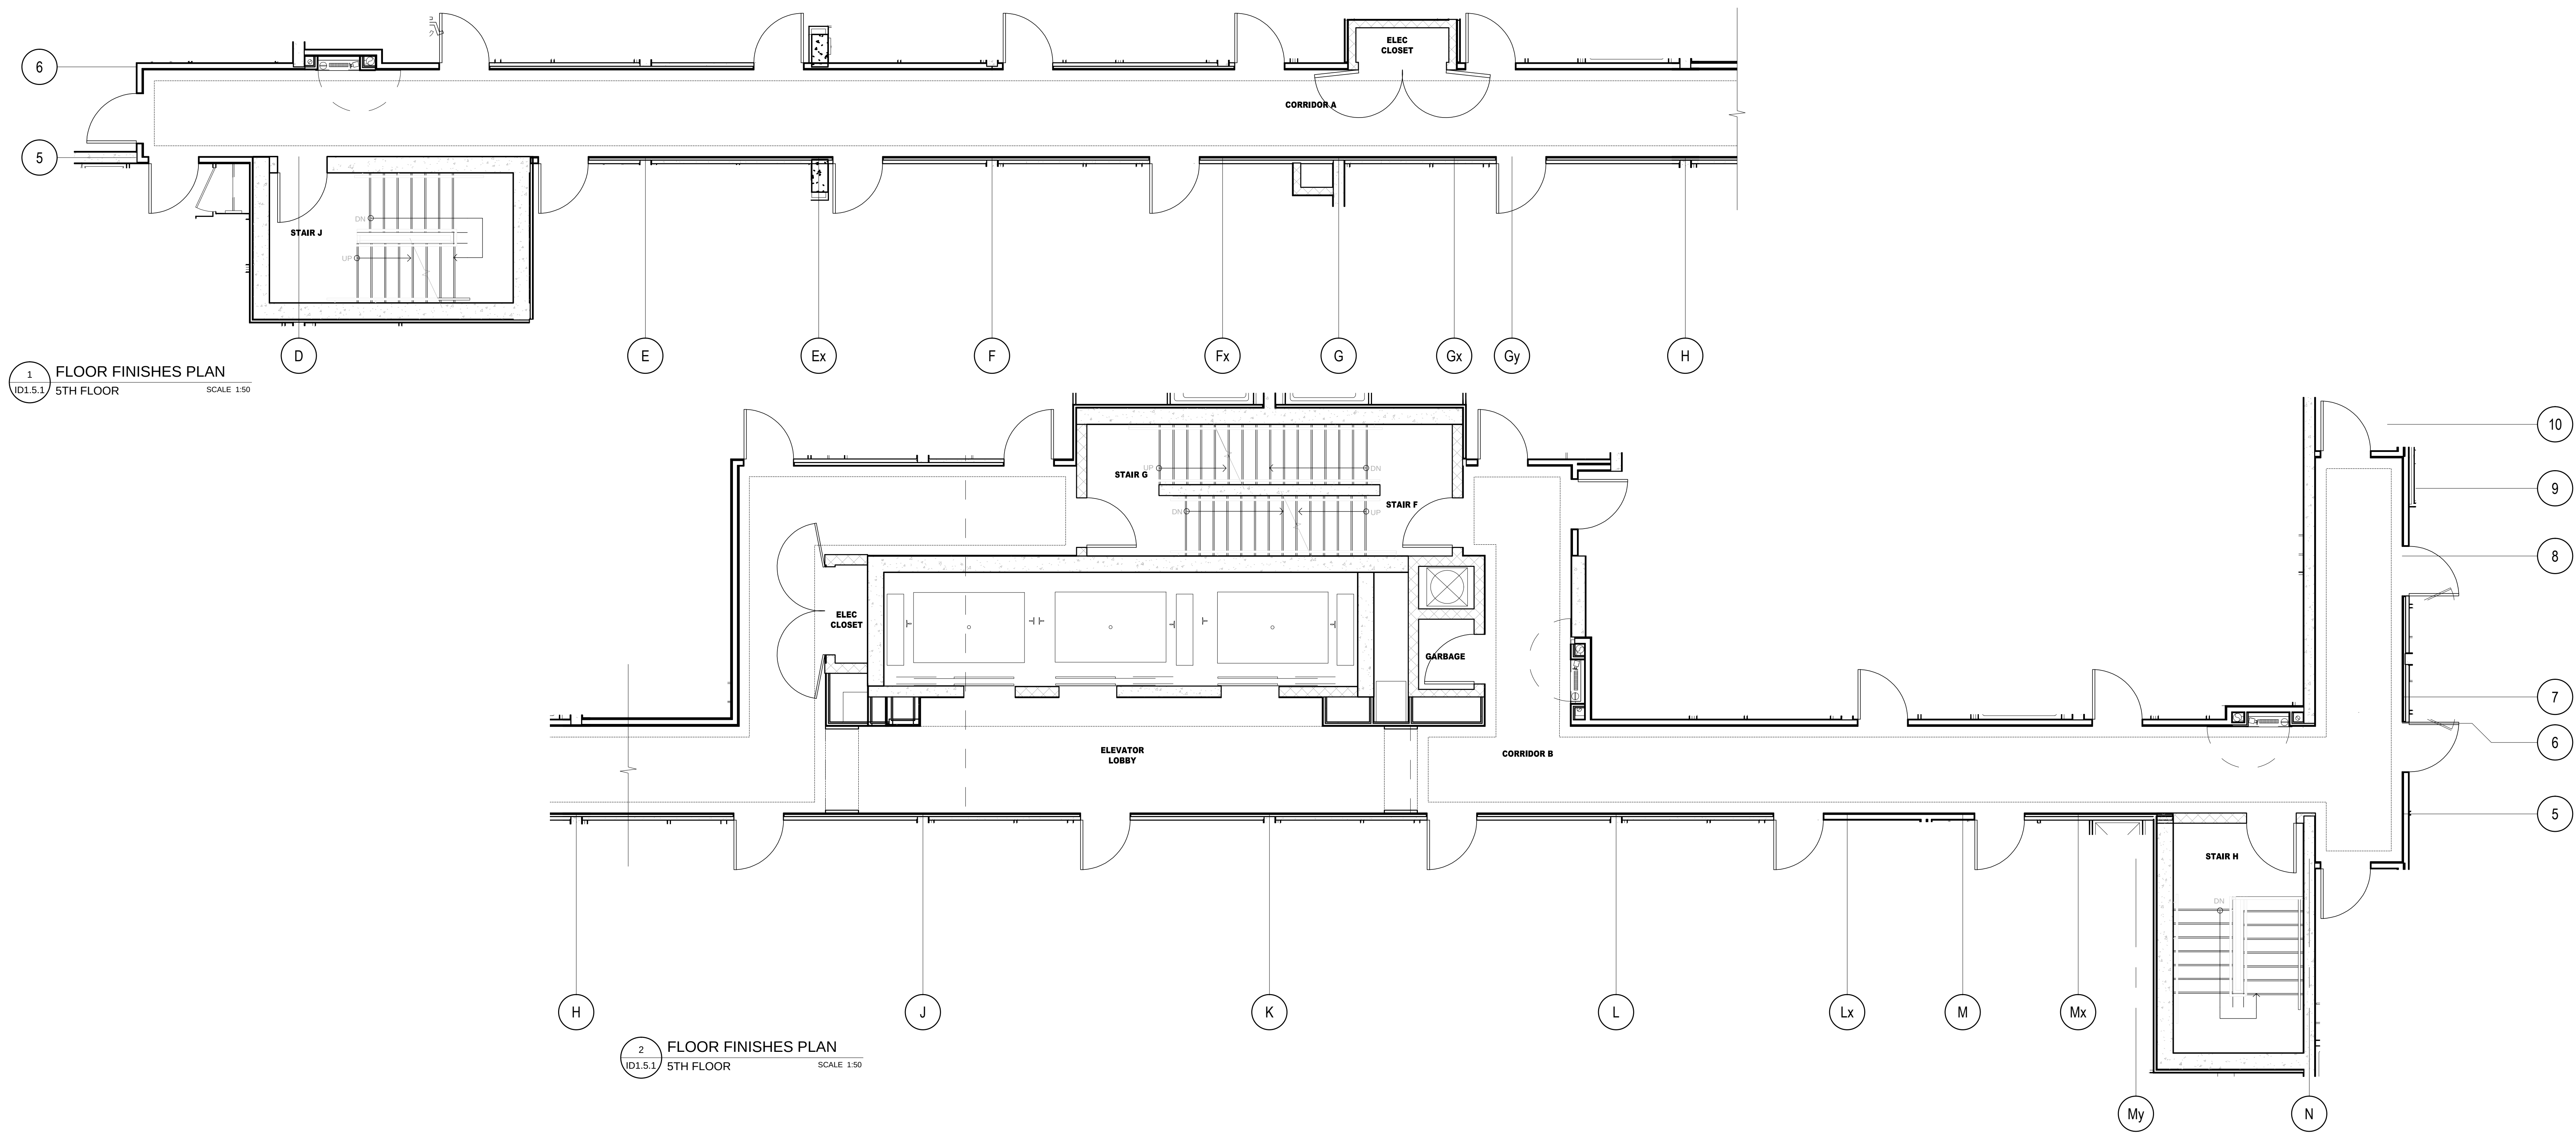

DO NOT SCALE DRAWINGS.

CONTRACTOR MUST VERIFY ALL DRAWINGS, DIMENSIONS, DETAILS AND SPECIFICATIONS, AND REPORT ANY DISCREPANCIES TO UNION 31 INC. BEFORE PROCEEDING WITH WORK. MATERIALS MAY NOT BE SUBSTITUTED WITHOUT WRITTEN APPROVAL FROM UNION 31 INC.

ALL DRAWINGS AND SPECIFICATIONS ARE INSTRUMENTS OF SERVICE AND THE PROPERTY OF UNION 31 INC. WHICH MUST BE RETURNED AT THE COMPLETION OF THE WORK.

PRINTED: 30-Aug-14

01	15 AUG / 14	ISSUED FOR PERMIT	AP
NO.	DATE	COMMENTS	INI
REVISIONS:			

UNION31



UNION31 INC.
183 BATHURST STREET, STE. 201
TORONTO, ON, M5T 2R7, CANADA
TEL: 416-597-1576 FAX: 416-597-2139

PROJECT NAME:
**ALEXANDRA PARK
MAIN BUILDING**
BLOCK 11
ON, Canada

PROJECT NO.:
13-949

DRAWING'S:
**5TH FLOOR
FLOOR FINISHES PLAN &
WALL FINISHES PLAN**

DATE STARTED: 07 AUG / 13	DRAWING NO.:
SCALE: 1" = 50'	ID
DRAWN BY: AP	1.5.1
APPROVED BY: KC	

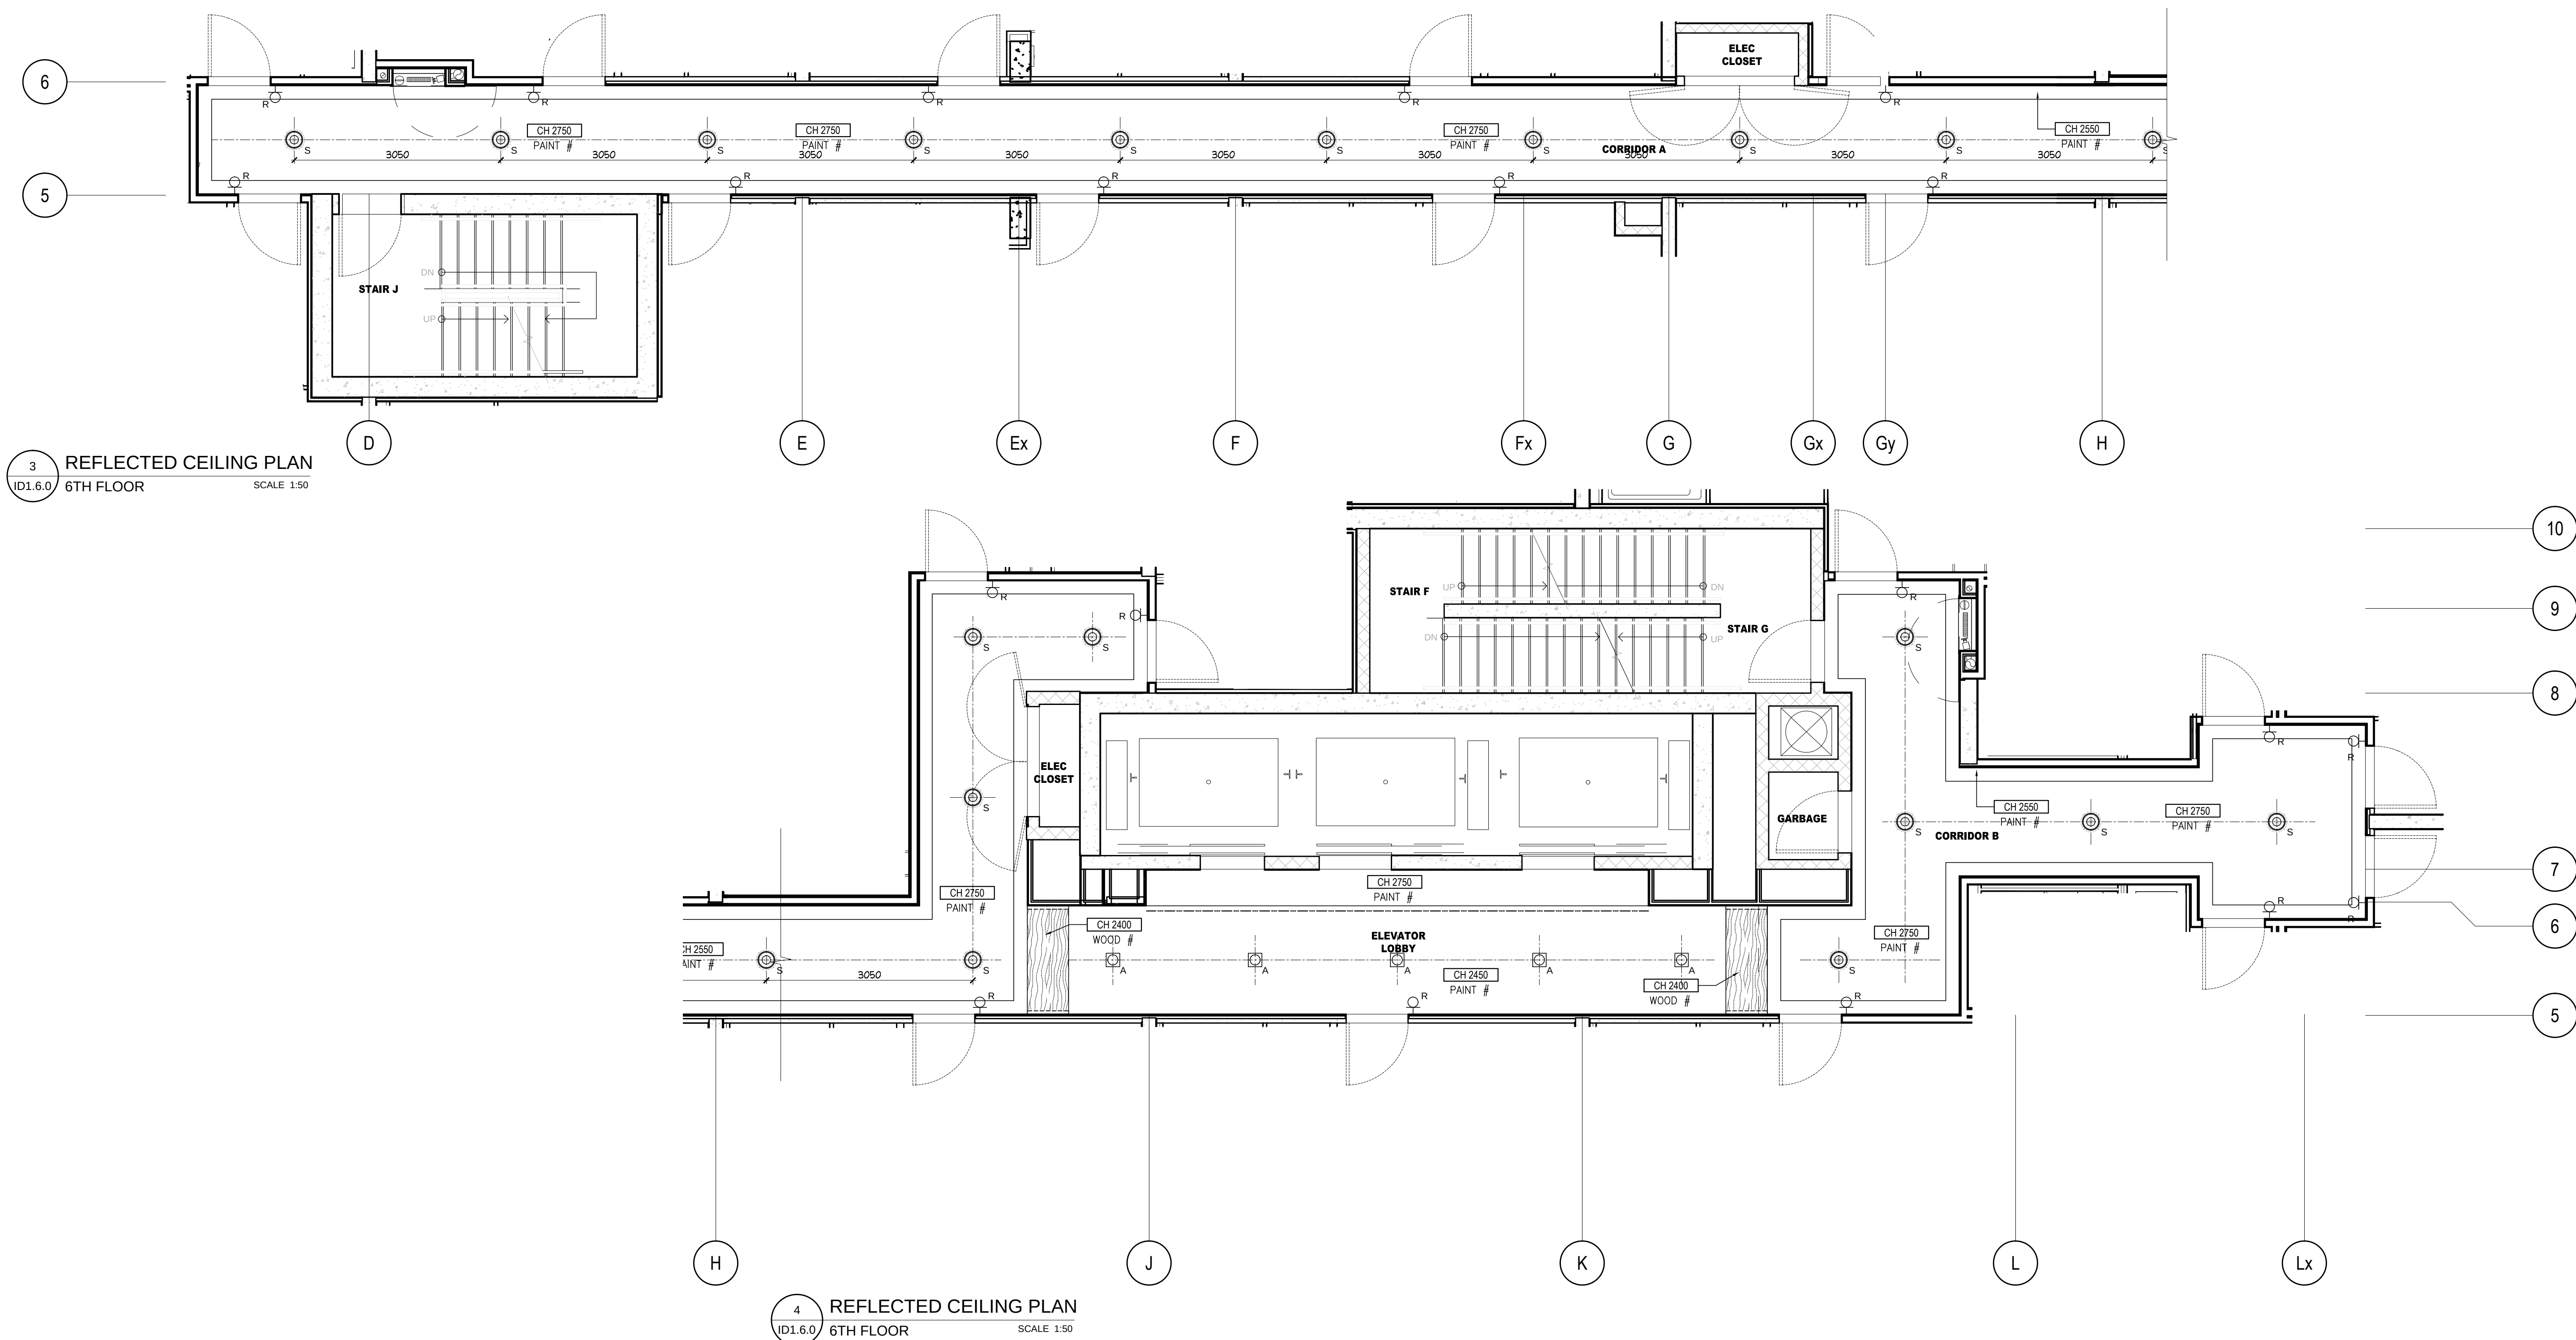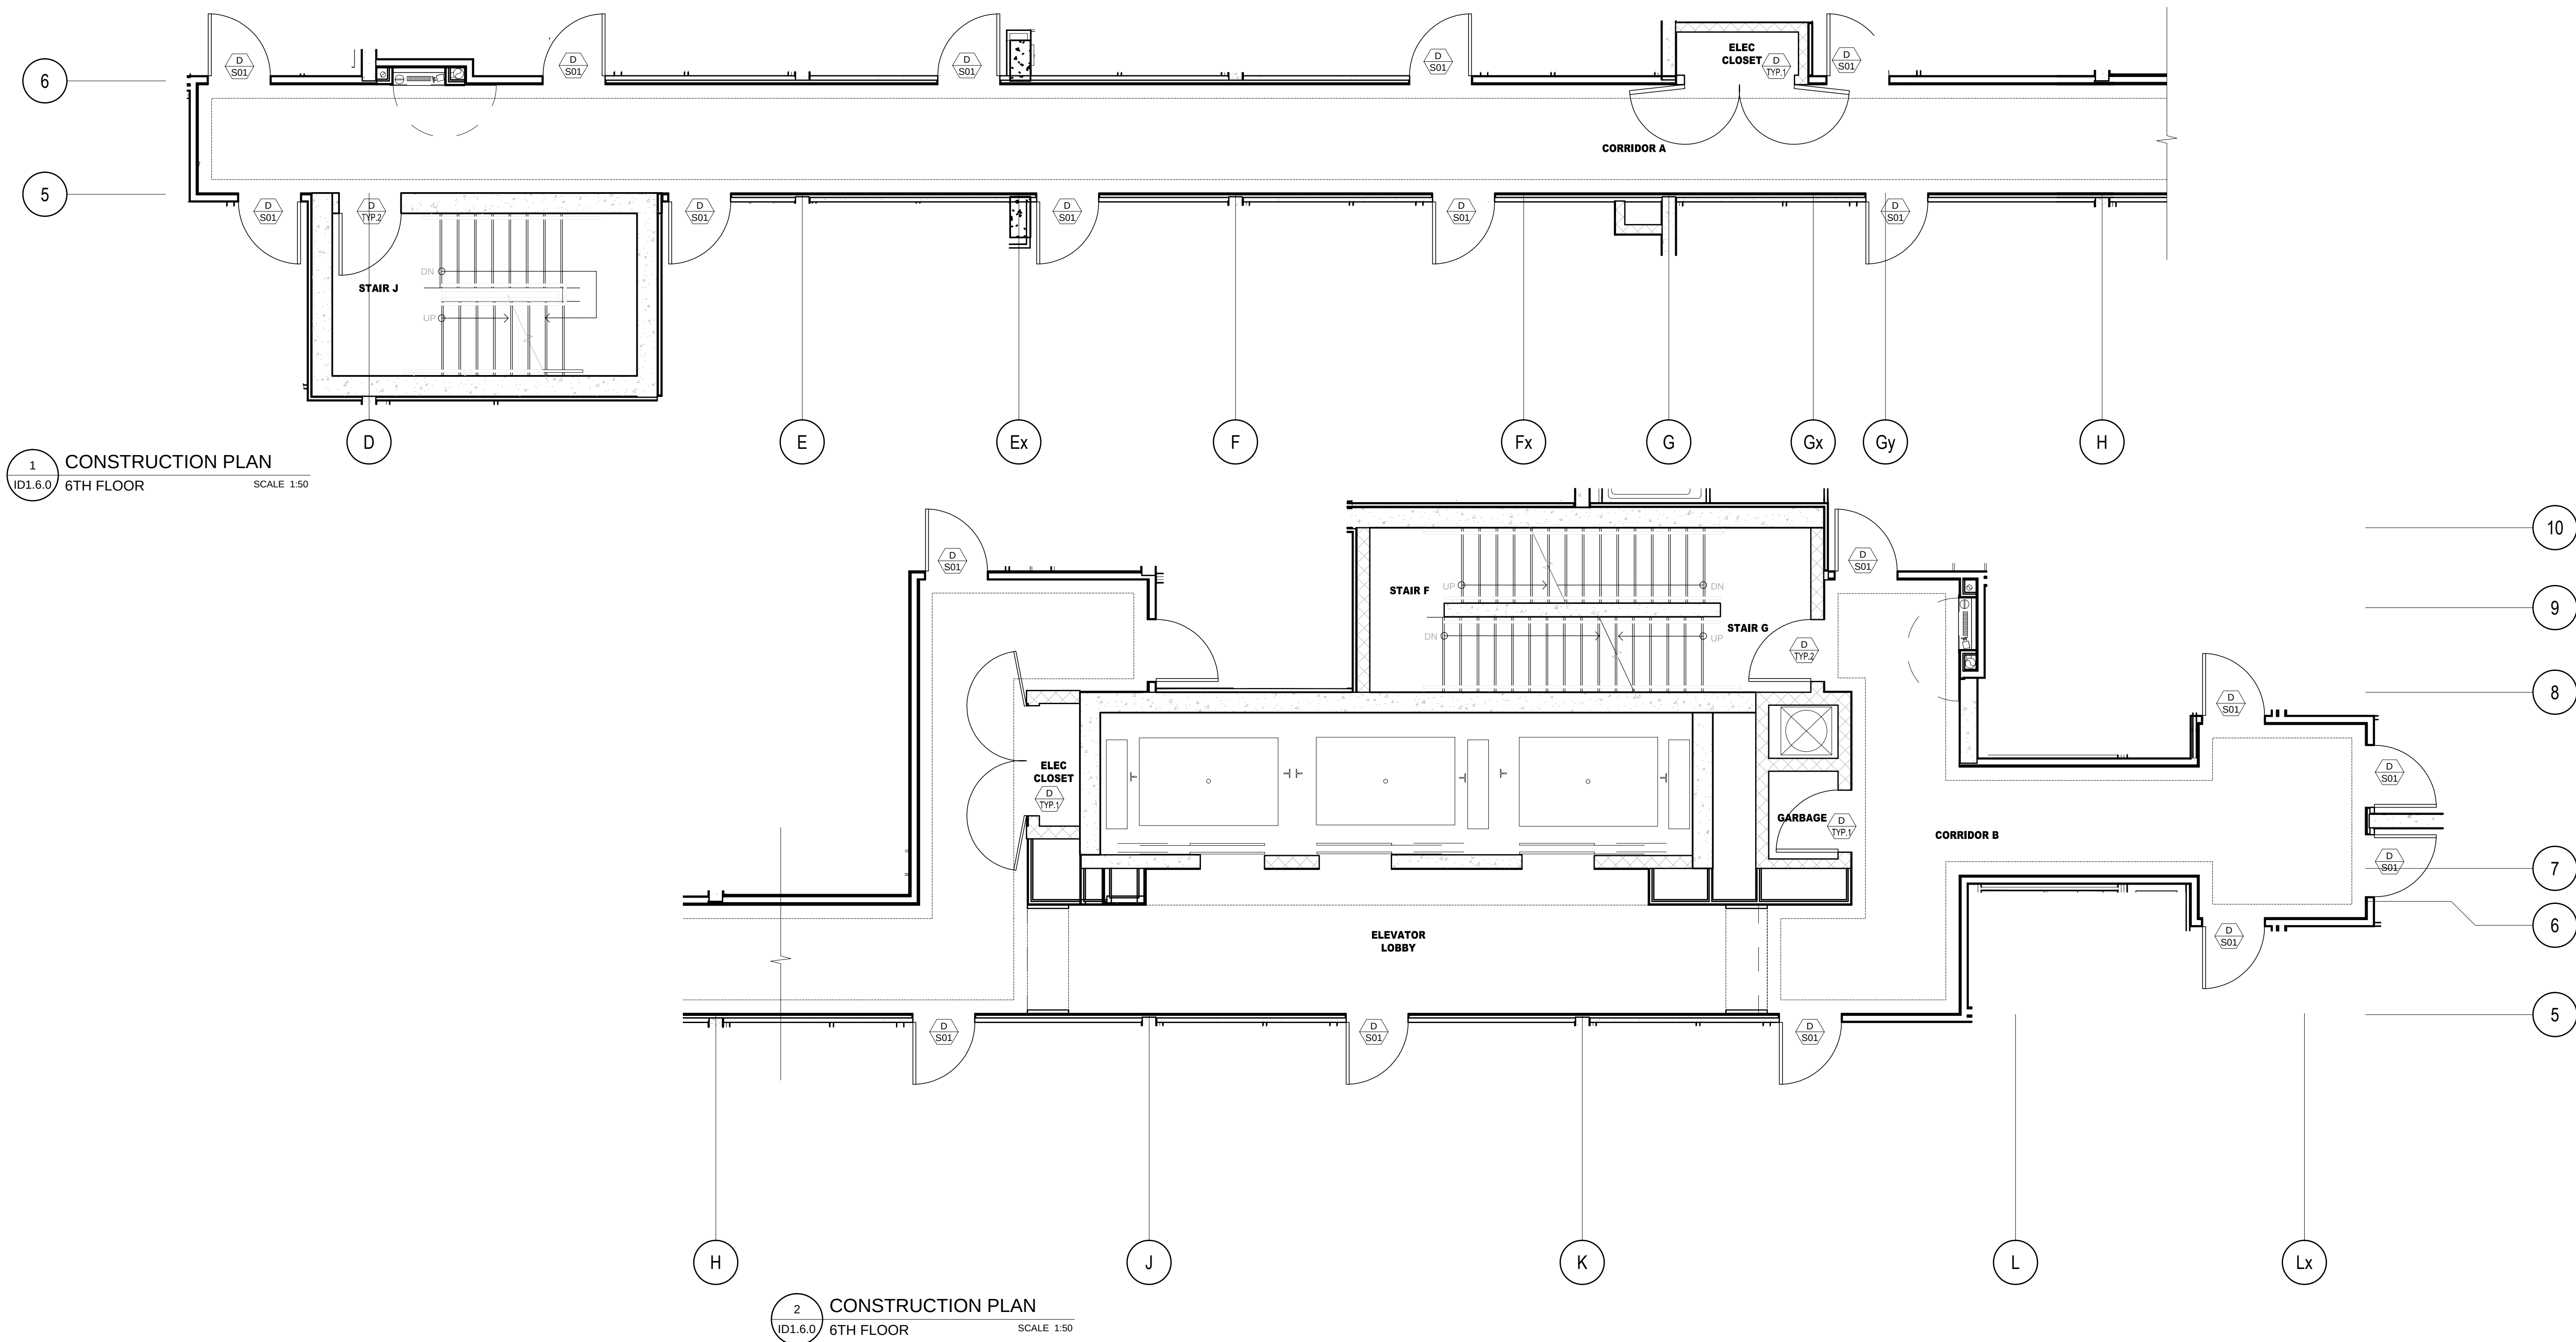

DO NOT SCALE DRAWINGS.

CONTRACTOR MUST VERIFY ALL DRAWINGS, DIMENSIONS, DETAILS AND SPECIFICATIONS AND REPORT ANY DISCREPANCIES TO UNION 31 INC. BEFORE PROCEEDING WITH WORK. MATERIALS MAY NOT BE SUBSTITUTED WITHOUT WRITTEN APPROVAL FROM UNION 31 INC.

ALL DRAWINGS AND SPECIFICATIONS ARE INSTRUMENTS OF SERVICE AND THE PROPERTY OF UNION 31 INC. WHICH MUST BE RETURNED AT THE COMPLETION OF THE WORK.



PRINTED: 30-Aug-14

01	15 AUG / 14	ISSUED FOR PERMIT	AP
NO.	DATE	COMMENTS	INI
REVISIONS:			

UNION31

UNION31 INC.
183 BATHURST STREET, STE. 201
TORONTO, ON, M5T 2R7, CANADA
TEL: 416-597-1576 FAX: 416-597-2139

PROJECT NAME:		ALEXANDRA PARK MAIN BUILDING	
PROJECT NO.:		13-949	
DRAWING'S:		6TH FLOOR CONSTRUCTION PLAN & REFLECTED CEILING PLAN	
DATE STARTED:	07 AUG / 13	DRAWING NO.:	ID
SCALE:	1" = 50'	DRAWN BY:	AP
APPROVED BY:	KC		1.6.0

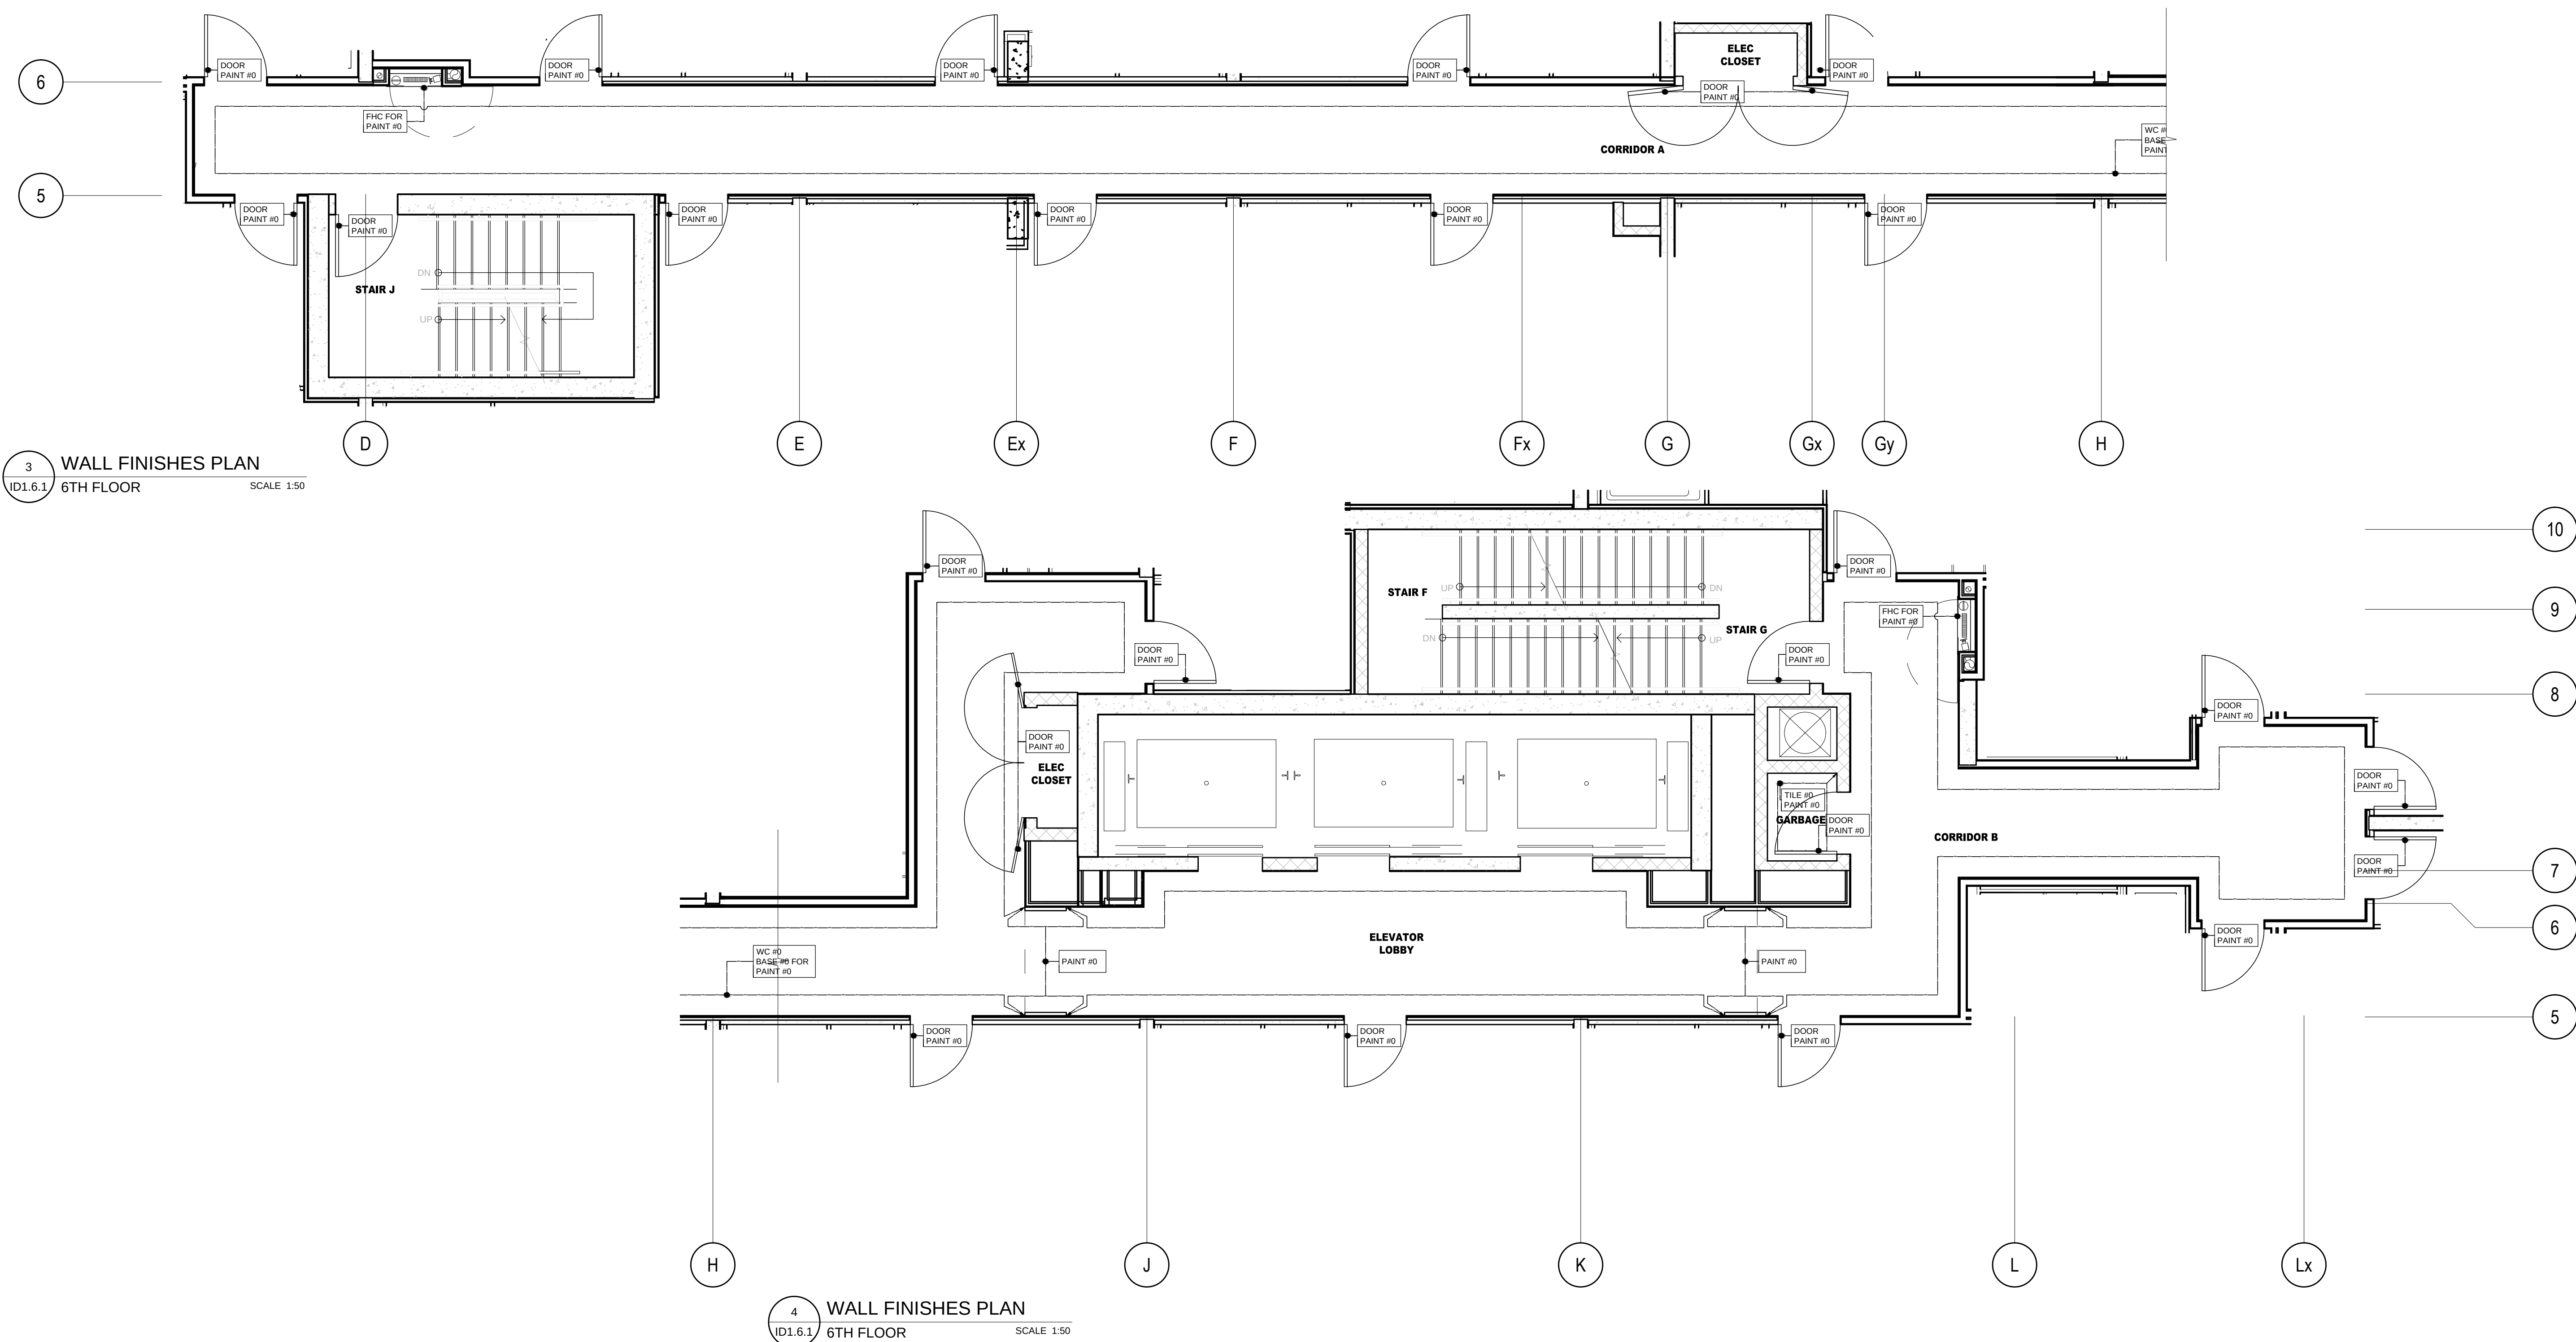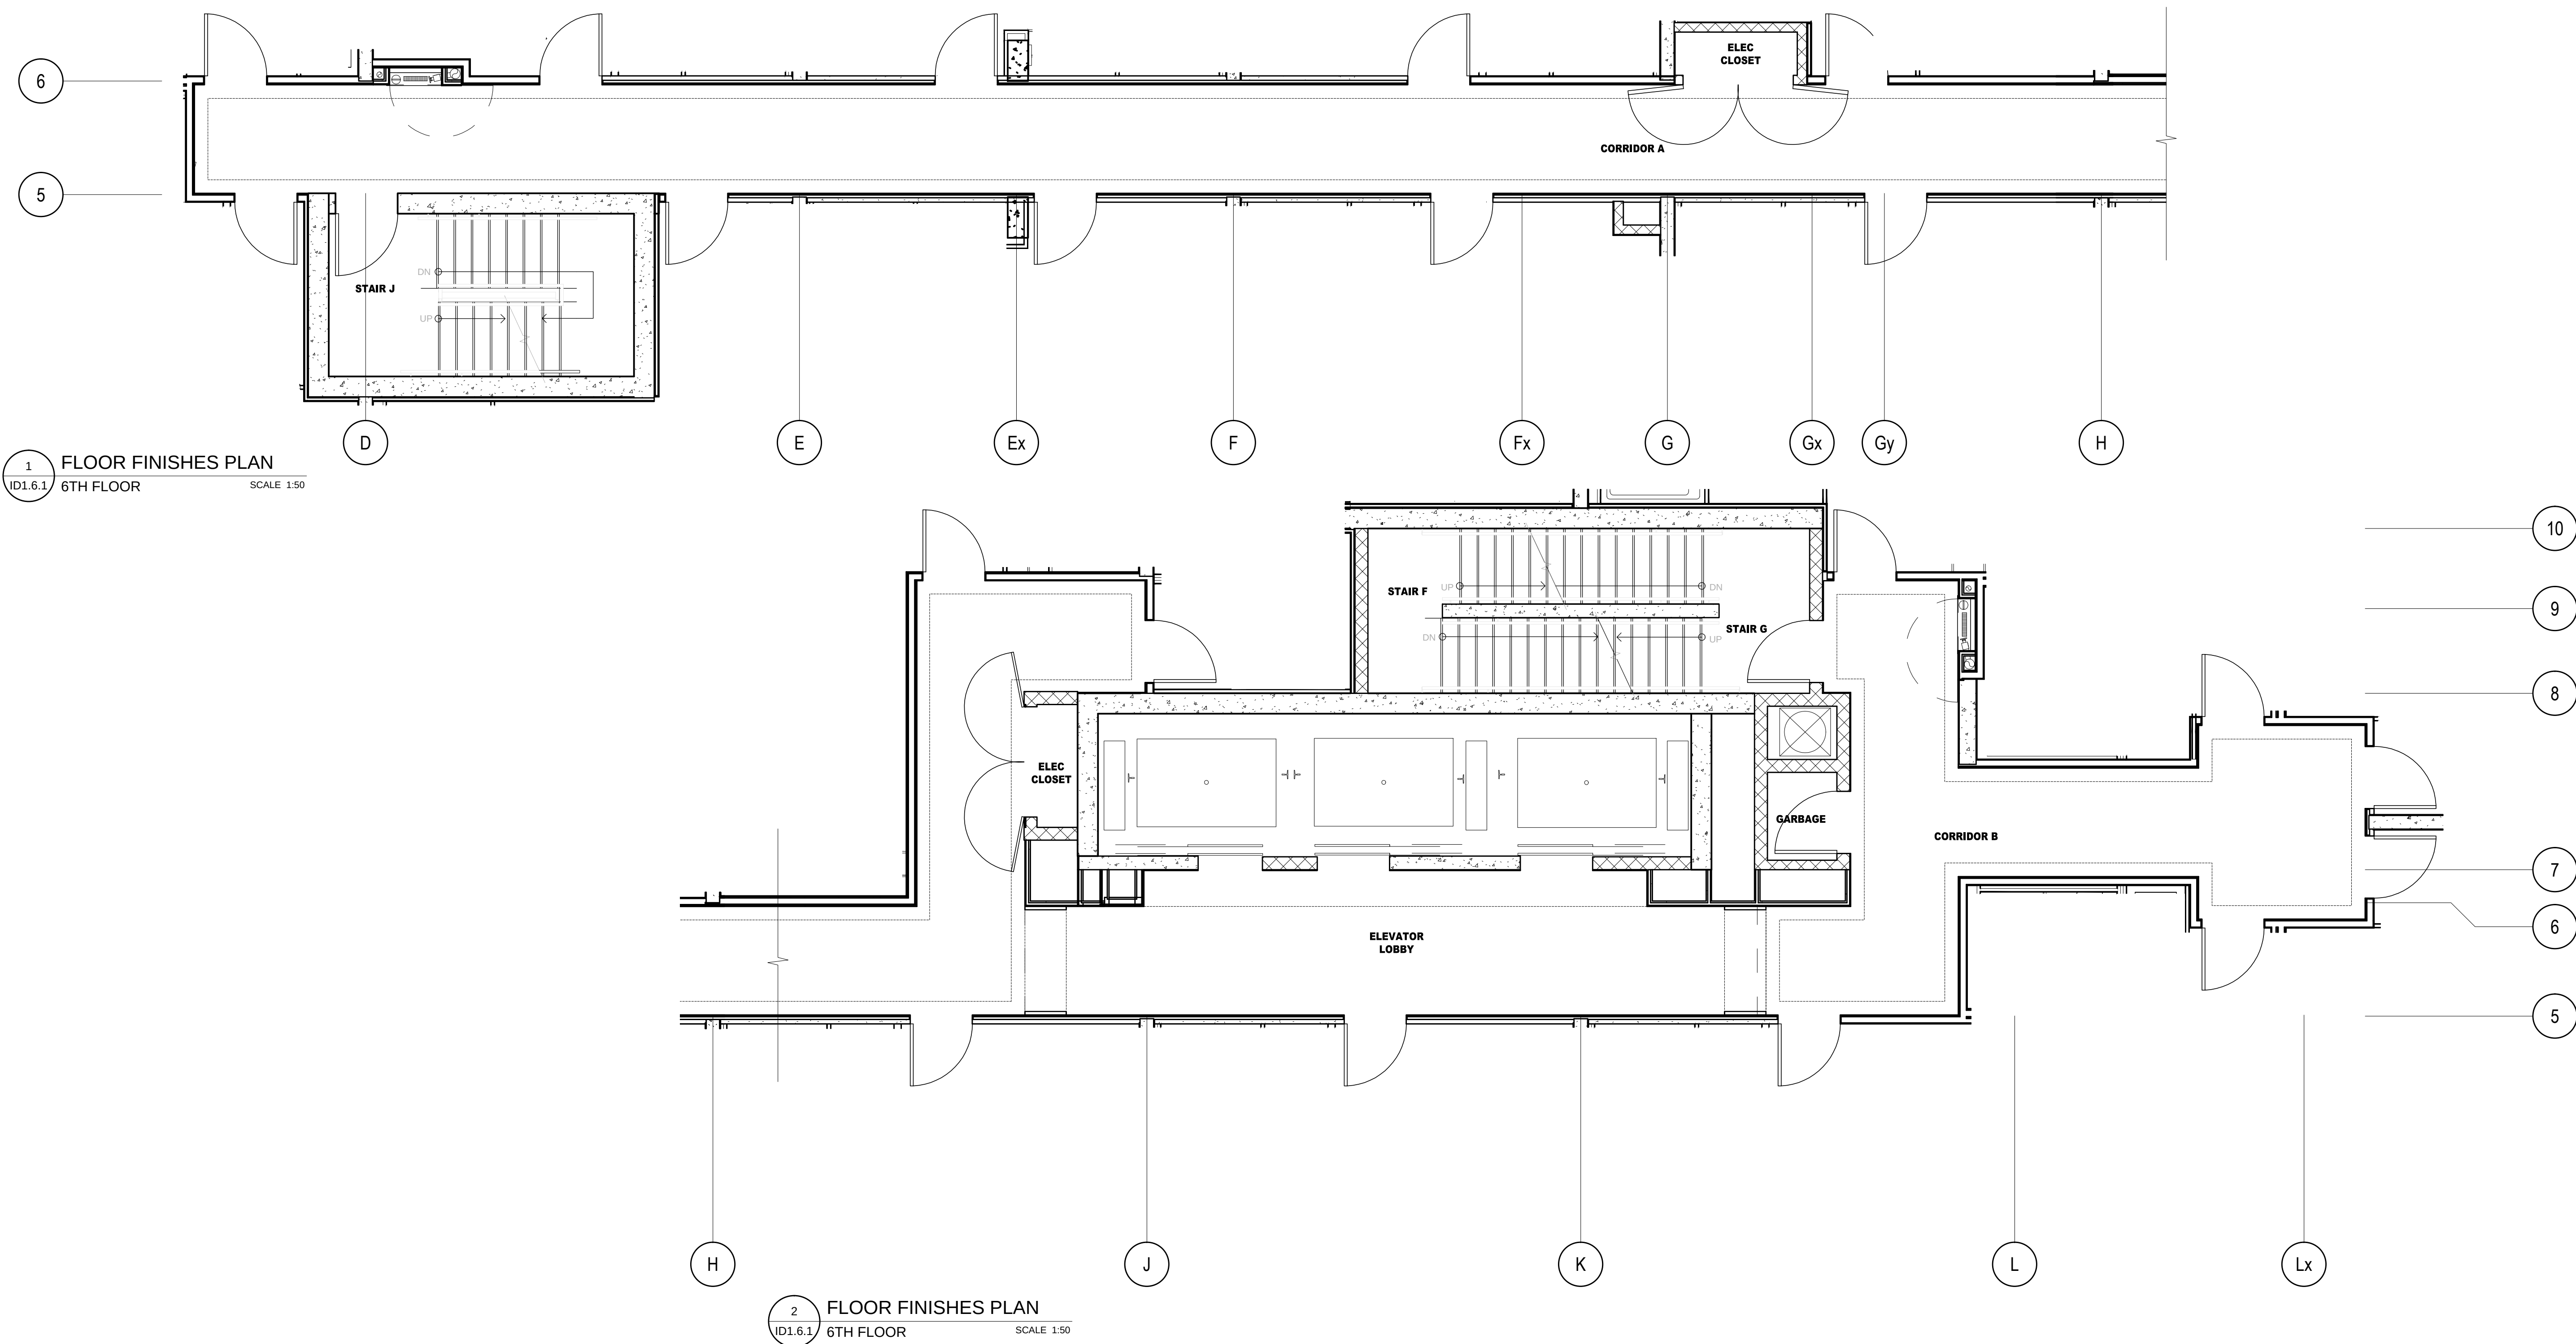

DO NOT SCALE DRAWINGS.

CONTRACTOR MUST VERIFY ALL DRAWINGS, DIMENSIONS, DETAILS AND SPECIFICATIONS AND REPORT ANY DISCREPANCIES TO UNION 31 INC. BEFORE PROCEEDING WITH WORK. MATERIALS MAY NOT BE SUBSTITUTED WITHOUT WRITTEN APPROVAL FROM UNION 31 INC.

ALL DRAWINGS AND SPECIFICATIONS ARE INSTRUMENTS OF SERVICE AND THE PROPERTY OF UNION 31 INC. WHICH MUST BE RETURNED AT THE COMPLETION OF THE WORK.

PRINTED: 20-Aug-14

01	15 AUG / 14	ISSUED FOR PERMIT	AP
NO.	DATE	COMMENTS	INI
REVISIONS:			

UNION31



UNION31 INC.
183 BATHURST STREET, STE. 201
TORONTO, ON, M5T 2R7, CANADA
TEL: 416-597-1576 FAX: 416-597-2139

PROJECT NAME:
ALEXANDRA PARK
MAIN BUILDING
BLOCK 11
ON, Canada

PROJECT NO.:
13-949

DRAWINGS:
6TH FLOOR
FLOOR FINISHES PLAN &
WALL FINISHES PLAN

DATE STARTED: 07 AUG / 13	DRAWING NO.:
SCALE: 1 : 50	ID
DRAWN BY: AP	1.6.1
APPROVED BY: KC	

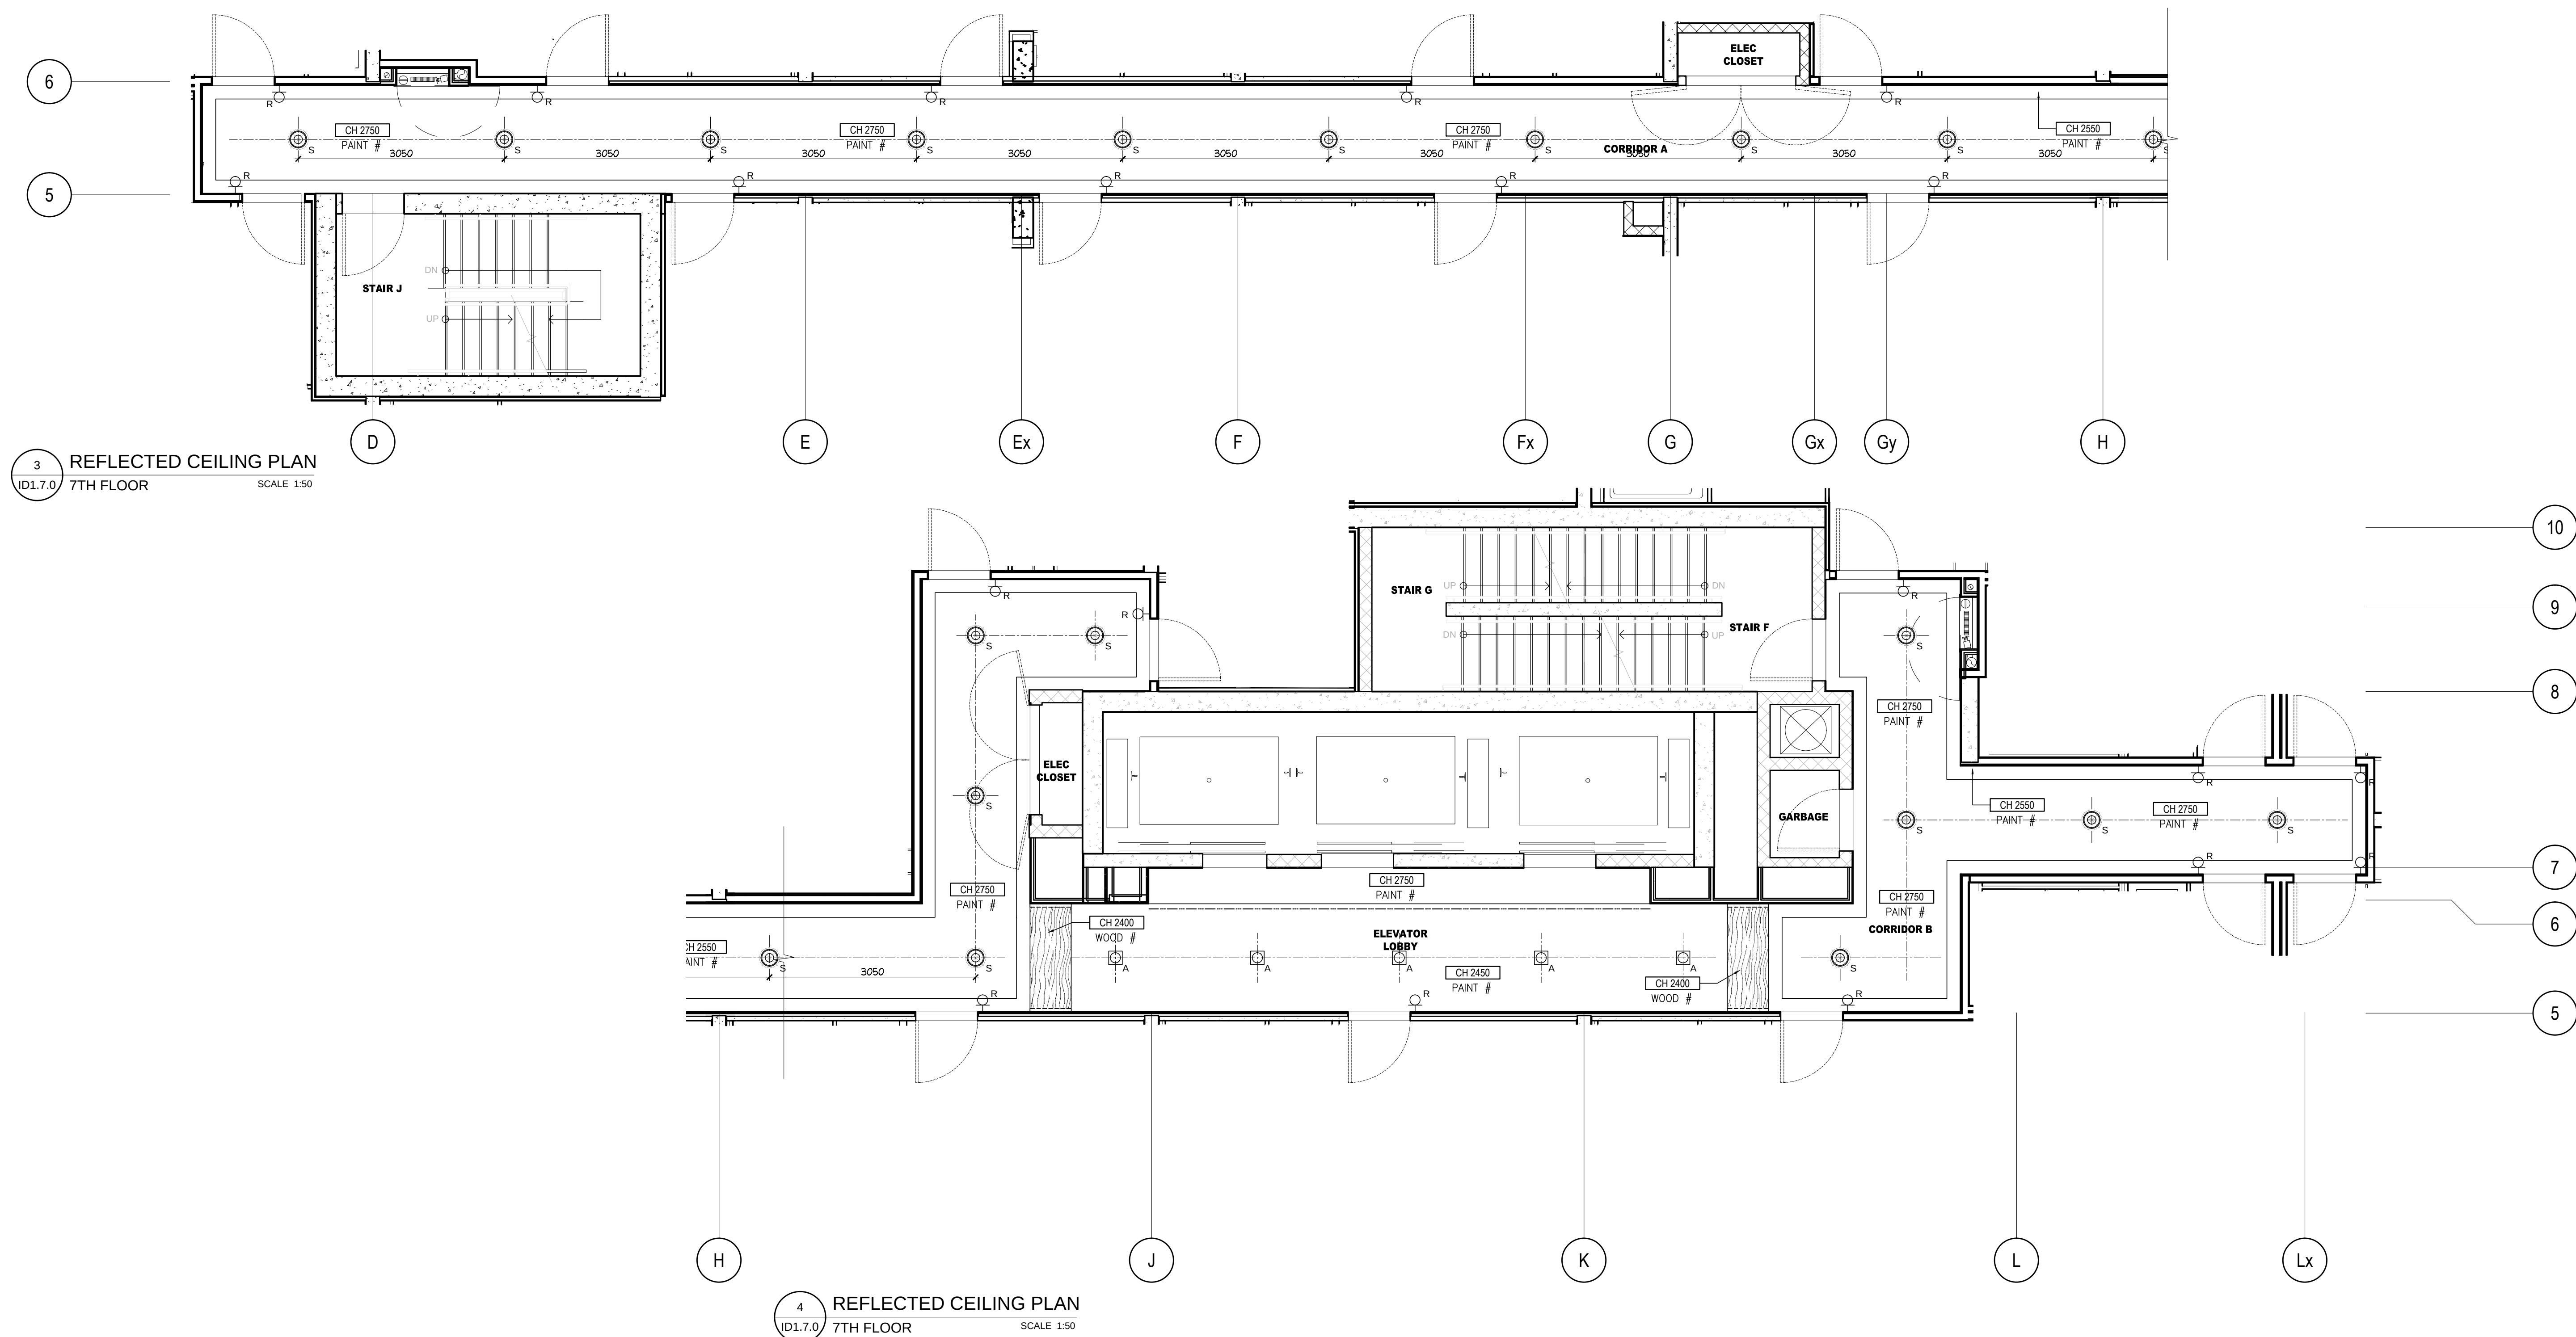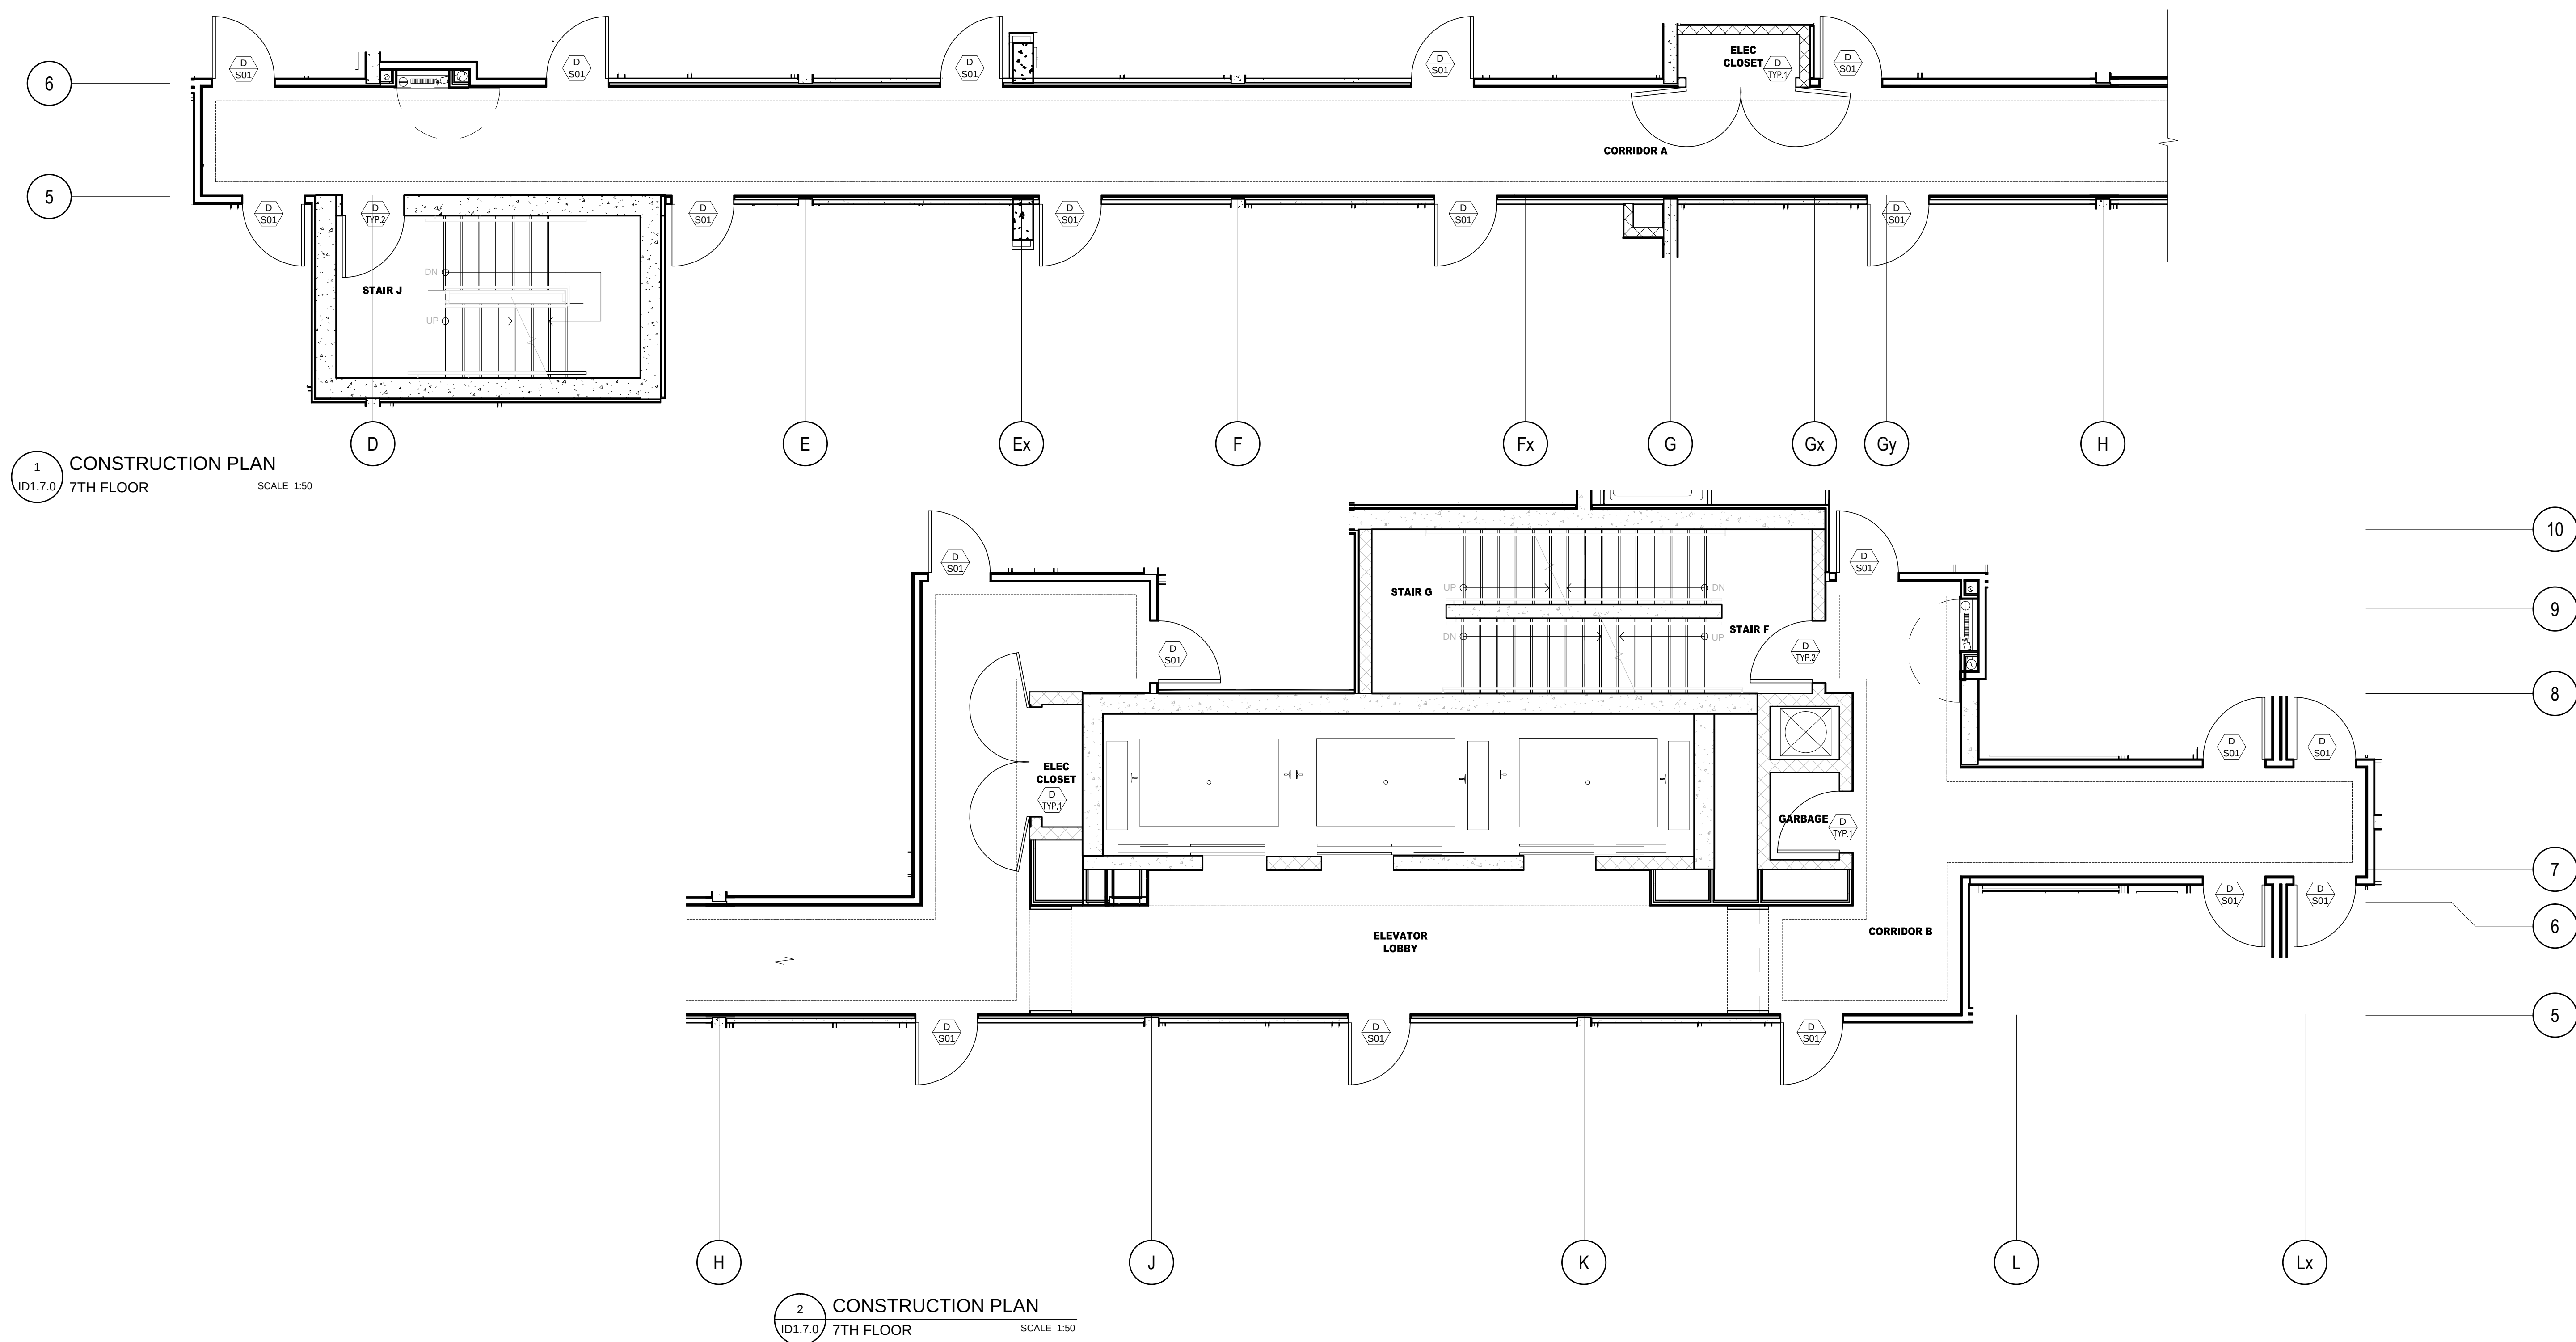

DO NOT SCALE DRAWINGS.

CONTRACTOR MUST VERIFY ALL DRAWINGS, DIMENSIONS, DETAILS AND SPECIFICATIONS, AND REPORT ANY DISCREPANCIES TO UNION 31 INC. BEFORE PROCEEDING WITH WORK. MATERIALS MAY NOT BE SUBSTITUTED WITHOUT WRITTEN APPROVAL FROM UNION 31 INC.

ALL DRAWINGS AND SPECIFICATIONS ARE INSTRUMENTS OF SERVICE AND THE PROPERTY OF UNION 31 INC. WHICH MUST BE RETURNED AT THE COMPLETION OF THE WORK.



PRINTED: 30-Aug-14

01	15 AUG / 14	ISSUED FOR PERMIT	AP
NO1	DATE	COMMENTS	INI
REVISIONS:			

UNION 31

UNION31 INC.
183 BATHURST STREET, STE. 201
TORONTO, ON, M5T 2R7, CANADA
TEL: 416-597-1576 FAX: 416-597-2139

PROJECT NAME:		ALEXANDRA PARK MAIN BUILDING	
PROJECT NO.:		13-949	
DRAWING NO.:		7TH FLOOR CONSTRUCTION PLAN & REFLECTED CEILING PLAN	
DATE STARTED:		07 AUG / 13	
SCALE:		1" = 50'	
DRAWN BY:		AP	
APPROVED BY:		KC	
		ID 1.7.0	

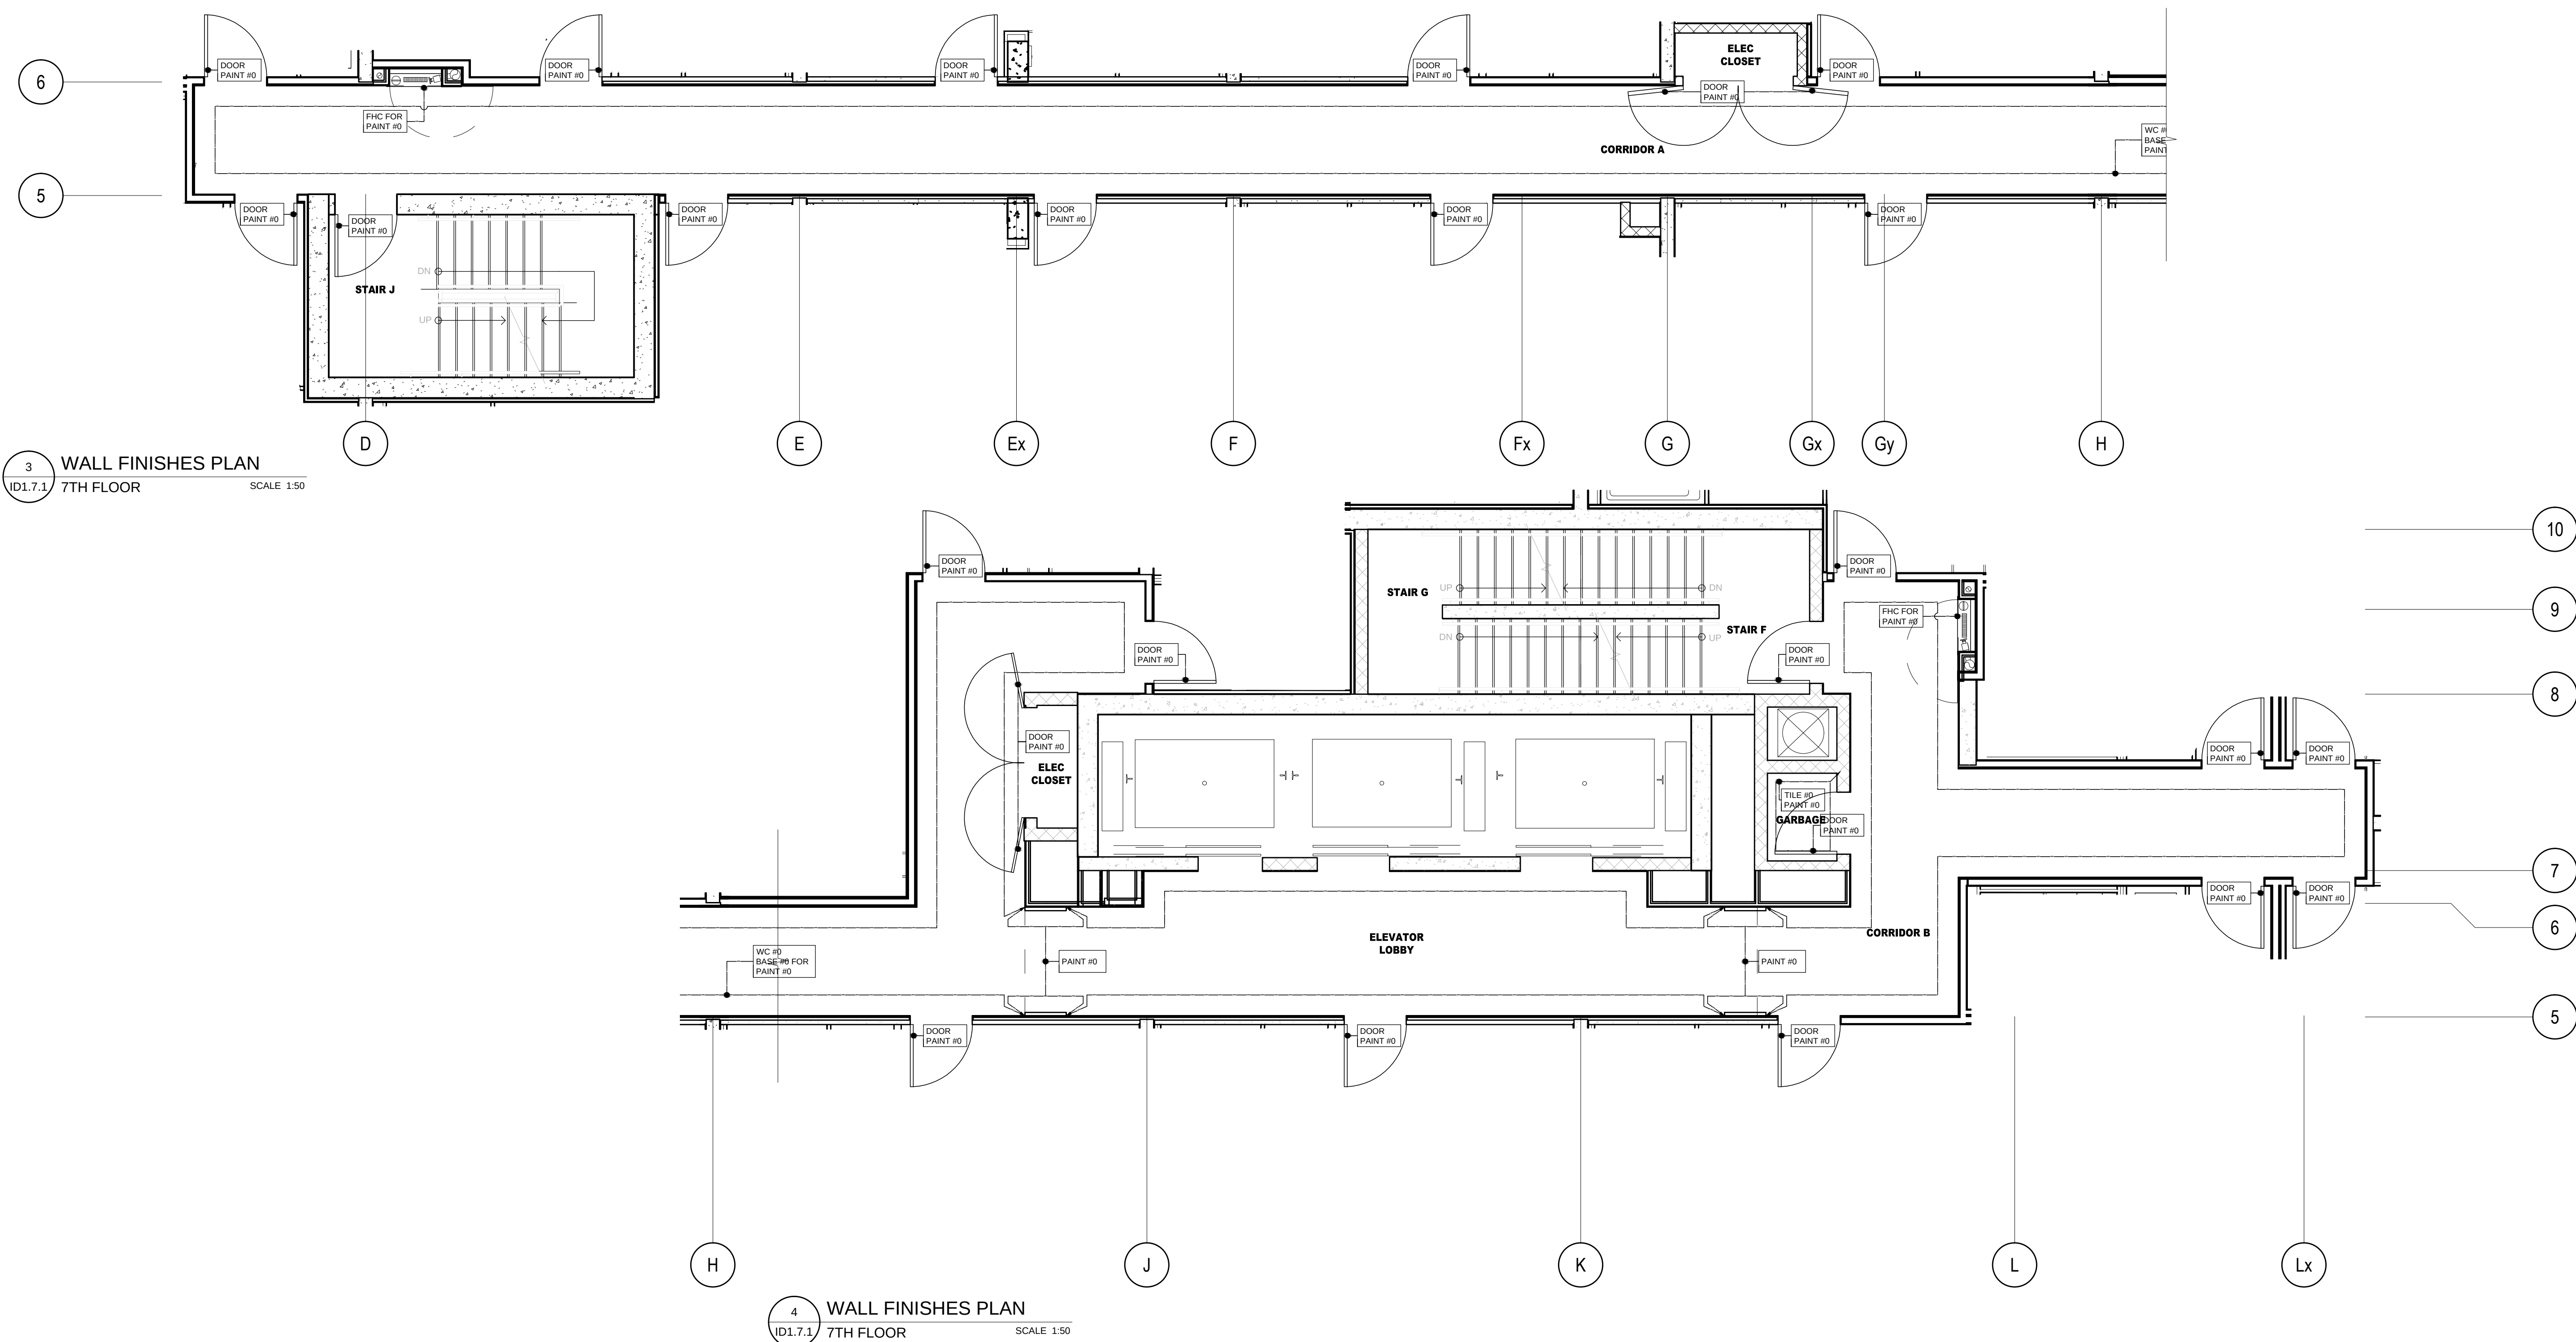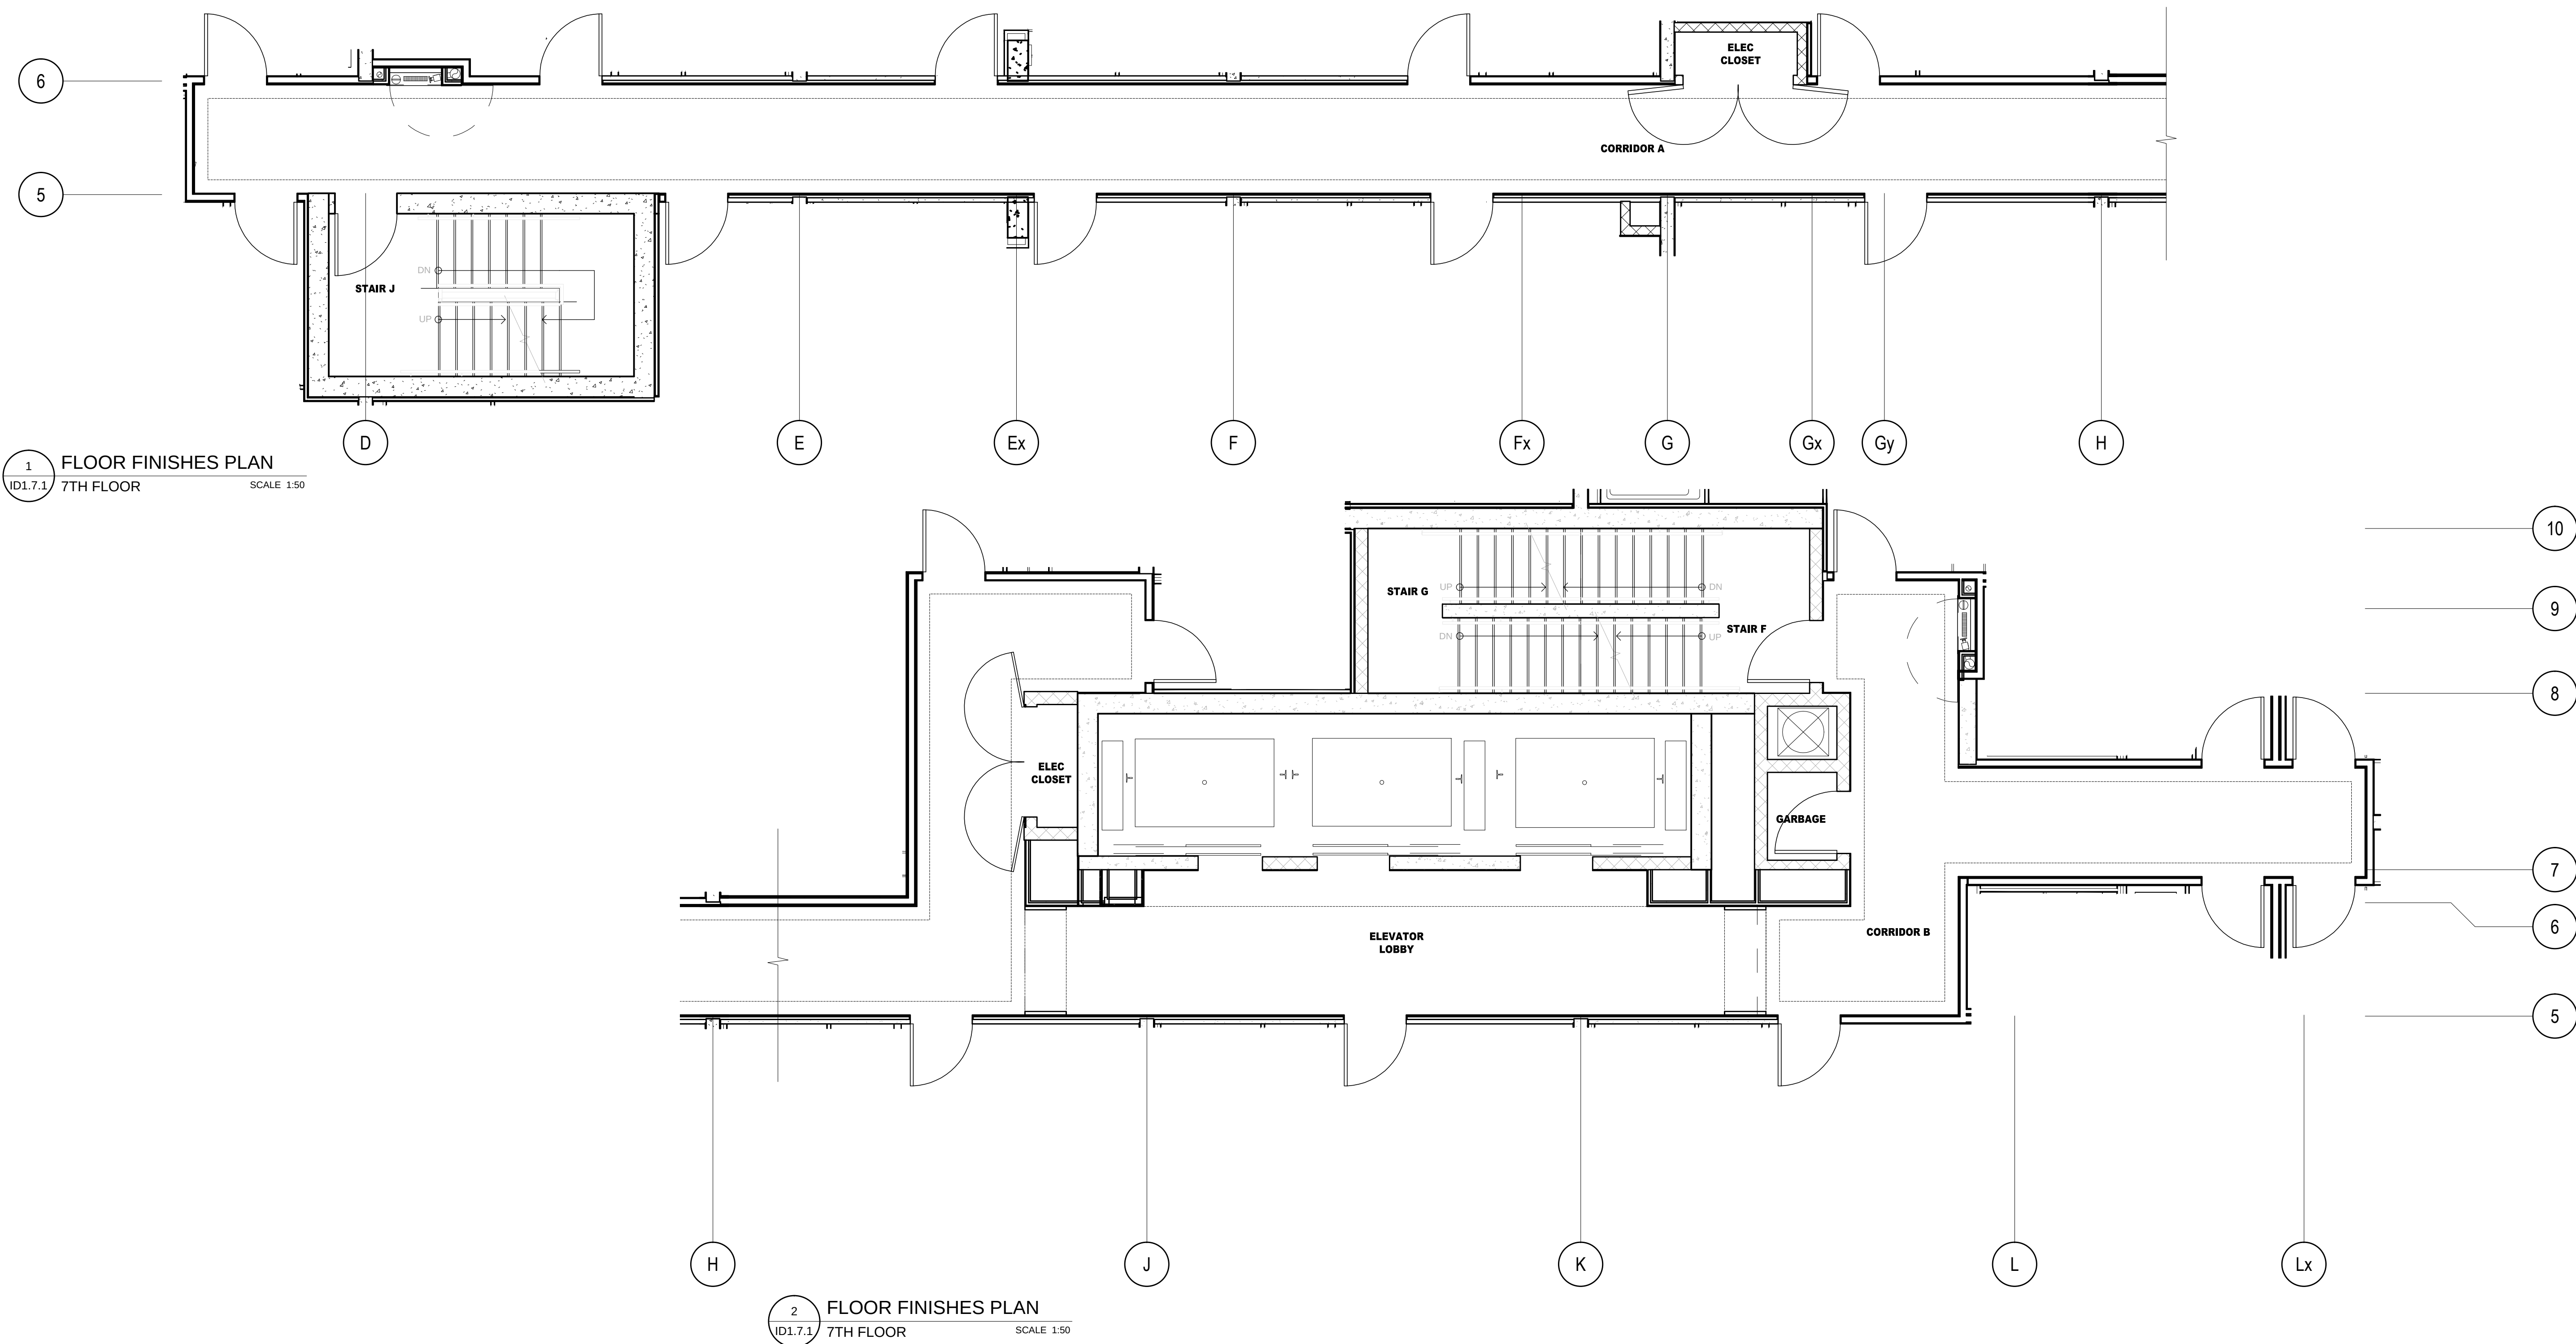

DO NOT SCALE DRAWINGS.

CONTRACTOR MUST VERIFY ALL DRAWINGS, DIMENSIONS, DETAILS AND SPECIFICATIONS AND REPORT ANY DISCREPANCIES TO UNION 31 INC. BEFORE PROCEEDING WITH WORK. MATERIALS MAY NOT BE SUBSTITUTED WITHOUT WRITTEN APPROVAL FROM UNION 31 INC.

ALL DRAWINGS AND SPECIFICATIONS ARE INSTRUMENTS OF SERVICE AND THE PROPERTY OF UNION 31 INC. WHICH MUST BE RETURNED AT THE COMPLETION OF THE WORK.



PRINTED: 30-Aug-14

01	15 AUG / 14	ISSUED FOR PERMIT	AP
NO.	DATE	COMMENTS	INI
REVISIONS:			

UNION31

UNION31 INC.
183 BATHURST STREET, STE. 201
TORONTO, ON, M5T 2R7, CANADA
TEL: 416-597-1576 FAX: 416-597-2139

PROJECT NAME:		ALEXANDRA PARK MAIN BUILDING	
PROJECT NO.:		13-949	
DRAWING NO.:		7TH FLOOR FLOOR FINISHES PLAN & WALL FINISHES PLAN	
DATE STARTED:		07 AUG / 13	DRAWING NO.:
SCALE:		1" = 50'	ID
DRAWN BY:		AP	1.7.1
APPROVED BY:		KC	

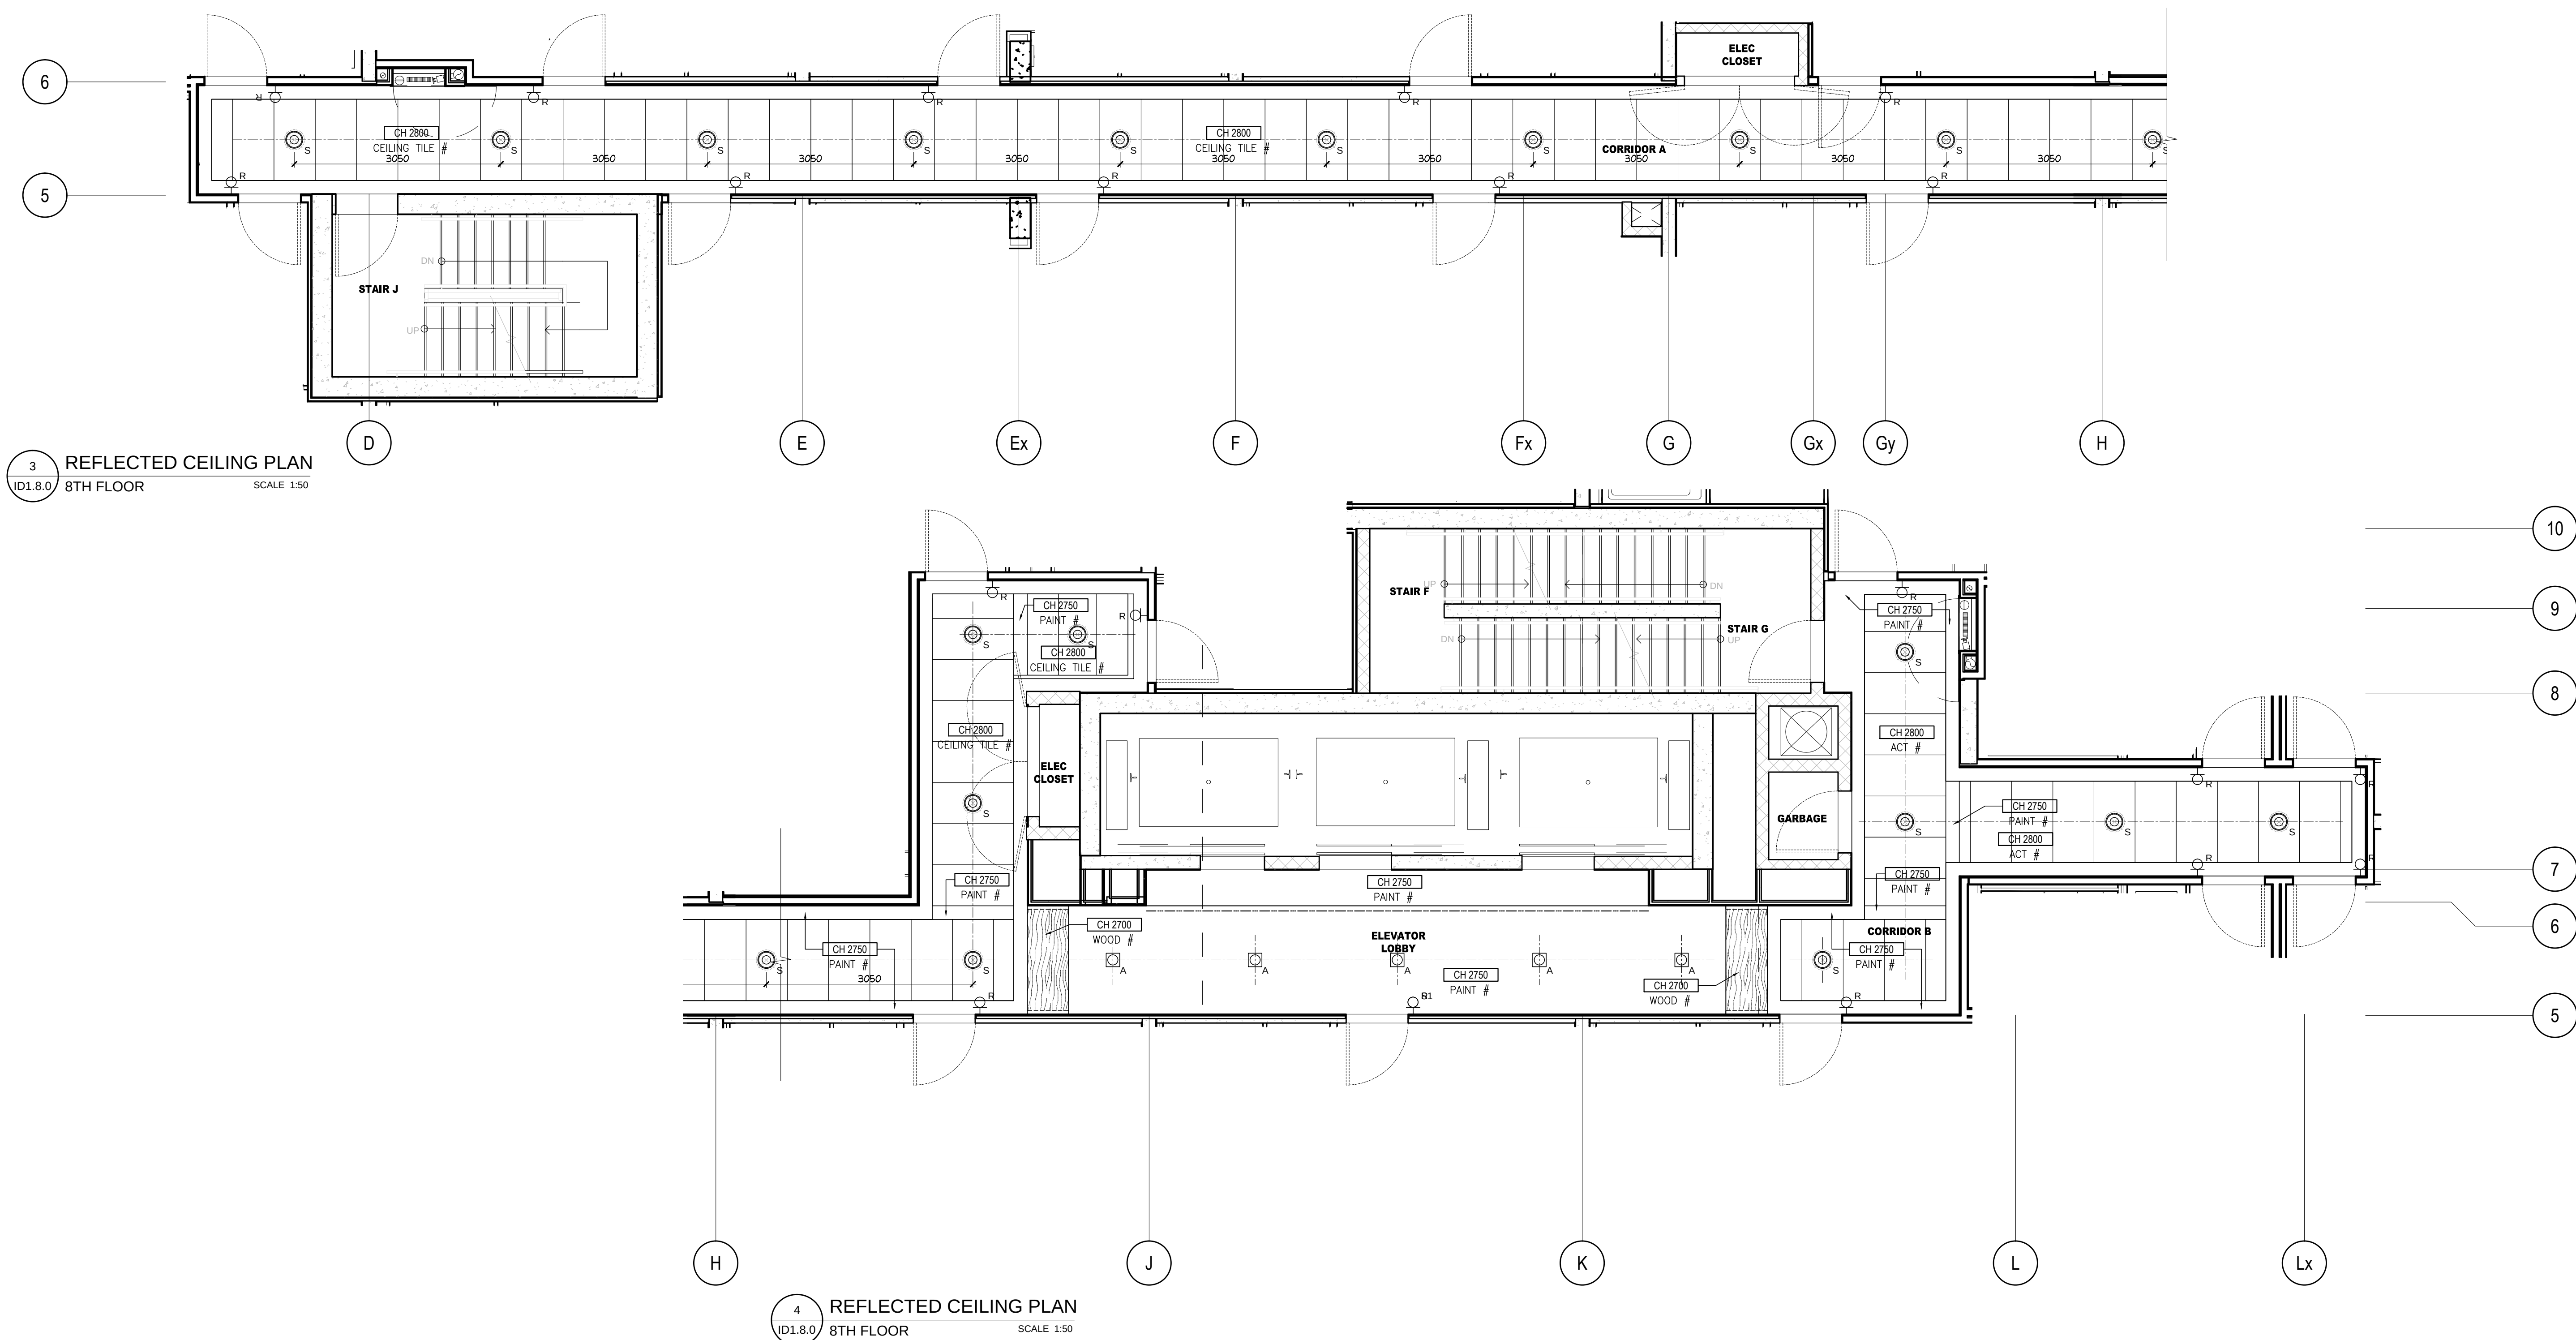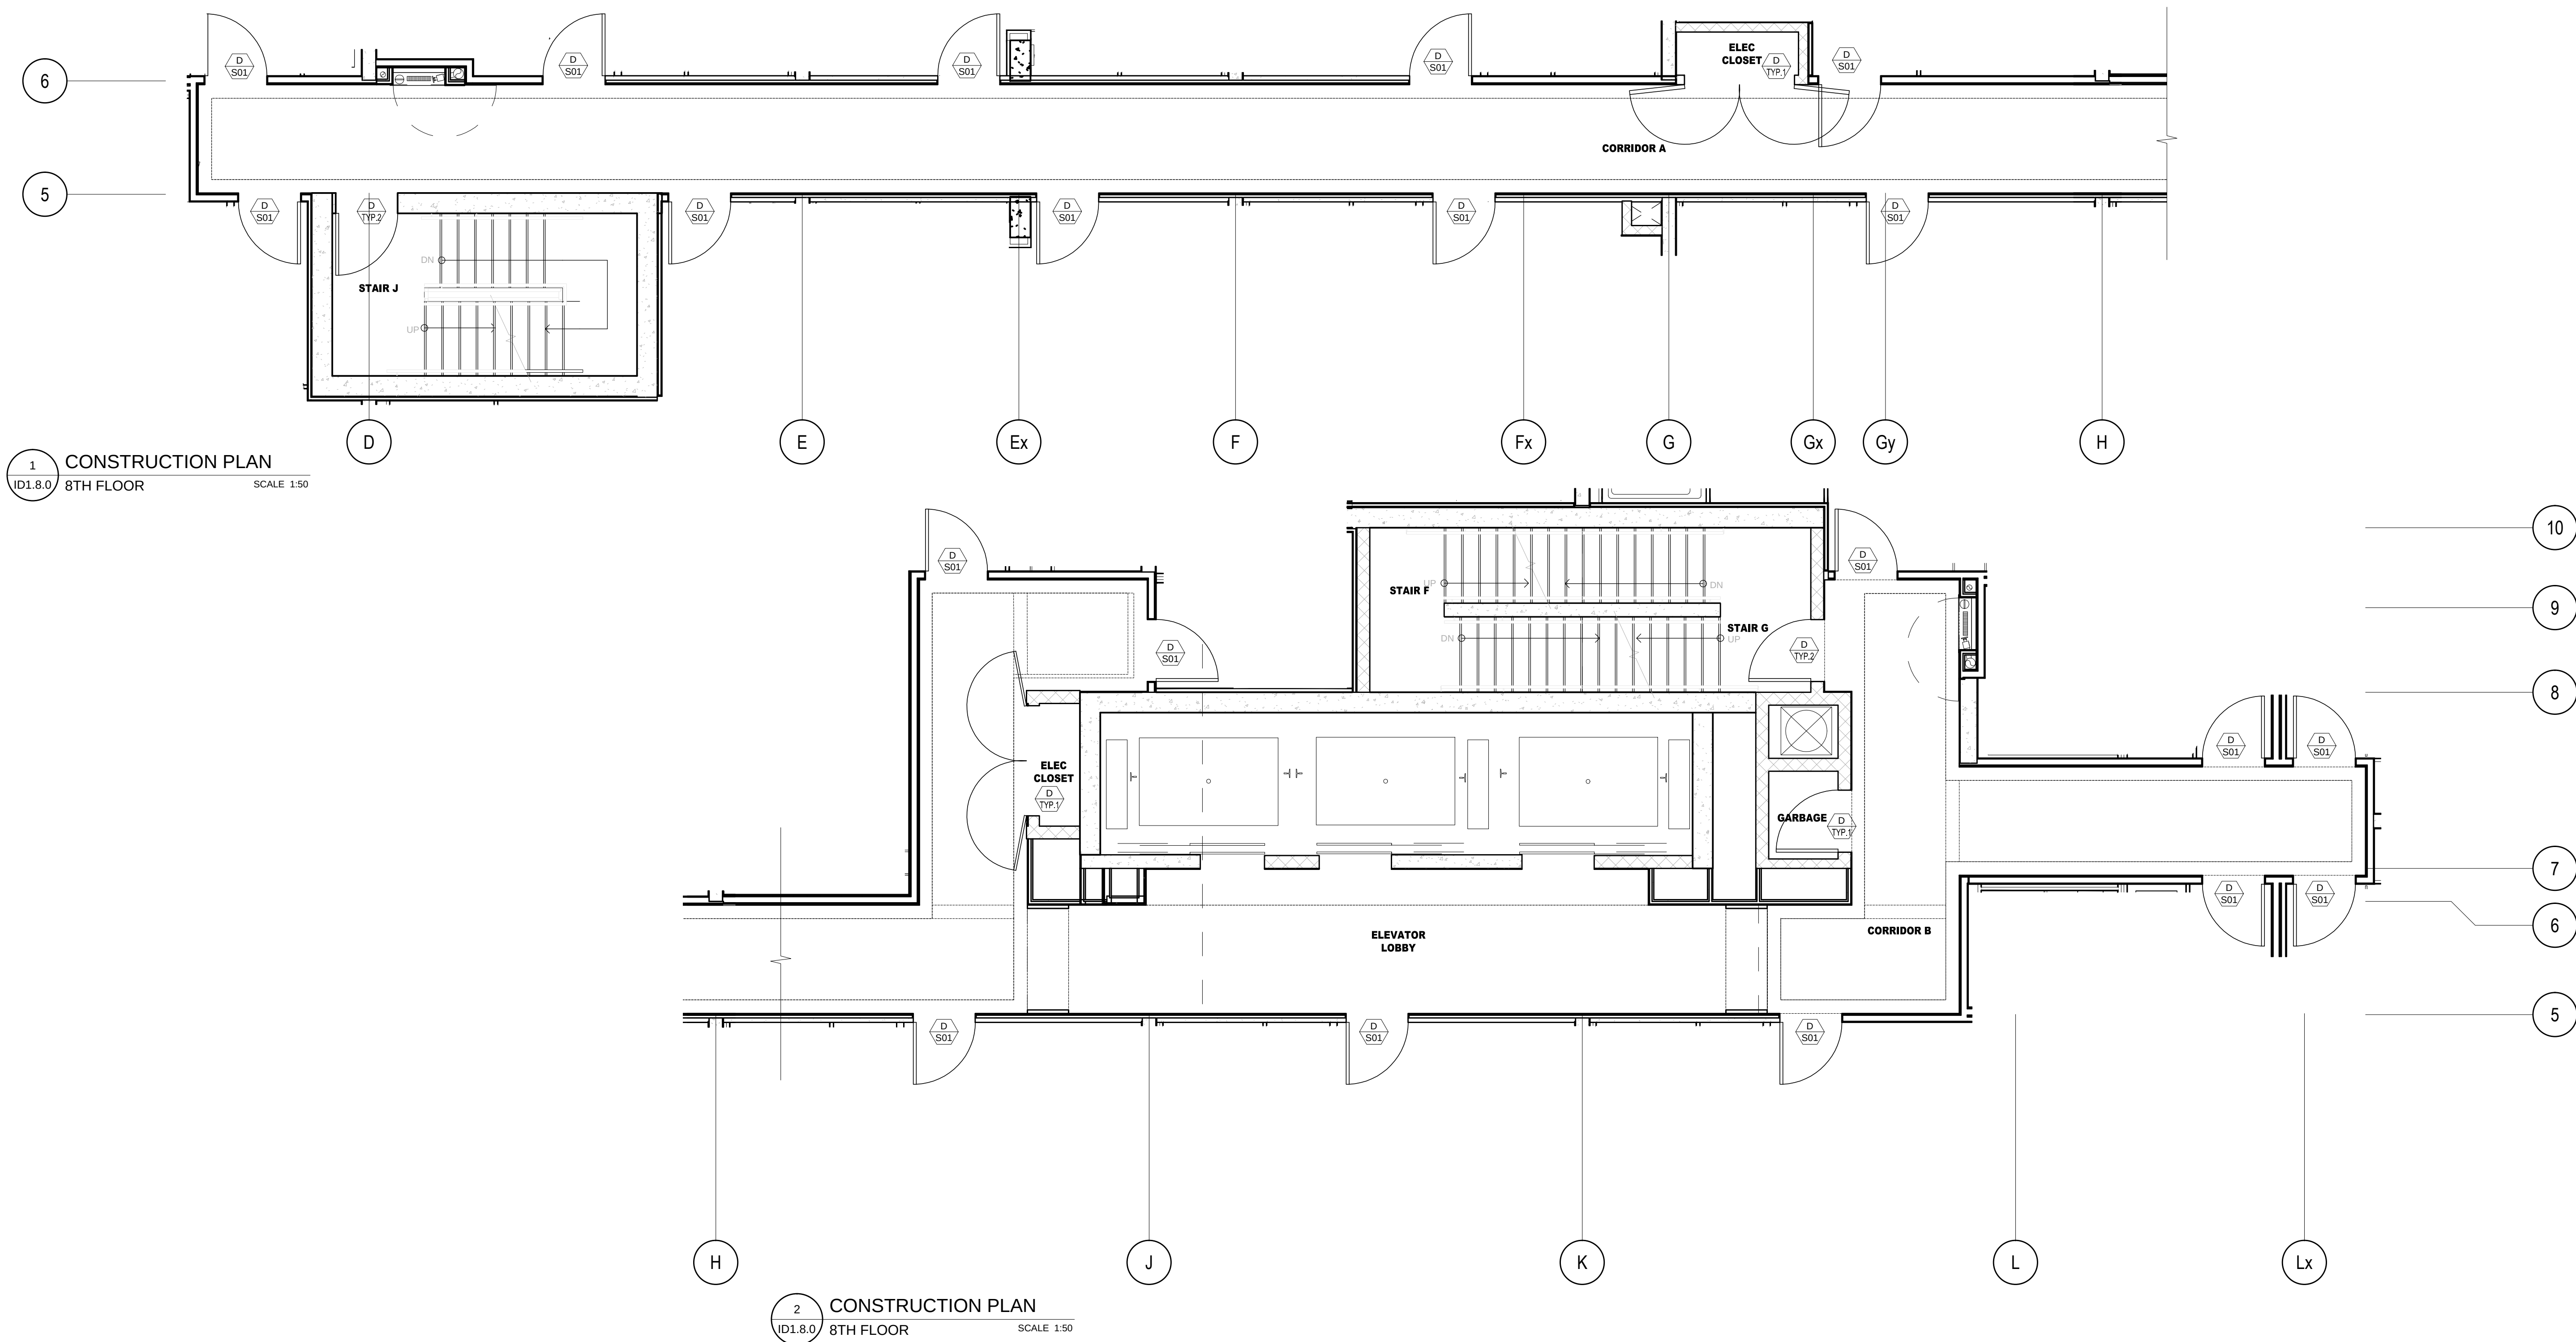

DO NOT SCALE DRAWINGS.

CONTRACTOR MUST VERIFY ALL DRAWINGS, DIMENSIONS, DETAILS AND SPECIFICATIONS AND REPORT ANY DISCREPANCIES TO UNION 31 INC. BEFORE PROCEEDING WITH WORK. MATERIALS MAY NOT BE SUBSTITUTED WITHOUT WRITTEN APPROVAL FROM UNION 31 INC.

ALL DRAWINGS AND SPECIFICATIONS ARE INSTRUMENTS OF SERVICE AND THE PROPERTY OF UNION 31 INC. WHICH MUST BE RETURNED AT THE COMPLETION OF THE WORK.



PRINTED: 20-Aug-14

01	15 AUG / 14	ISSUED FOR PERMIT	AP
NO.	DATE	COMMENTS	INI
REVISIONS:			

UNION 31

UNION31 INC.
183 BATHURST STREET, STE. 201
TORONTO, ON, M5T 2R7, CANADA
TEL: 416-597-1576 FAX: 416-597-2139

PROJECT NAME:		ALEXANDRA PARK MAIN BUILDING	
PROJECT NO.:		13-949	
DRAWING NO.:		8TH FLOOR CONSTRUCTION PLAN & REFLECTED CEILING PLAN	
DATE STARTED:		07 AUG / 13	DRAWING NO.:
SCALE:		1" = 50'	ID
DRAWN BY:		AP	1.8.0
APPROVED BY:		KC	

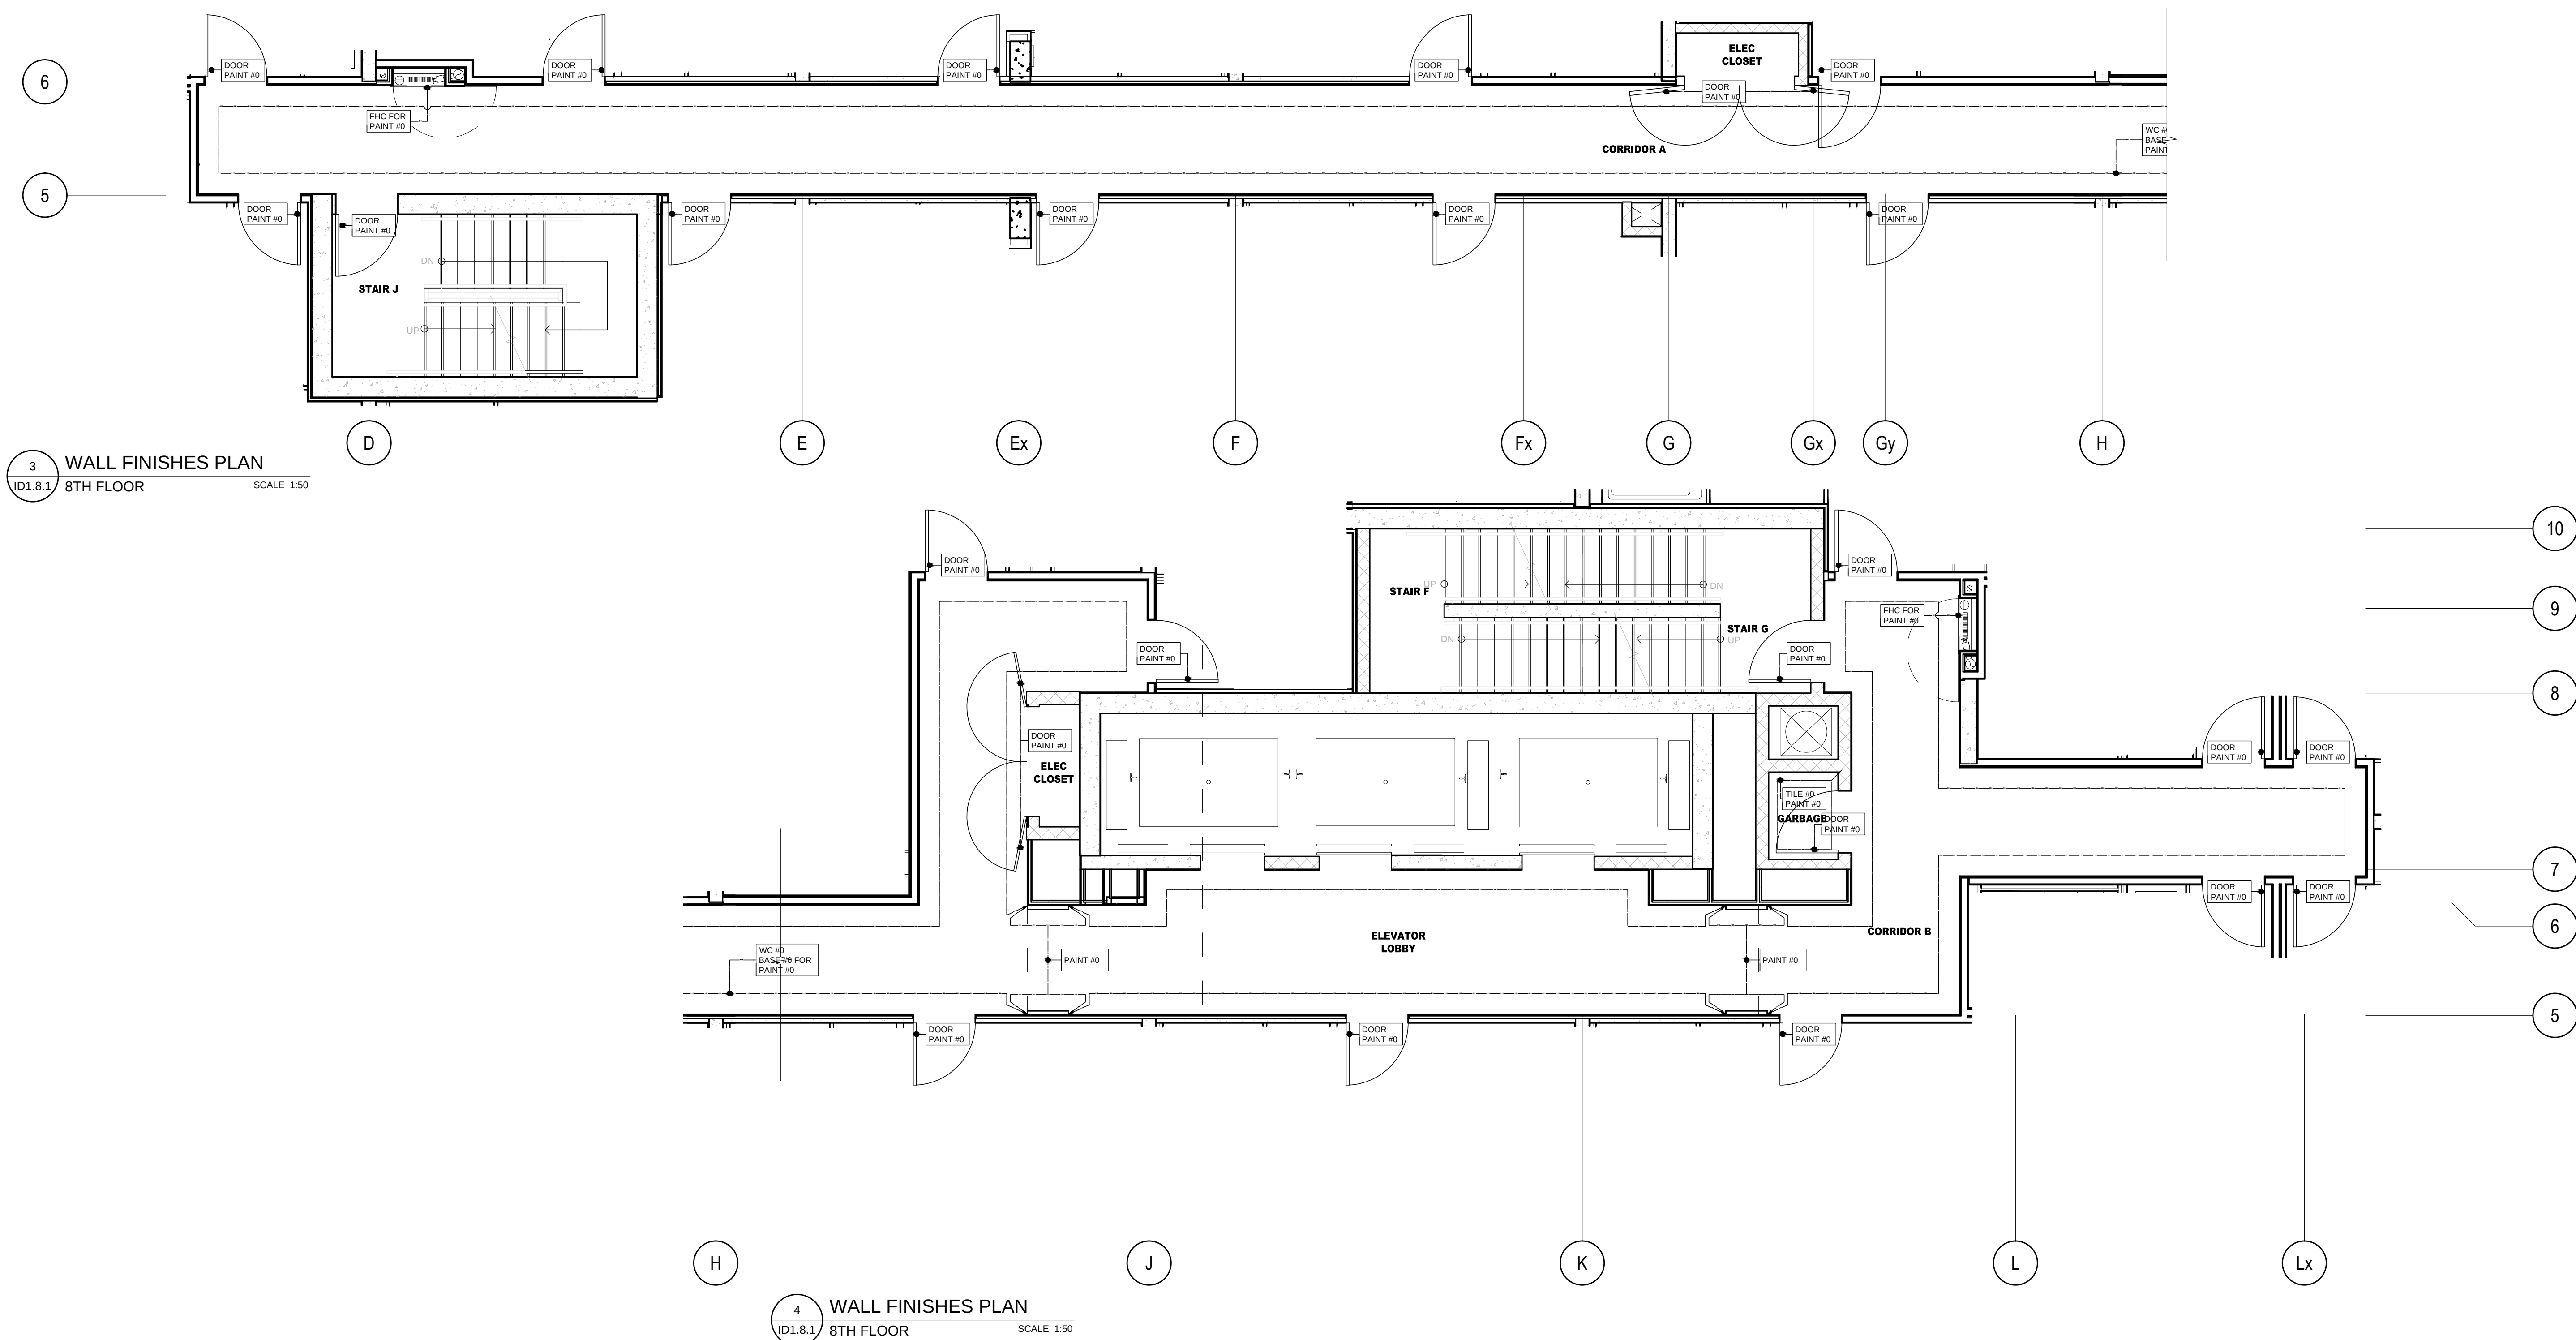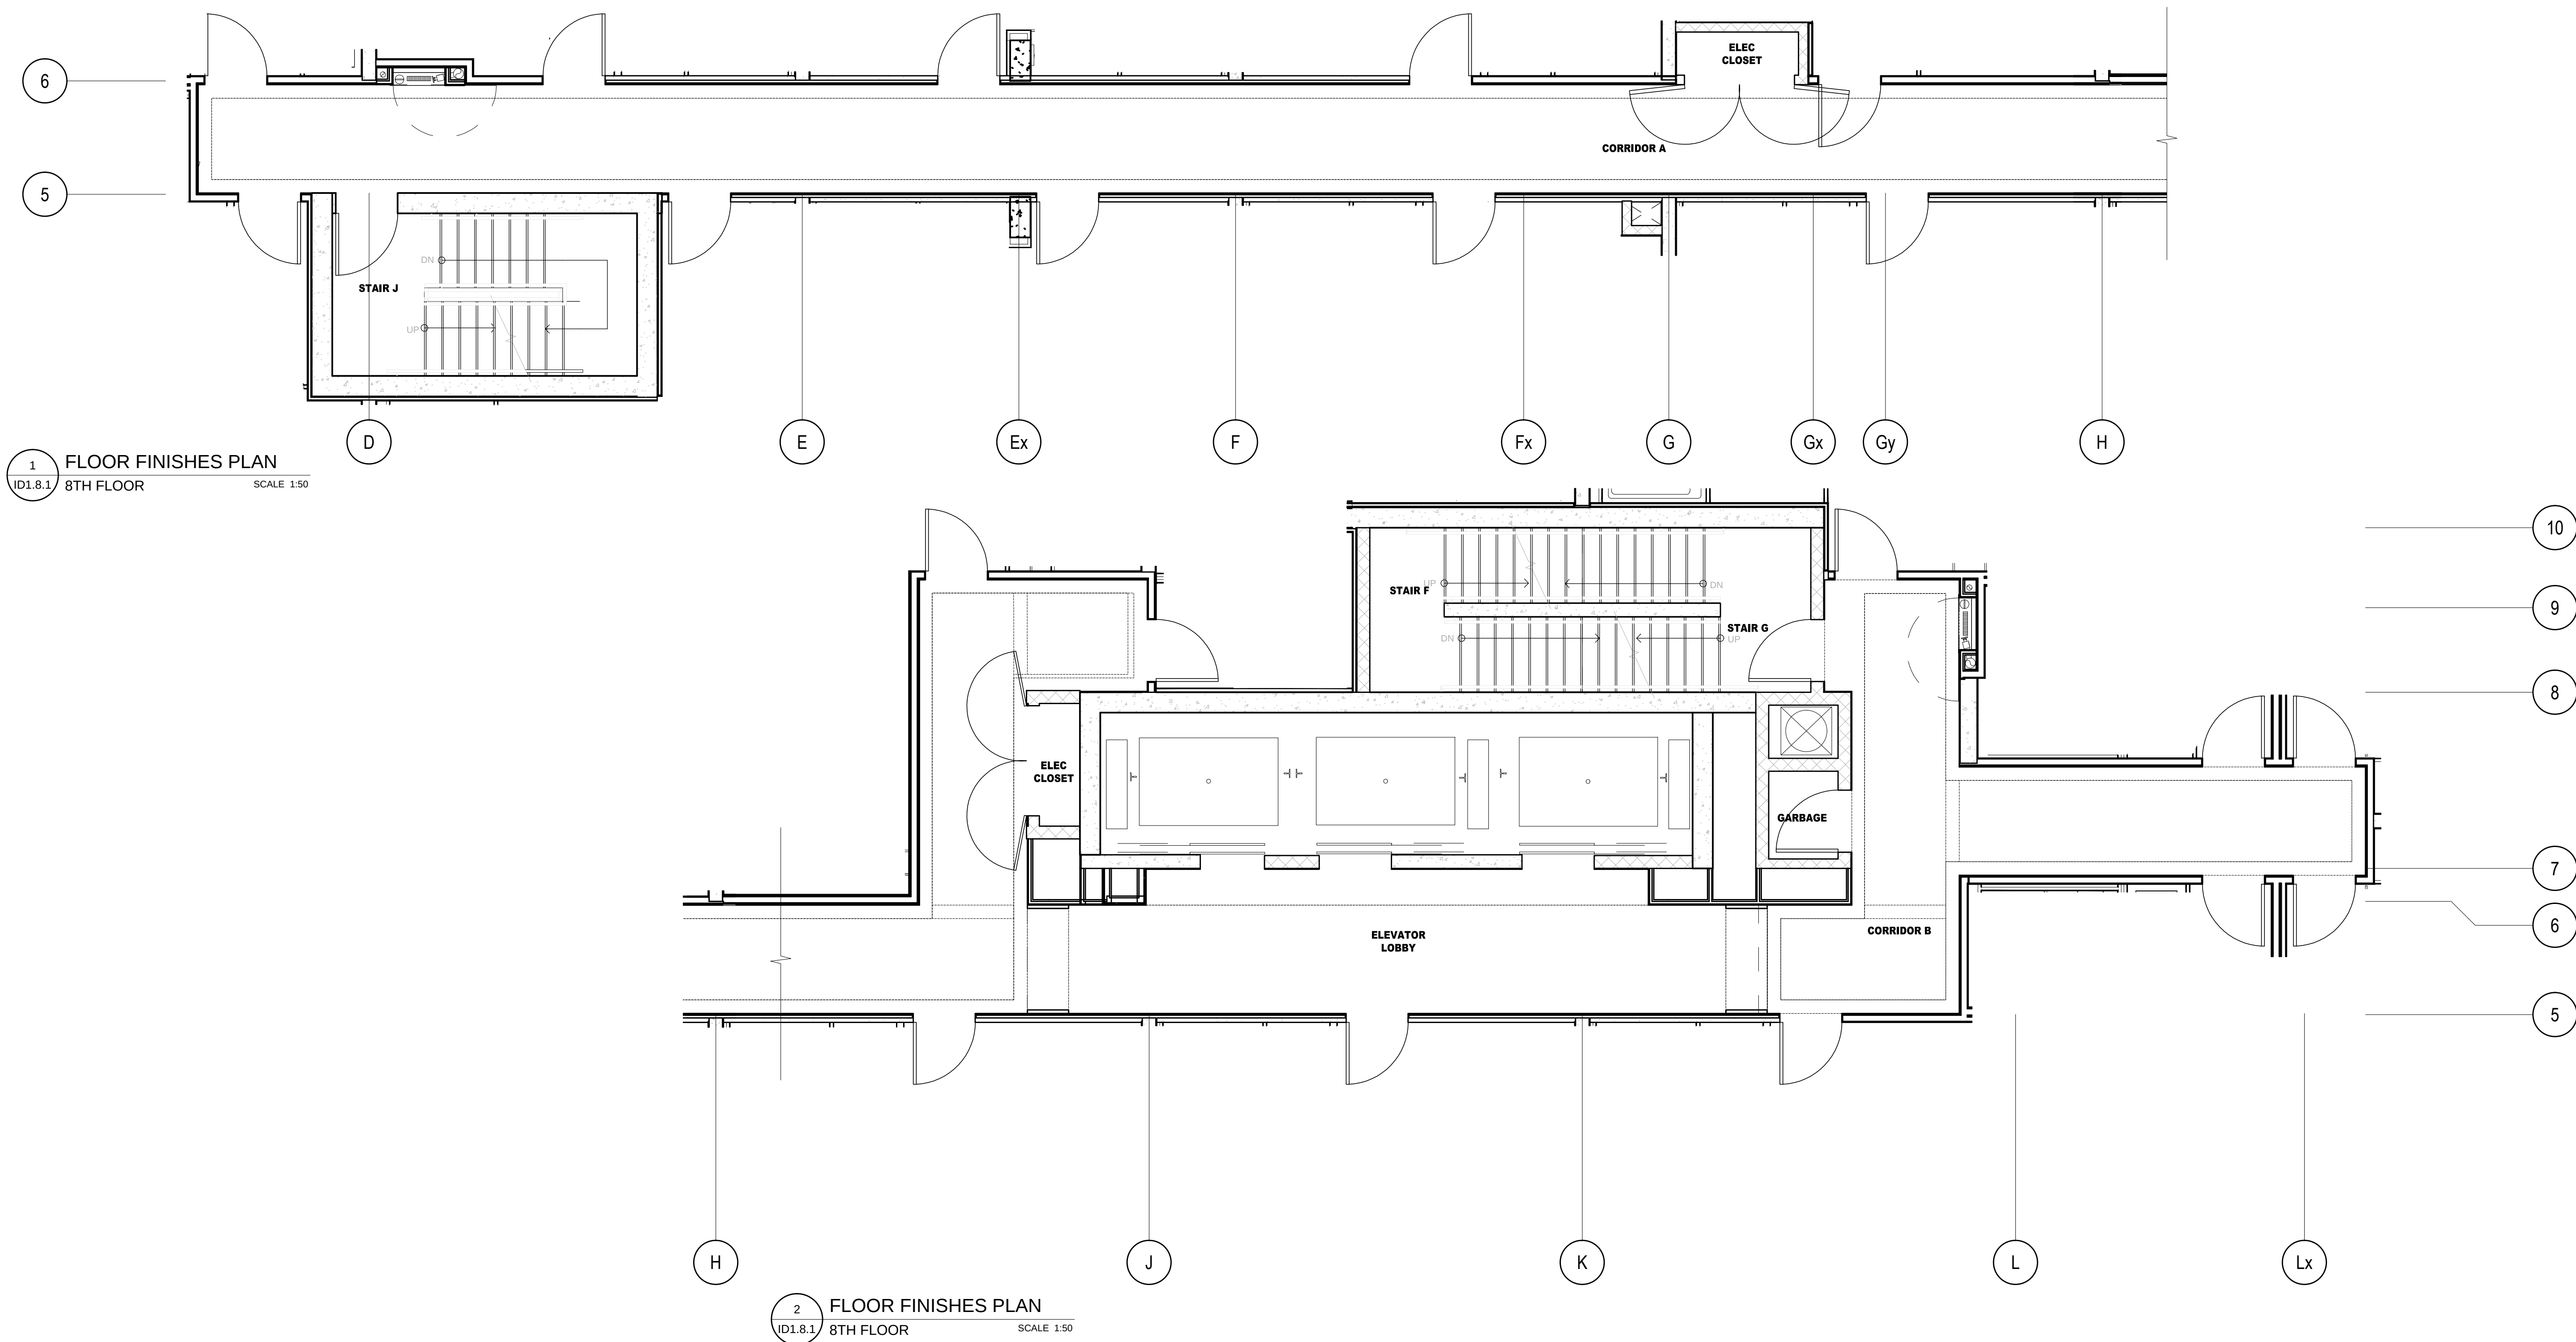

DO NOT SCALE DRAWINGS.

CONTRACTOR MUST VERIFY ALL DRAWINGS, DIMENSIONS, DETAILS AND SPECIFICATIONS AND REPORT ANY DISCREPANCIES TO UNION 31 INC. BEFORE PROCEEDING WITH WORK. MATERIALS MAY NOT BE SUBSTITUTED WITHOUT WRITTEN APPROVAL FROM UNION 31 INC.

ALL DRAWINGS AND SPECIFICATIONS ARE INSTRUMENTS OF SERVICE AND THE PROPERTY OF UNION 31 INC. WHICH MUST BE RETURNED AT THE COMPLETION OF THE WORK.

PRINTED: 20-Aug-14

01	15 AUG / 14	ISSUED FOR PERMIT	AP
NO.	DATE	COMMENTS	INI
REVISIONS:			

UNION31

UNION31 INC.
183 BATHURST STREET, STE. 201
TORONTO, ON, M5T 2R7, CANADA
TEL: 416-597-1576 FAX: 416-597-2139



PROJECT NAME:		ALEXANDRA PARK MAIN BUILDING	
		BLOCK 11 ON, Canada	
PROJECT NO.:		13-949	
DRAWING'S:			
8TH FLOOR FLOOR FINISHES PLAN & WALL FINISHES PLAN			
DATE STARTED:		07 AUG / 13	DRAWING NO.:
SCALE:		1" = 50'	ID
DRAWN BY:		AP	1.8.1
APPROVED BY:		KC	

DO NOT SCALE DRAWINGS.

CONTRACTOR MUST VERIFY ALL DRAWINGS, DIMENSIONS, DETAILS AND SPECIFICATIONS AND REPORT ANY DISCREPANCIES TO UNION 31 INC. BEFORE PROCEEDING WITH WORK. MATERIALS MAY NOT BE SUBSTITUTED WITHOUT WRITTEN APPROVAL FROM UNION 31 INC.

ALL DRAWINGS AND SPECIFICATIONS ARE INSTRUMENTS OF SERVICE AND THE PROPERTY OF UNION 31 INC. WHICH MUST BE RETURNED AT THE COMPLETION OF THE WORK.

PRINTED: 30-Aug-14

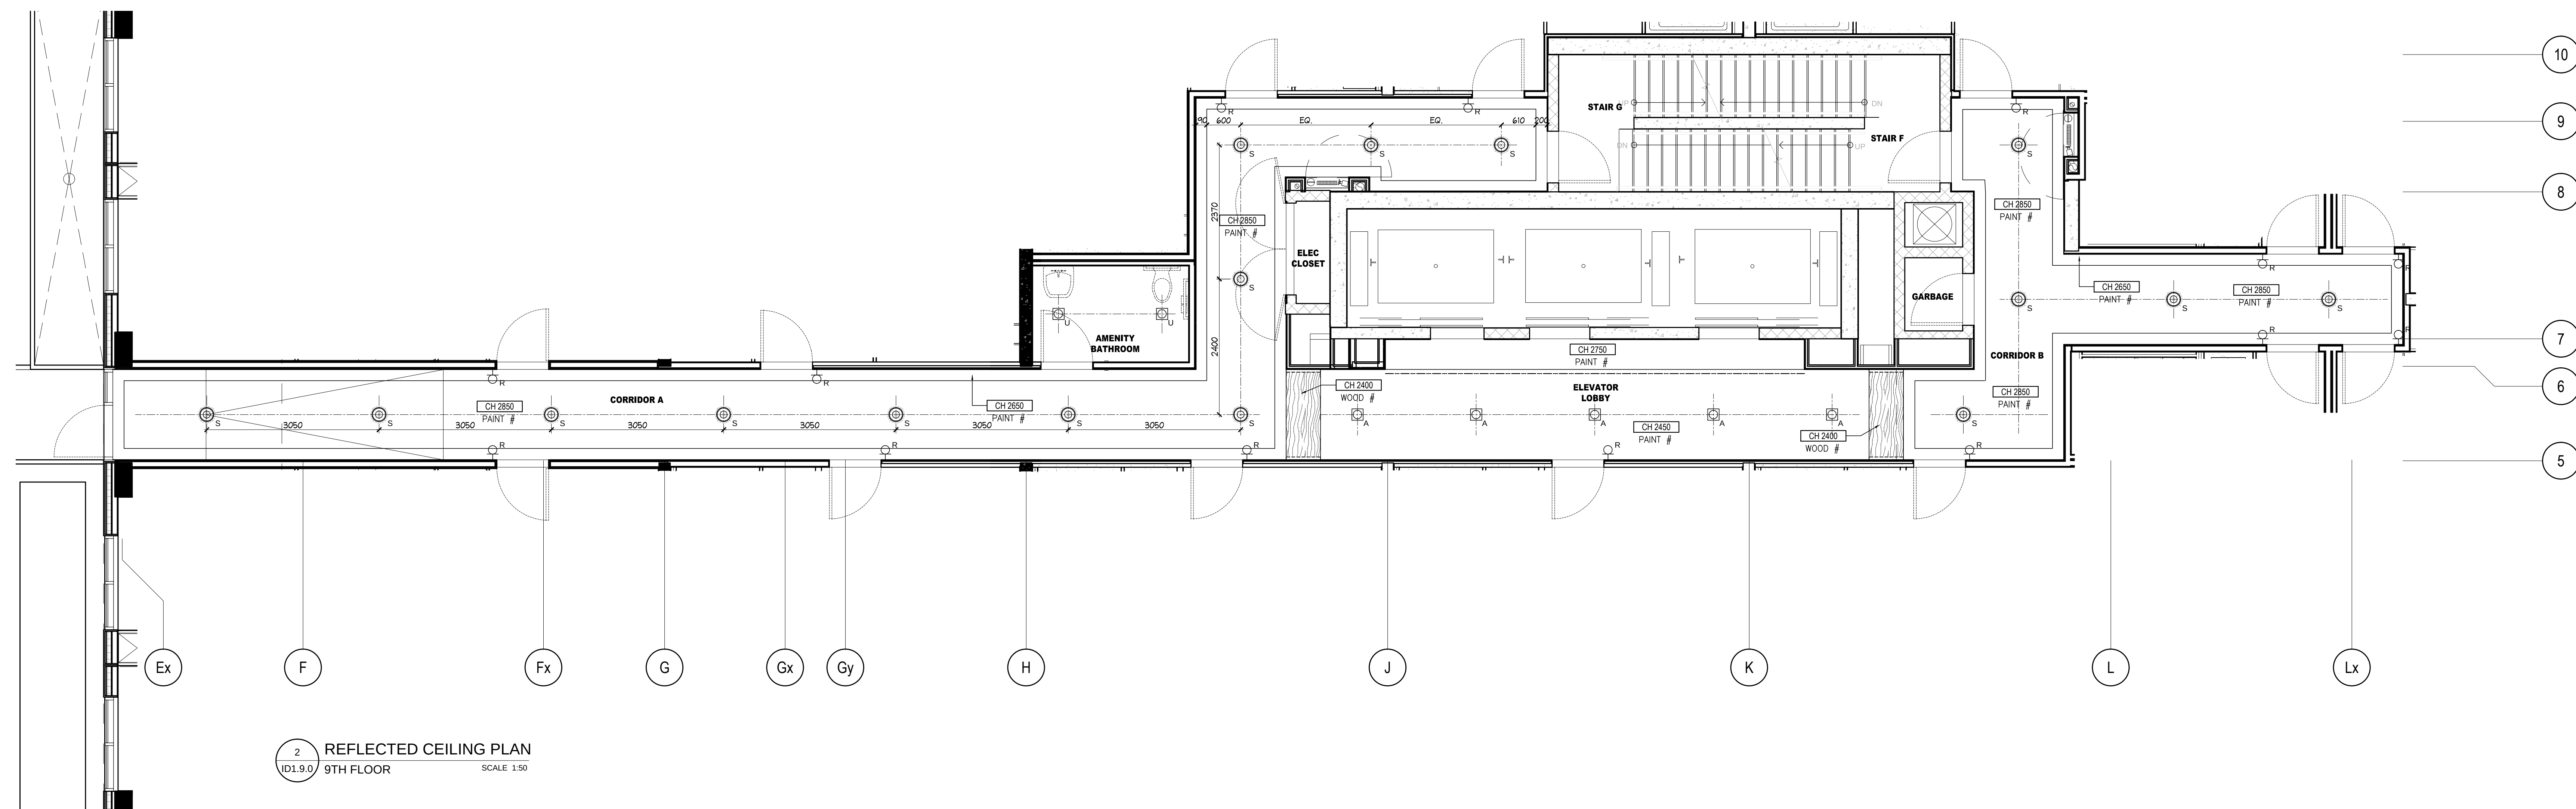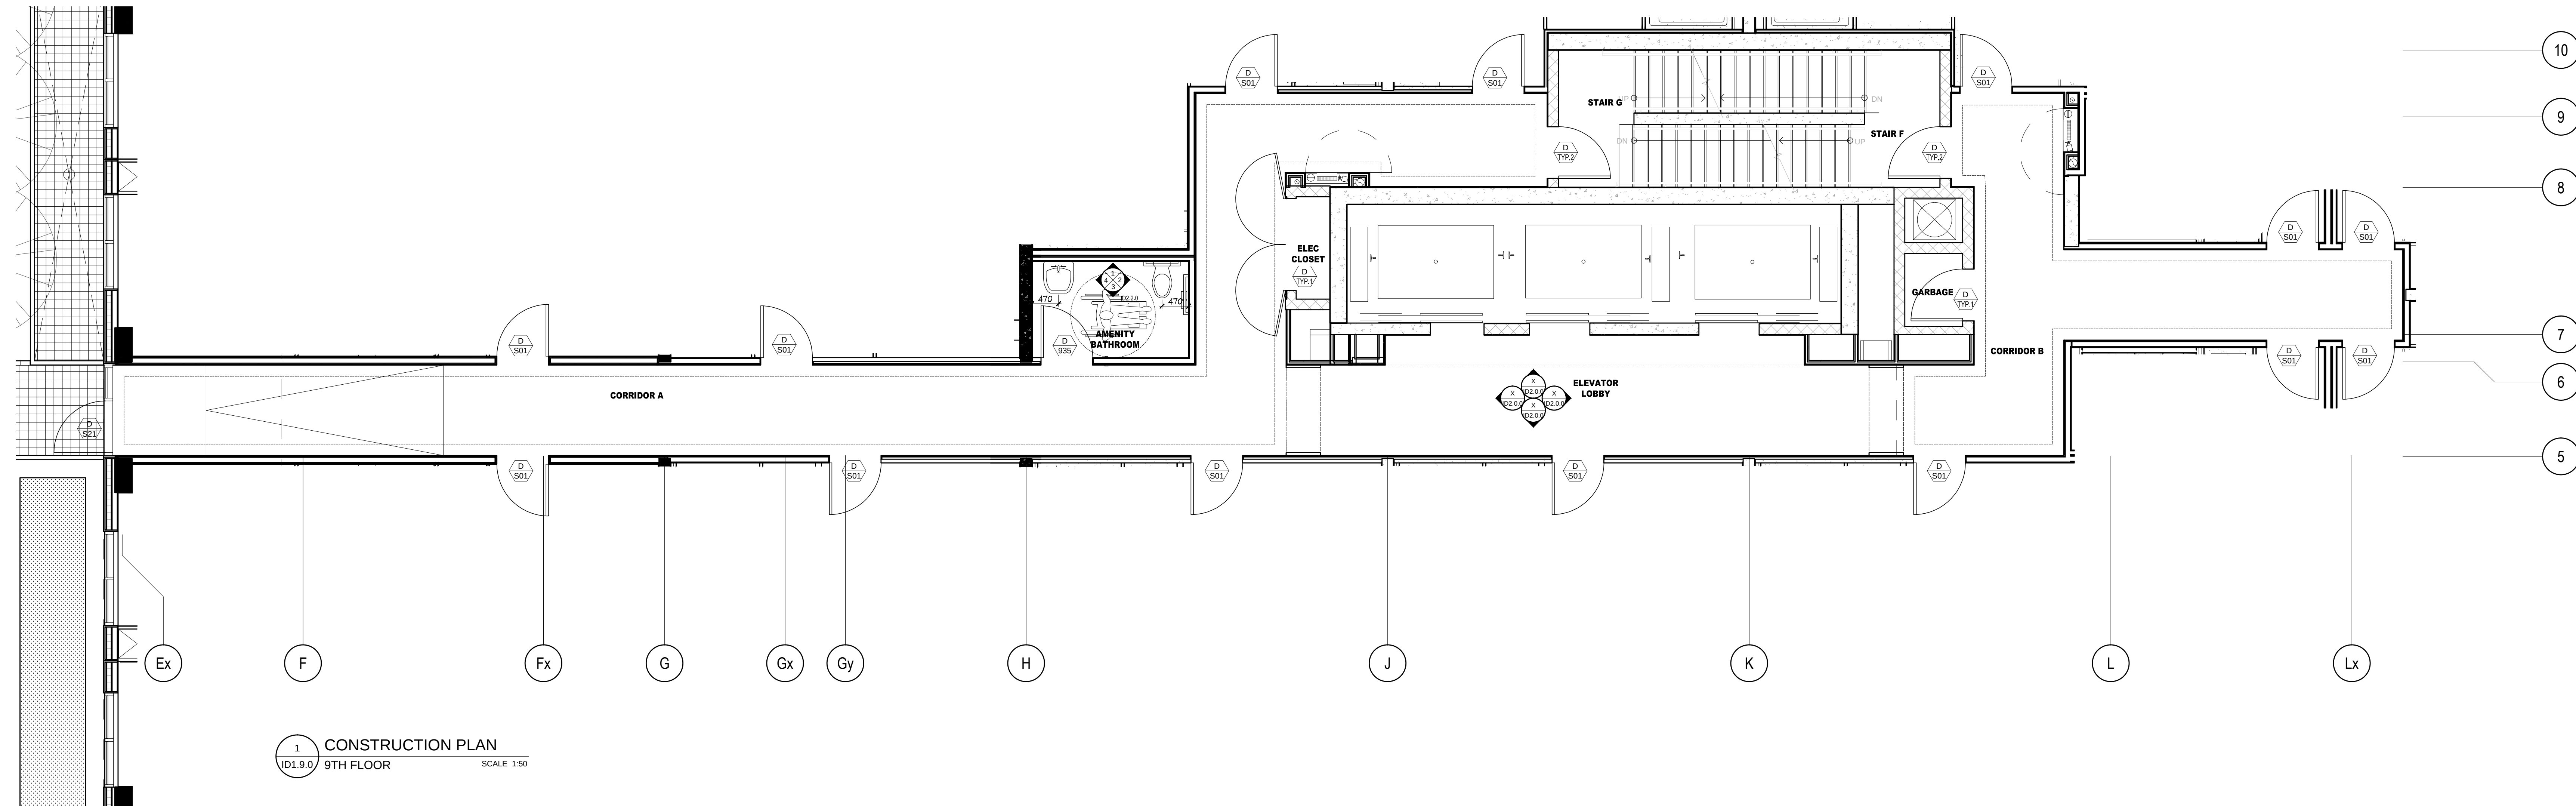


NO.	DATE	COMMENTS	INI
REVISIONS:			

UNION 31

UNION31 INC.
183 BATHURST STREET, STE. 201
TORONTO, ON, M5T 2R7, CANADA
TEL: 416-597-1576 FAX: 416-597-2139

PROJECT NAME:		ALEXANDRA PARK MAIN BUILDING	
		BLOCK 11 ON, Canada	
PROJECT NO.:		13-949	
DRAWING'S:		9TH FLOOR CONSTRUCTION PLAN & REFLECTED CEILING PLAN	
DATE STARTED: 07 AUG / 13		DRAWING NO.:	
SCALE: 1 : 50		ID	
DRAWN BY: AP		1.9.0	
APPROVED BY: KC			

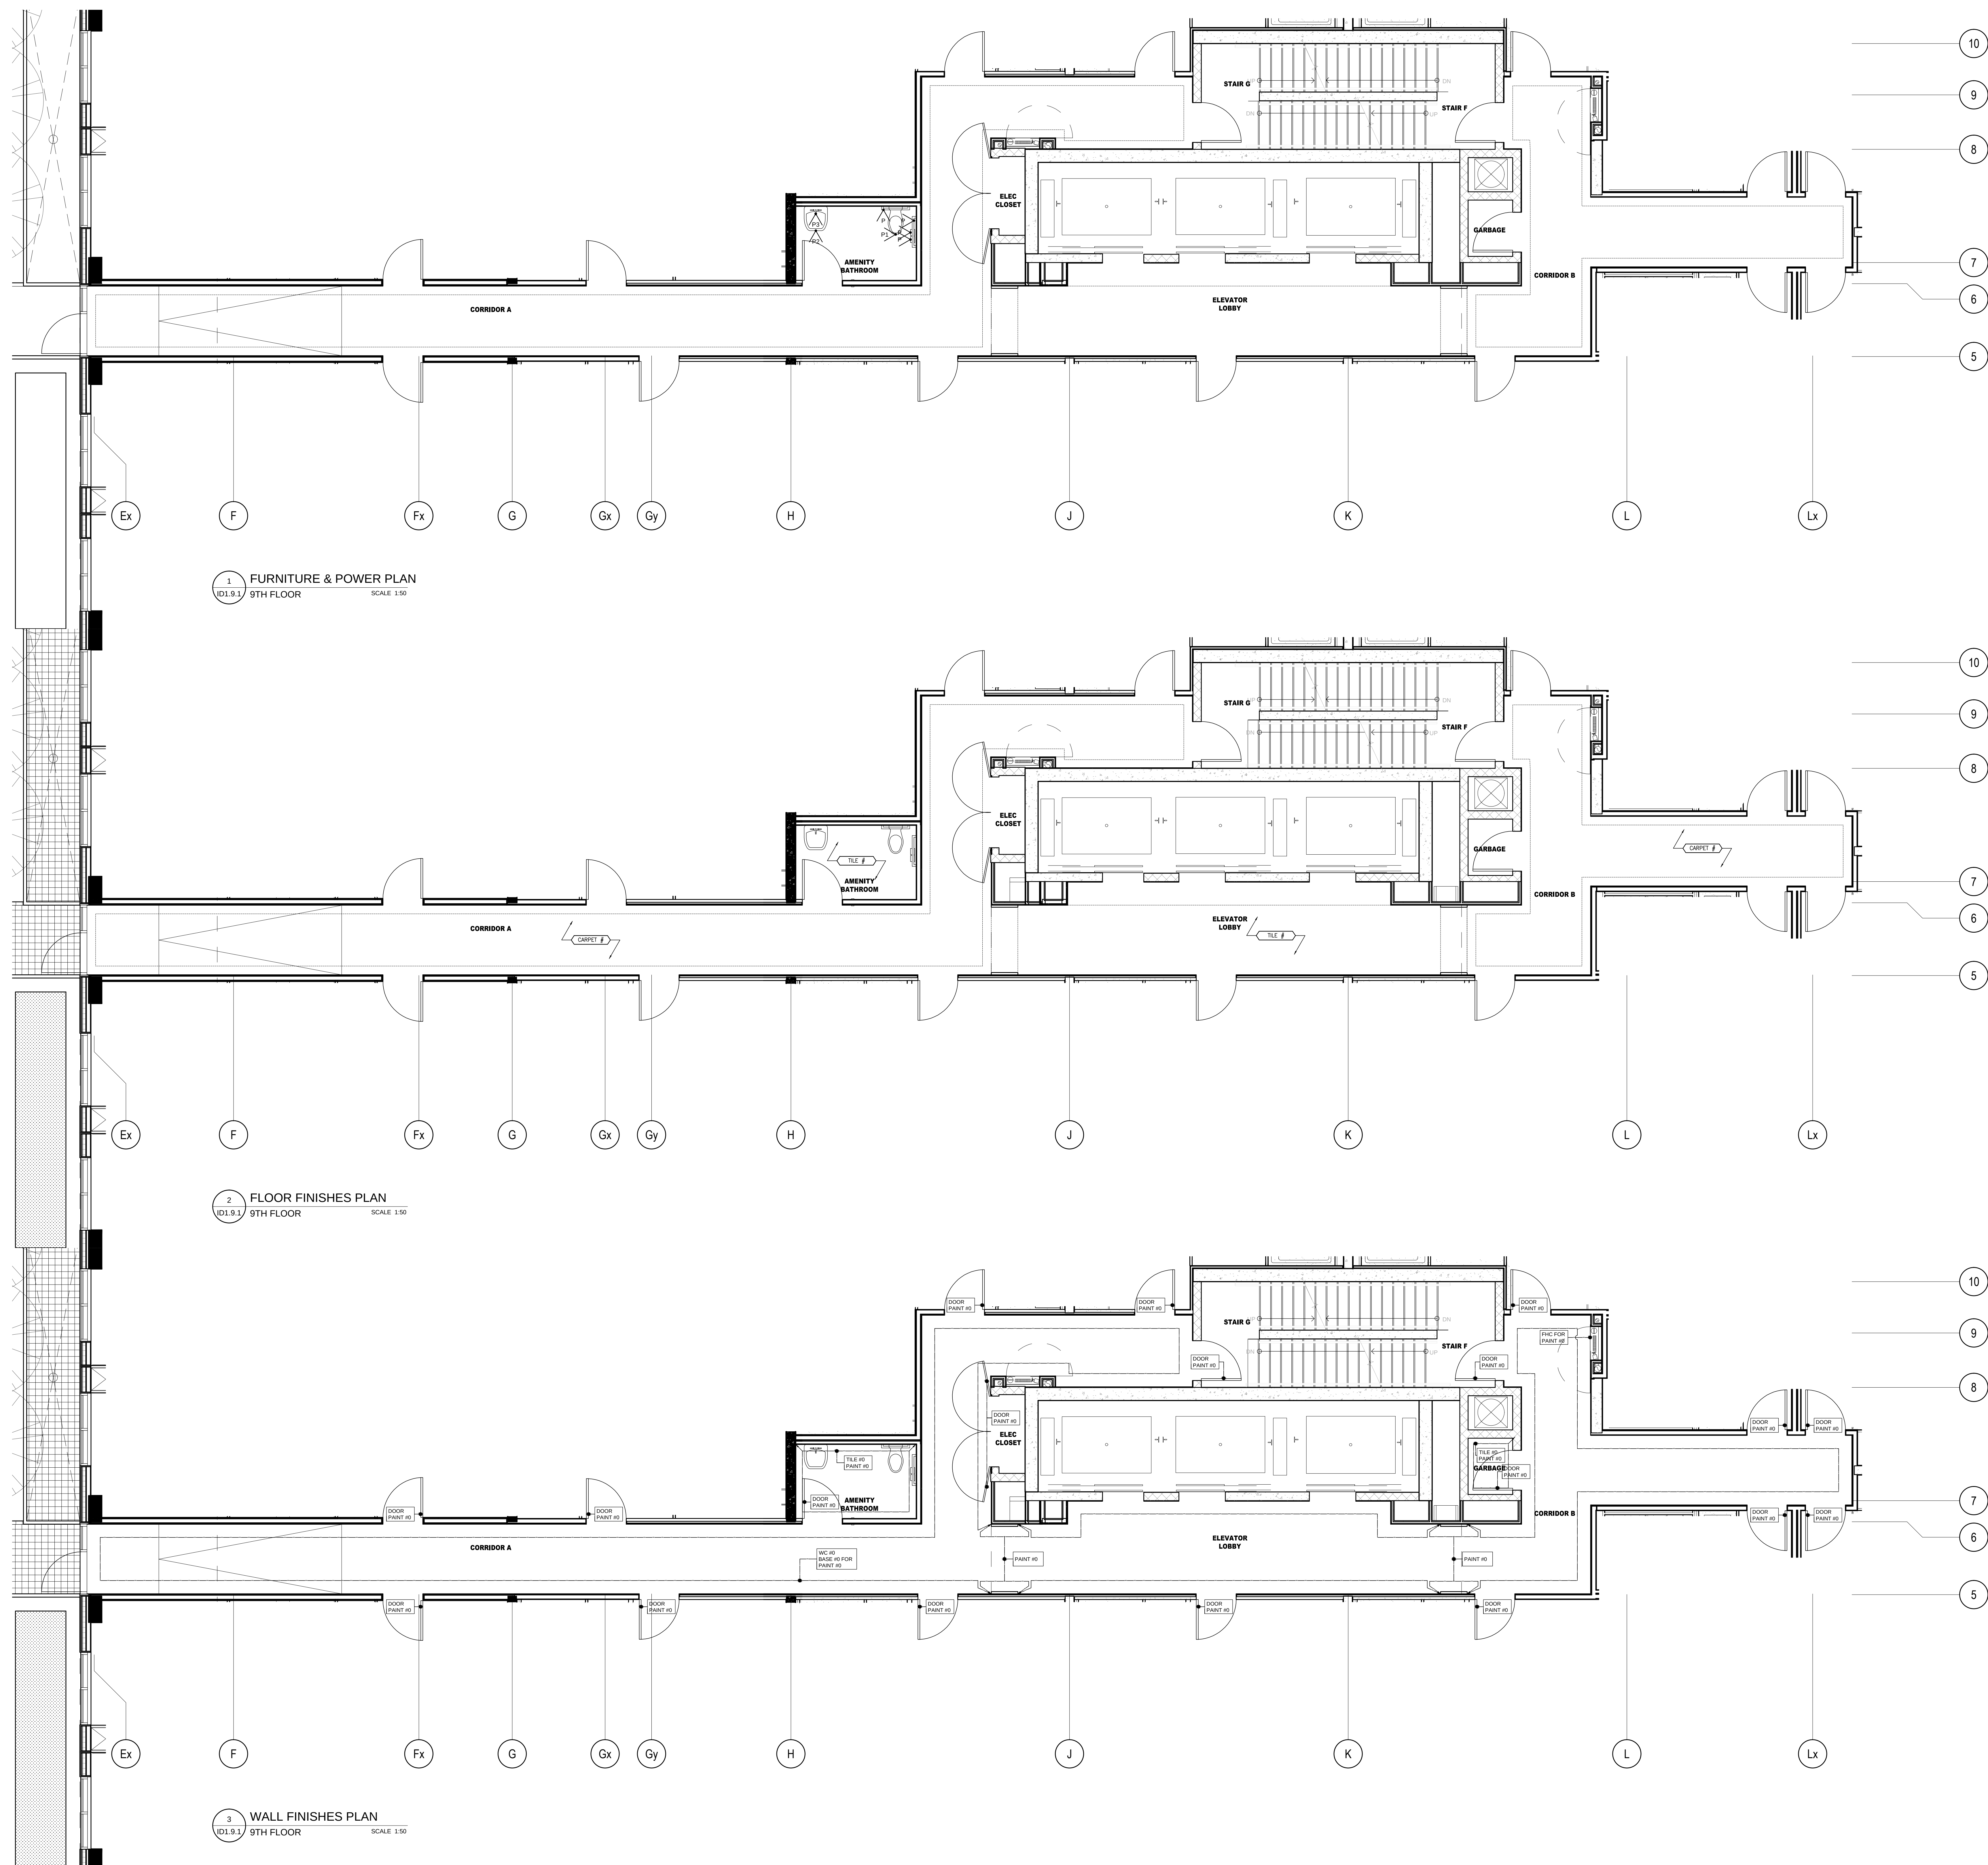**DO NOT SCALE DRAWINGS.**

CONTRACTOR MUST VERIFY ALL DRAWINGS, DIMENSIONS, DETAILS AND SPECIFICATIONS AND REPORT ANY DISCREPANCIES TO UNION 31 INC. BEFORE PROCEEDING WITH WORK. MATERIALS MAY NOT BE SUBSTITUTED WITHOUT WRITTEN APPROVAL FROM UNION 31 INC.

ALL DRAWINGS AND SPECIFICATIONS ARE INSTRUMENTS OF SERVICE AND THE PROPERTY OF UNION 31 INC. WHICH MUST BE RETURNED AT THE COMPLETION OF THE WORK.

PRINTED: 30-Aug-14

NO.	DATE	COMMENTS	INI
REVISIONS:			

UNION31

UNION31 INC.
183 BATHURST STREET, STE. 201
TORONTO, ON, M5T 2R7, CANADA
TEL: 416-597-1576 FAX: 416-597-2139

PROJECT NAME:

ALEXANDRA PARK
MAIN BUILDING

BLOCK 11
ON, Canada

PROJECT NO.:

13-949

DRAWING(S):

9TH FLOOR
FURNITURE & POWER PLAN
FLOOR FINISHES PLAN &
WALL FINISHES PLAN

DATE STARTED: 07 AUG / 13

DRAWING NO.:


SCALE: 1" = 50'

ID


DRAWN BY: AP

1.9.1

APPROVED BY: KC

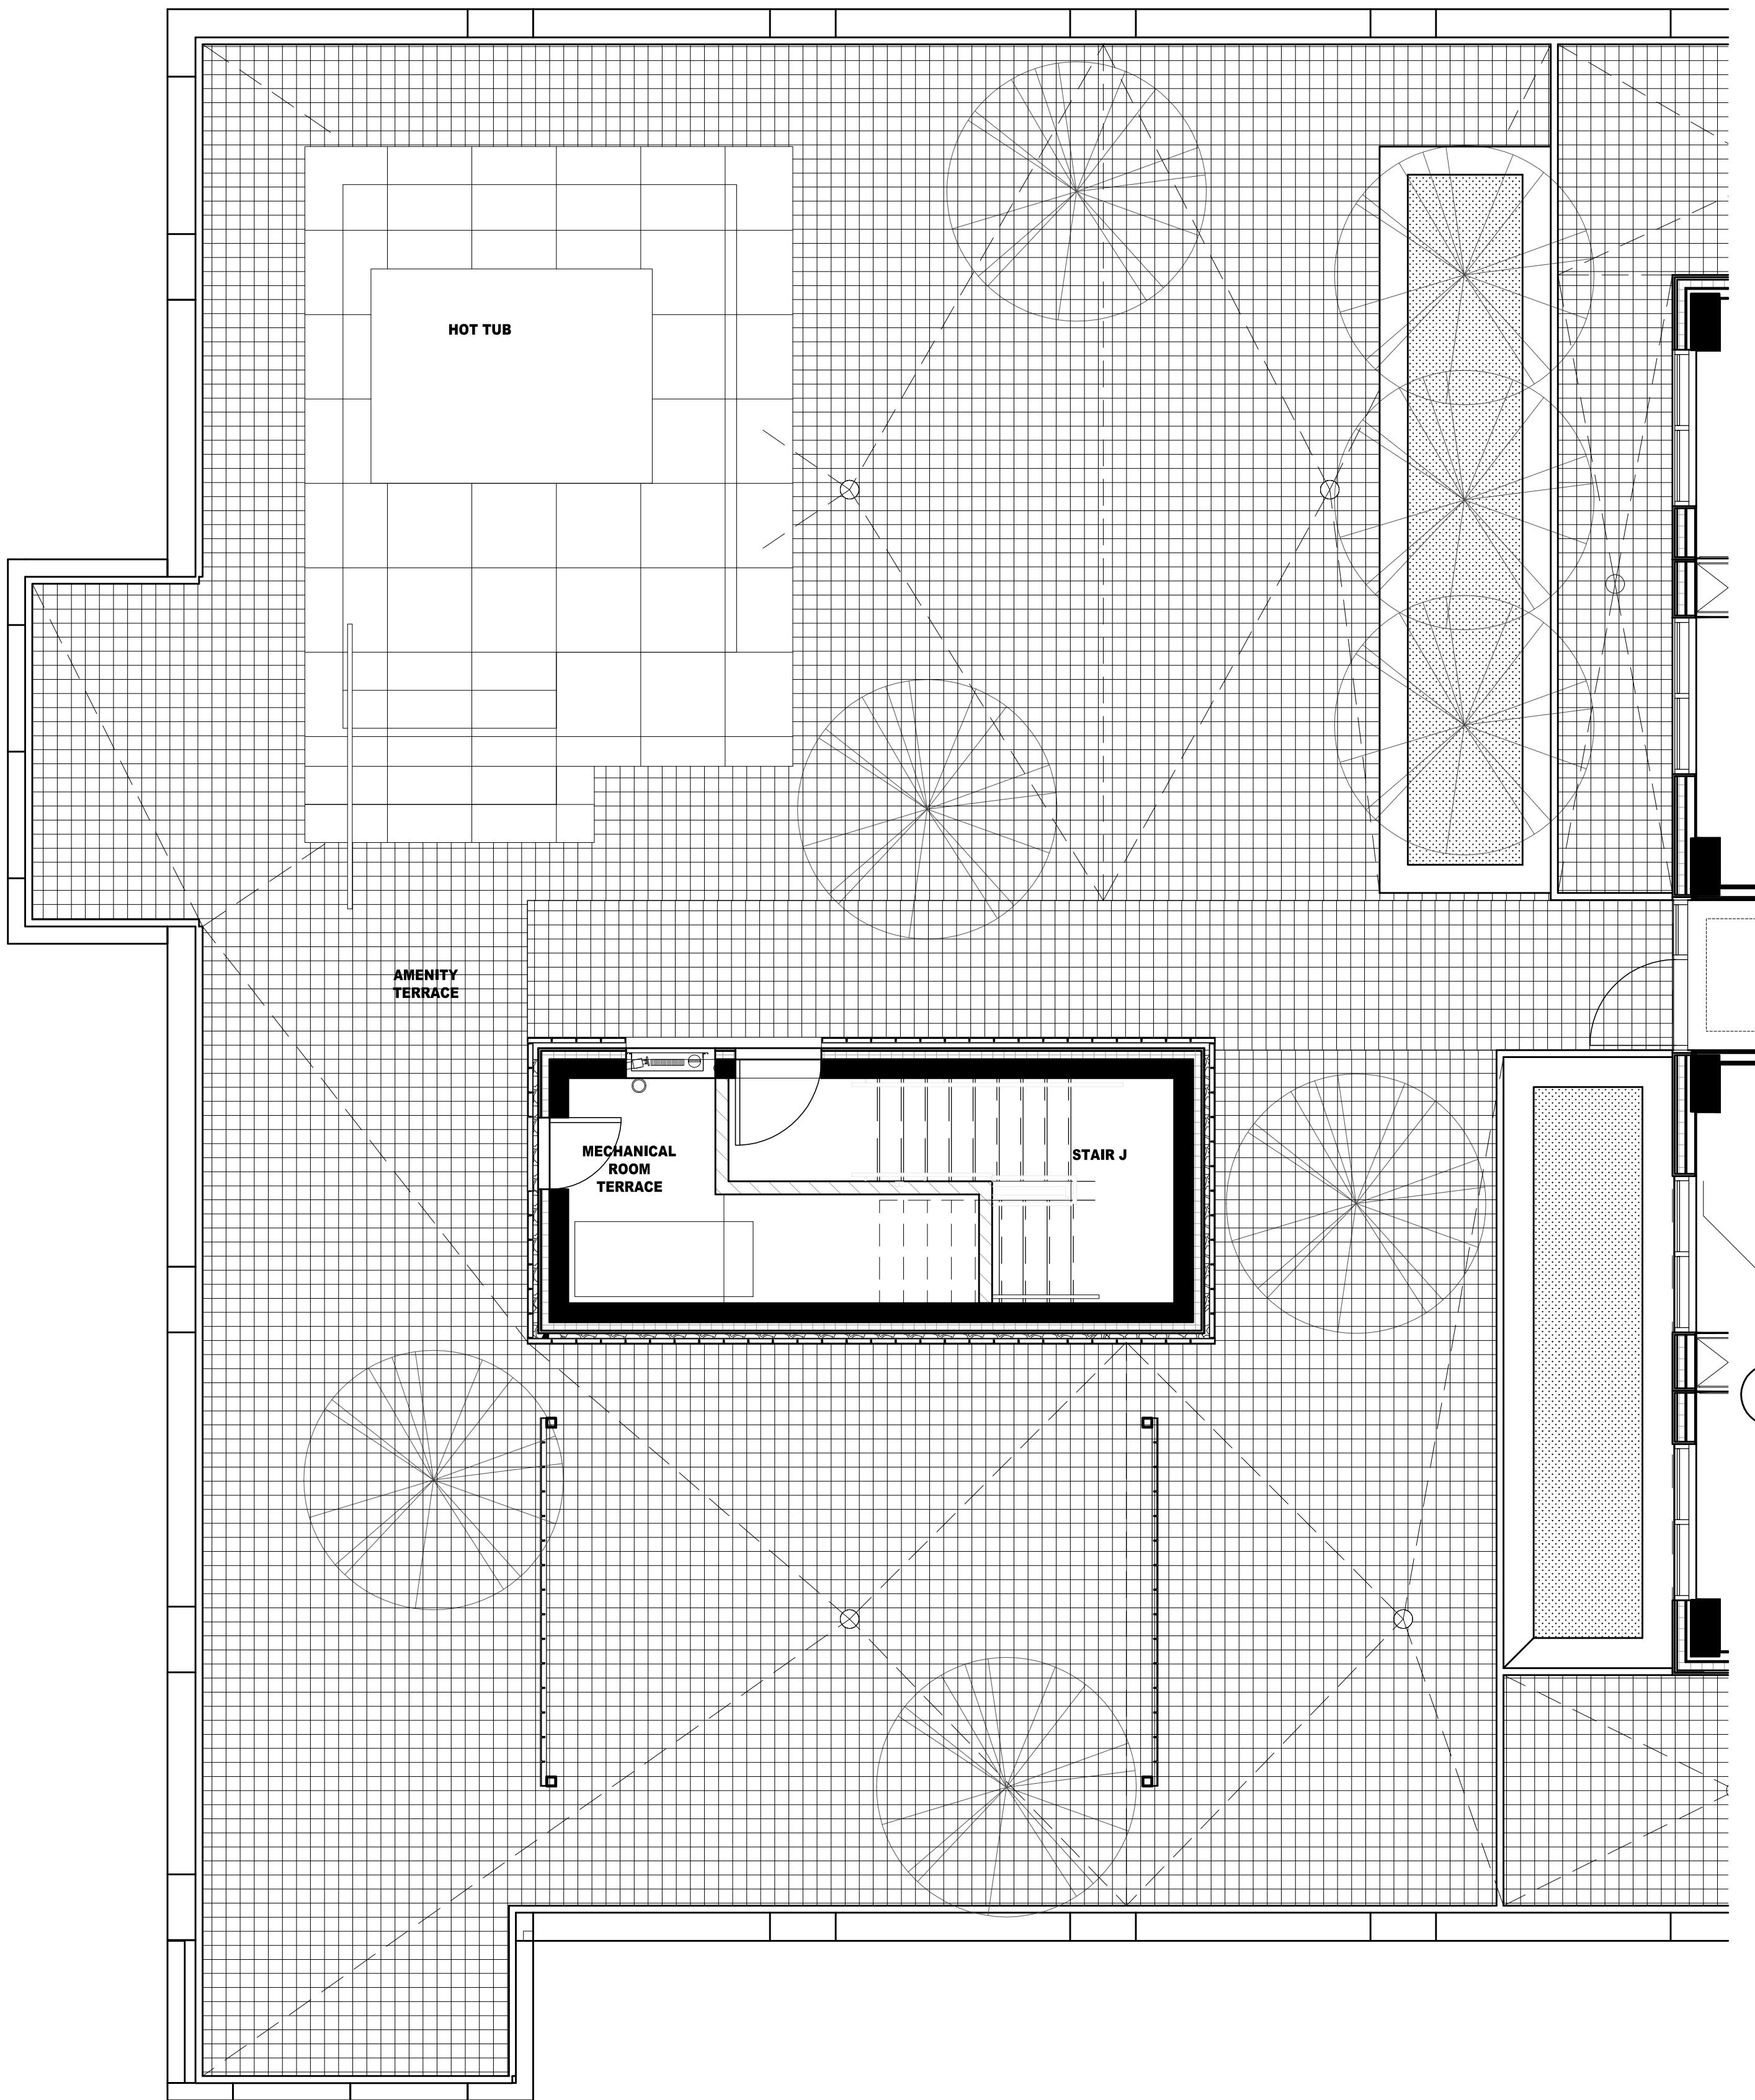

1 FURNITURE & POWER PLAN
ID1.9.2 9TH FLOOR SCALE 1/50

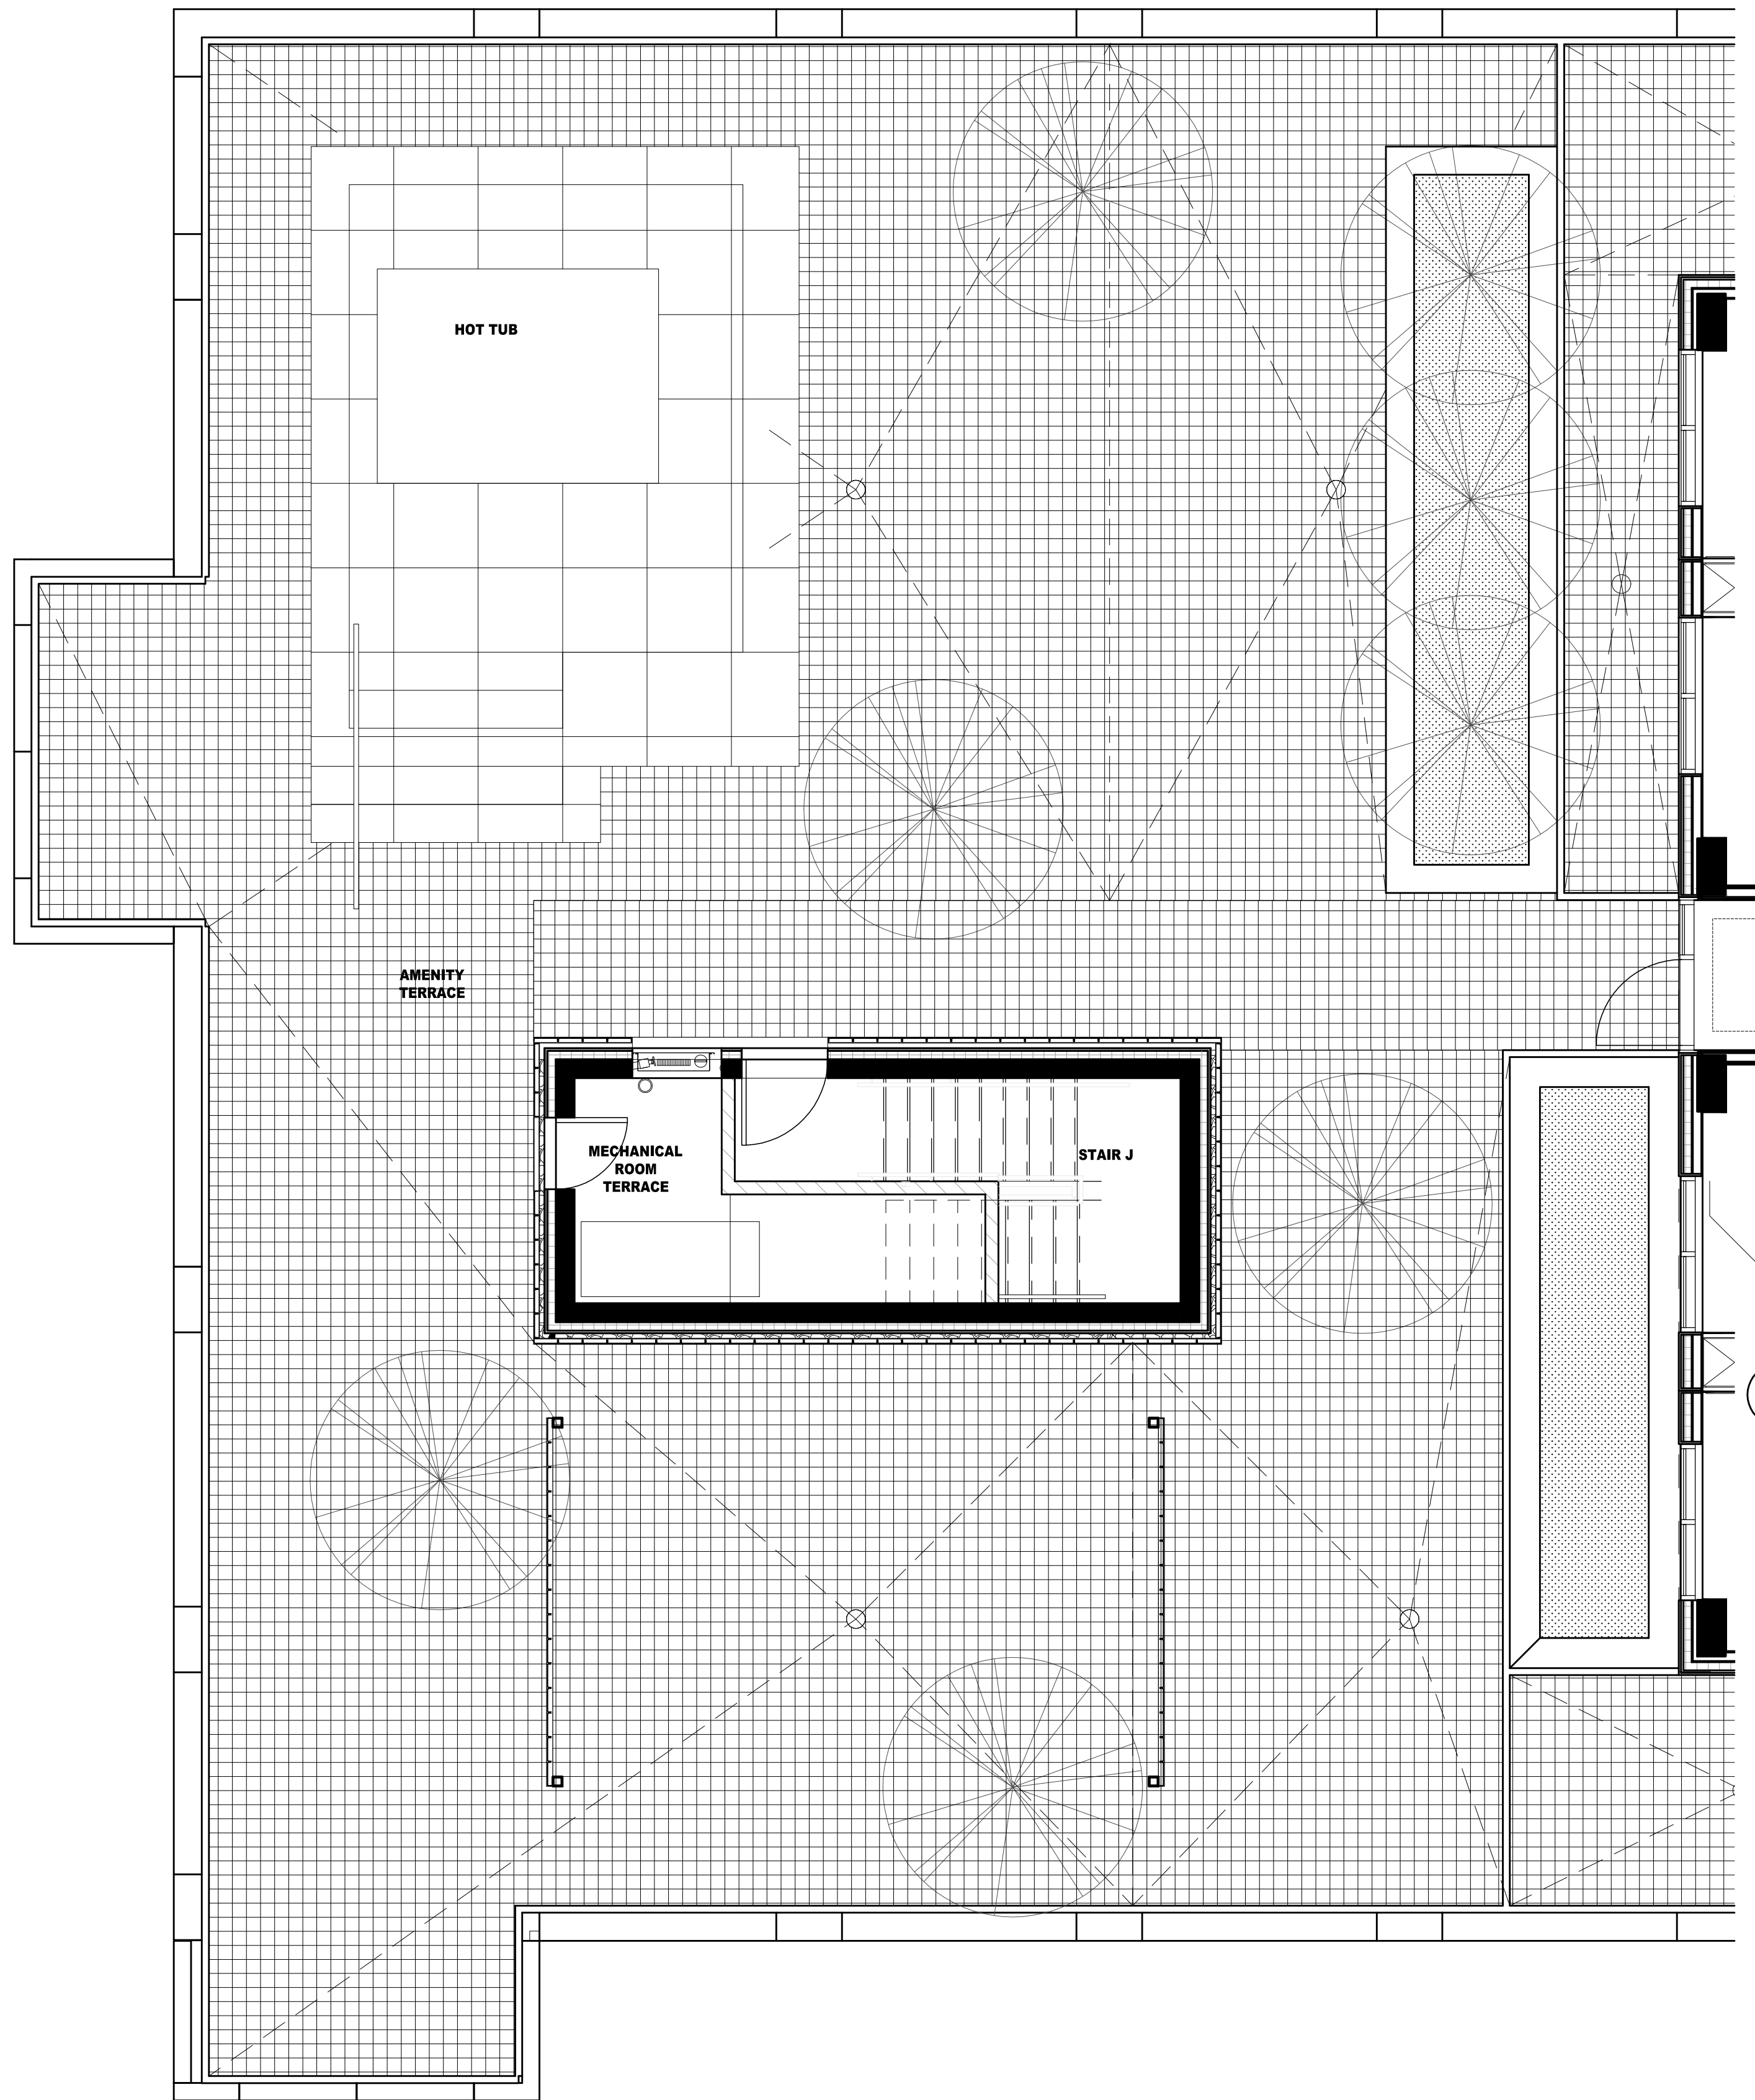

2 FLOOR FINISHES PLAN
ID1.9.2 9TH FLOOR SCALE 1/50

DO NOT SCALE DRAWINGS.

CONTRACTOR MUST VERIFY ALL DRAWINGS, DIMENSIONS, DETAILS AND SPECIFICATIONS AND REPORT ANY DISCREPANCIES TO UNION 31 INC. BEFORE PROCEEDING WITH WORK. MATERIALS MAY NOT BE SUBSTITUTED WITHOUT WRITTEN APPROVAL FROM UNION 31 INC.

ALL DRAWINGS AND SPECIFICATIONS ARE INSTRUMENTS OF SERVICE AND THE PROPERTY OF UNION 31 INC. WHICH MUST BE RETURNED AT THE COMPLETION OF THE WORK.





PRINTED: 30-Aug-14

NO.	DATE	COMMENTS	INI
REVISIONS:			

UNION31

UNION31 INC.
183 BATHURST STREET, STE. 201
TORONTO, ON, M5T 2R7, CANADA
TEL: 416-597-1576 FAX: 416-597-2139

PROJECT NAME:		ALEXANDRA PARK MAIN BUILDING	
PROJECT NO.:		BLOCK 11 ON, Canada 13-949	
DRAWING(S):		9TH FLOOR AMENITY TERRACE FURNITURE & POWER PLAN & FLOOR FINISHES PLAN	
DATE STARTED:	07 AUG / 13	DRAWING NO.:	ID
SCALE:	1 : 50	DRAWN BY:	AP
APPROVED BY:	KC	DRAWING NO.:	1.9.2

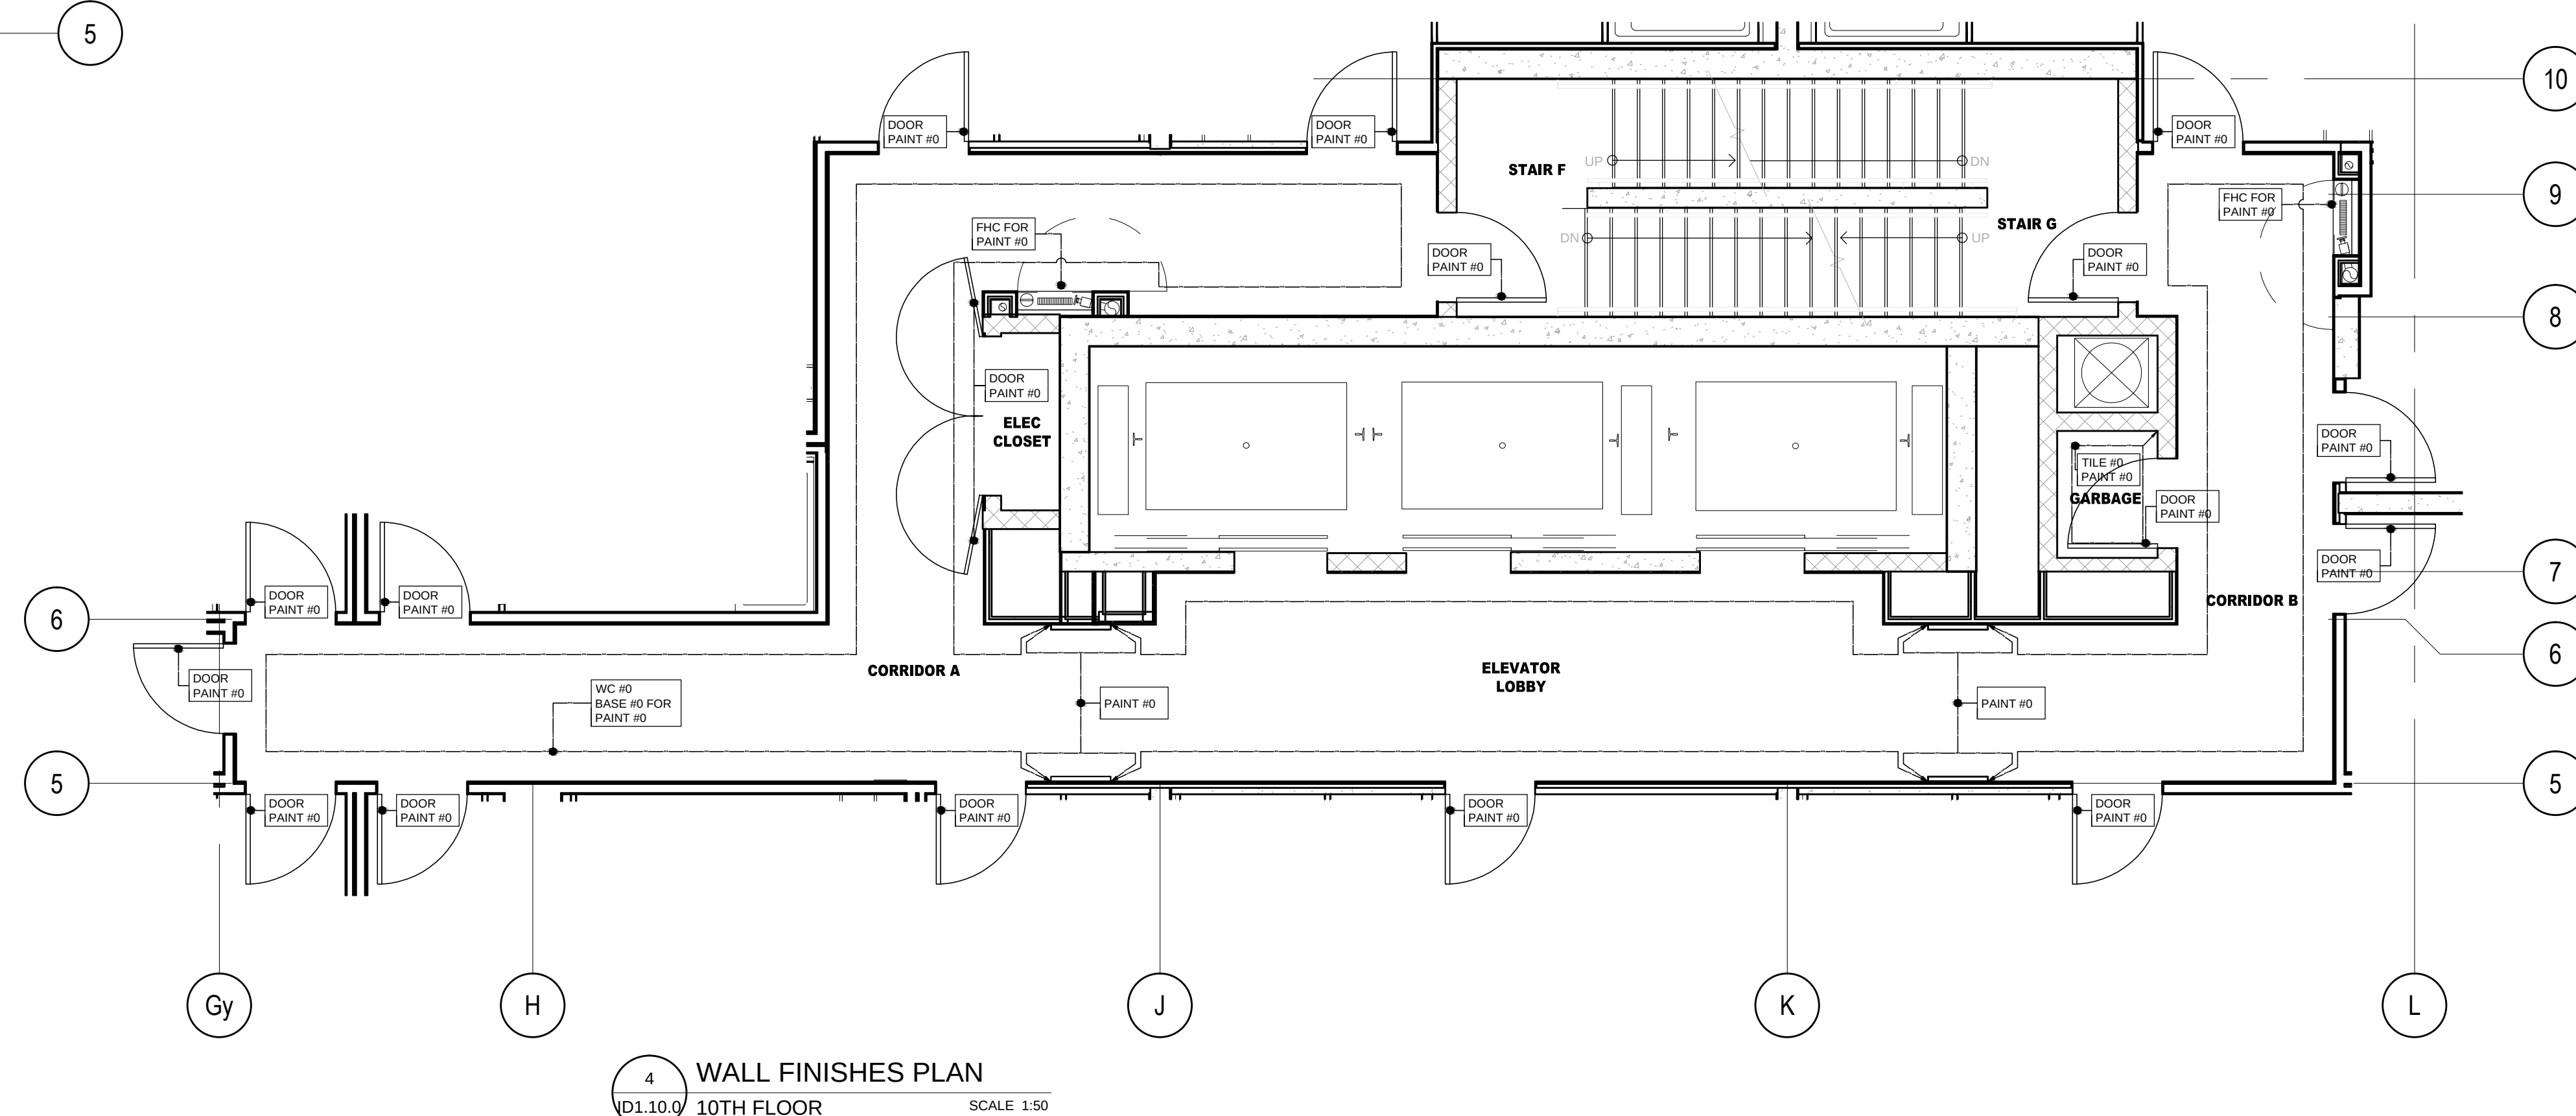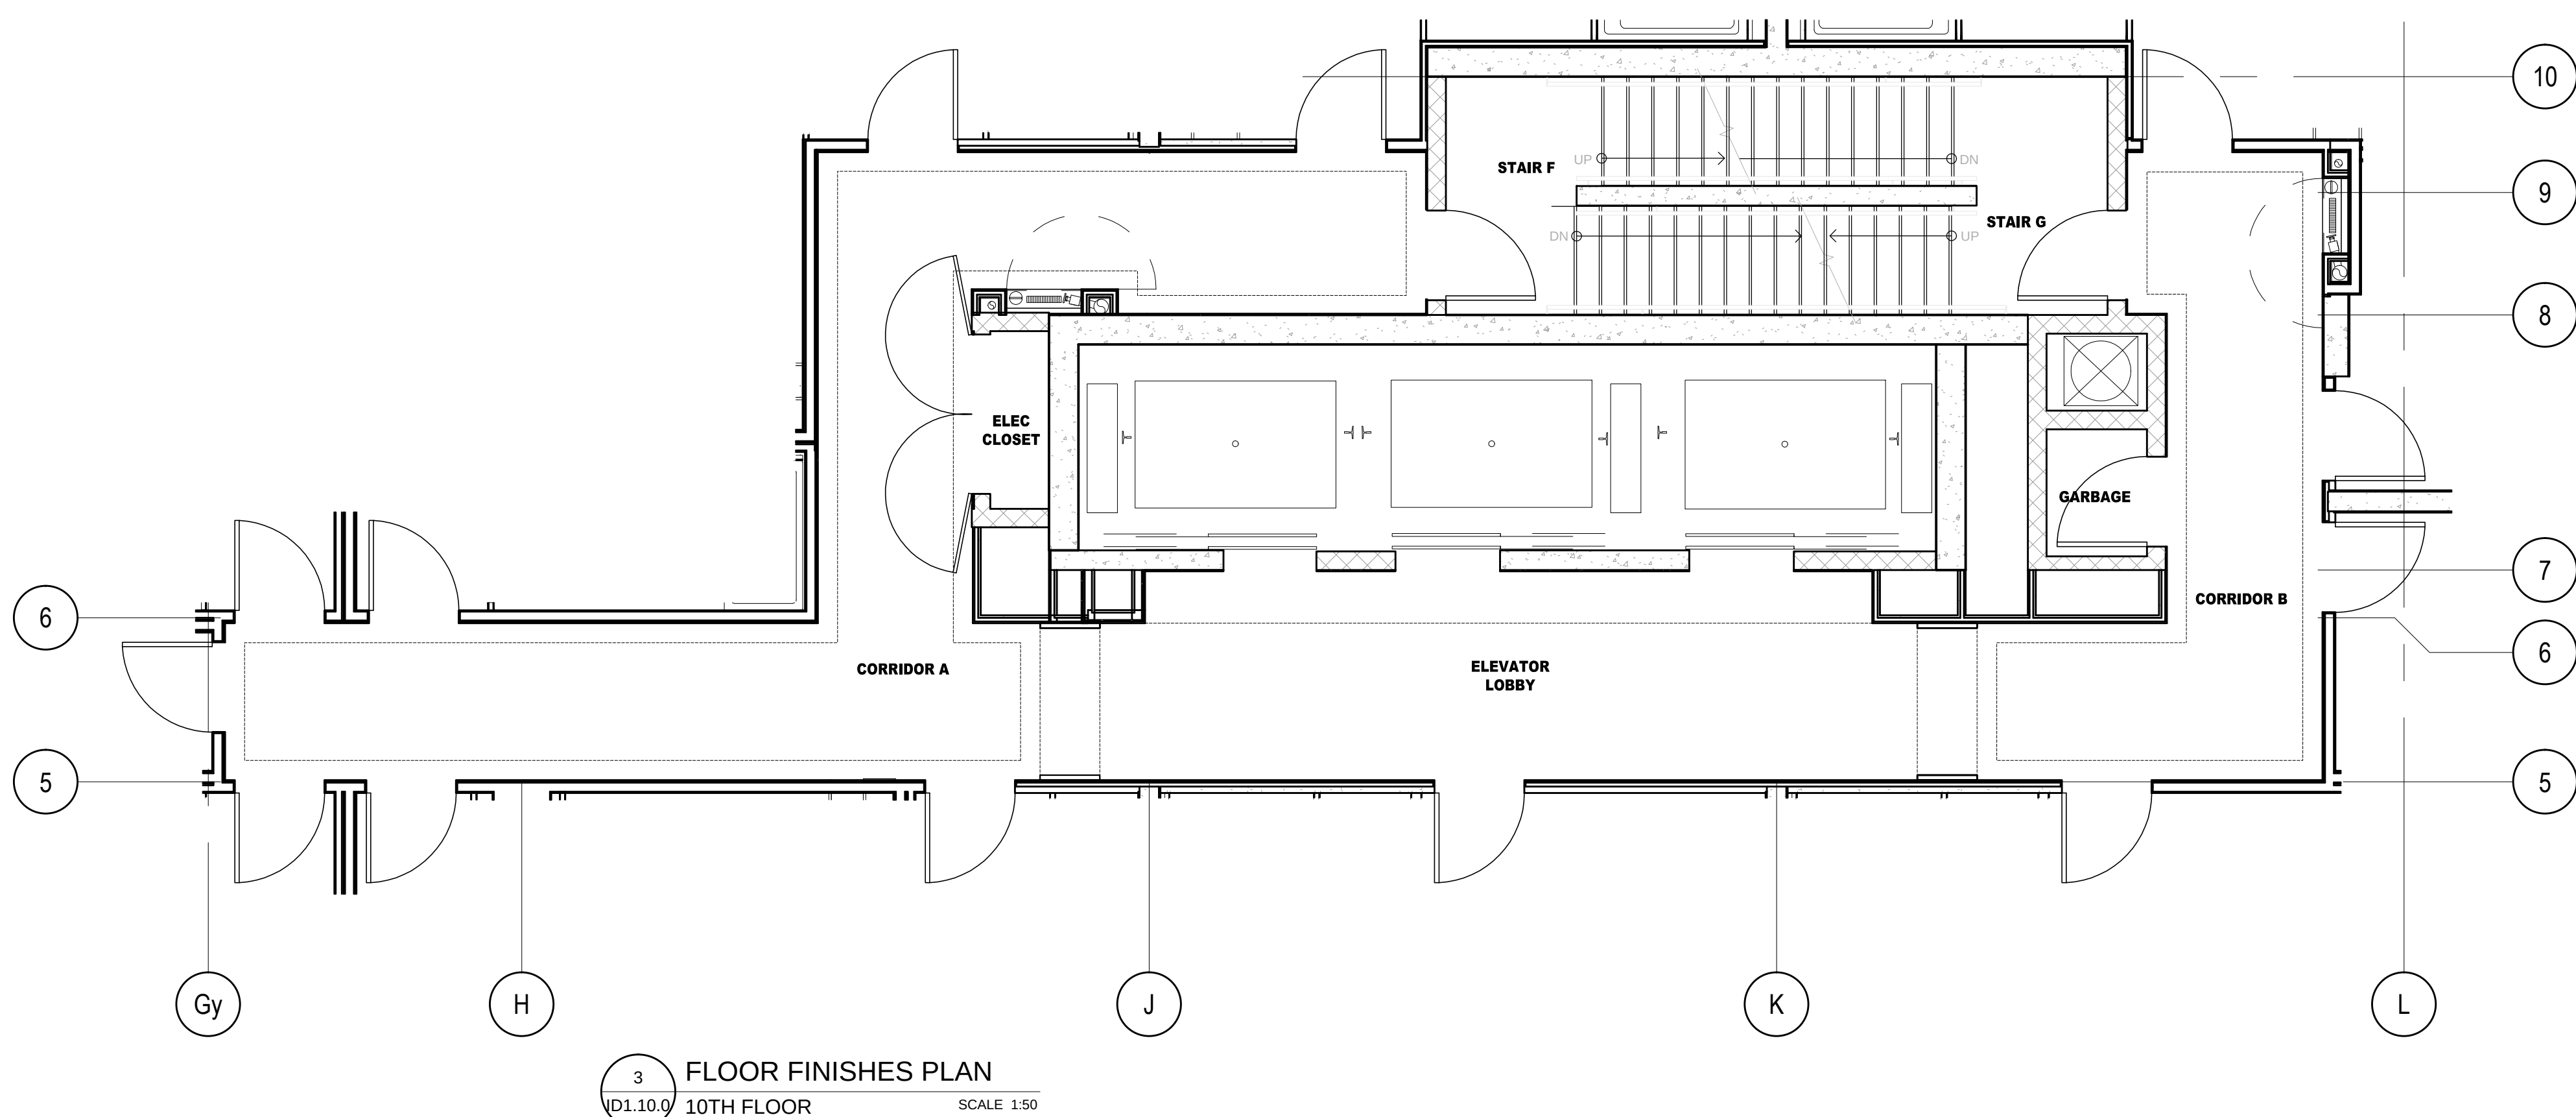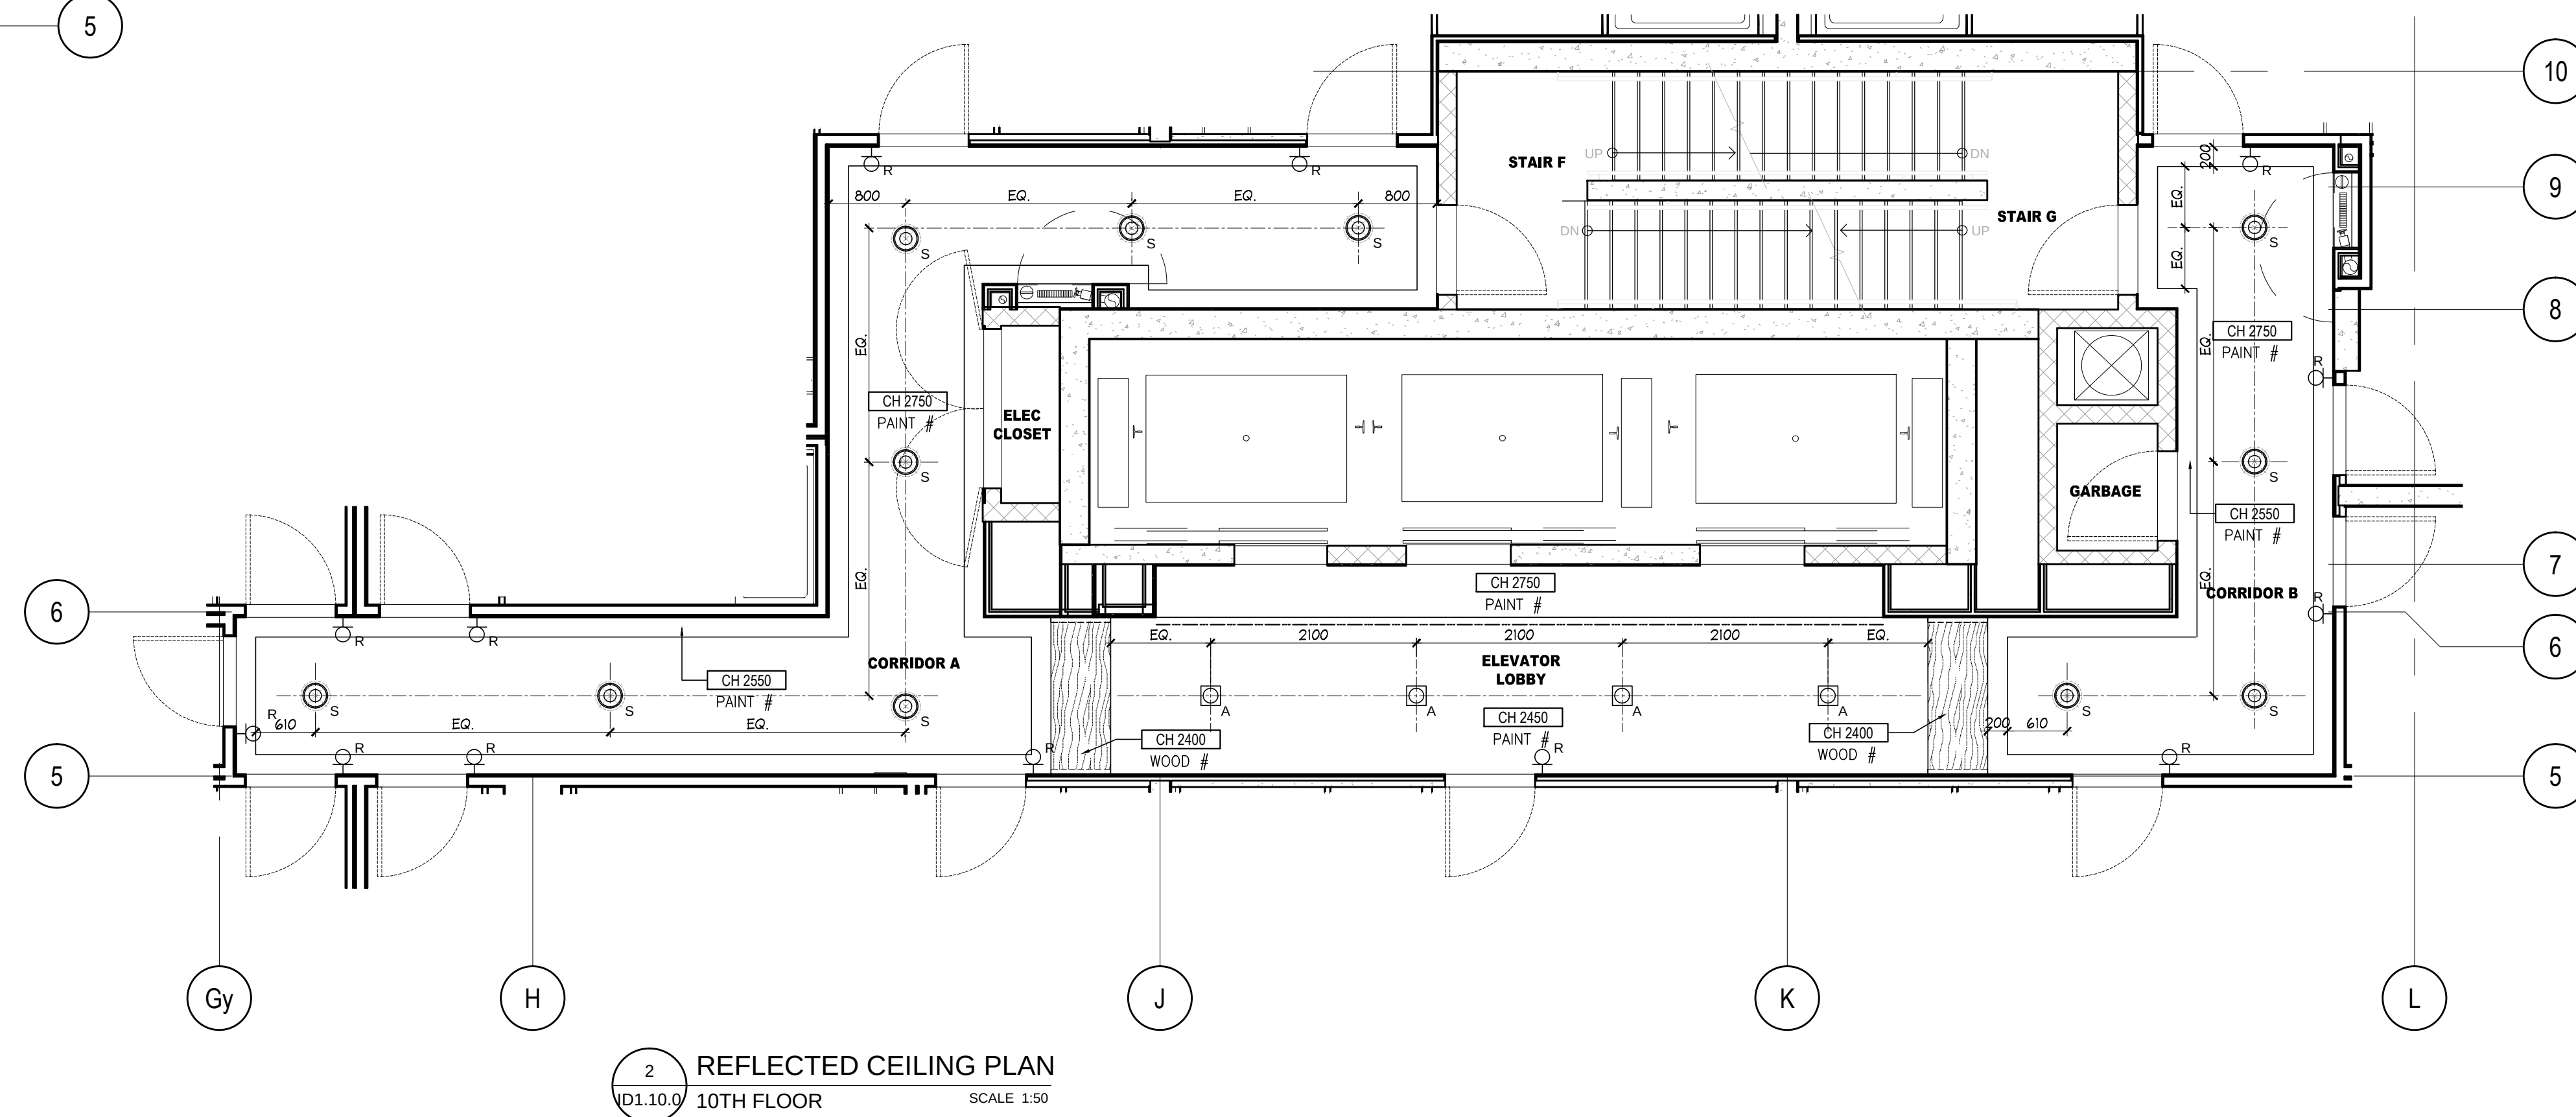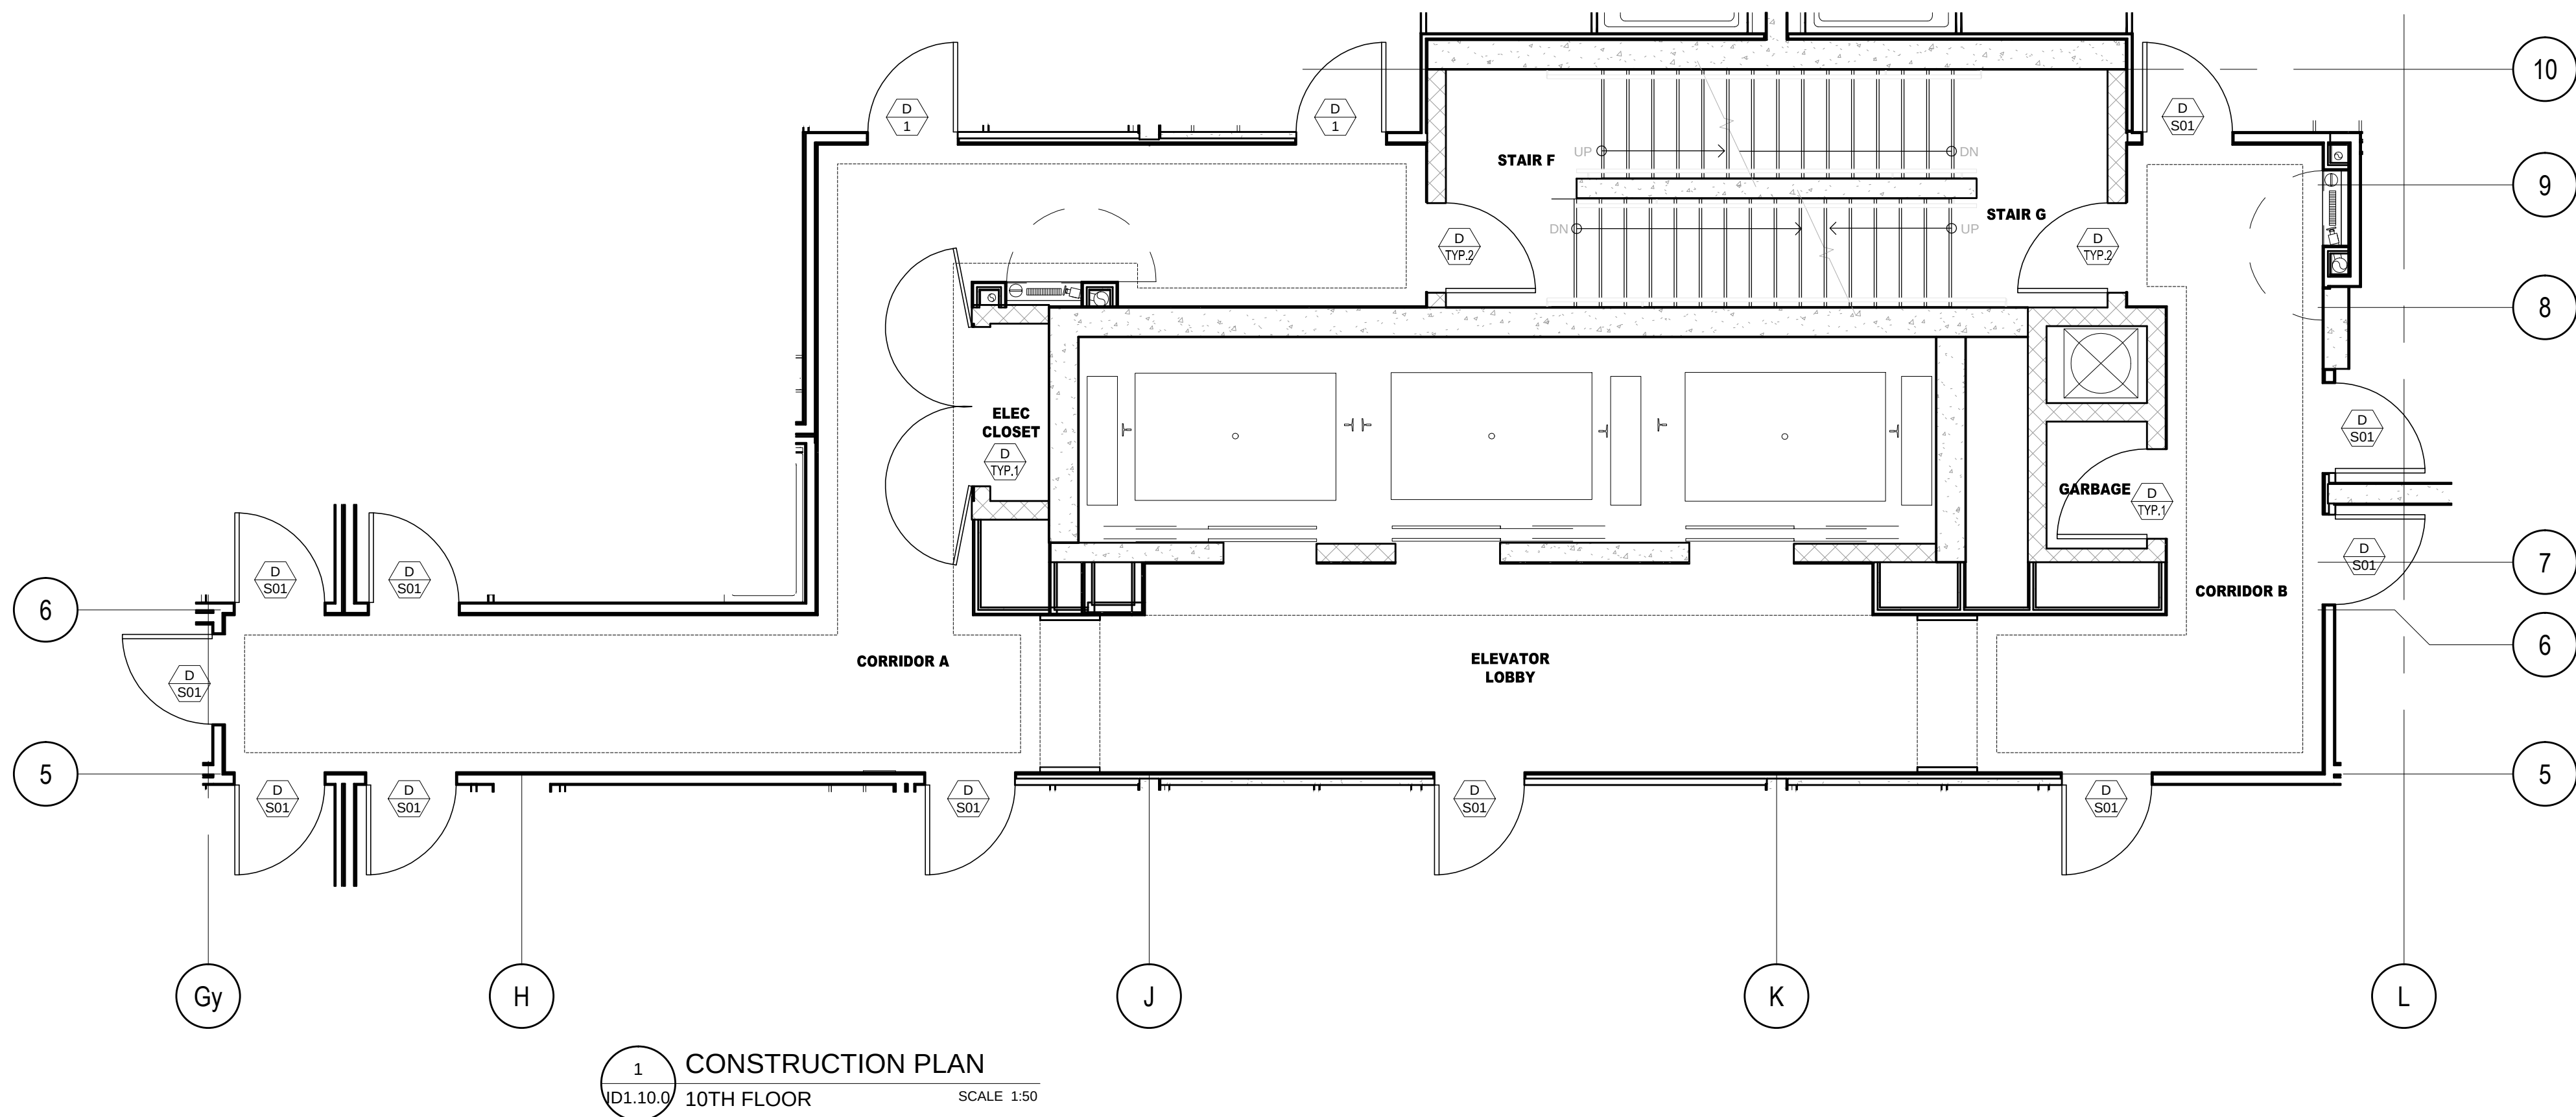

DO NOT SCALE DRAWINGS.

CONTRACTOR MUST VERIFY ALL DRAWINGS, DIMENSIONS, DETAILS AND SPECIFICATIONS, AND REPORT ANY DISCREPANCIES TO UNION 31 INC. BEFORE PROCEEDING WITH WORK. MATERIALS MAY NOT BE SUBSTITUTED WITHOUT WRITTEN APPROVAL FROM UNION 31 INC.

ALL DRAWINGS AND SPECIFICATIONS ARE INSTRUMENTS OF SERVICE AND THE PROPERTY OF UNION 31 INC. WHICH MUST BE RETURNED AT THE COMPLETION OF THE WORK.





PRINTED: 30-Aug-14

01	15 AUG / 14	ISSUED FOR PERMIT	AP
NO.	DATE	COMMENTS	INI

UNION31

UNION31 INC.
183 BATHURST STREET, STE. 201
TORONTO, ON, M5T 2R7, CANADA
TEL: 416-597-1576 FAX: 416-597-2139

PROJECT NAME:		ALEXANDRA PARK MAIN BUILDING	
PROJECT NO.:		13-949	
DRAWING'S:		10TH FLOOR CONSTRUCTION PLAN & REFLECTED CEILING PLAN & FLOOR & WALL FINISHES PLANS	
DATE STARTED:		07 AUG / 13	
SCALE:		1" = 50'	
DRAWN BY:		AP	
APPROVED BY:		KC	
DRAWING NO.:		ID	
		1.10.0	

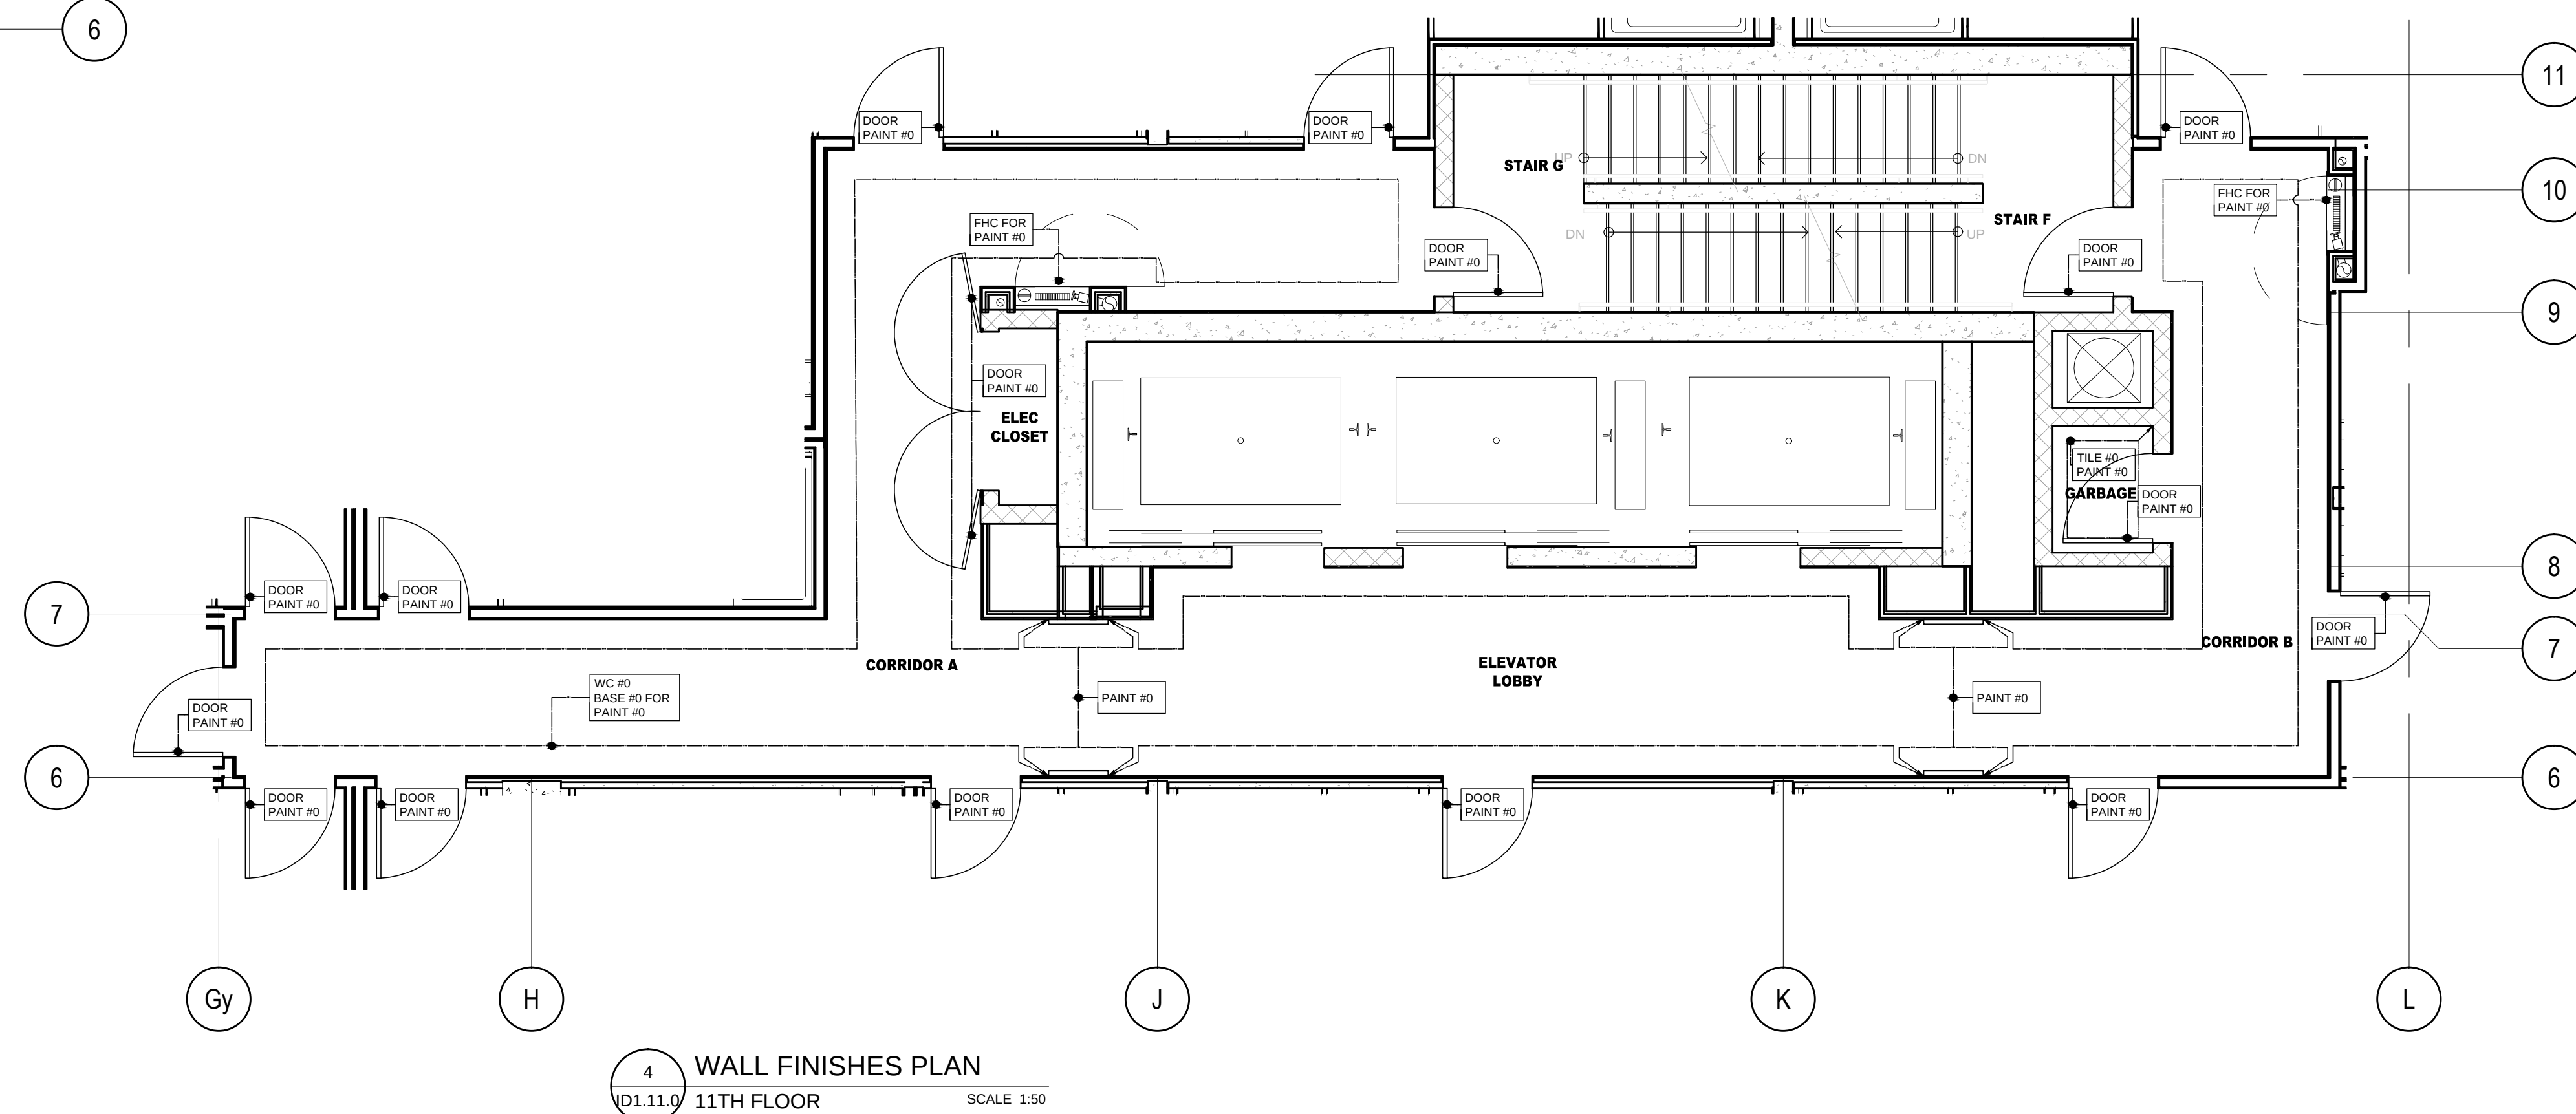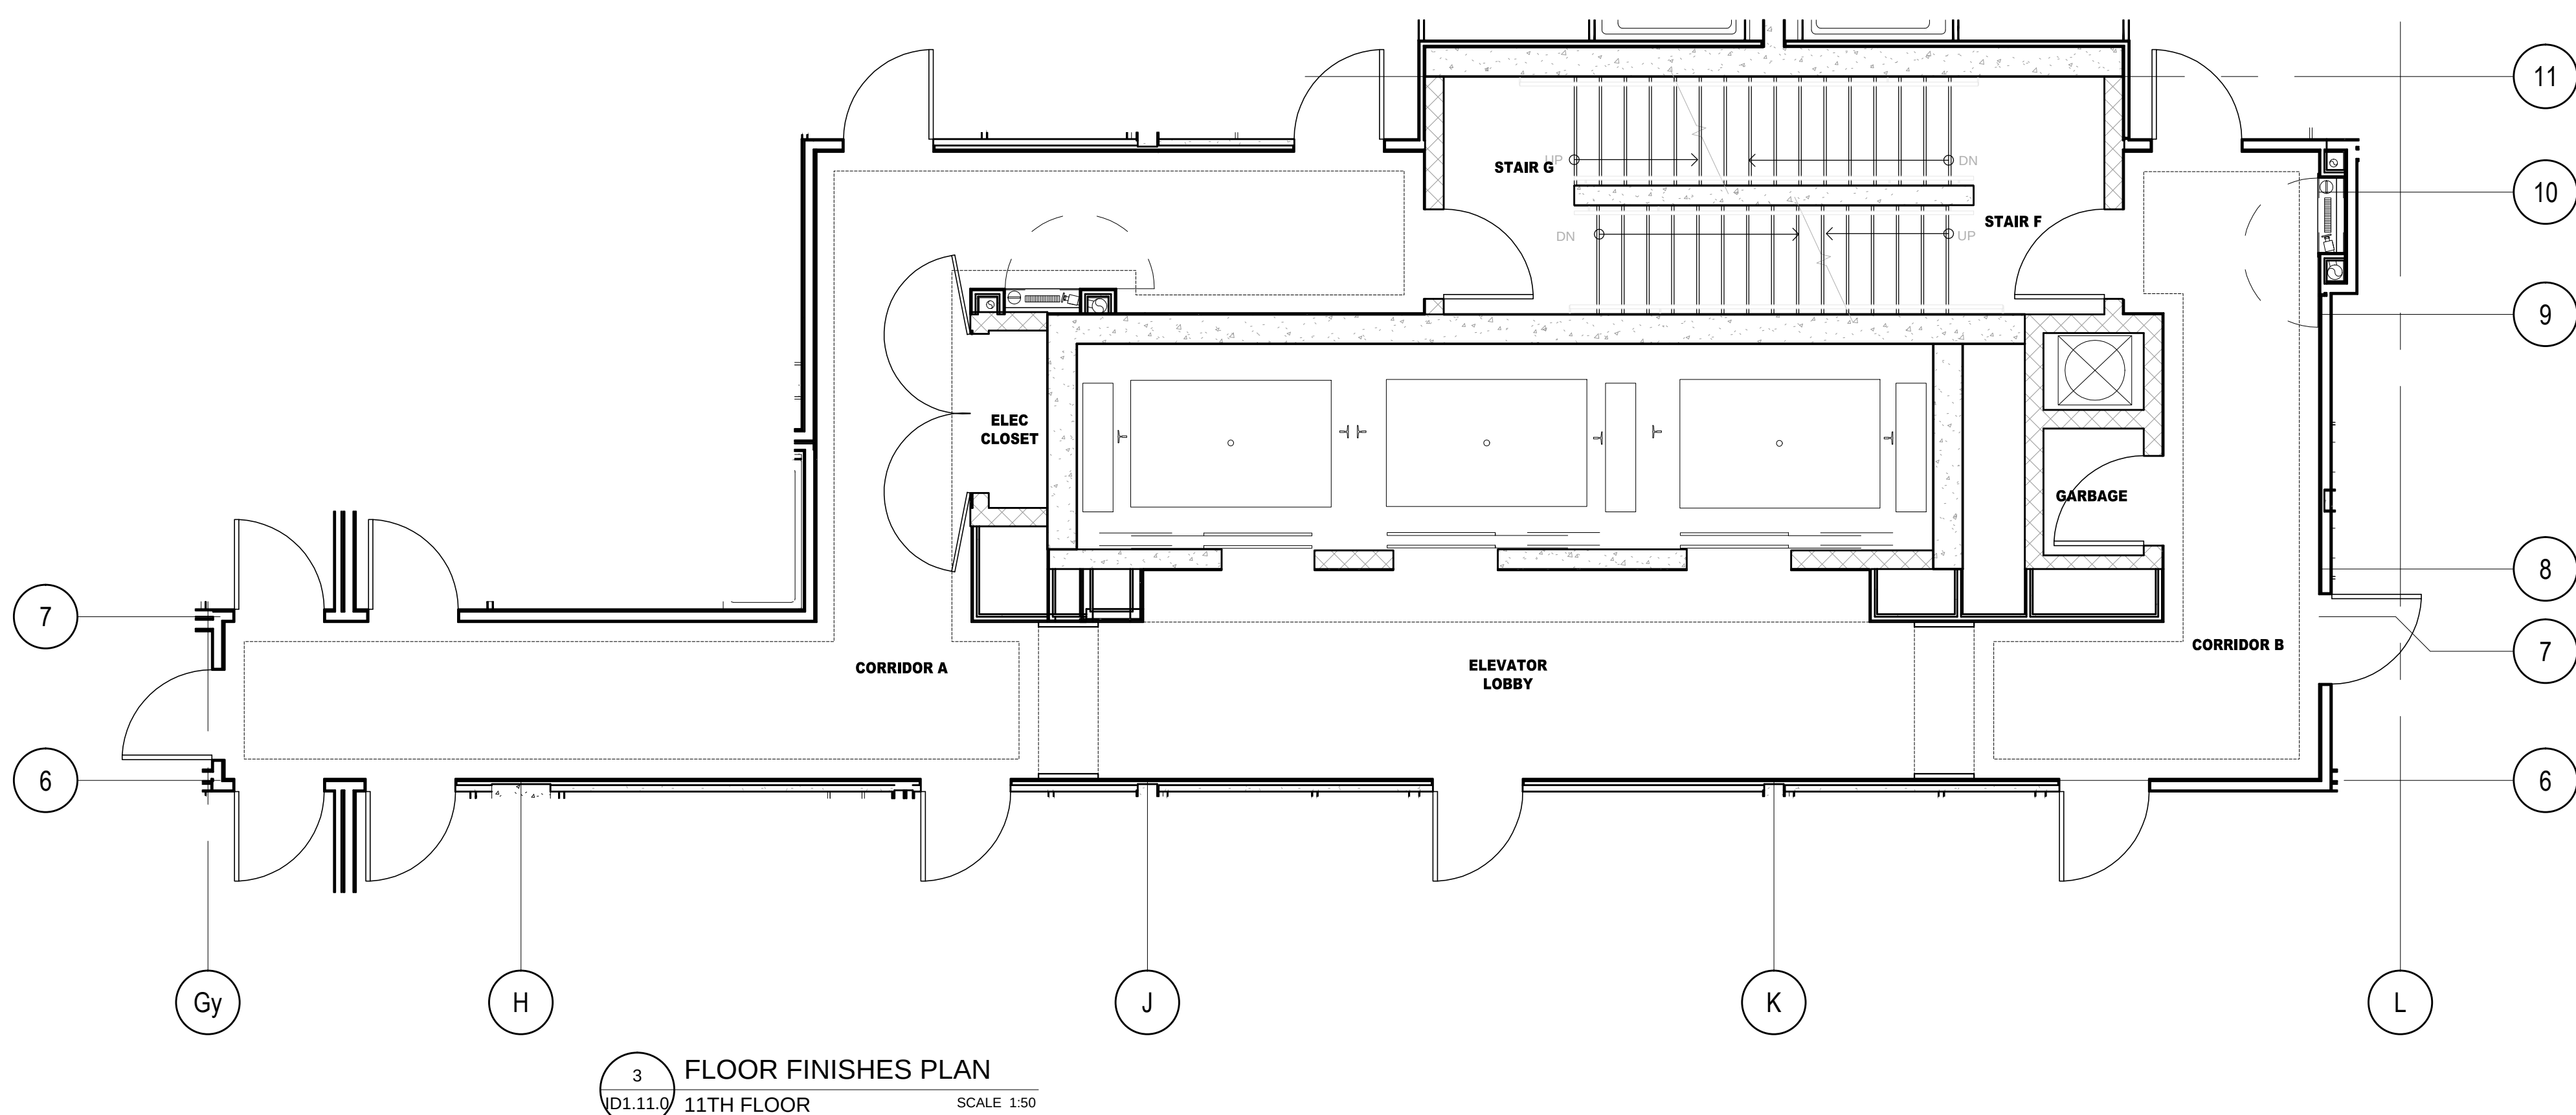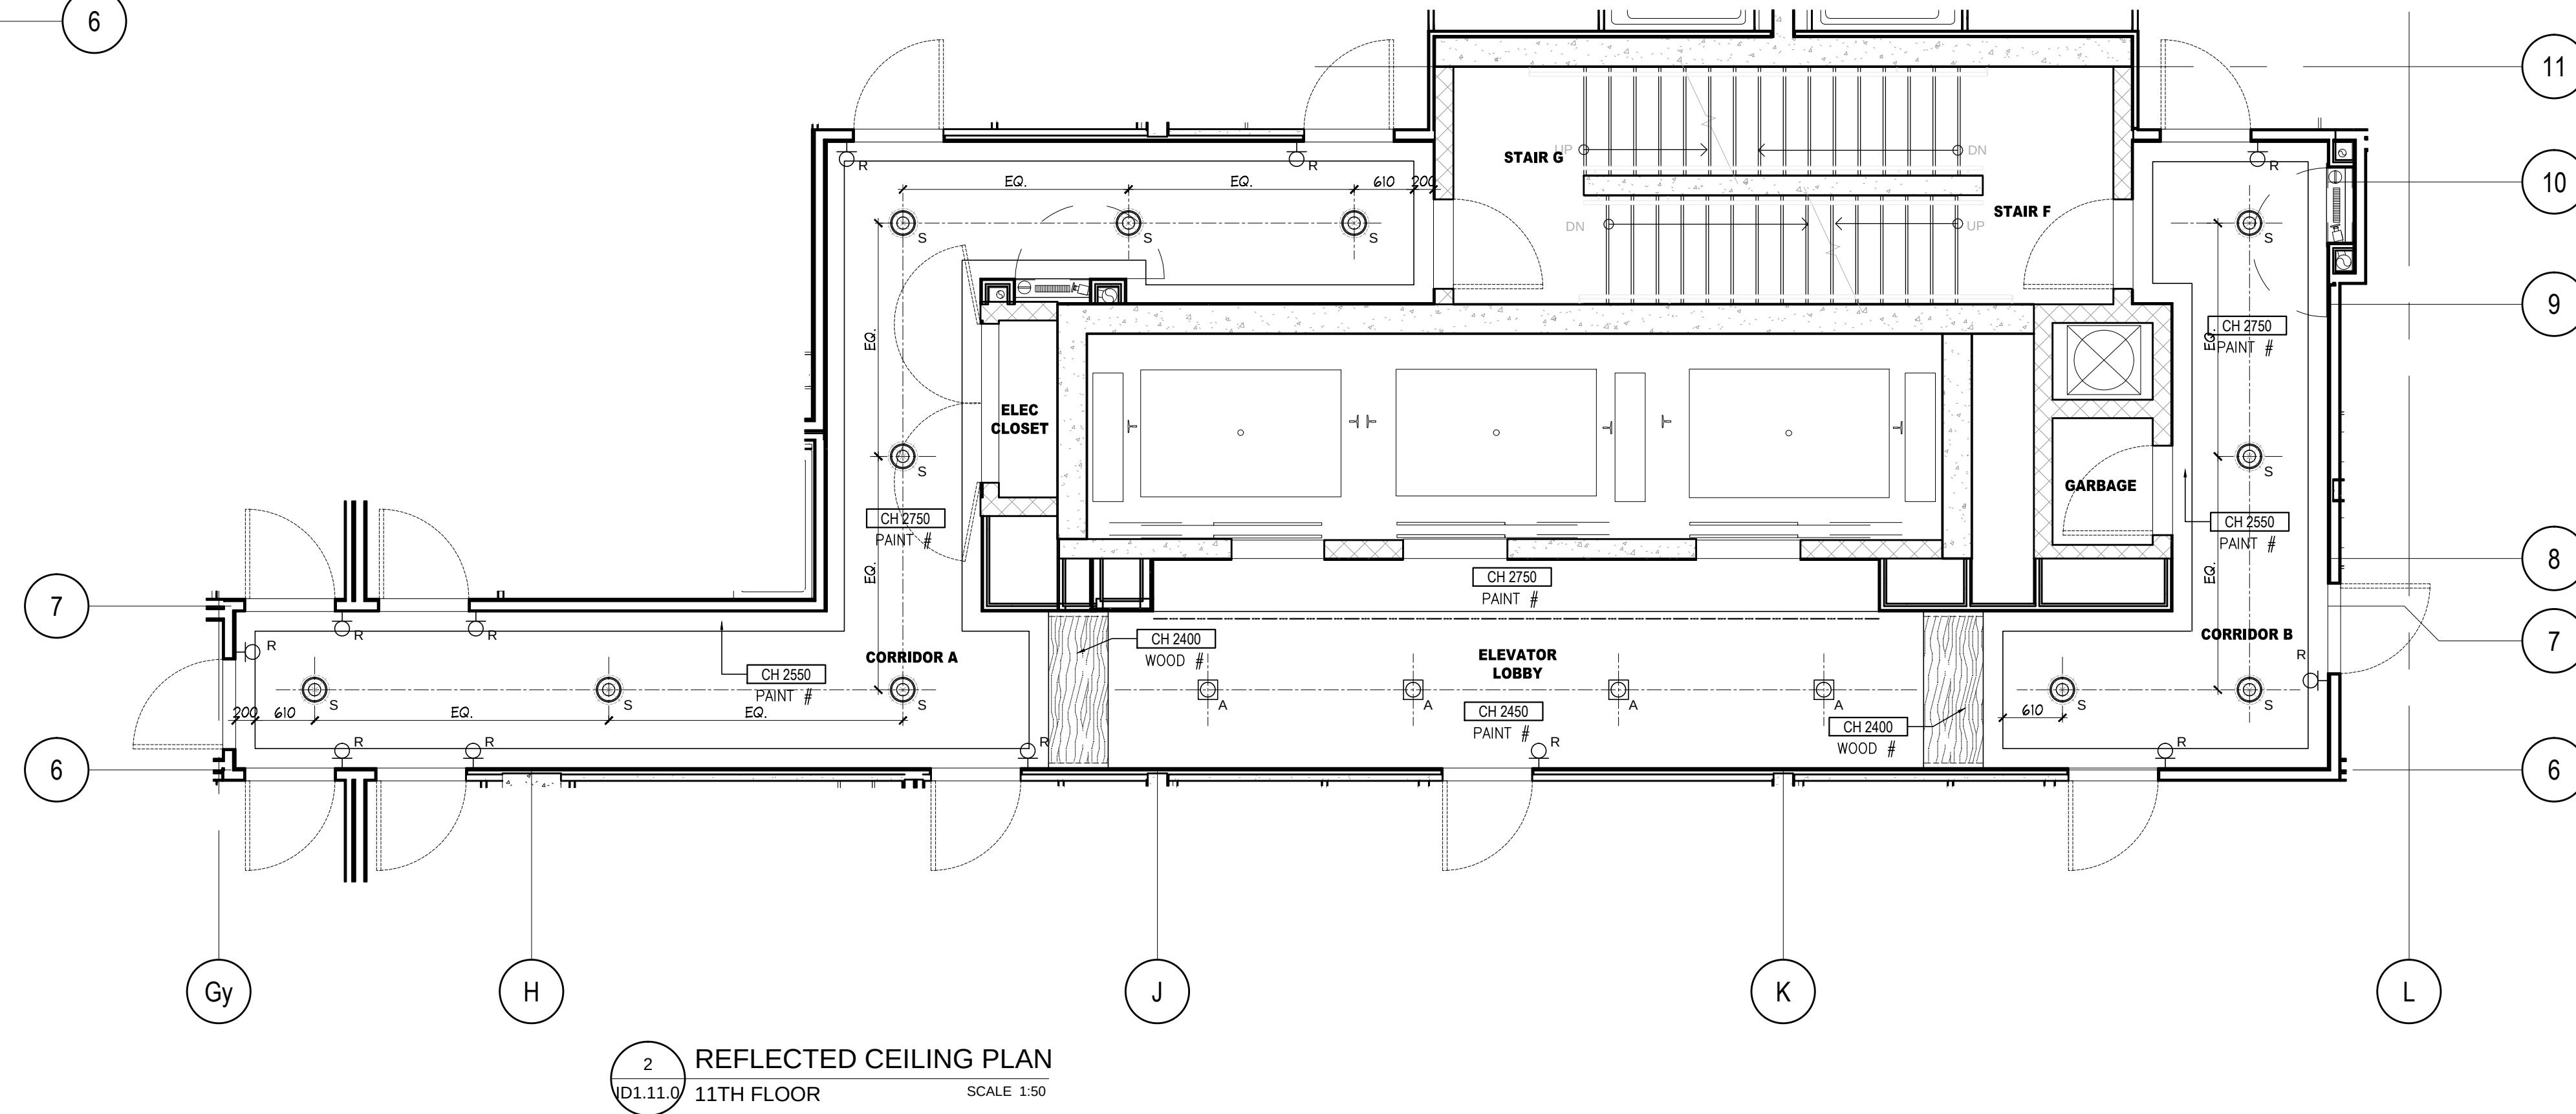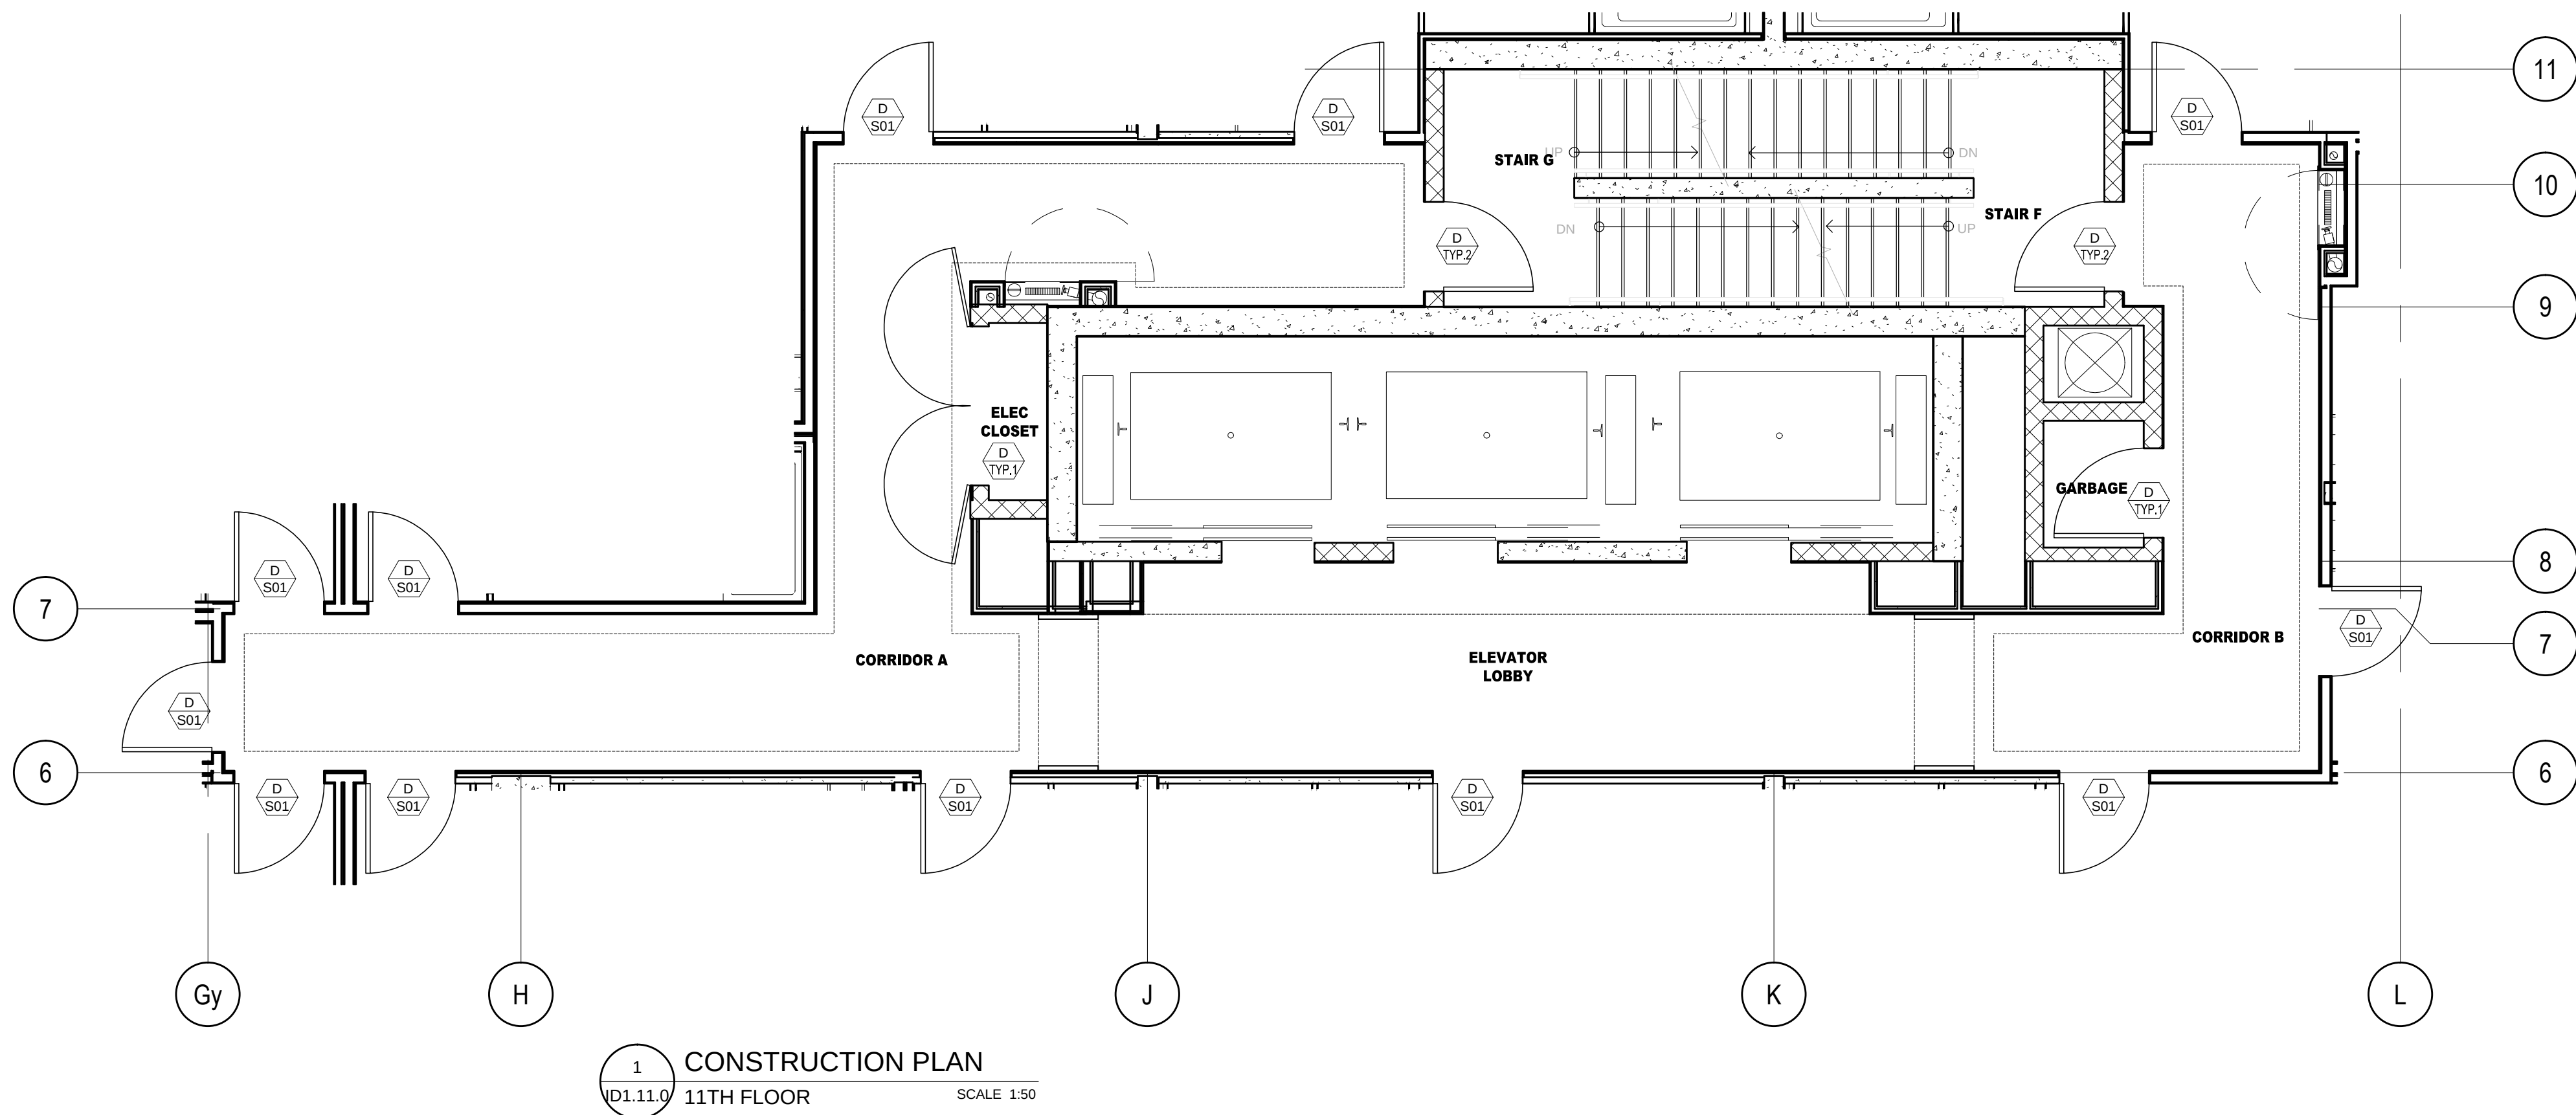

DO NOT SCALE DRAWINGS.

CONTRACTOR MUST VERIFY ALL DRAWINGS, DIMENSIONS, DETAILS AND SPECIFICATIONS, AND REPORT ANY DISCREPANCIES TO UNION 31 INC. BEFORE PROCEEDING WITH WORK. MATERIALS MAY NOT BE SUBSTITUTED WITHOUT WRITTEN APPROVAL FROM UNION 31 INC.

ALL DRAWINGS AND SPECIFICATIONS ARE INSTRUMENTS OF SERVICE AND THE PROPERTY OF UNION 31 INC. WHICH MUST BE RETURNED AT THE COMPLETION OF THE WORK.

PRINTED: 30-Aug-14

01	15 AUG / 14	ISSUED FOR PERMIT	AP
NO.	DATE	COMMENTS	INI
REVISIONS:			

UNION31

UNION31 INC.
183 BATHURST STREET, STE. 201
TORONTO, ON, M5T 2R7, CANADA
TEL: 416-597-1576 FAX: 416-597-2139


PROJECT NAME:		ALEXANDRA PARK MAIN BUILDING	
		BLOCK 11 ON, Canada	
PROJECT NO.:		13-949	
DRAWING(S):		11TH FLOOR CONSTRUCTION PLAN & REFLECTED CEILING PLAN & FLOOR & WALL FINISHES PLANS	
DATE STARTED:		07 AUG / 13	
SCALE:		1" = 50'	
DRAWN BY:		AP	
APPROVED BY:		KC	
		DRAWING NO.:	
		ID	
		1.11.0	

DO NOT SCALE DRAWINGS.


CONTRACTOR MUST VERIFY ALL DRAWINGS, DIMENSIONS, DETAILS AND SPECIFICATIONS, AND REPORT ANY DISCREPANCIES TO UNION 31 INC. BEFORE PROCEEDING WITH WORK. MATERIALS MAY NOT BE SUBSTITUTED WITHOUT WRITTEN APPROVAL FROM UNION 31 INC.

ALL DRAWINGS AND SPECIFICATIONS ARE INSTRUMENTS OF SERVICE AND THE PROPERTY OF UNION 31 INC. WHICH MUST BE RETURNED AT THE COMPLETION OF THE WORK.


PRINTED: 30-Aug-14

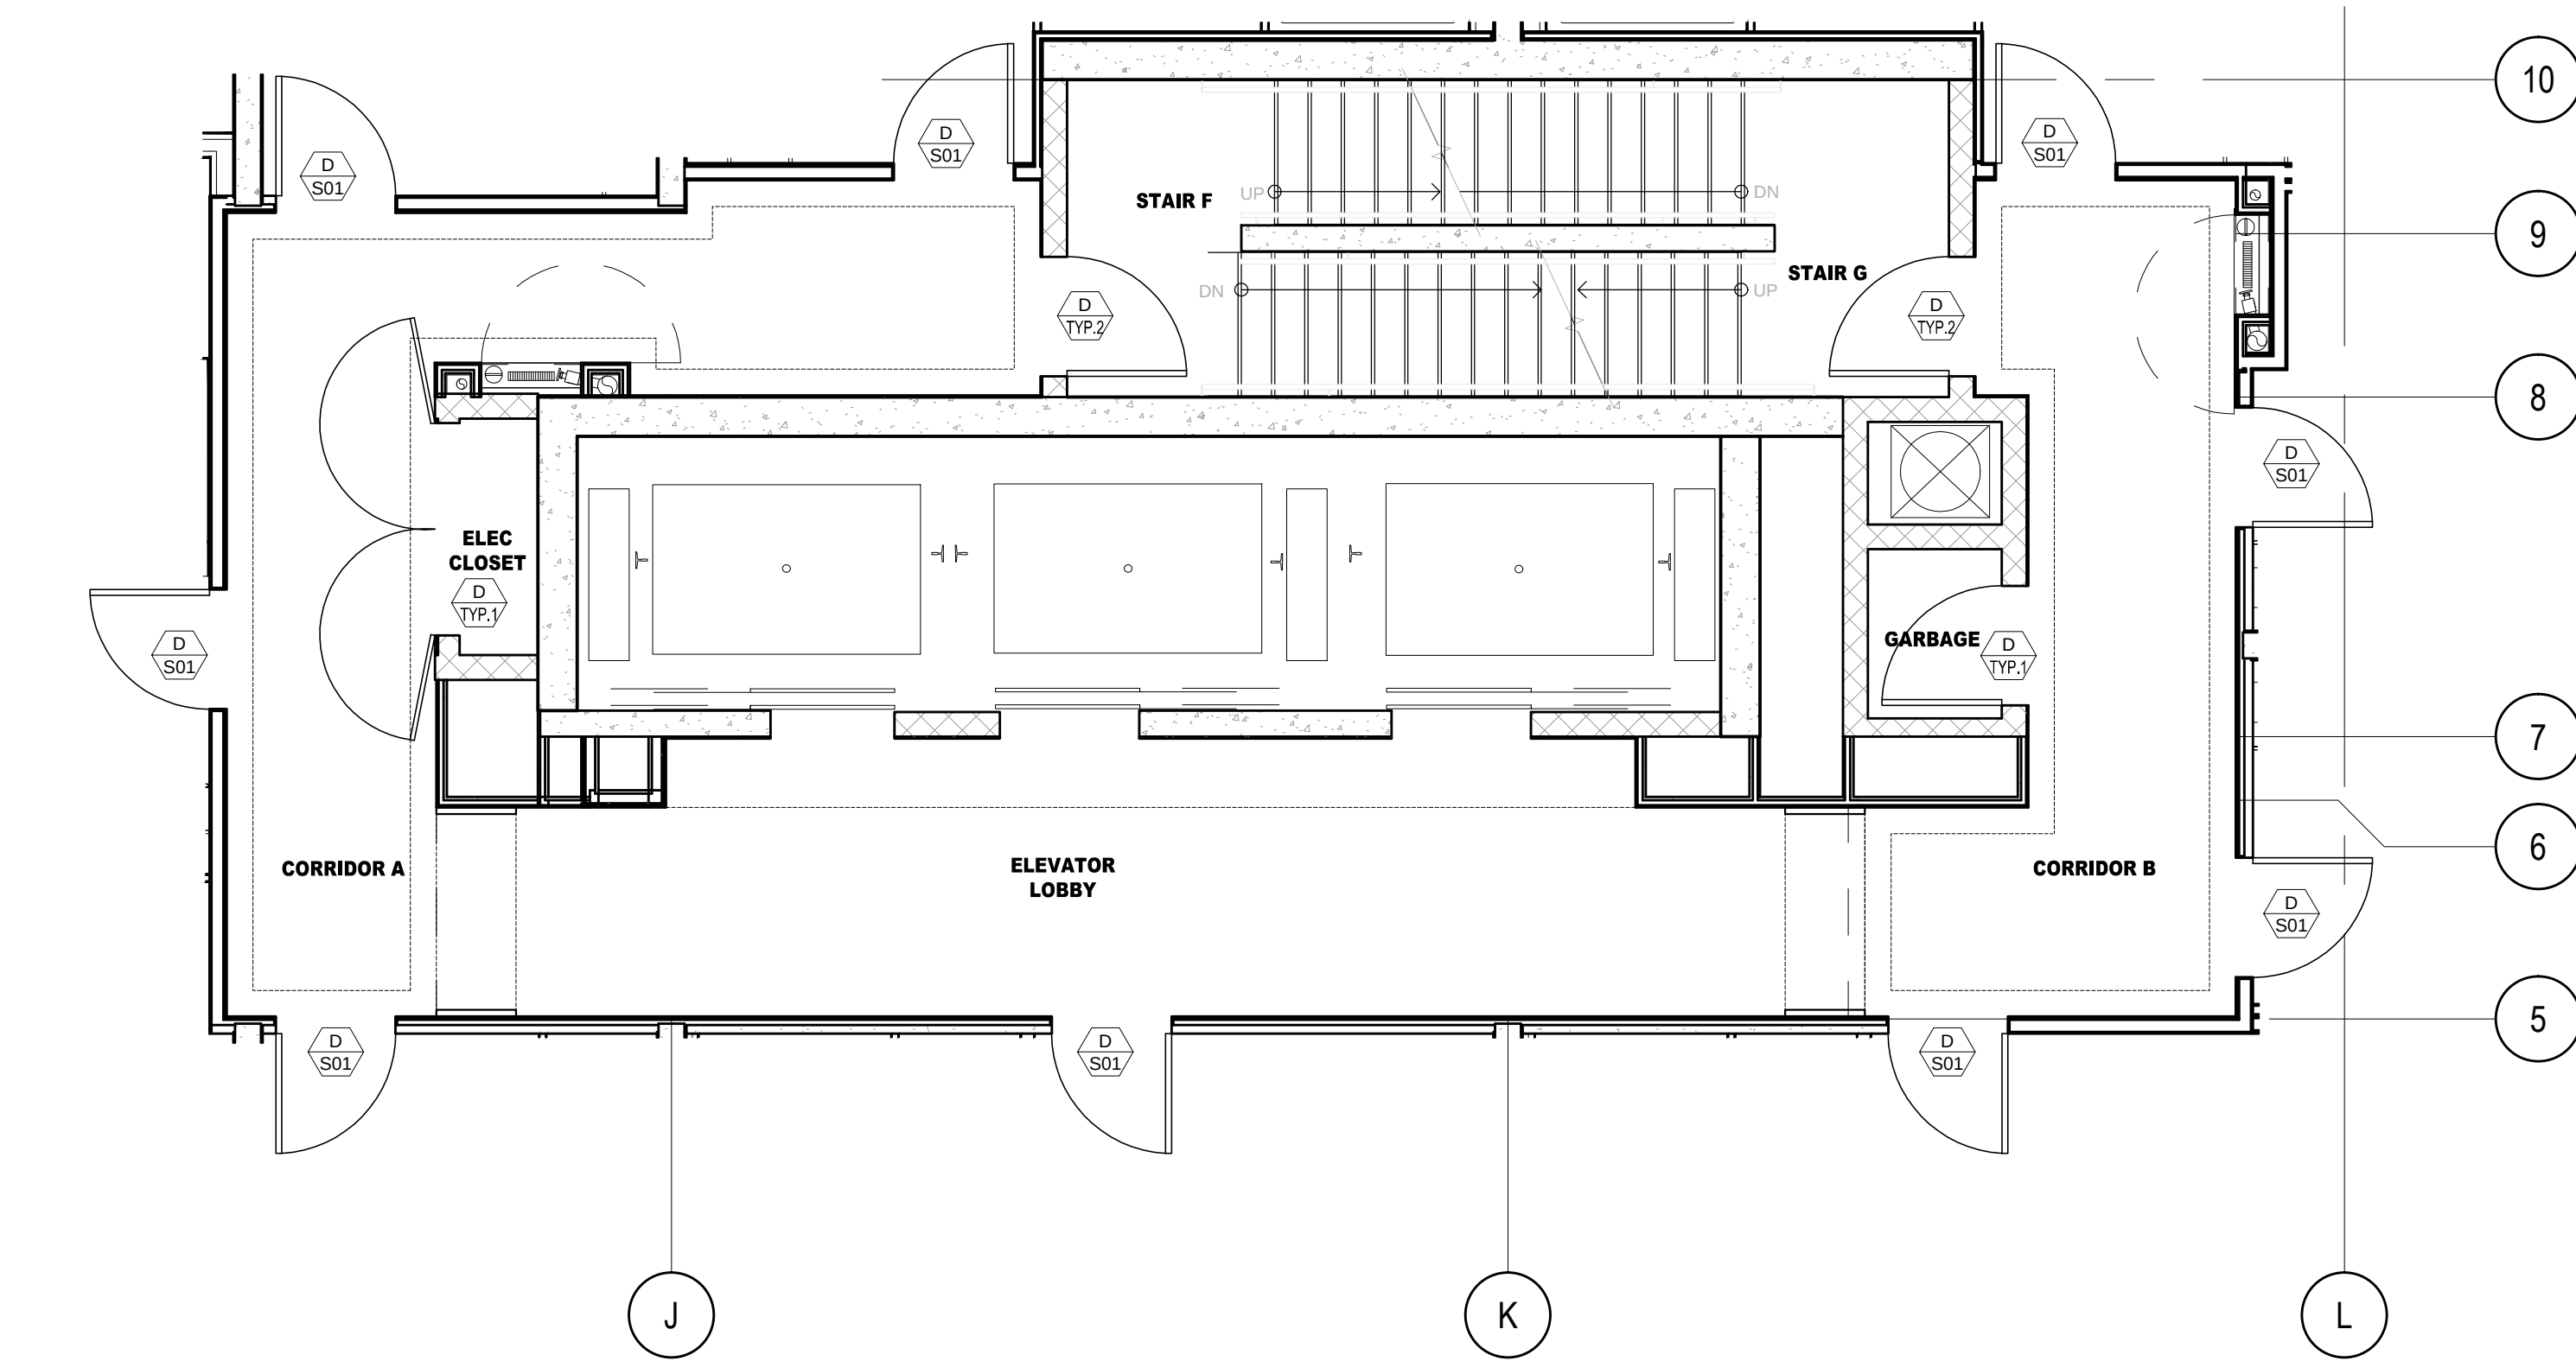


1 CONSTRUCTION PLAN
12TH FLOOR
SCALE: 1/50

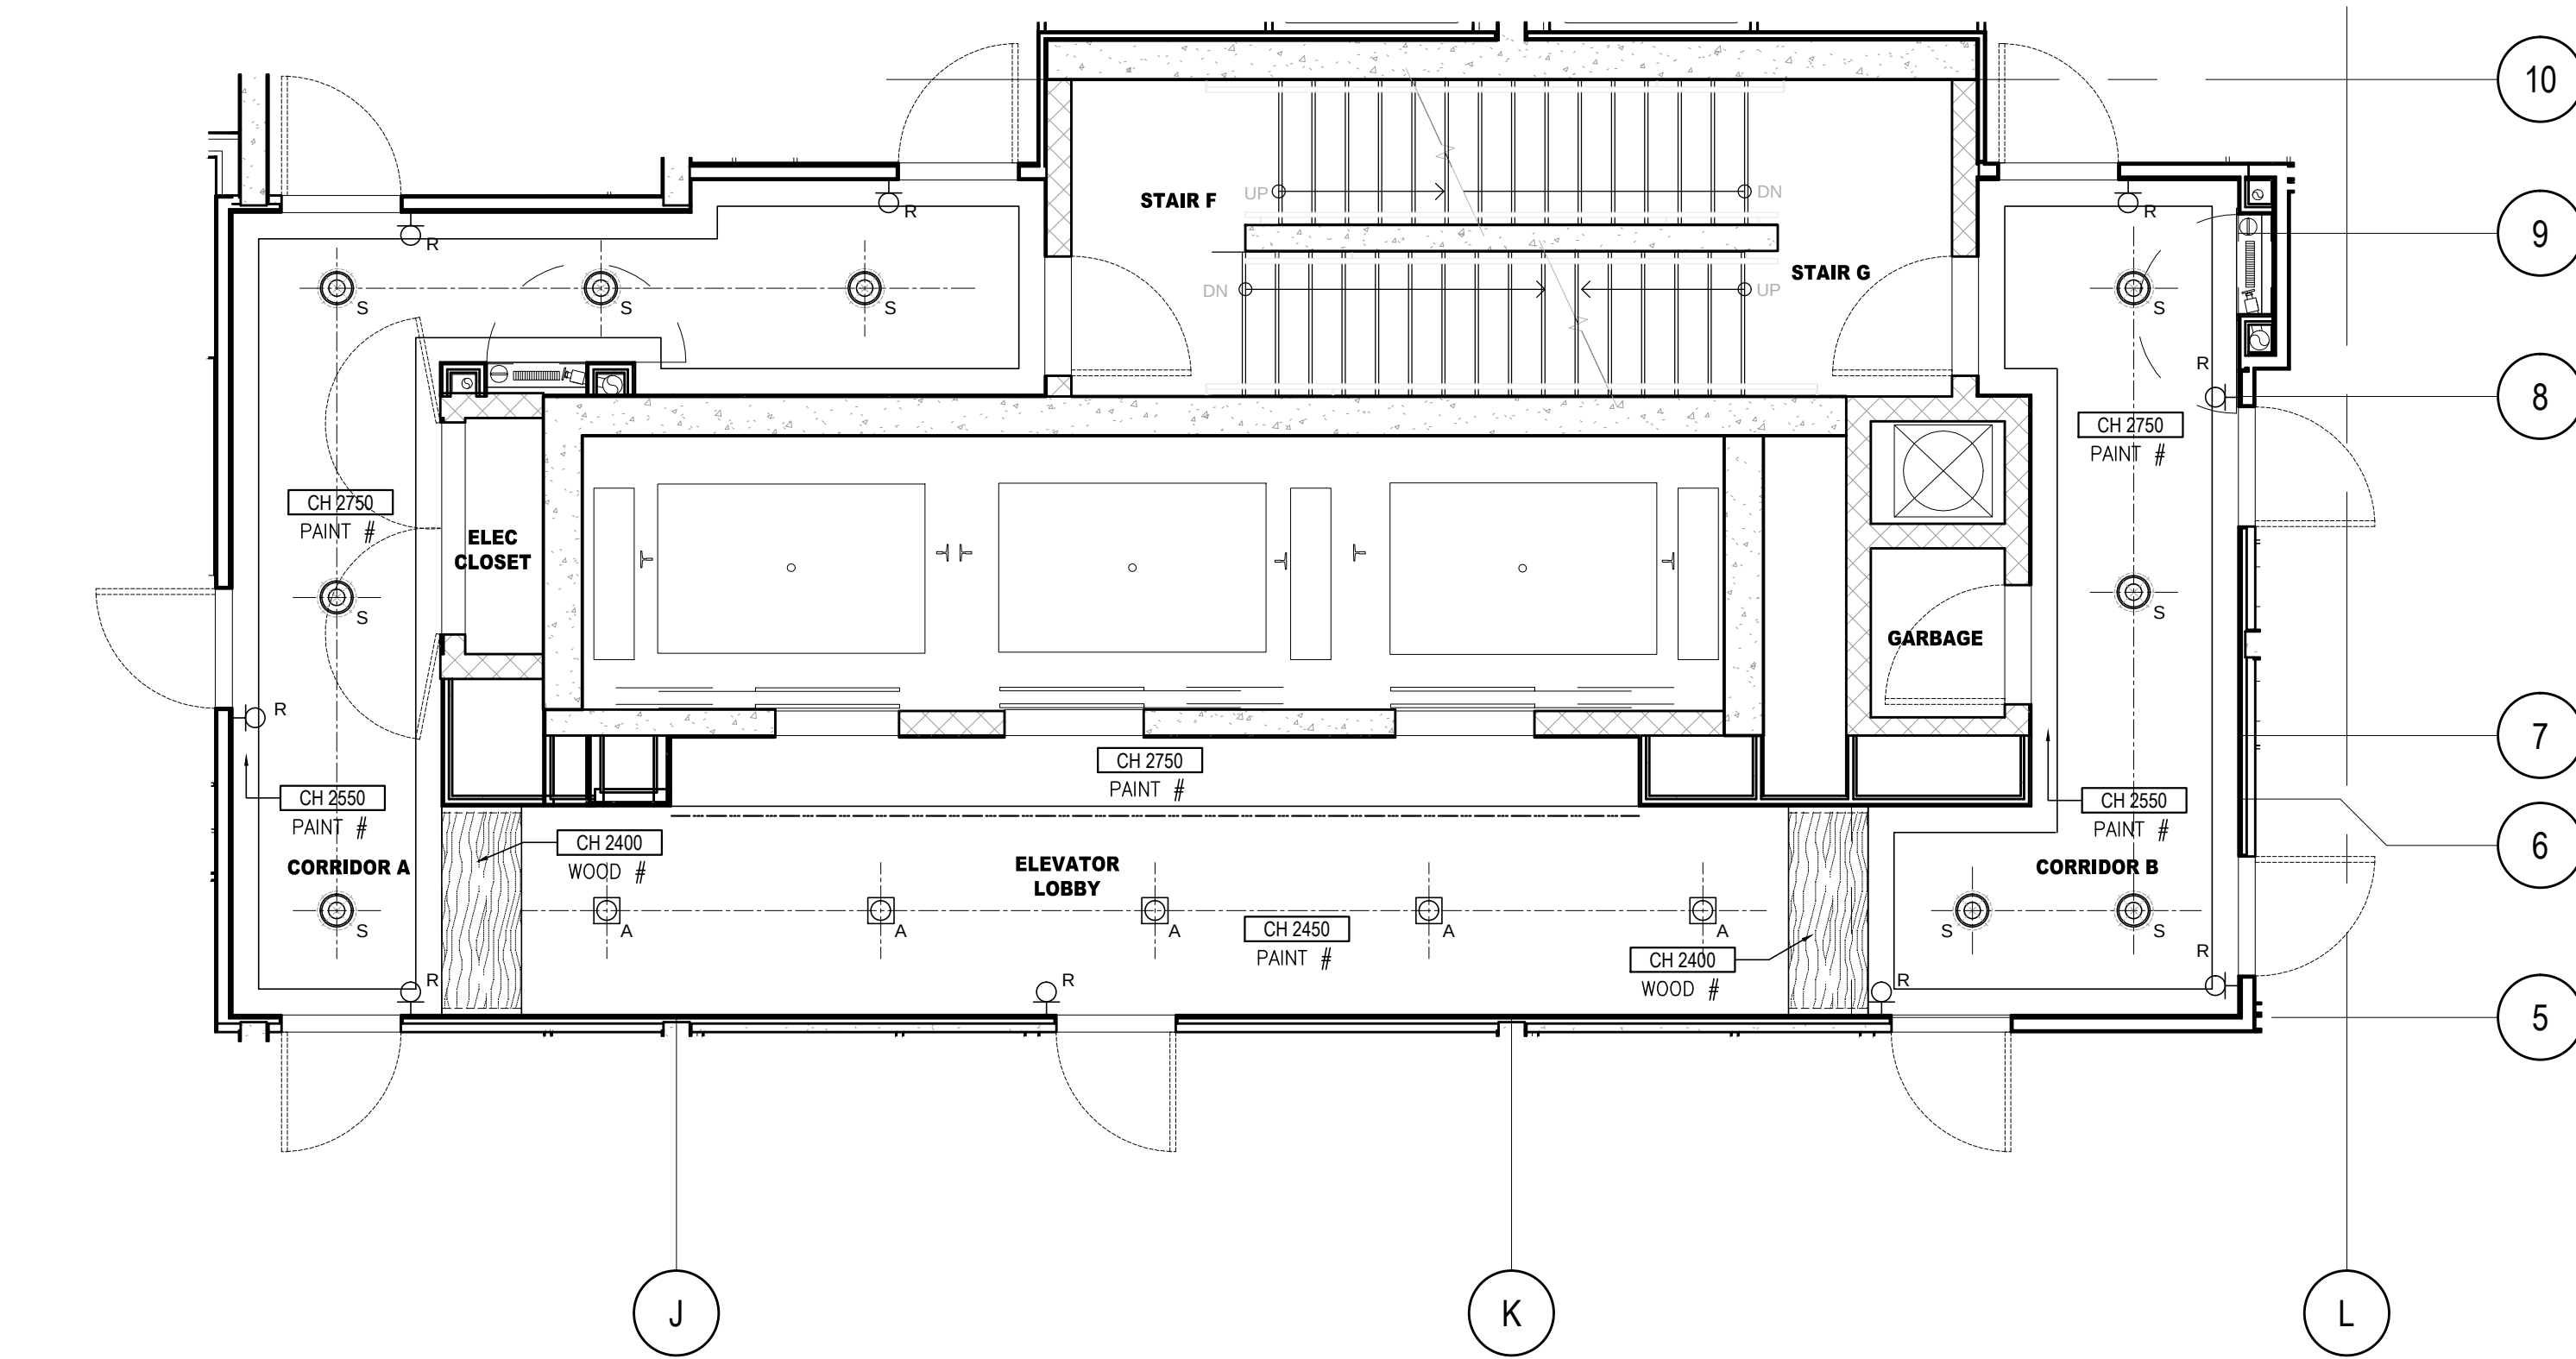

2 REFLECTED CEILING PLAN
12TH FLOOR
SCALE: 1/50

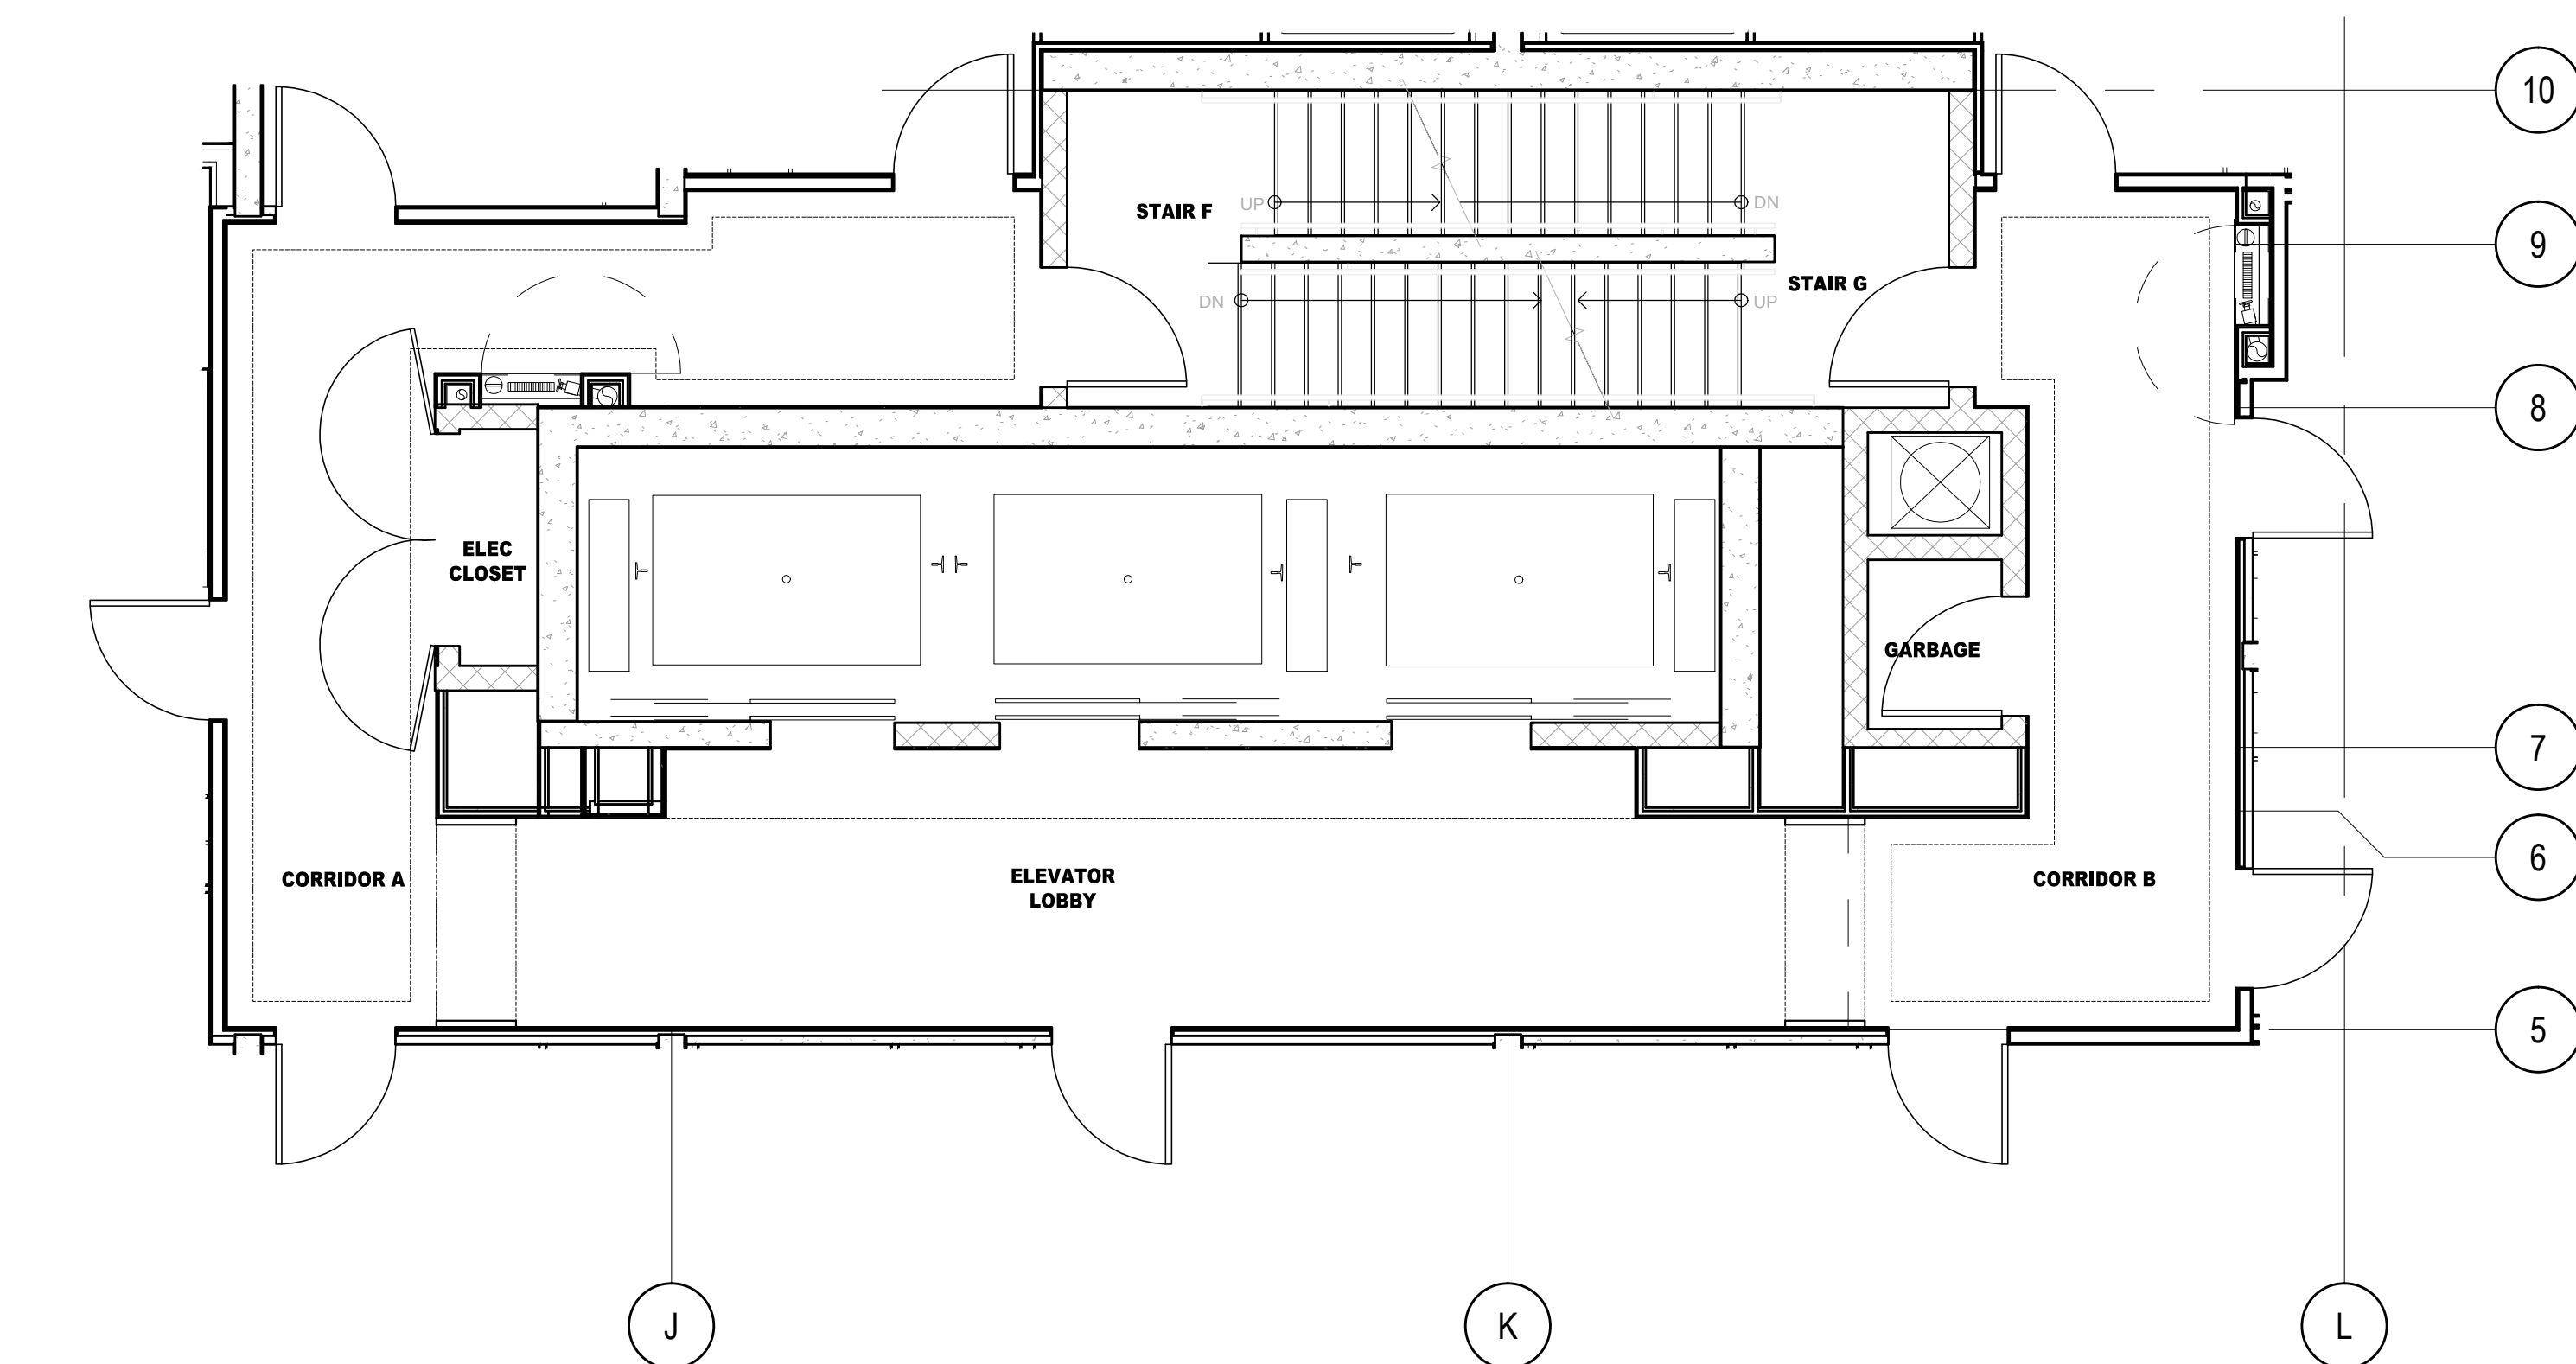

3 FLOOR FINISHES PLAN
12TH FLOOR
SCALE: 1/50

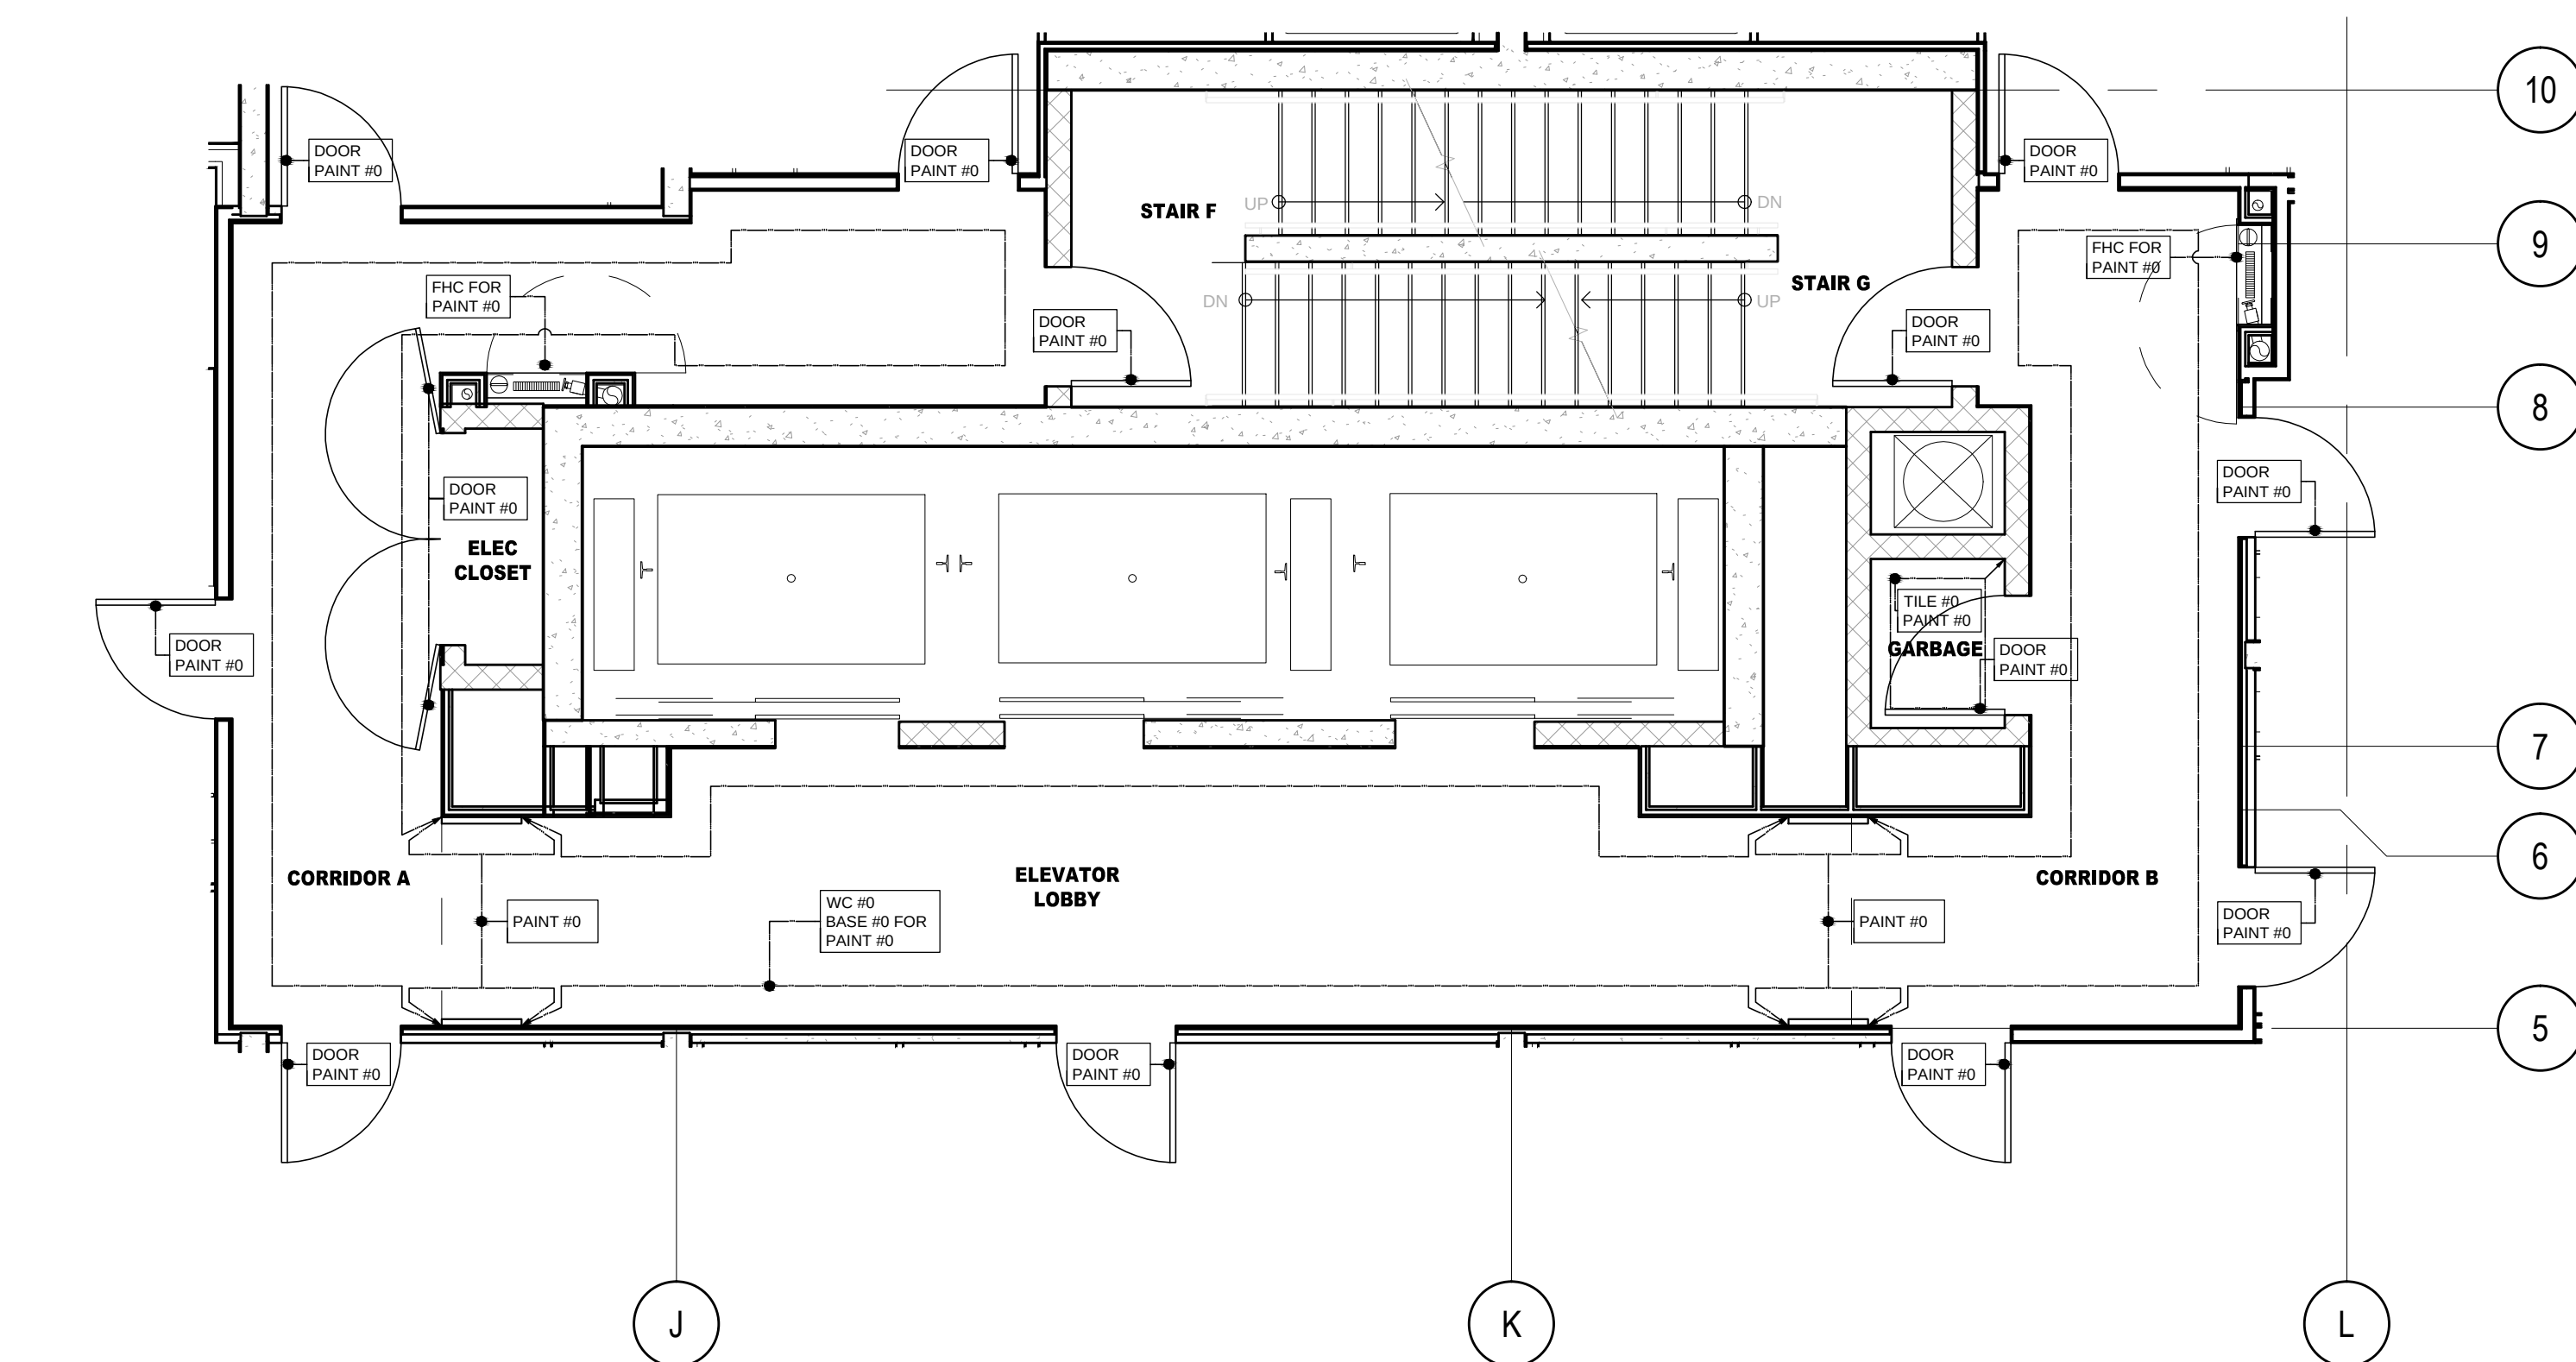

4 WALL FINISHES PLAN
12TH FLOOR
SCALE: 1/50

01	15 AUG / 14	ISSUED FOR PERMIT	AP
NO.	DATE	COMMENTS	INI
REVISIONS:			

UNION31

UNION31 INC.
183 BATHURST STREET, STE. 201
TORONTO, ON, M5T 2R7, CANADA
TEL: 416-597-1576 FAX: 416-597-2139


PROJECT NAME:		ALEXANDRA PARK MAIN BUILDING	
PROJECT NO.:		13-949	
DRAWING'S:		12TH FLOOR CONSTRUCTION PLAN & REFLECTED CEILING PLAN & FLOOR & WALL FINISHES PLANS	
DATE STARTED:	07 AUG / 13	DRAWING NO.:	ID
SCALE:	1 : 50	DRAWN BY:	AP
APPROVED BY:	KC	1.12.0	

DO NOT SCALE DRAWINGS.

CONTRACTOR MUST VERIFY ALL DRAWINGS, DIMENSIONS, DETAILS AND SPECIFICATIONS, AND REPORT ANY DISCREPANCIES TO UNION 31 INC. BEFORE PROCEEDING WITH WORK. MATERIALS MAY NOT BE SUBSTITUTED WITHOUT WRITTEN APPROVAL FROM UNION 31 INC.

ALL DRAWINGS AND SPECIFICATIONS ARE INSTRUMENTS OF SERVICE AND THE PROPERTY OF UNION 31 INC. WHICH MUST BE RETURNED AT THE COMPLETION OF THE WORK.

PRINTED: 30-Aug-14

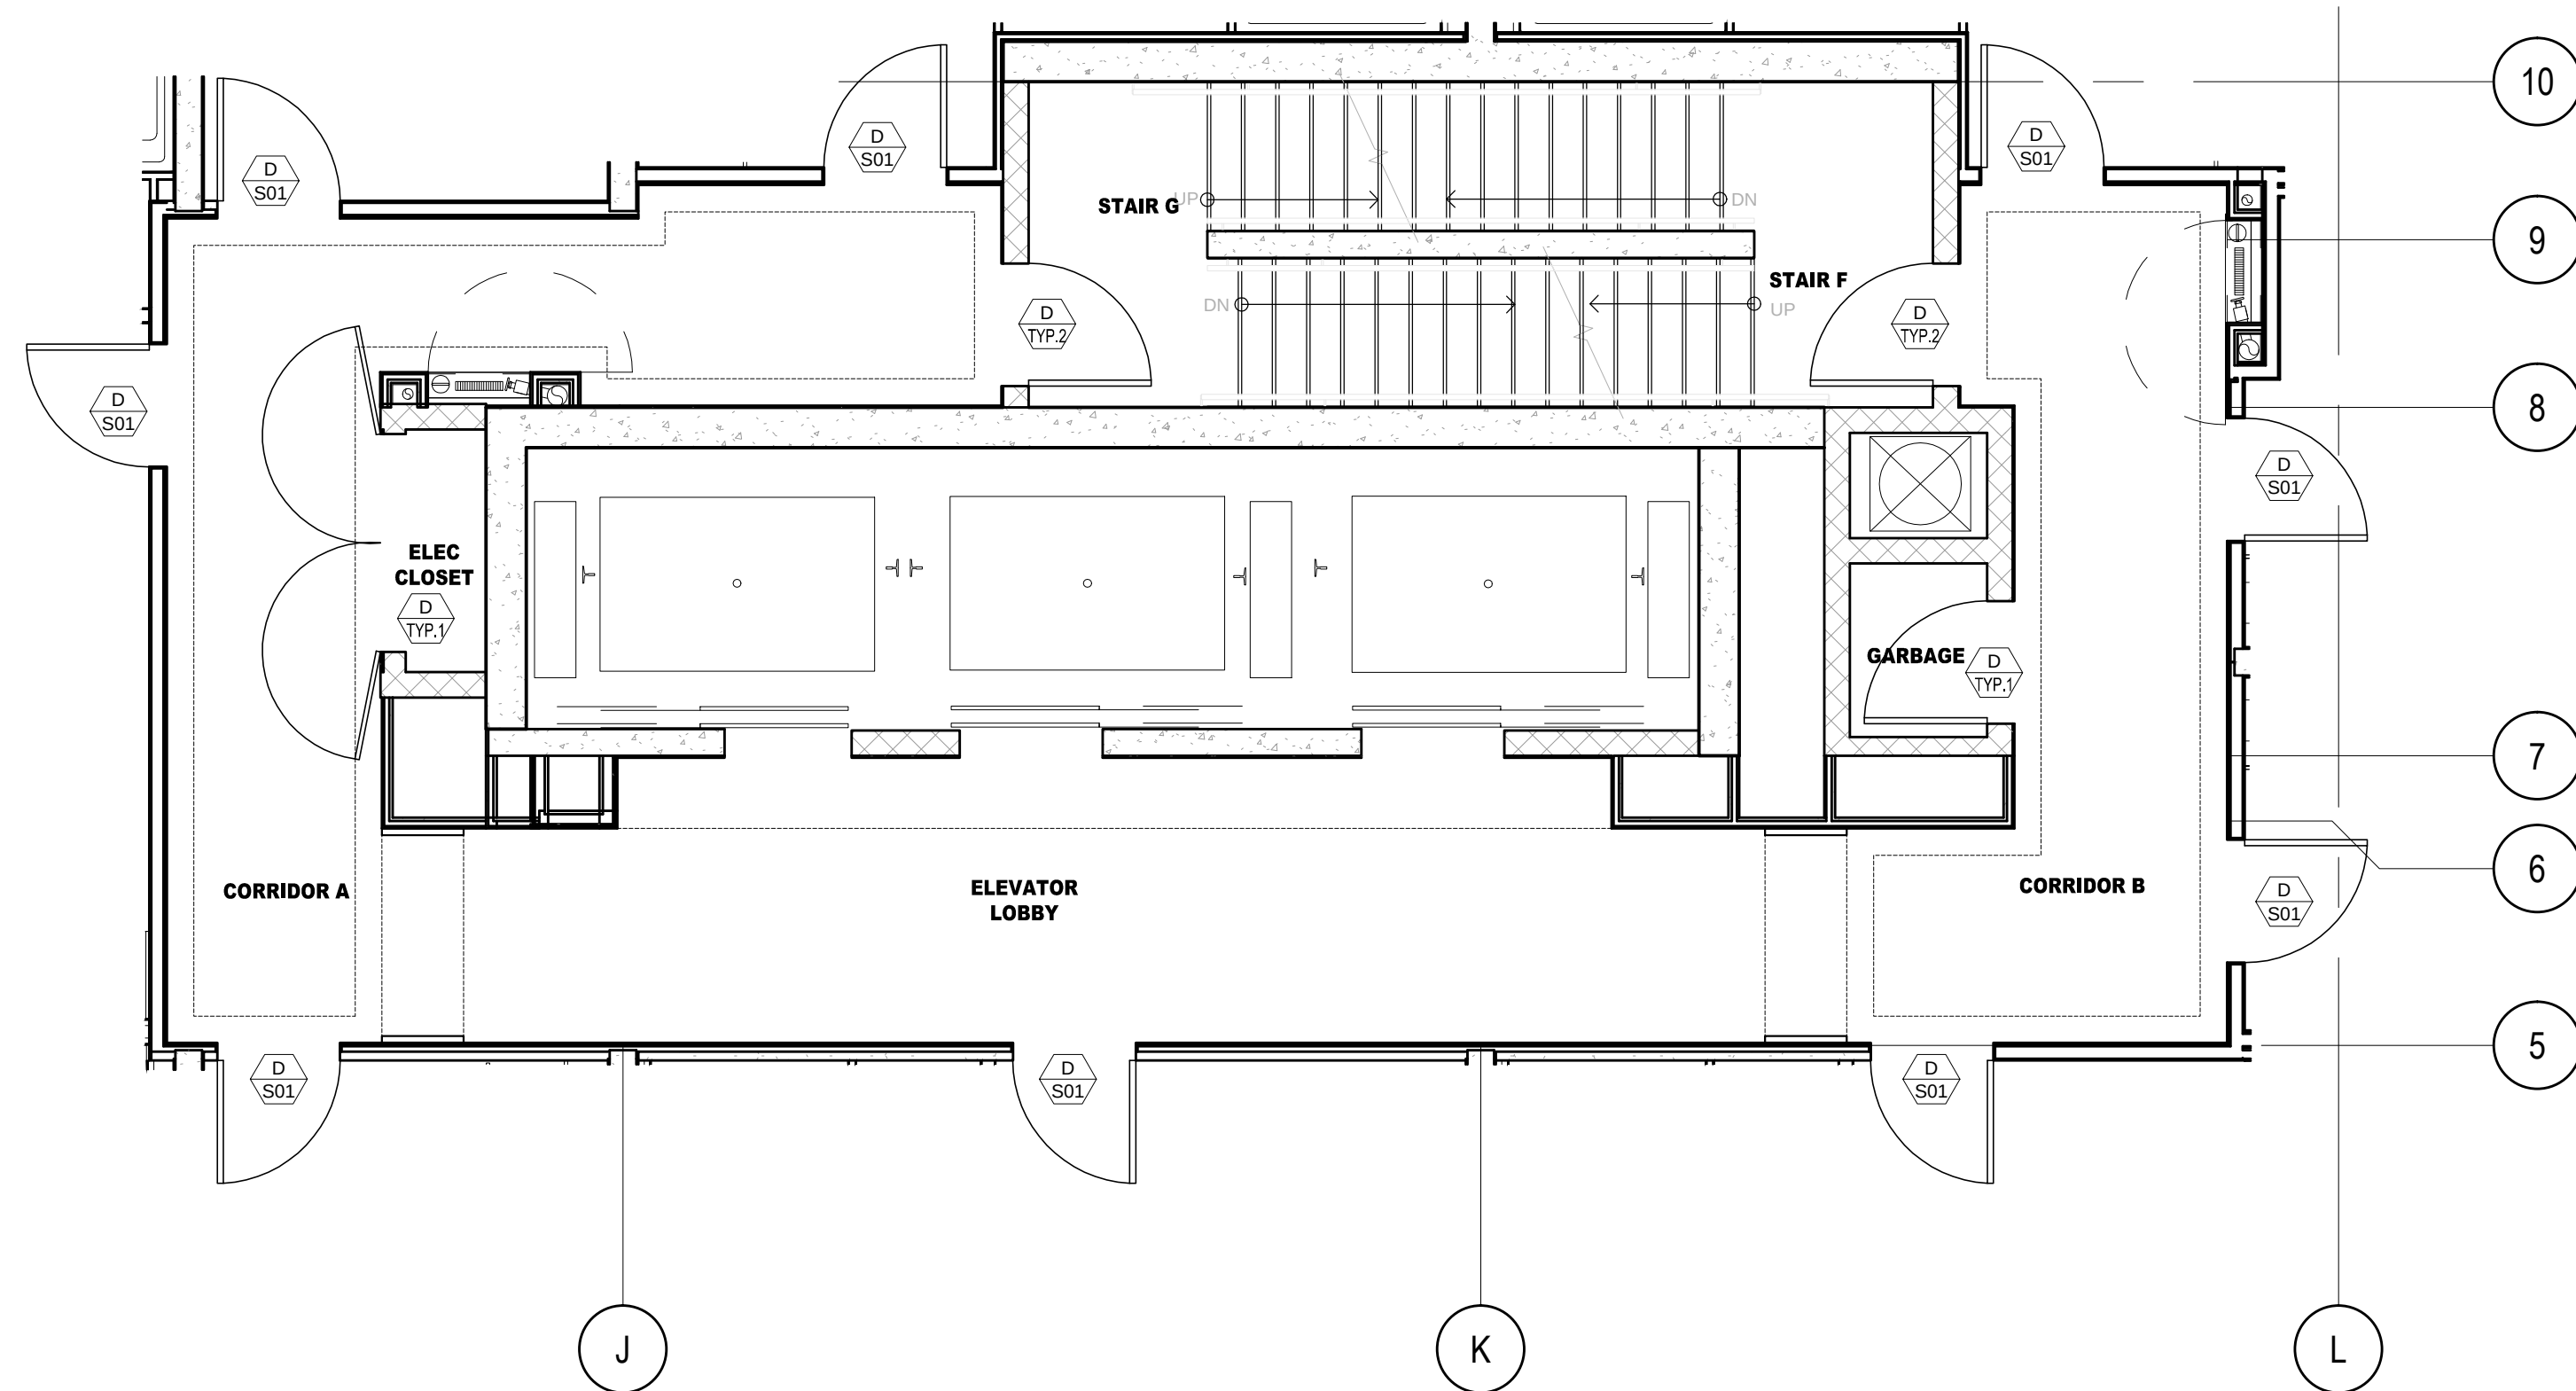

UNION 31

UNION31 INC.
183 BATHURST STREET, STE. 201
TORONTO, ON, M5T 2R7, CANADA
TEL: 416-597-1576 FAX: 416-597-2139


PROJECT NAME:		ALEXANDRA PARK MAIN BUILDING	
PROJECT NO.:		13-949	
DRAWING NO.:		13TH FLOOR CONSTRUCTION PLAN & REFLECTED CEILING PLAN & FLOOR & WALL FINISHES PLANS	
DATE STARTED:		07 AUG / 13	
SCALE:		1" = 50'	
DRAWN BY:		AP	
APPROVED BY:		KC	
DRAWING NO.:		ID	
SCALE:		1" = 50'	
DRAWN BY:		AP	
APPROVED BY:		KC	

DO NOT SCALE DRAWINGS.


CONTRACTOR MUST VERIFY ALL DRAWINGS, DIMENSIONS, DETAILS AND SPECIFICATIONS. AND REPORT ANY DISCREPANCIES TO UNION 31 INC. BEFORE PROCEEDING WITH WORK. MATERIALS MAY NOT BE SUBSTITUTED WITHOUT WRITTEN APPROVAL FROM UNION 31 INC.

ALL DRAWINGS AND SPECIFICATIONS ARE INSTRUMENTS OF SERVICE AND THE PROPERTY OF UNION 31 INC. WHICH MUST BE RETURNED AT THE COMPLETION OF THE WORK.


PRINTED: 30-Aug-14

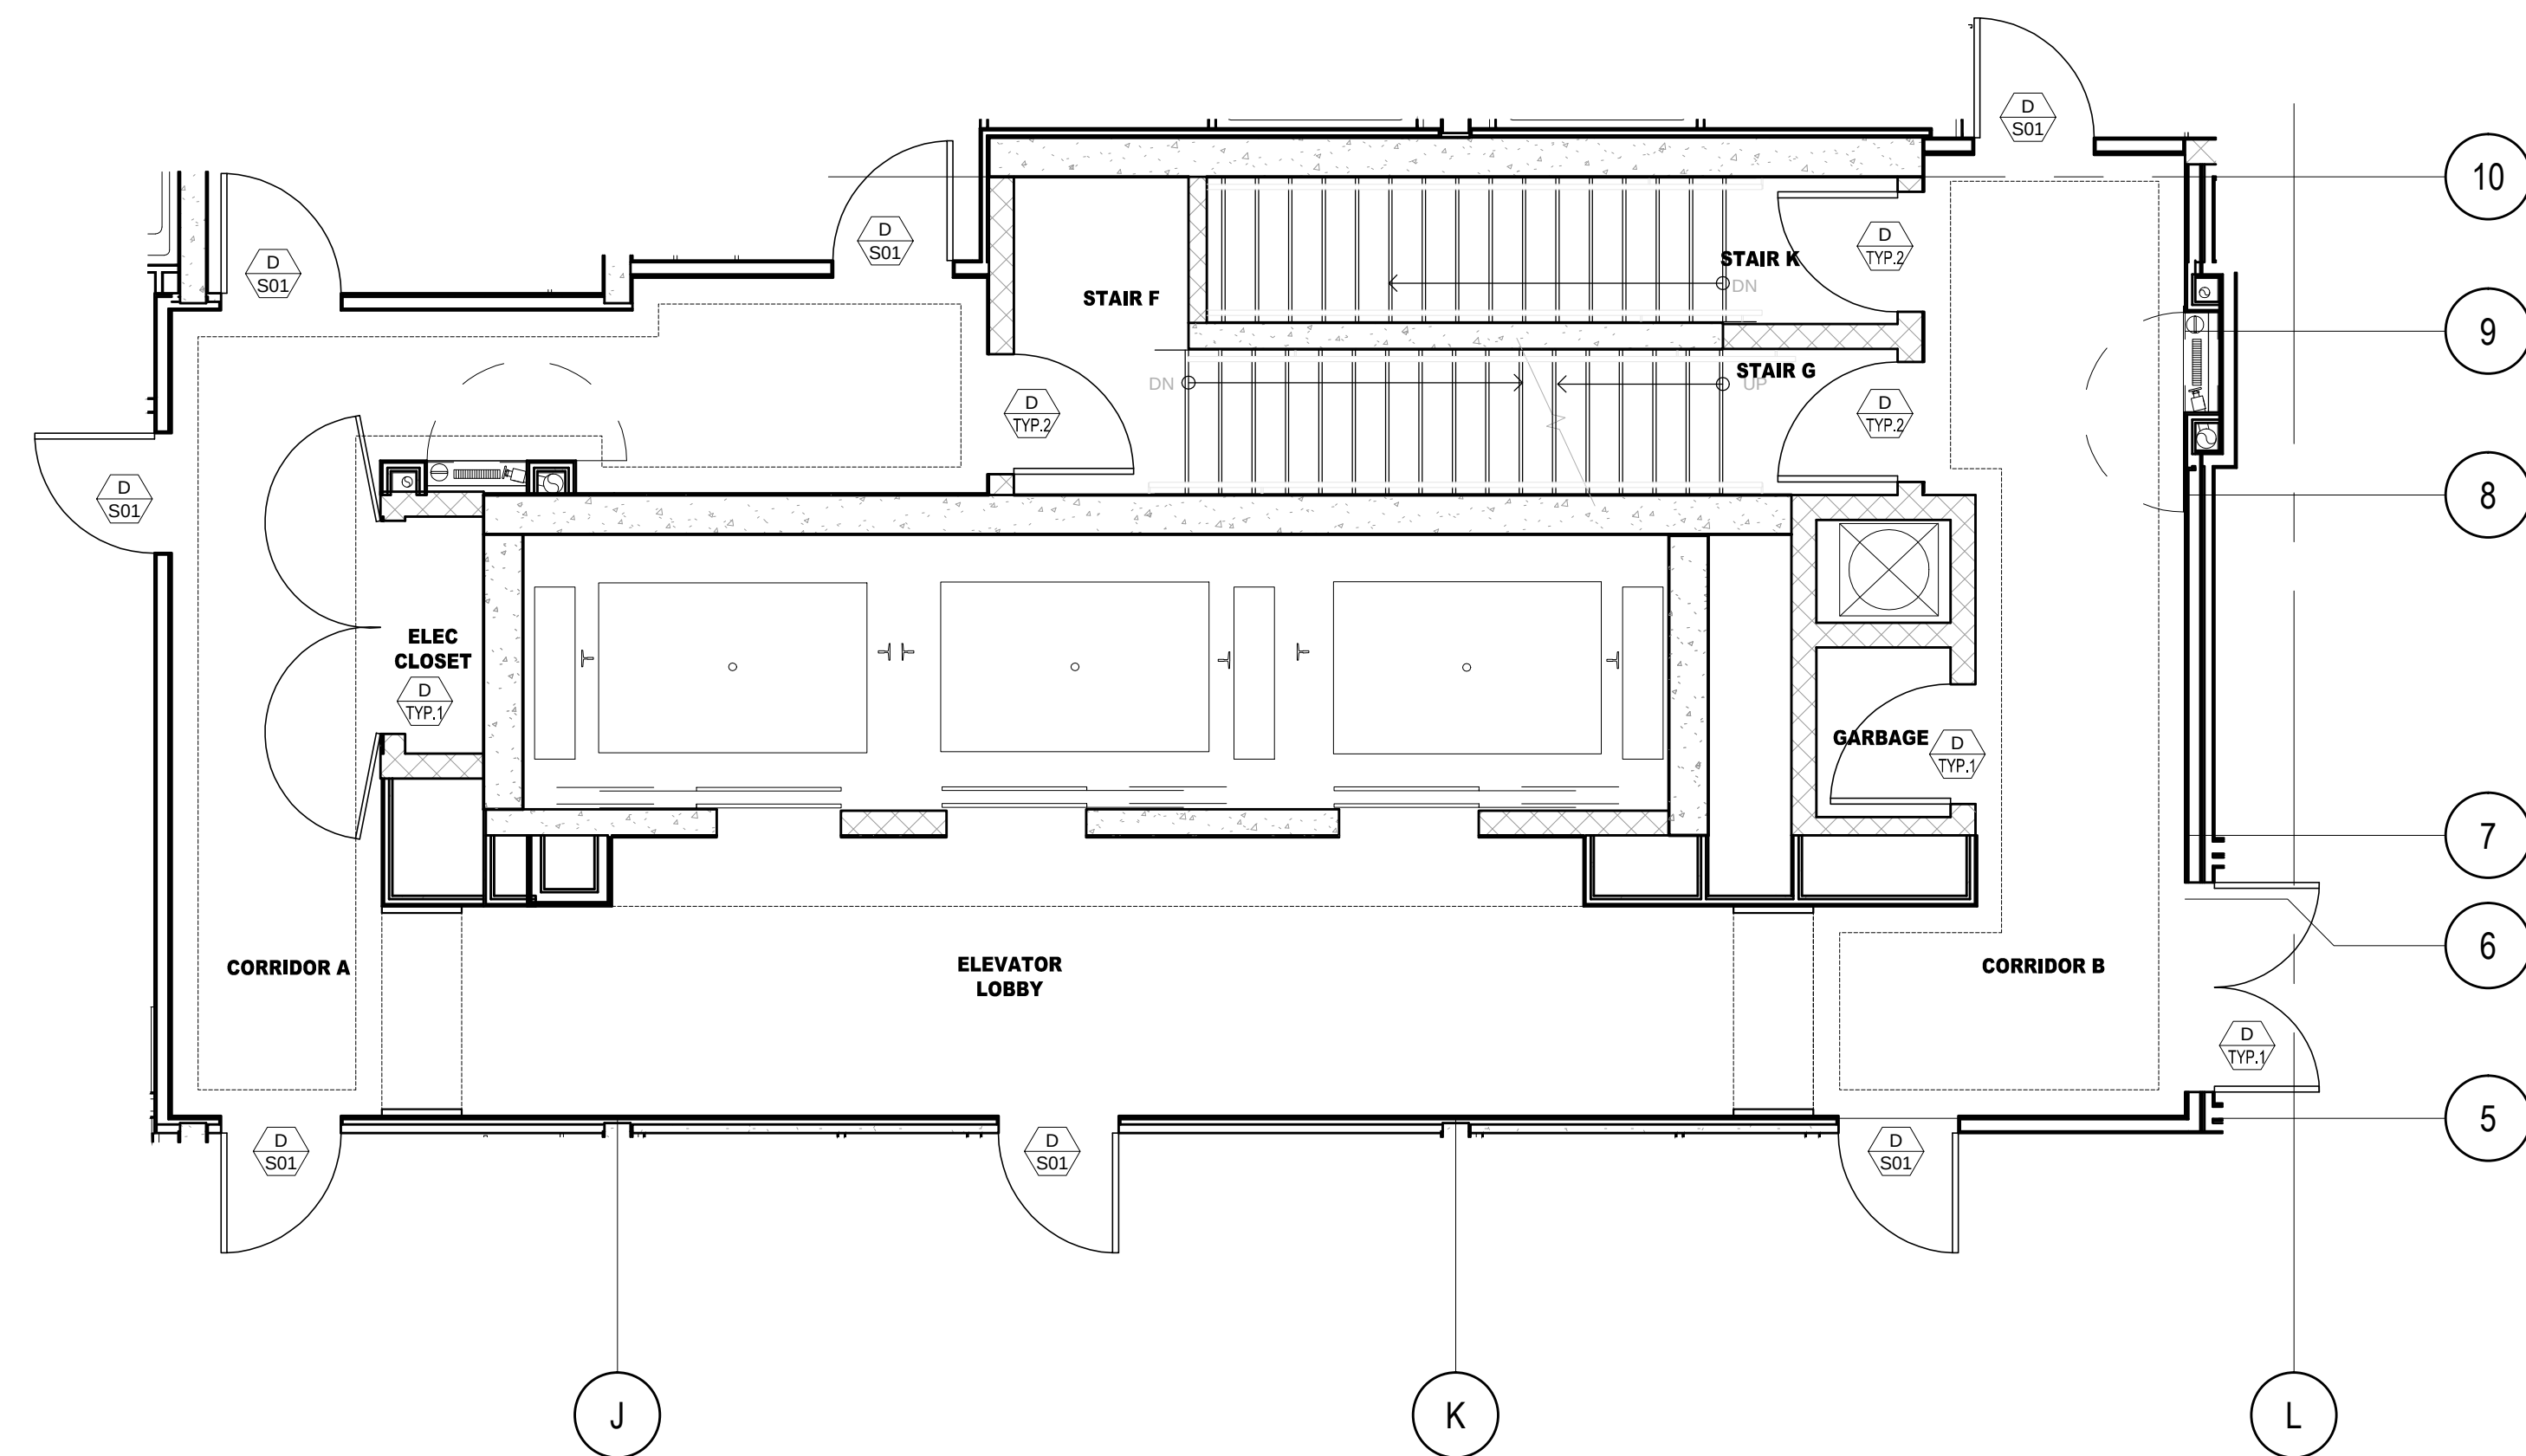


1 CONSTRUCTION PLAN
14TH FLOOR
SCALE: 1/50

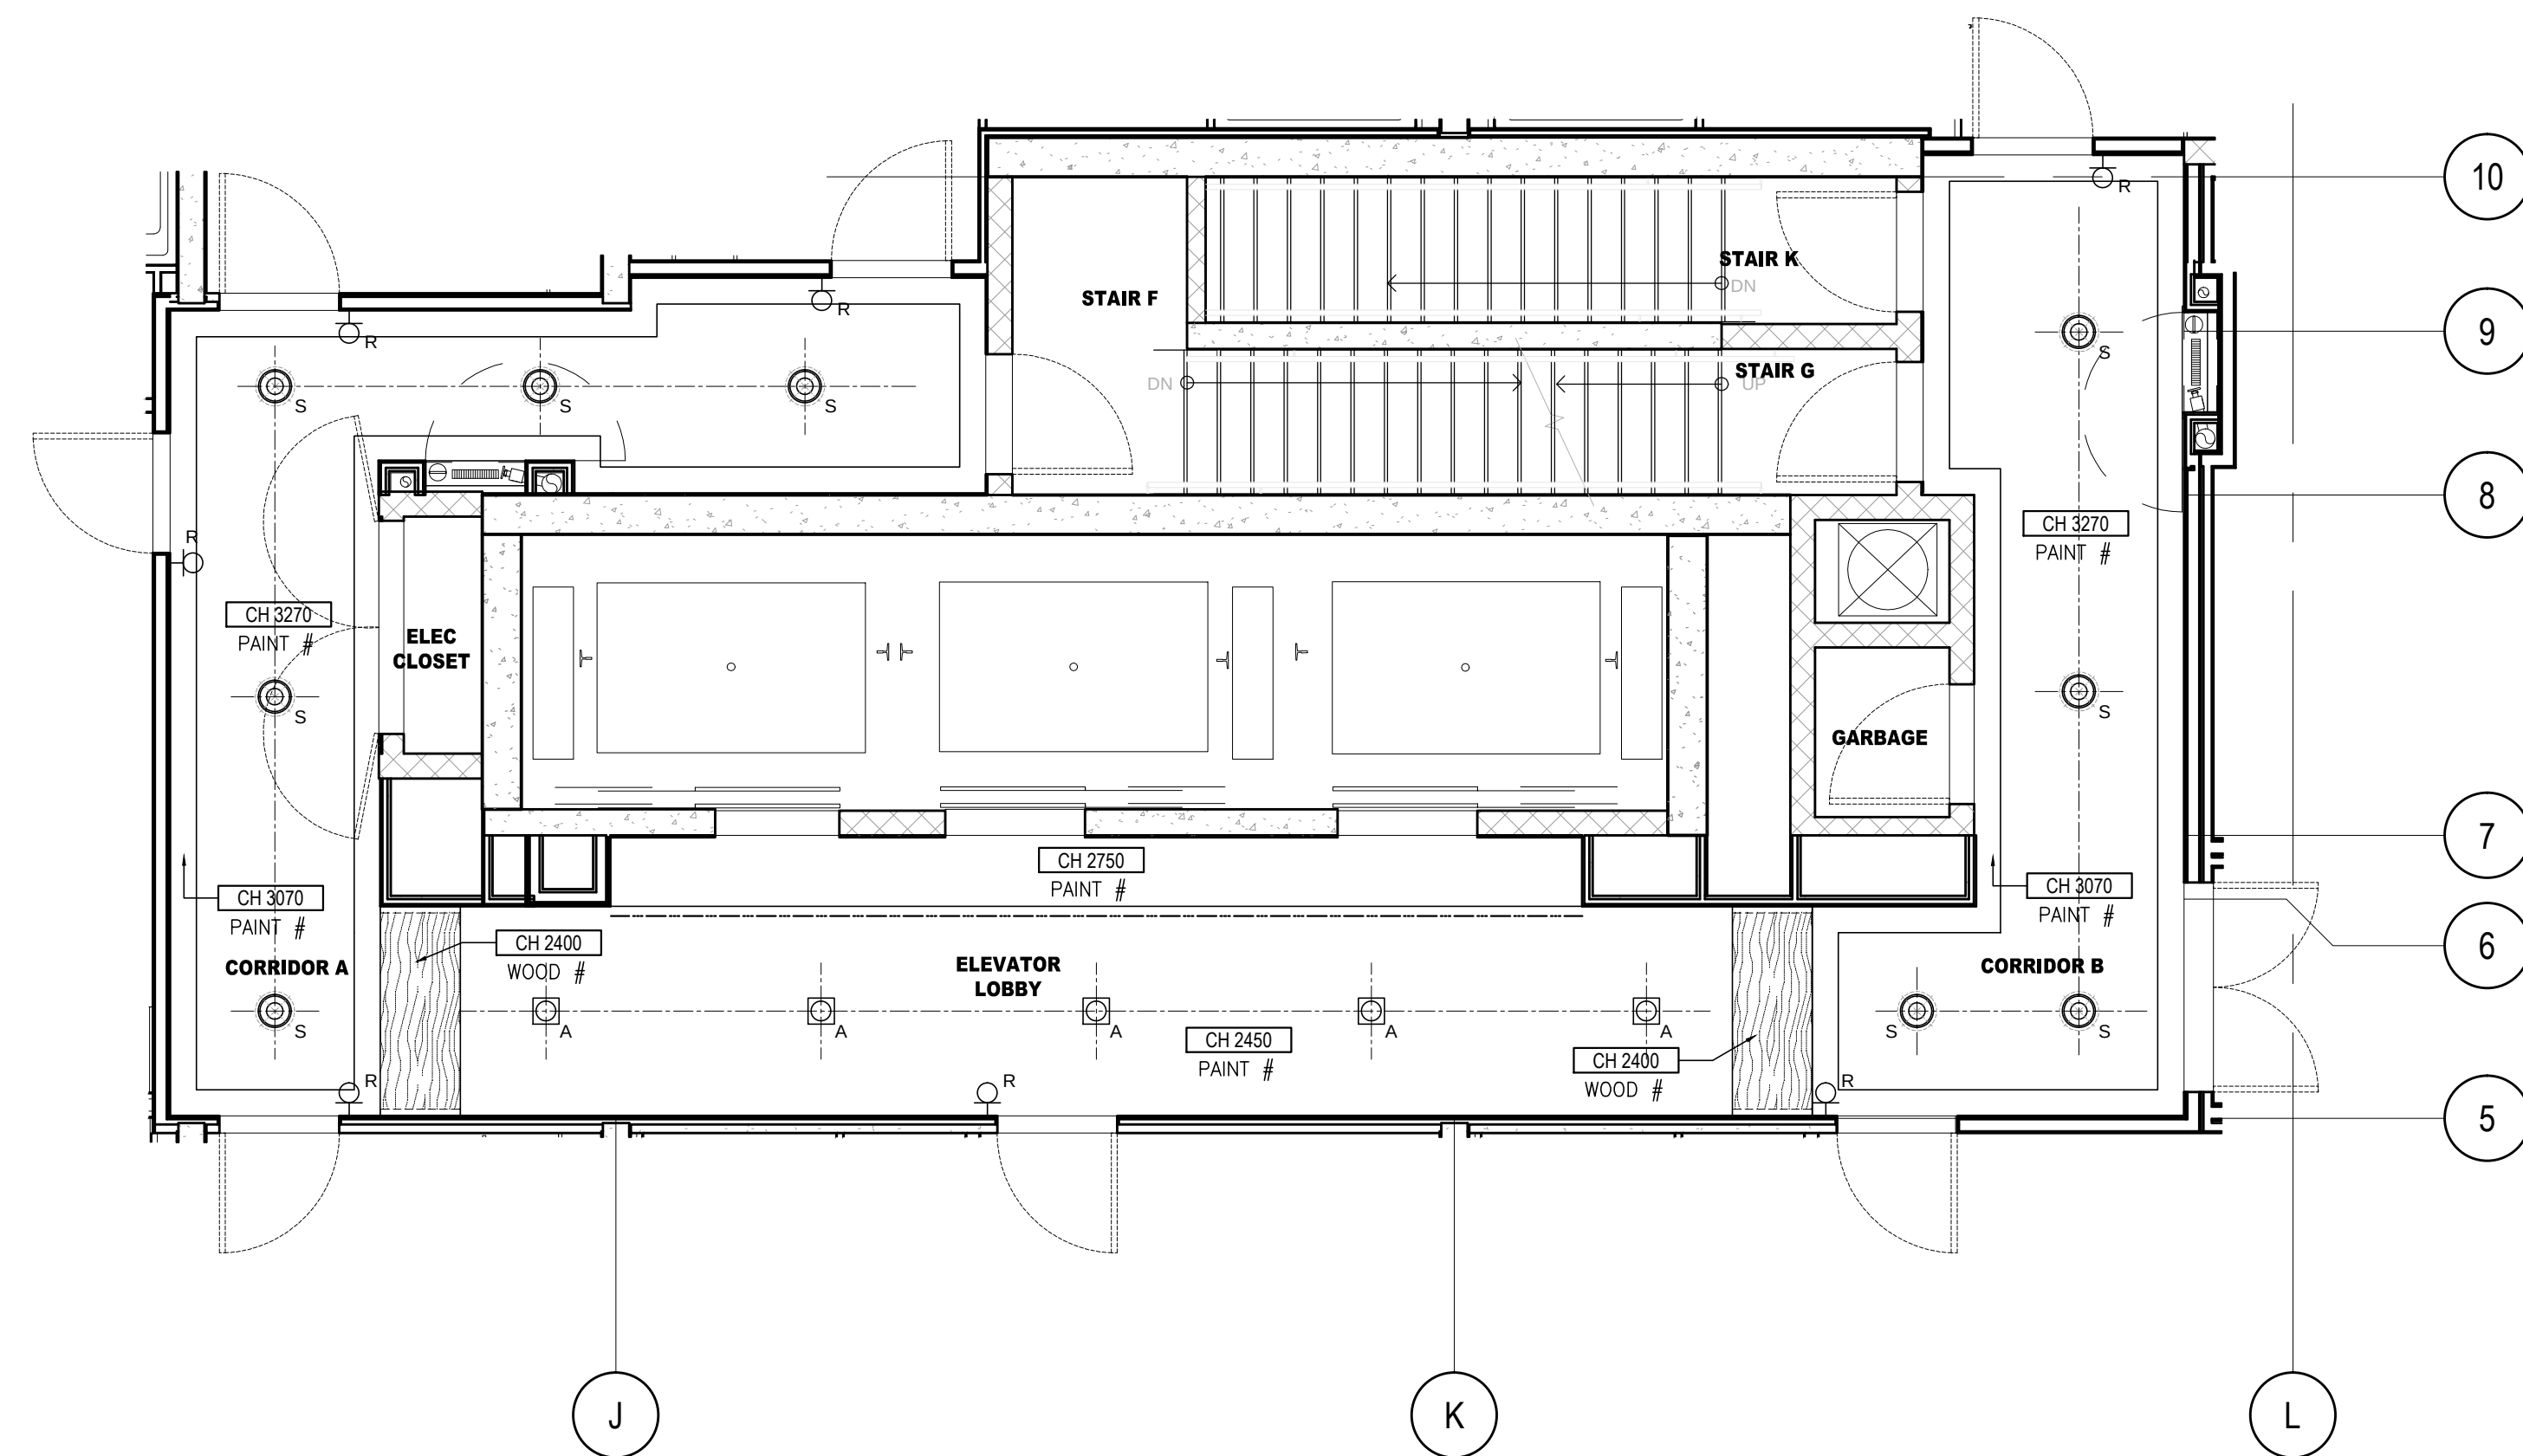

2 REFLECTED CEILING PLAN
14TH FLOOR
SCALE: 1/50

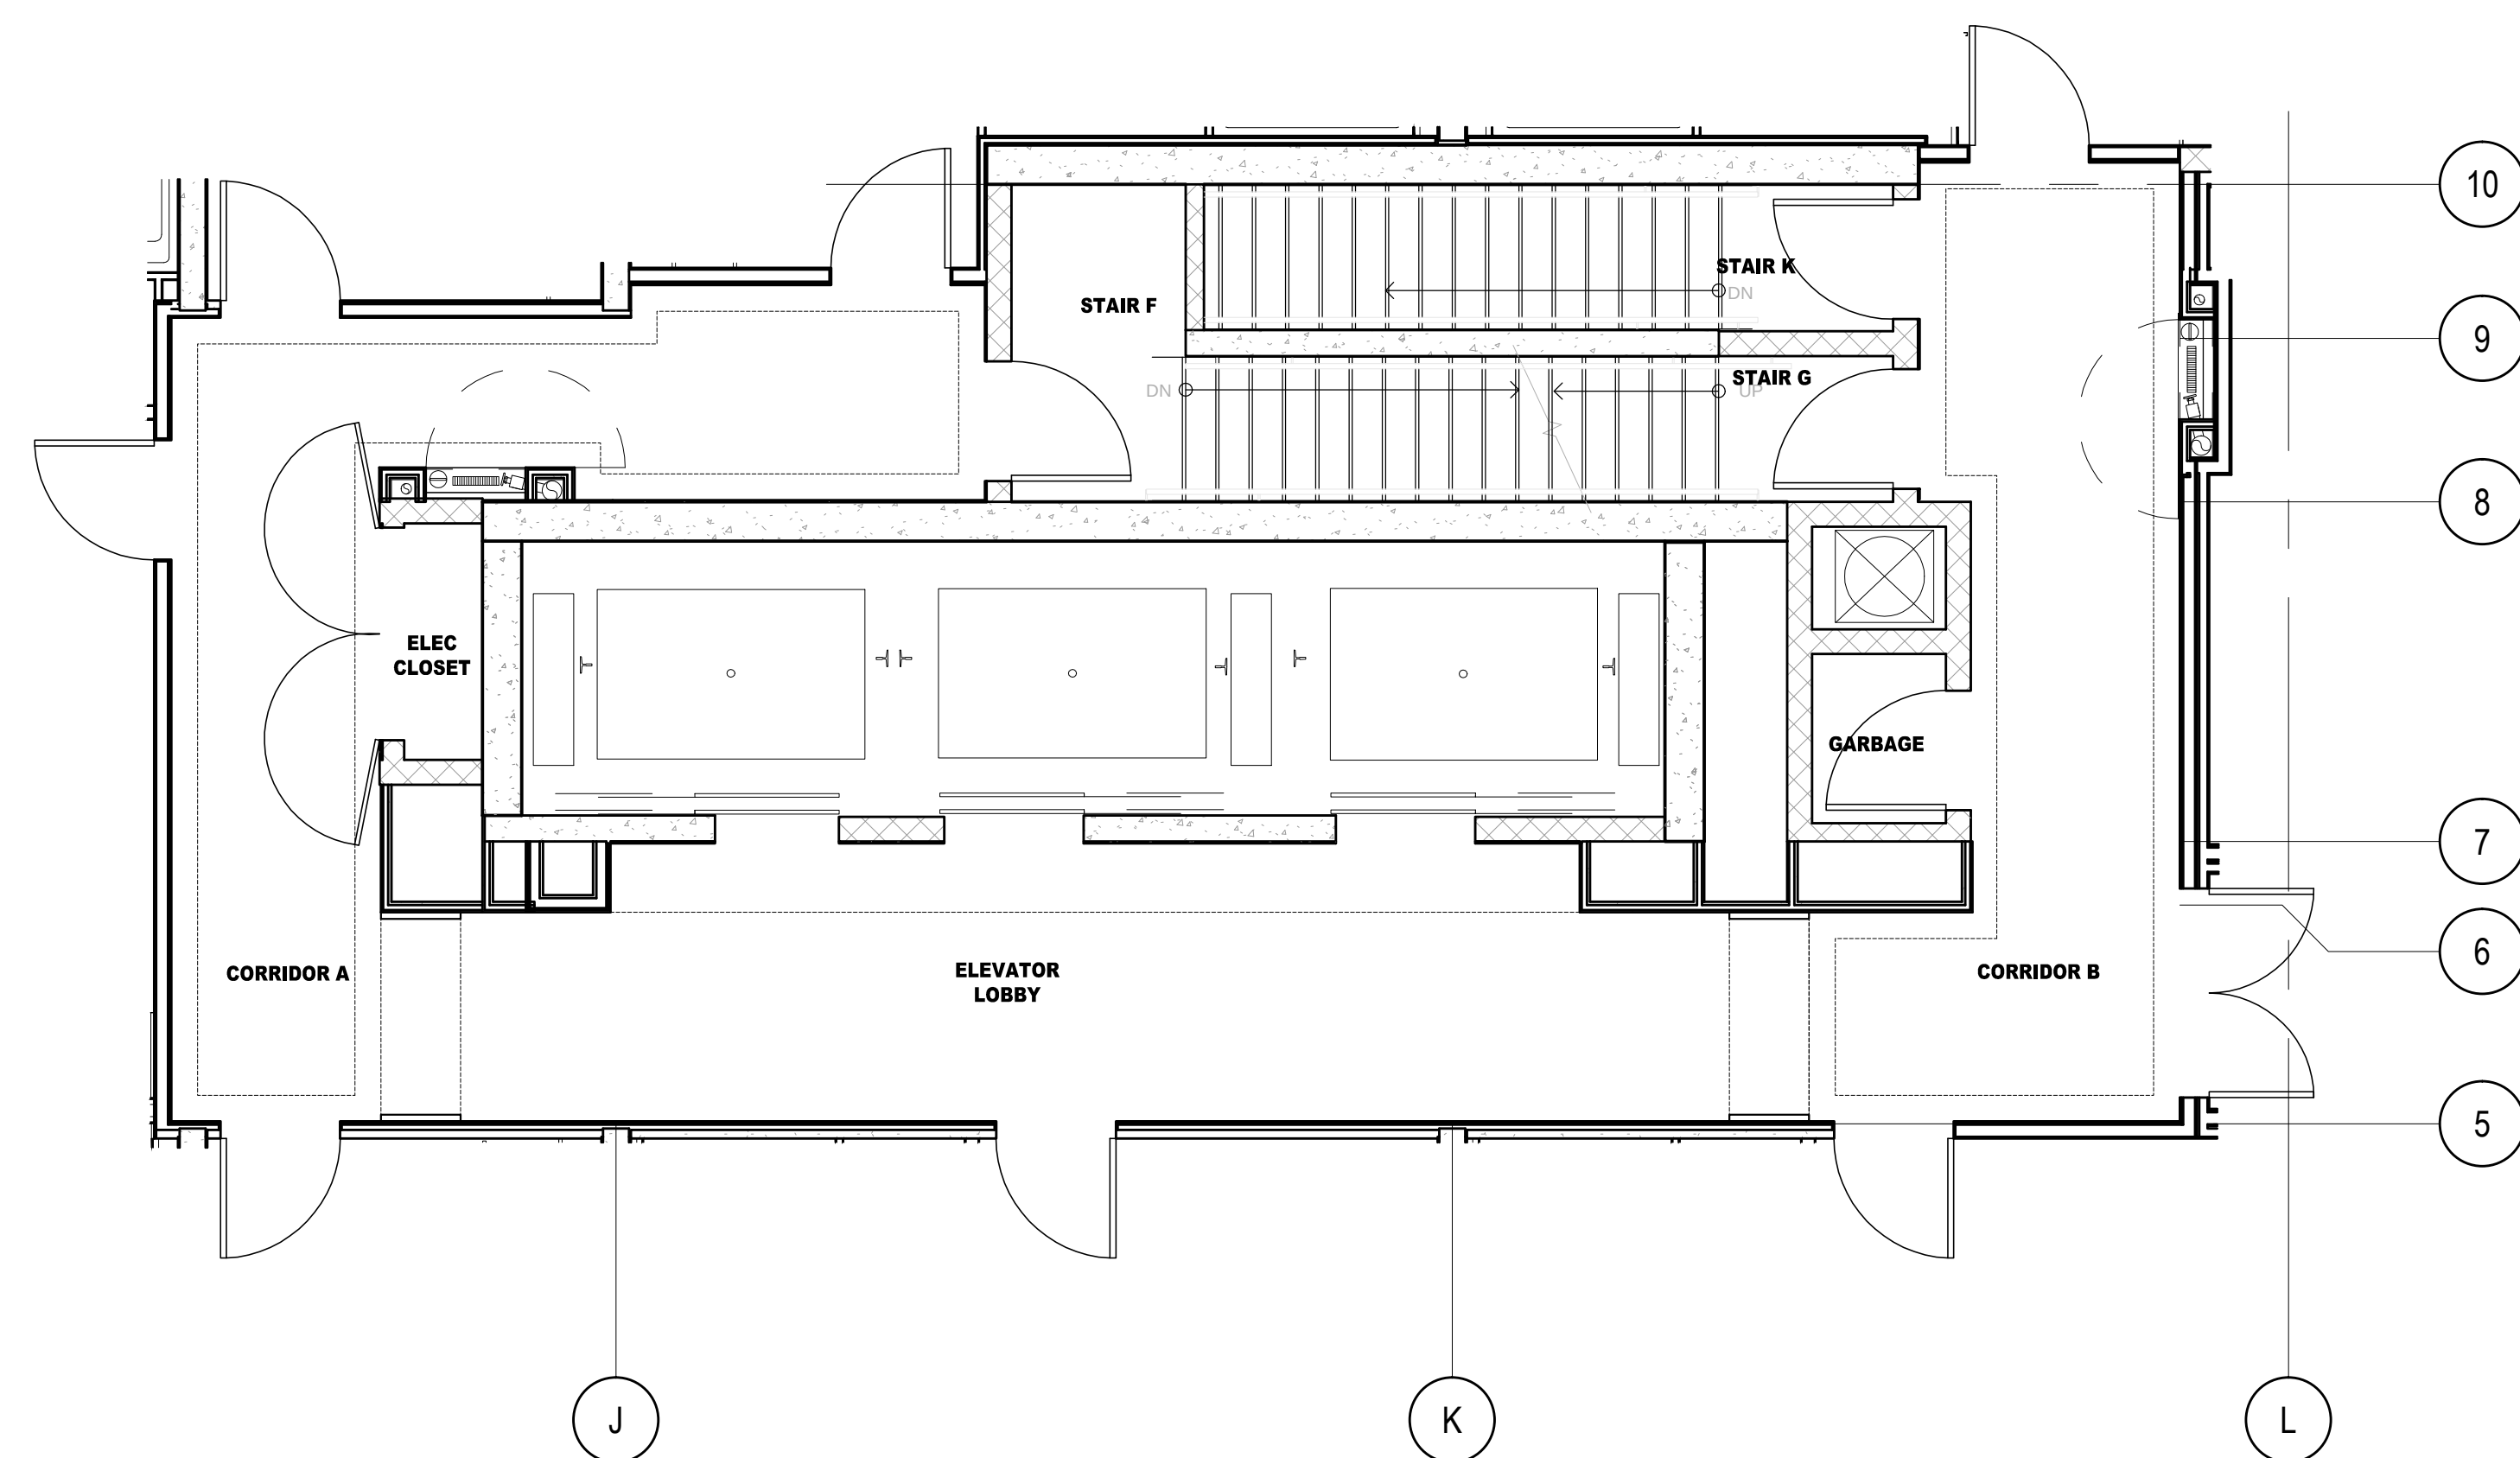

3 FLOOR FINISHES PLAN
14TH FLOOR
SCALE: 1/50

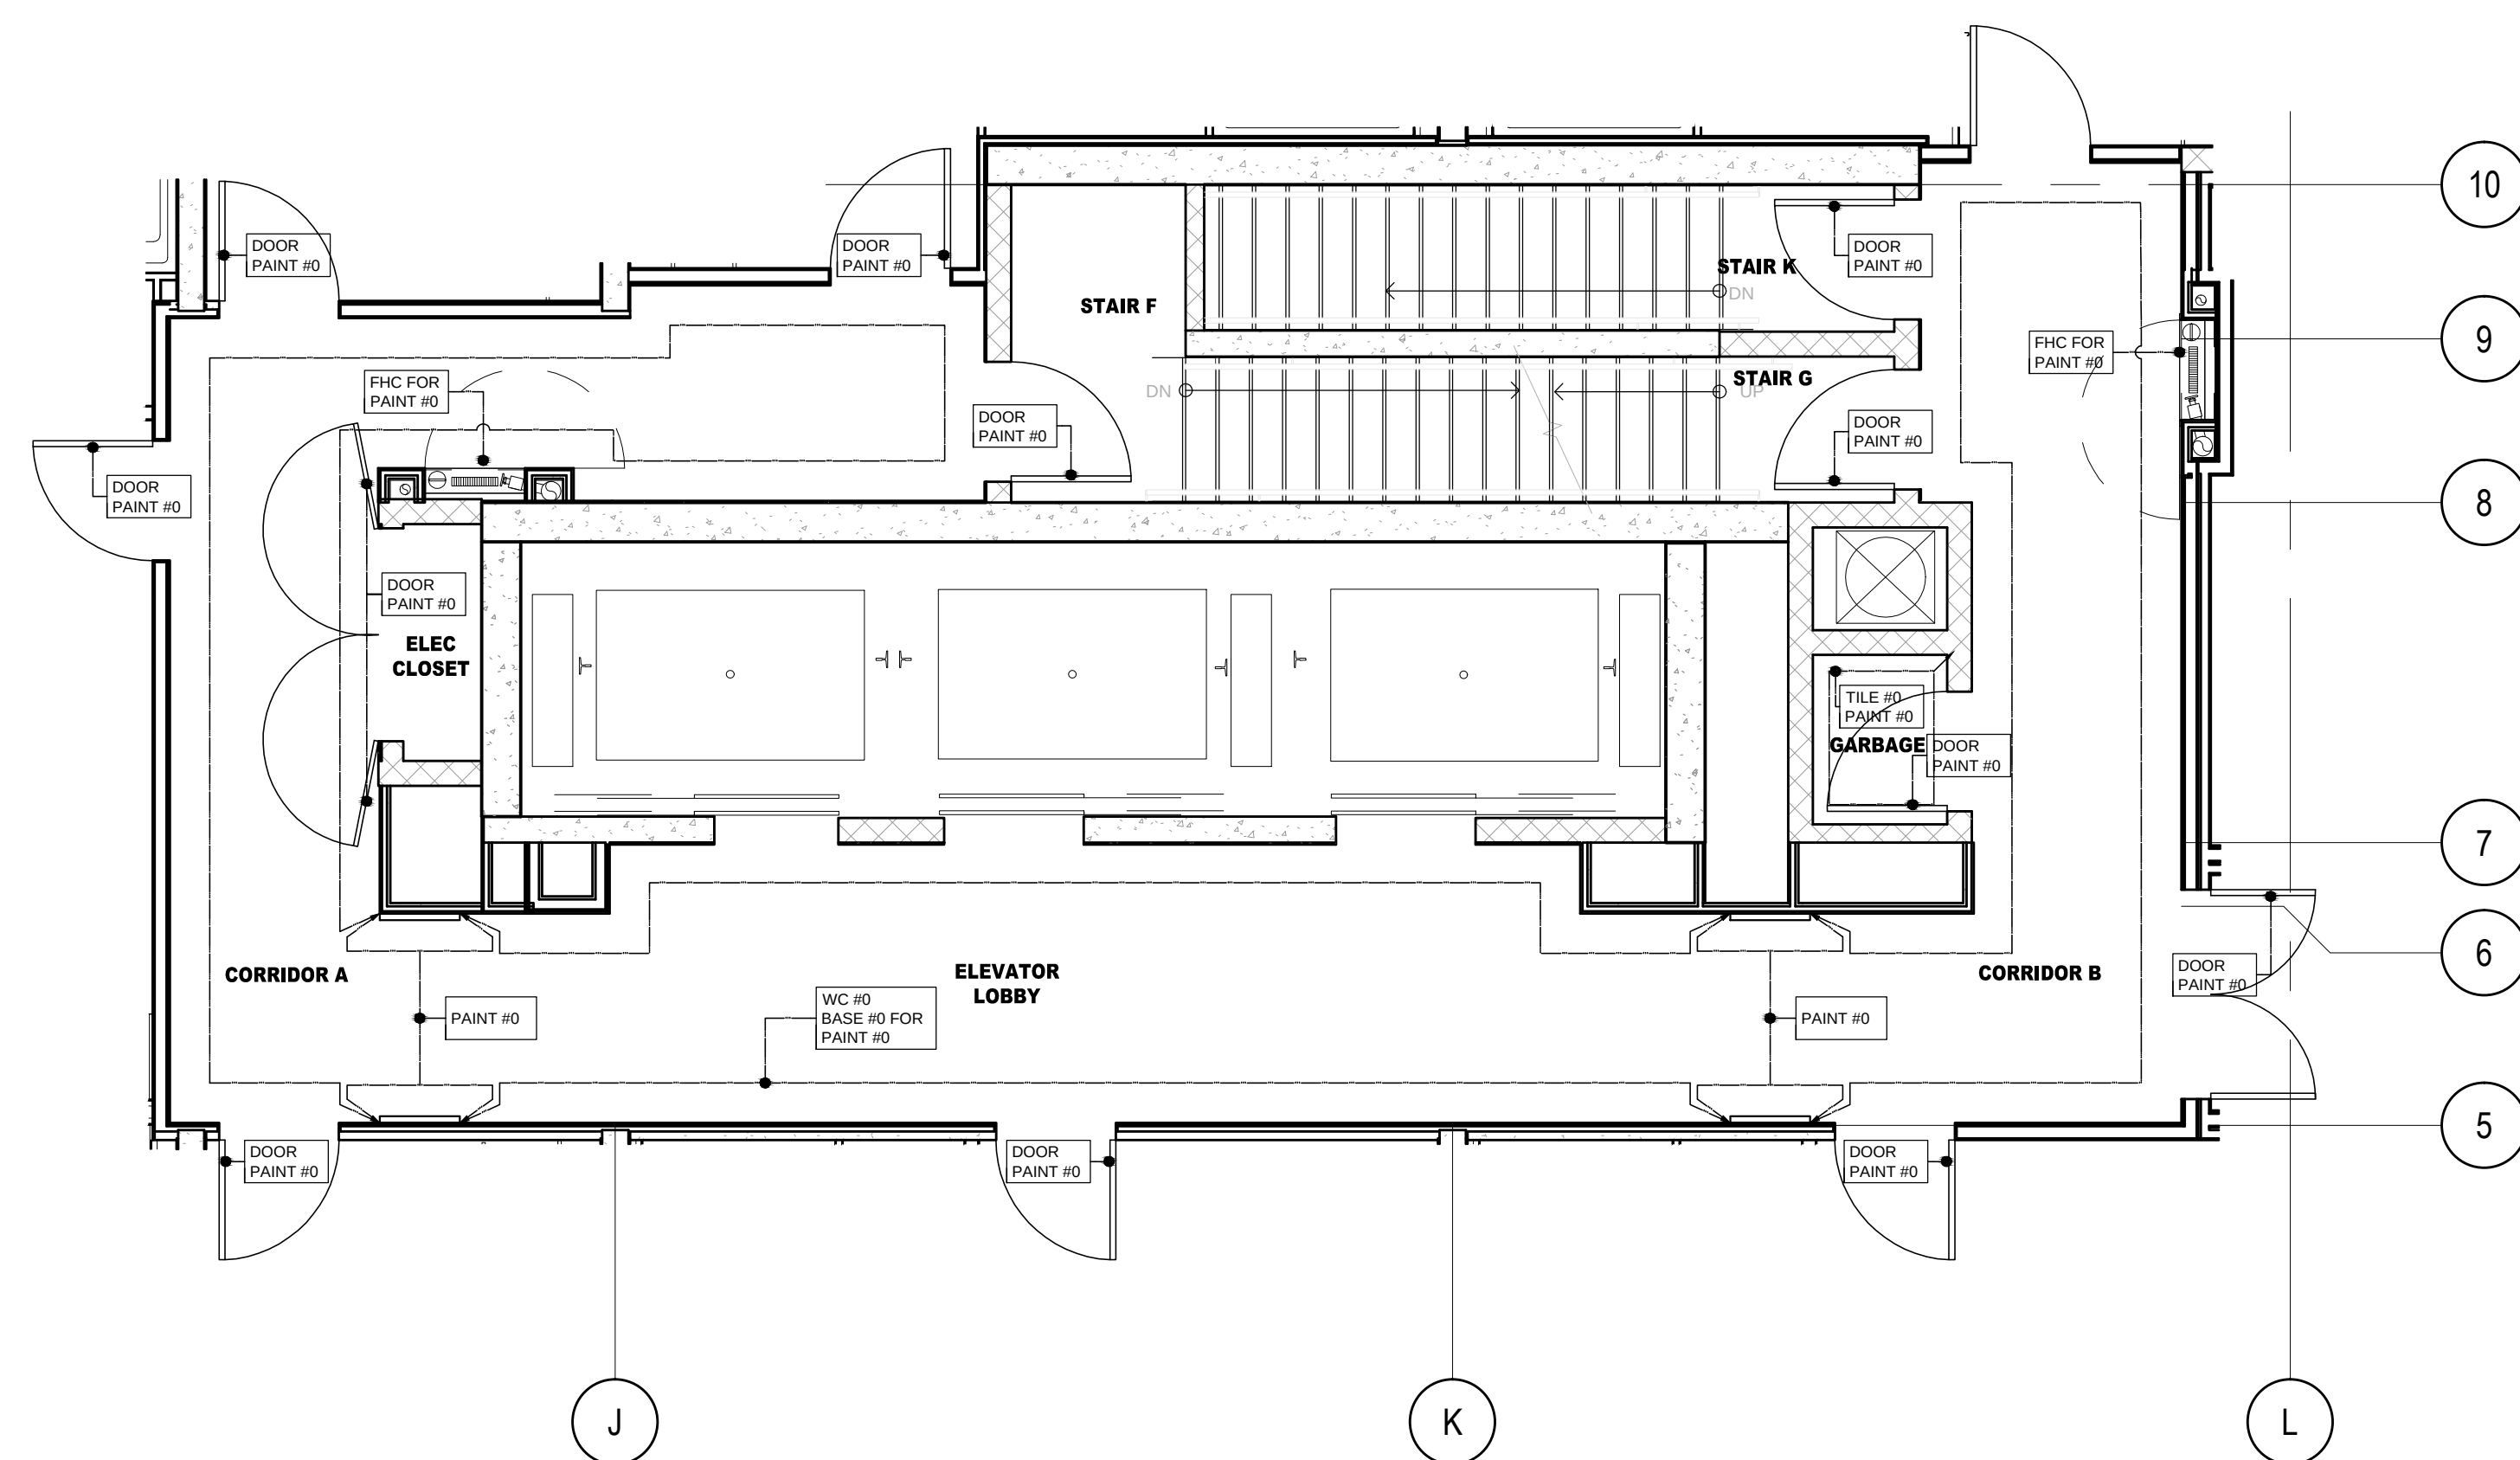


4 WALL FINISHES PLAN
14TH FLOOR
SCALE: 1/50

01	15 AUG / 14	ISSUED FOR PERMIT	AP
NO.	DATE	COMMENTS	INI
REVISIONS:			


UNION 31

UNION31 INC.
183 BATHURST STREET, STE. 201
TORONTO, ON, M5T 2R7, CANADA
TEL: 416-597-1576 FAX: 416-597-2139


PROJECT NAME:		ALEXANDRA PARK MAIN BUILDING	
PROJECT NO.:		13-949	
DRAWING NO.:		14TH FLOOR CONSTRUCTION PLAN & REFLECTED CEILING PLAN & FLOOR & WALL FINISHES PLANS	
DATE STARTED:		07 AUG / 13	
SCALE:		1" = 50'	
DRAWN BY:		AP	
APPROVED BY:		KC	
DRAWING NO.:		ID	
SCALE:		1" = 50'	
DRAWN BY:		AP	
APPROVED BY:		KC	

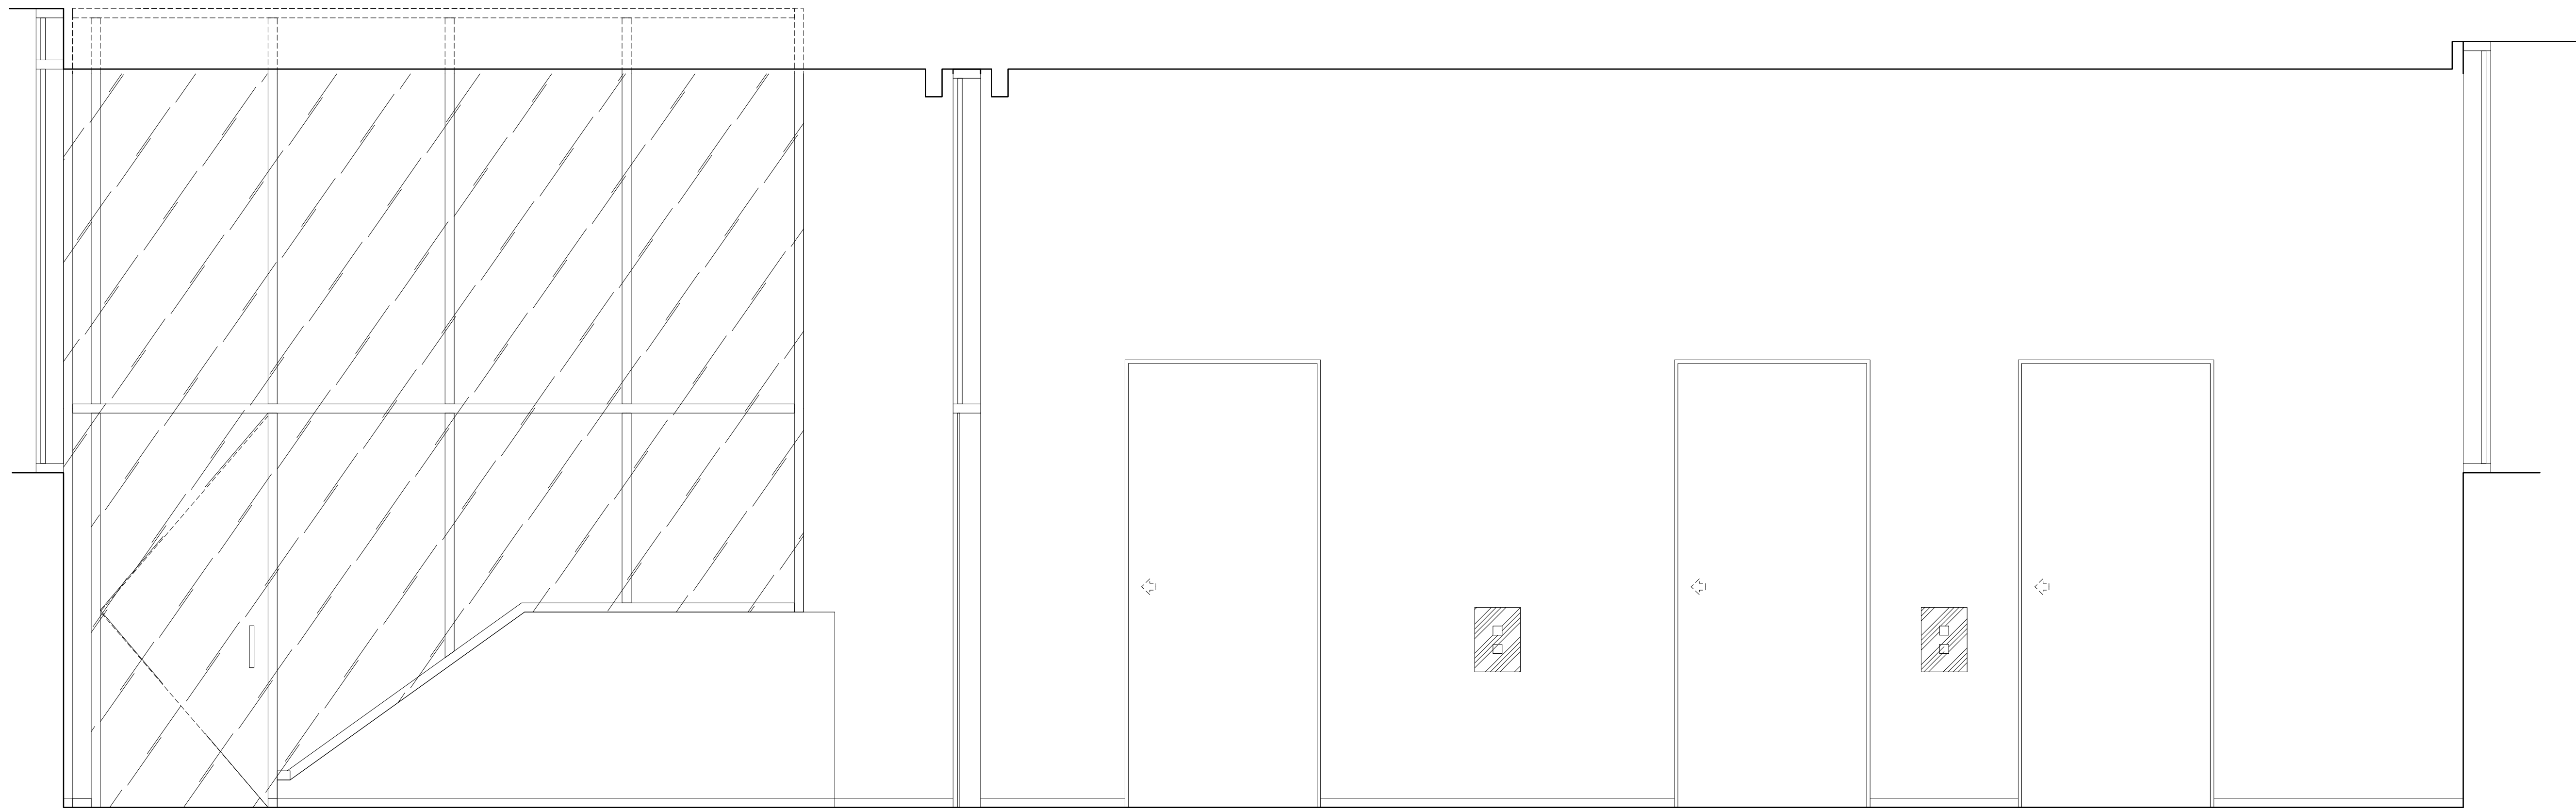


1 ELEVATION
P2 LEVEL
ELEVATOR LOBBY
SCALE 1:20

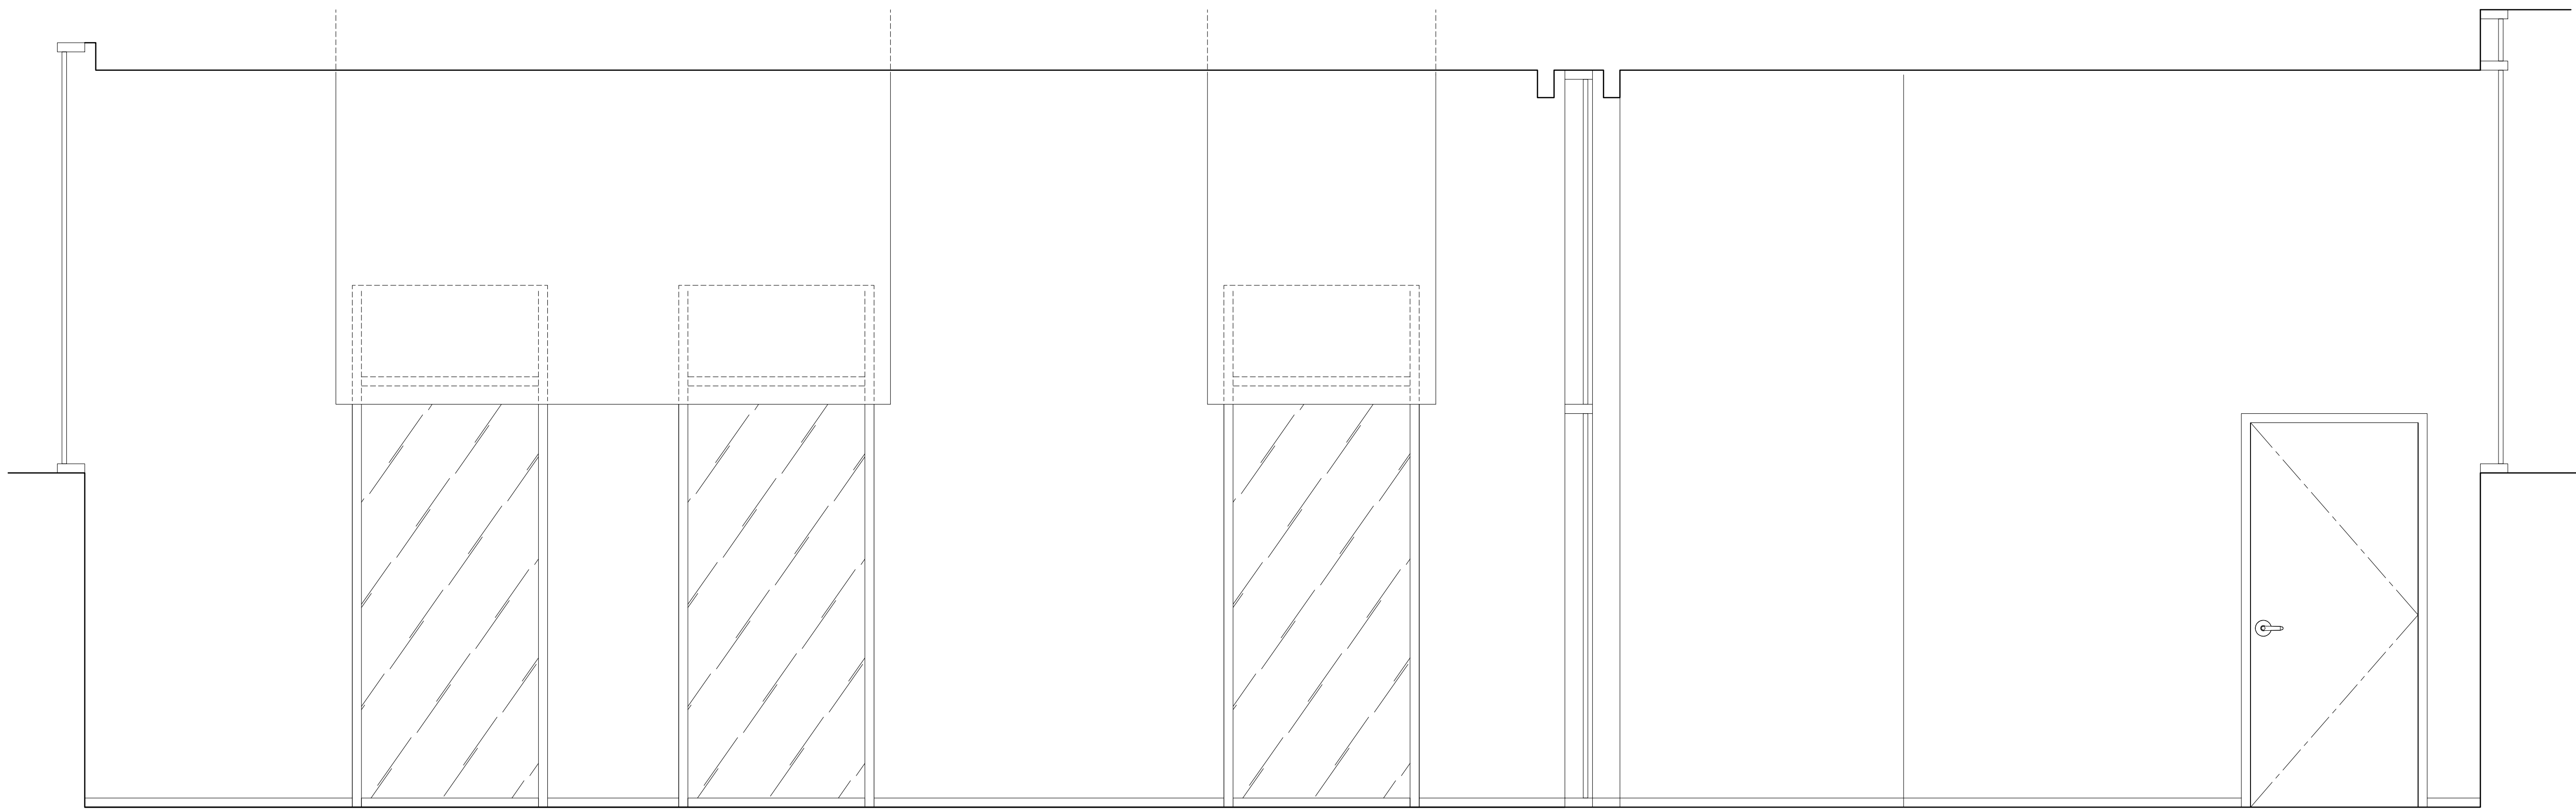


2 ELEVATION
P2 LEVEL
ELEVATOR LOBBY
SCALE 1:20

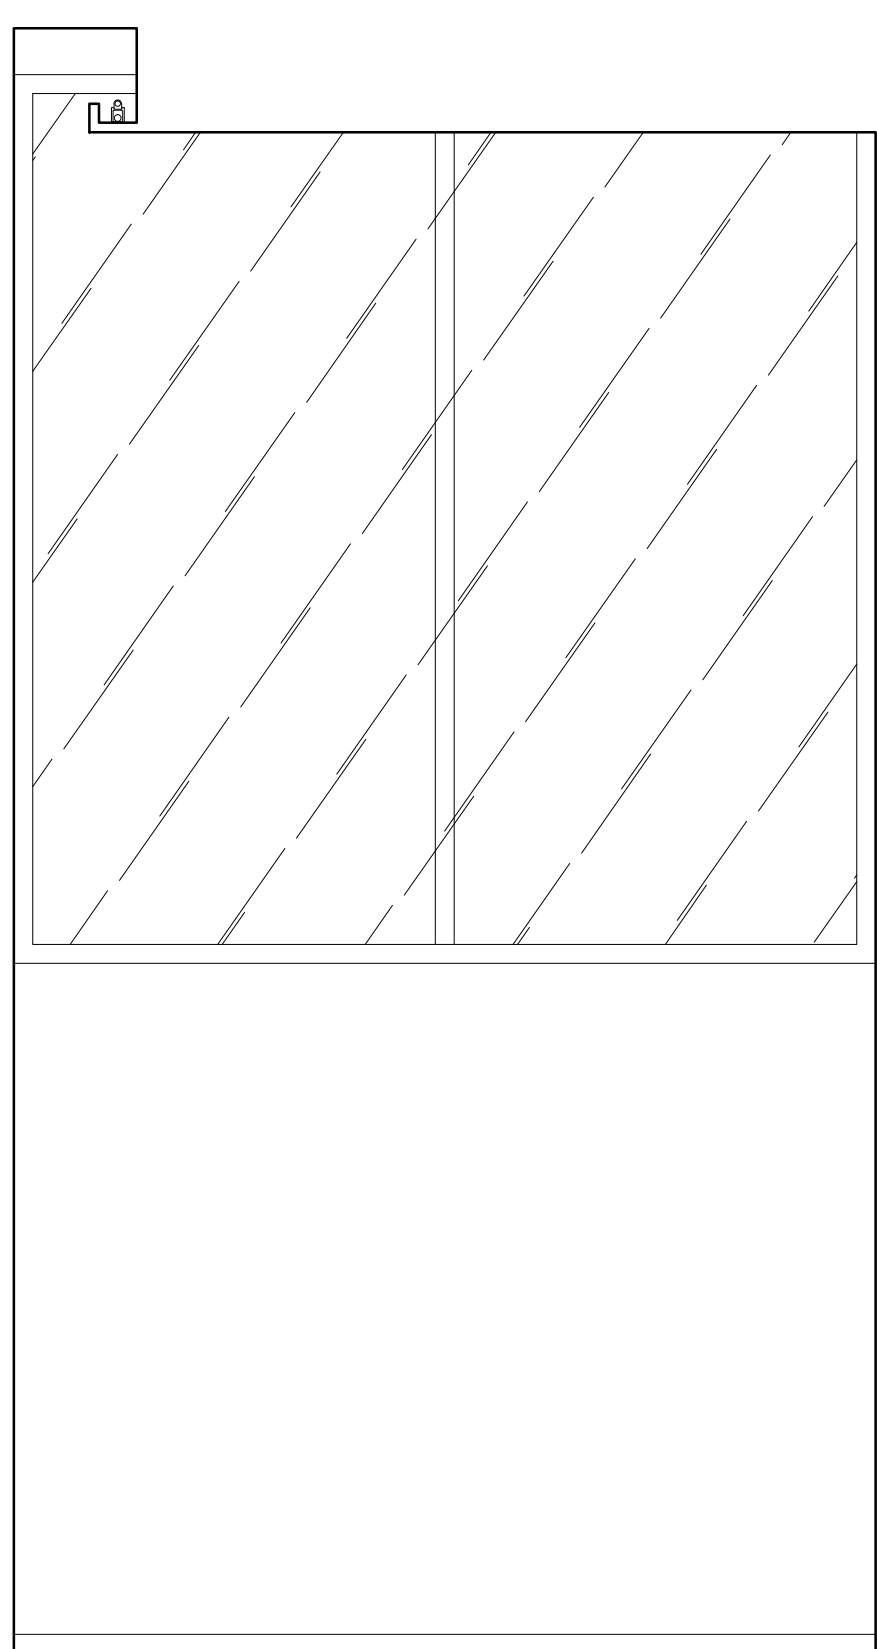


3 ELEVATION
P2 LEVEL
ELEVATOR LOBBY
SCALE 1:20

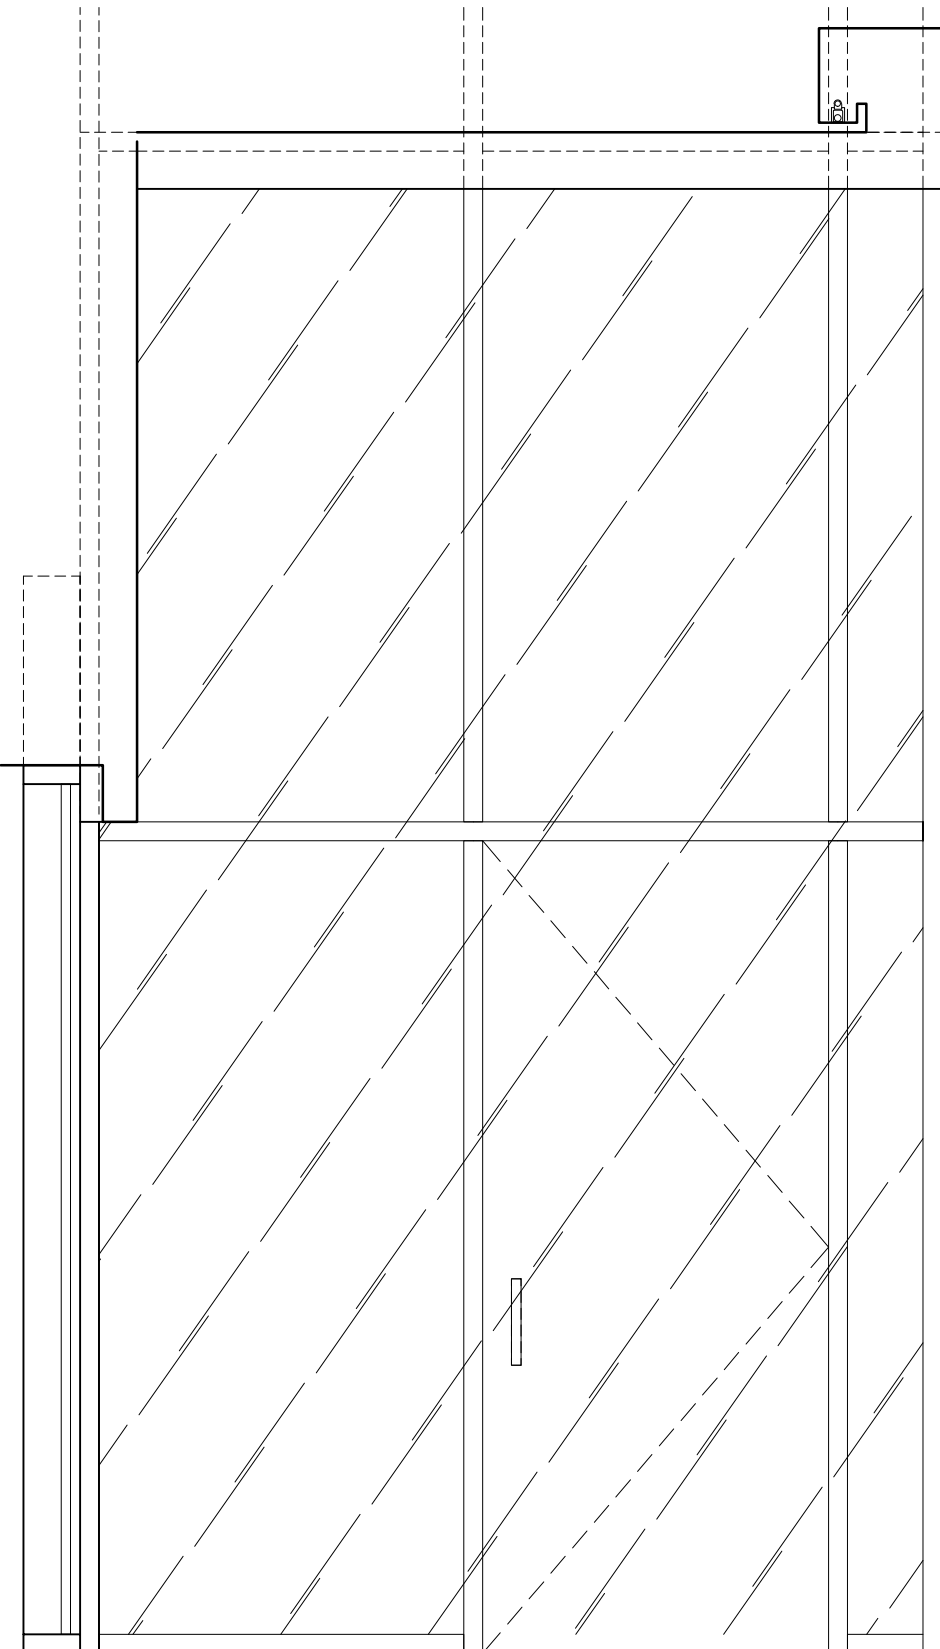

4 ELEVATION
P2 LEVEL
ELEVATOR LOBBY
SCALE 1:20

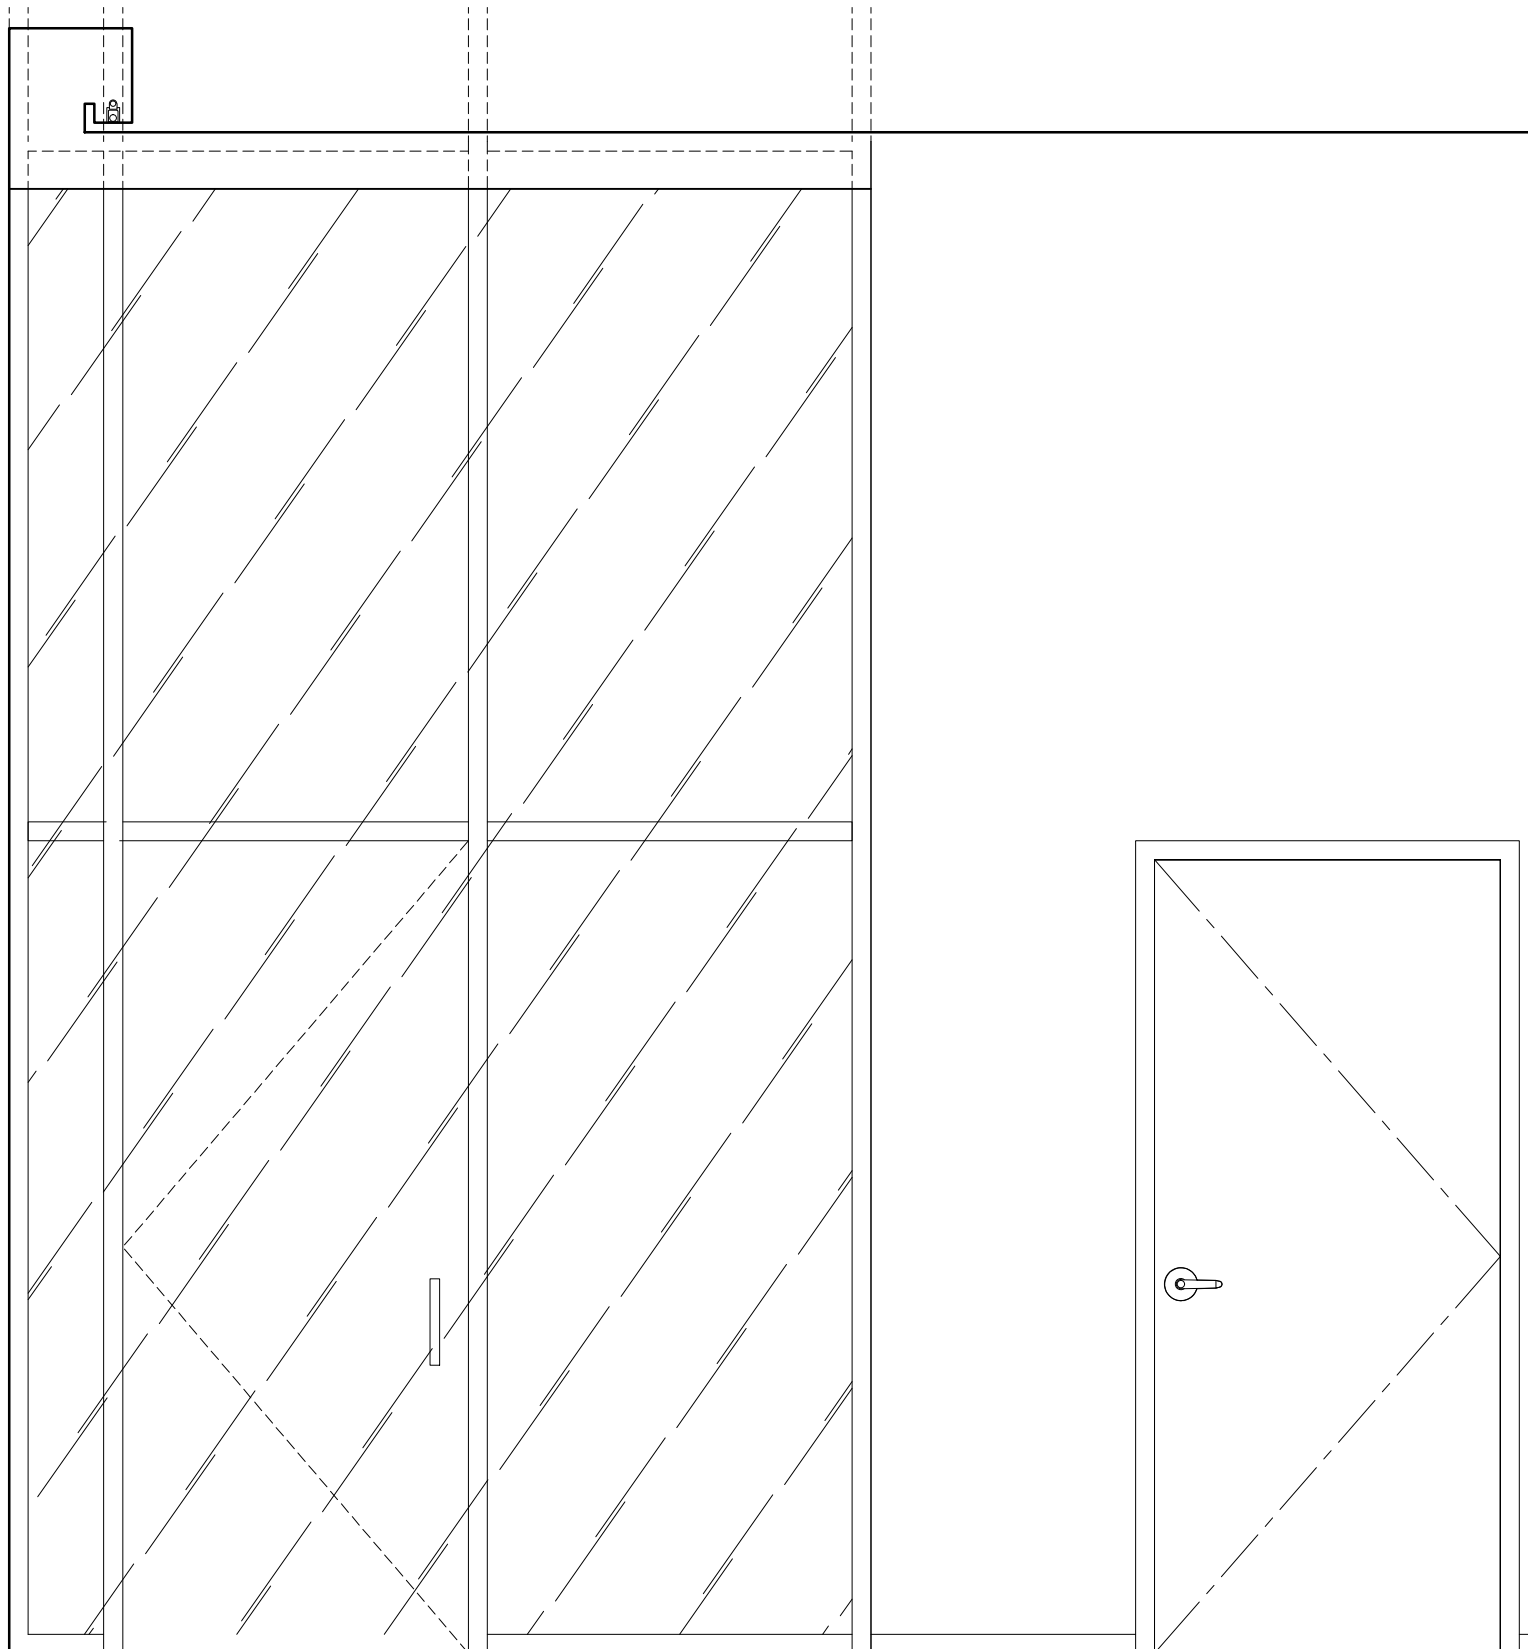

5 ELEVATION
P2 LEVEL
ELEVATOR LOBBY
SCALE 1:20

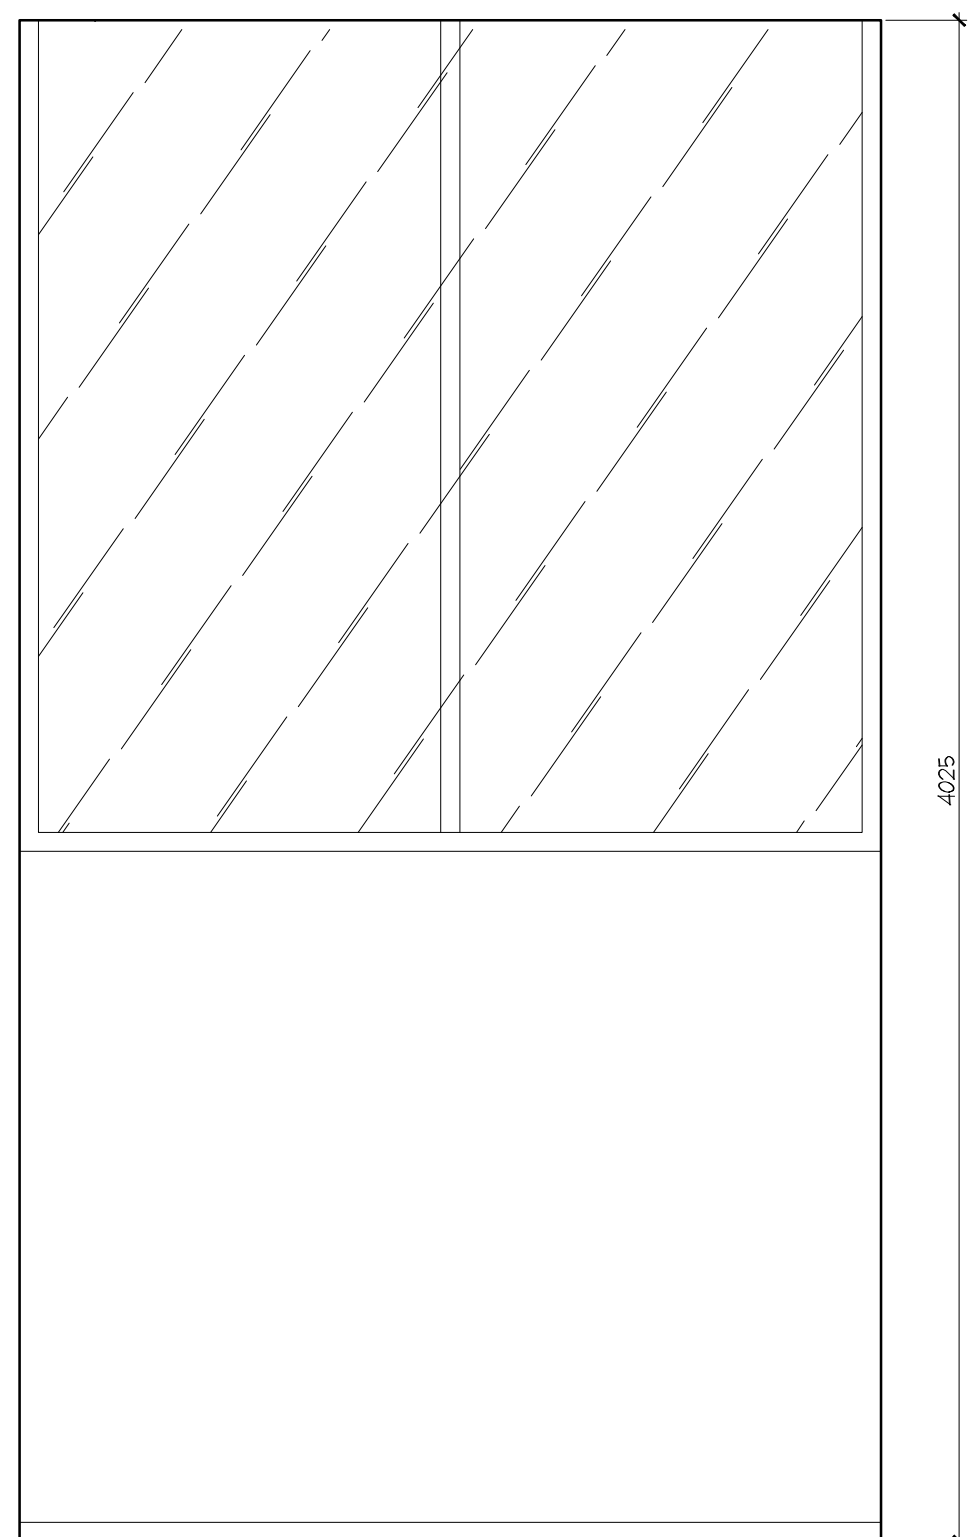

6 ELEVATION
P2 LEVEL
ELEVATOR LOBBY
SCALE 1:20

DO NOT SCALE DRAWINGS.

CONTRACTOR MUST VERIFY ALL DRAWINGS, DIMENSIONS, DETAILS AND SPECIFICATIONS AND REPORT ANY DISCREPANCIES TO UNION 31 INC. BEFORE PROCEEDING WITH WORK. MATERIALS MAY NOT BE SUBSTITUTED WITHOUT WRITTEN APPROVAL FROM UNION 31 INC.

ALL DRAWINGS AND SPECIFICATIONS ARE INSTRUMENTS OF SERVICE AND THE PROPERTY OF UNION 31 INC. WHICH MUST BE RETURNED AT THE COMPLETION OF THE WORK.

PRINTED: 20-Aug-14

01	15 AUG / 14	ISSUED FOR PERMIT	AP
NO.	DATE	COMMENTS	INI
REVISIONS:			

UNION31 INC.
183 BATHURST STREET, STE. 201
TORONTO, ON, M5T 2R7, CANADA
TEL: 416-597-1576 FAX: 416-597-2139

PROJECT NAME:
ALEXANDRA PARK
MAIN BUILDING
BLOCK 11
ON, Canada
PROJECT NO.: 13-949
DRAWING(S):

TYPICAL ELEVATIONS


DATE STARTED:	07 AUG / 13	DRAWING NO.:	ID
SCALE:	1 : 20		2.0.0
DRAWN BY:	AP		
APPROVED BY:	KC		

DO NOT SCALE DRAWINGS.


CONTRACTOR MUST VERIFY ALL DRAWINGS, DIMENSIONS, DETAILS AND SPECIFICATIONS AND REPORT ANY DISCREPANCIES TO UNION 31 INC. BEFORE PROCEEDING WITH WORK. MATERIALS MAY NOT BE SUBSTITUTED WITHOUT WRITTEN APPROVAL FROM UNION 31 INC.

ALL DRAWINGS AND SPECIFICATIONS ARE INSTRUMENTS OF SERVICE AND THE PROPERTY OF UNION 31 INC. WHICH MUST BE RETURNED AT THE COMPLETION OF THE WORK.


PRINTED: 20-Aug-14

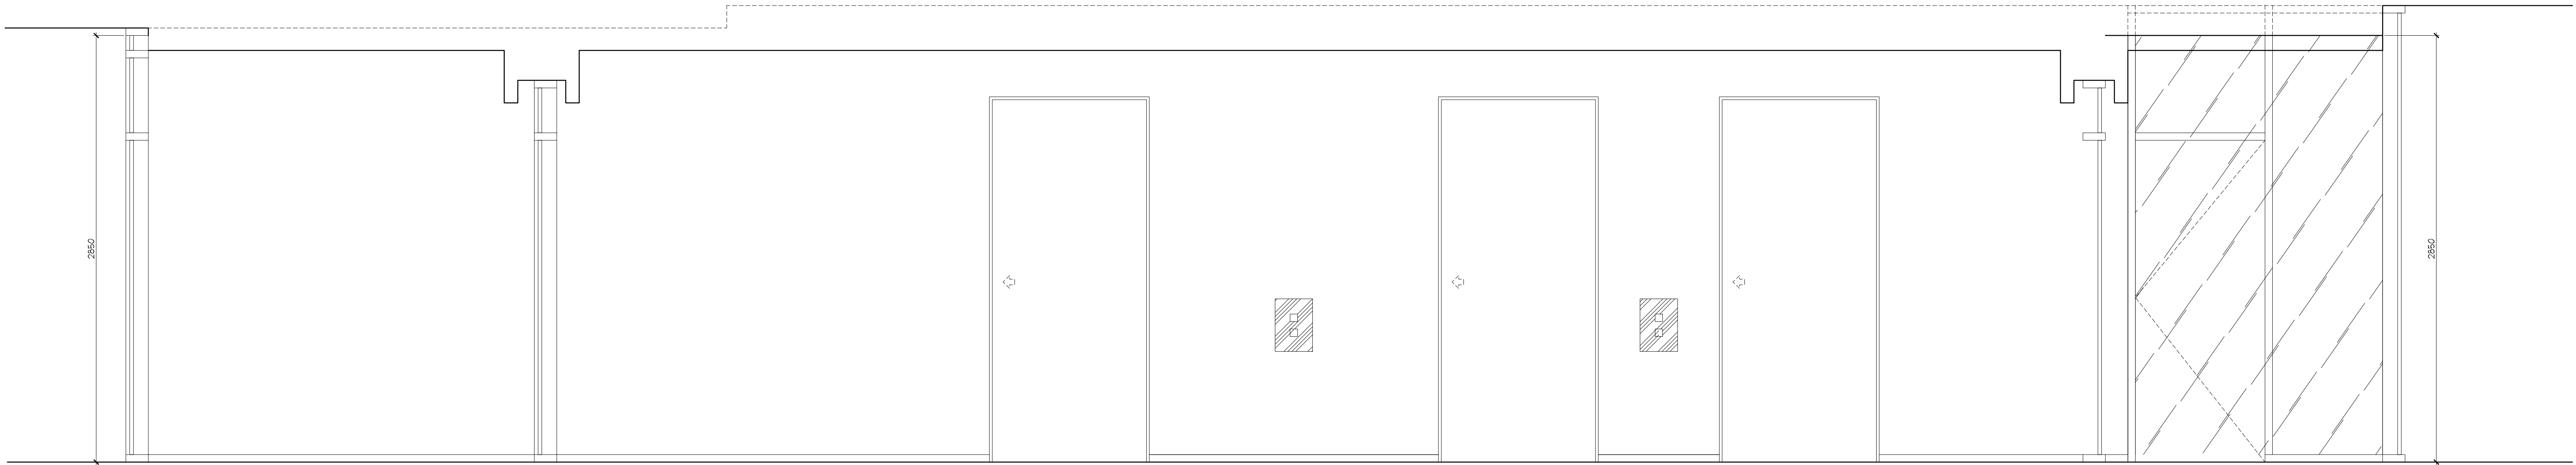


1 ELEVATION
ID2.0.1 / P1 LEVEL
ELEVATOR LOBBY SCALE 1:20

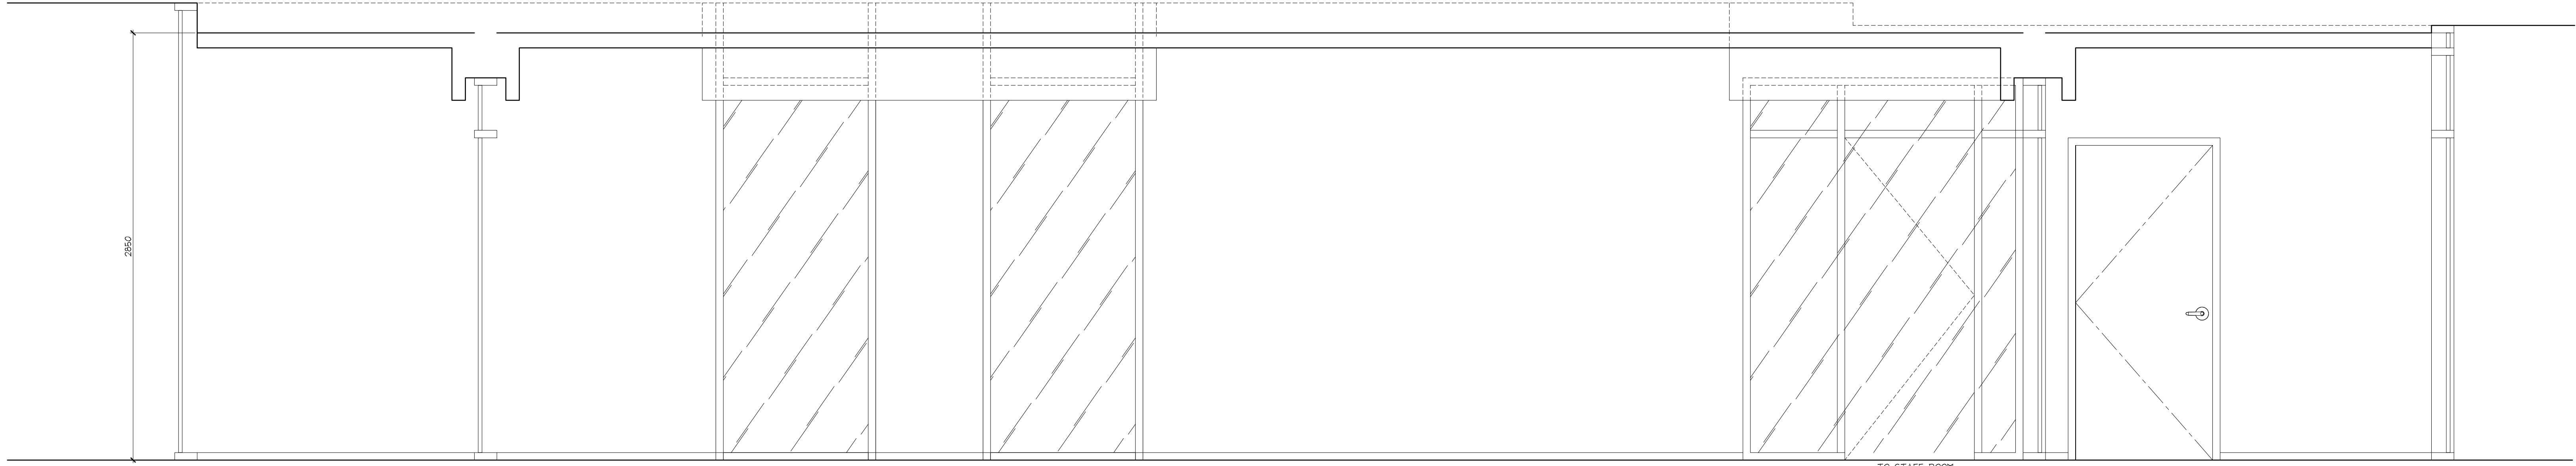


2 ELEVATION
ID2.0.1 / P1 LEVEL
ELEVATOR LOBBY SCALE 1:20

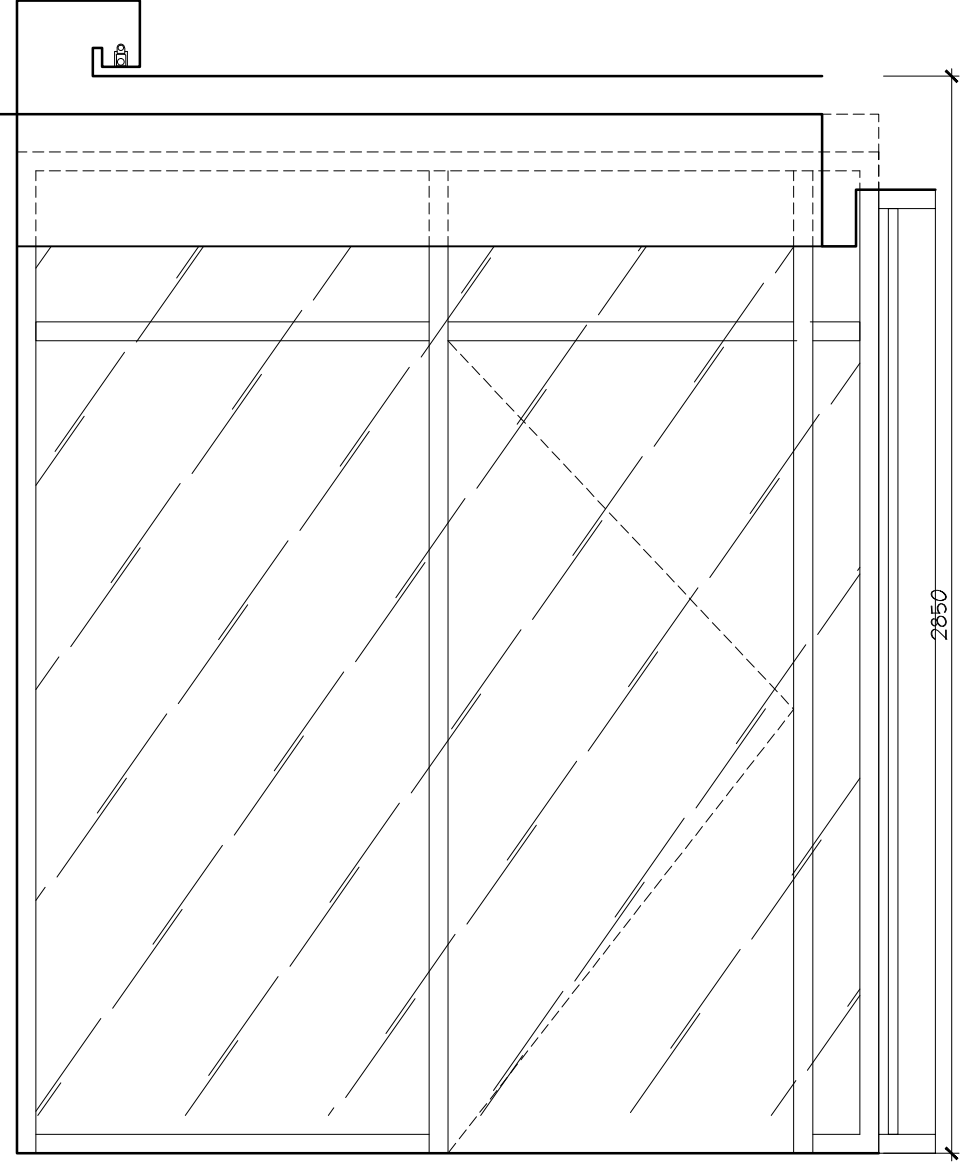


3 ELEVATION
ID2.0.1 / P1 LEVEL
ELEVATOR LOBBY SCALE 1:20

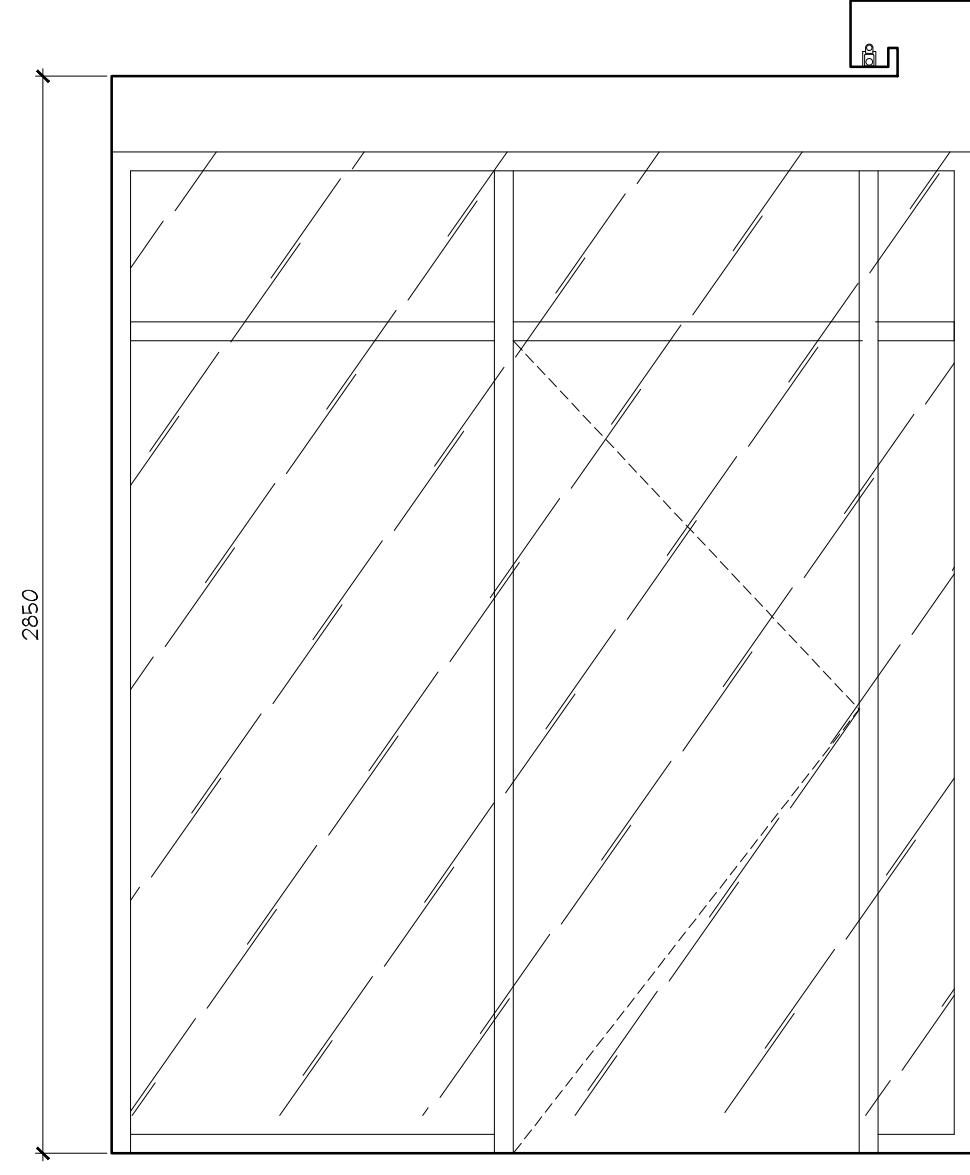


4 ELEVATION
ID2.0.1 / P1 LEVEL
ELEVATOR LOBBY SCALE 1:20

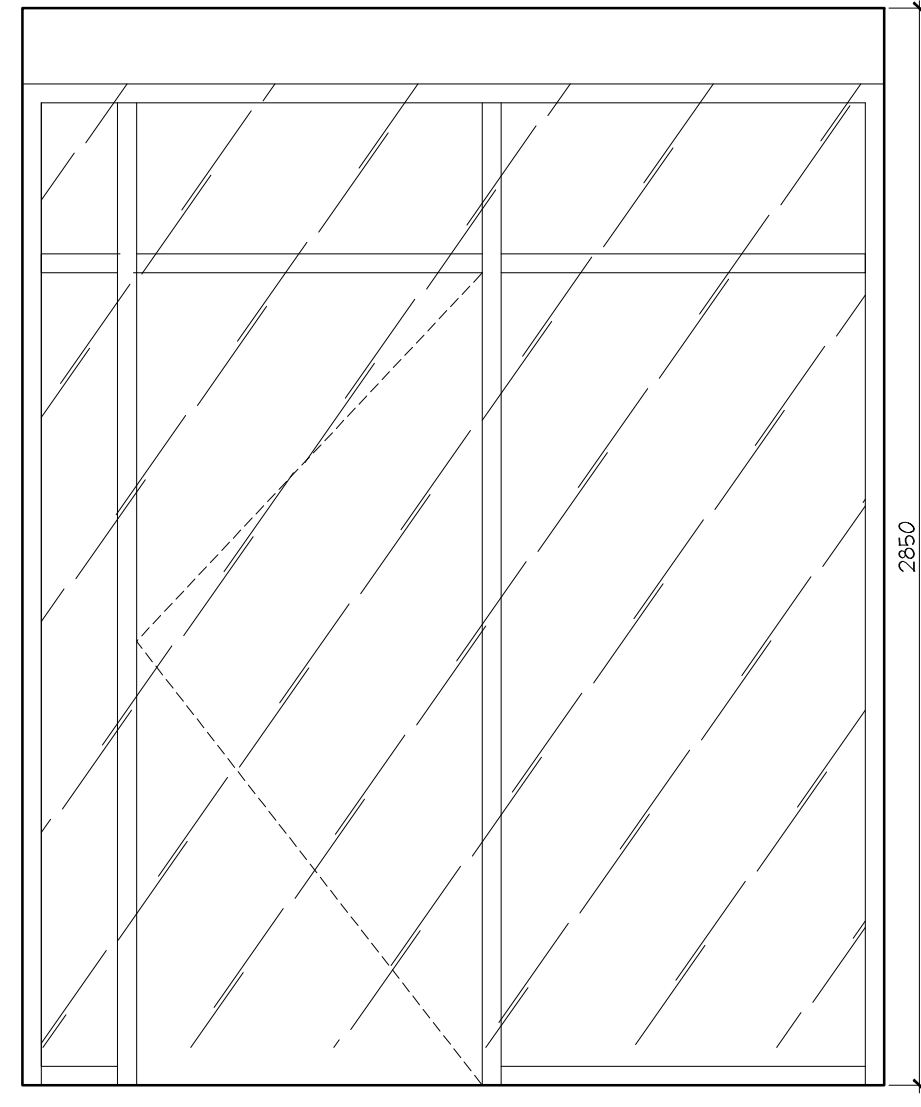


5 ELEVATION
ID2.0.1 / P1 LEVEL
VESTIBULE SCALE 1:20

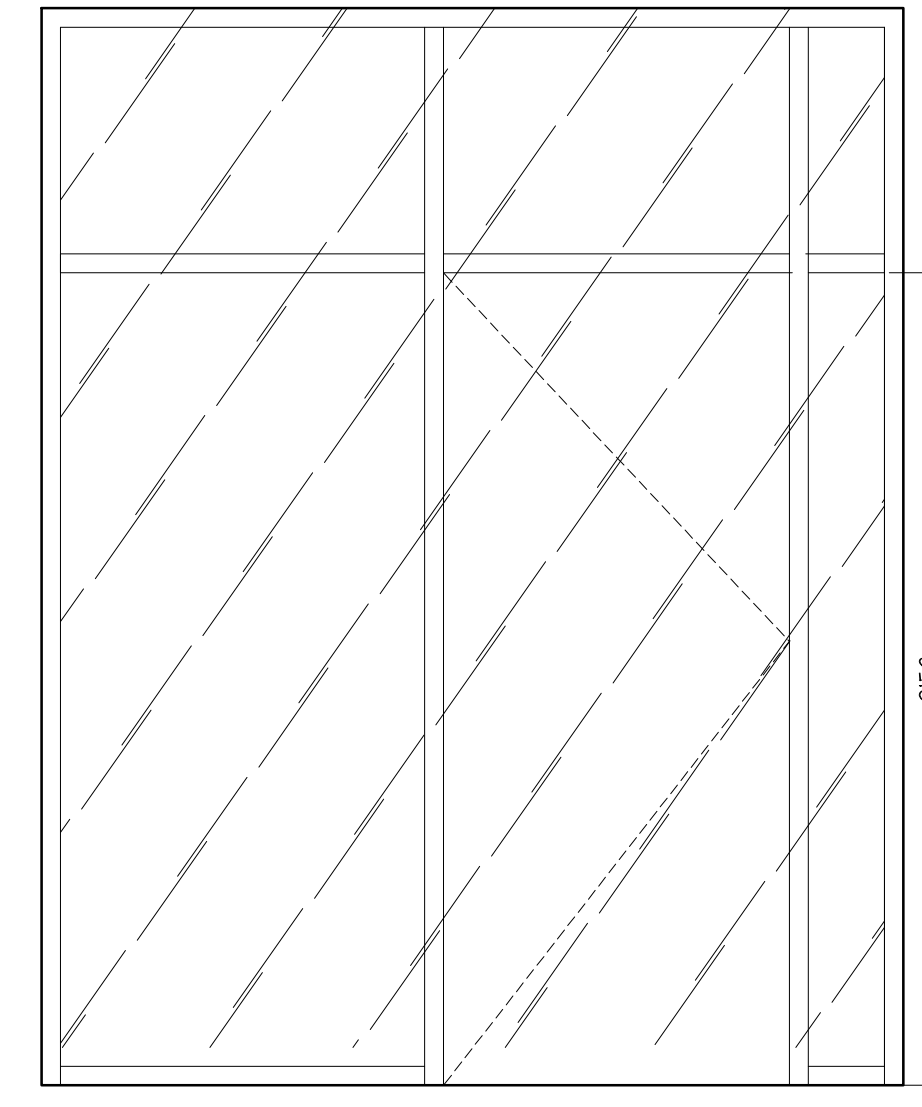

6 ELEVATION
ID2.0.1 / P1 LEVEL
VESTIBULE SCALE 1:20

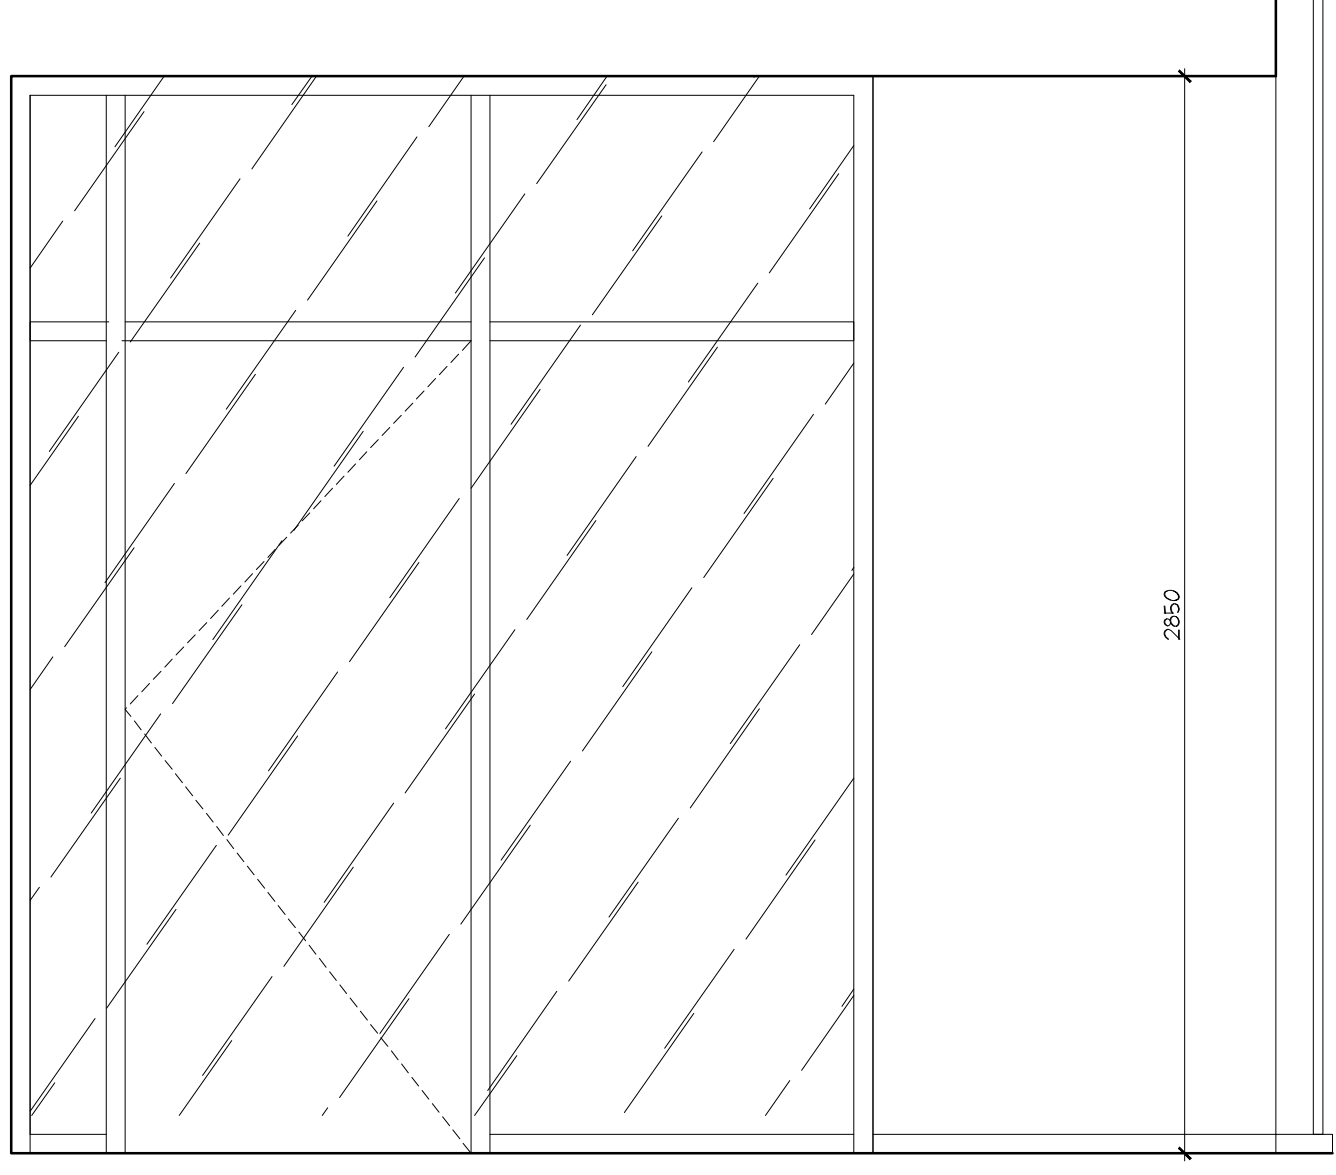

7 ELEVATION
ID2.0.1 / P1 LEVEL
VESTIBULE SCALE 1:20

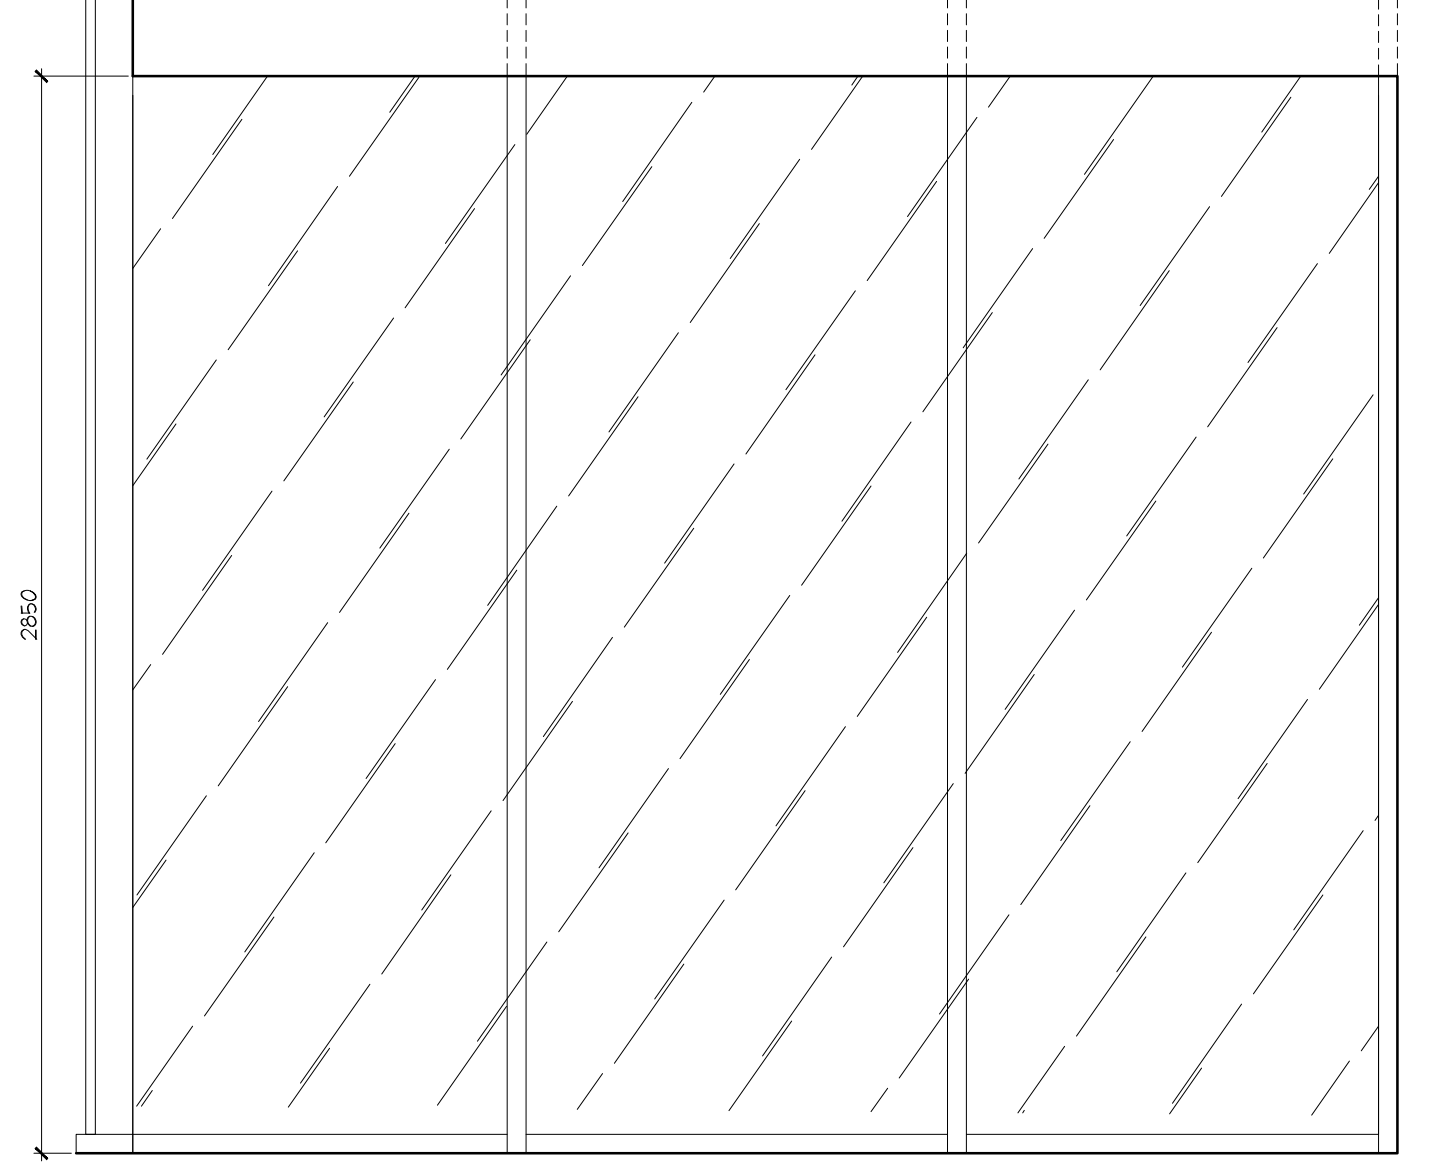

8 ELEVATION
ID2.0.1 / P1 LEVEL
VESTIBULE SCALE 1:20

01	15 AUG / 14	ISSUED FOR PERMIT	AP
NO.	DATE	COMMENTS	INI

REVISIONS:

UNION31

UNION31 INC.
183 BATHURST STREET, STE. 201
TORONTO, ON, M5T 2R7, CANADA
TEL: 416-597-1576 FAX: 416-597-2139


PROJECT NAME: ALEXANDRA PARK MAIN BUILDING BLOCK 11 ON, Canada	
PROJECT NO.: 13-949	
DRAWING'S: PARKING LEVEL ELEVATIONS	
DATE STARTED: 07 AUG / 13	DRAWING NO.: ID 2.0.1
SCALE: 1 : 20	
DRAWN BY: AP	
APPROVED BY: KC	

DO NOT SCALE DRAWINGS.


CONTRACTOR MUST VERIFY ALL DRAWINGS, DIMENSIONS, DETAILS AND SPECIFICATIONS AND REPORT ANY DISCREPANCIES TO UNION 31 INC. BEFORE PROCEEDING WITH WORK. MATERIALS MAY NOT BE SUBSTITUTED WITHOUT WRITTEN APPROVAL FROM UNION 31 INC.

ALL DRAWINGS AND SPECIFICATIONS ARE INSTRUMENTS OF SERVICE AND THE PROPERTY OF UNION 31 INC. WHICH MUST BE RETURNED AT THE COMPLETION OF THE WORK.


PRINTED: 30-Aug-14

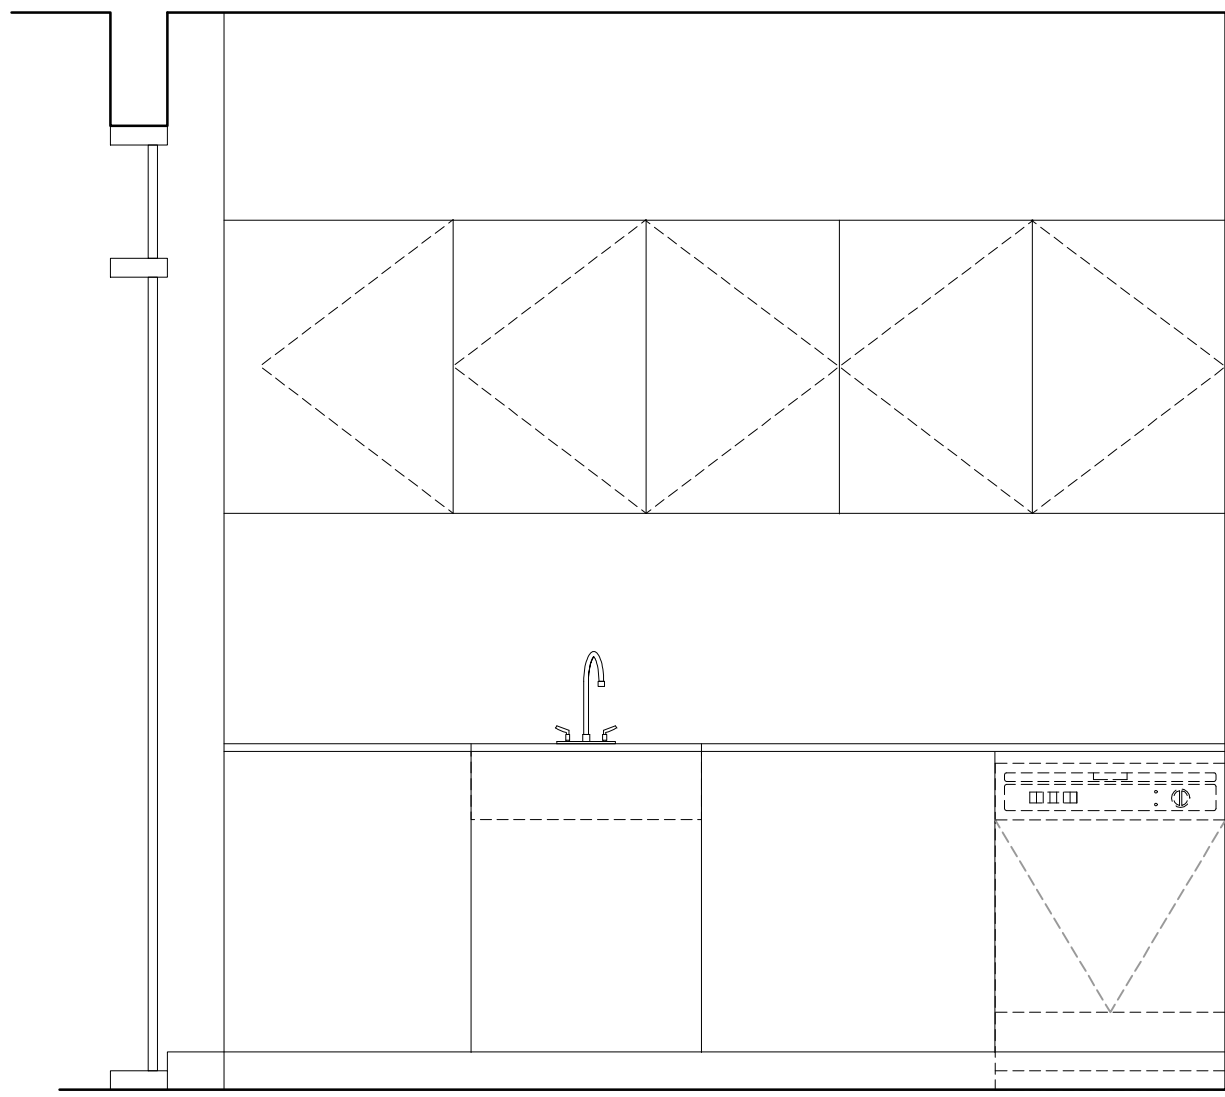


1 ELEVATION
ID2.0.2 P1 LEVEL
STAFF LUNCH ROOM SCALE 1:20

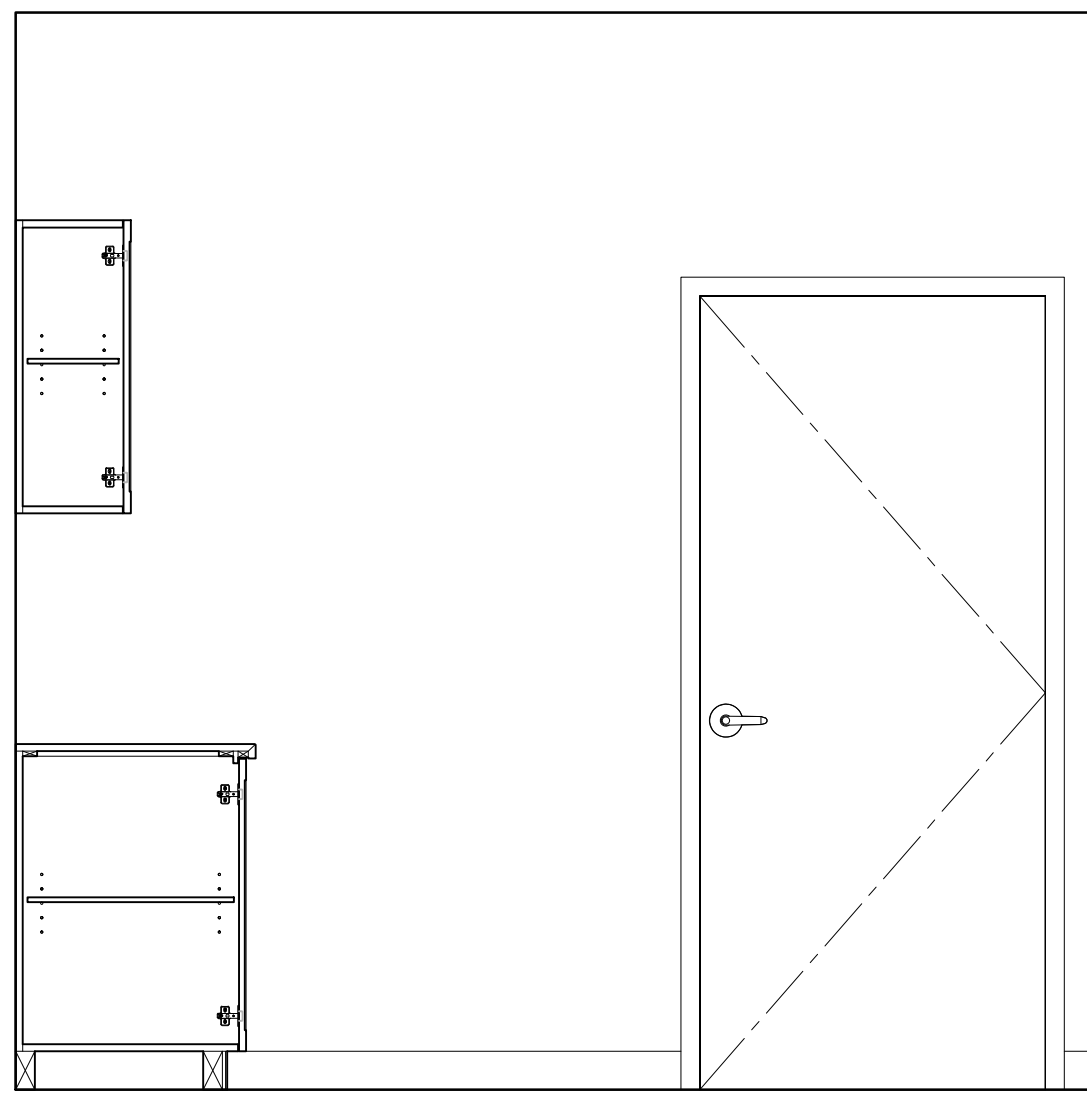


2 ELEVATION
ID2.0.2 P1 LEVEL
STAFF LUNCH ROOM SCALE 1:20

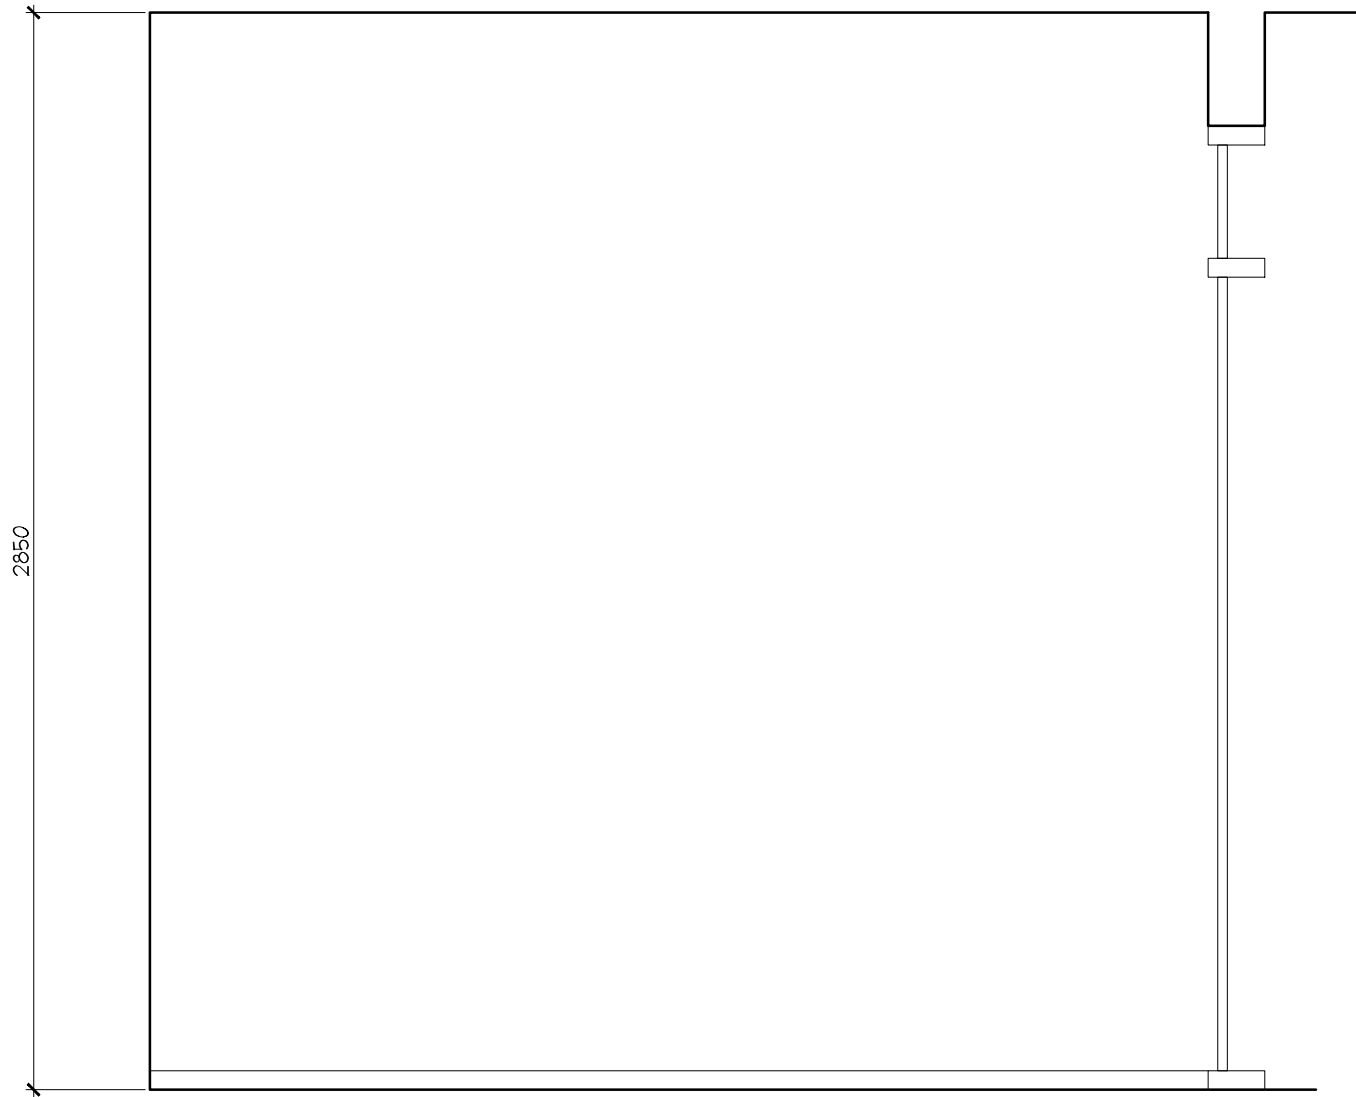


3 ELEVATION
ID2.0.2 P1 LEVEL
STAFF LUNCH ROOM SCALE 1:20

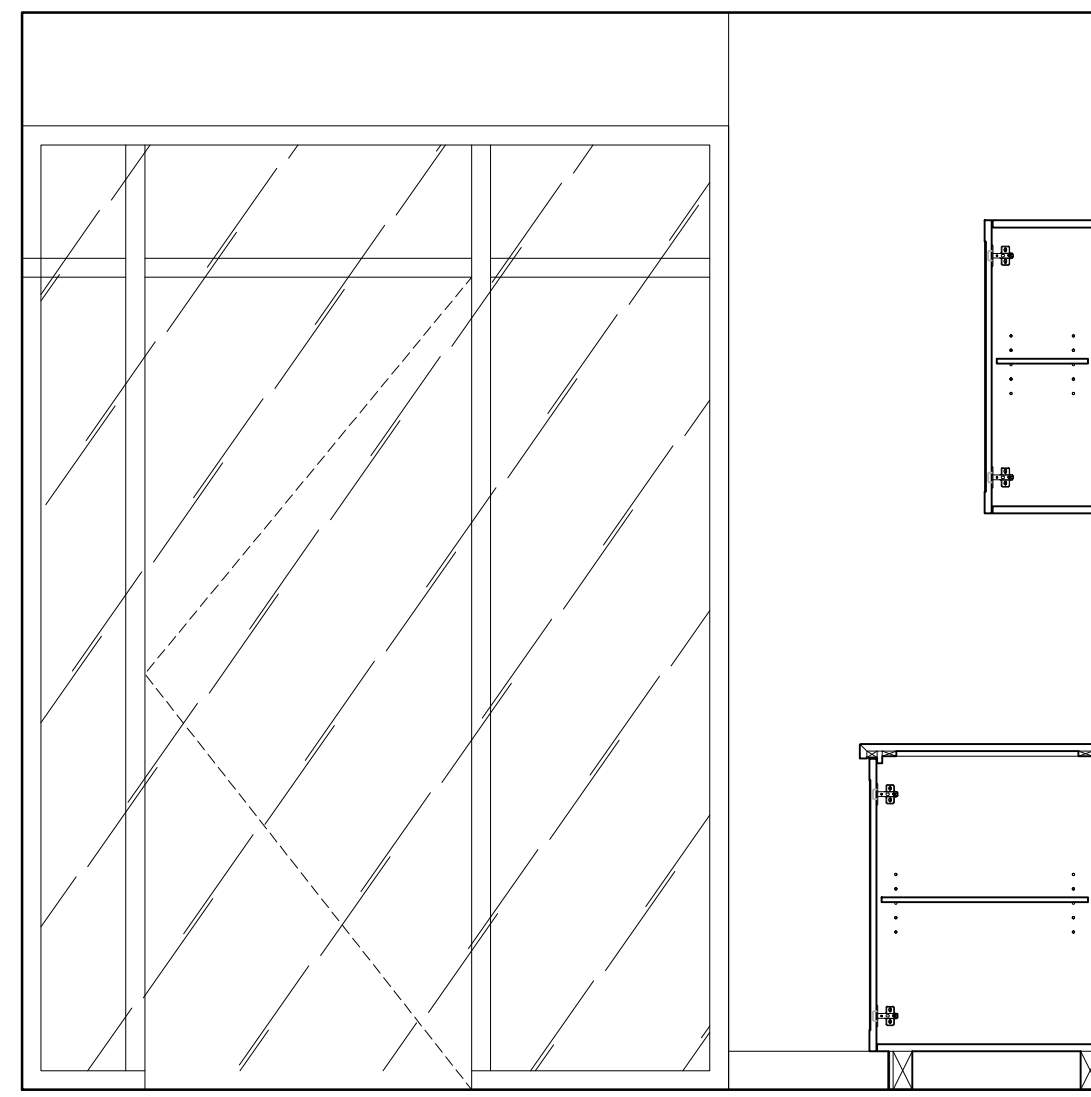


4 ELEVATION
ID2.0.2 P1 LEVEL
STAFF LUNCH ROOM SCALE 1:20

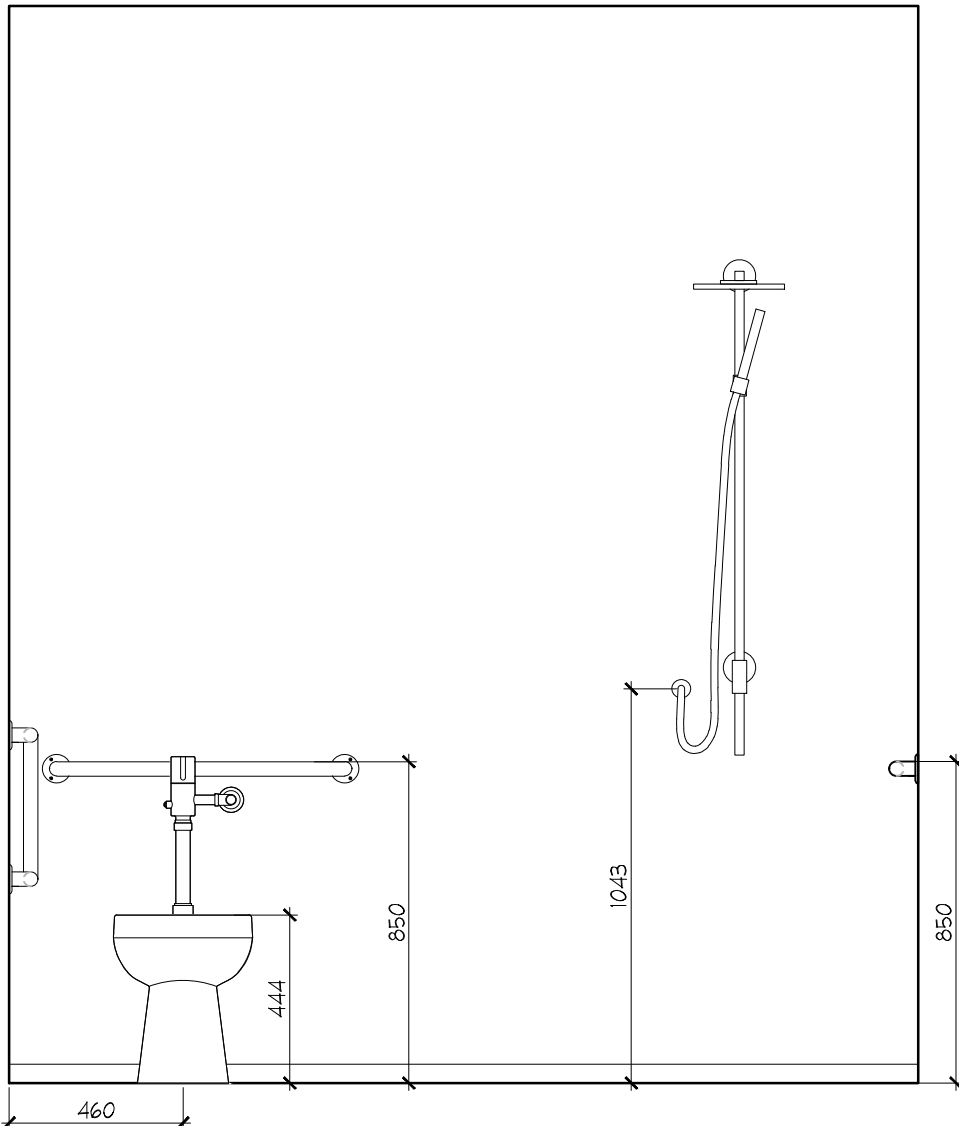


5 ELEVATION
ID2.0.2 P1 LEVEL
STAFF W/ CH/ SHOWER ROOM SCALE 1:20

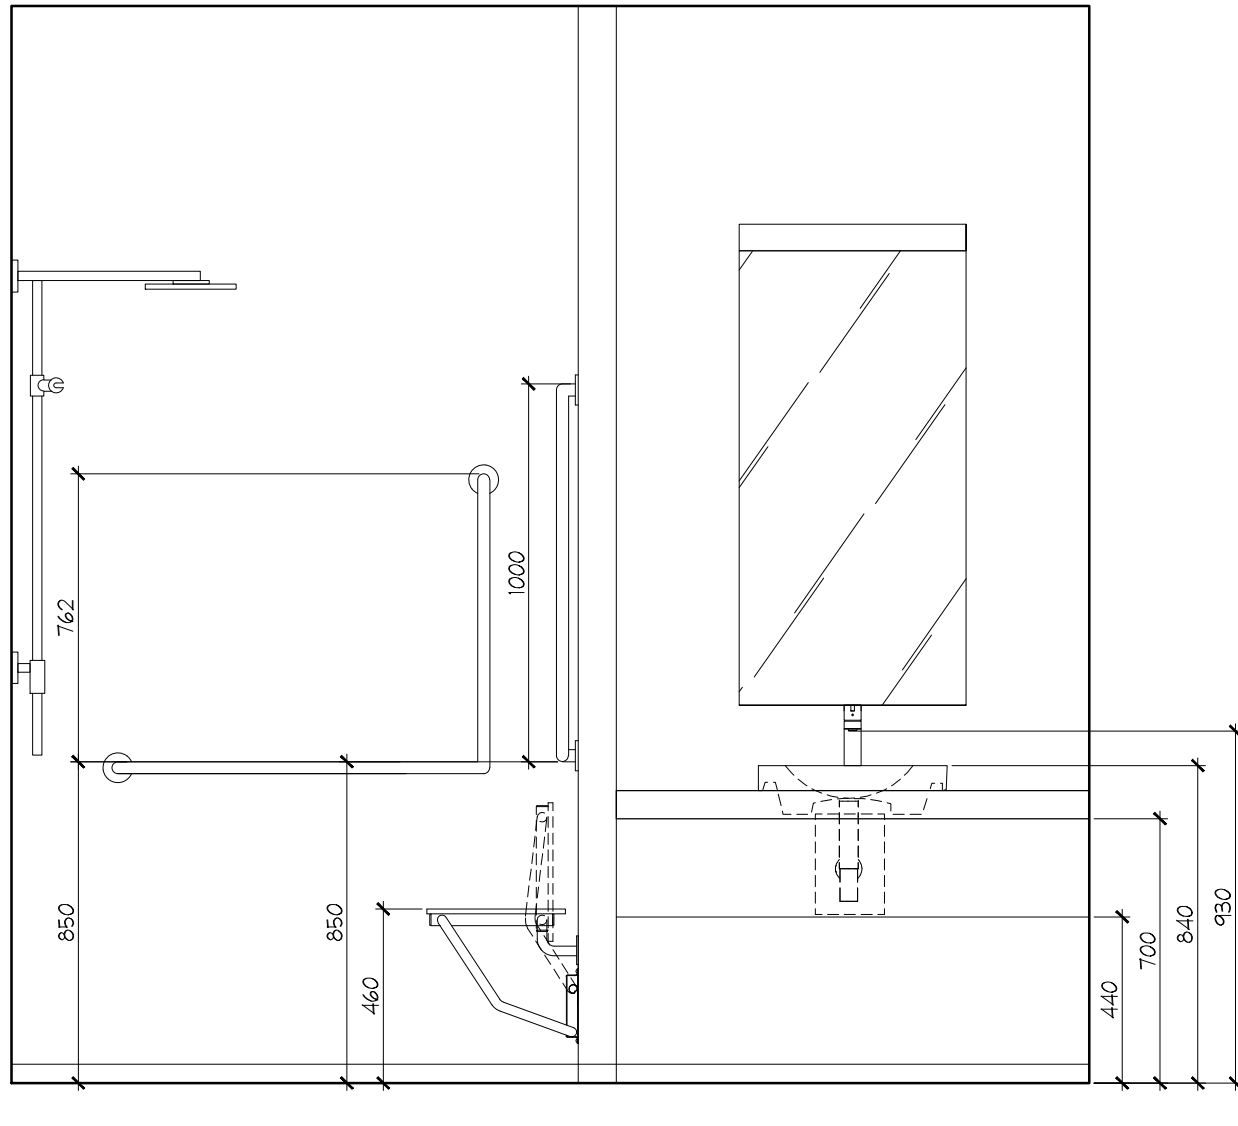

6 ELEVATION
ID2.0.2 P1 LEVEL
STAFF W/ CH/ SHOWER ROOM SCALE 1:20

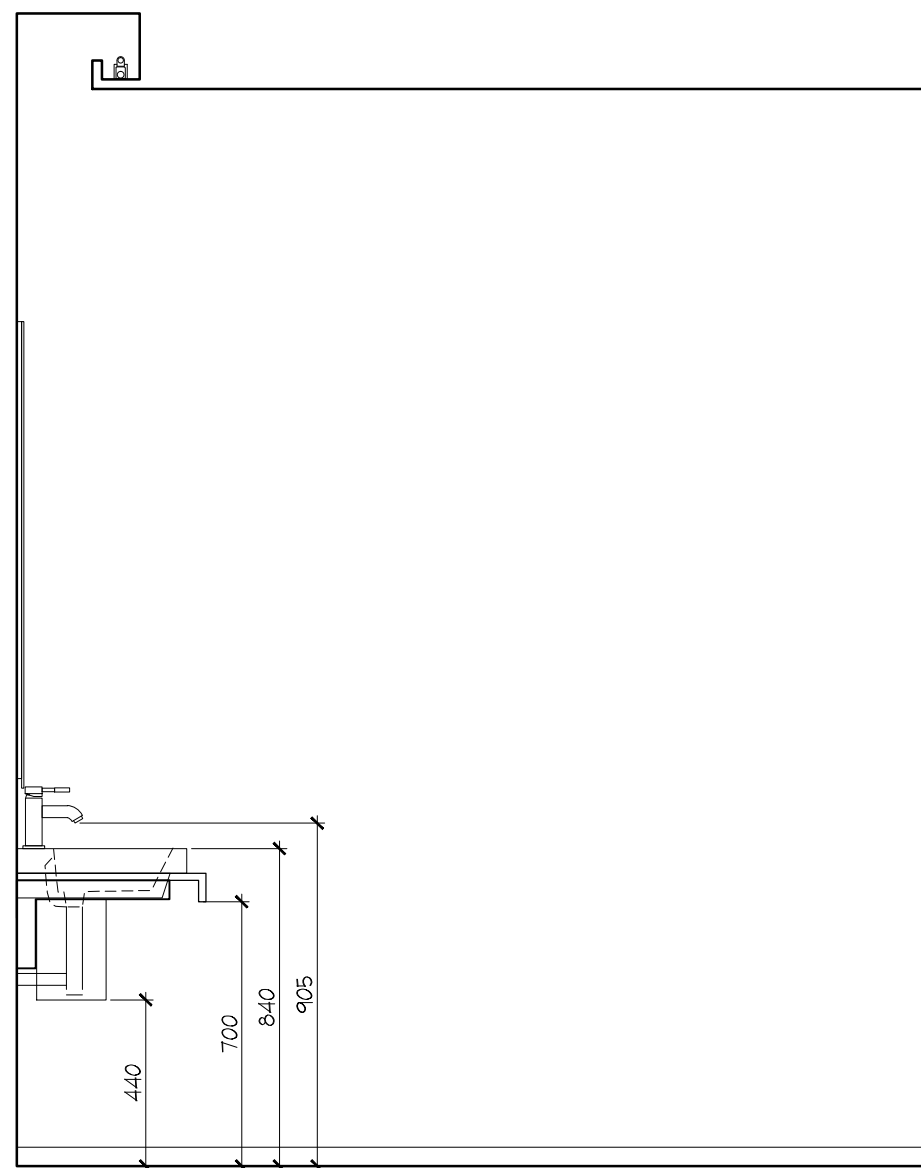

7 ELEVATION
ID2.0.2 P1 LEVEL
STAFF W/ CH/ SHOWER ROOM SCALE 1:20

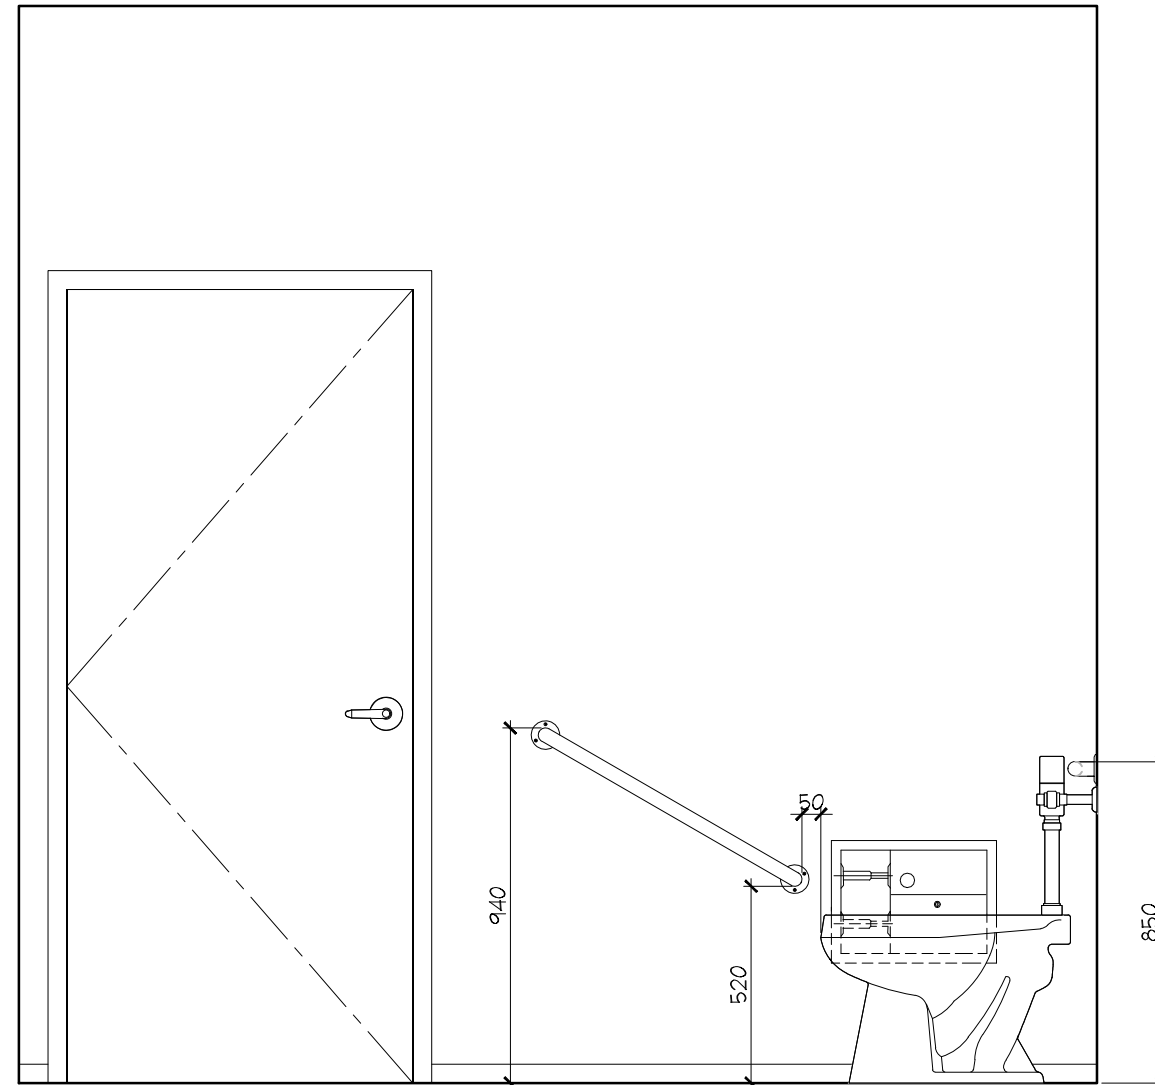

8 ELEVATION
ID2.0.2 P1 LEVEL
STAFF W/ CH/ SHOWER ROOM SCALE 1:20


01	15 AUG / 14	ISSUED FOR PERMIT	AP
NO.	DATE	COMMENTS	INI

REVISIONS:


UNION31

UNION31 INC.
183 BATHURST STREET, STE. 201
TORONTO, ON, M5T 2R7, CANADA
TEL: 416-597-1576 FAX: 416-597-2139

PROJECT NAME: ALEXANDRA PARK MAIN BUILDING	
BLOCK 11 ON, Canada	
PROJECT NO.: 13-949	
DRAWING'S: PARKING LEVEL ELEVATIONS	
DATE STARTED: 07 AUG / 13	DRAWING NO.: ID 2.0.2
SCALE: 1 : 20	
DRAWN BY: AP	
APPROVED BY: KC	

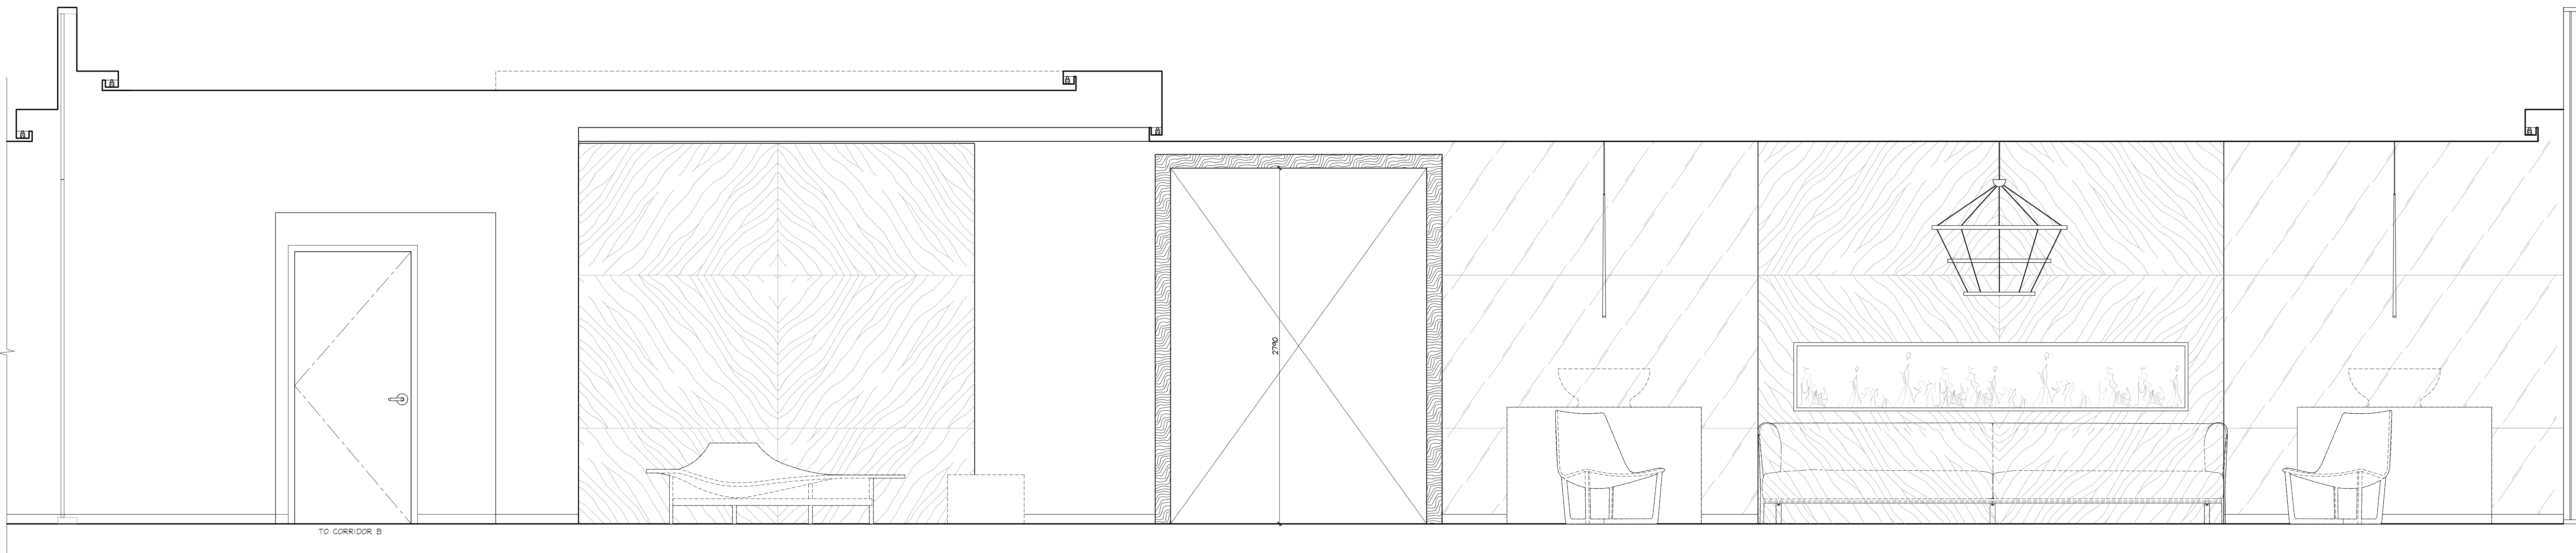

1 ELEVATION
VD2.1.0 GROUND FLOOR
RESIDENTIAL LOBBY SCALE 1:20

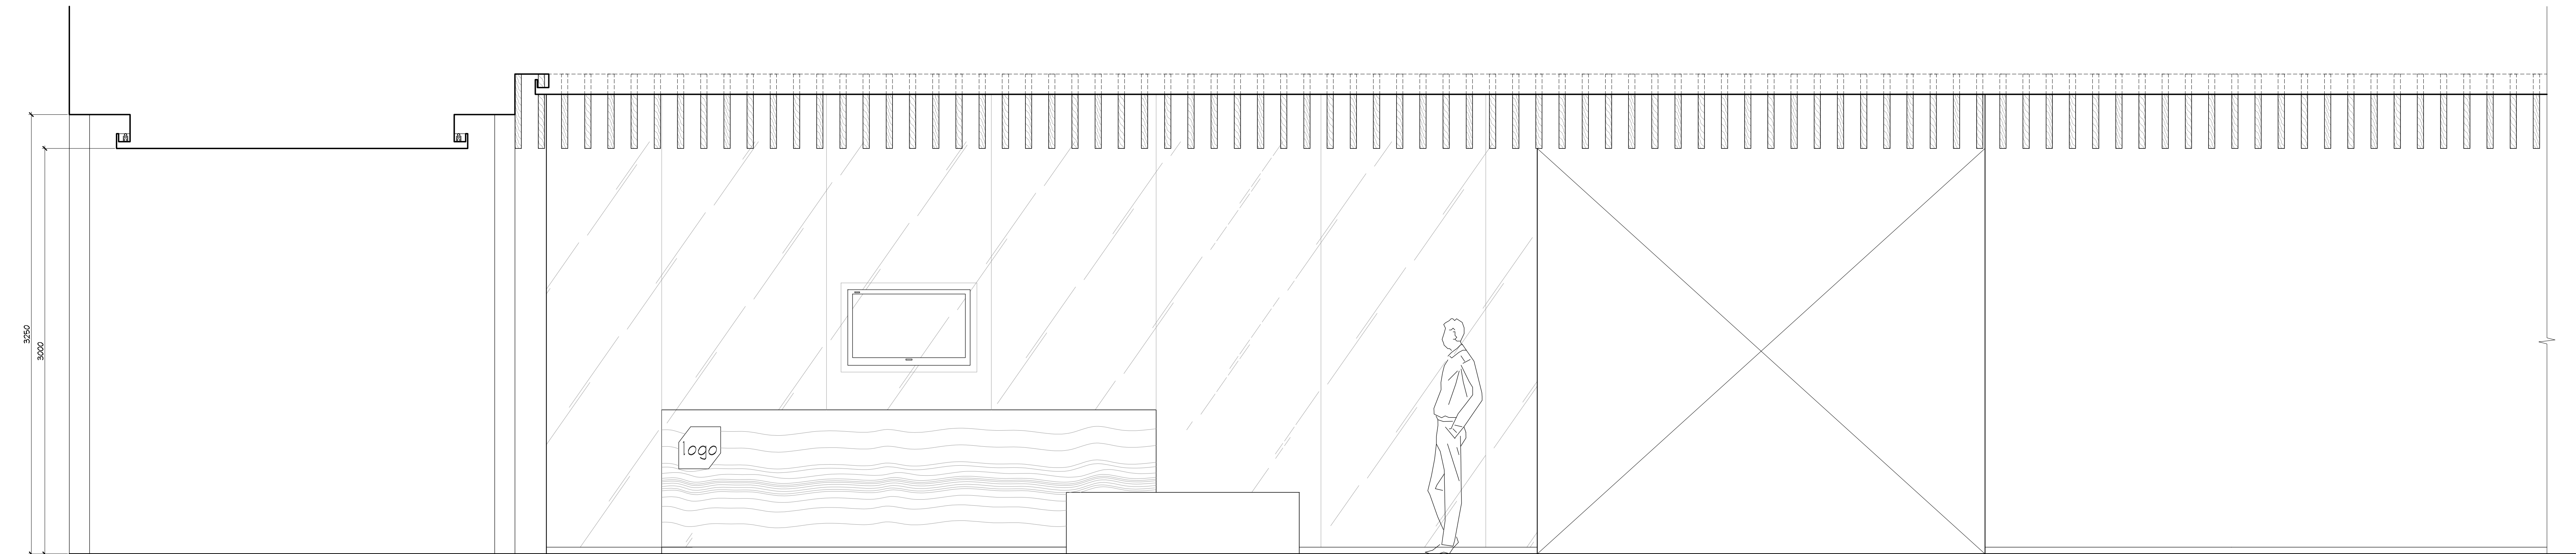

2 ELEVATION
VD2.1.0 GROUND FLOOR
RESIDENTIAL LOBBY SCALE 1:20

DO NOT SCALE DRAWINGS.

CONTRACTOR MUST VERIFY ALL DRAWINGS, DIMENSIONS, DETAILS AND SPECIFICATIONS AND REPORT ANY DISCREPANCIES TO UNION 31 INC. BEFORE PROCEEDING WITH WORK. MATERIALS MAY NOT BE SUBSTITUTED WITHOUT WRITTEN APPROVAL FROM UNION 31 INC.

ALL DRAWINGS AND SPECIFICATIONS ARE INSTRUMENTS OF SERVICE AND THE PROPERTY OF UNION 31 INC. WHICH MUST BE RETURNED AT THE COMPLETION OF THE WORK.


PRINTED: 20-Aug-14

01	15 AUG / 14	ISSUED FOR PERMIT	AP
NO.	DATE	COMMENTS	INI
REVISIONS:			


UNION31

UNION31 INC.
183 BATHURST STREET, STE. 201
TORONTO, ON, M5T 2R7, CANADA
TEL: 416-597-1576 FAX: 416-597-2139


PROJECT NAME:		ALEXANDRA PARK MAIN BUILDING	
PROJECT NO.:		13-949	
DRAWING'S:		GROUND FLOOR ELEVATIONS	
DATE STARTED:	07 AUG / 13	DRAWING NO.:	ID
SCALE:	1 : 20		2.1.0
DRAWN BY:	AP		
APPROVED BY:	KC		

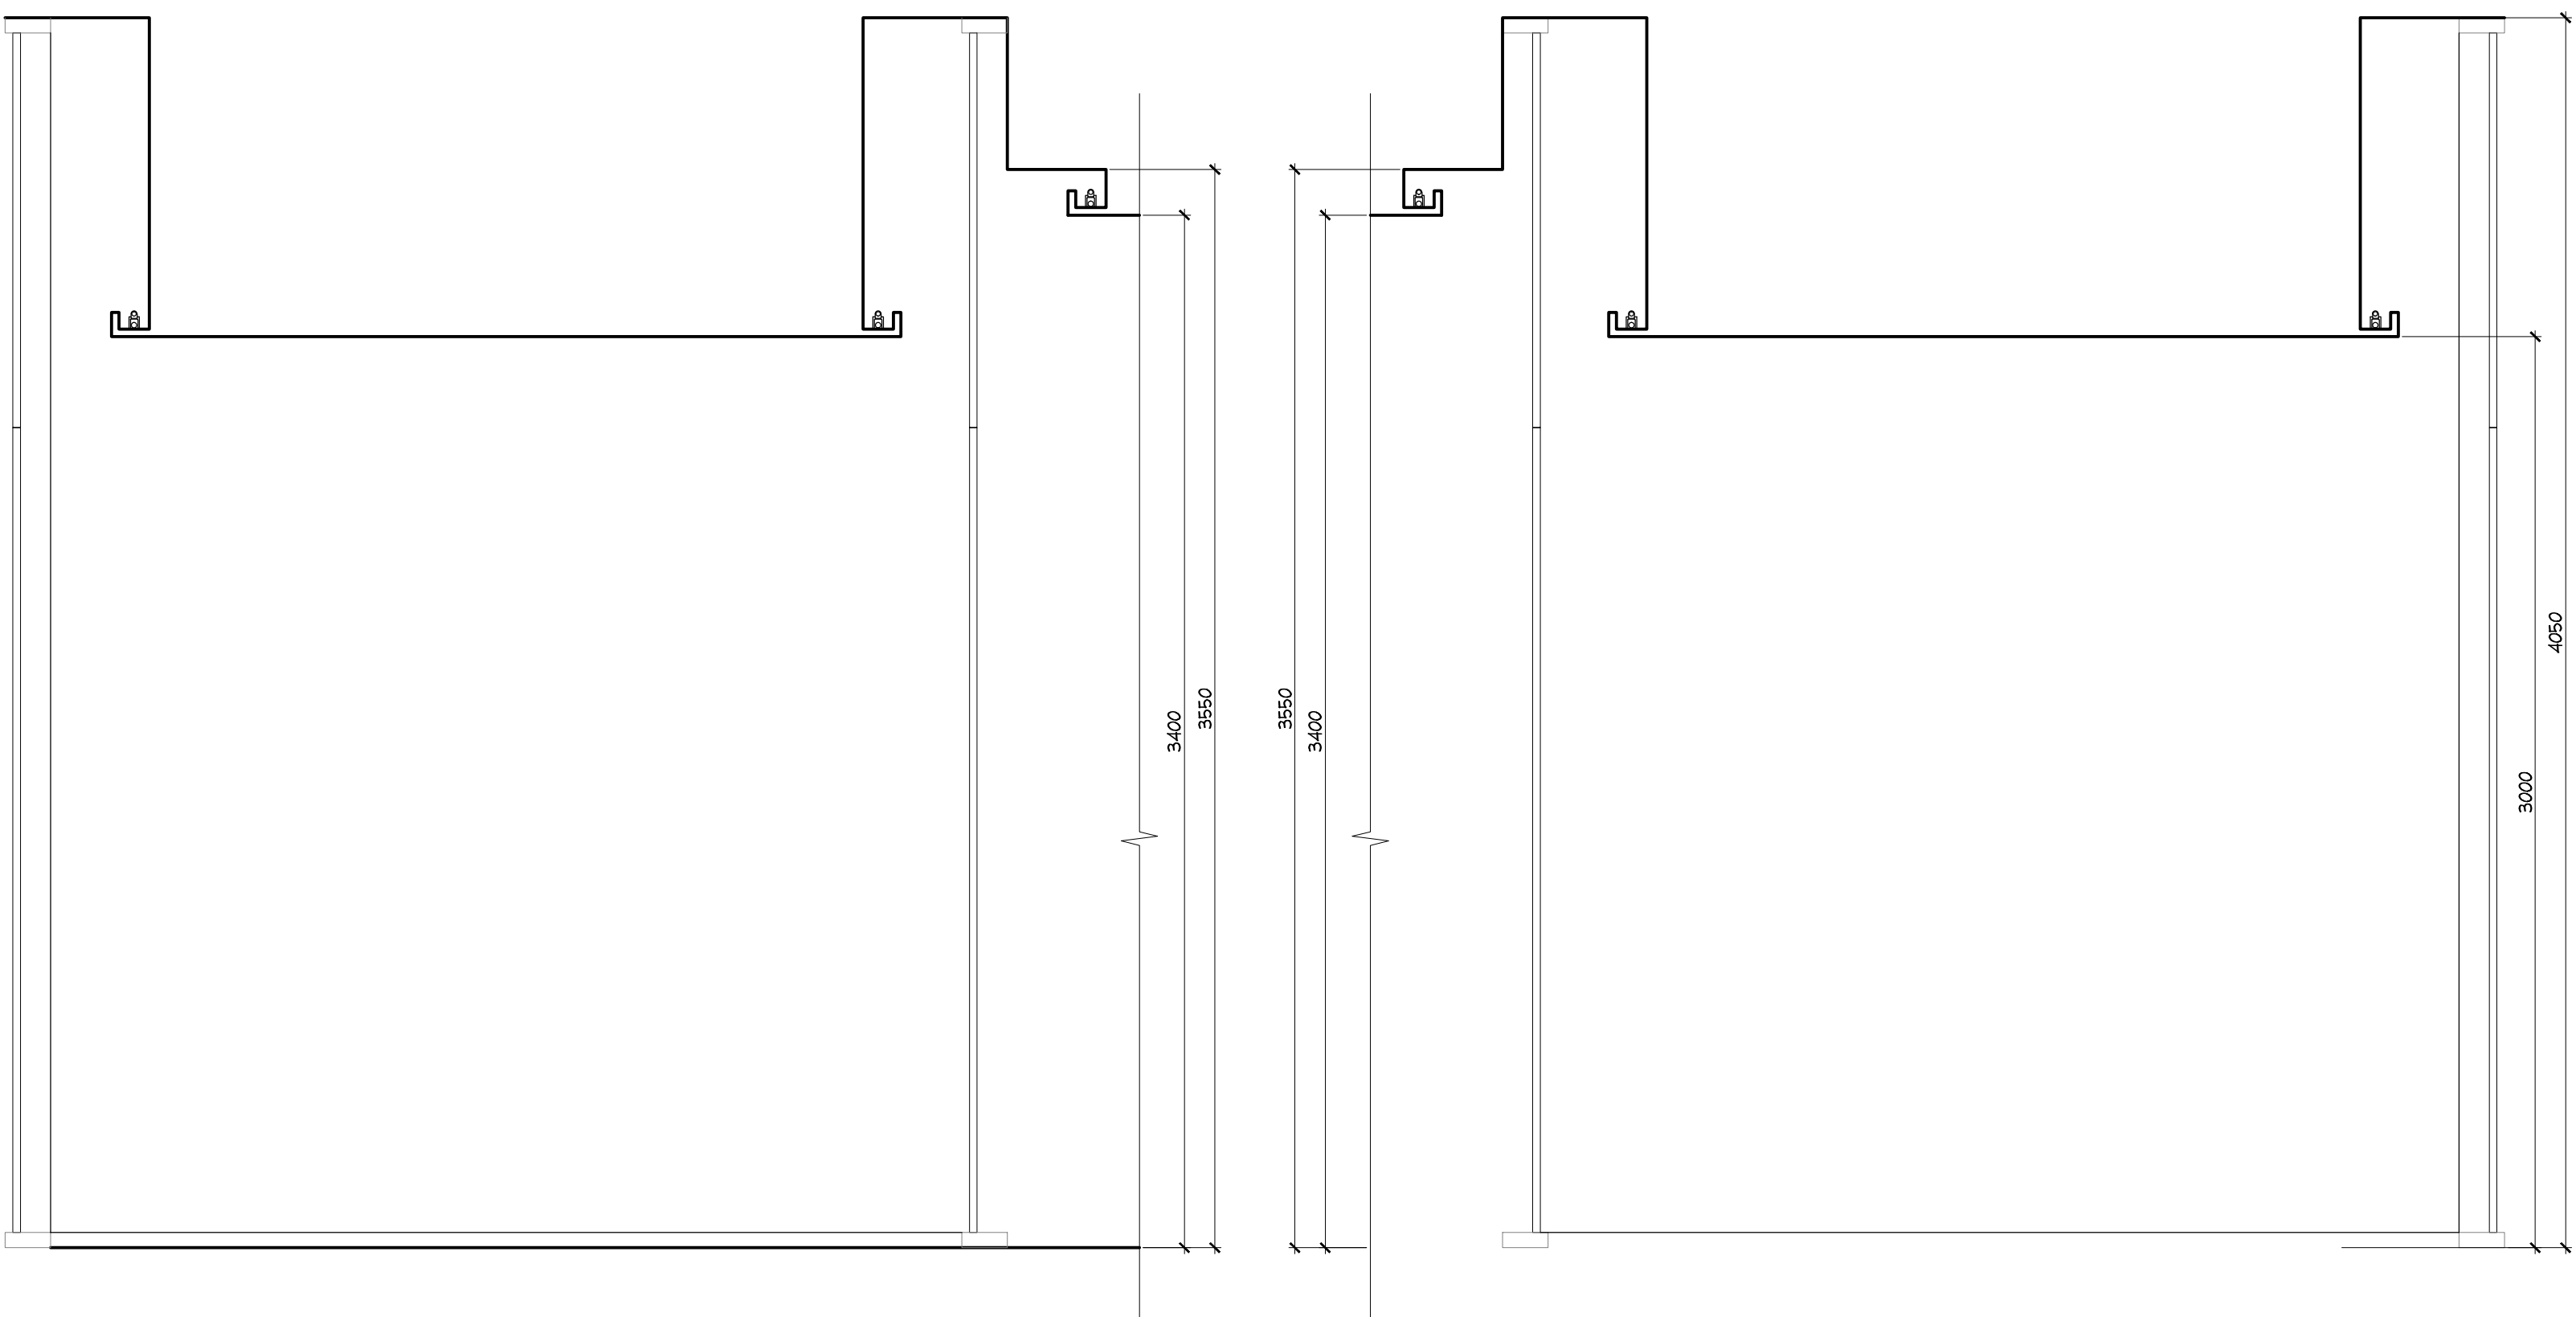


1 ELEVATION
ID2.1.1 GROUND FLOOR WEST VESTIBULE SCALE 1:20

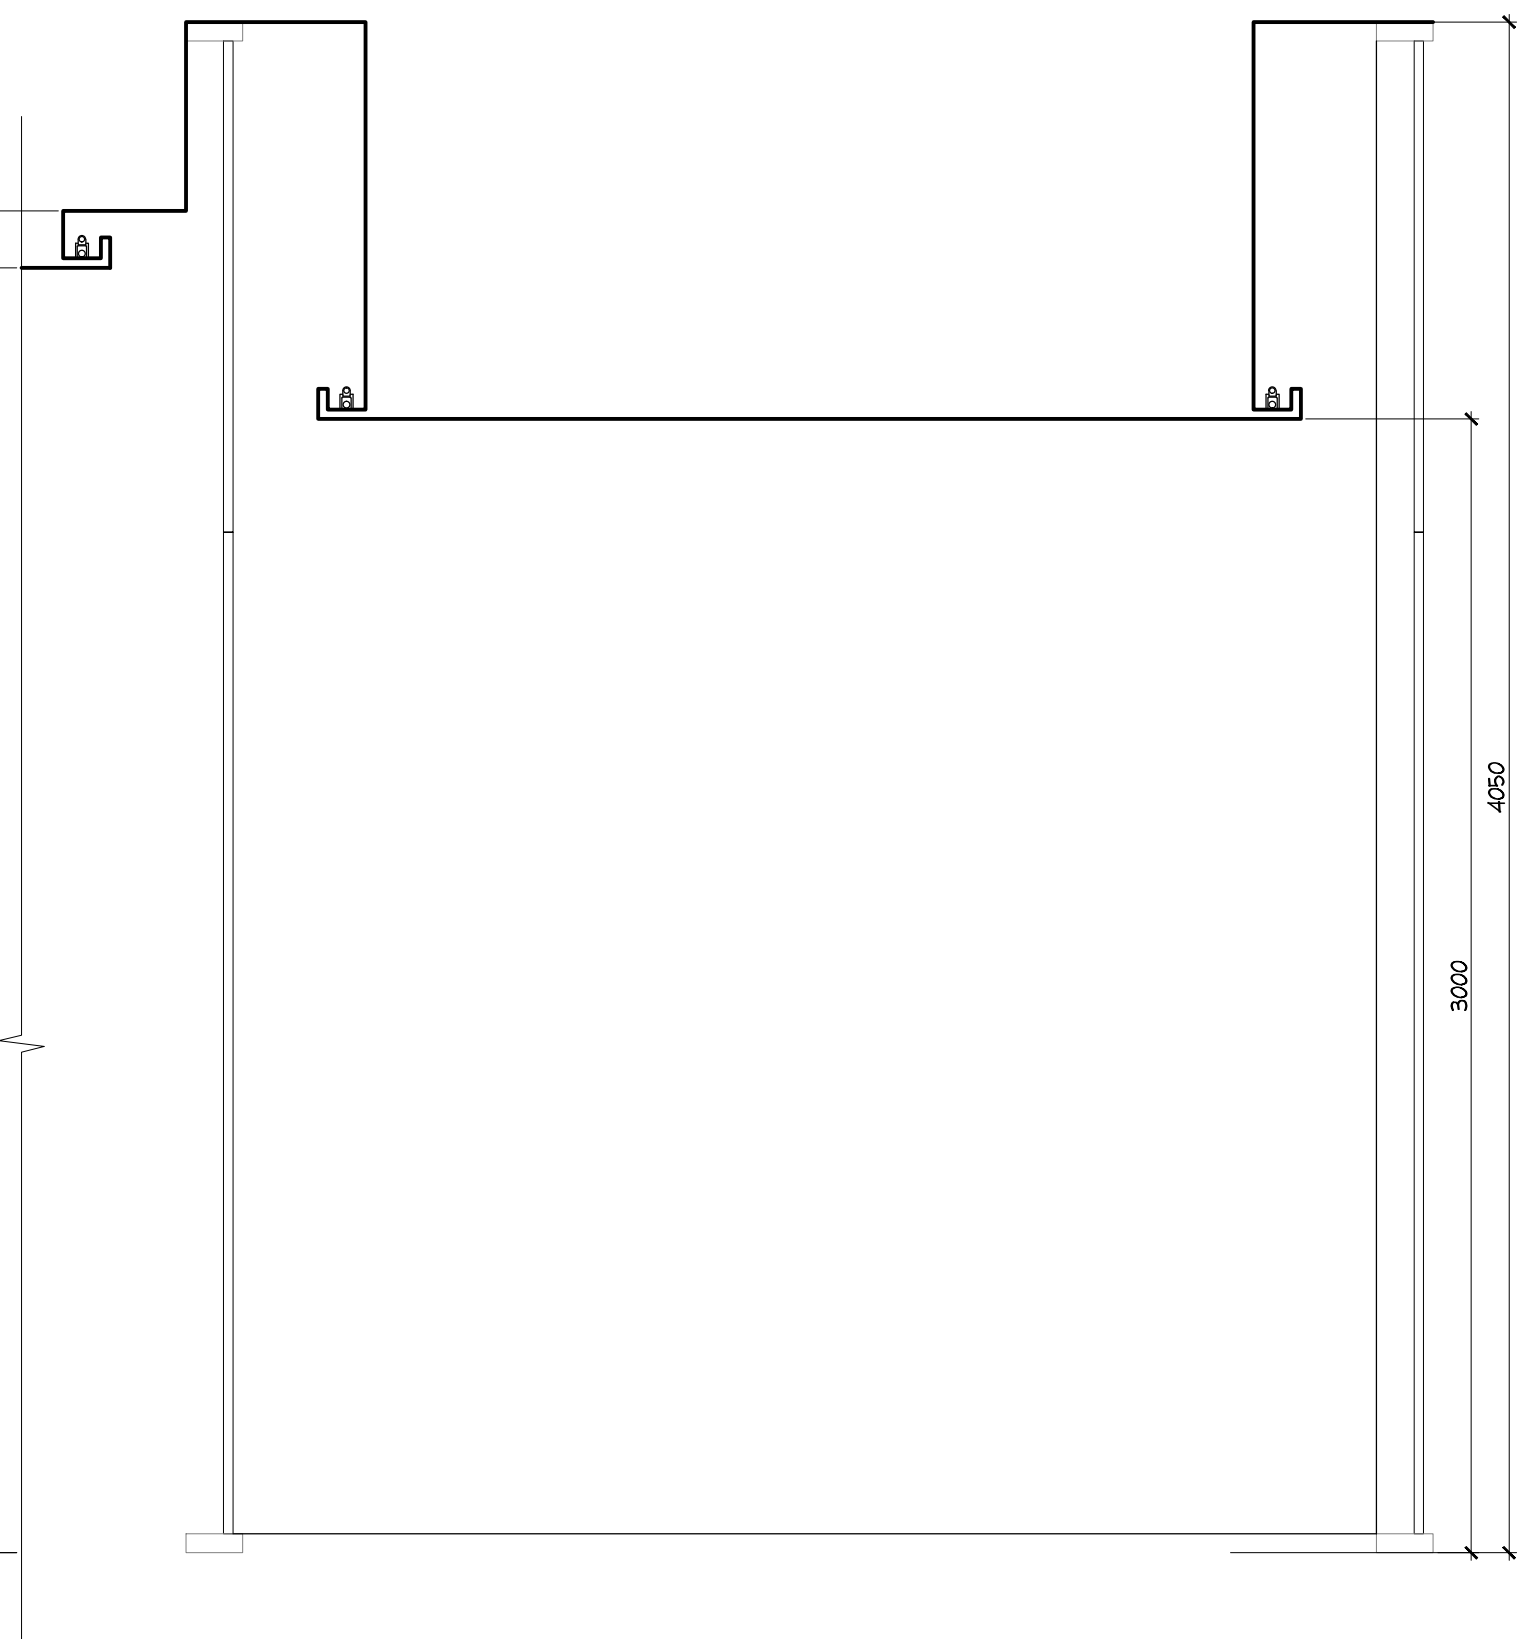

2 ELEVATION
ID2.1.1 GROUND FLOOR WEST VESTIBULE SCALE 1:20

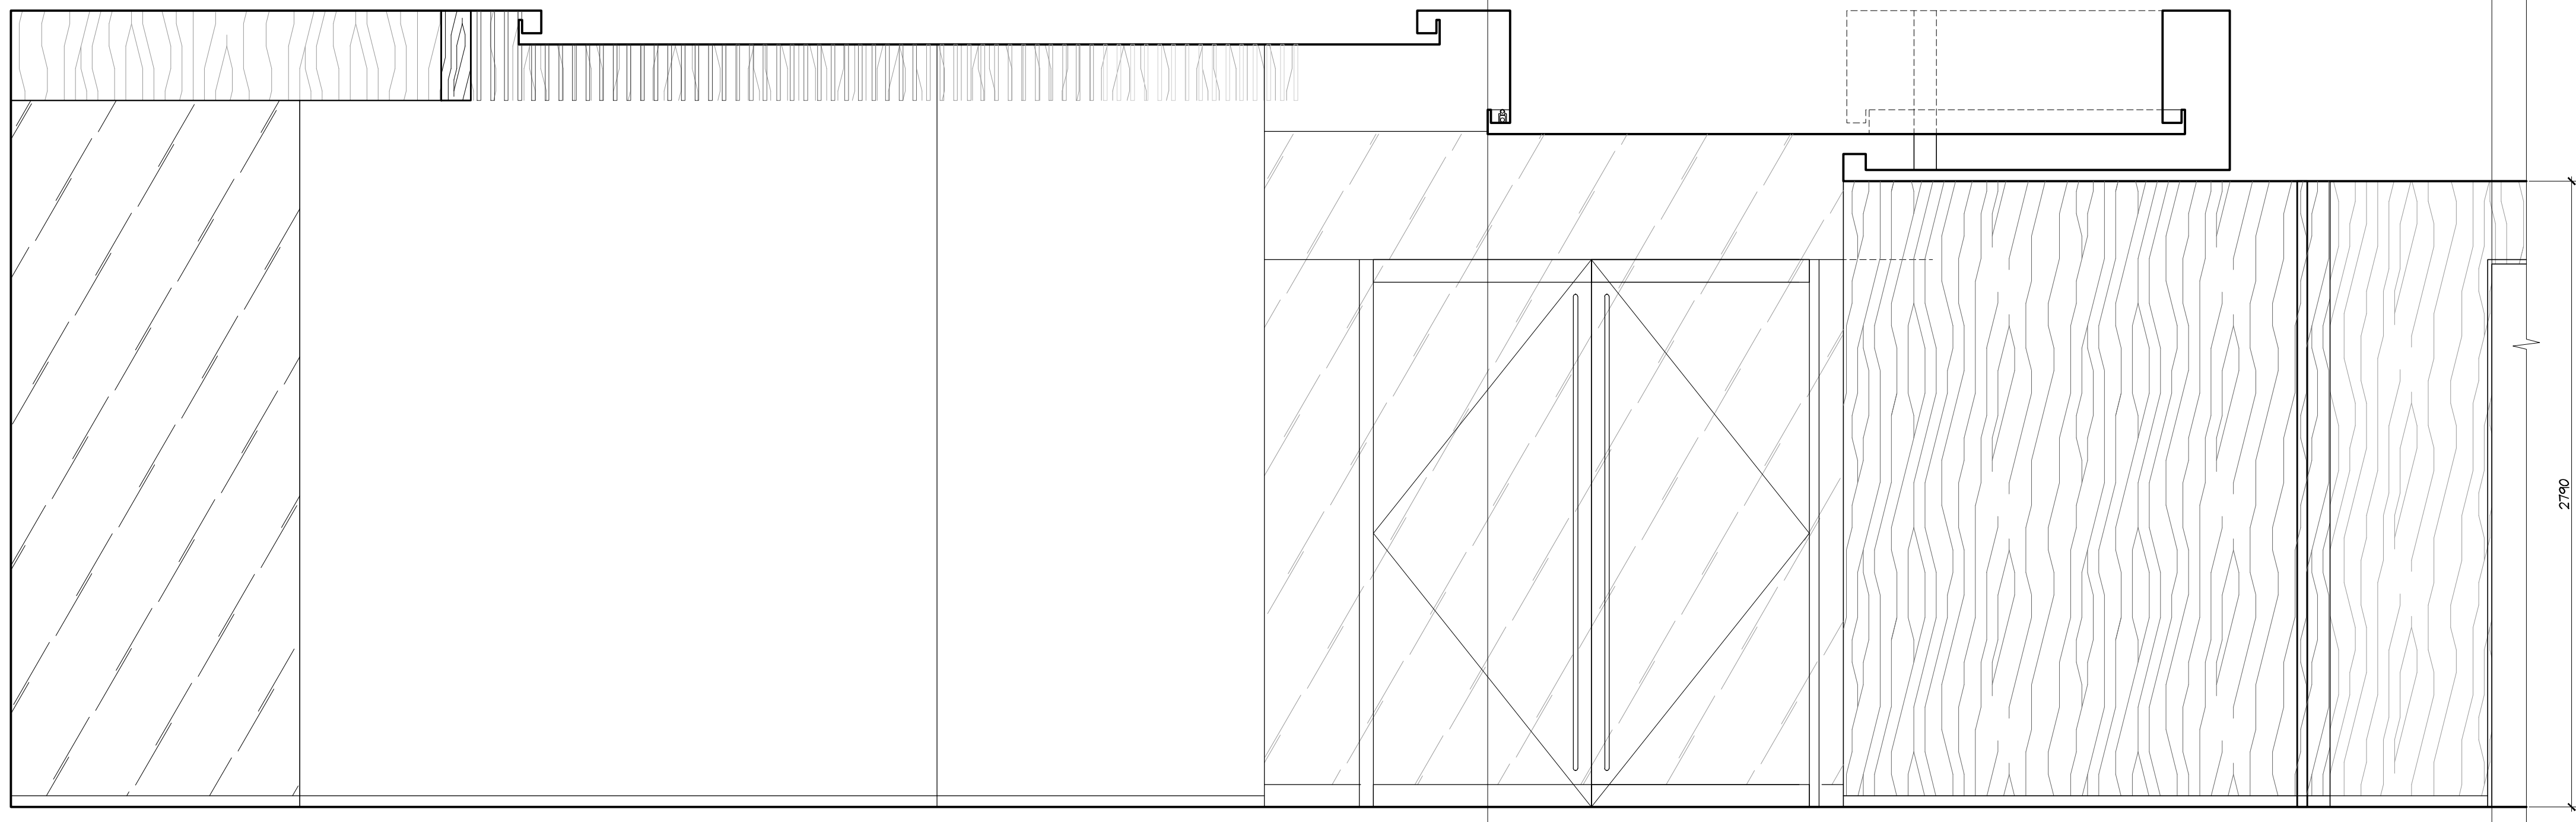

3 ELEVATION
ID2.1.1 GROUND FLOOR RESIDENTIAL LOBBY SCALE 1:20

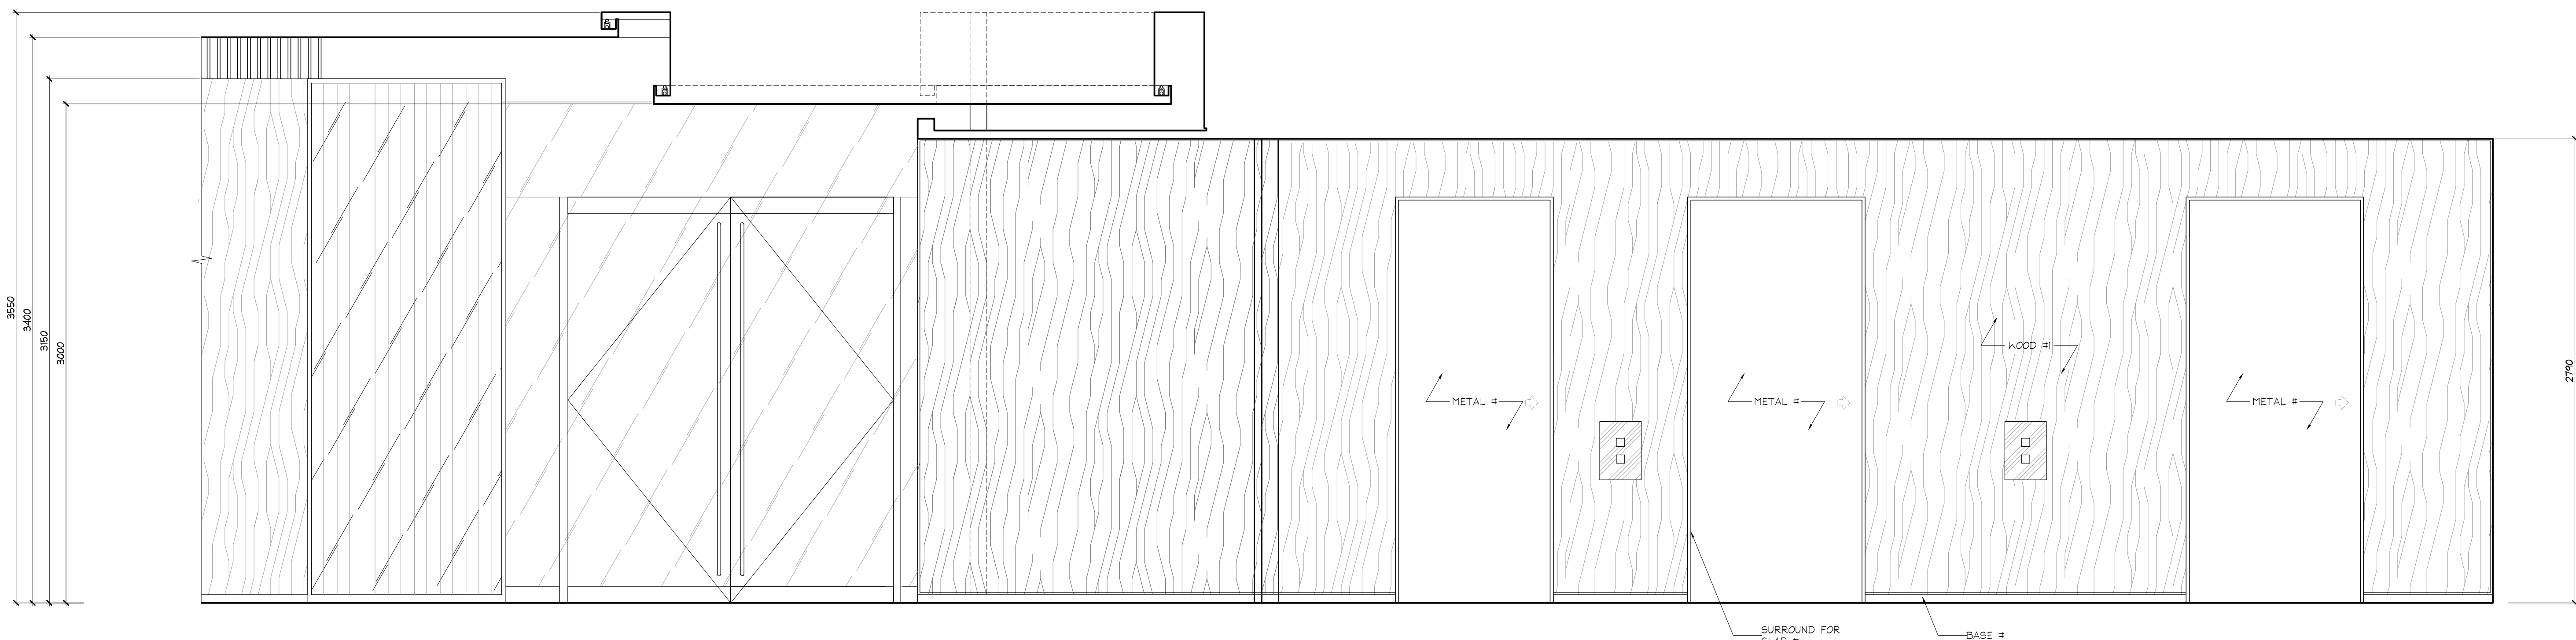

4 ELEVATION
ID2.1.1 GROUND FLOOR ELEVATOR LOBBY SCALE 1:20

DO NOT SCALE DRAWINGS.

CONTRACTOR MUST VERIFY ALL DRAWINGS, DIMENSIONS, DETAILS AND SPECIFICATIONS AND REPORT ANY DISCREPANCIES TO UNION 31 INC. BEFORE PROCEEDING WITH WORK. MATERIALS MAY NOT BE SUBSTITUTED WITHOUT WRITTEN APPROVAL FROM UNION 31 INC.

ALL DRAWINGS AND SPECIFICATIONS ARE INSTRUMENTS OF SERVICE AND THE PROPERTY OF UNION 31 INC. WHICH MUST BE RETURNED AT THE COMPLETION OF THE WORK.

PRINTED: 20-Aug-14

01	15 AUG / 14	ISSUED FOR PERMIT	AP
NO.	DATE	COMMENTS	INI

REVISIONS:

UNION31

UNION31 INC.
183 BATHURST STREET, STE. 201
TORONTO, ON, M5T 2R7, CANADA
TEL: 416-597-1576 FAX: 416-597-2139


PROJECT NAME: ALEXANDRA PARK MAIN BUILDING BLOCK 11 ON, Canada	
PROJECT NO.: 13-949	
DRAWING'S: GROUND FLOOR ELEVATIONS	
DATE STARTED: 07 AUG / 13	DRAWING NO.: ID
SCALE: 1 : 20	2.1.1
DRAWN BY: AP	
APPROVED BY: KC	

DO NOT SCALE DRAWINGS.


CONTRACTOR MUST VERIFY ALL DRAWINGS, DIMENSIONS, DETAILS AND SPECIFICATIONS AND REPORT ANY DISCREPANCIES TO UNION 31 INC. BEFORE PROCEEDING WITH WORK. MATERIALS MAY NOT BE SUBSTITUTED WITHOUT WRITTEN APPROVAL FROM UNION 31 INC.

ALL DRAWINGS AND SPECIFICATIONS ARE INSTRUMENTS OF SERVICE AND THE PROPERTY OF UNION 31 INC. WHICH MUST BE RETURNED AT THE COMPLETION OF THE WORK.


PRINTED: 20-Aug-14

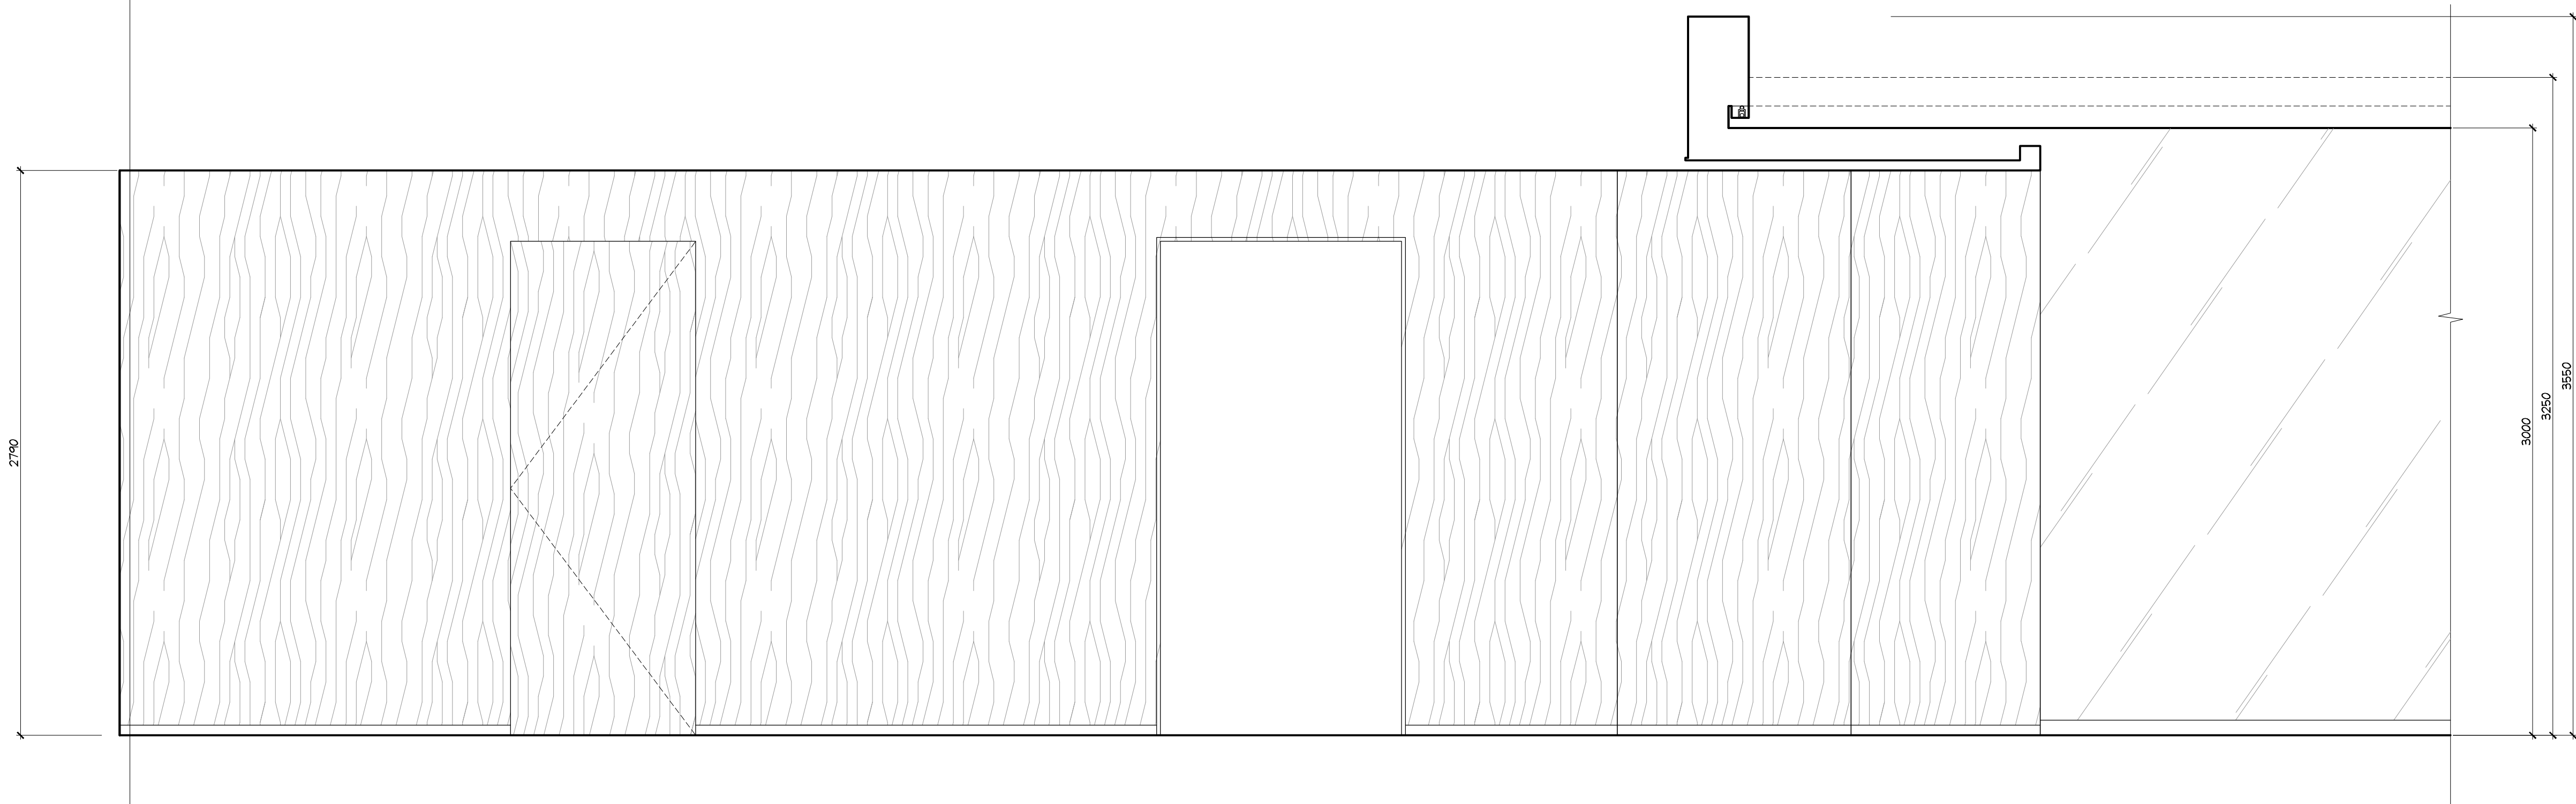

1 ELEVATION
ID2.1.2 GROUND FLOOR
RESIDENTIAL LOBBY SCALE 1:20

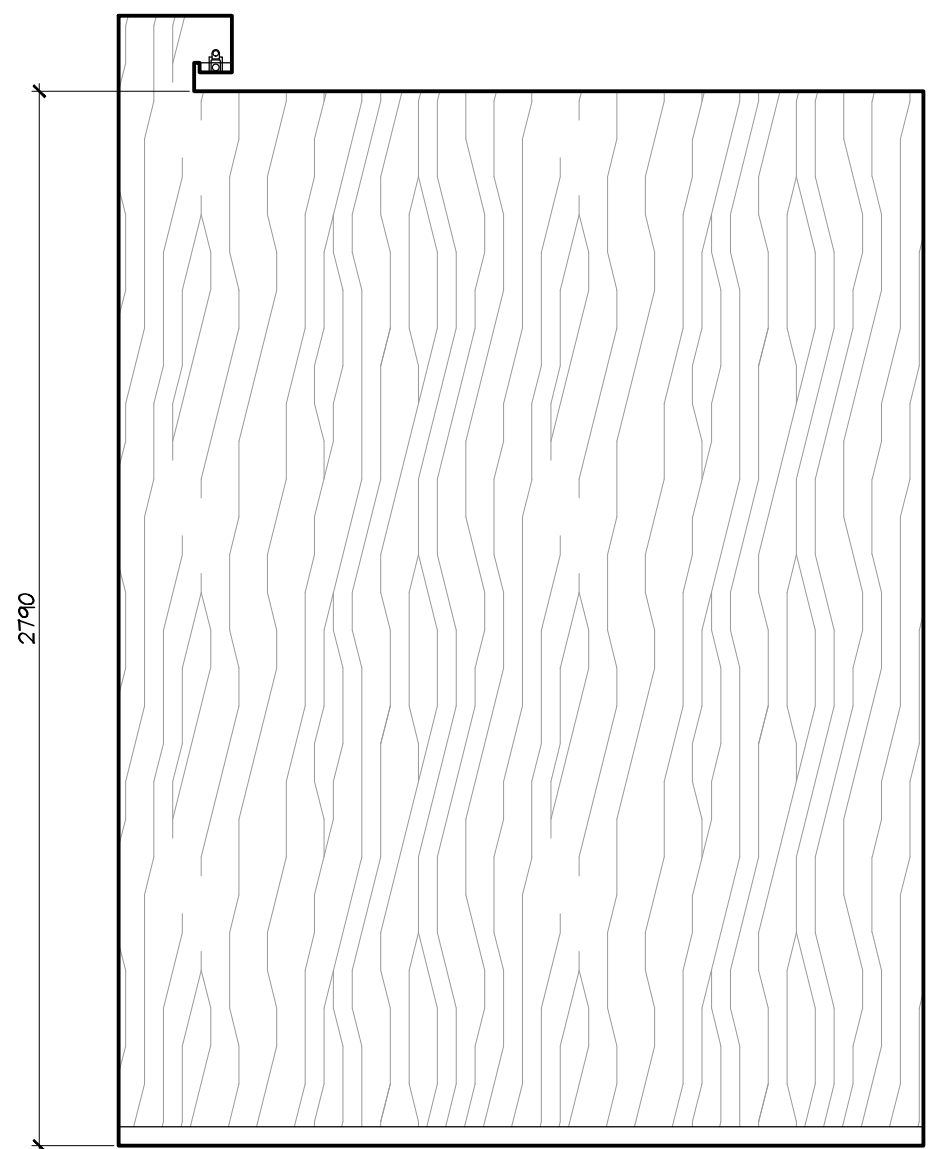

2 ELEVATION
ID2.1.2 GROUND FLOOR
RESIDENTIAL LOBBY SCALE 1:20

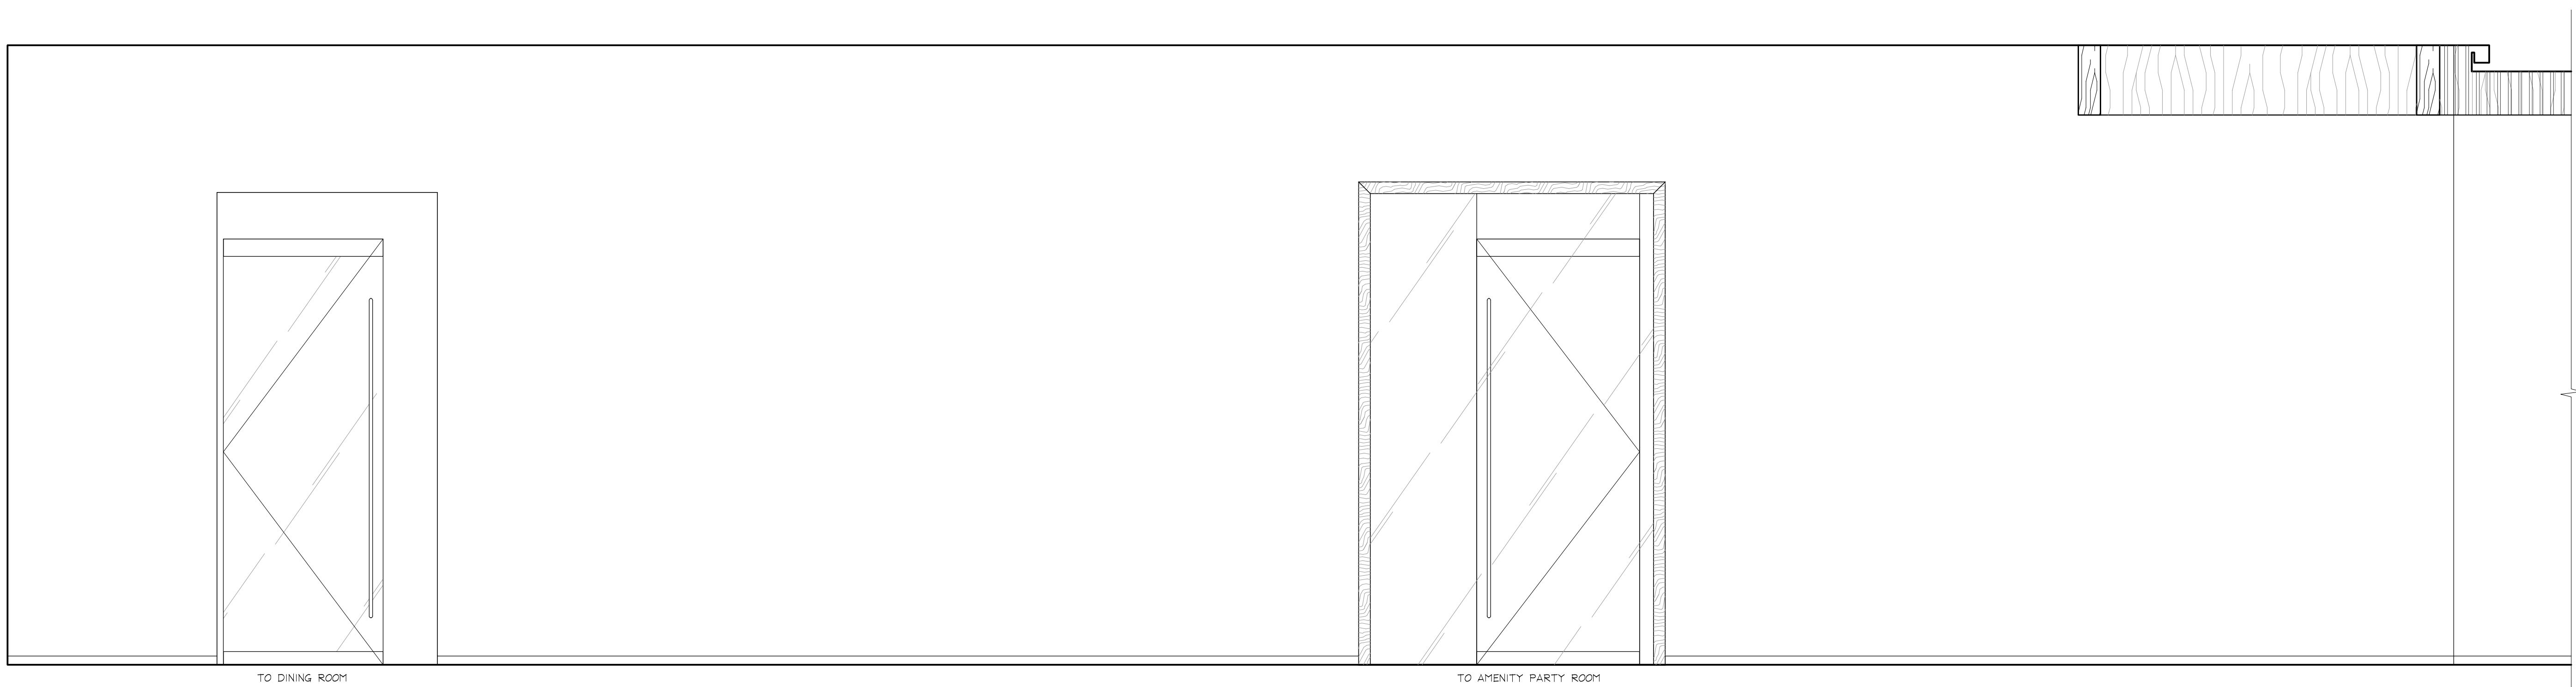

3 ELEVATION
ID2.1.2 GROUND FLOOR
CORRIDOR C SCALE 1:20

01	15 AUG / 14	ISSUED FOR PERMIT	AP
NO.	DATE	COMMENTS	INI

REVISIONS:

UNION31

UNION31 INC.
183 BATHURST STREET, STE. 201
TORONTO, ON, M5T 2R7, CANADA
TEL: 416-597-1576 FAX: 416-597-2139


PROJECT NAME: ALEXANDRA PARK MAIN BUILDING BLOCK 11 ON, Canada	
PROJECT NO.: 13-949	
DRAWING(S): GROUND FLOOR ELEVATIONS	
DATE STARTED: 07 AUG / 13	DRAWING NO.:
SCALE: 1 : 20	ID
DRAWN BY: AP	2.1.2
APPROVED BY: KC	

DO NOT SCALE DRAWINGS.


CONTRACTOR MUST VERIFY ALL DRAWINGS, DIMENSIONS, DETAILS AND SPECIFICATIONS AND REPORT ANY DISCREPANCIES TO UNION 31 INC. BEFORE PROCEEDING WITH WORK. MATERIALS MAY NOT BE SUBSTITUTED WITHOUT WRITTEN APPROVAL FROM UNION 31 INC.

ALL DRAWINGS AND SPECIFICATIONS ARE INSTRUMENTS OF SERVICE AND THE PROPERTY OF UNION 31 INC. WHICH MUST BE RETURNED AT THE COMPLETION OF THE WORK.


PRINTED: 20-Aug-14

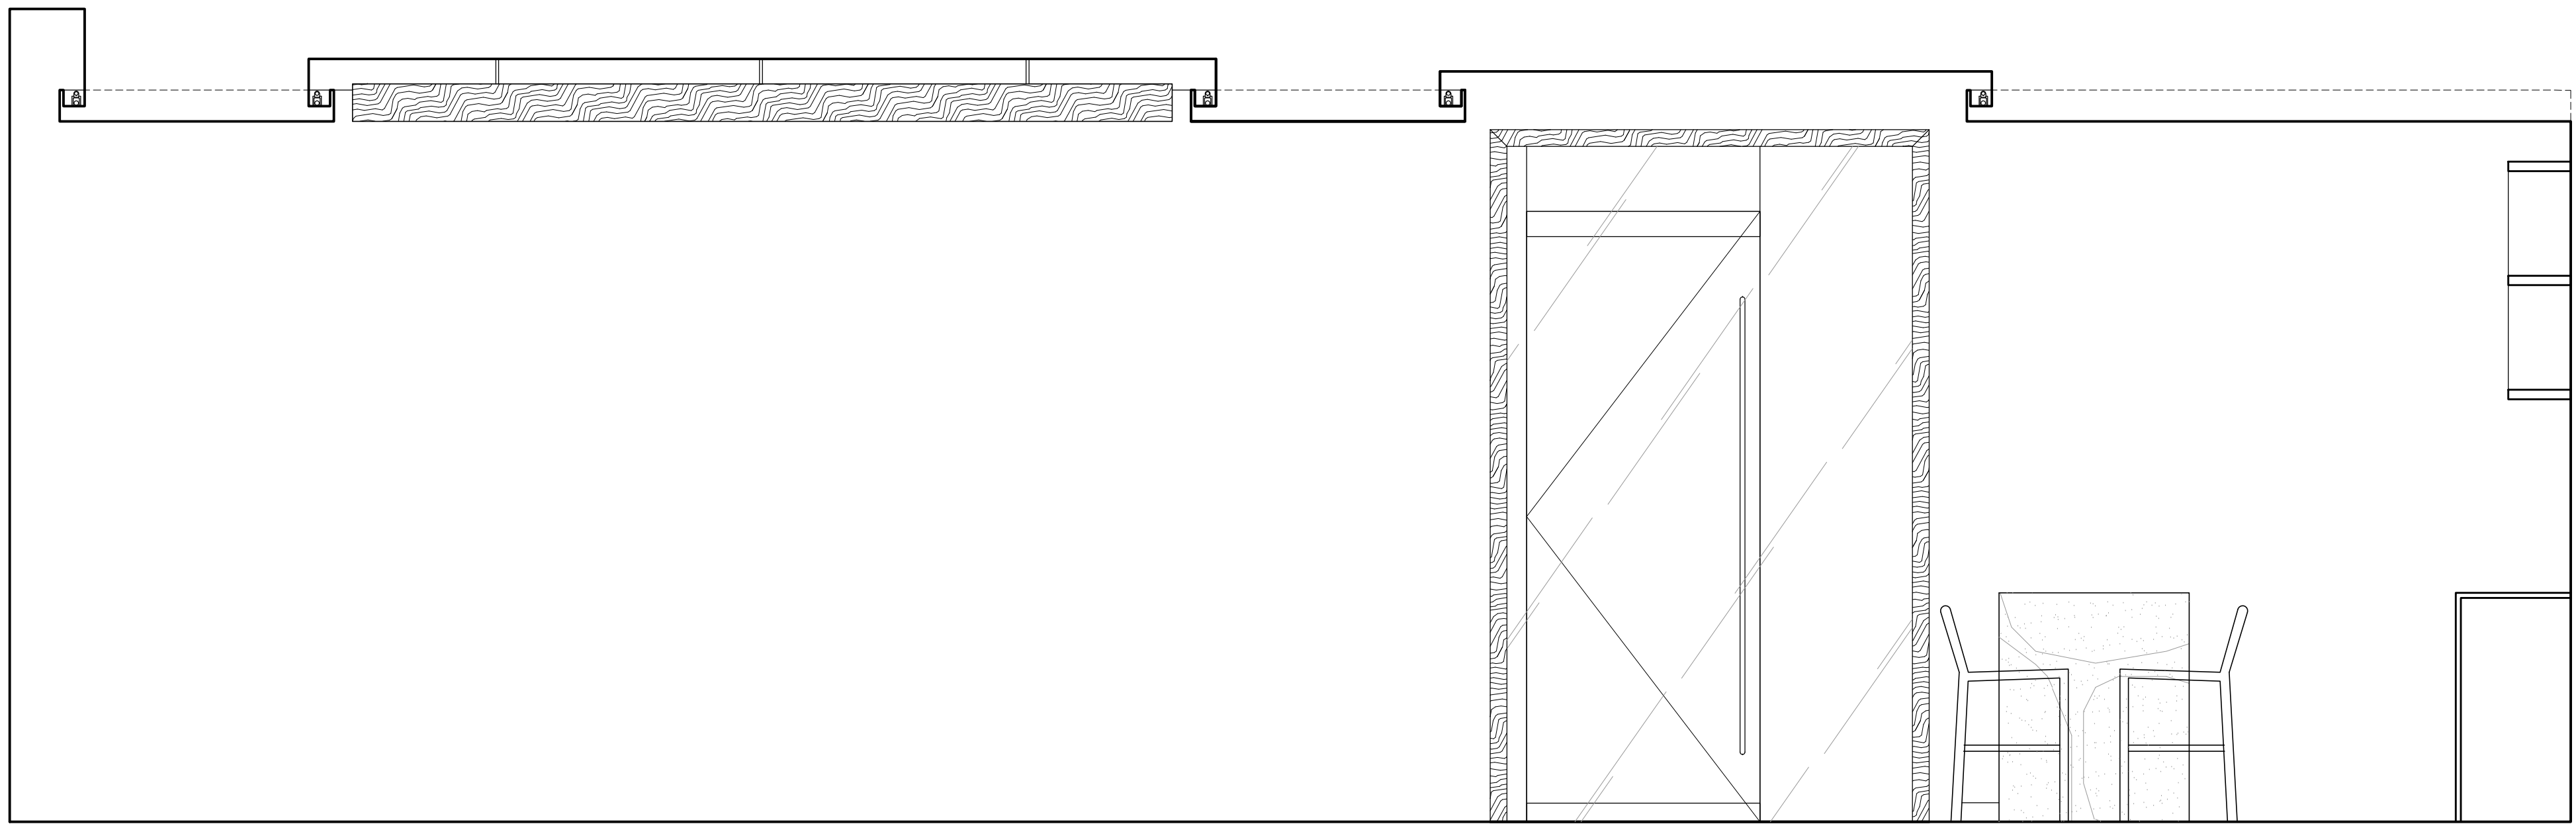


1 ELEVATION
GROUND FLOOR
AMENITY PARTY ROOM
SCALE 1:20
ID2.1.3

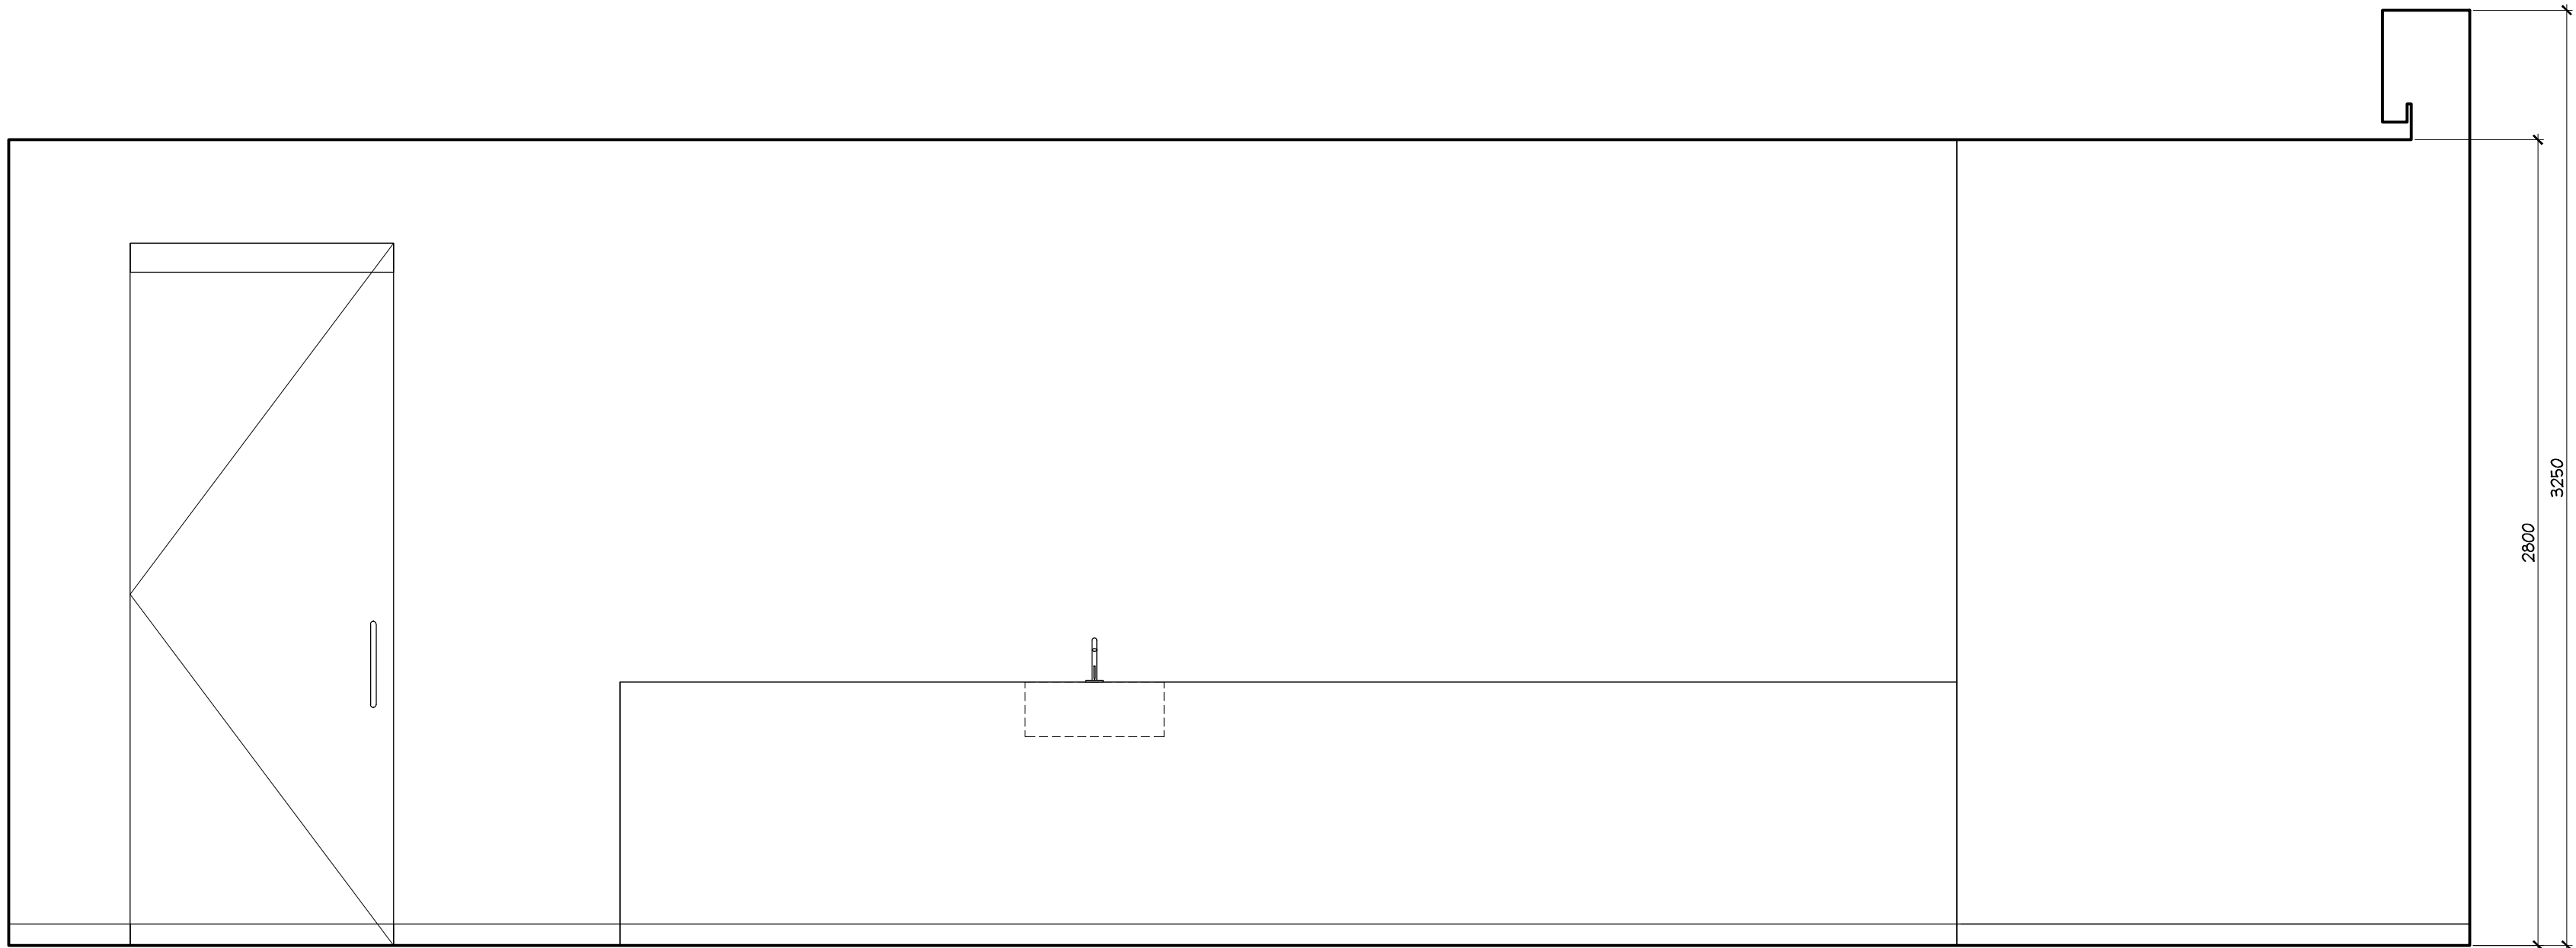

2 ELEVATION
GROUND FLOOR
AMENITY PARTY ROOM
SCALE 1:20
ID2.1.3

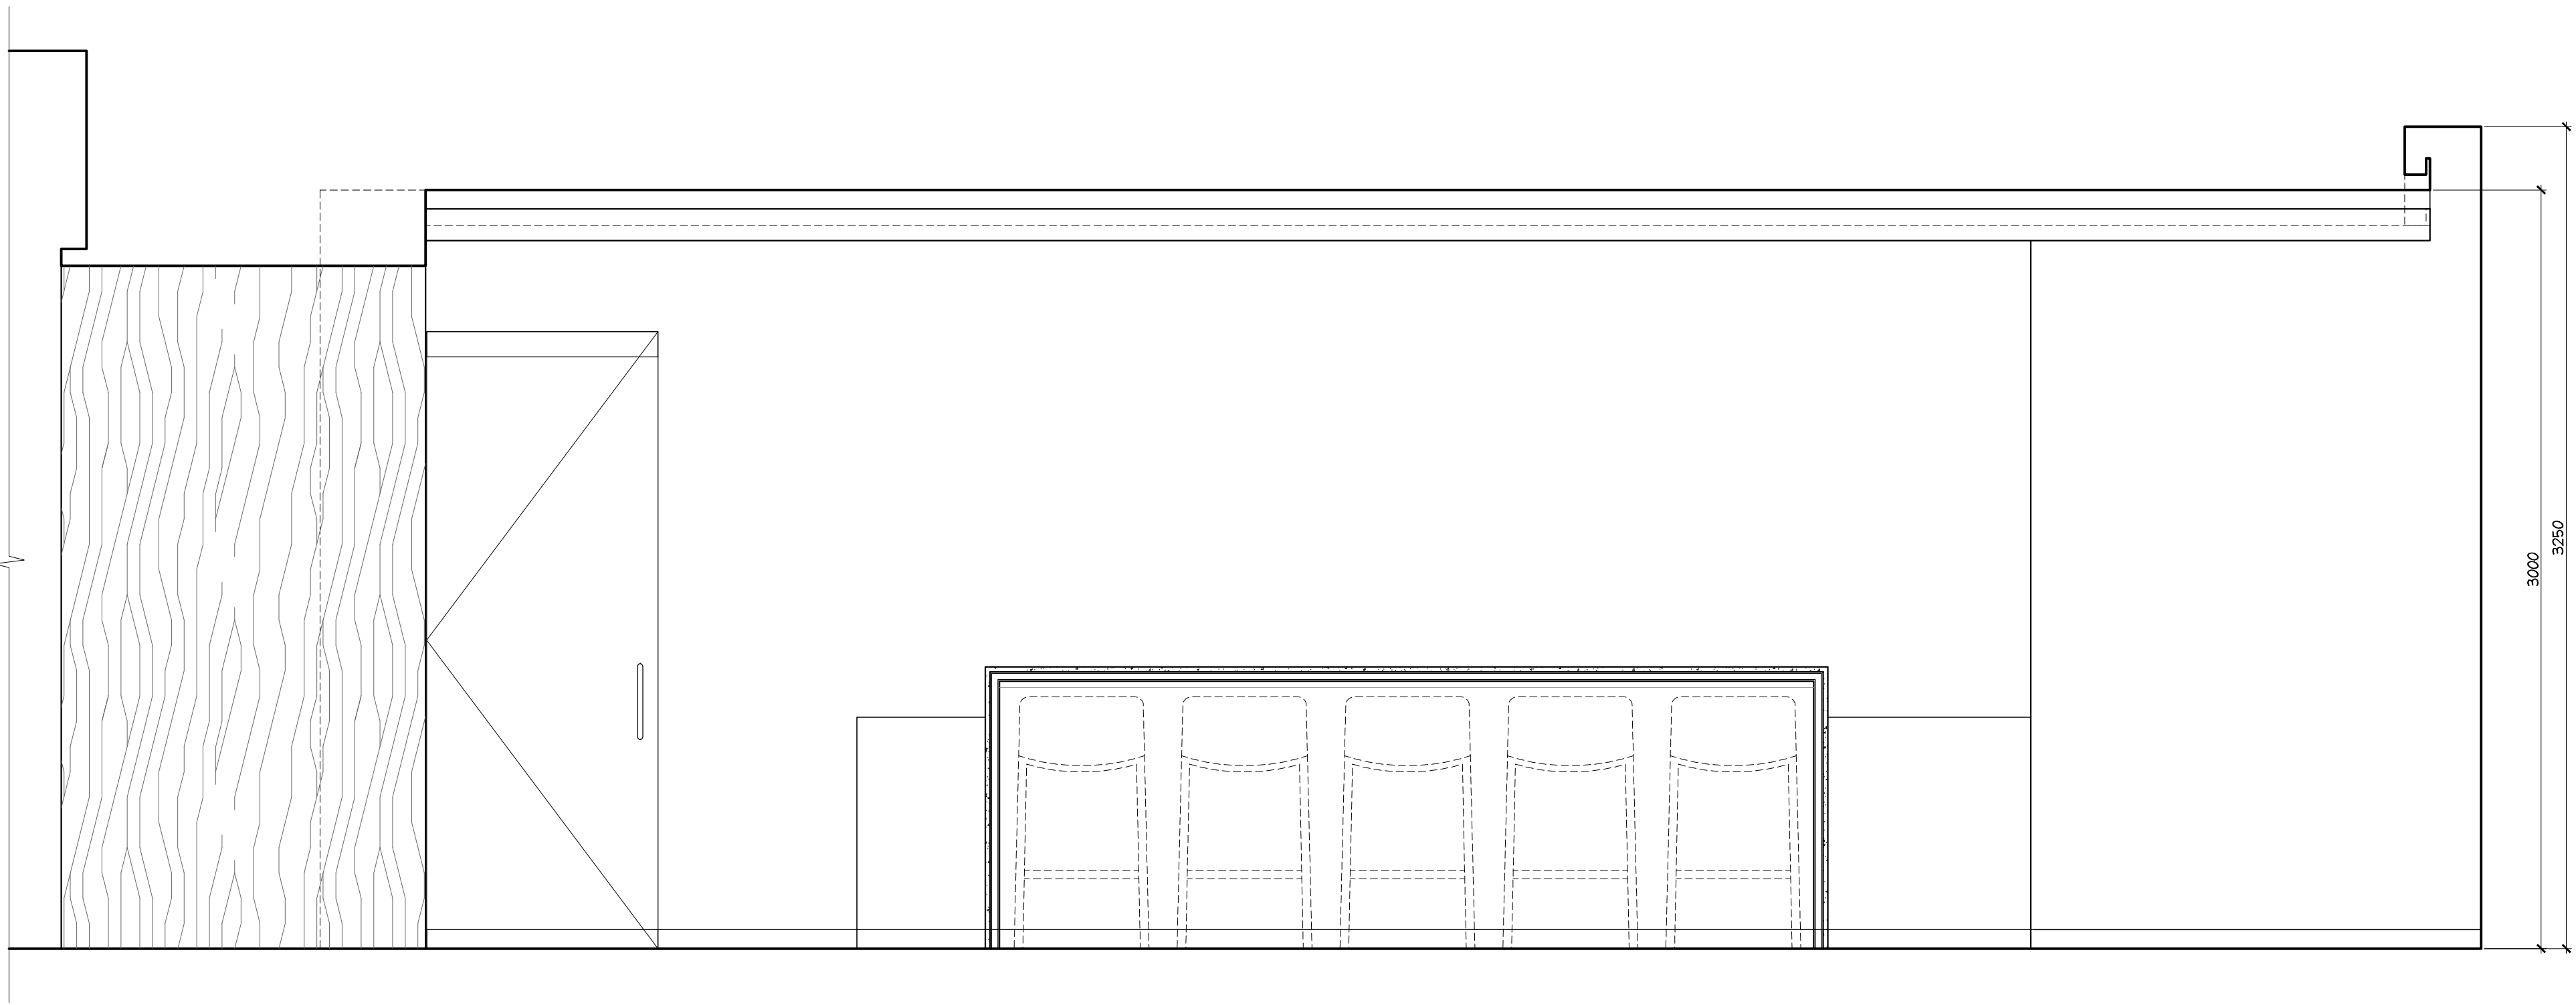

3 ELEVATION
GROUND FLOOR
AMENITY PARTY ROOM
SCALE 1:20
ID2.1.3

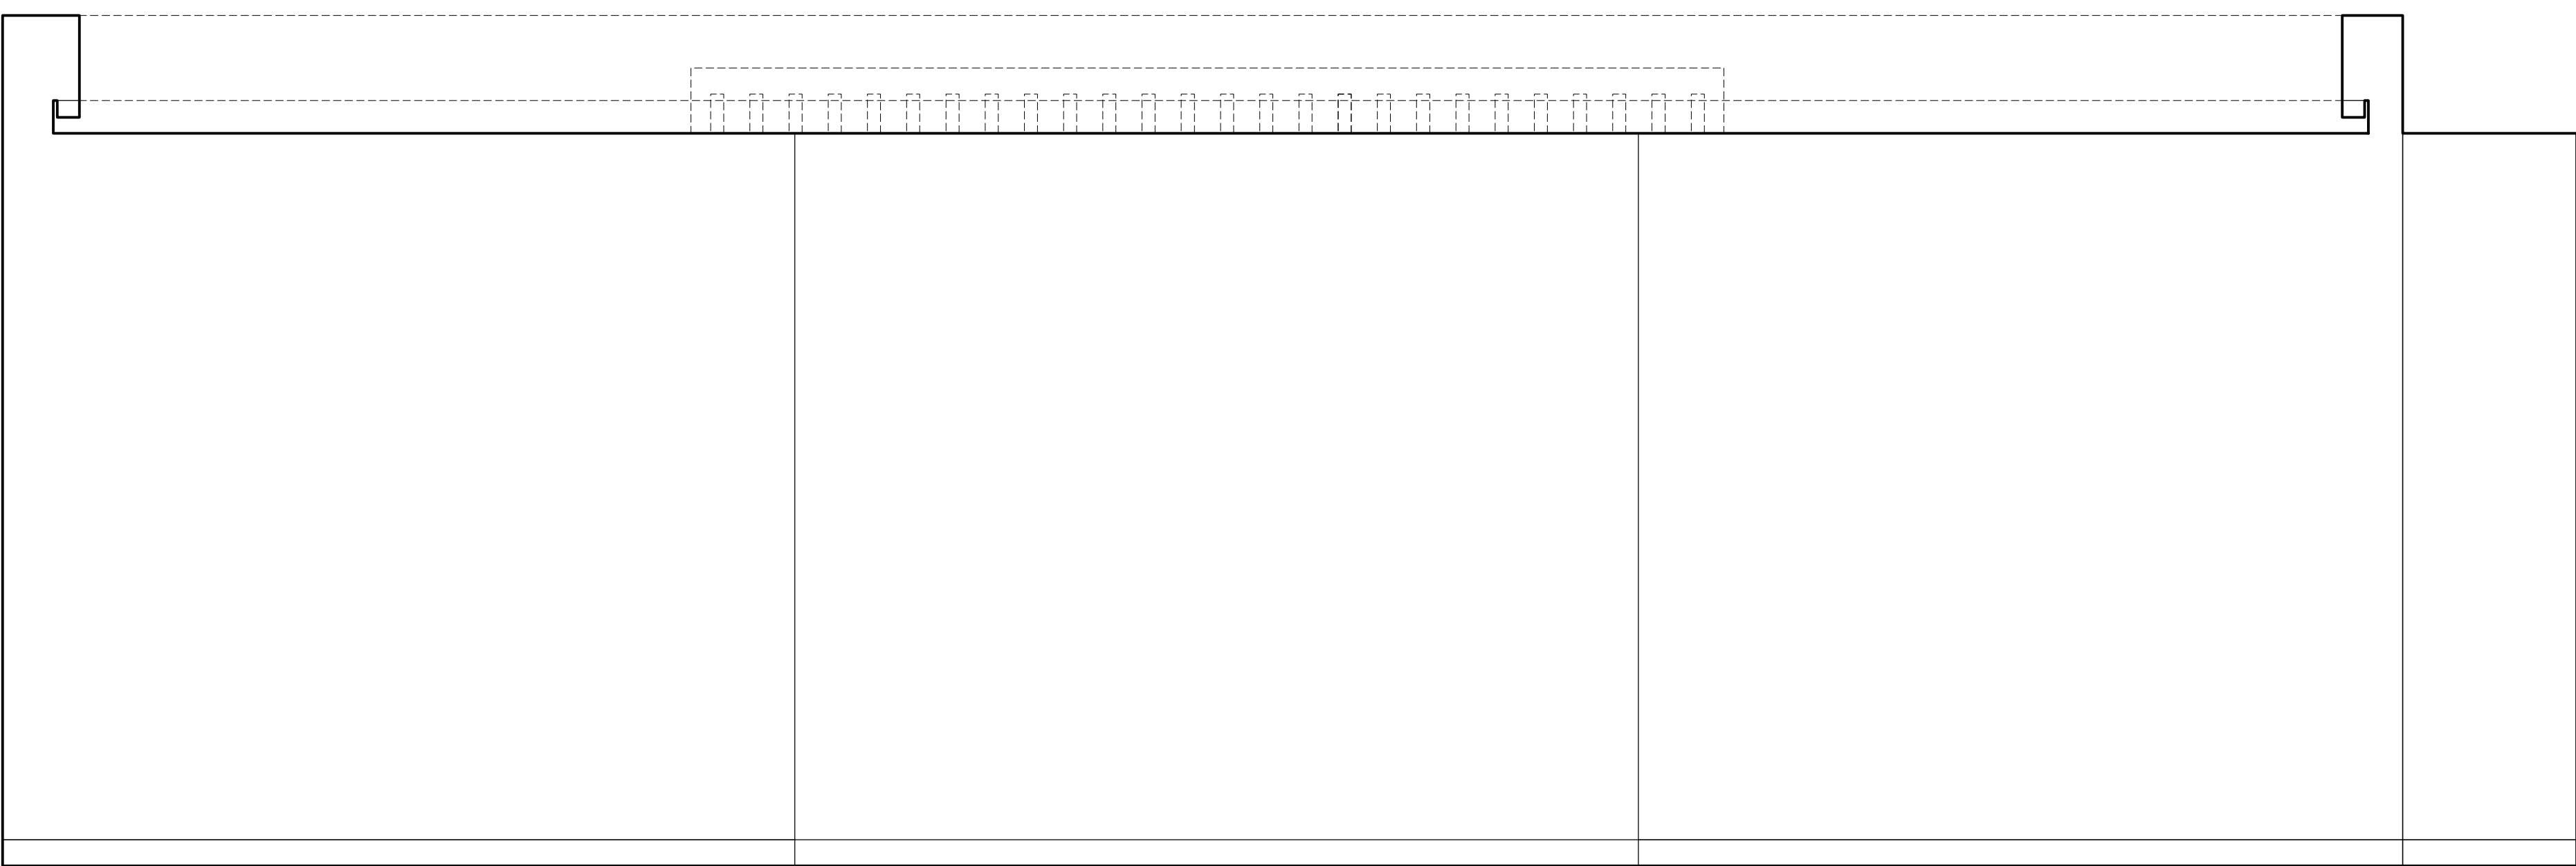

4 ELEVATION
GROUND FLOOR
AMENITY PARTY ROOM
SCALE 1:20
ID2.1.3

01	15 AUG / 14	ISSUED FOR PERMIT	AP
NO.	DATE	COMMENTS	INI

REVISIONS:

UNION31

UNION31 INC.
183 BATHURST STREET, STE. 201
TORONTO, ON, M5T 2R7, CANADA
TEL: 416-597-1576 FAX: 416-597-2139


PROJECT NAME: ALEXANDRA PARK MAIN BUILDING BLOCK 11 ON, Canada	
PROJECT NO.: 13-949	
DRAWING NO.: GROUND FLOOR ELEVATIONS	
DATE STARTED: 07 AUG / 13	DRAWING NO.: ID
SCALE: 1 : 20	2.1.3
DRAWN BY: AP	
APPROVED BY: KC	

DO NOT SCALE DRAWINGS.


CONTRACTOR MUST VERIFY ALL DRAWINGS, DIMENSIONS, DETAILS AND SPECIFICATIONS AND REPORT ANY DISCREPANCIES TO UNION 31 INC. BEFORE PROCEEDING WITH WORK. MATERIALS MAY NOT BE SUBSTITUTED WITHOUT WRITTEN APPROVAL FROM UNION 31 INC.

ALL DRAWINGS AND SPECIFICATIONS ARE INSTRUMENTS OF SERVICE AND THE PROPERTY OF UNION 31 INC. WHICH MUST BE RETURNED AT THE COMPLETION OF THE WORK.


PRINTED: 20-Aug-14

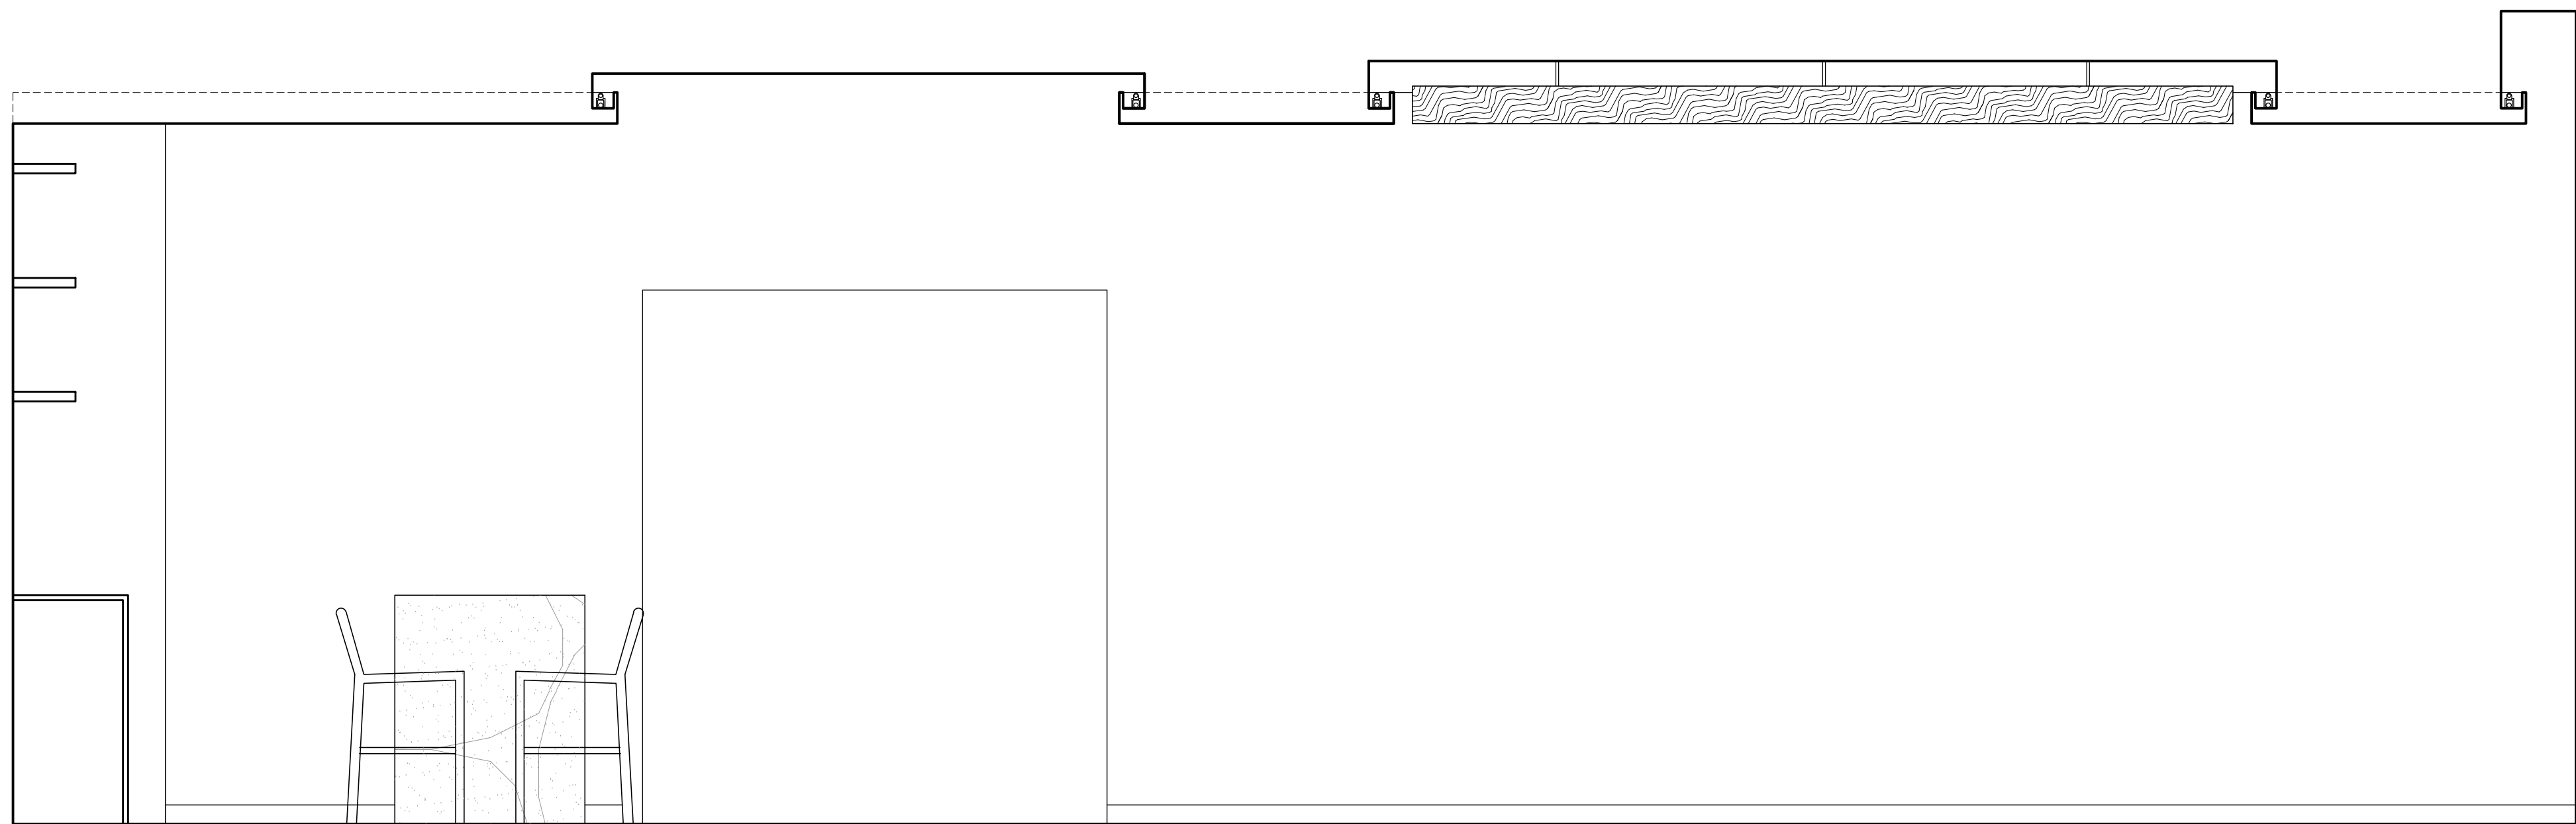


1 ELEVATION
ID2.1.4 GROUND FLOOR
AMENITY PARTY ROOM
SCALE 1:20

 


2 ELEVATION
ID2.1.4 GROUND FLOOR
DINING ROOM
SCALE 1:20

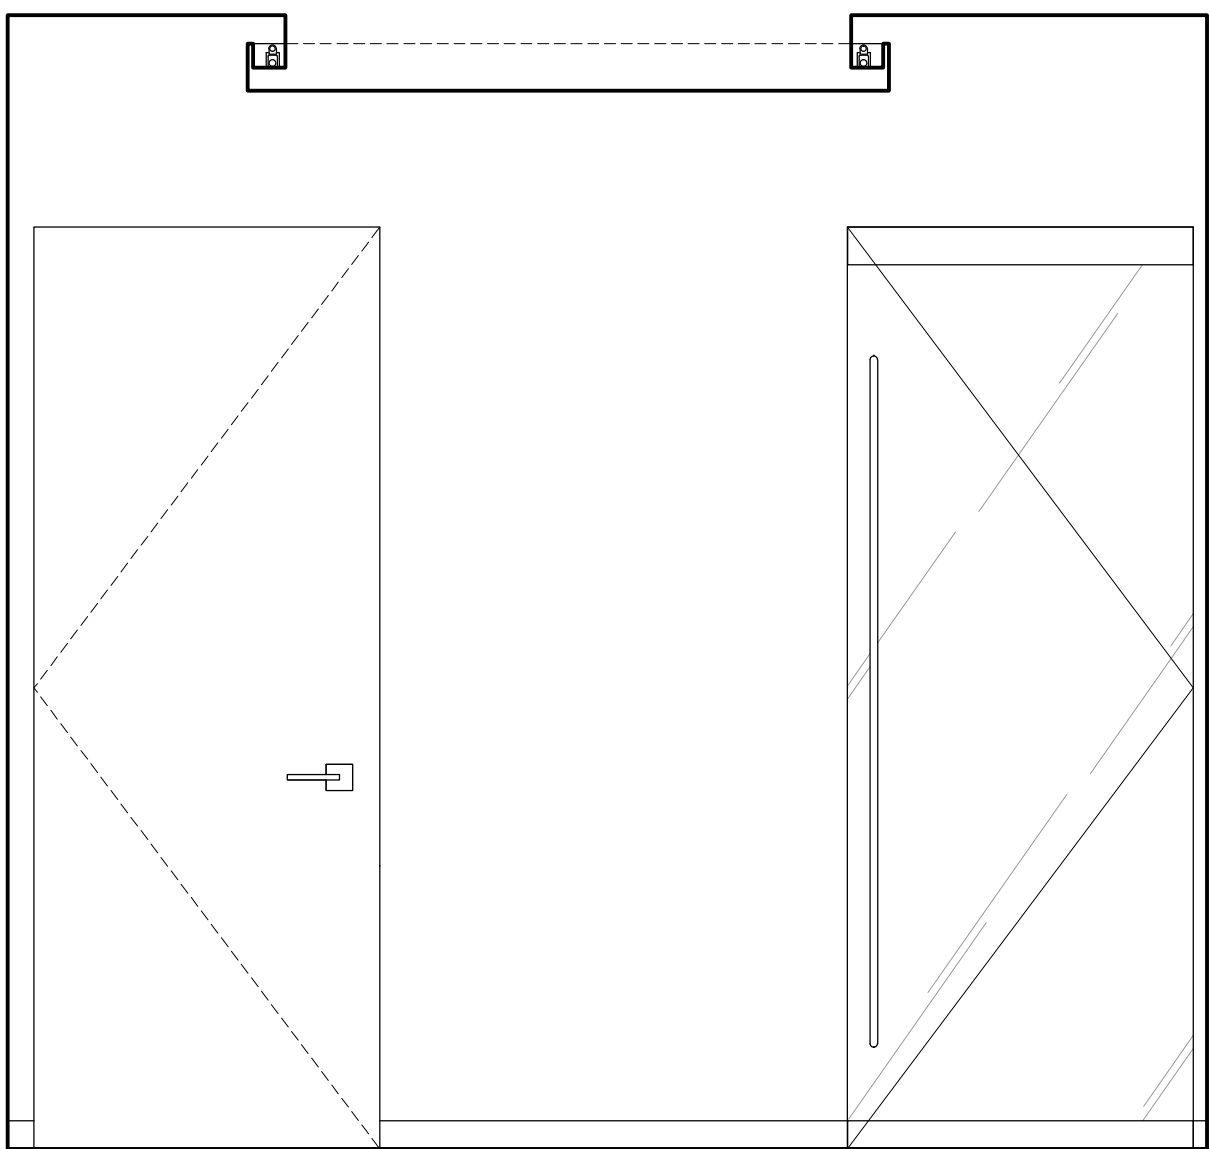


3 ELEVATION
ID2.1.4 GROUND FLOOR
DINING ROOM
SCALE 1:20

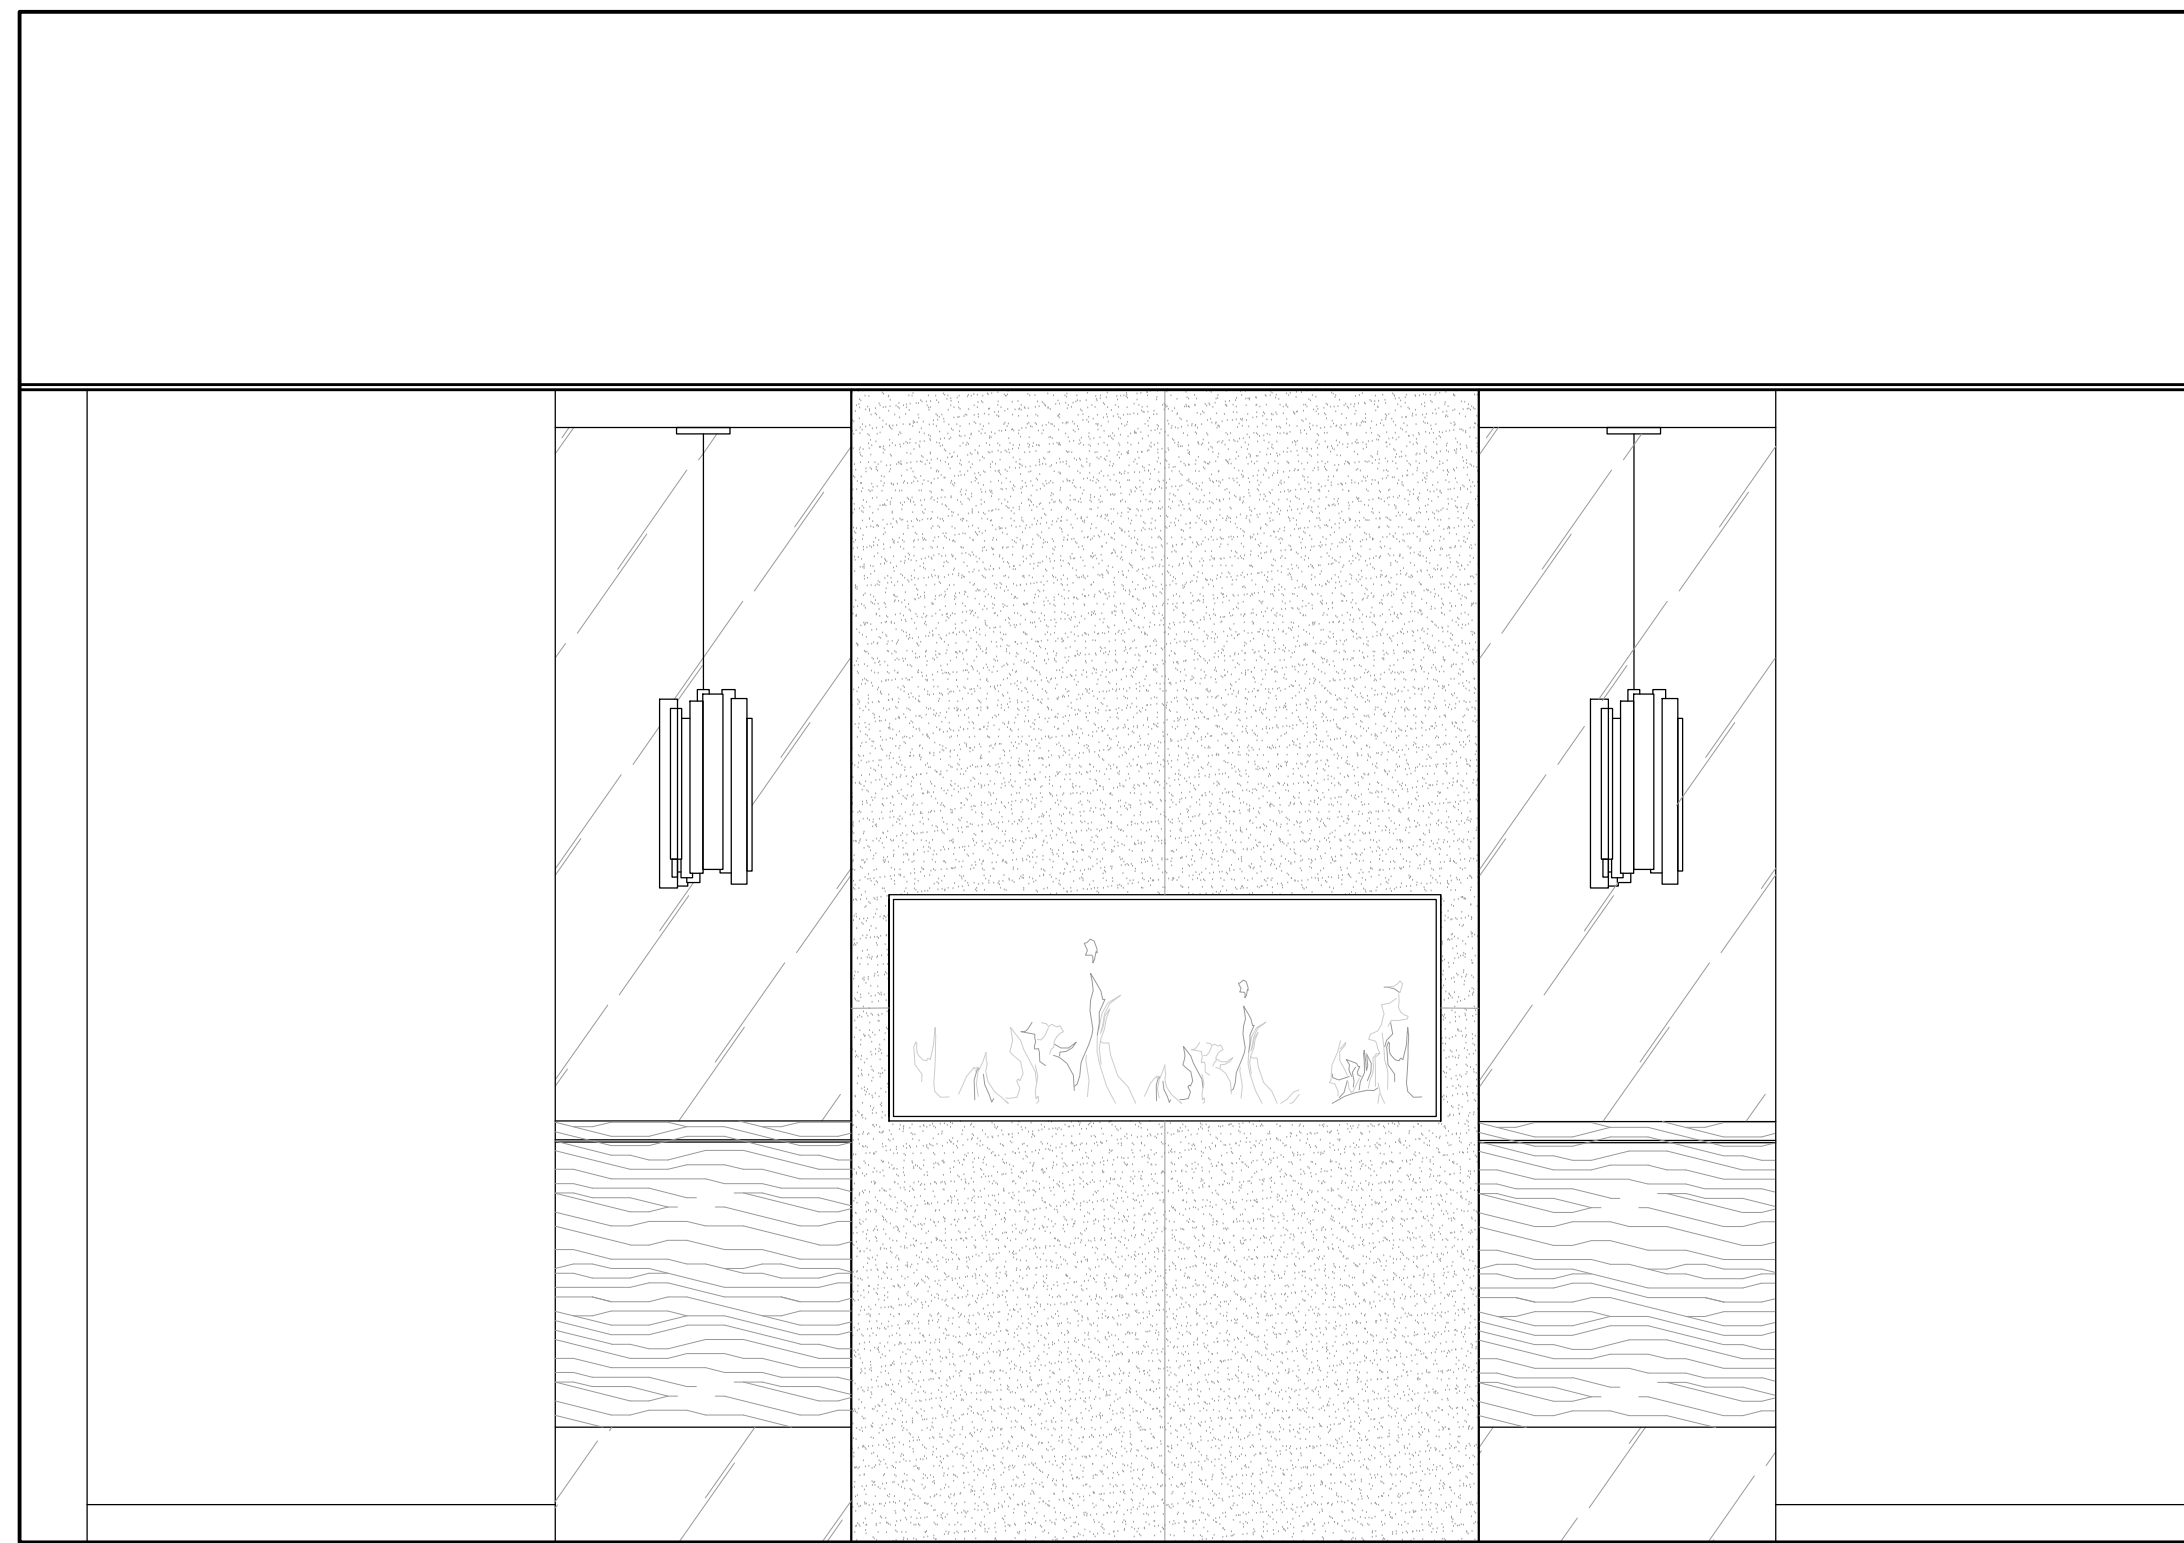


4 ELEVATION
ID2.1.4 GROUND FLOOR
DINING ROOM
SCALE 1:20

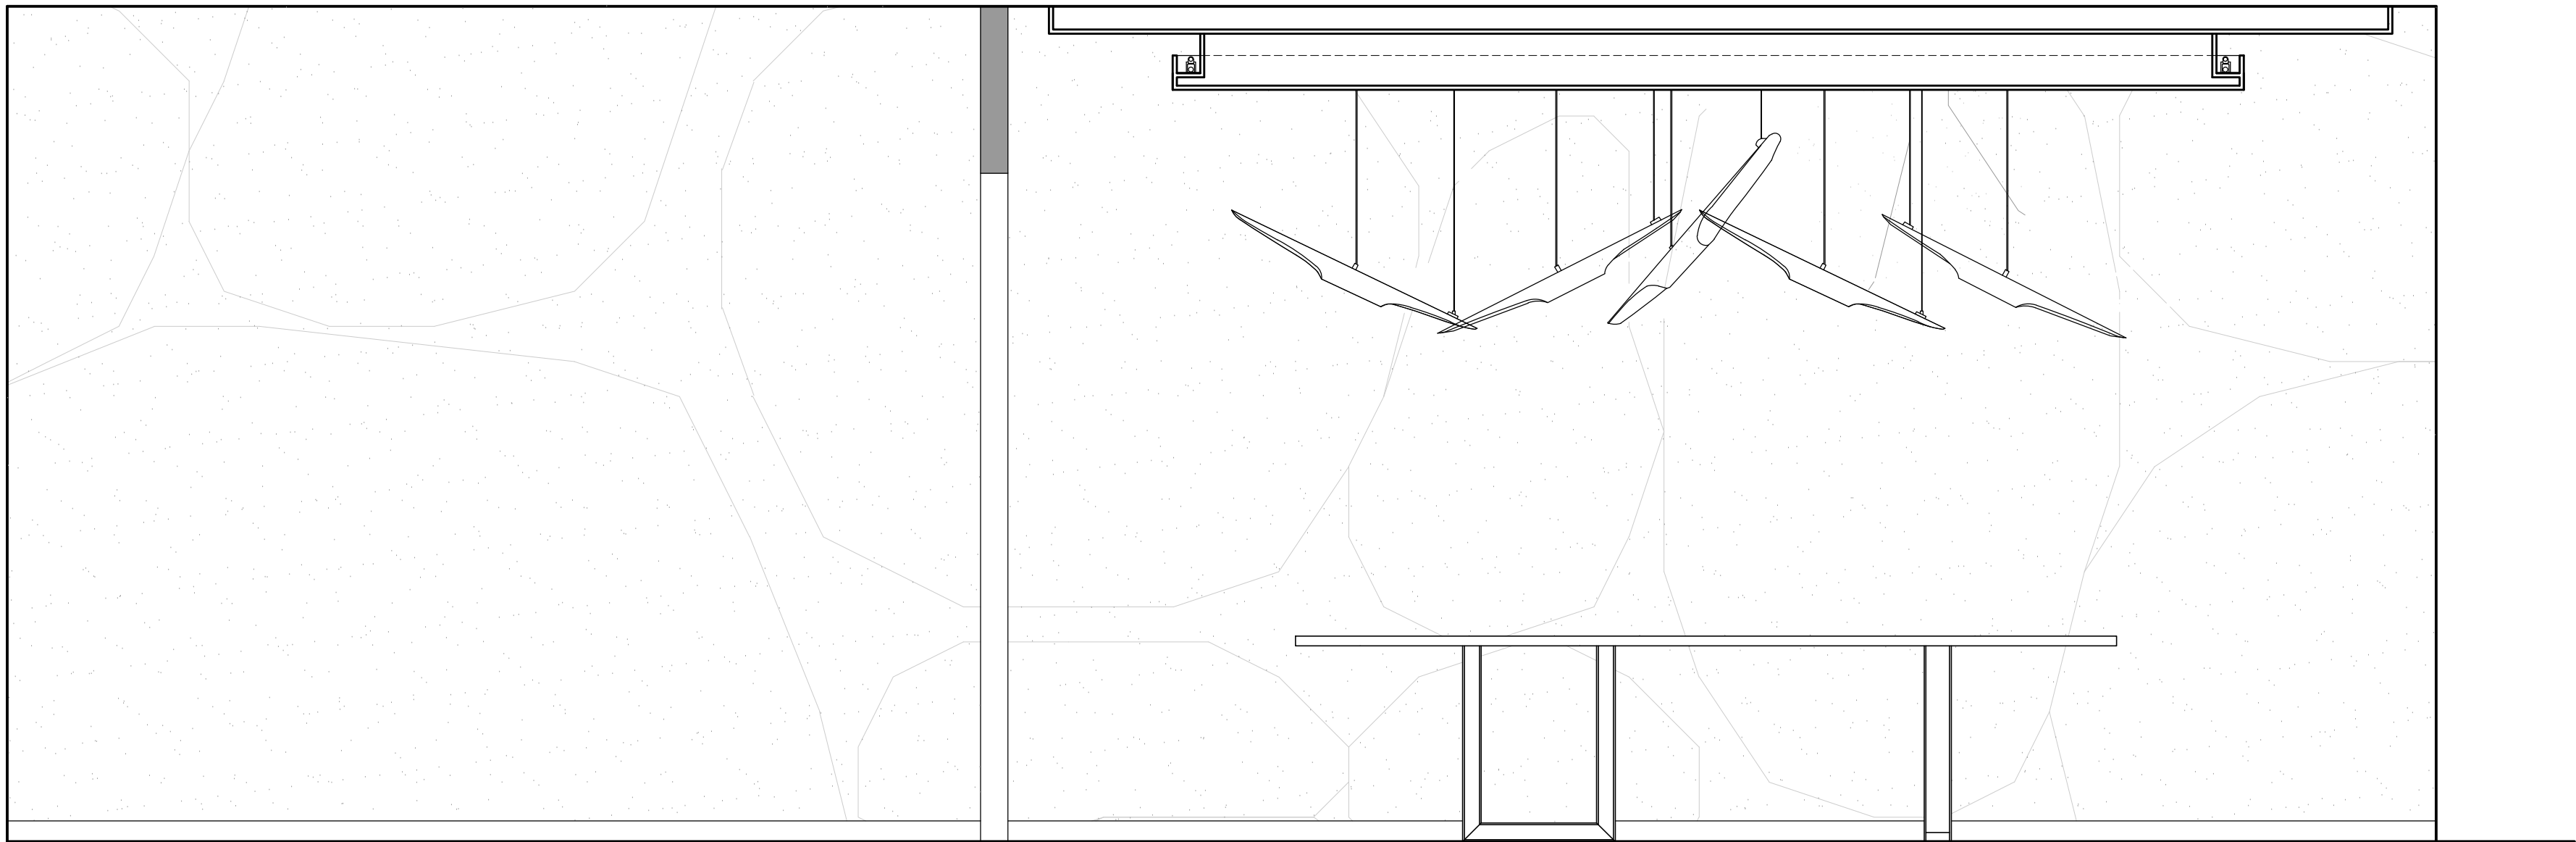


5 ELEVATION
ID2.1.4 GROUND FLOOR
DINING ROOM
SCALE 1:20

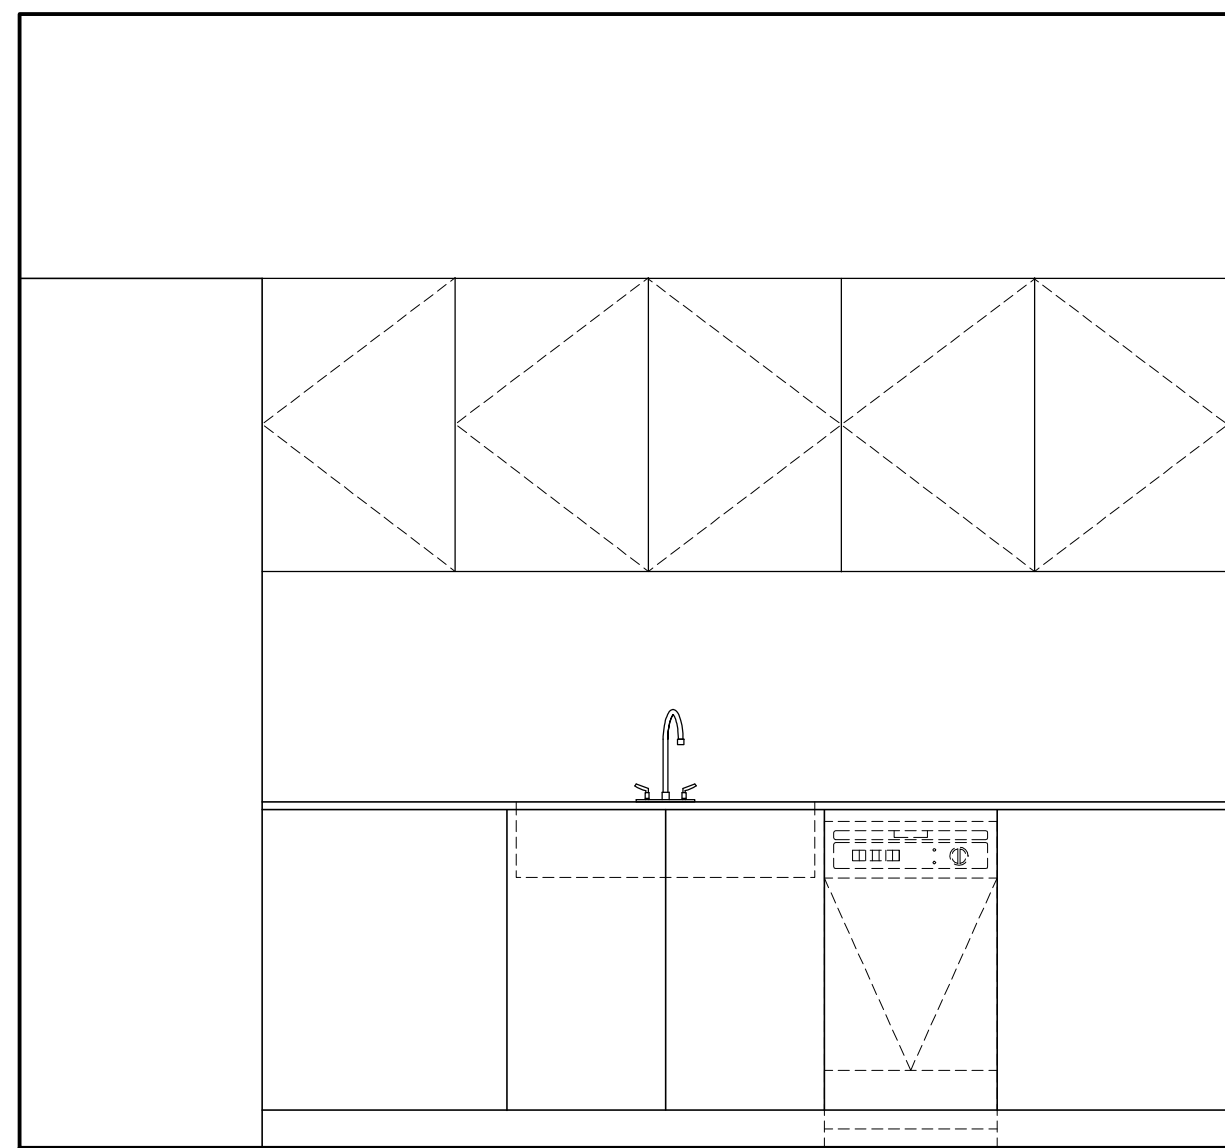


6 ELEVATION
ID2.1.4 GROUND FLOOR
KITCHEN
SCALE 1:20

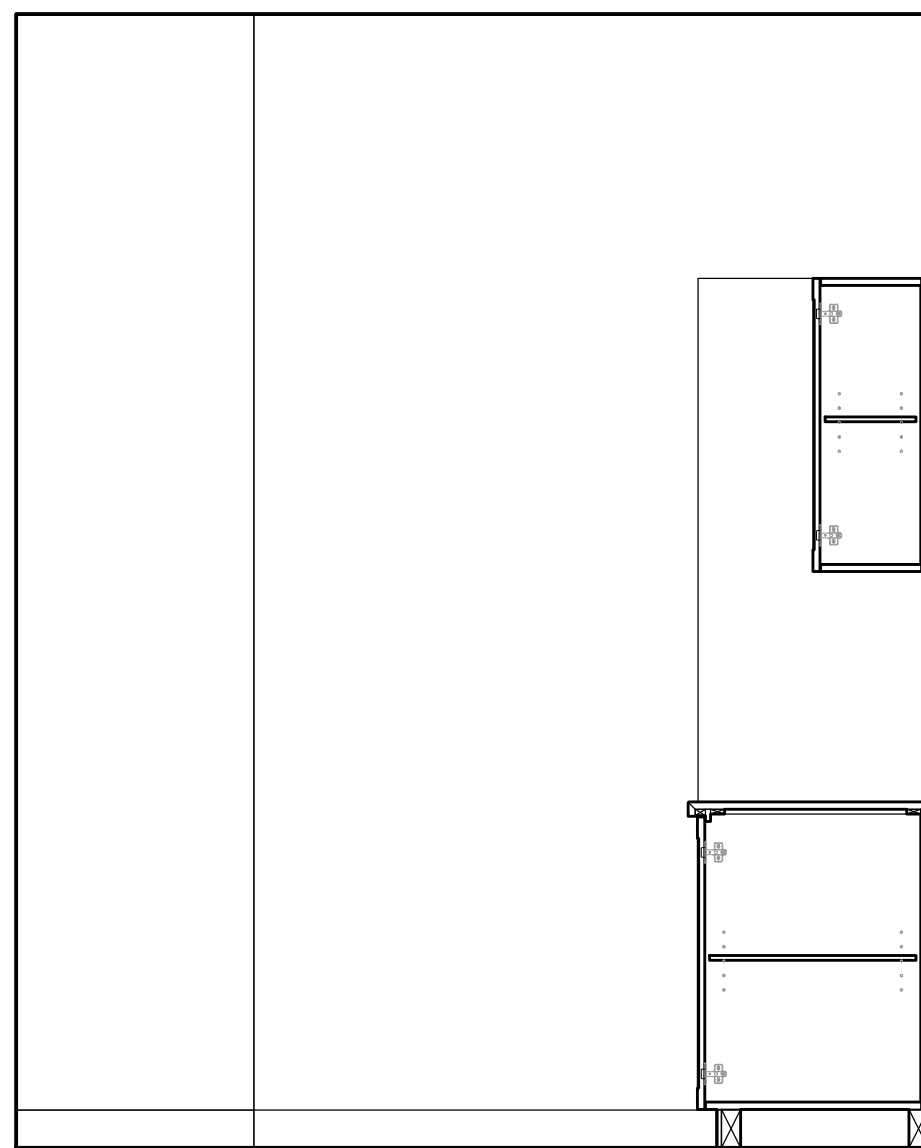

7 ELEVATION
ID2.1.4 GROUND FLOOR
KITCHEN
SCALE 1:20

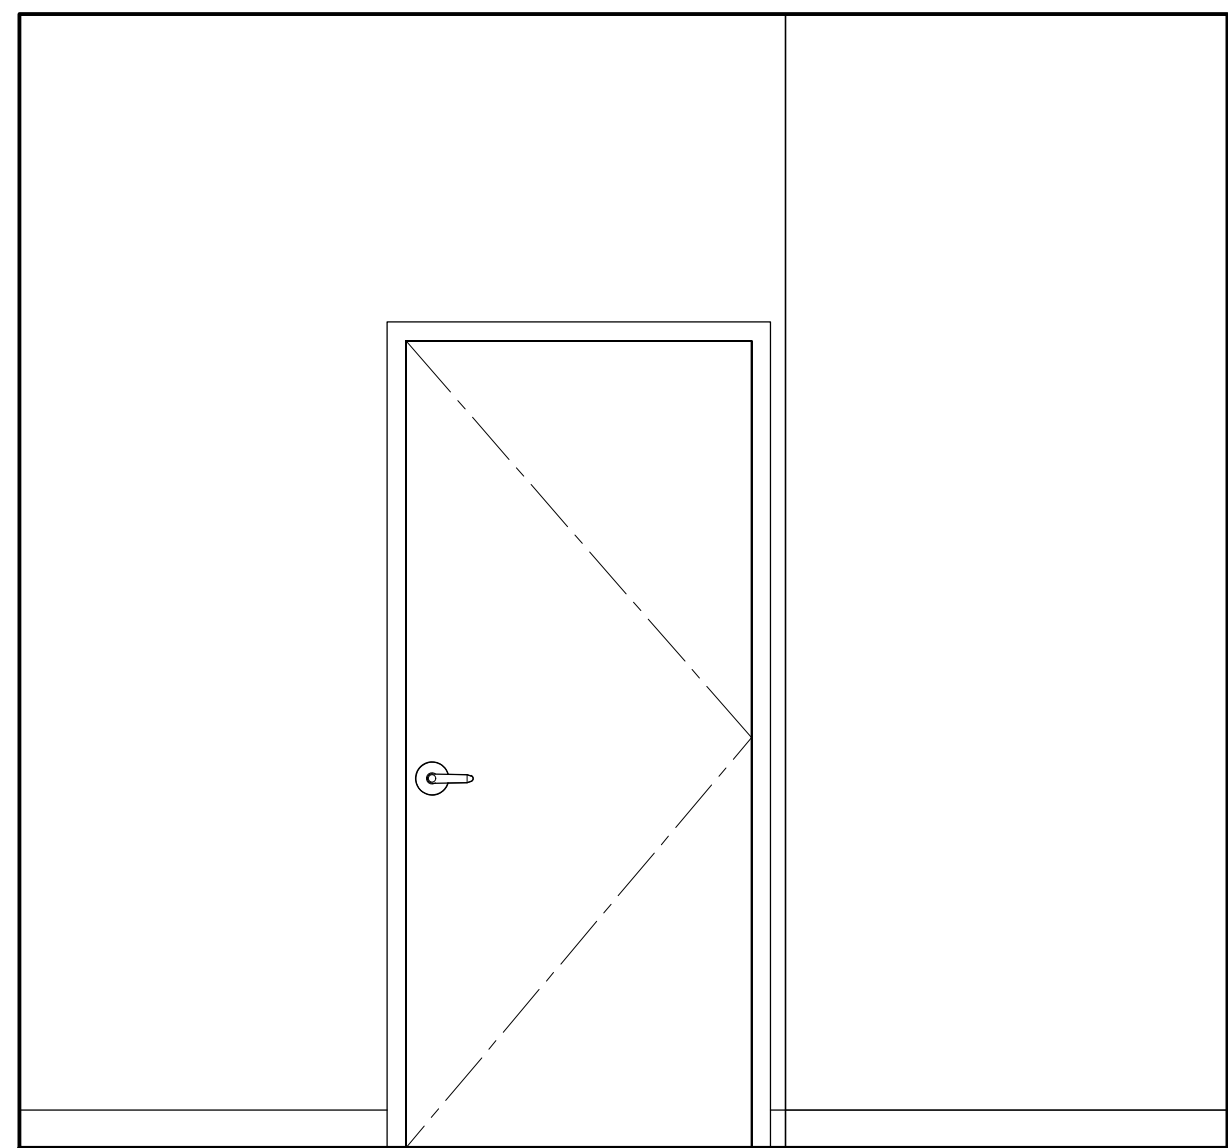

8 ELEVATION
ID2.1.4 GROUND FLOOR
KITCHEN
SCALE 1:20

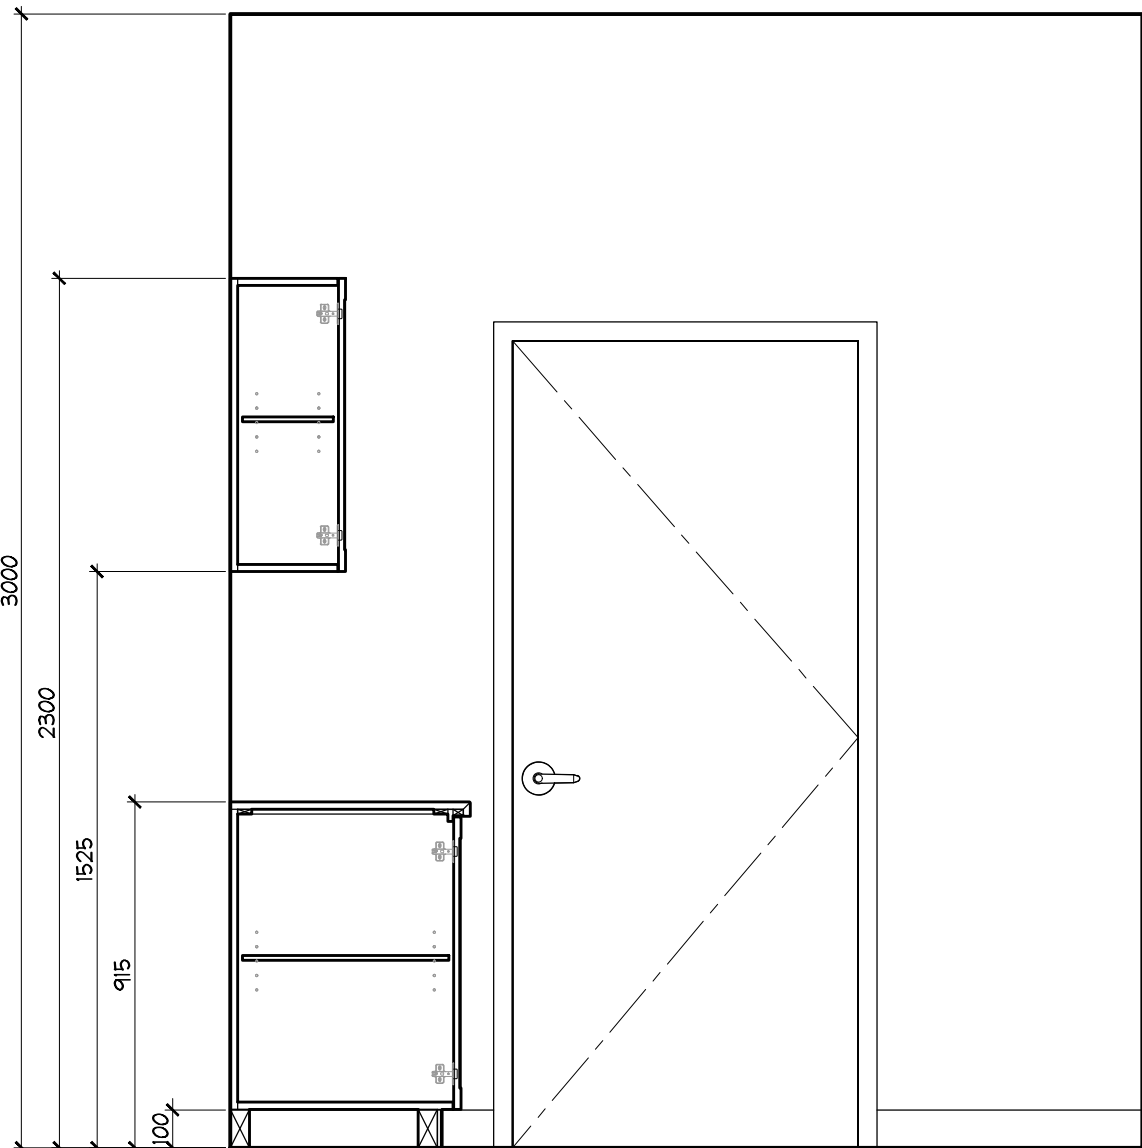

9 ELEVATION
ID2.1.4 GROUND FLOOR
KITCHEN
SCALE 1:20

01	15 AUG / 14	ISSUED FOR PERMIT	AP
NO.	DATE	COMMENTS	INI

REVISIONS:

UNION 31 INC.
183 BATHURST STREET, STE. 201
TORONTO, ON, M5T 2R7, CANADA
TEL: 416-597-1576 FAX: 416-597-2139


PROJECT NAME:		ALEXANDRA PARK MAIN BUILDING	
PROJECT NO.:		13-949	
DRAWING'S:		GROUND FLOOR ELEVATIONS	
DATE STARTED:	07 AUG / 13	DRAWING NO.:	ID
SCALE:	1 : 20	DRAWN BY:	AP
APPROVED BY:	KC	DRAWING NO.:	2.1.4

DO NOT SCALE DRAWINGS.


CONTRACTOR MUST VERIFY ALL DRAWINGS, DIMENSIONS, DETAILS AND SPECIFICATIONS AND REPORT ANY DISCREPANCIES TO UNION 31 INC. BEFORE PROCEEDING WITH WORK. MATERIALS MAY NOT BE SUBSTITUTED WITHOUT WRITTEN APPROVAL FROM UNION 31 INC.

ALL DRAWINGS AND SPECIFICATIONS ARE INSTRUMENTS OF SERVICE AND THE PROPERTY OF UNION 31 INC. WHICH MUST BE RETURNED AT THE COMPLETION OF THE WORK.

PRINTED: 20-Aug-14

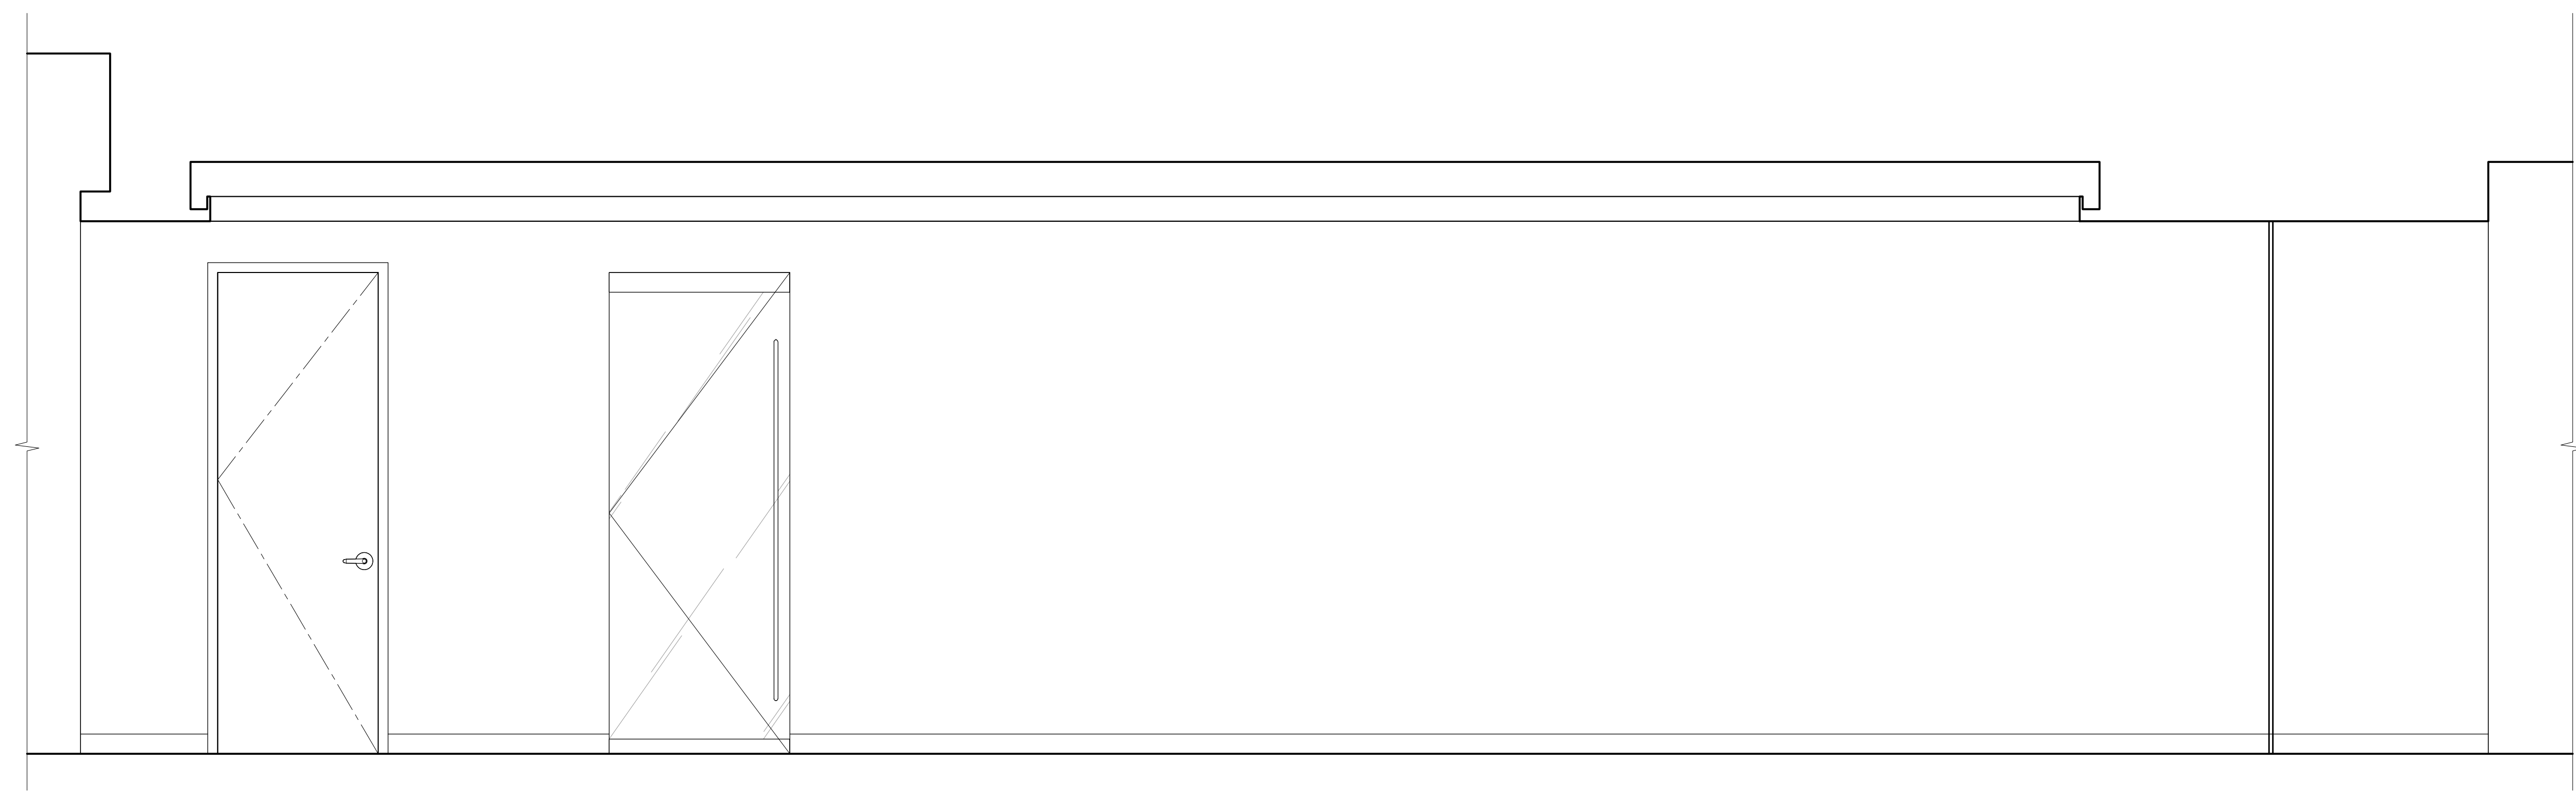


2 ELEVATION
ID2.1.5 GROUND FLOOR
CORRIDOR D SCALE 1:20

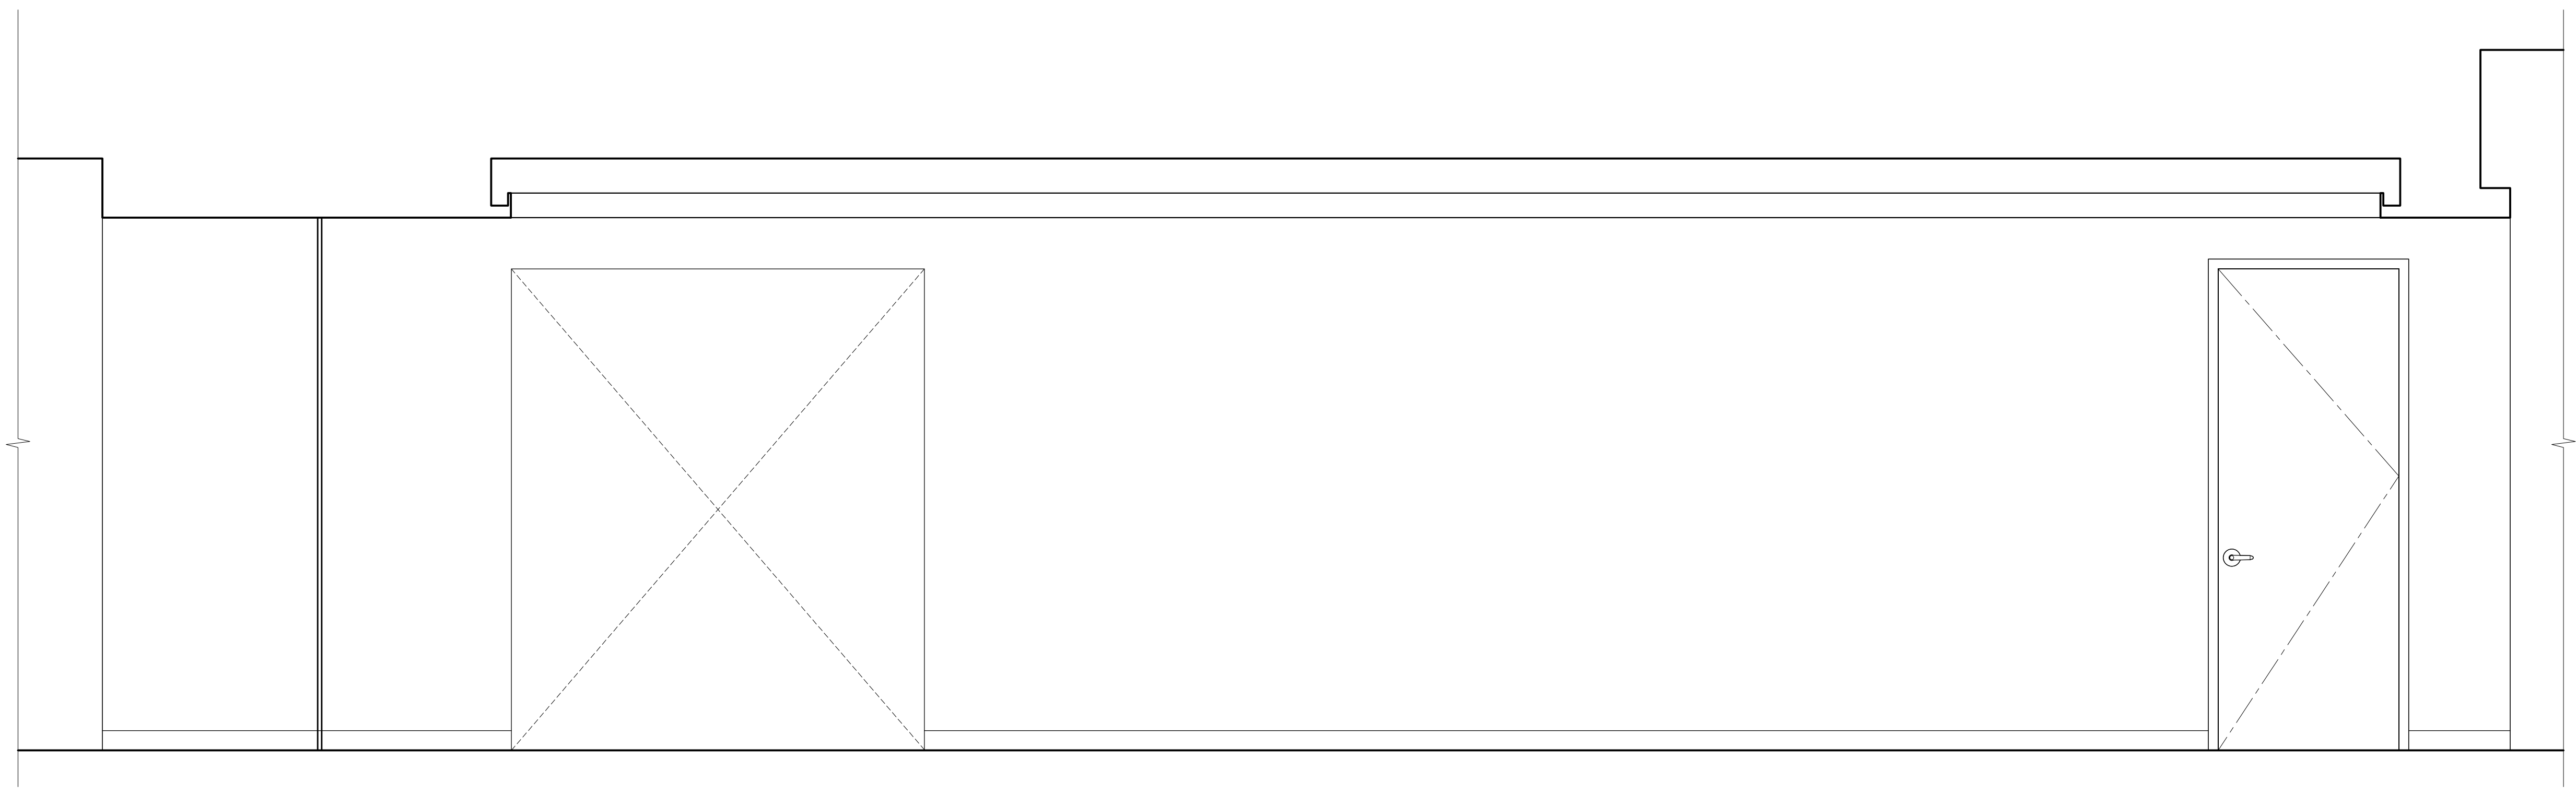


2 ELEVATION
ID2.1.5 GROUND FLOOR
CORRIDOR D SCALE 1:20




3 ELEVATION
ID2.1.5 GROUND FLOOR
THEATRE SCALE 1:20

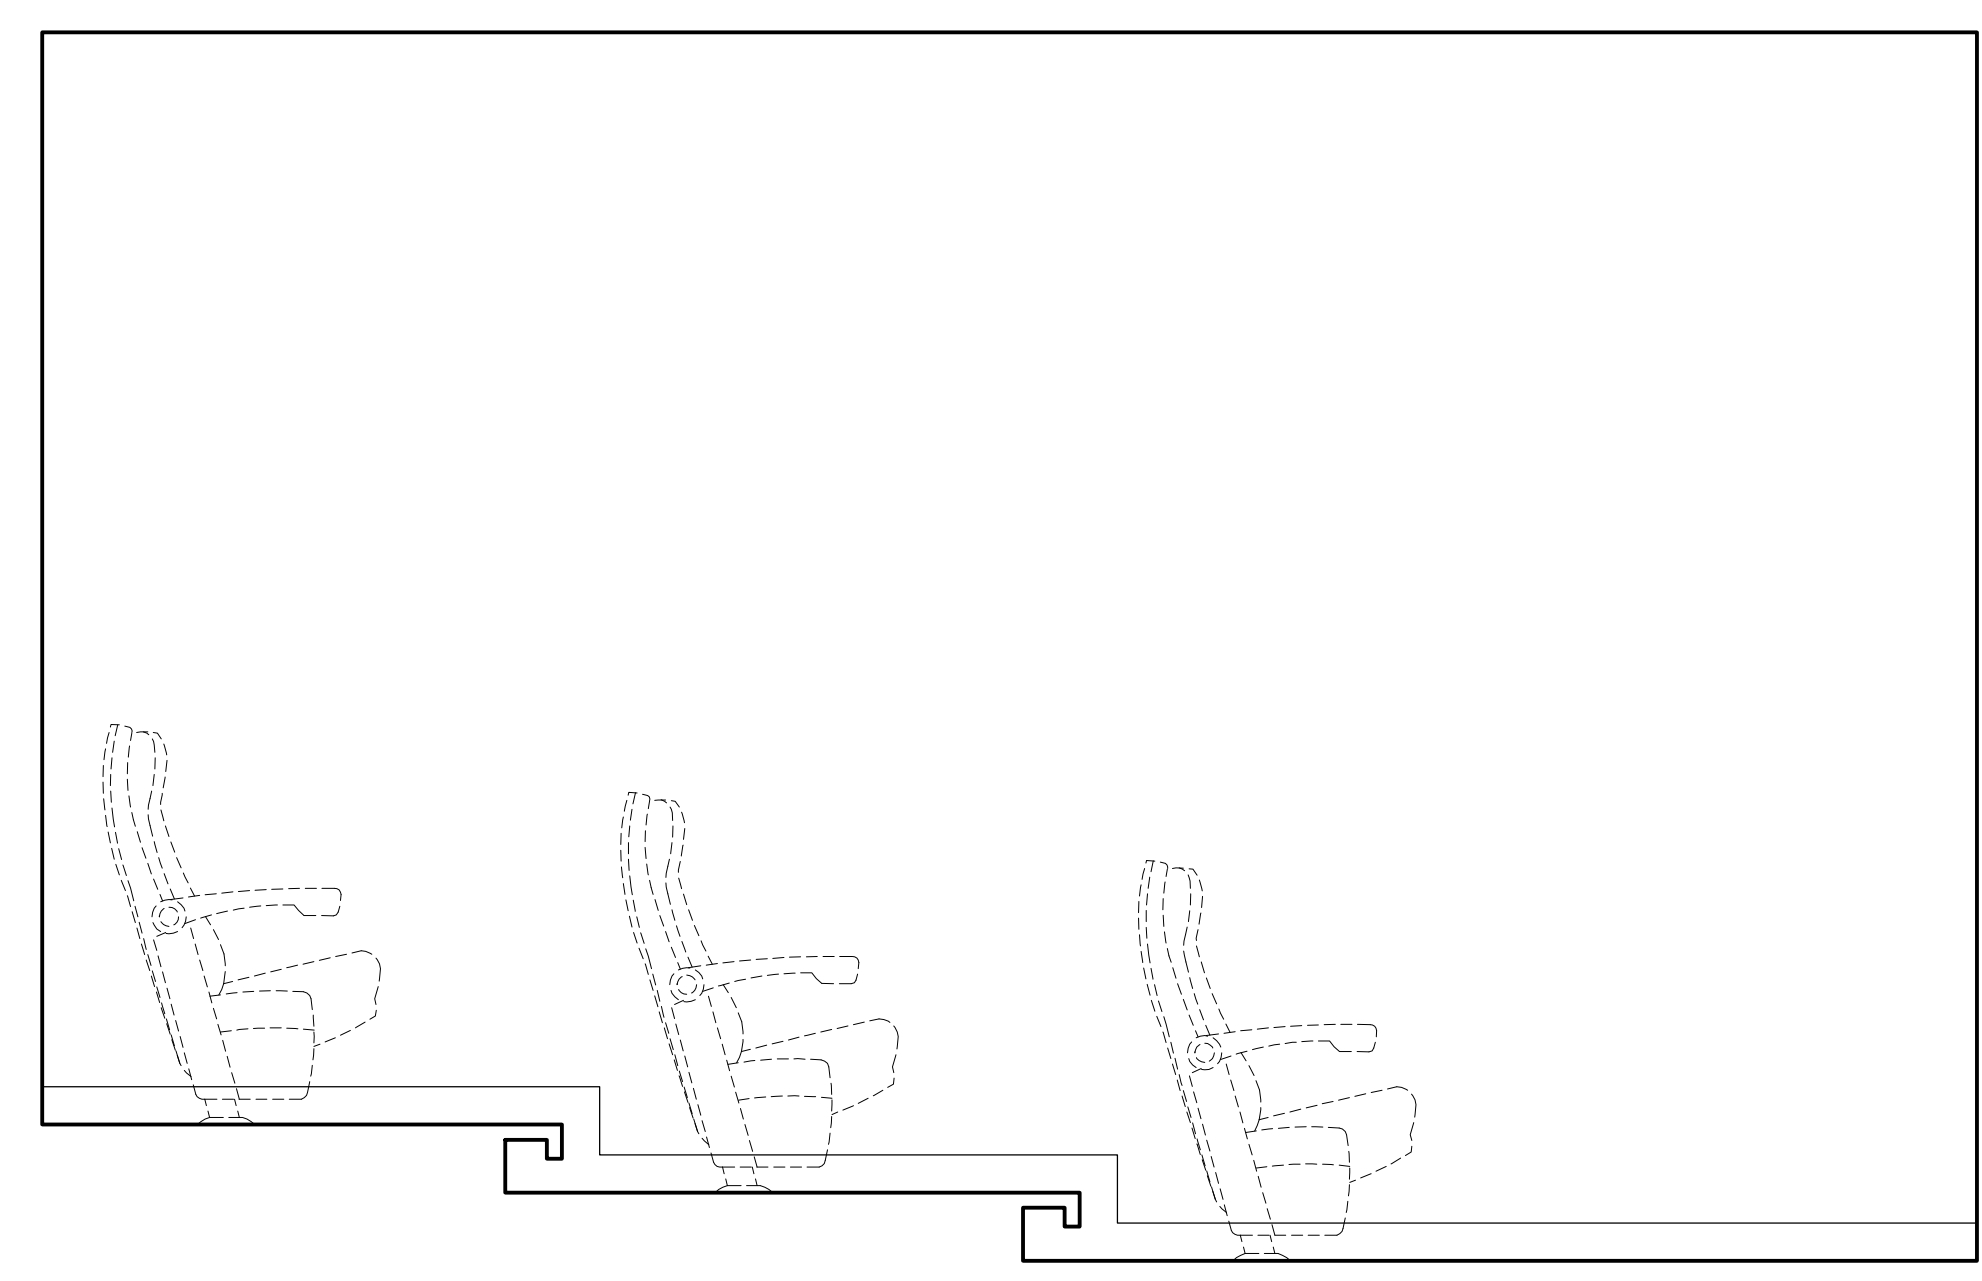

4 ELEVATION
ID2.1.5 GROUND FLOOR
THEATRE SCALE 1:20

 

5 ELEVATION
ID2.1.5 GROUND FLOOR
THEATRE SCALE 1:20

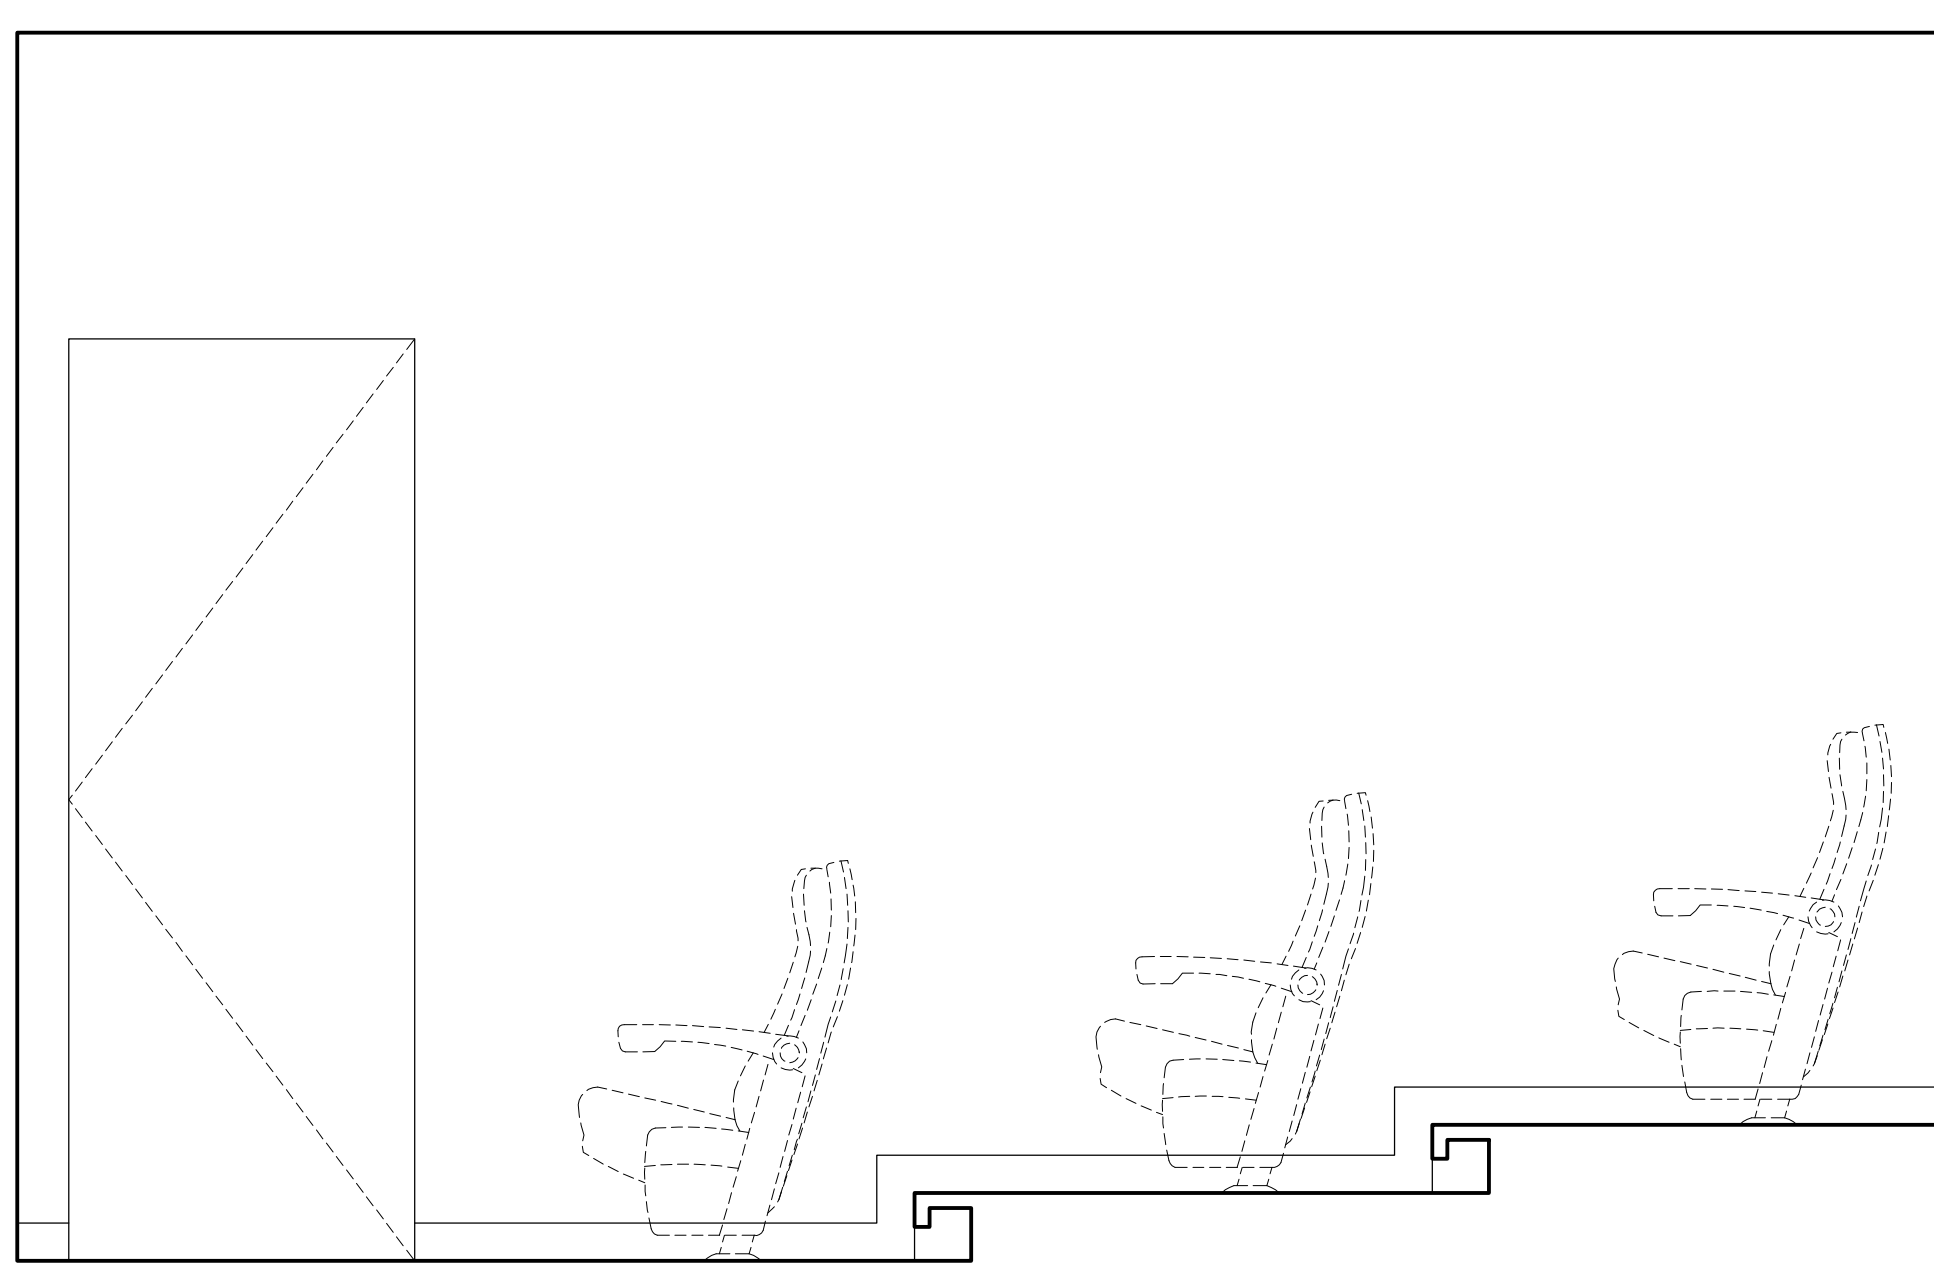

6 ELEVATION
ID2.1.5 GROUND FLOOR
THEATRE SCALE 1:20

01	15 AUG / 14	ISSUED FOR PERMIT	AP
NO.	DATE	COMMENTS	INI

REVISIONS:

UNION31

UNION31 INC.
183 BATHURST STREET, STE. 201
TORONTO, ON, M5T 2R7, CANADA
TEL: 416-597-1576 FAX: 416-597-2139


PROJECT NAME: ALEXANDRA PARK MAIN BUILDING	
BLOCK 11 ON, Canada	
PROJECT NO.: 13-949	
DRAWING'S: GROUND FLOOR ELEVATIONS	
DATE STARTED: 07 AUG / 13	DRAWING NO.: ID
SCALE: 1 : 20	2.1.5
DRAWN BY: AP	
APPROVED BY: KC	

DO NOT SCALE DRAWINGS.


CONTRACTOR MUST VERIFY ALL DRAWINGS, DIMENSIONS, DETAILS AND SPECIFICATIONS. AND REPORT ANY DISCREPANCIES TO UNION 31 INC. BEFORE PROCEEDING WITH WORK. MATERIALS MAY NOT BE SUBSTITUTED WITHOUT WRITTEN APPROVAL FROM UNION 31 INC.

ALL DRAWINGS AND SPECIFICATIONS ARE INSTRUMENTS OF SERVICE AND THE PROPERTY OF UNION 31 INC. WHICH MUST BE RETURNED AT THE COMPLETION OF THE WORK.


PRINTED: 20-Aug-14

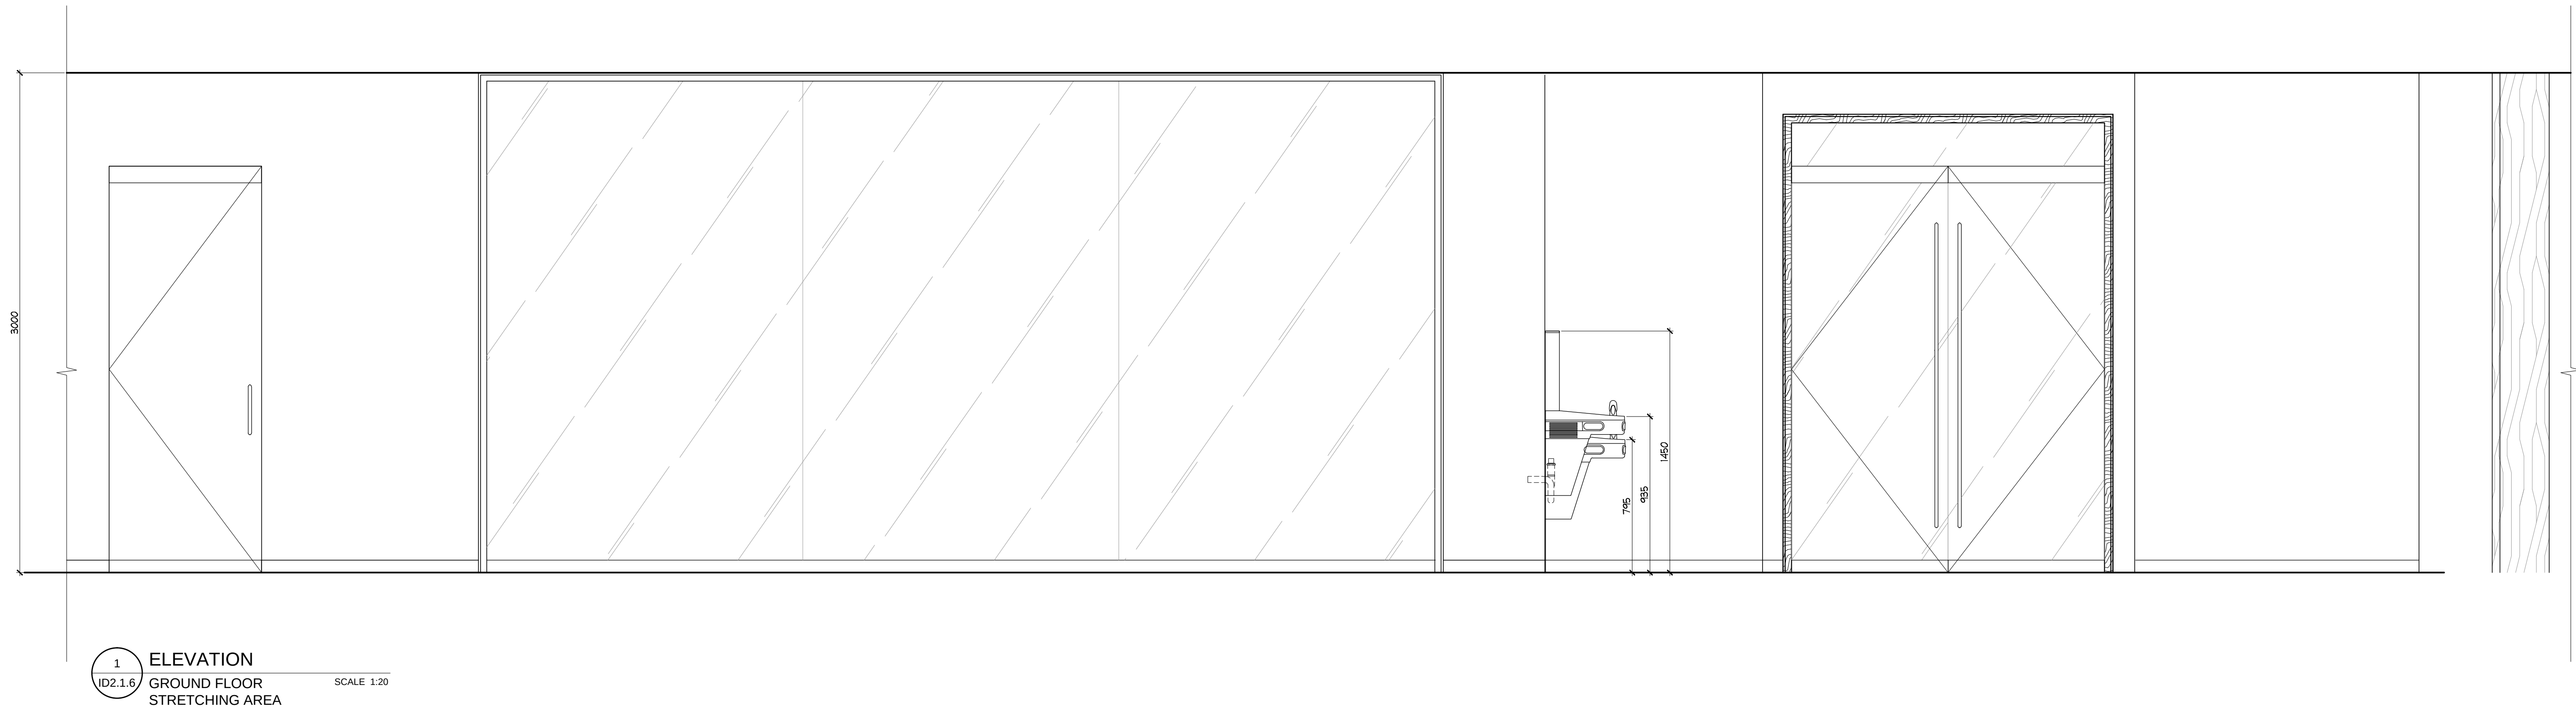


1 ELEVATION
ID2.1.6 GROUND FLOOR
STRETCHING AREA
SCALE 1:20

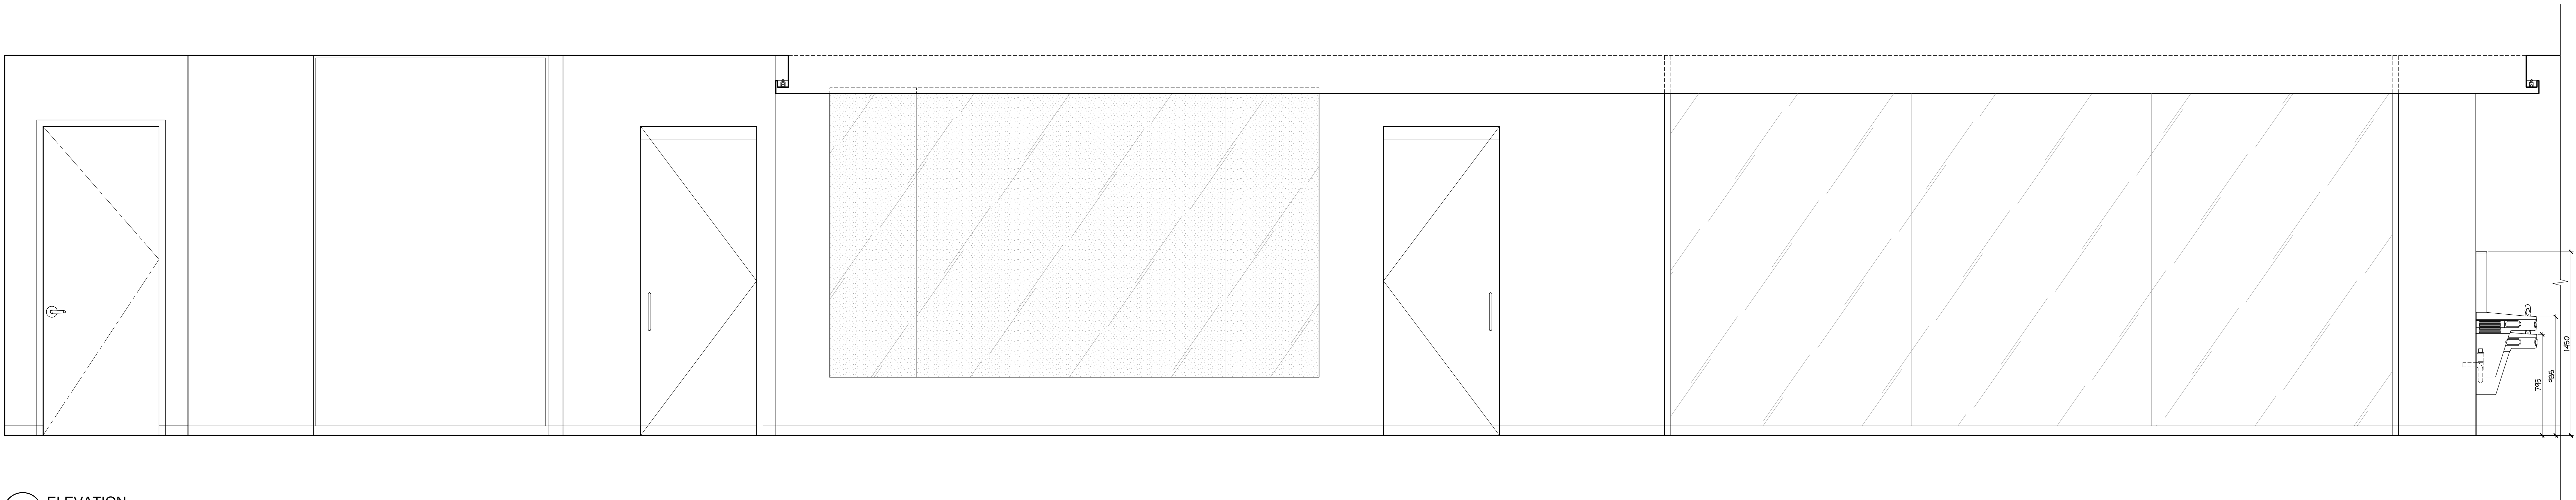


2 ELEVATION
ID2.1.6 GROUND FLOOR
WEIGHT ROOM
SCALE 1:20

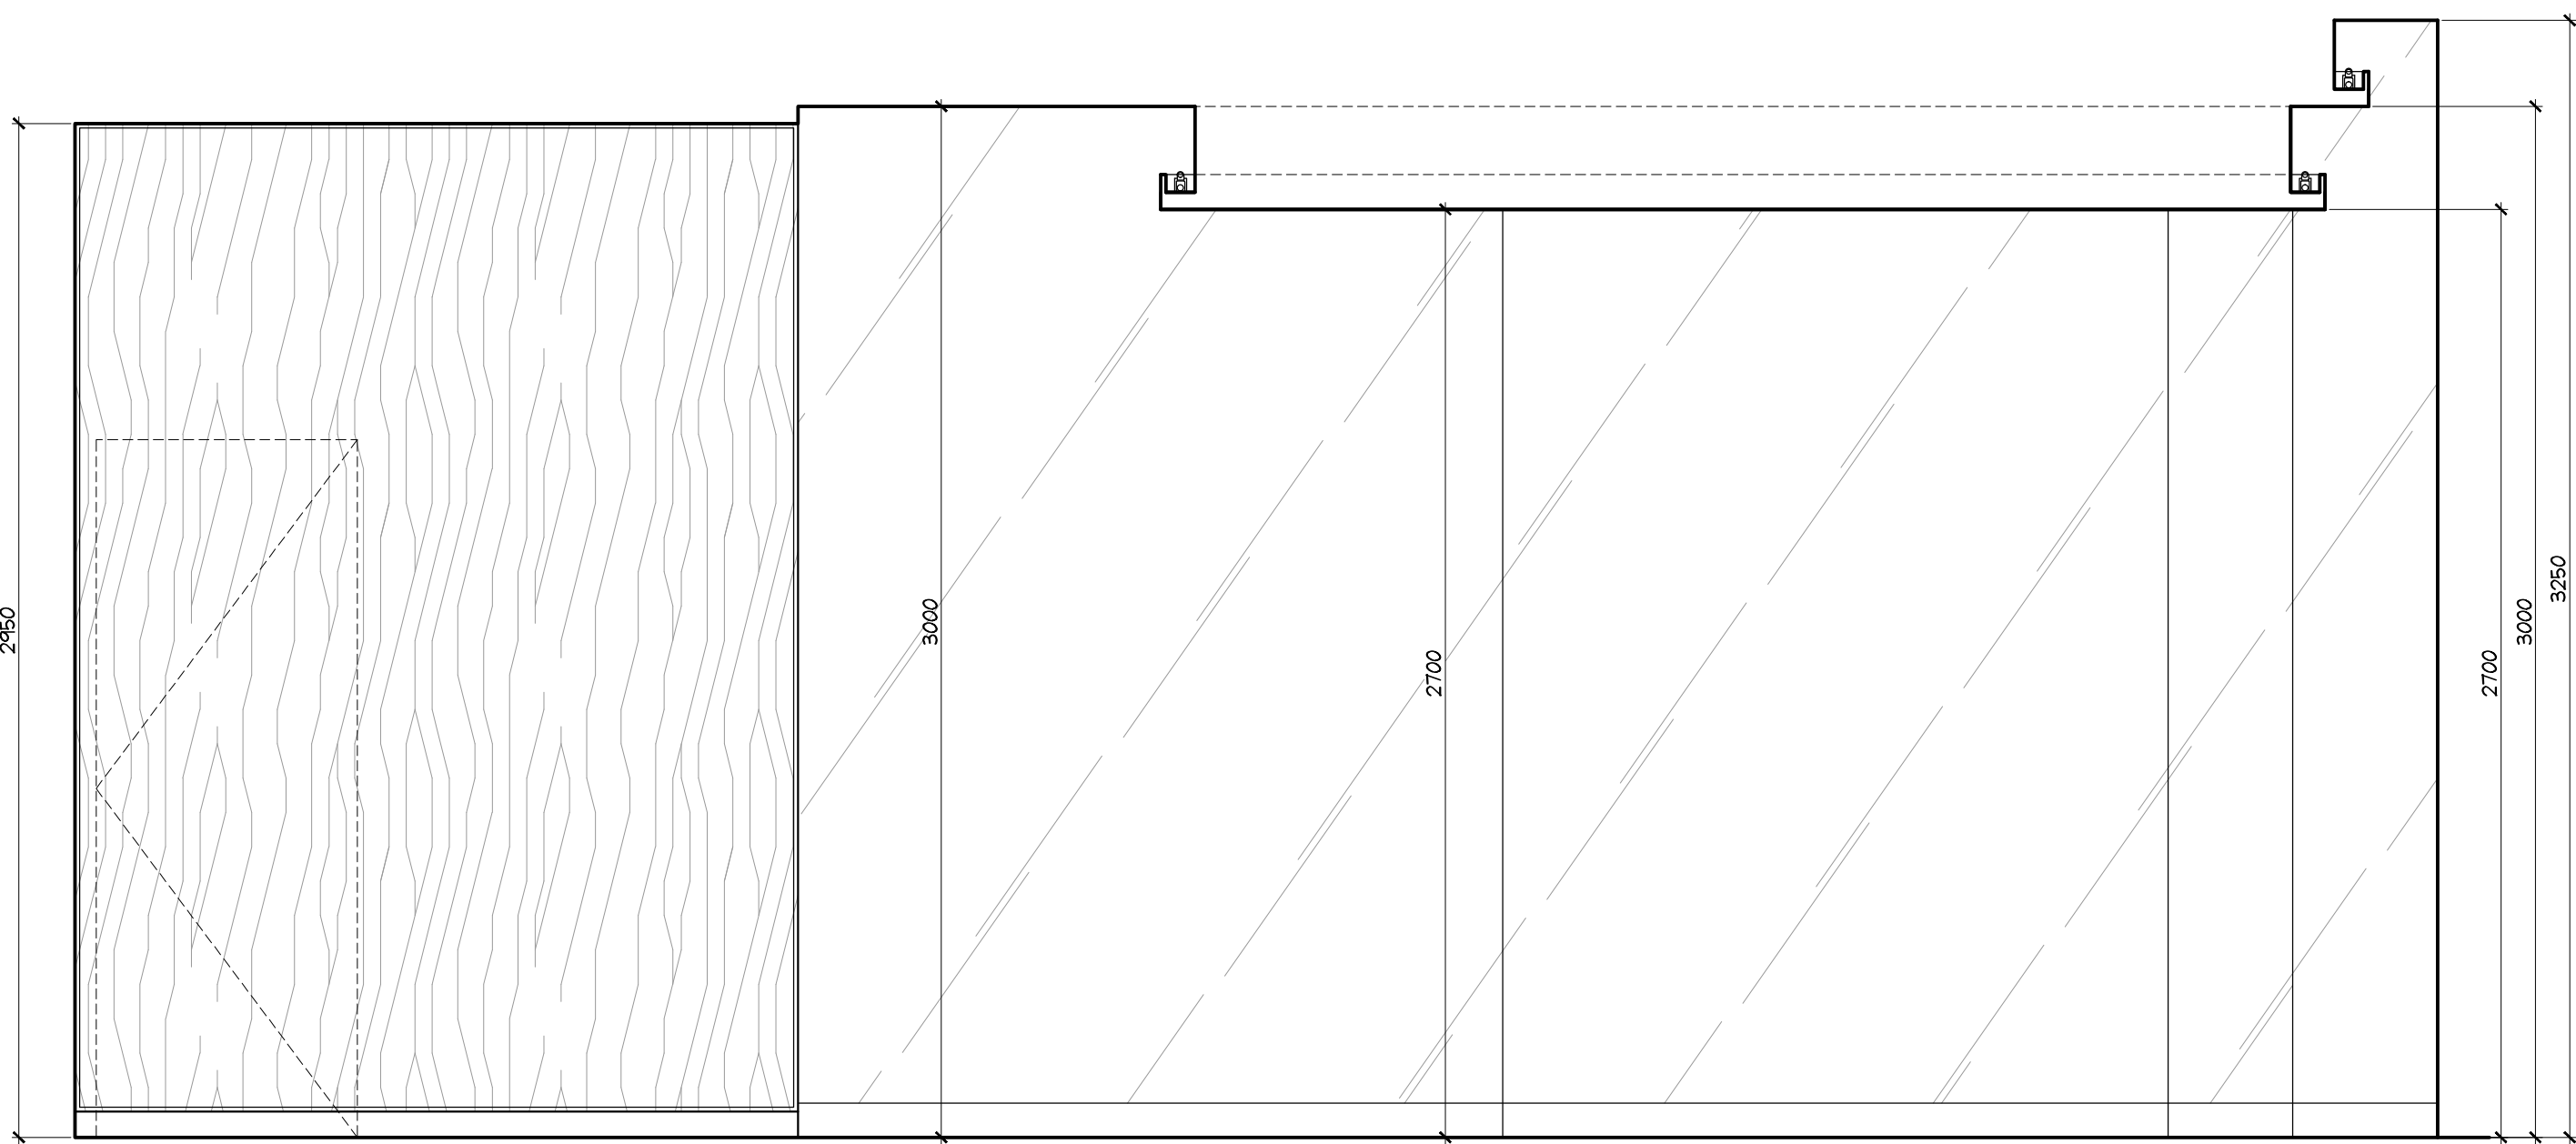

3 ELEVATION
ID2.1.6 GROUND FLOOR
WEIGHT ROOM
SCALE 1:20

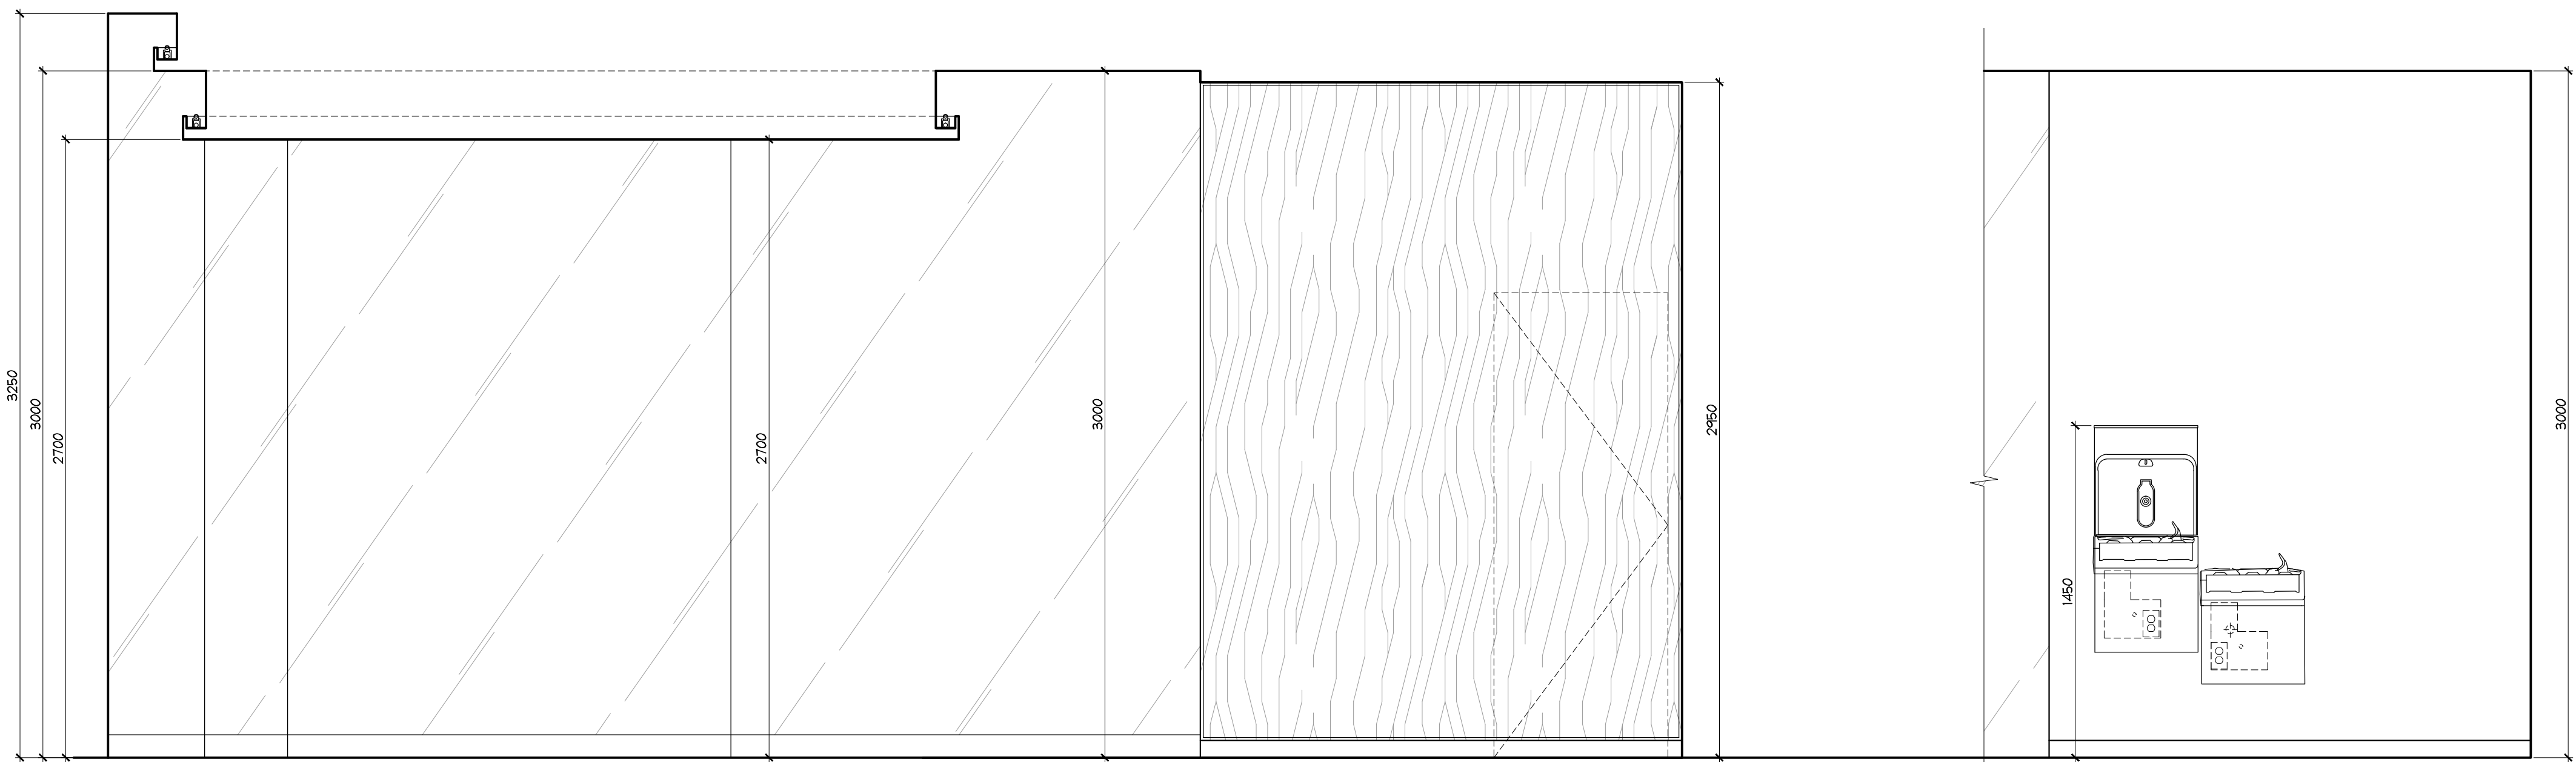

4 ELEVATION
ID2.1.6 GROUND FLOOR
WEIGHT ROOM
SCALE 1:20

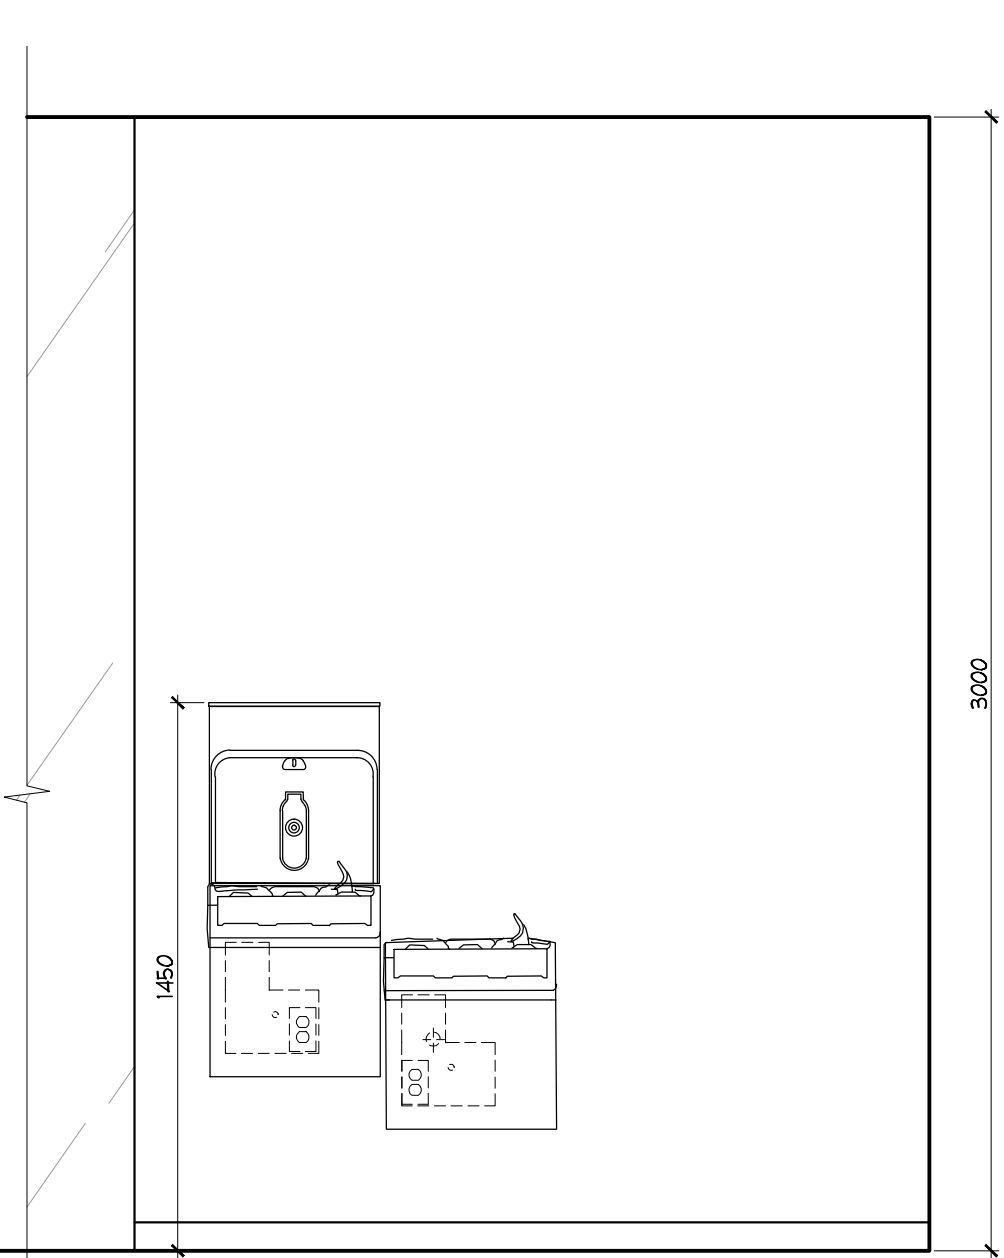

5 ELEVATION
ID2.1.6 GROUND FLOOR
WEIGHT ROOM
SCALE 1:20

01	15 AUG / 14	ISSUED FOR PERMIT	AP
NO.	DATE	COMMENTS	INI
REVISIONS:			

UNION31

UNION31 INC.
183 BATHURST STREET, STE. 201
TORONTO, ON, M5T 2R7, CANADA
TEL: 416-597-1576 FAX: 416-597-2139


PROJECT NAME:		ALEXANDRA PARK MAIN BUILDING	
PROJECT NO.:		13-949	
DRAWING'S:		GROUND FLOOR ELEVATIONS	
DATE STARTED:	07 AUG / 13	DRAWING NO.:	ID
SCALE:	1 : 20		2.1.6
DRAWN BY:	AP		
APPROVED BY:	KC		

CONTRACTOR MUST VERIFY ALL DRAWINGS, DIMENSIONS, DETAILS AND SPECIFICATIONS, AND REPORT ANY DISCREPANCIES TO UNION 31 INC. BEFORE PROCEEDING WITH WORK. MATERIALS MAY NOT BE SUBSTITUTED WITHOUT WRITTEN APPROVAL FROM UNION 31 INC.


ALL DRAWINGS AND SPECIFICATIONS ARE INSTRUMENTS OF SERVICE AND THE PROPERTY OF UNION 31 INC. WHICH MUST BE RETURNED AT THE COMPLETION OF THE WORK.

Architectural elevation drawing of the ground floor of the Whirlpool Spa. The drawing shows a long, low building with a brick wall on the right and a glass wall on the left. A set of stairs leads up to the right side of the building. Dimensions are provided for various sections: 3300, 3600, 2100, 2700, 3600, 2745, 2745, 2845. The drawing is labeled 'ELEVATION' and 'GROUND FLOOR WHIRLPOOL SPA'.


1 ELEVATION
ID2.1.7 GROUND FLOOR
WHIRLPOOL SPA

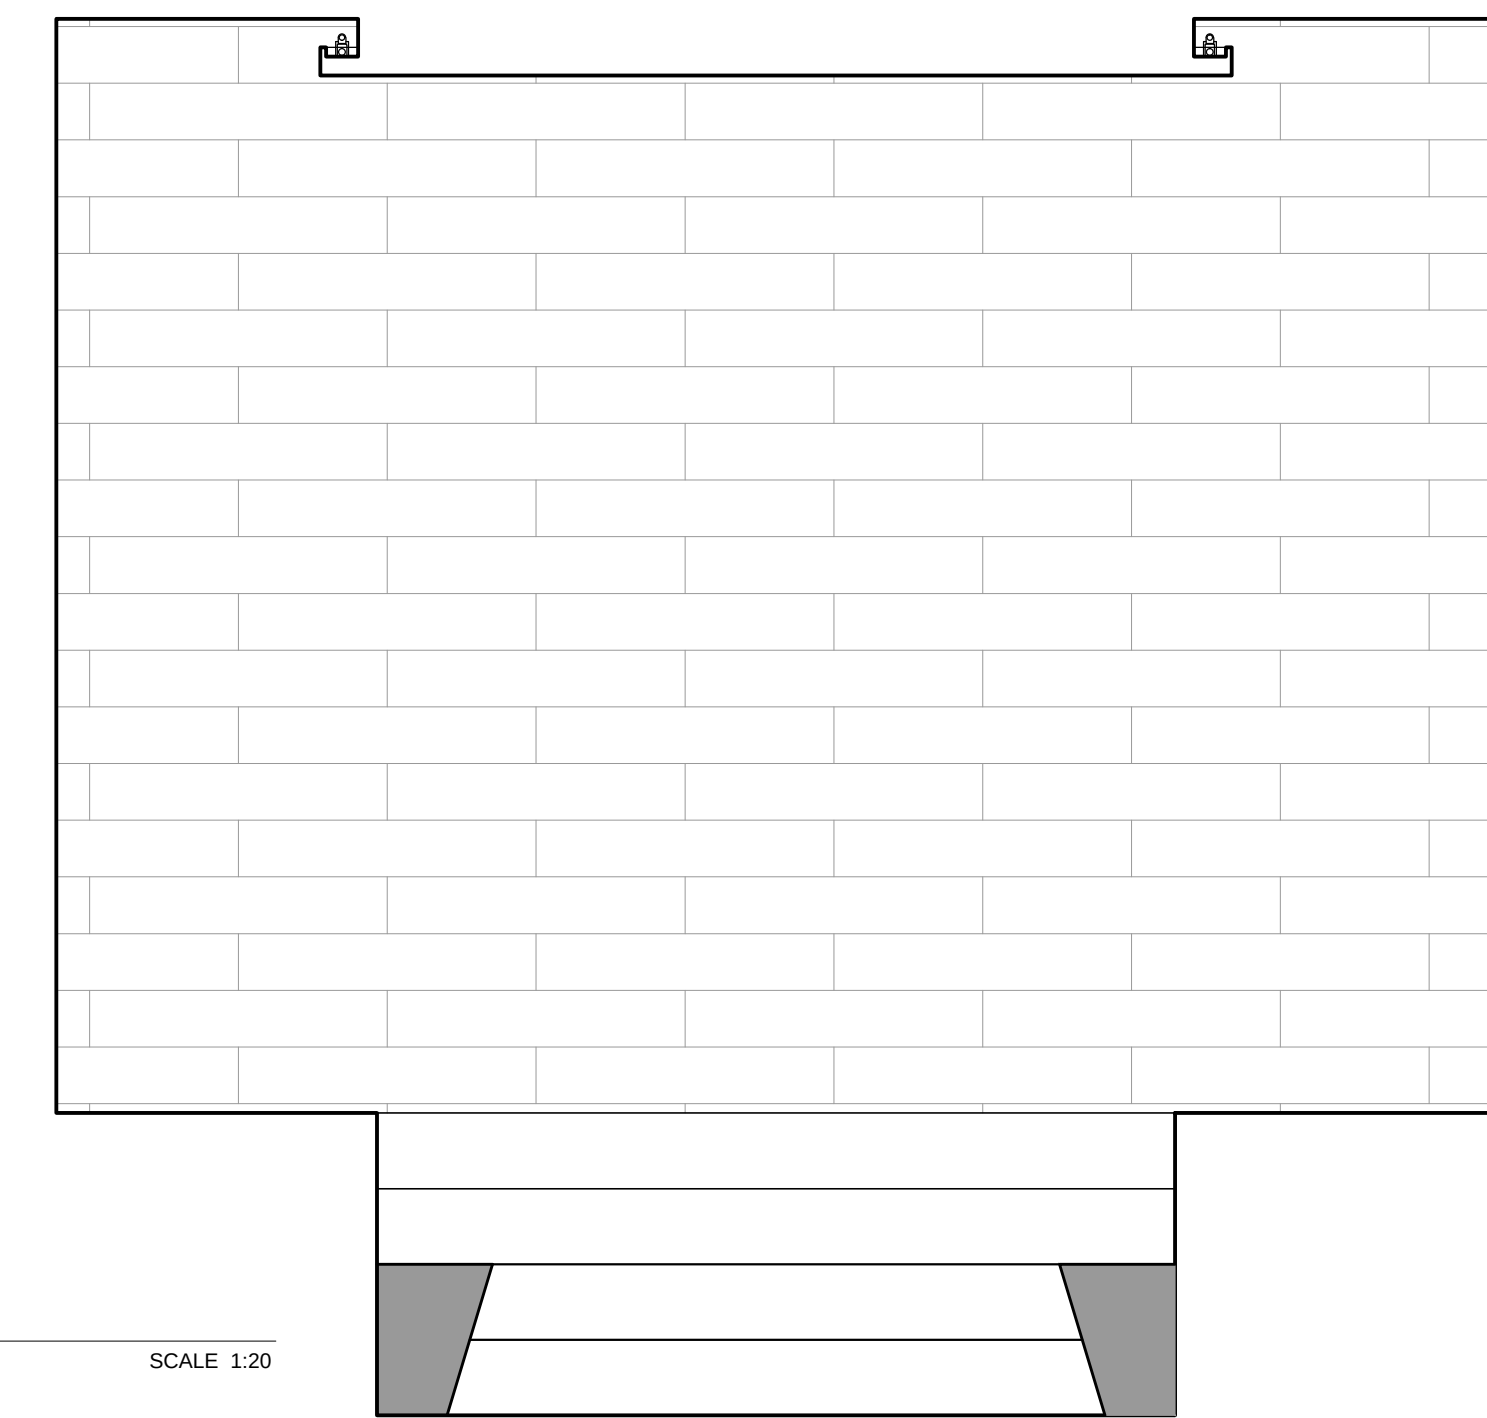


2 ELEVATION
ID2.1.7 GROUND FLOOR WHIRLPOOL SPA
SCALE 1:20

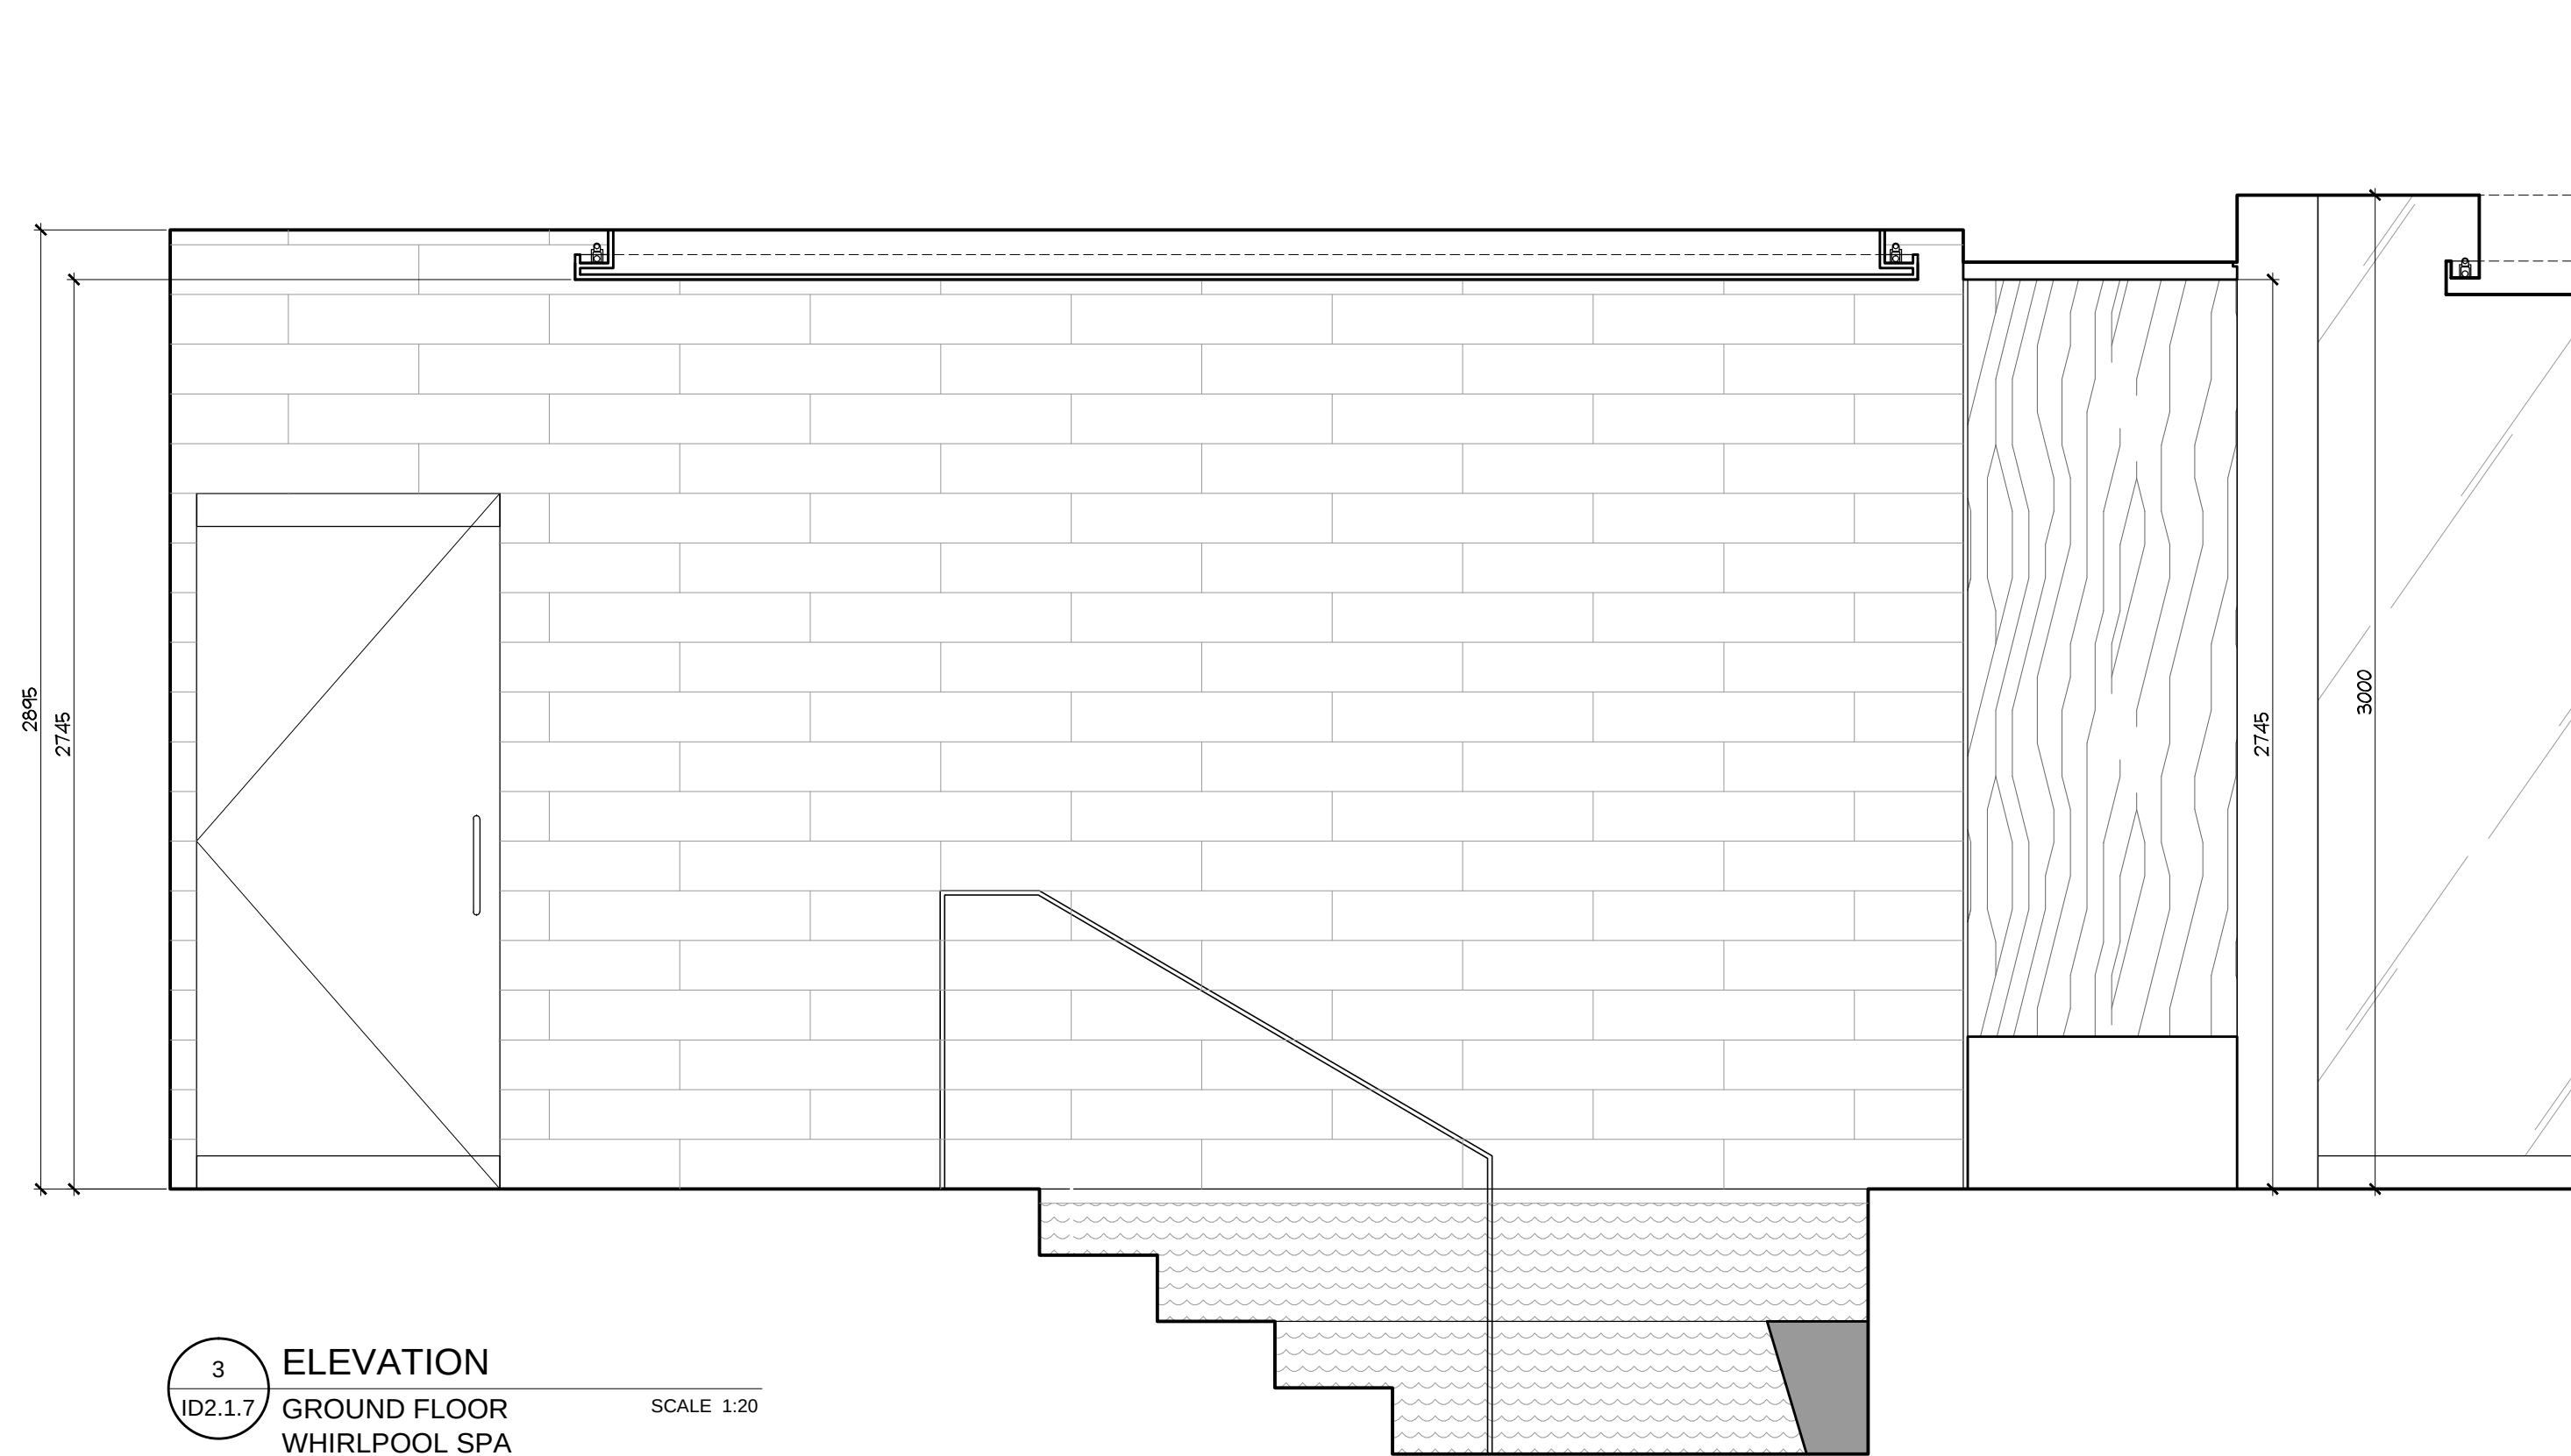


3 ELEVATION
ID2.1.7 GROUND FLOOR
WHIRLPOOL SPA

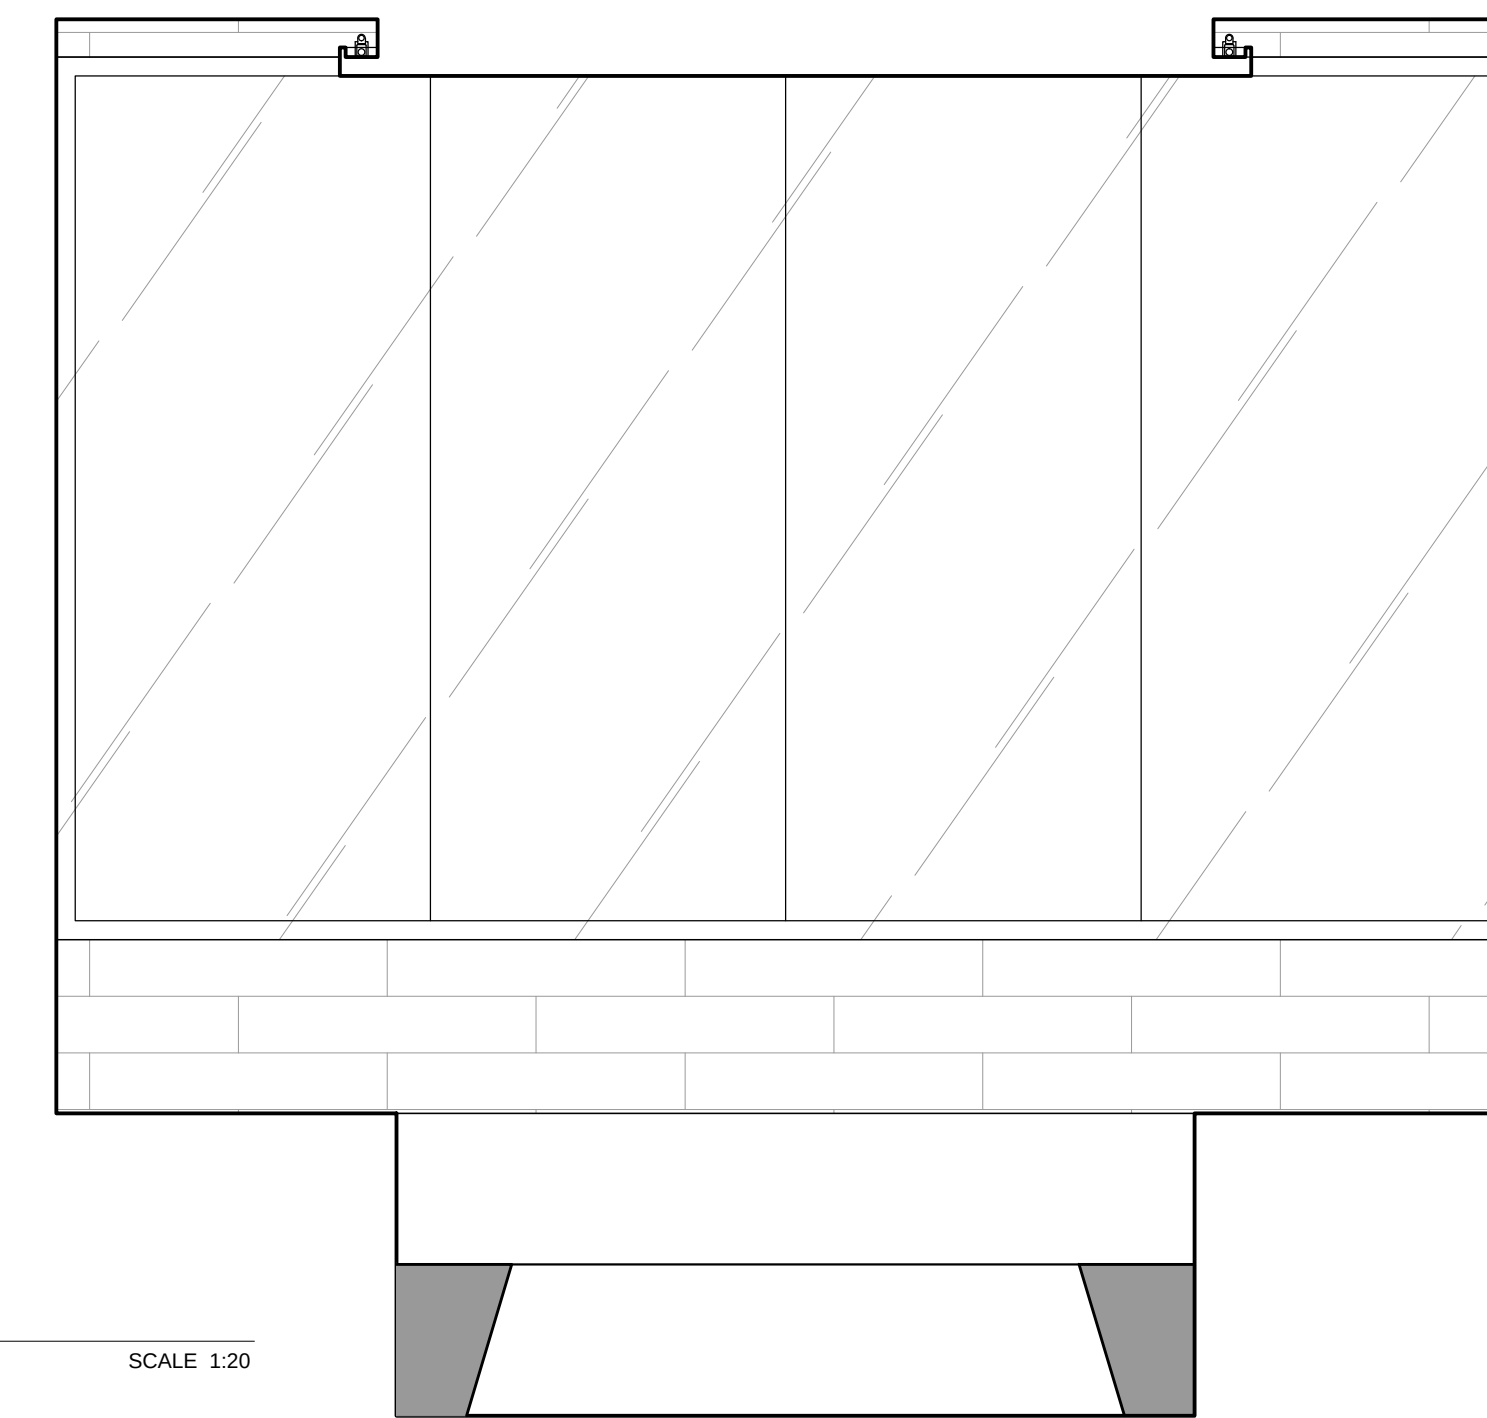


4 ELEVATION
ID2.1.7 GROUND FLOOR
WHIRLPOOL SPA

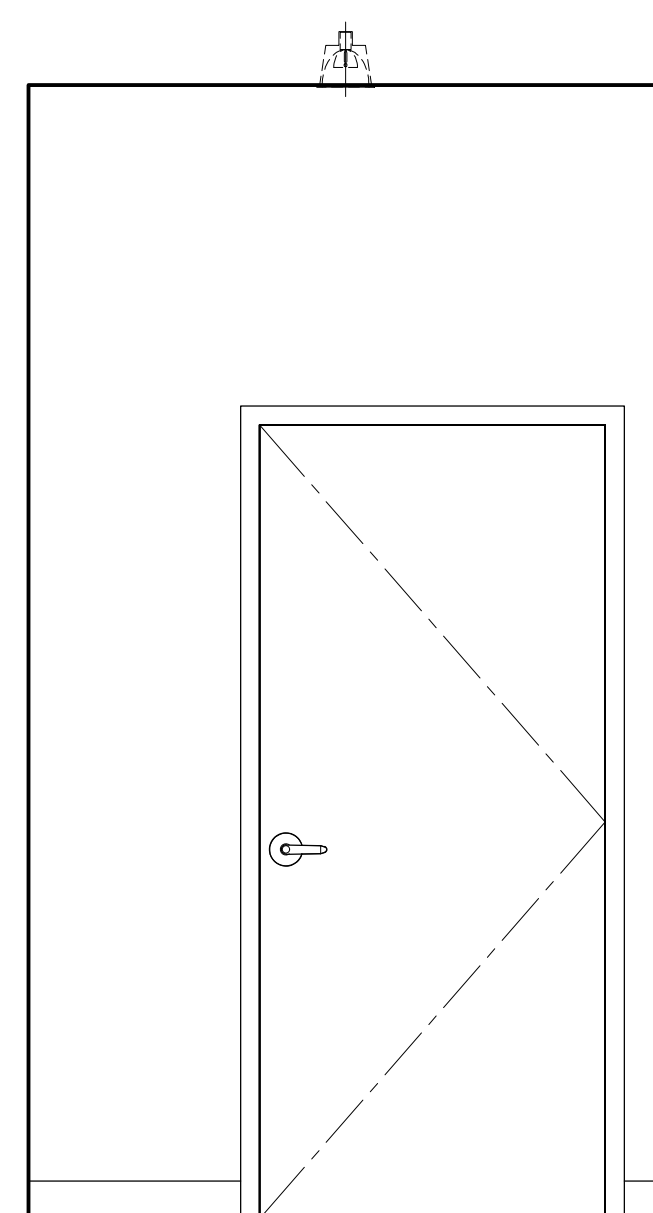


5 ELEVATION
ID2.1.7 GROUND FLOOR SCALE 1:20
WOMEN'S/ MEN'S W.R. VESTIBULE

 

6 ELEVATION
ID2.1.7 GROUND FLOOR SCALE 1:20
WOMEN'S/ MEN'S W.R. VESTIBULE

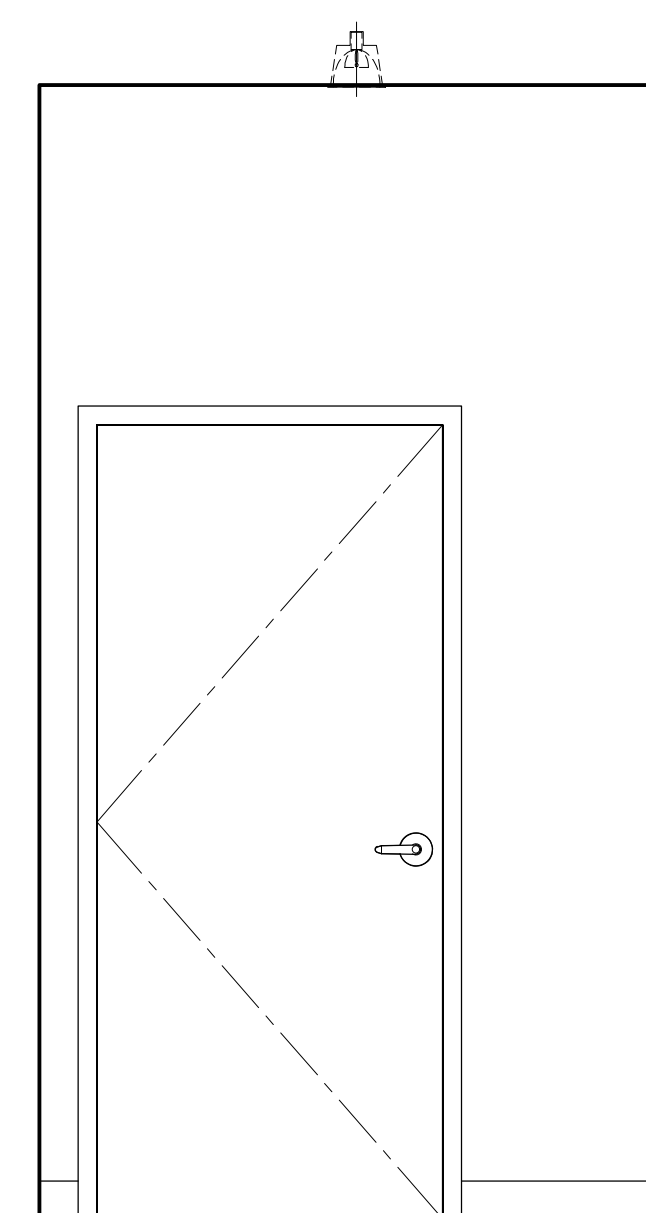

7 ELEVATION
ID2.1.7 GROUND FLOOR SCALE 1:20
WOMEN'S/ MEN'S W.R. VESTIBULE

 

8 ELEVATION
ID2.1.7 GROUND FLOOR SCALE 1:2
WOMEN'S/ MEN'S W.R. VESTIBULE

UNOZB1

PROJECT NAME:
**ALEXANDRA PARK
MAIN BUILDING**
BLOCK 11
ON, Canada
PROJECT NO.: 13-949
DRAWING/S:


DATE STARTED: 07 AUG / 13	DRAWING NO.: ID 2.1.7
SCALE: 1 : 20	
DRAWN BY: AP	
APPROVED BY: KC	

DO NOT SCALE DRAWINGS.


CONTRACTOR MUST VERIFY ALL DRAWINGS, DIMENSIONS, DETAILS AND SPECIFICATIONS AND REPORT ANY DISCREPANCIES TO UNION 31 INC. BEFORE PROCEEDING WITH WORK. MATERIALS MAY NOT BE SUBSTITUTED WITHOUT WRITTEN APPROVAL FROM UNION 31 INC.

ALL DRAWINGS AND SPECIFICATIONS ARE INSTRUMENTS OF SERVICE AND THE PROPERTY OF UNION 31 INC. WHICH MUST BE RETURNED AT THE COMPLETION OF THE WORK.


PRINTED: 30-Aug-14

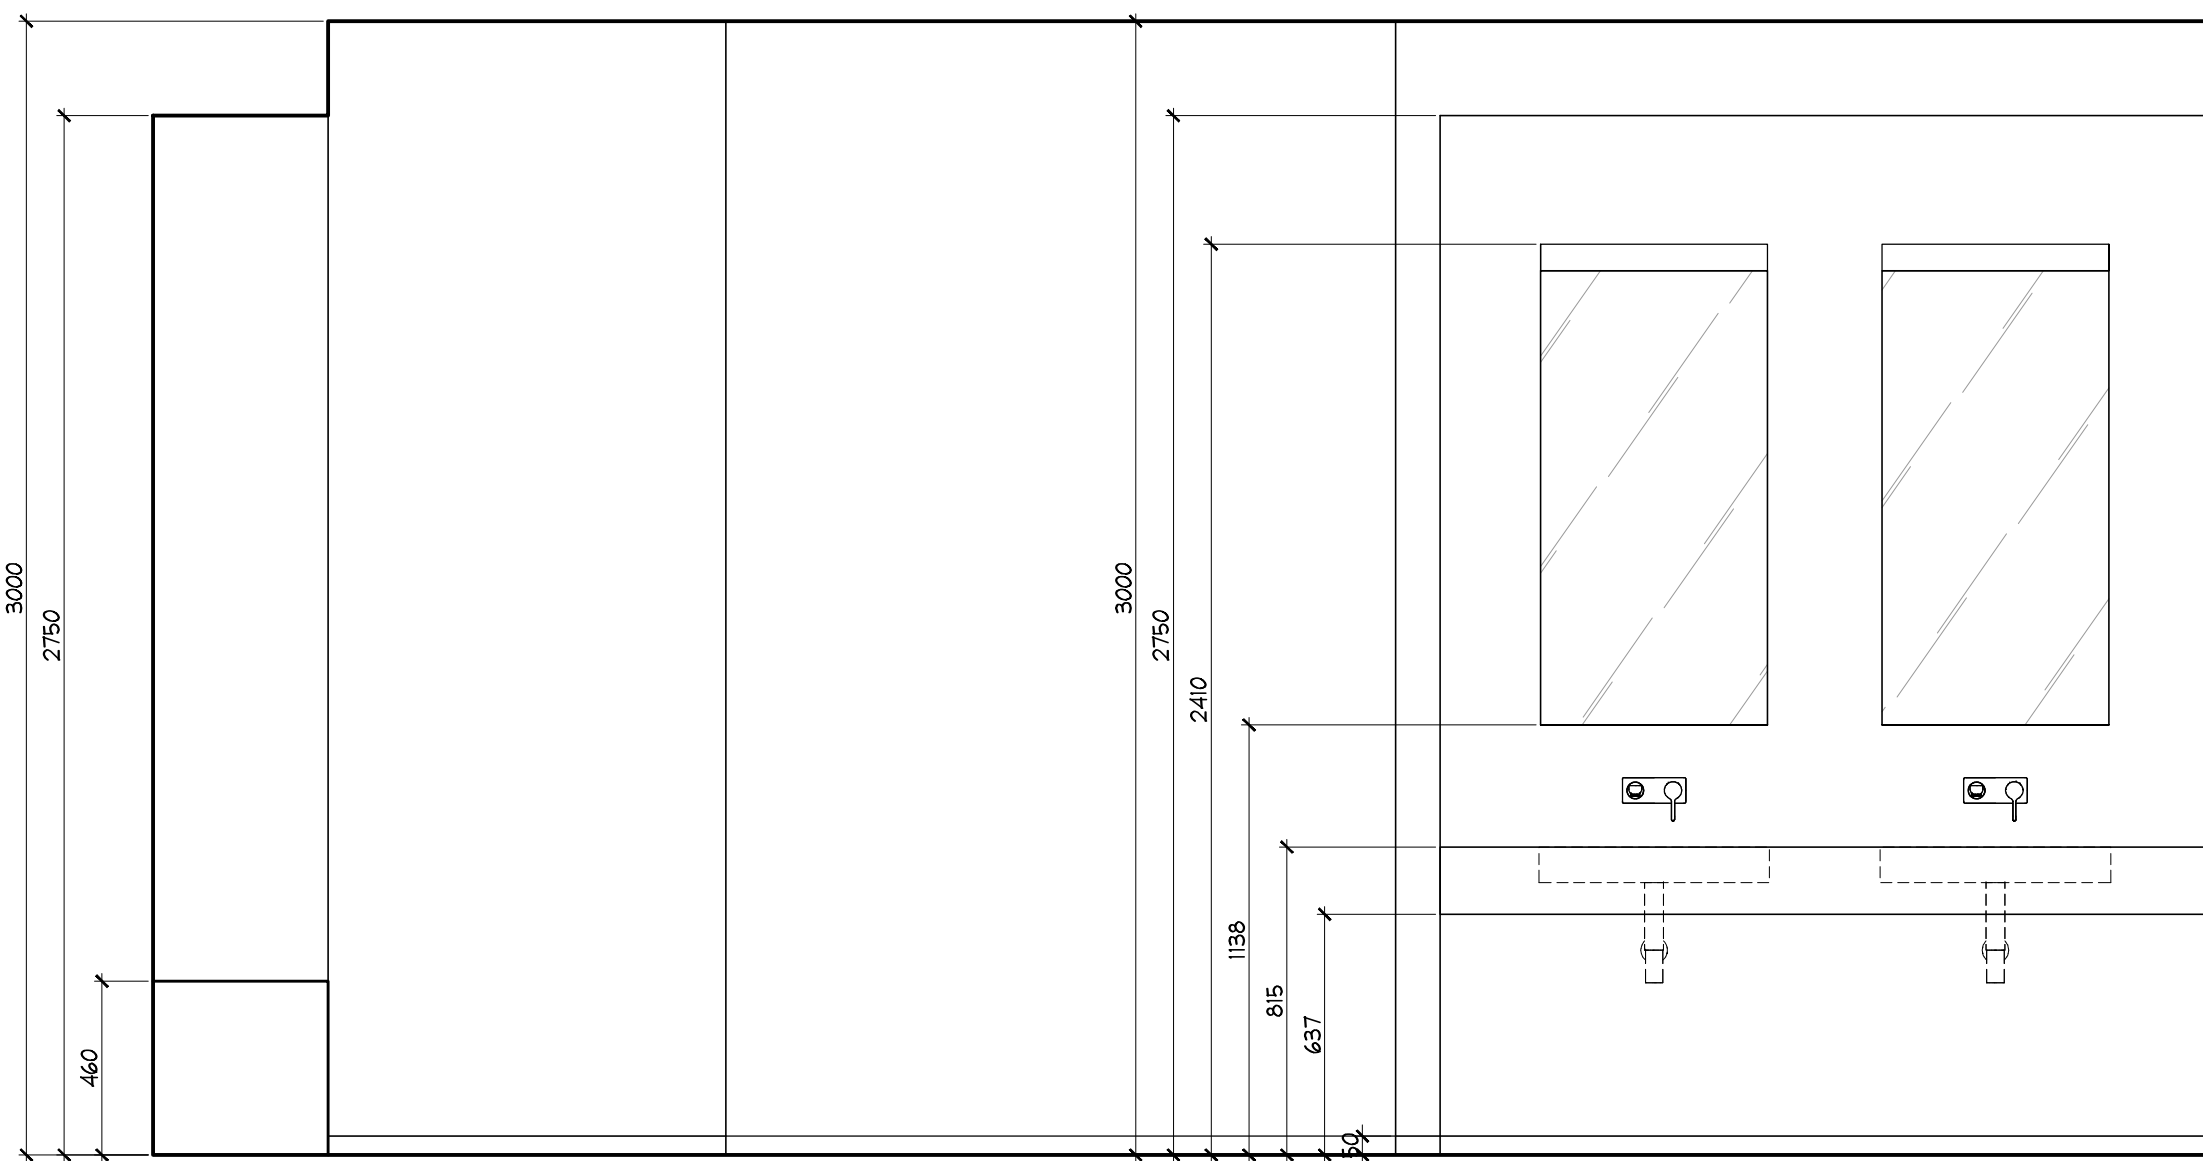


1 ELEVATION
ID2.1.8 GROUND FLOOR
WOMEN'S WASHROOM SCALE 1:20

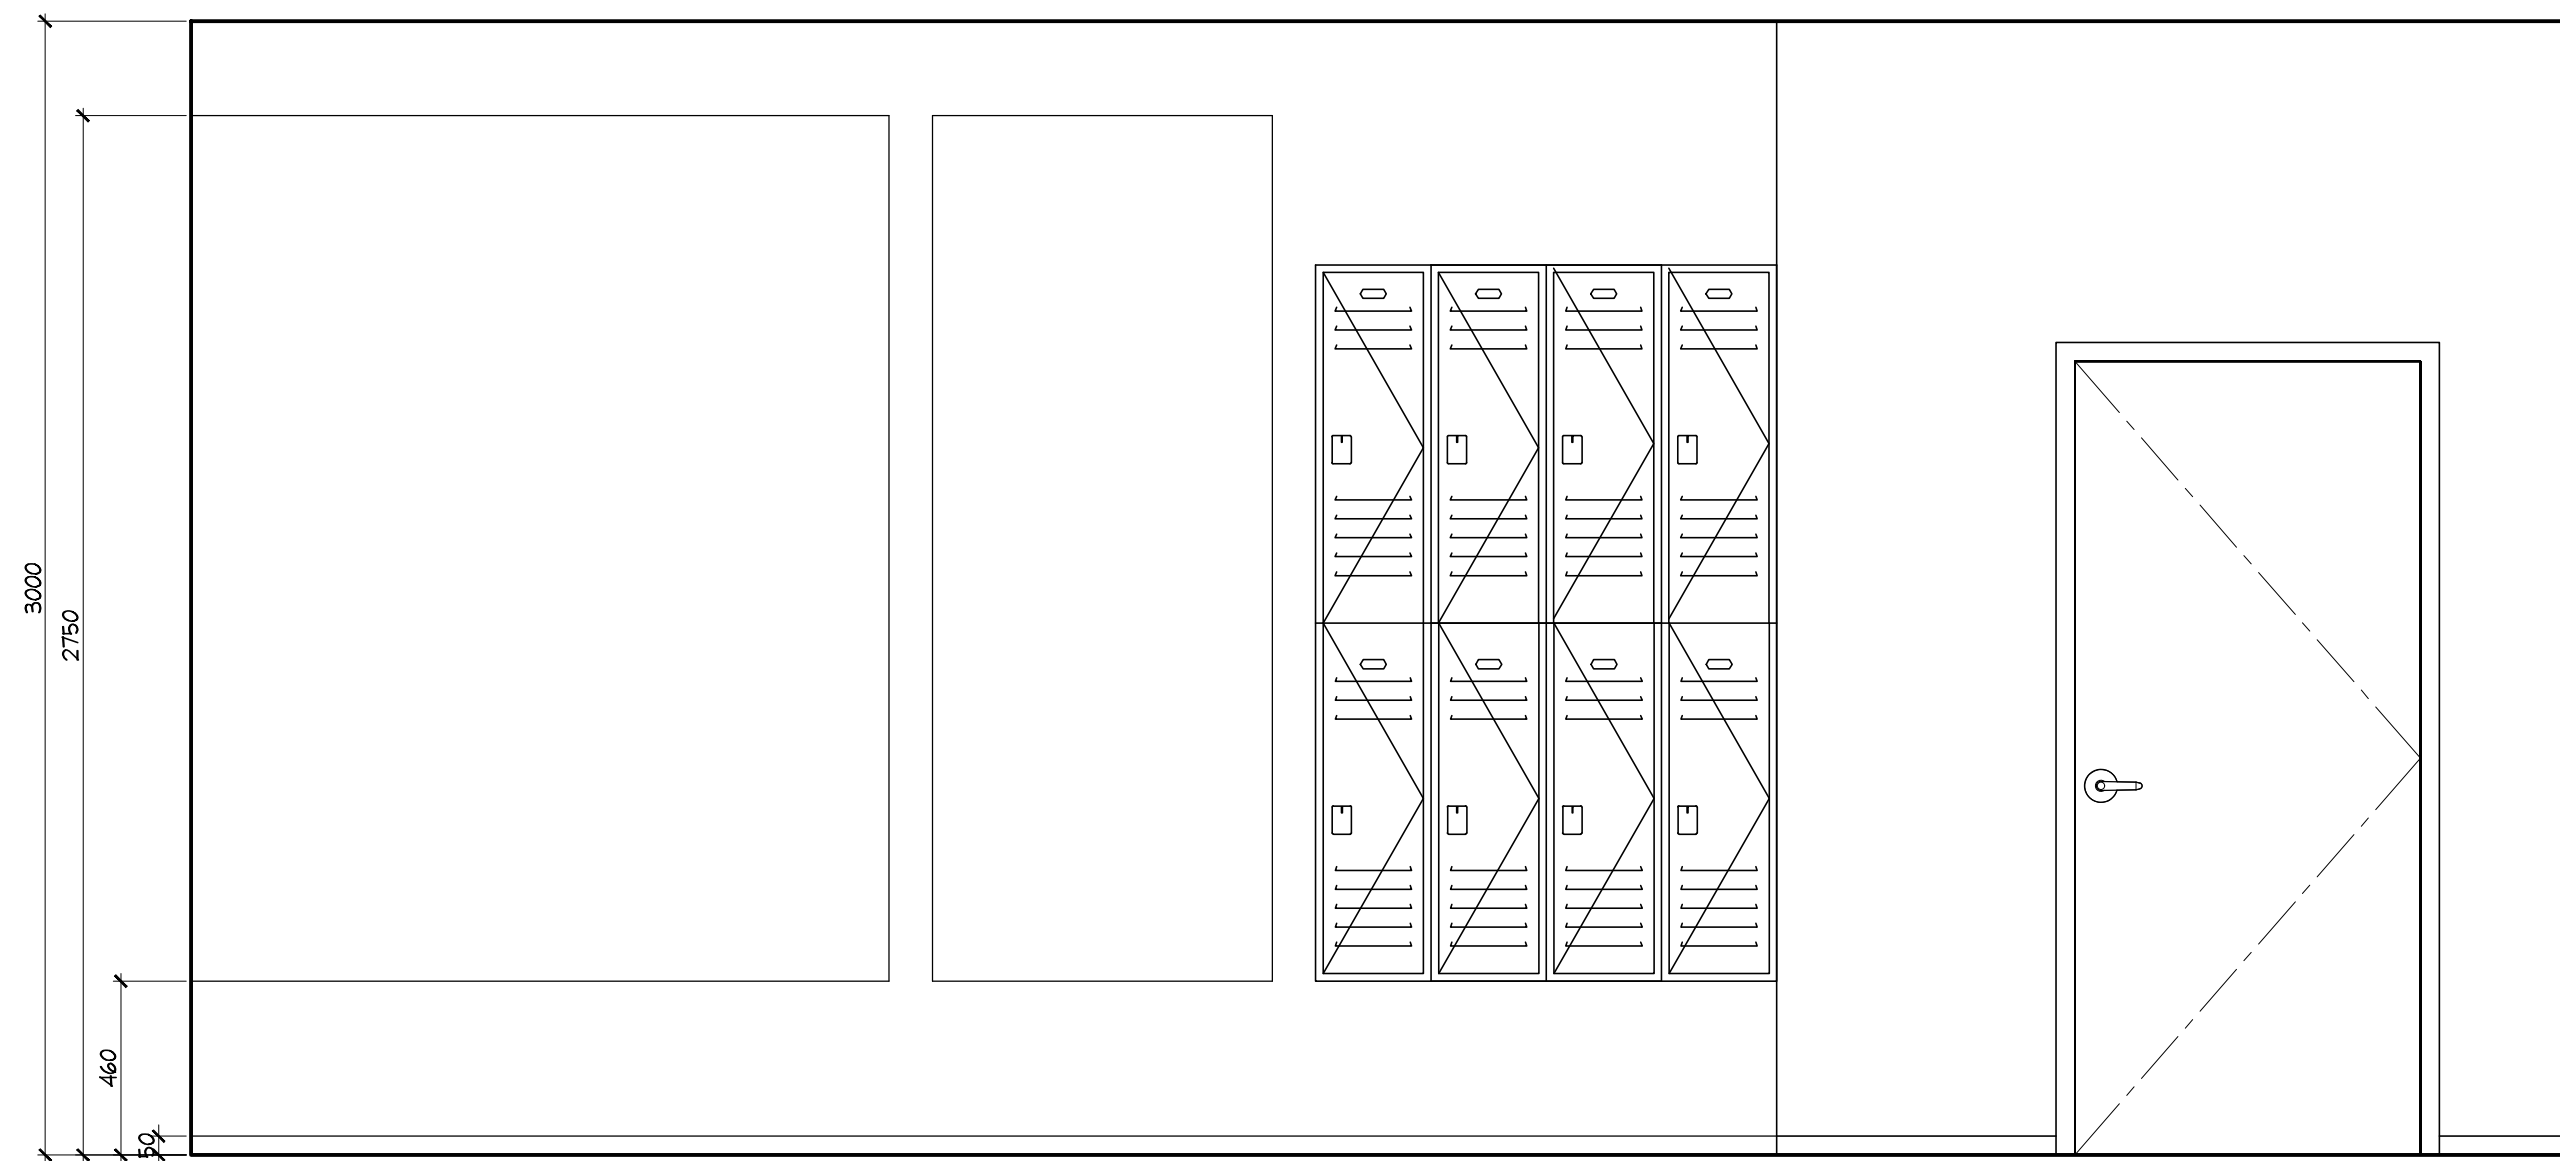


2 ELEVATION
ID2.1.8 GROUND FLOOR
WOMEN'S WASHROOM SCALE 1:20

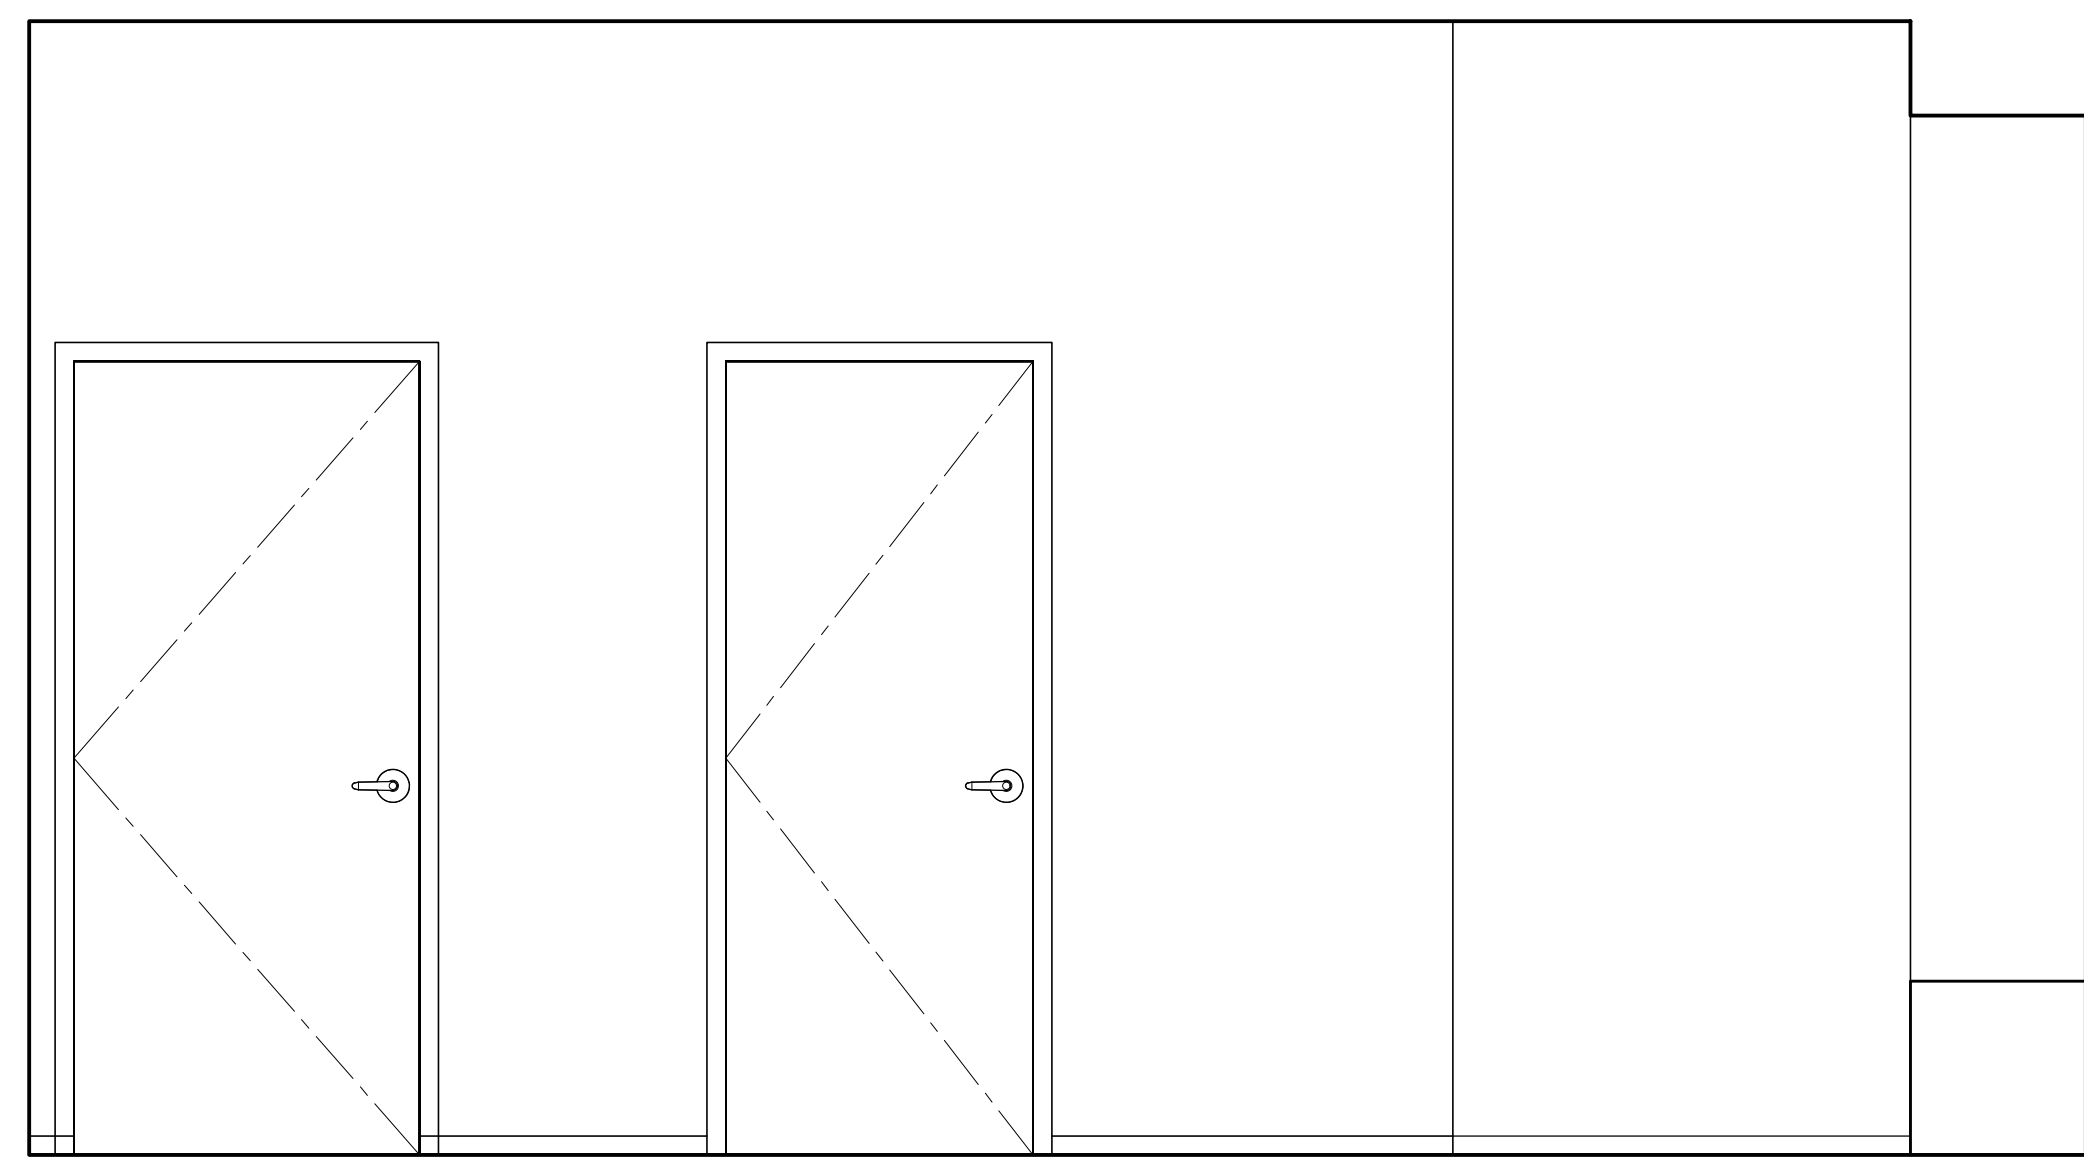


3 ELEVATION
ID2.1.8 GROUND FLOOR
WOMEN'S WASHROOM SCALE 1:20

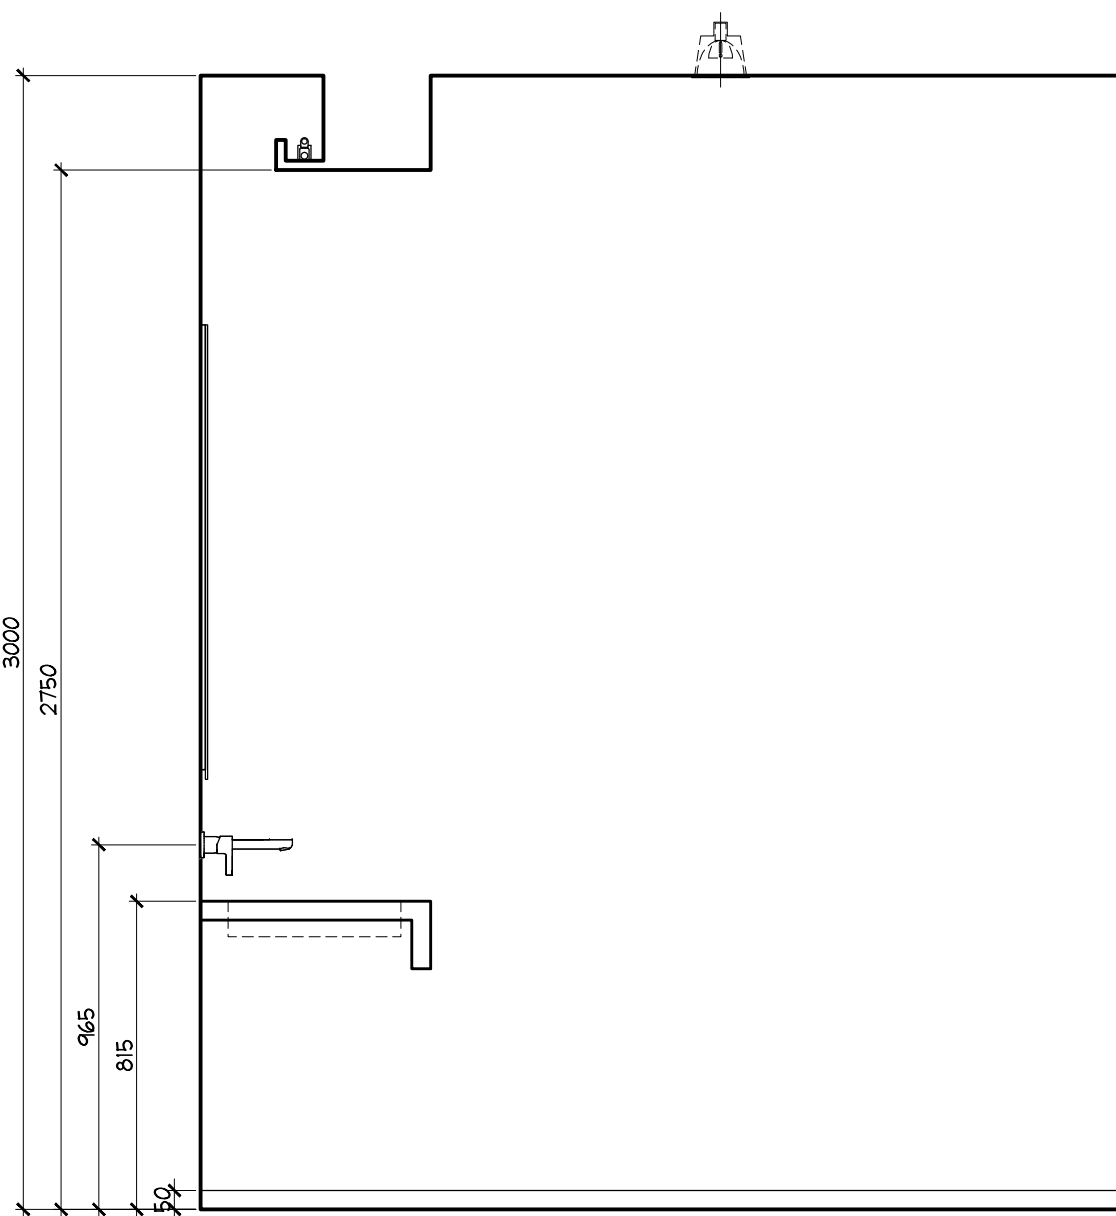


4 ELEVATION
ID2.1.8 GROUND FLOOR
WOMEN'S WASHROOM SCALE 1:20

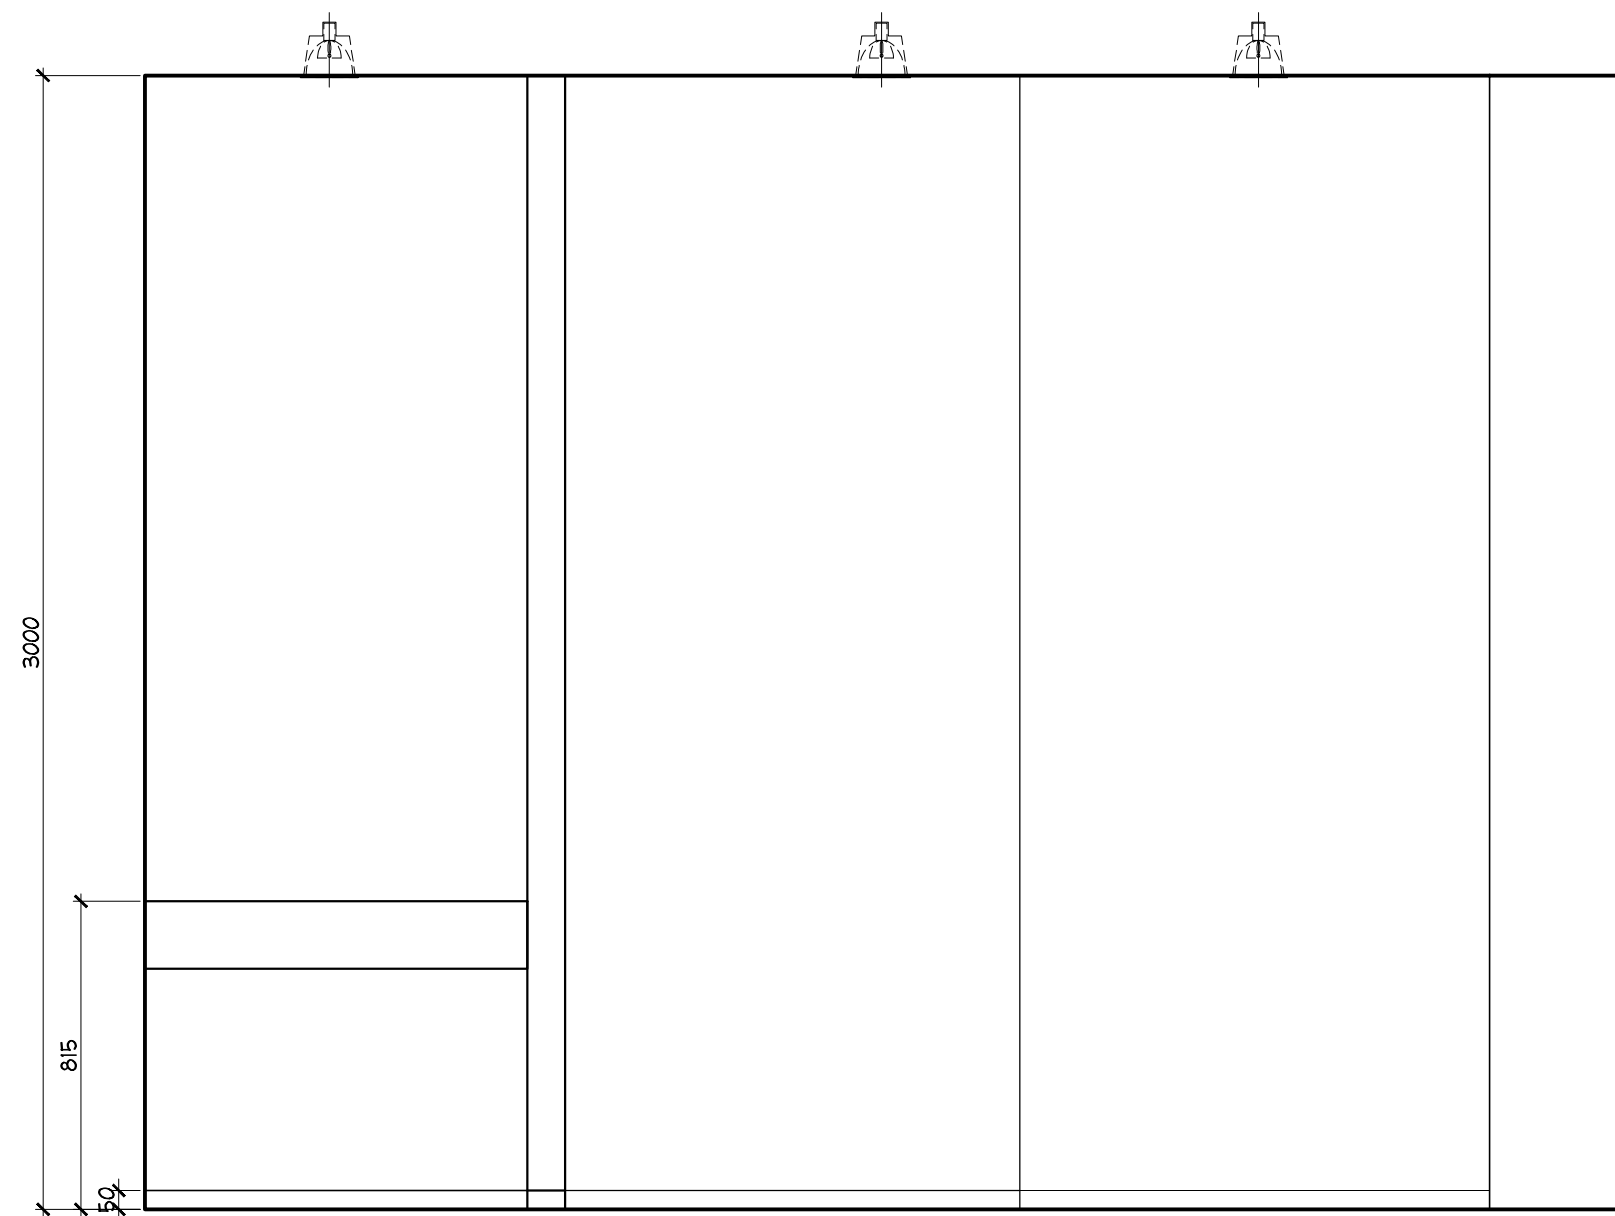


5 ELEVATION
ID2.1.8 GROUND FLOOR
WOMEN'S WASHROOM SCALE 1:20

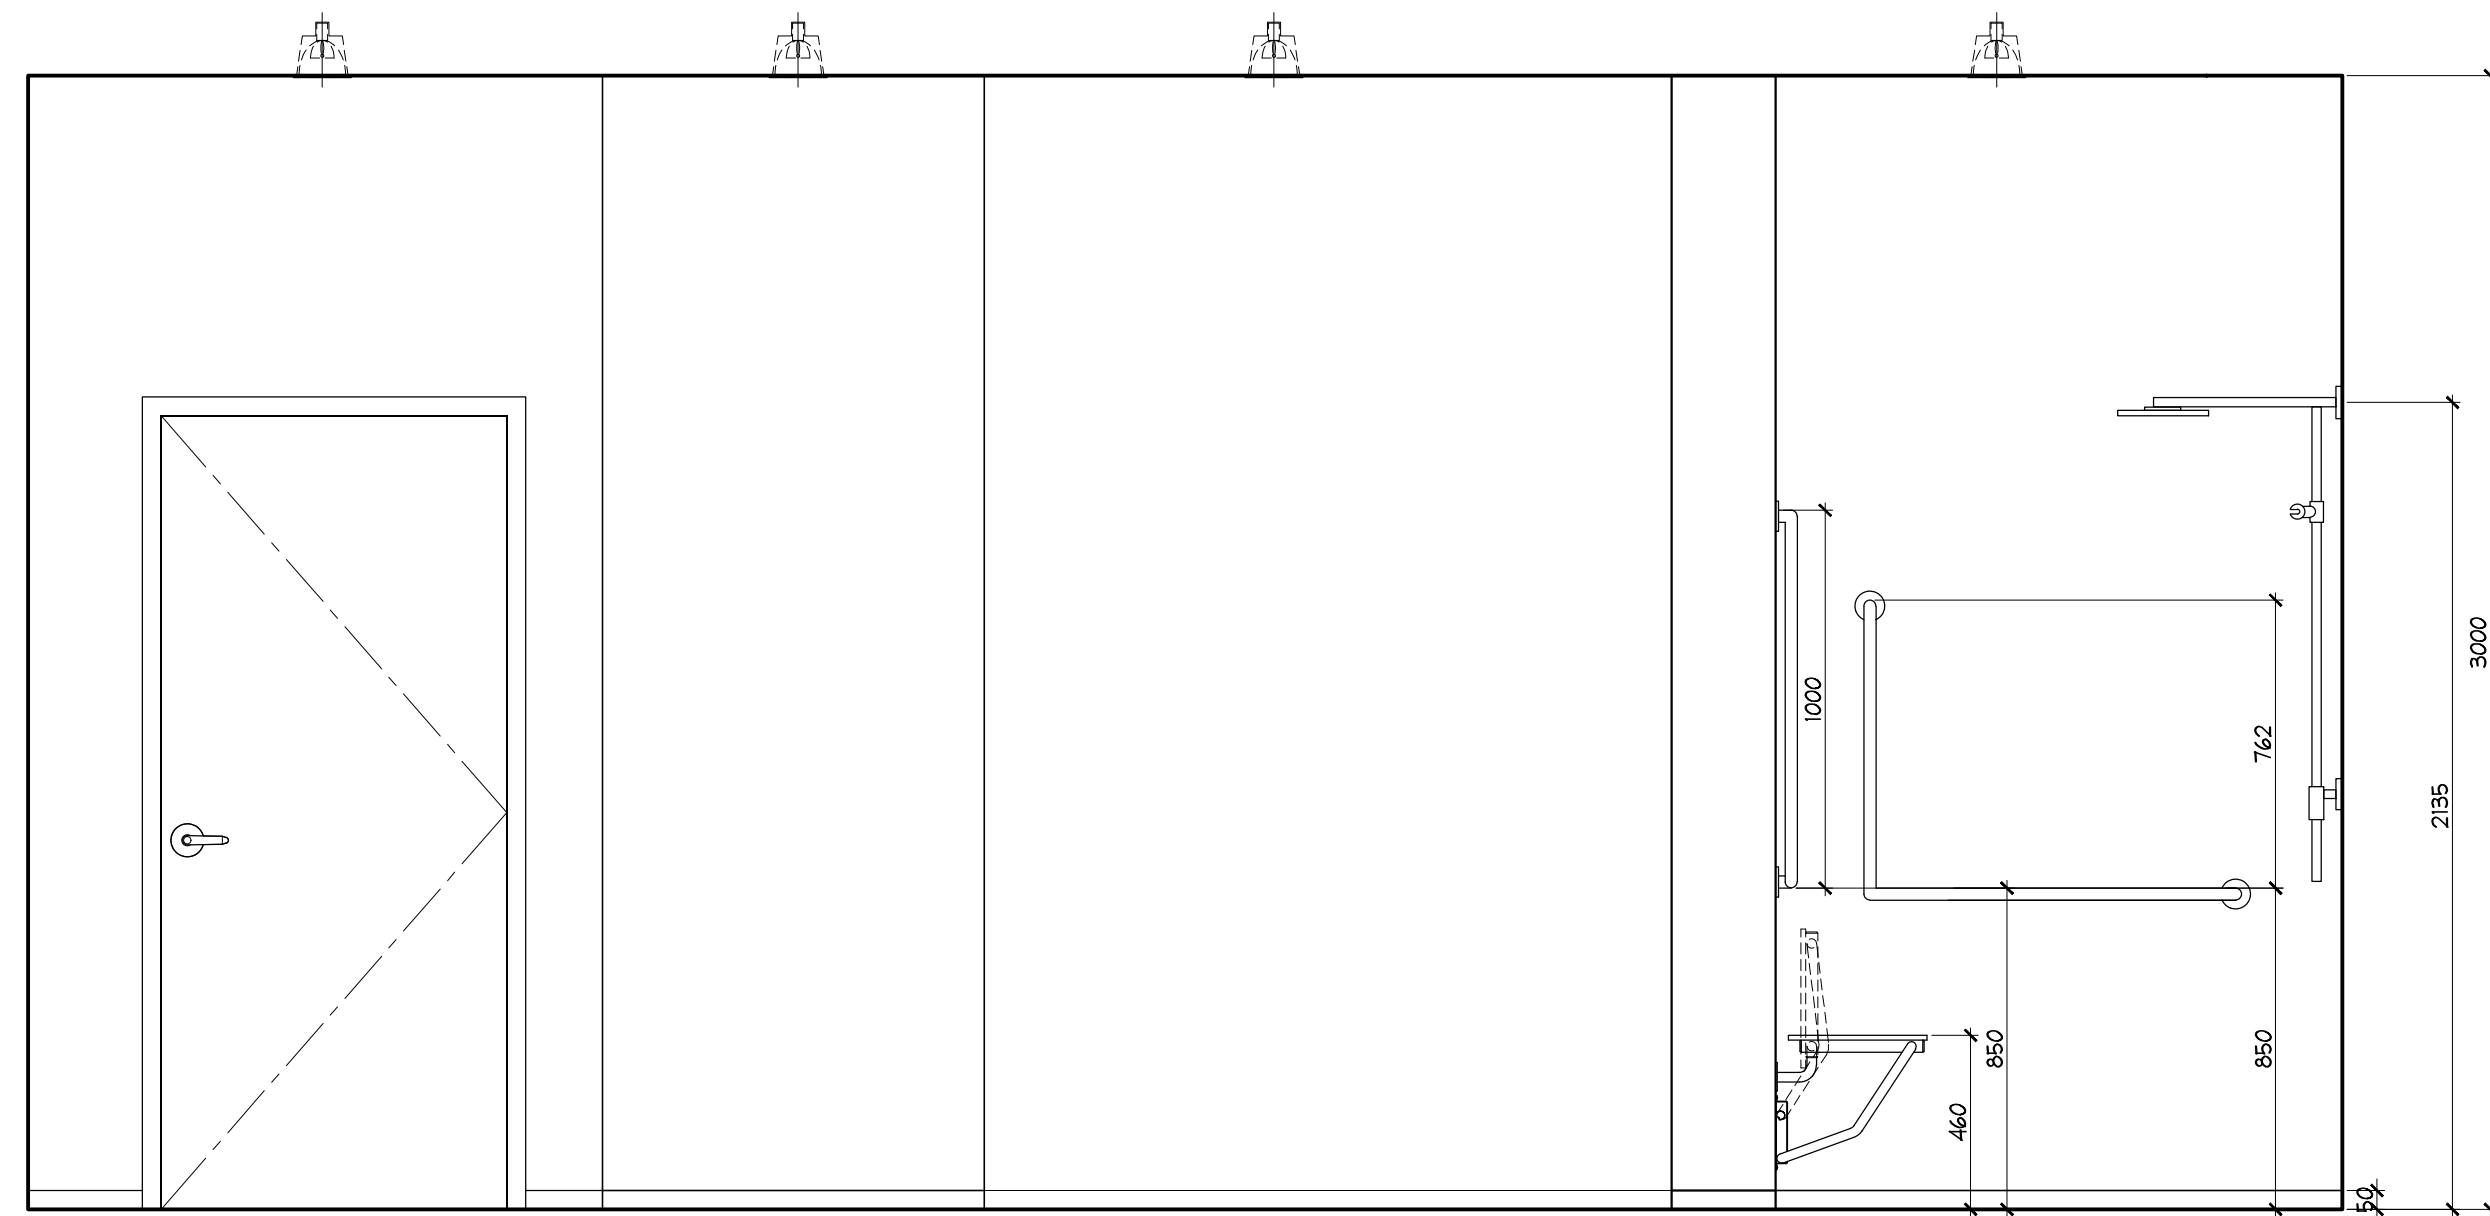


6 ELEVATION
ID2.1.8 GROUND FLOOR
WOMEN'S WASHROOM SCALE 1:20

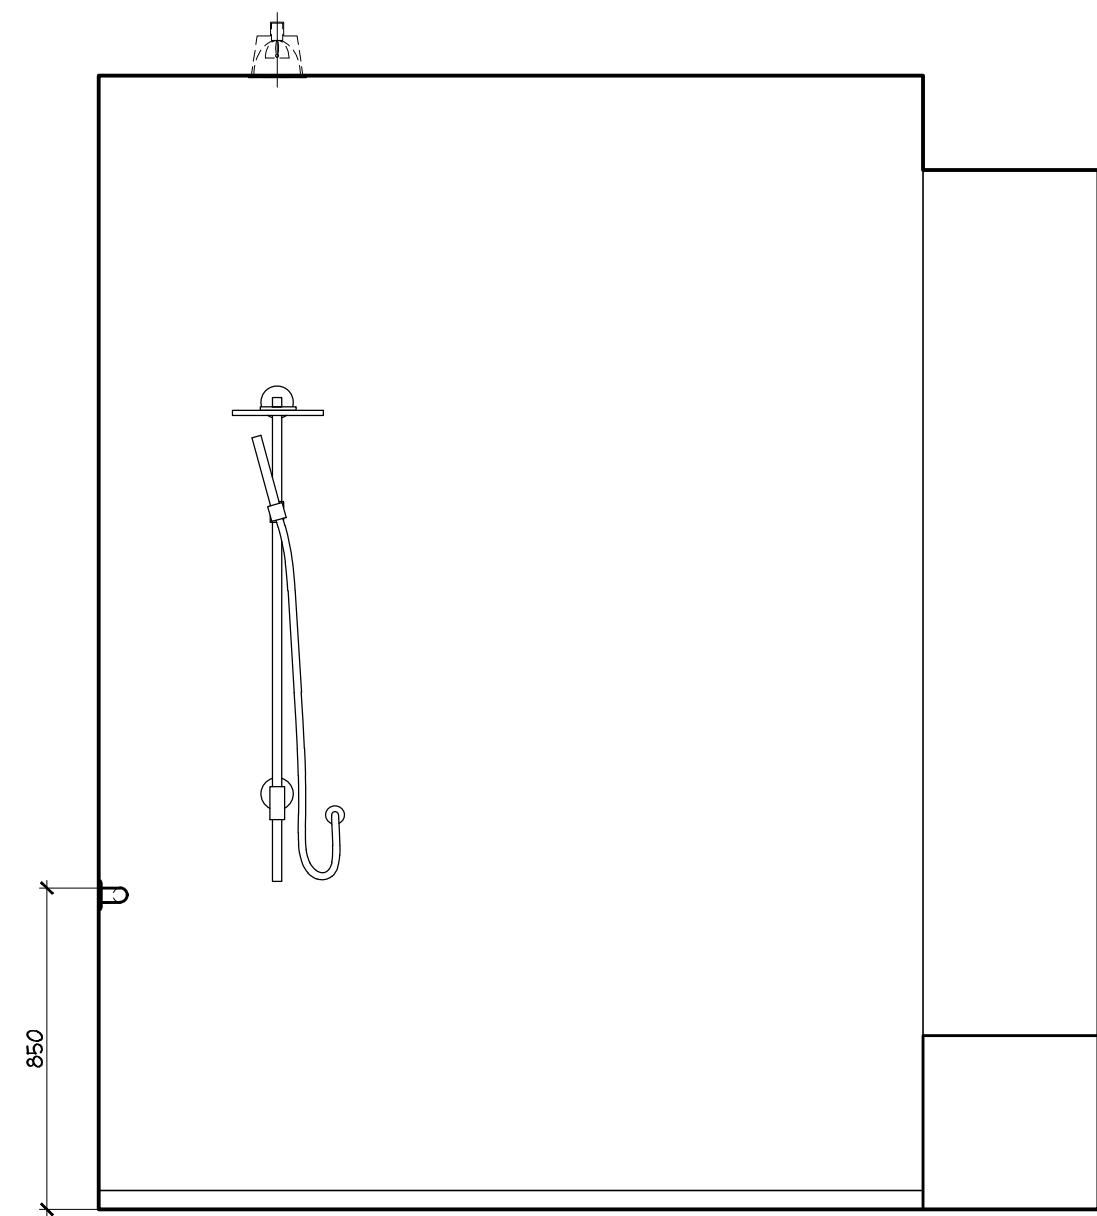


7 ELEVATION
ID2.1.8 GROUND FLOOR
WOMEN'S WASHROOM SCALE 1:20

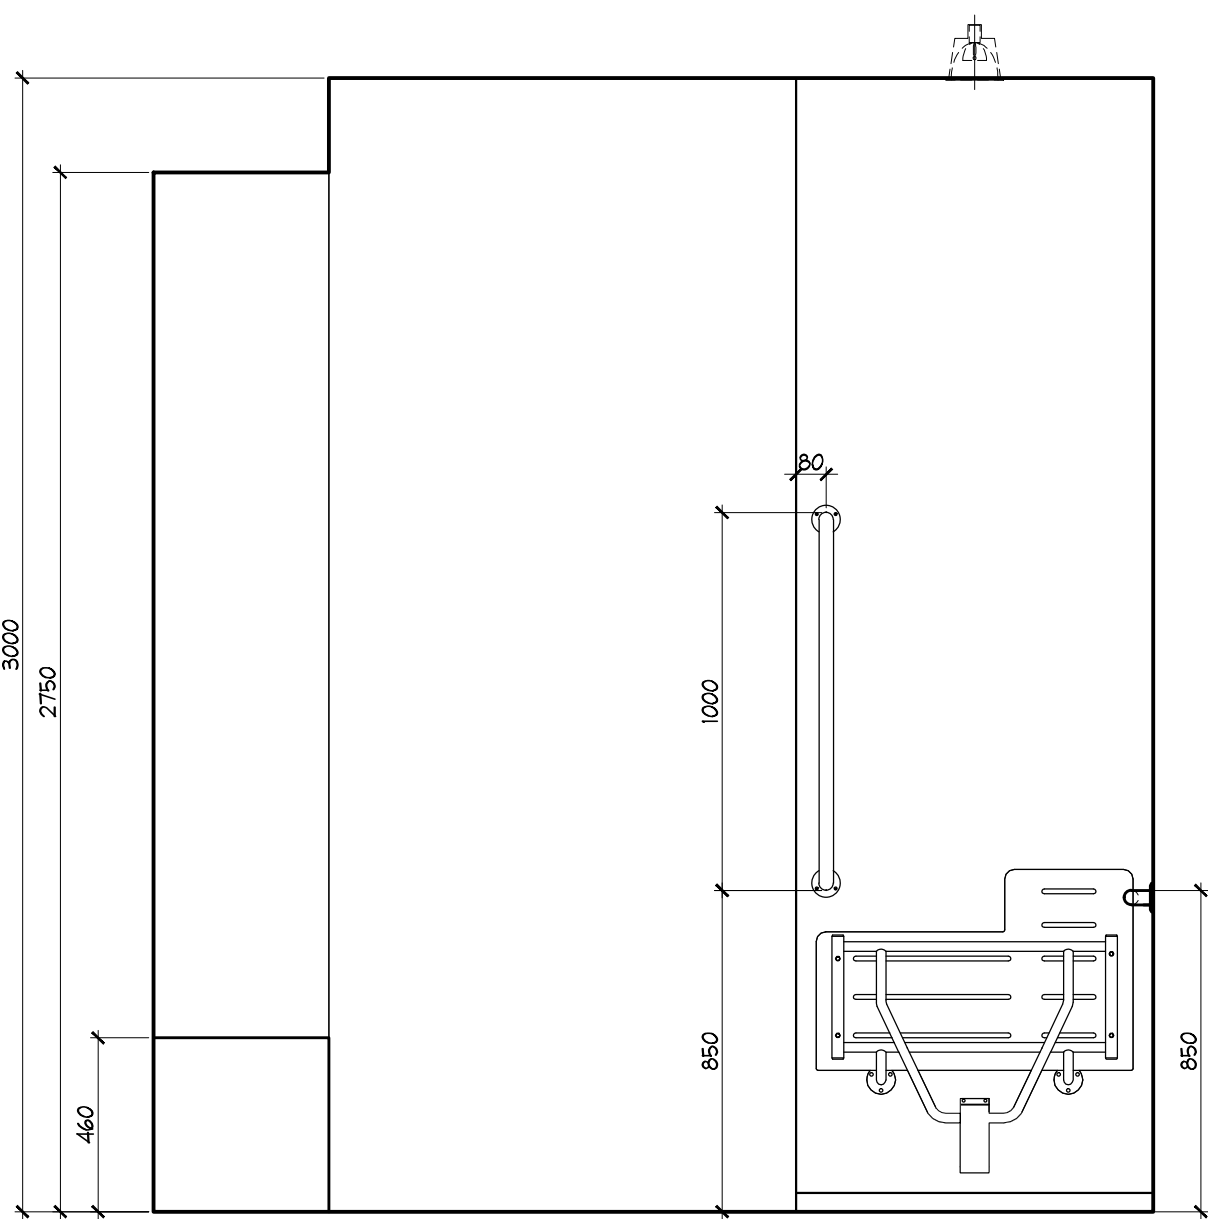


8 ELEVATION
ID2.1.8 GROUND FLOOR
WOMEN'S WASHROOM SCALE 1:20

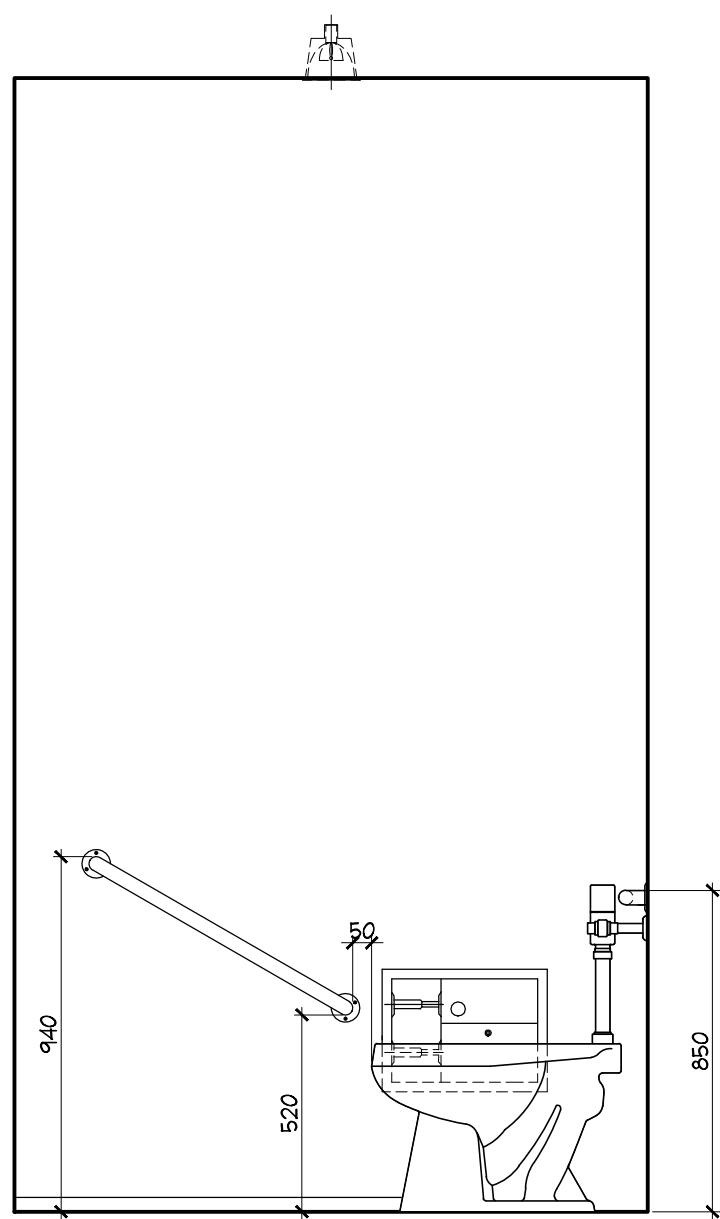


9 ELEVATION
ID2.1.8 GROUND FLOOR
WOMEN'S / MEN'S WASHROOM SCALE 1:20

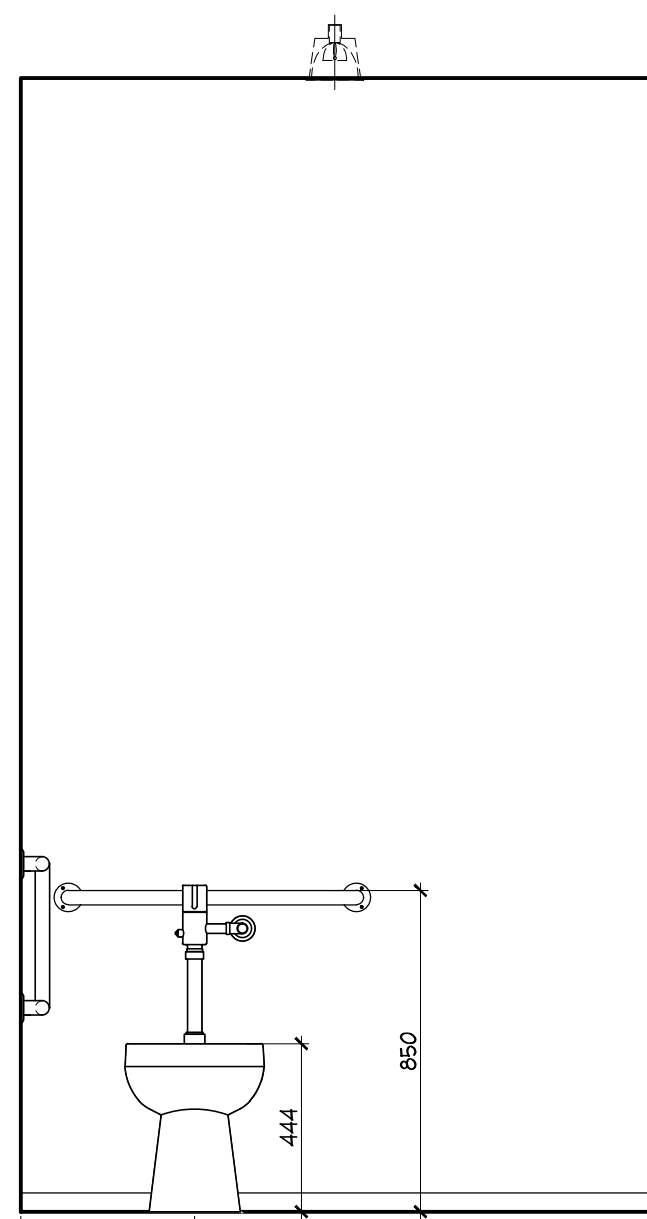

10 ELEVATION
ID2.1.8 GROUND FLOOR
WOMEN'S / MEN'S WASHROOM SCALE 1:20

 

11 ELEVATION
ID2.1.8 GROUND FLOOR
WOMEN'S / MEN'S WASHROOM SCALE 1:20

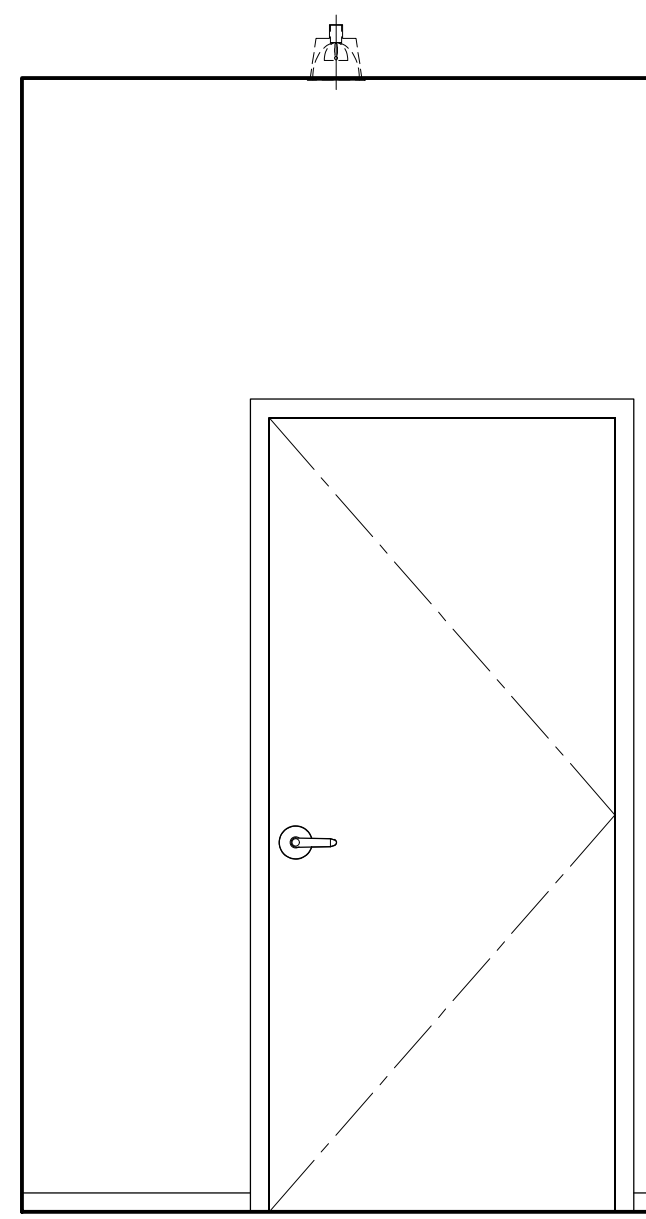

12 ELEVATION
ID2.1.8 GROUND FLOOR
WOMEN'S WASHROOM SCALE 1:20

01	15 AUG / 14	ISSUED FOR PERMIT	AP
NO	DATE	COMMENTS	INI

REVISIONS:

UNION31

UNION31 INC.
183 BATHURST STREET, STE. 201
TORONTO, ON, M5T 2R7, CANADA
TEL: 416-597-1576 FAX: 416-597-2139


PROJECT NAME:		ALEXANDRA PARK MAIN BUILDING	
PROJECT NO.:		13-949	
DRAWING'S:		GROUND FLOOR ELEVATIONS	
DATE STARTED:	07 AUG / 13	DRAWING NO.:	ID
SCALE:	1 : 20		2.1.8
DRAWN BY:	AP		
APPROVED BY:	KC		

DO NOT SCALE DRAWINGS.


CONTRACTOR MUST VERIFY ALL DRAWINGS, DIMENSIONS, DETAILS AND SPECIFICATIONS AND REPORT ANY DISCREPANCIES TO UNION 31 INC. BEFORE PROCEEDING WITH WORK. MATERIALS MAY NOT BE SUBSTITUTED WITHOUT WRITTEN APPROVAL FROM UNION 31 INC.

ALL DRAWINGS AND SPECIFICATIONS ARE INSTRUMENTS OF SERVICE AND THE PROPERTY OF UNION 31 INC. WHICH MUST BE RETURNED AT THE COMPLETION OF THE WORK.


PRINTED: 30-Aug-14

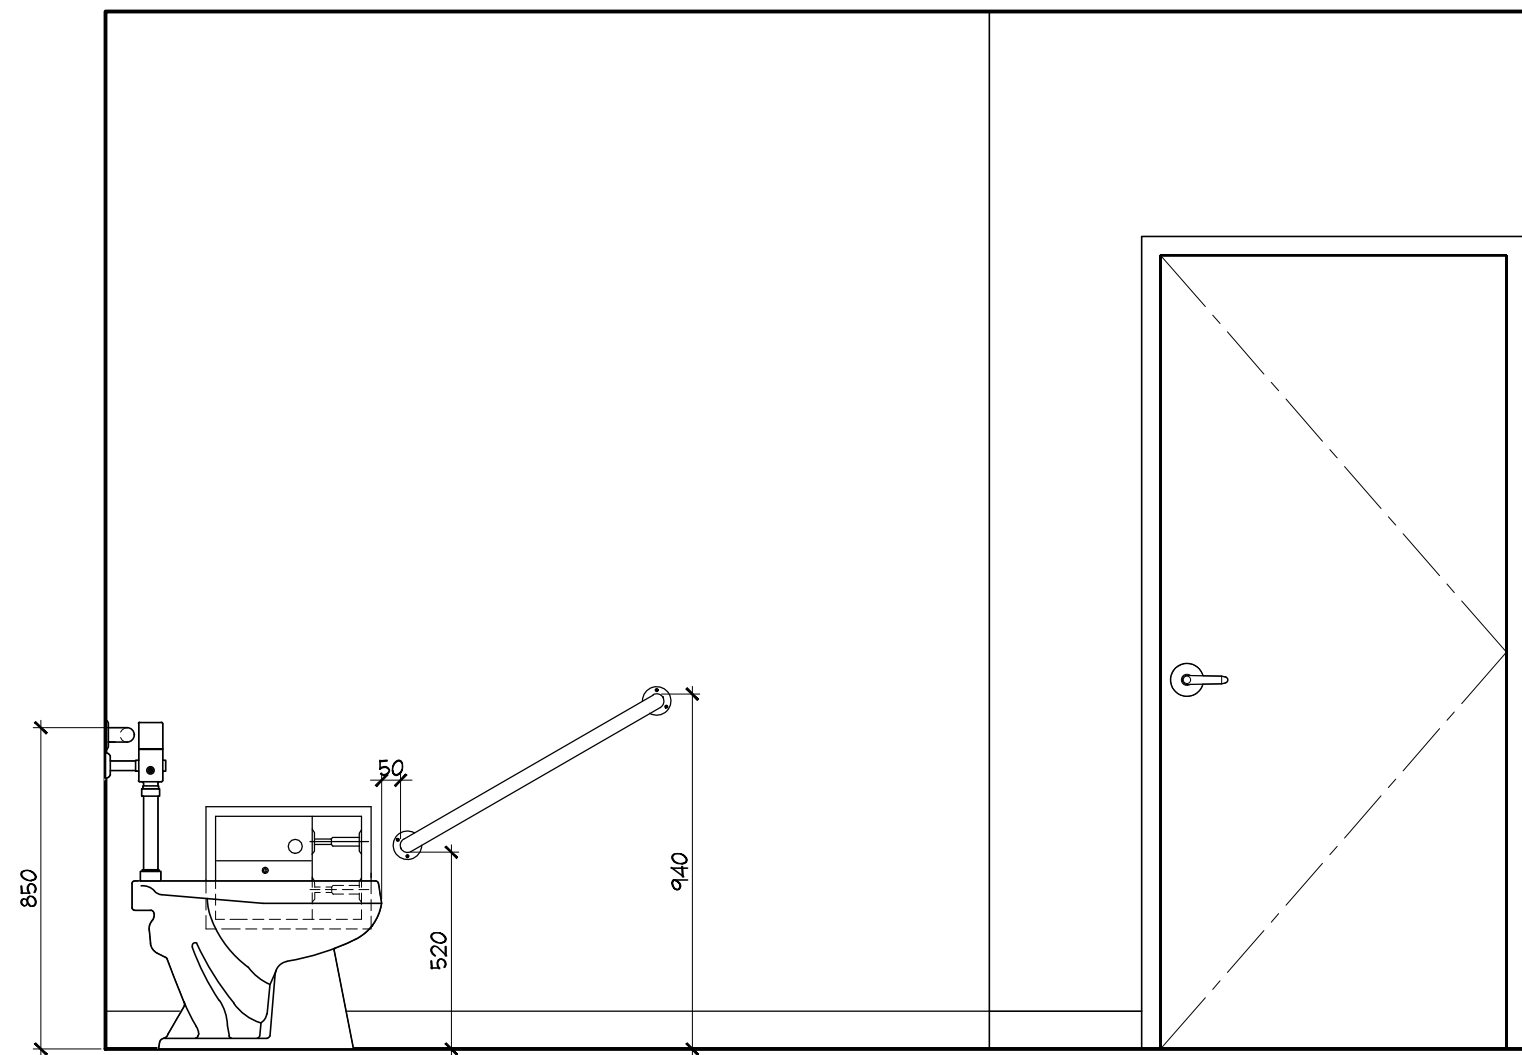


1 ELEVATION
ID2.1.9 GROUND FLOOR
B.F. WASHROOM SCALE 1:20

 


2 ELEVATION
ID2.1.9 GROUND FLOOR
B.F. WASHROOM SCALE 1:20

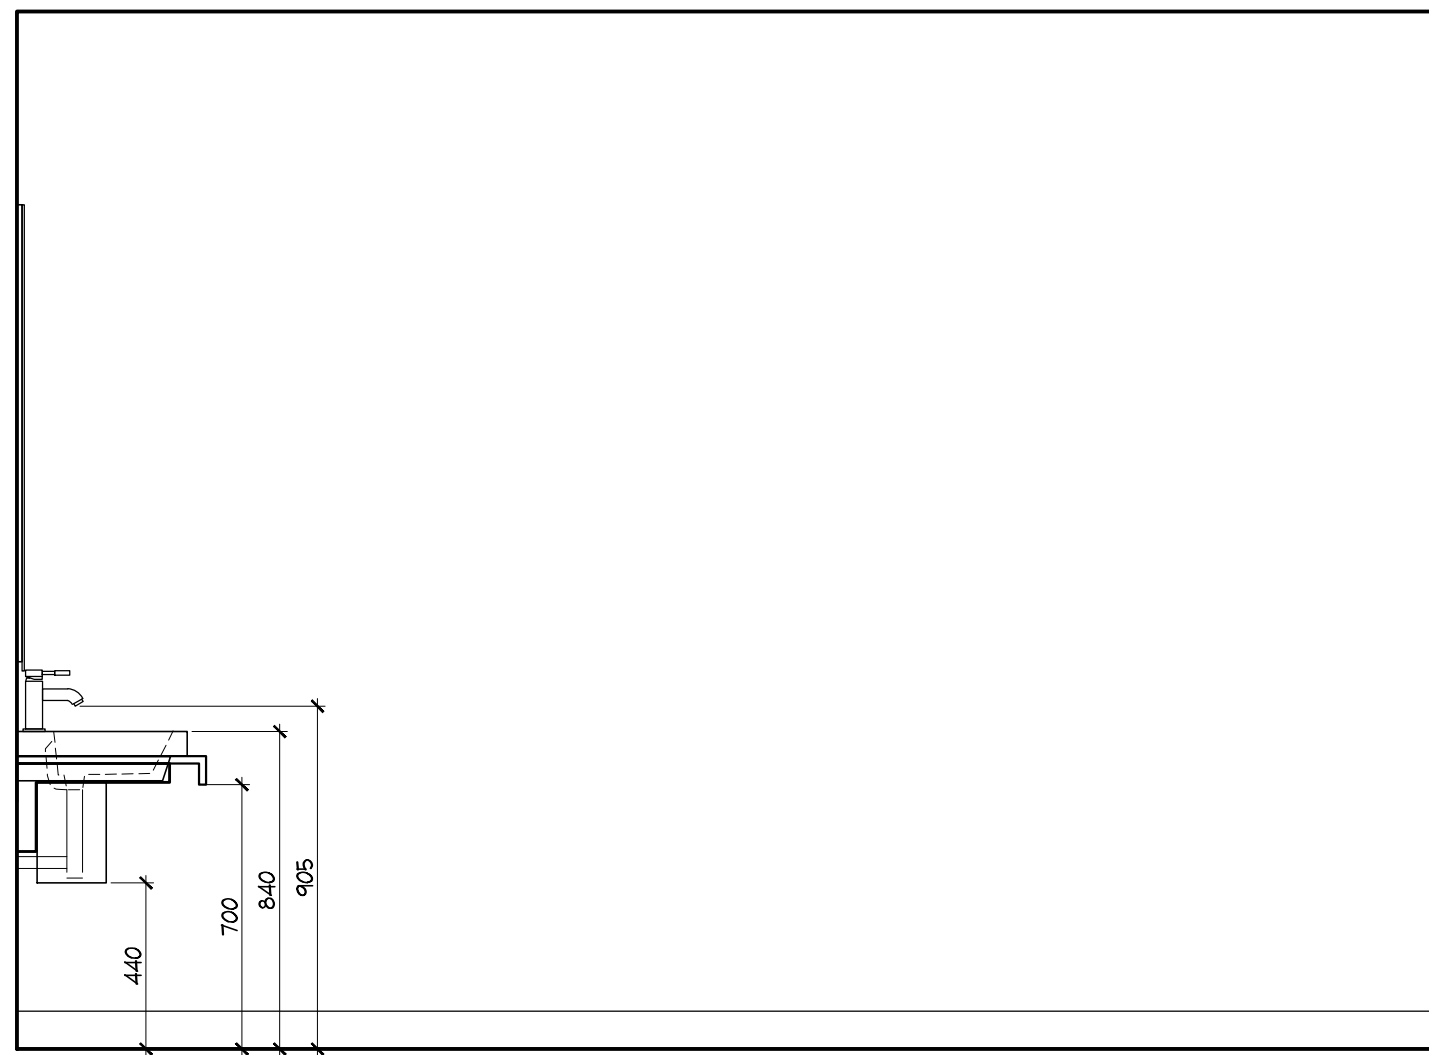


3 ELEVATION
ID2.1.9 GROUND FLOOR
B.F. WASHROOM SCALE 1:20

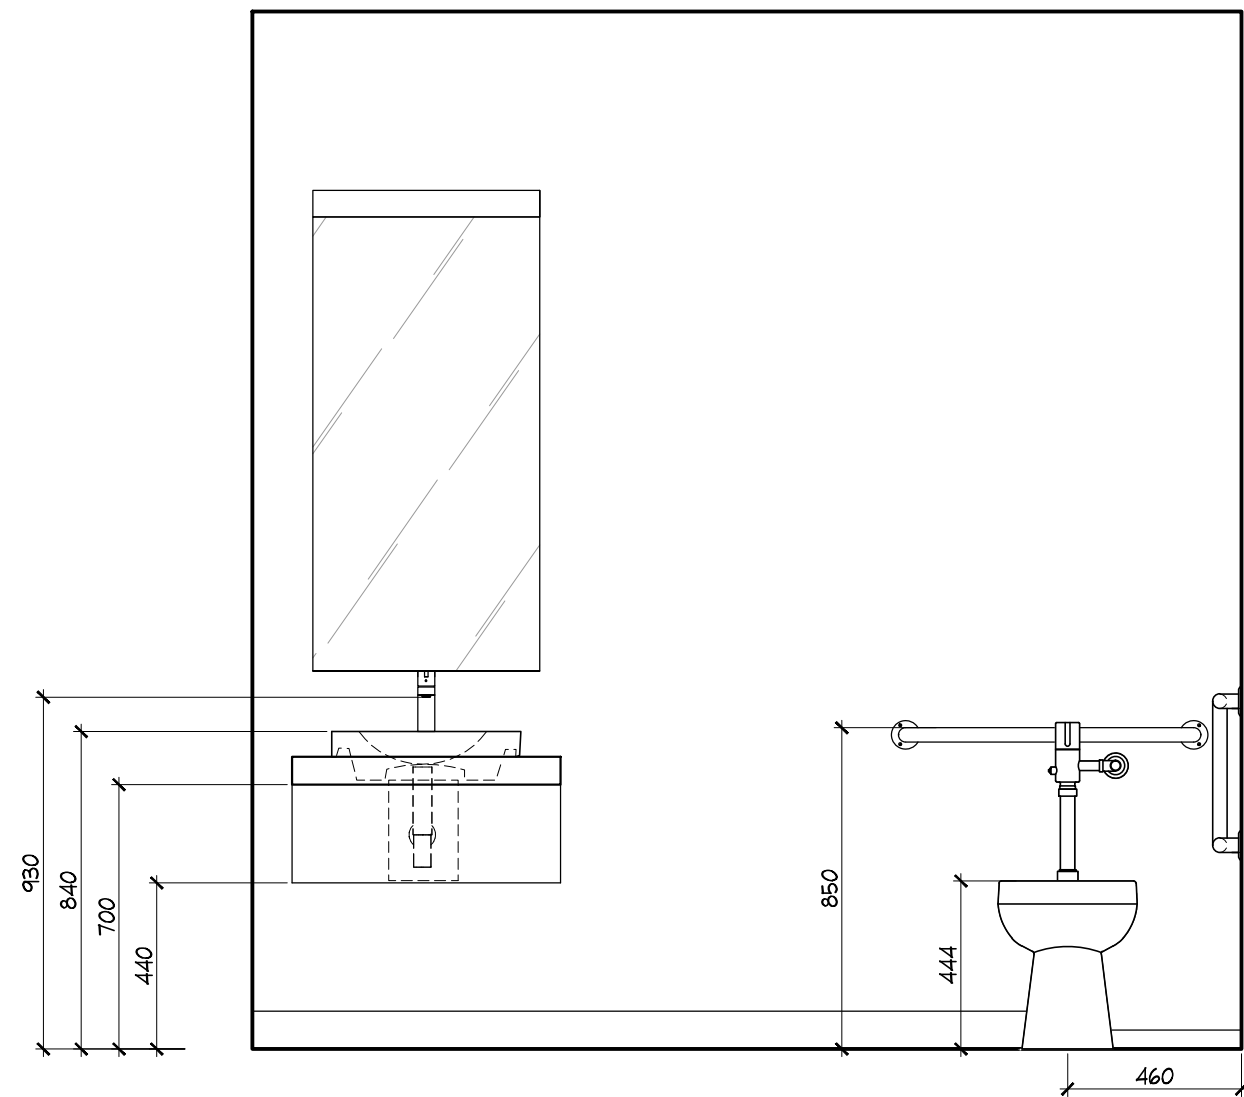


4 ELEVATION
ID2.1.9 GROUND FLOOR
B.F. WASHROOM SCALE 1:20

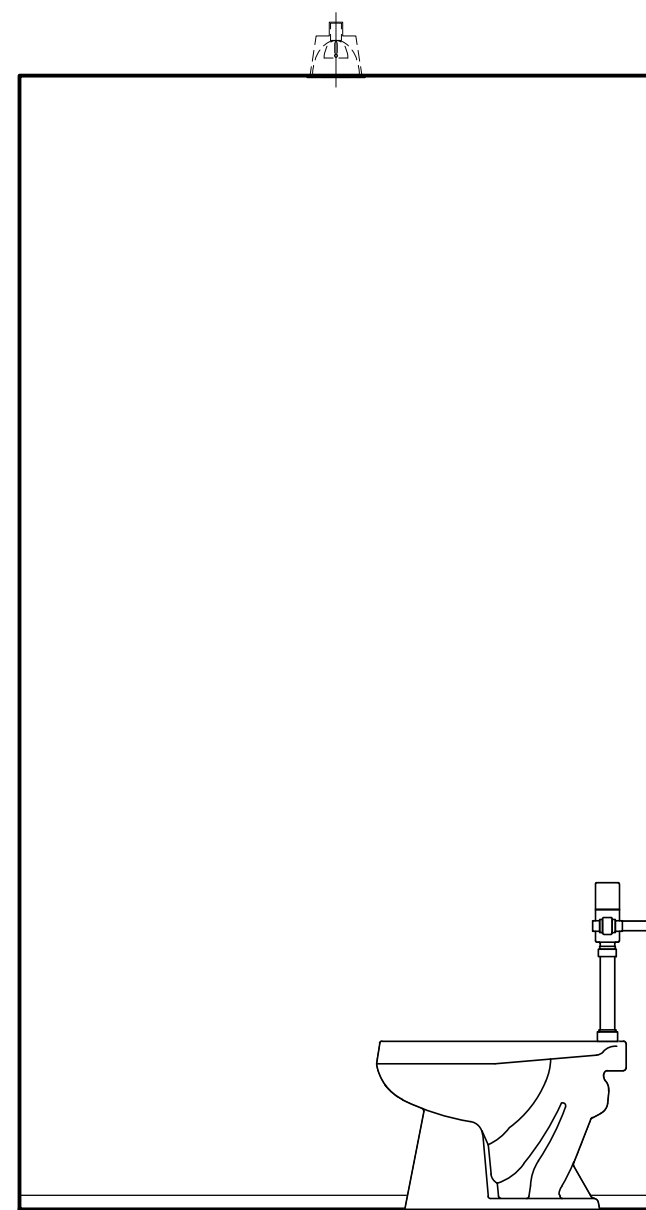


5 ELEVATION
ID2.1.9 GROUND FLOOR
WOMEN'S & MEN'S WASHROOM SCALE 1:20

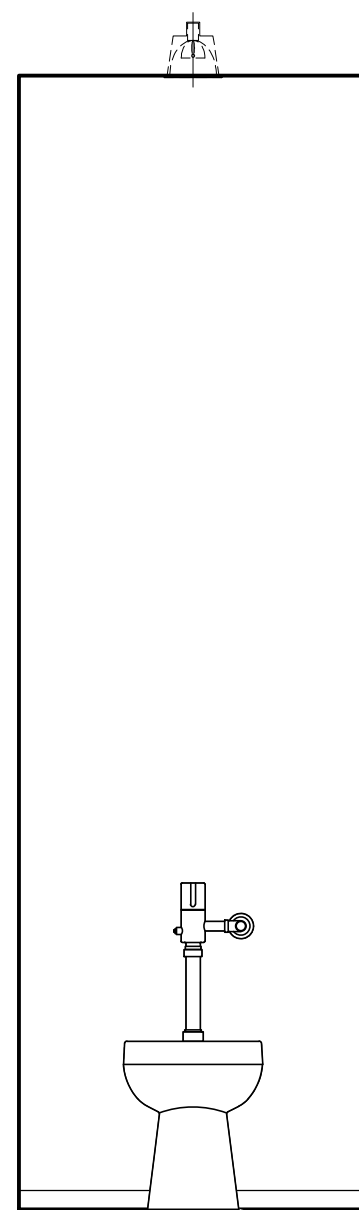

6 ELEVATION
ID2.1.9 GROUND FLOOR
WOMEN'S / MEN'S WASHROOM SCALE 1:20

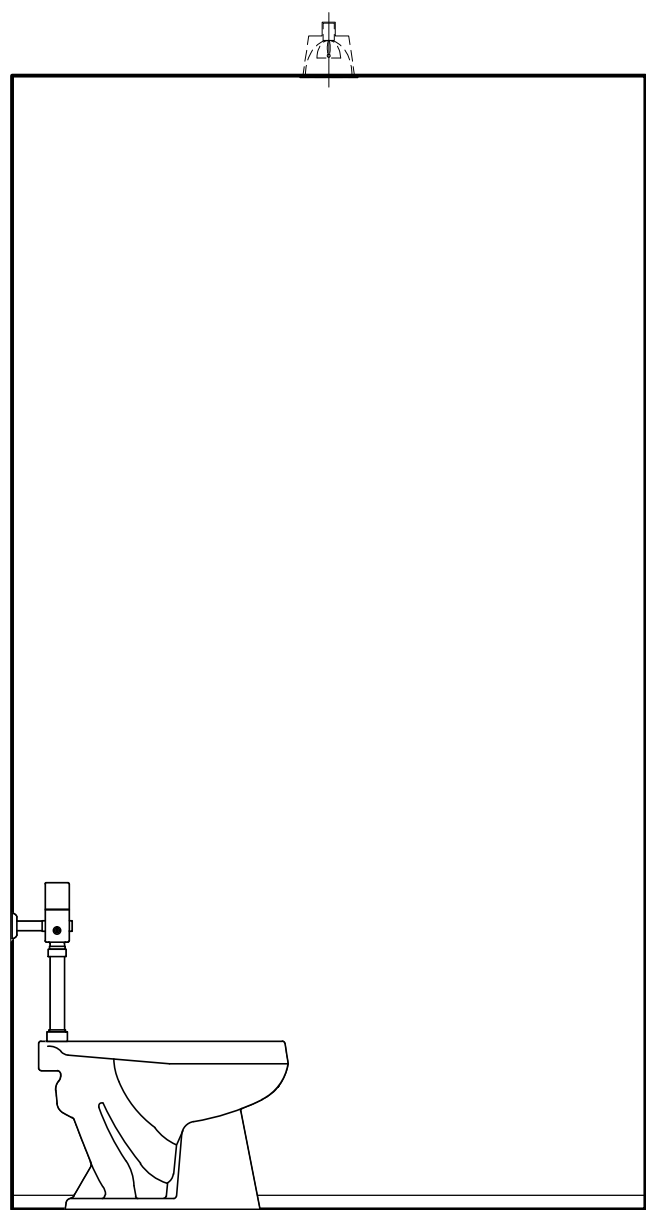

7 ELEVATION
ID2.1.9 GROUND FLOOR
WOMEN'S & MEN'S WASHROOM SCALE 1:20

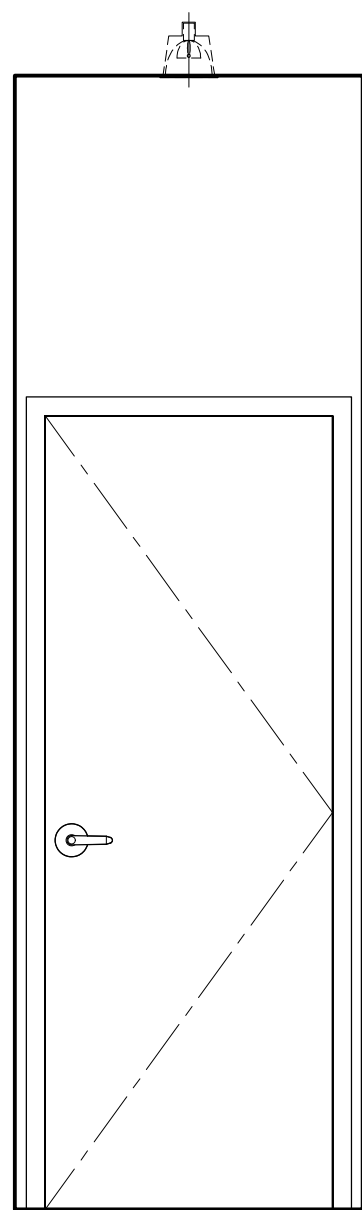


8 ELEVATION
ID2.1.9 GROUND FLOOR
WOMEN'S & MEN'S WASHROOM SCALE 1:20

01	15 AUG / 14	ISSUED FOR PERMIT	AP
NO.	DATE	COMMENTS	INI
REVISIONS:			


UNION 31

UNION31 INC.
183 BATHURST STREET, STE. 201
TORONTO, ON, M5T 2R7, CANADA
TEL: 416-597-1576 FAX: 416-597-2139


PROJECT NAME:		ALEXANDRA PARK MAIN BUILDING	
PROJECT NO.:		13-949	
DRAWING'S:		GROUND FLOOR ELEVATIONS	
DATE STARTED:	07 AUG / 13	DRAWING NO.:	ID
SCALE:	1 : 20	DRAWN BY:	AP
APPROVED BY:	KC		2.1.9

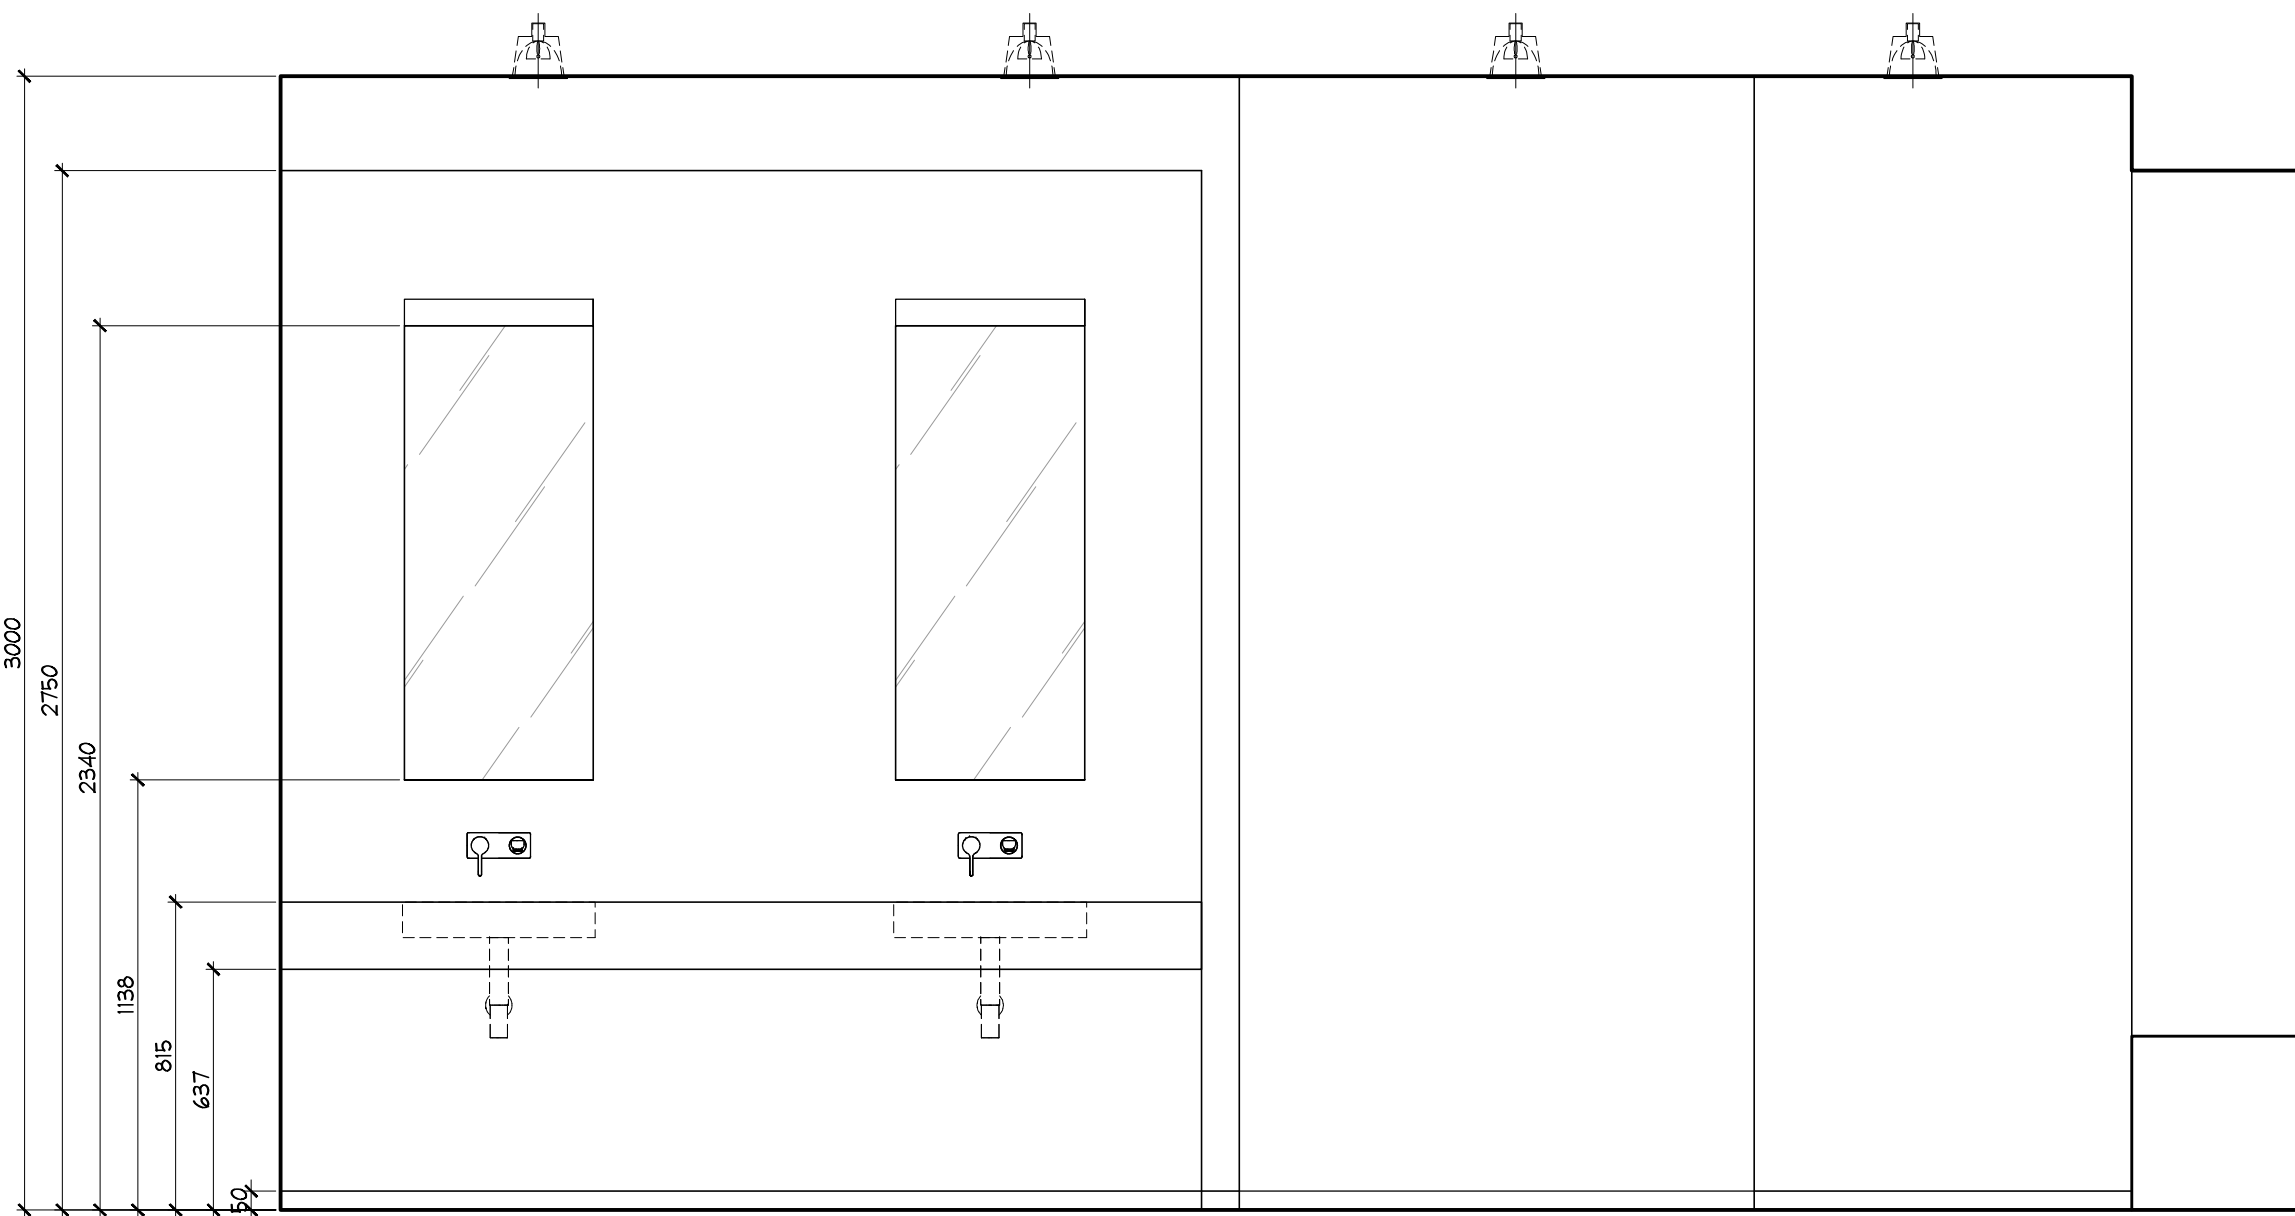


1 ELEVATION
02.1.10 GROUND FLOOR
MEN'S WASHROOM SCALE 1:20

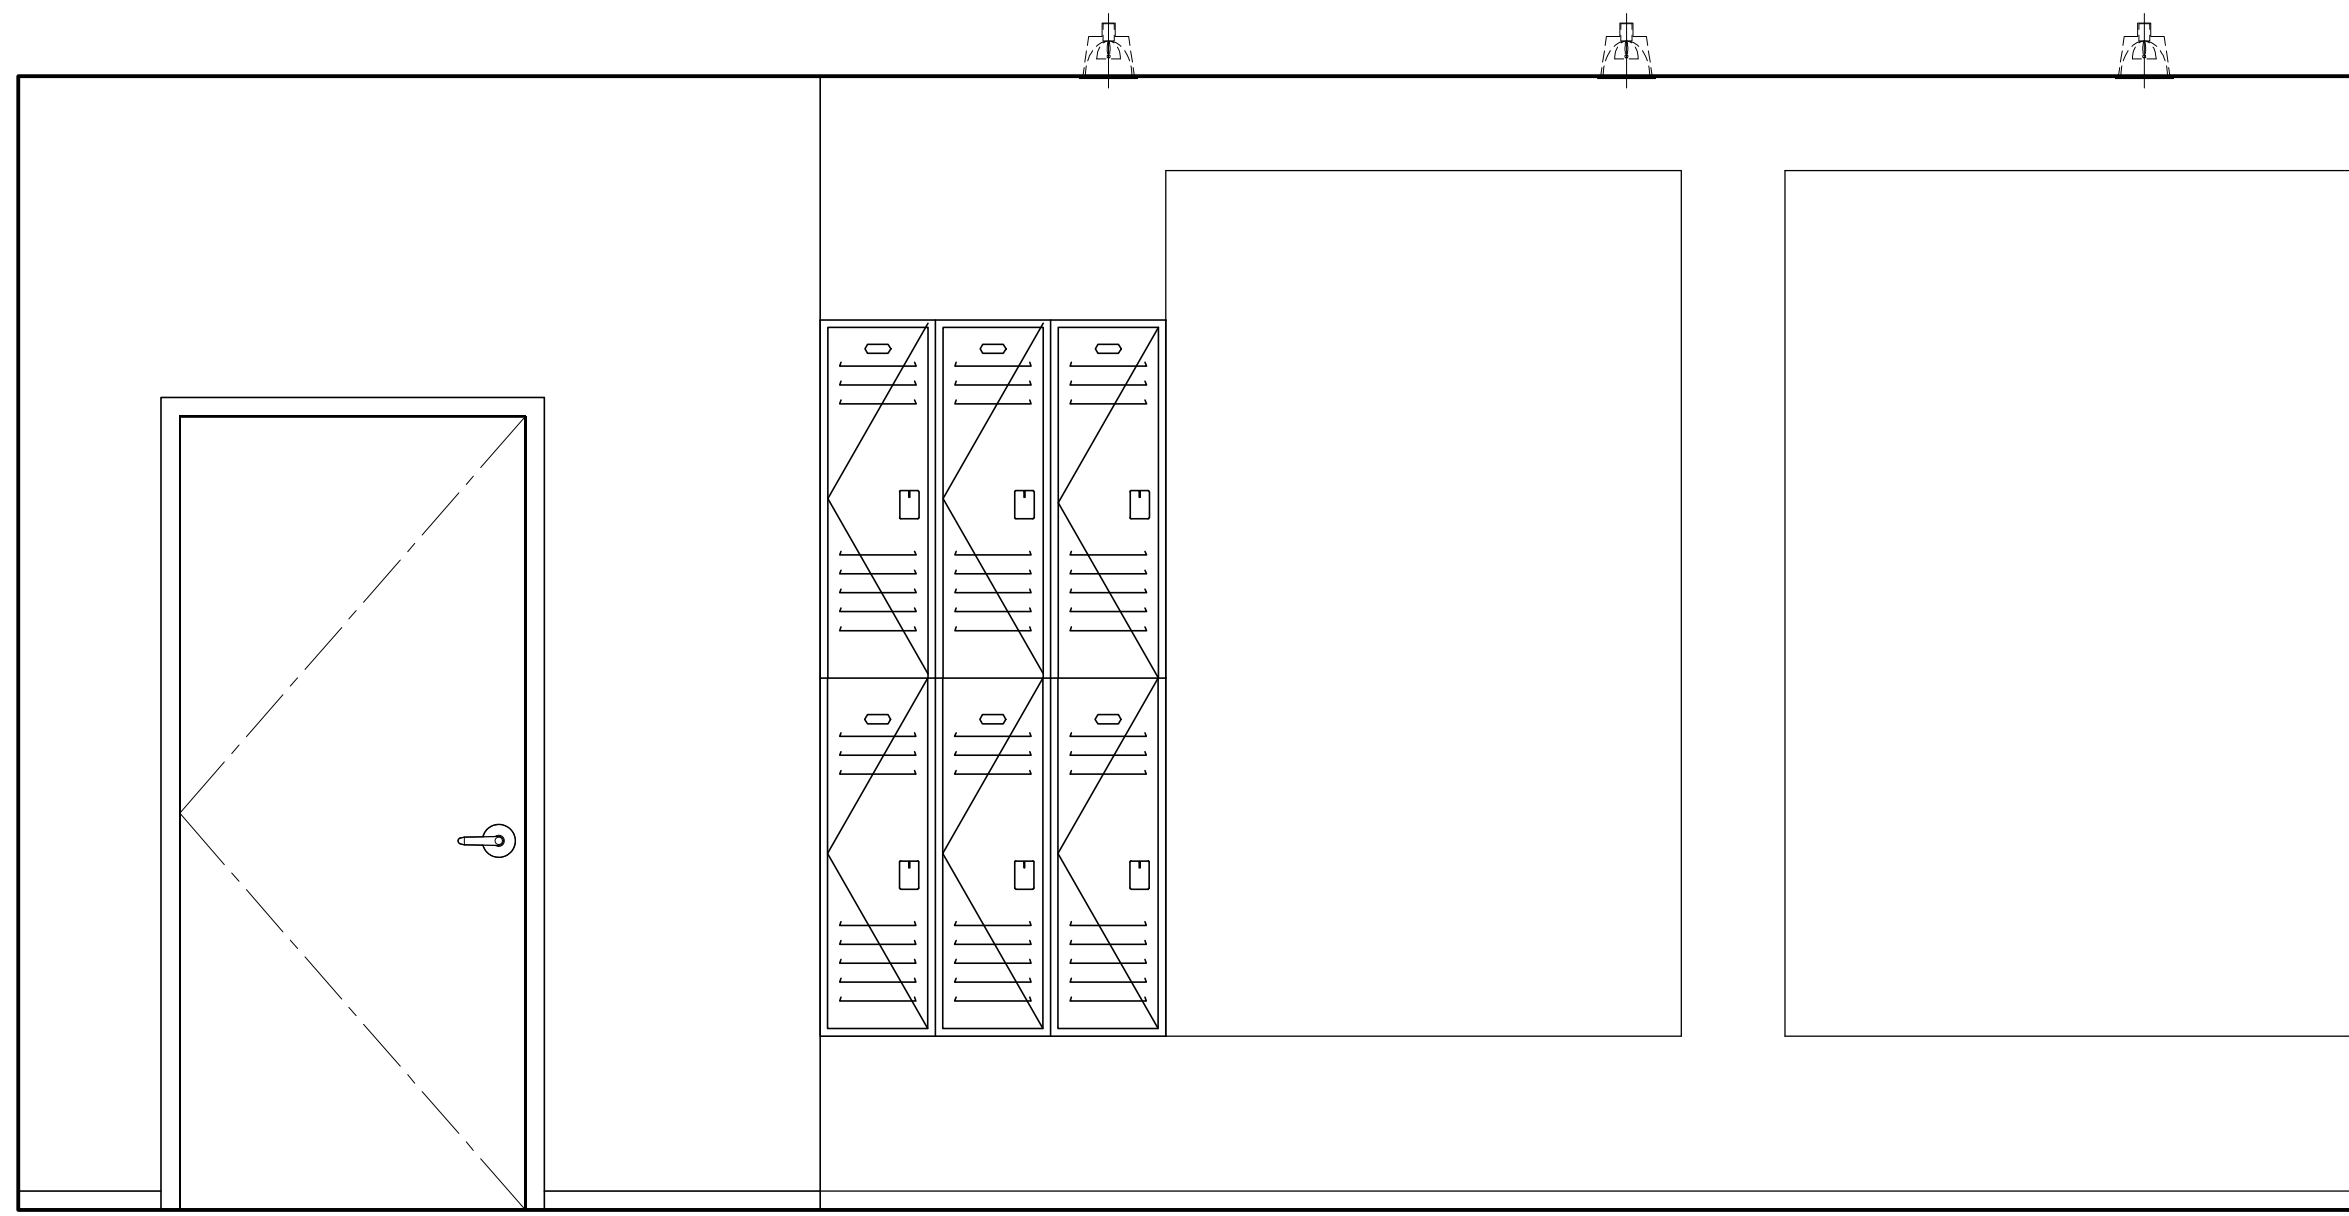


2 ELEVATION
02.1.10 GROUND FLOOR
MEN'S WASHROOM SCALE 1:20

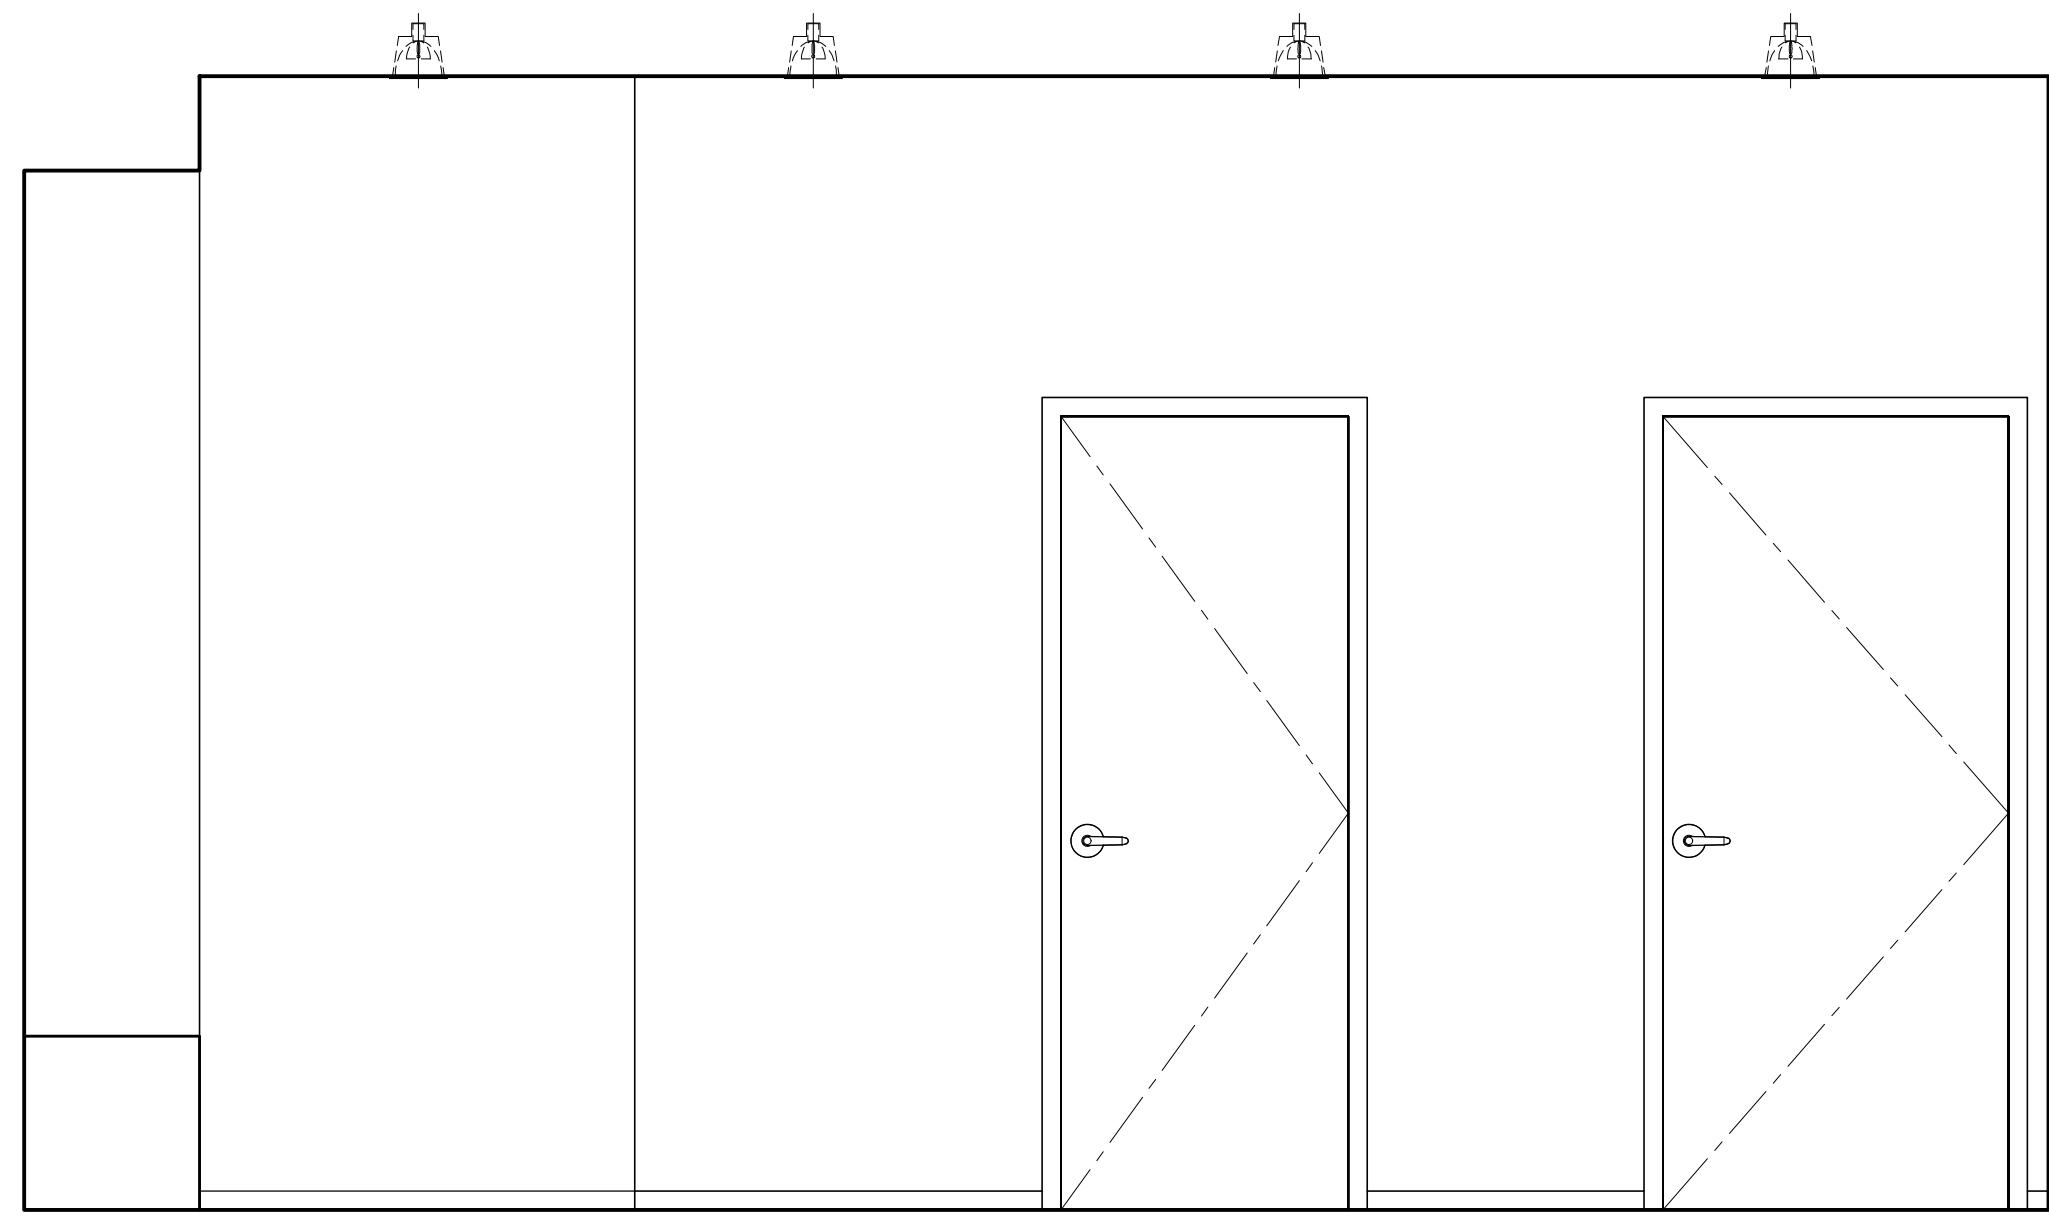


3 ELEVATION
02.1.10 GROUND FLOOR
MEN'S WASHROOM SCALE 1:20

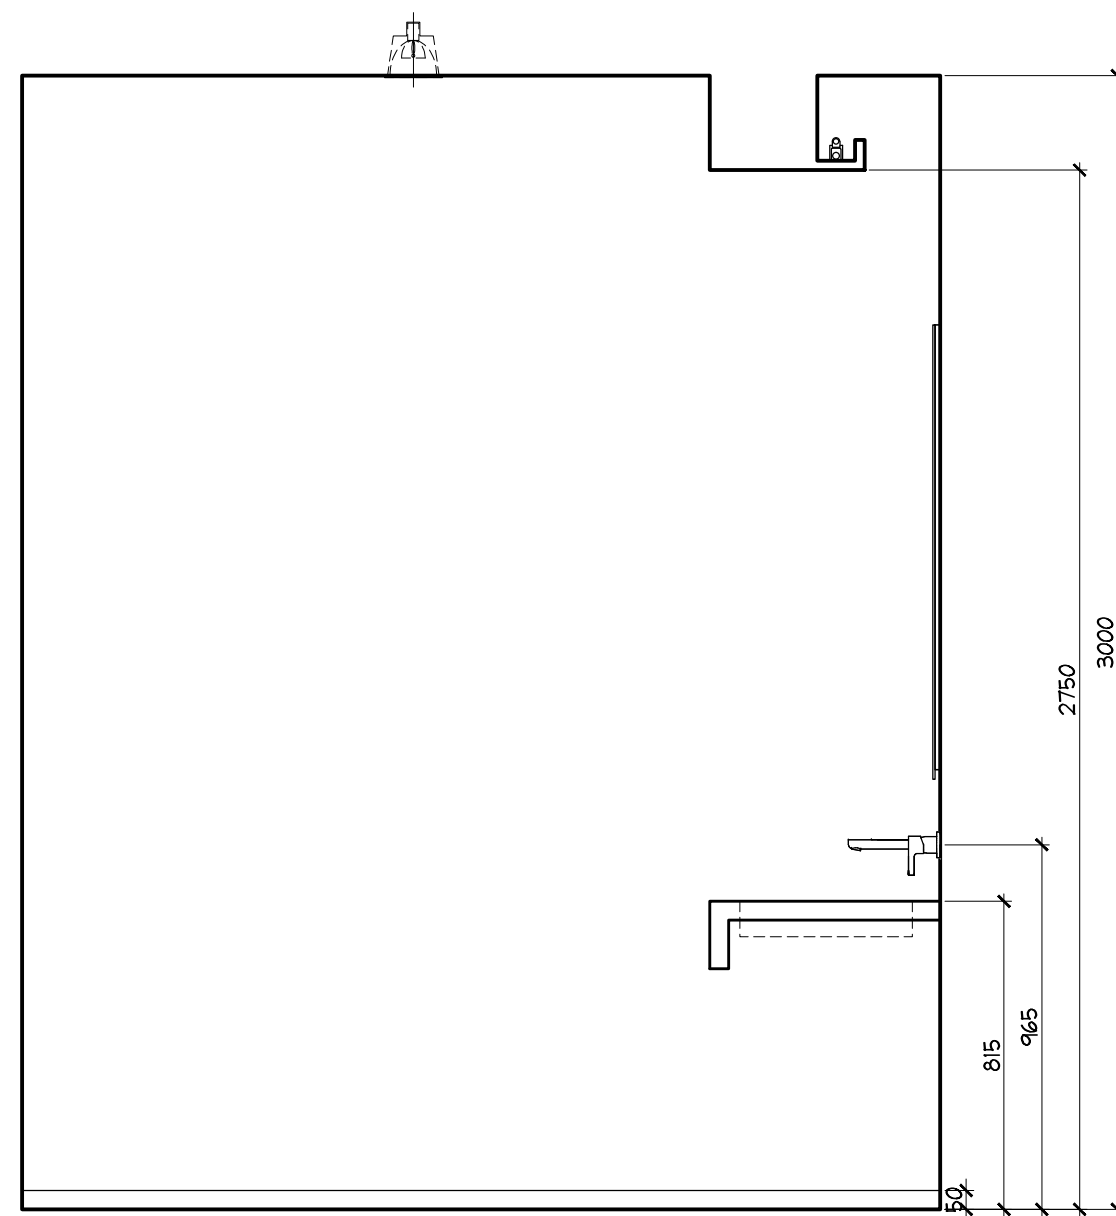


4 ELEVATION
02.1.10 GROUND FLOOR
MEN'S WASHROOM SCALE 1:20

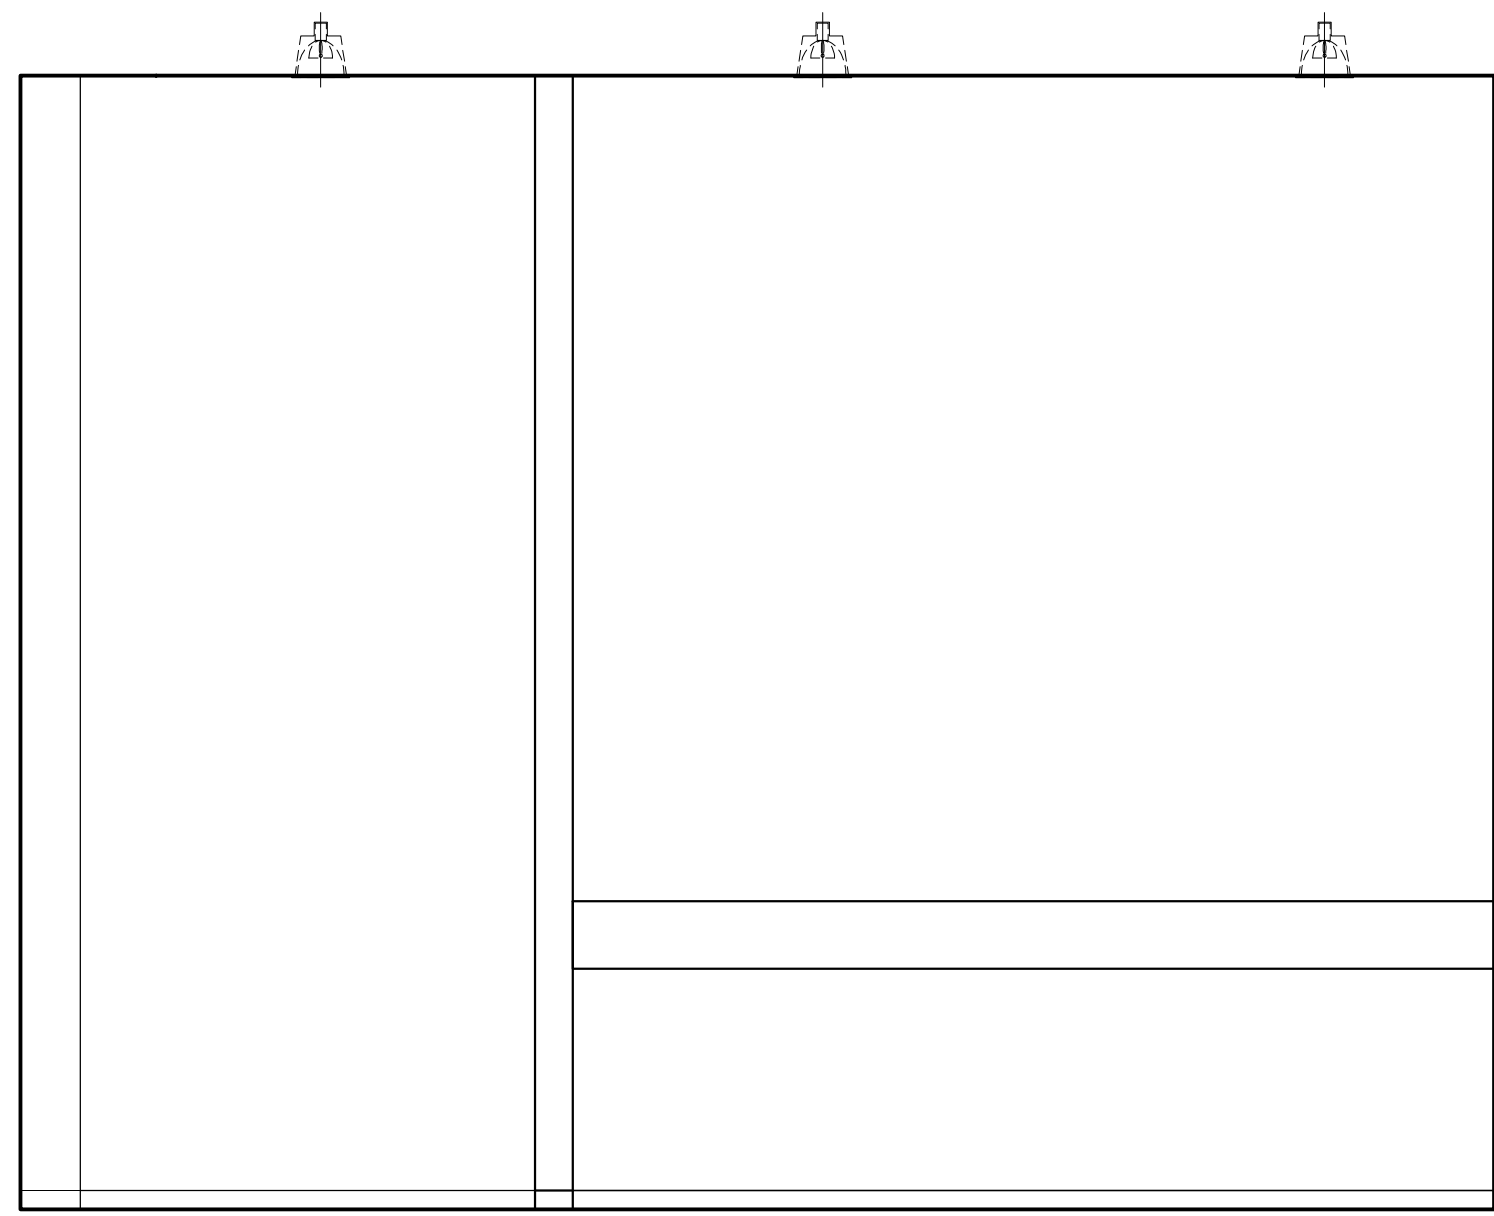


5 ELEVATION
02.1.10 GROUND FLOOR
MEN'S WASHROOM SCALE 1:20

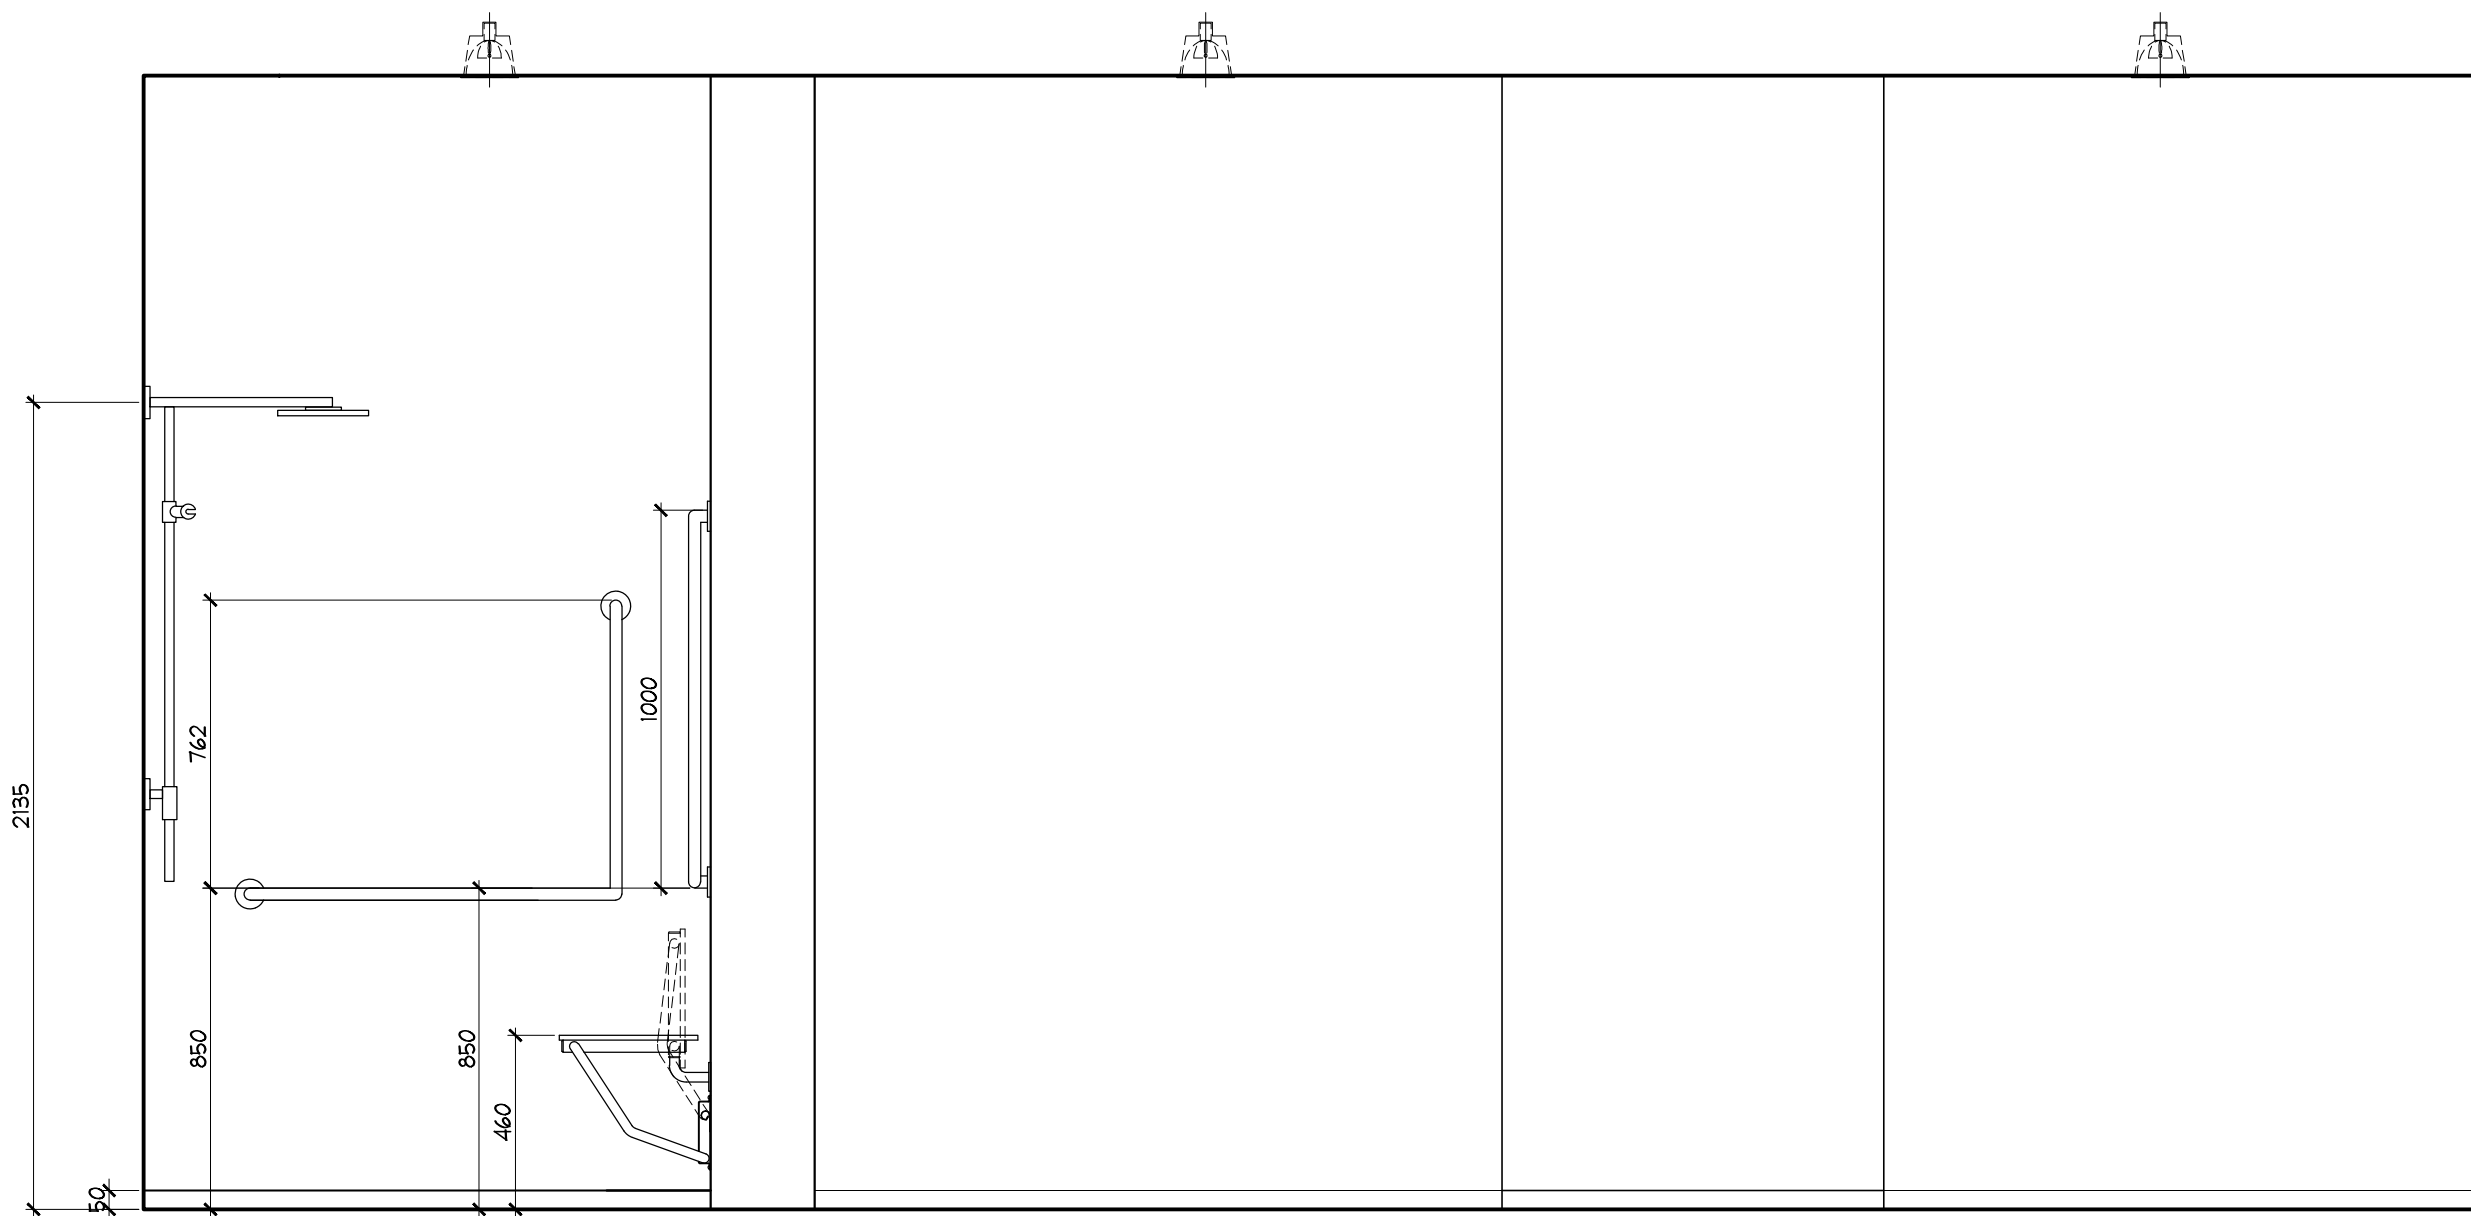

6 ELEVATION
02.1.10 GROUND FLOOR
MEN'S WASHROOM SCALE 1:20

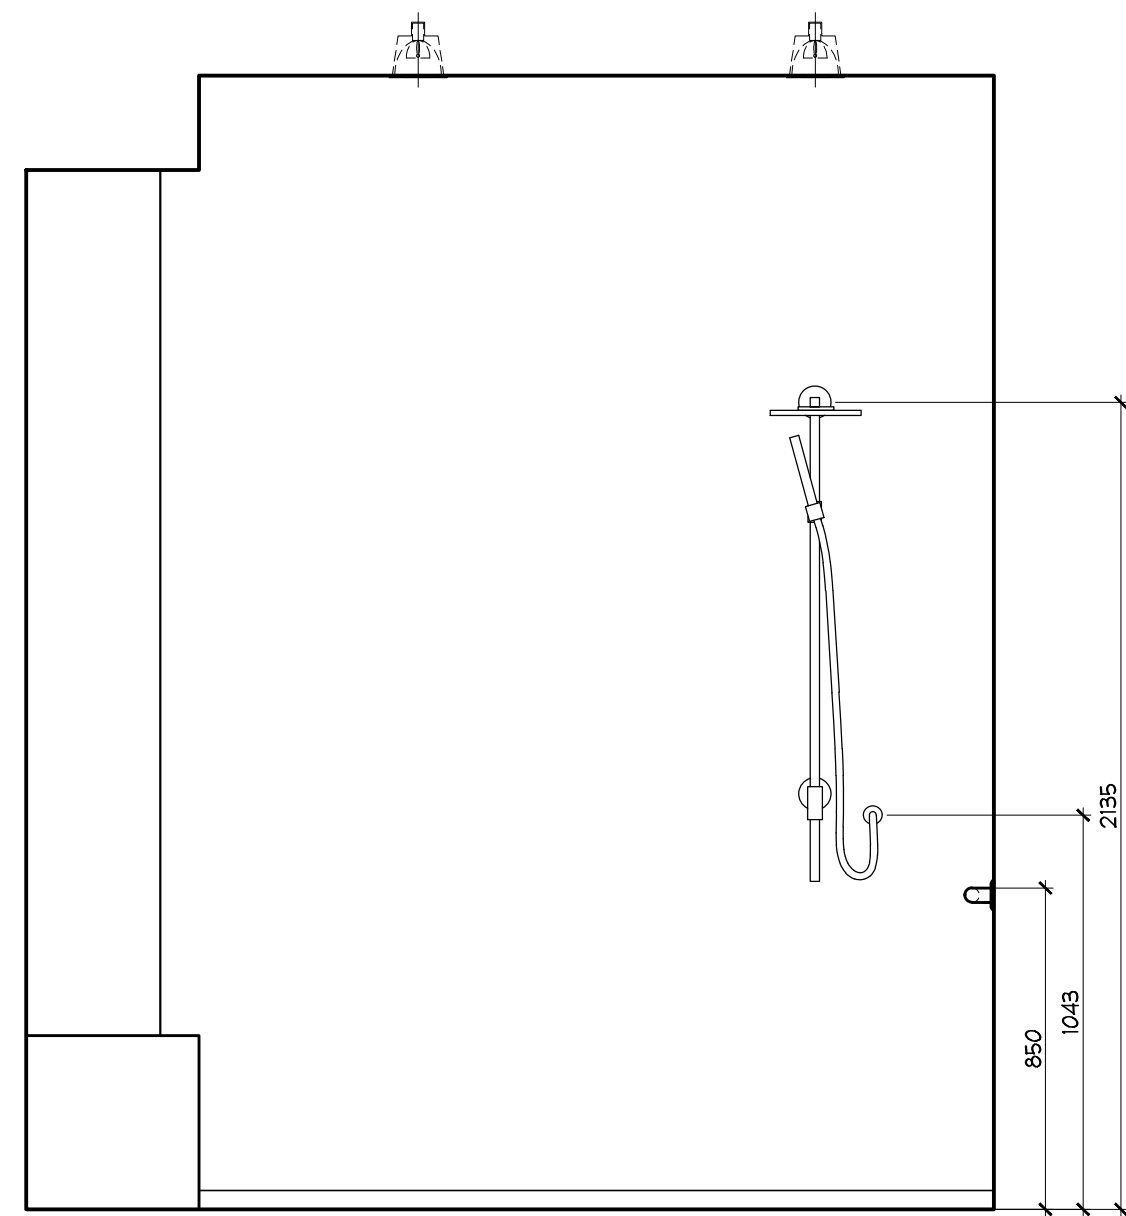

7 ELEVATION
02.1.10 GROUND FLOOR
MEN'S WASHROOM SCALE 1:20

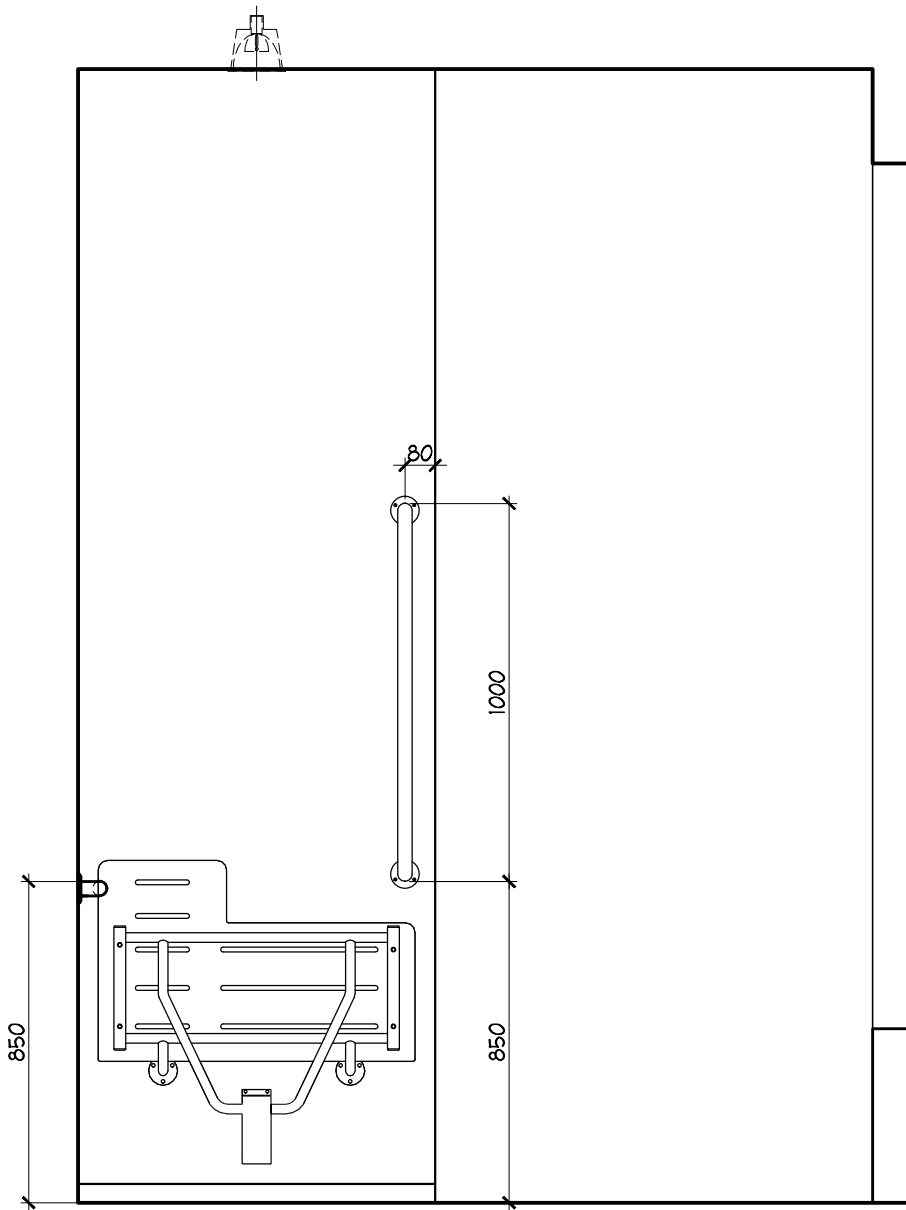

8 ELEVATION
02.1.10 GROUND FLOOR
MEN'S WASHROOM SCALE 1:20

DO NOT SCALE DRAWINGS.

CONTRACTOR MUST VERIFY ALL DRAWINGS, DIMENSIONS, DETAILS AND SPECIFICATIONS. AND REPORT ANY DISCREPANCIES TO UNION 31 INC. BEFORE PROCEEDING WITH WORK. MATERIALS MAY NOT BE SUBSTITUTED WITHOUT WRITTEN APPROVAL FROM UNION 31 INC.

ALL DRAWINGS AND SPECIFICATIONS ARE INSTRUMENTS OF SERVICE AND THE PROPERTY OF UNION 31 INC. WHICH MUST BE RETURNED AT THE COMPLETION OF THE WORK.


PRINTED: 20-Aug-14

01	15 AUG / 14	ISSUED FOR PERMIT	AP
NO	DATE	COMMENTS	INI
REVISIONS:			


UNION31

UNION31 INC.
183 BATHURST STREET, STE. 201
TORONTO, ON, M5T 2R7, CANADA
TEL: 416-597-1576 FAX: 416-597-2139


PROJECT NAME: ALEXANDRA PARK MAIN BUILDING	
BLOCK 11 ON, Canada	
PROJECT NO.: 13-949	
DRAWING'S: GROUND FLOOR ELEVATIONS	
DATE STARTED: 07 AUG / 13	DRAWING NO.: ID
SCALE: 1 : 20	2.1.10
DRAWN BY: AP	
APPROVED BY: KC	

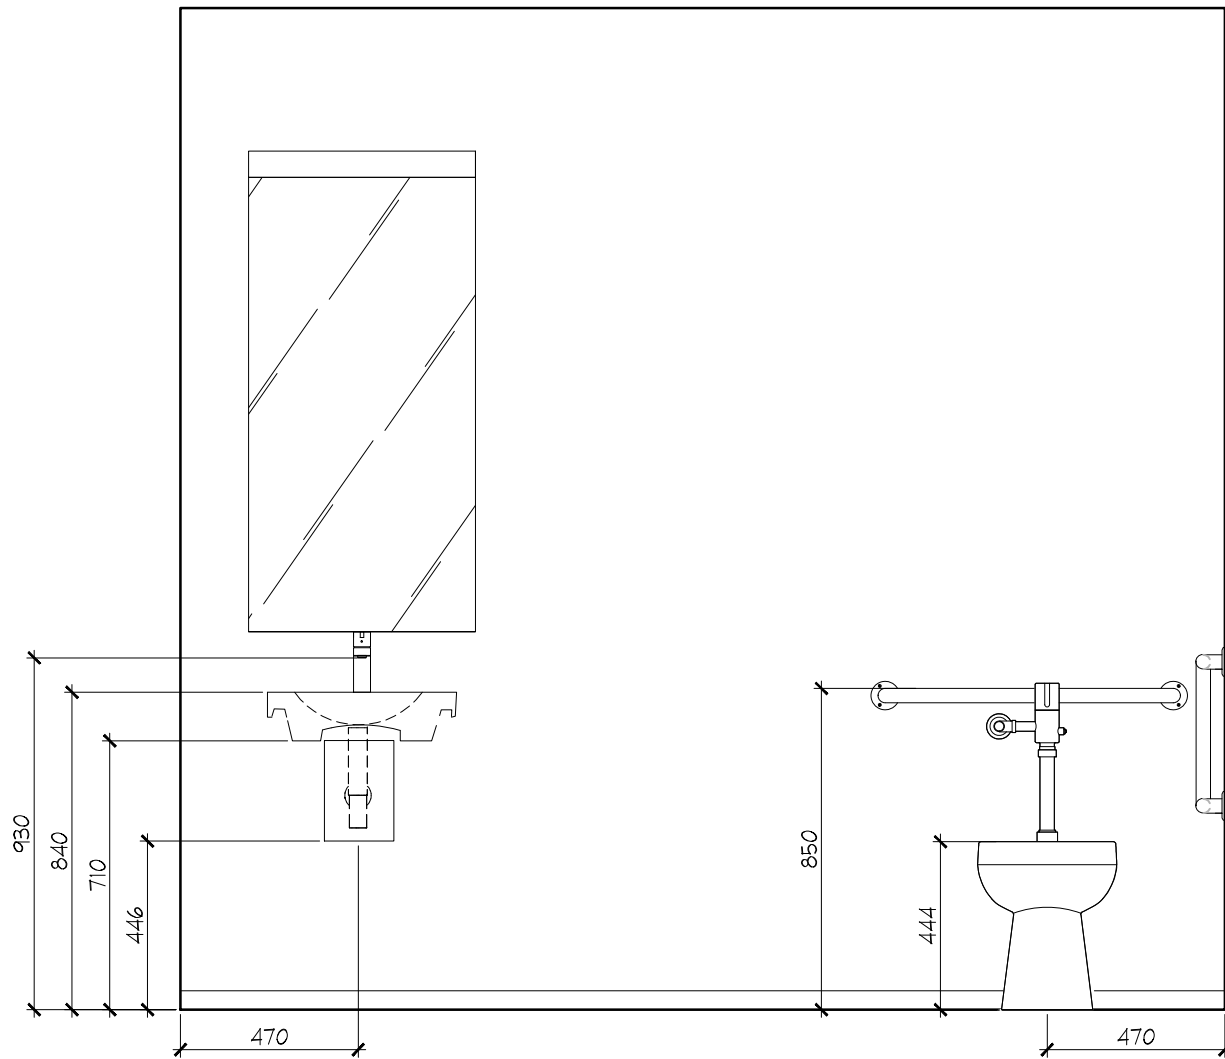


1 ELEVATION
ID2.2.0 9 TH FLOOR
AMENITY BATHROOM SCALE: 1:20

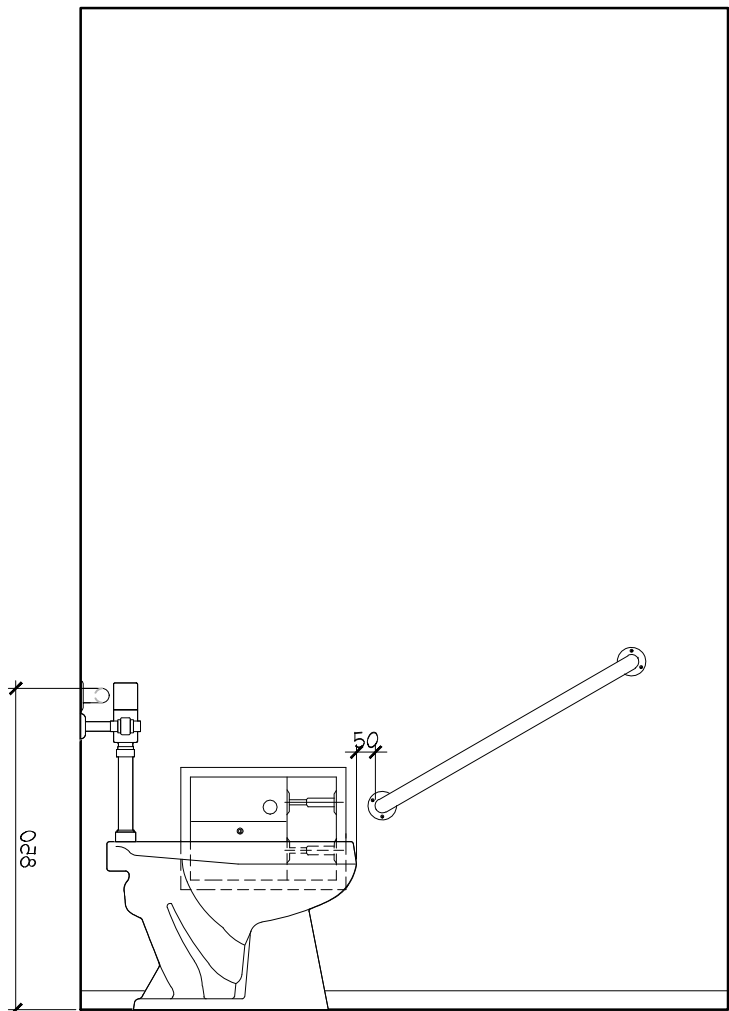

2 ELEVATION
ID2.2.0 9 TH FLOOR
AMENITY SCALE: 1:20

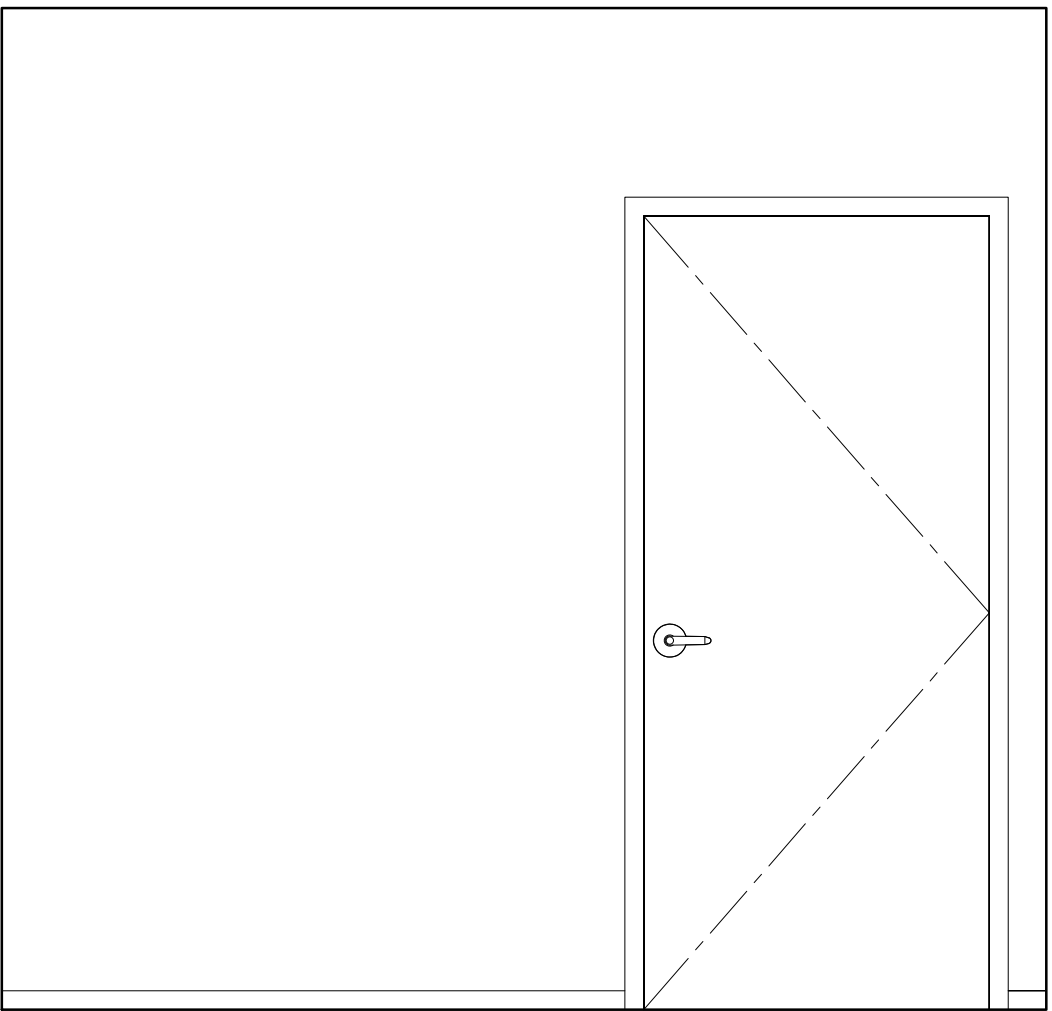

3 ELEVATION
ID2.2.0 9 TH FLOOR
AMENITY SCALE: 1:20

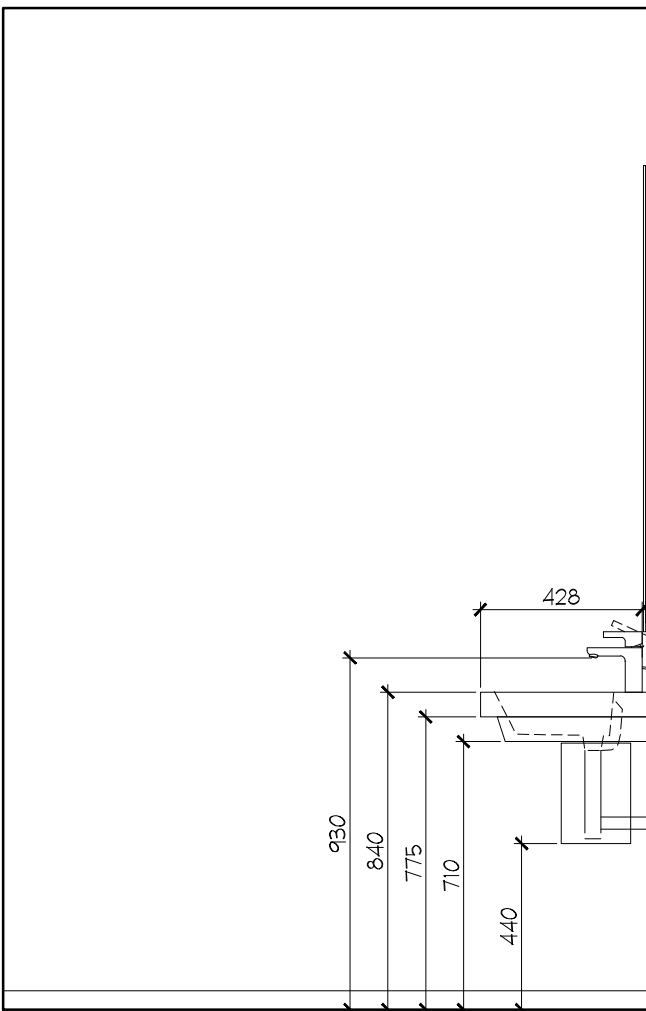

4 ELEVATION
ID2.2.0 9 TH FLOOR
AMENITY SCALE: 1:20

DO NOT SCALE DRAWINGS.

CONTRACTOR MUST VERIFY ALL DRAWINGS, DIMENSIONS, DETAILS AND SPECIFICATIONS AND REPORT ANY DISCREPANCIES TO UNION 31 INC. BEFORE PROCEEDING WITH WORK. MATERIALS MAY NOT BE SUBSTITUTED WITHOUT WRITTEN APPROVAL FROM UNION 31 INC.

ALL DRAWINGS AND SPECIFICATIONS ARE INSTRUMENTS OF SERVICE AND THE PROPERTY OF UNION 31 INC. WHICH MUST BE RETURNED AT THE COMPLETION OF THE WORK.

PRINTED: 20-Aug-14

01	15 AUG / 14	ISSUED FOR PERMIT	AP
NO.	DATE	COMMENTS	INI

REVISIONS:

UNION31

UNION31 INC.
183 BATHURST STREET, STE. 201
TORONTO, ON, M5T 2R7, CANADA
TEL: 416-597-1576 FAX: 416-597-2139

PROJECT NAME: ALEXANDRA PARK MAIN BUILDING BLOCK 11 ON, Canada	
PROJECT NO.: 13-949	
DRAWING(S): 9 TH FLOOR ELEVATIONS	
DATE STARTED: 07 AUG / 13	DRAWING NO.:
SCALE: 1 : 20	ID
DRAWN BY: AP	2.2.0
APPROVED BY: KC	

CONTRACTOR MUST VERIFY ALL DRAWINGS, DIMENSIONS, DETAILS AND SPECIFICATIONS, AND REPORT ANY DISCREPANCIES TO UNION 31 INC. BEFORE PROCEEDING WITH WORK. MATERIALS MAY NOT BE SUBSTITUTED WITHOUT WRITTEN APPROVAL FROM UNION 31 INC.

PRINTED: 20-Aug-14



UNION31 INC.
83 BATHURST STREET, STE 201
TORONTO, ON, M5T 2R7, CANADA
TEL: 416-597-1576 FAX: 416-597-2139


DATE STARTED: 07 AUG / 13	DRAWING NO.: ID 3.1.0
SCALE: AS NOTED	
DRAWN BY: GG	
APPROVED BY: KC	

DO NOT SCALE DRAWINGS.


CONTRACTOR MUST VERIFY ALL DRAWINGS, DIMENSIONS, DETAILS AND SPECIFICATIONS AND REPORT ANY DISCREPANCIES TO UNION 31 INC. BEFORE PROCEEDING WITH WORK. MATERIALS MAY NOT BE SUBSTITUTED WITHOUT WRITTEN APPROVAL FROM UNION 31 INC.

ALL DRAWINGS AND SPECIFICATIONS ARE INSTRUMENTS OF SERVICE AND THE PROPERTY OF UNION 31 INC. WHICH MUST BE RETURNED AT THE COMPLETION OF THE WORK.

PRINTED: 30-Aug-14

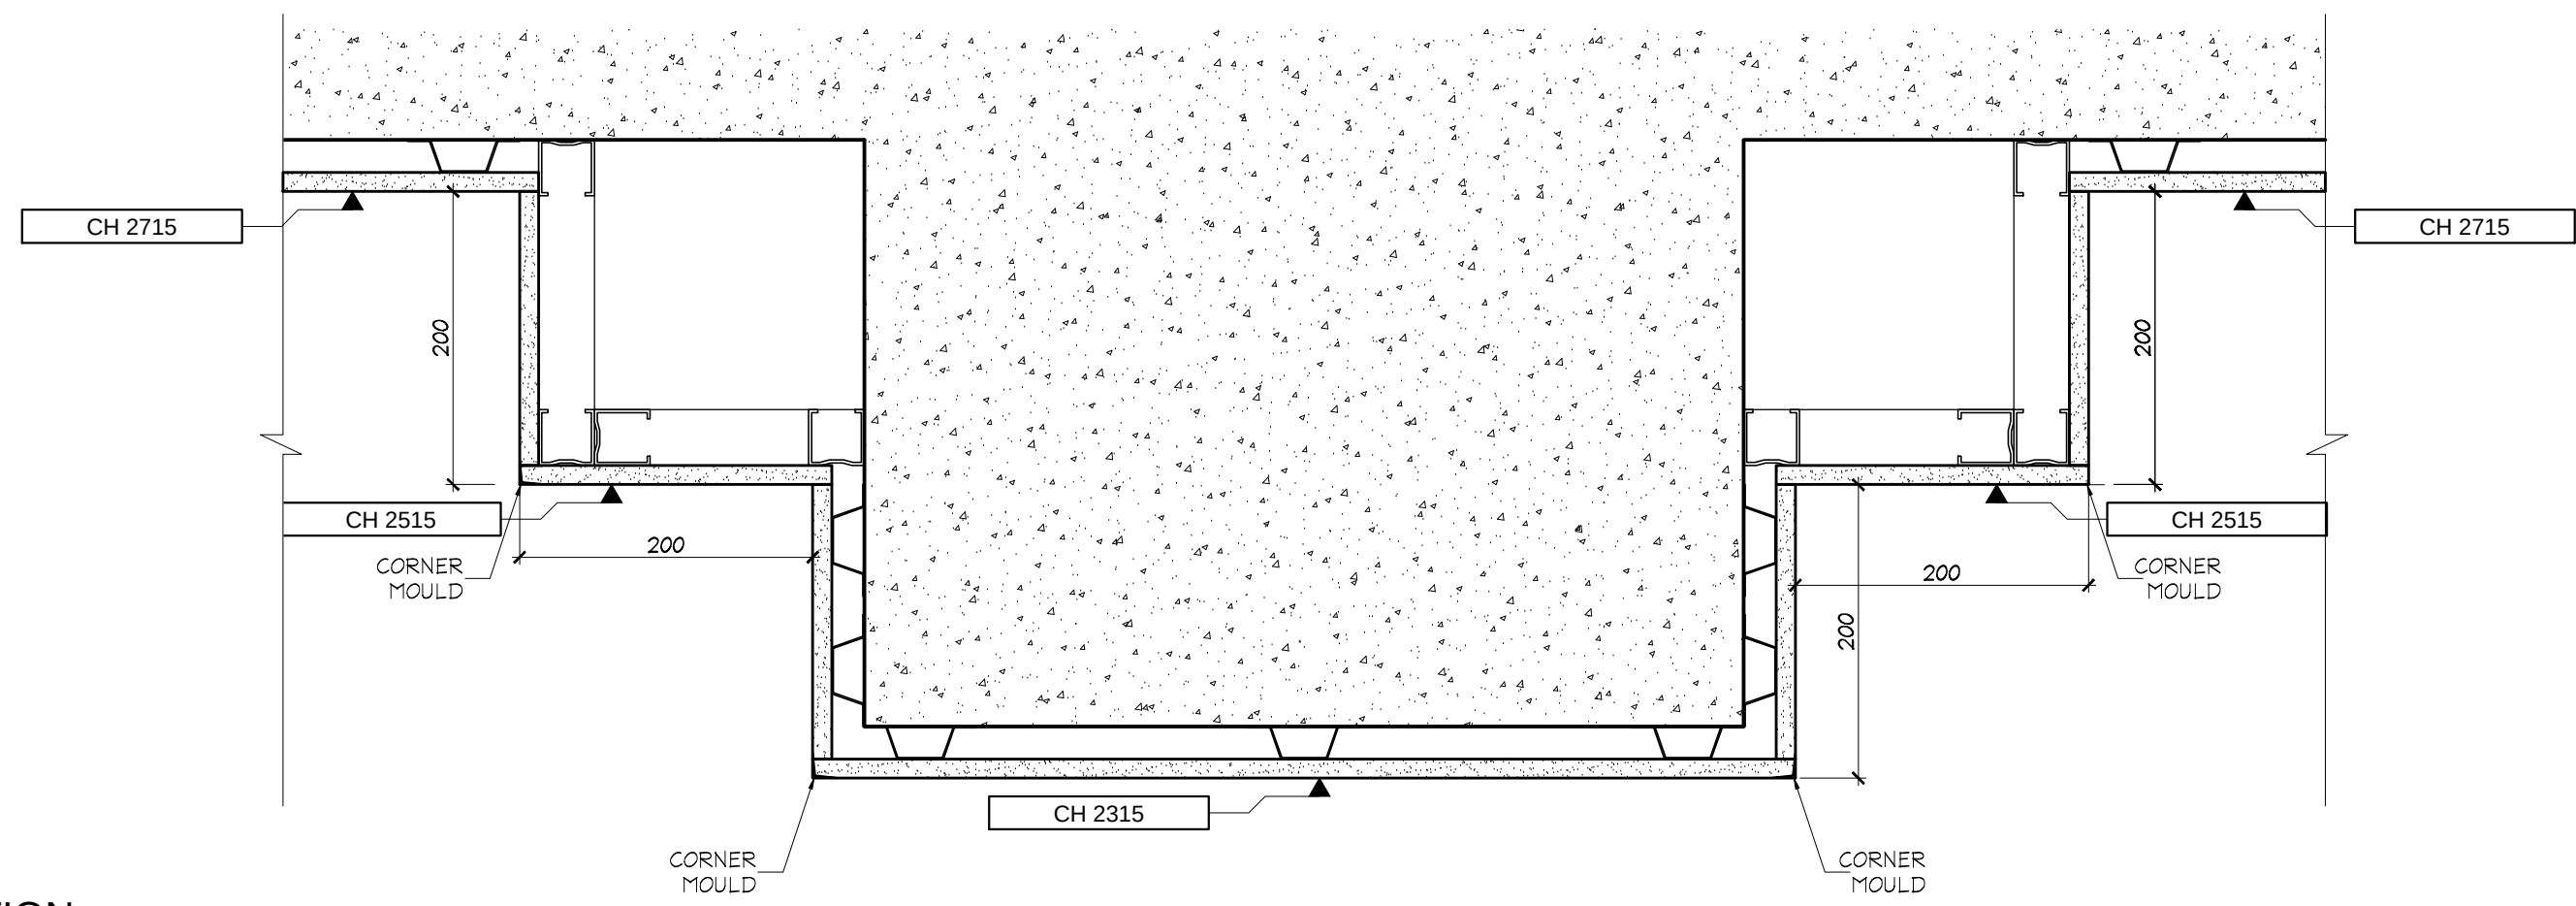


1
103.2.0
CEILING SECTION
2ND FLOOR
SCALE 1:5

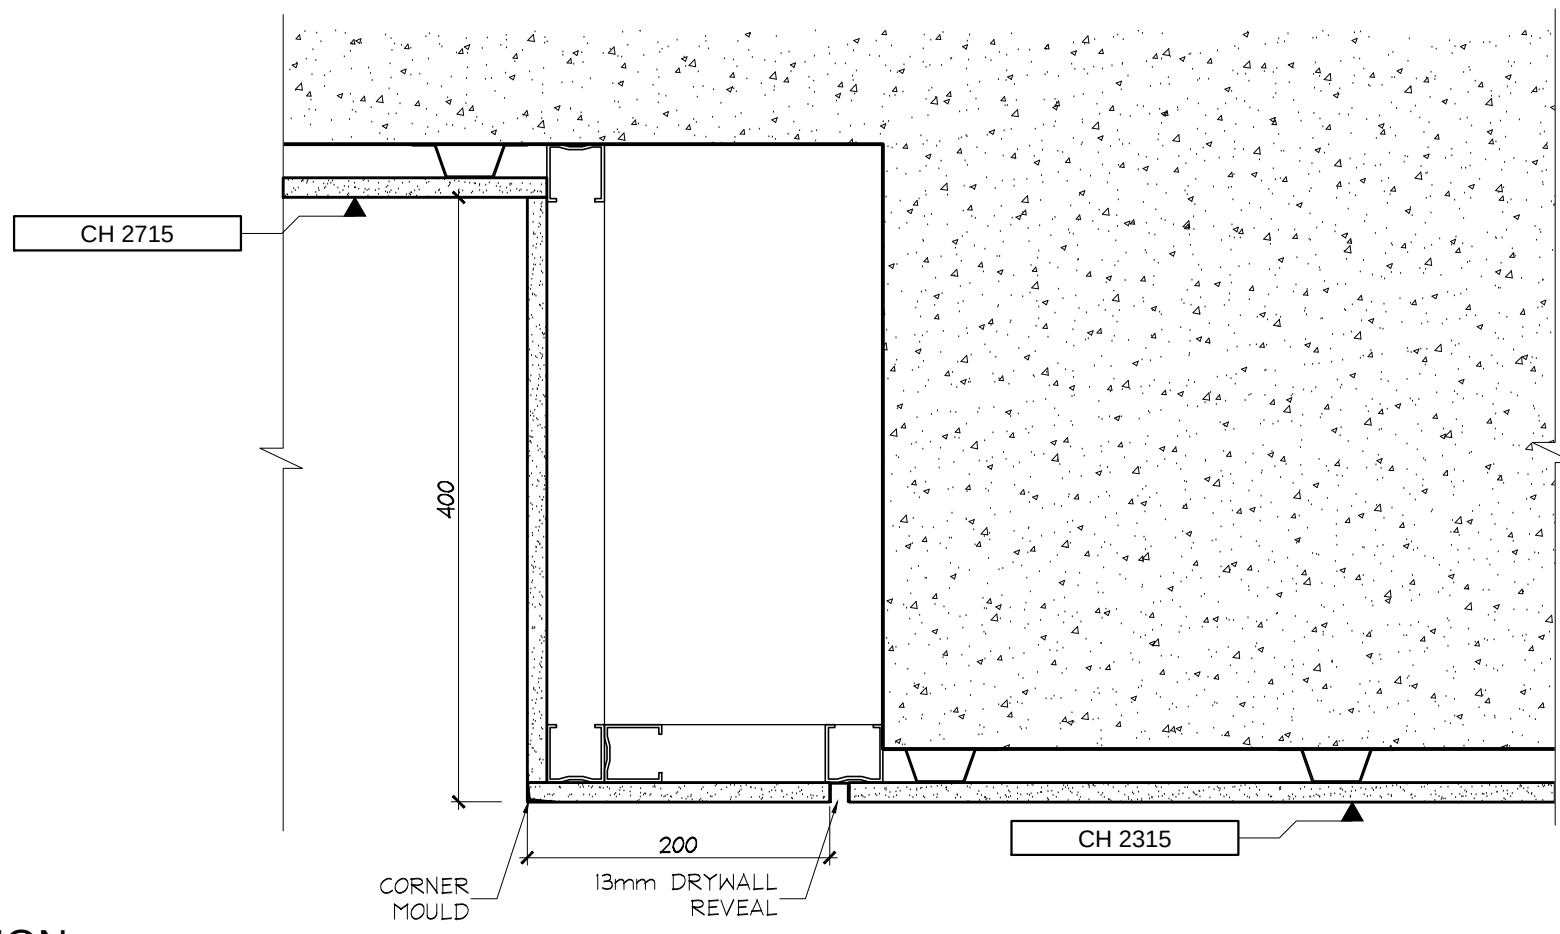

2
103.2.0
CEILING SECTION
2ND FLOOR
SCALE 1:5

01	15 AUG / 14	ISSUED FOR PERMIT	AP
NO.	DATE	COMMENTS	INI

REVISIONS:

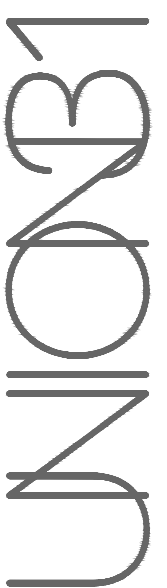

UNION31 INC.
183 BATHURST STREET, STE. 201
TORONTO, ON, M5T 2R7, CANADA
TEL: 416-597-1576 FAX: 416-597-2139

PROJECT NAME: ALEXANDRA PARK MAIN BUILDING BLOCK 11 ON, Canada	
PROJECT NO.: 13-949	
DRAWING'S: CEILING DETAILS	
DATE STARTED: 07 AUG / 13	DRAWING NO.:
SCALE: AS NOTED	ID
DRAWN BY: GG	3.2.0
APPROVED BY: KC	