


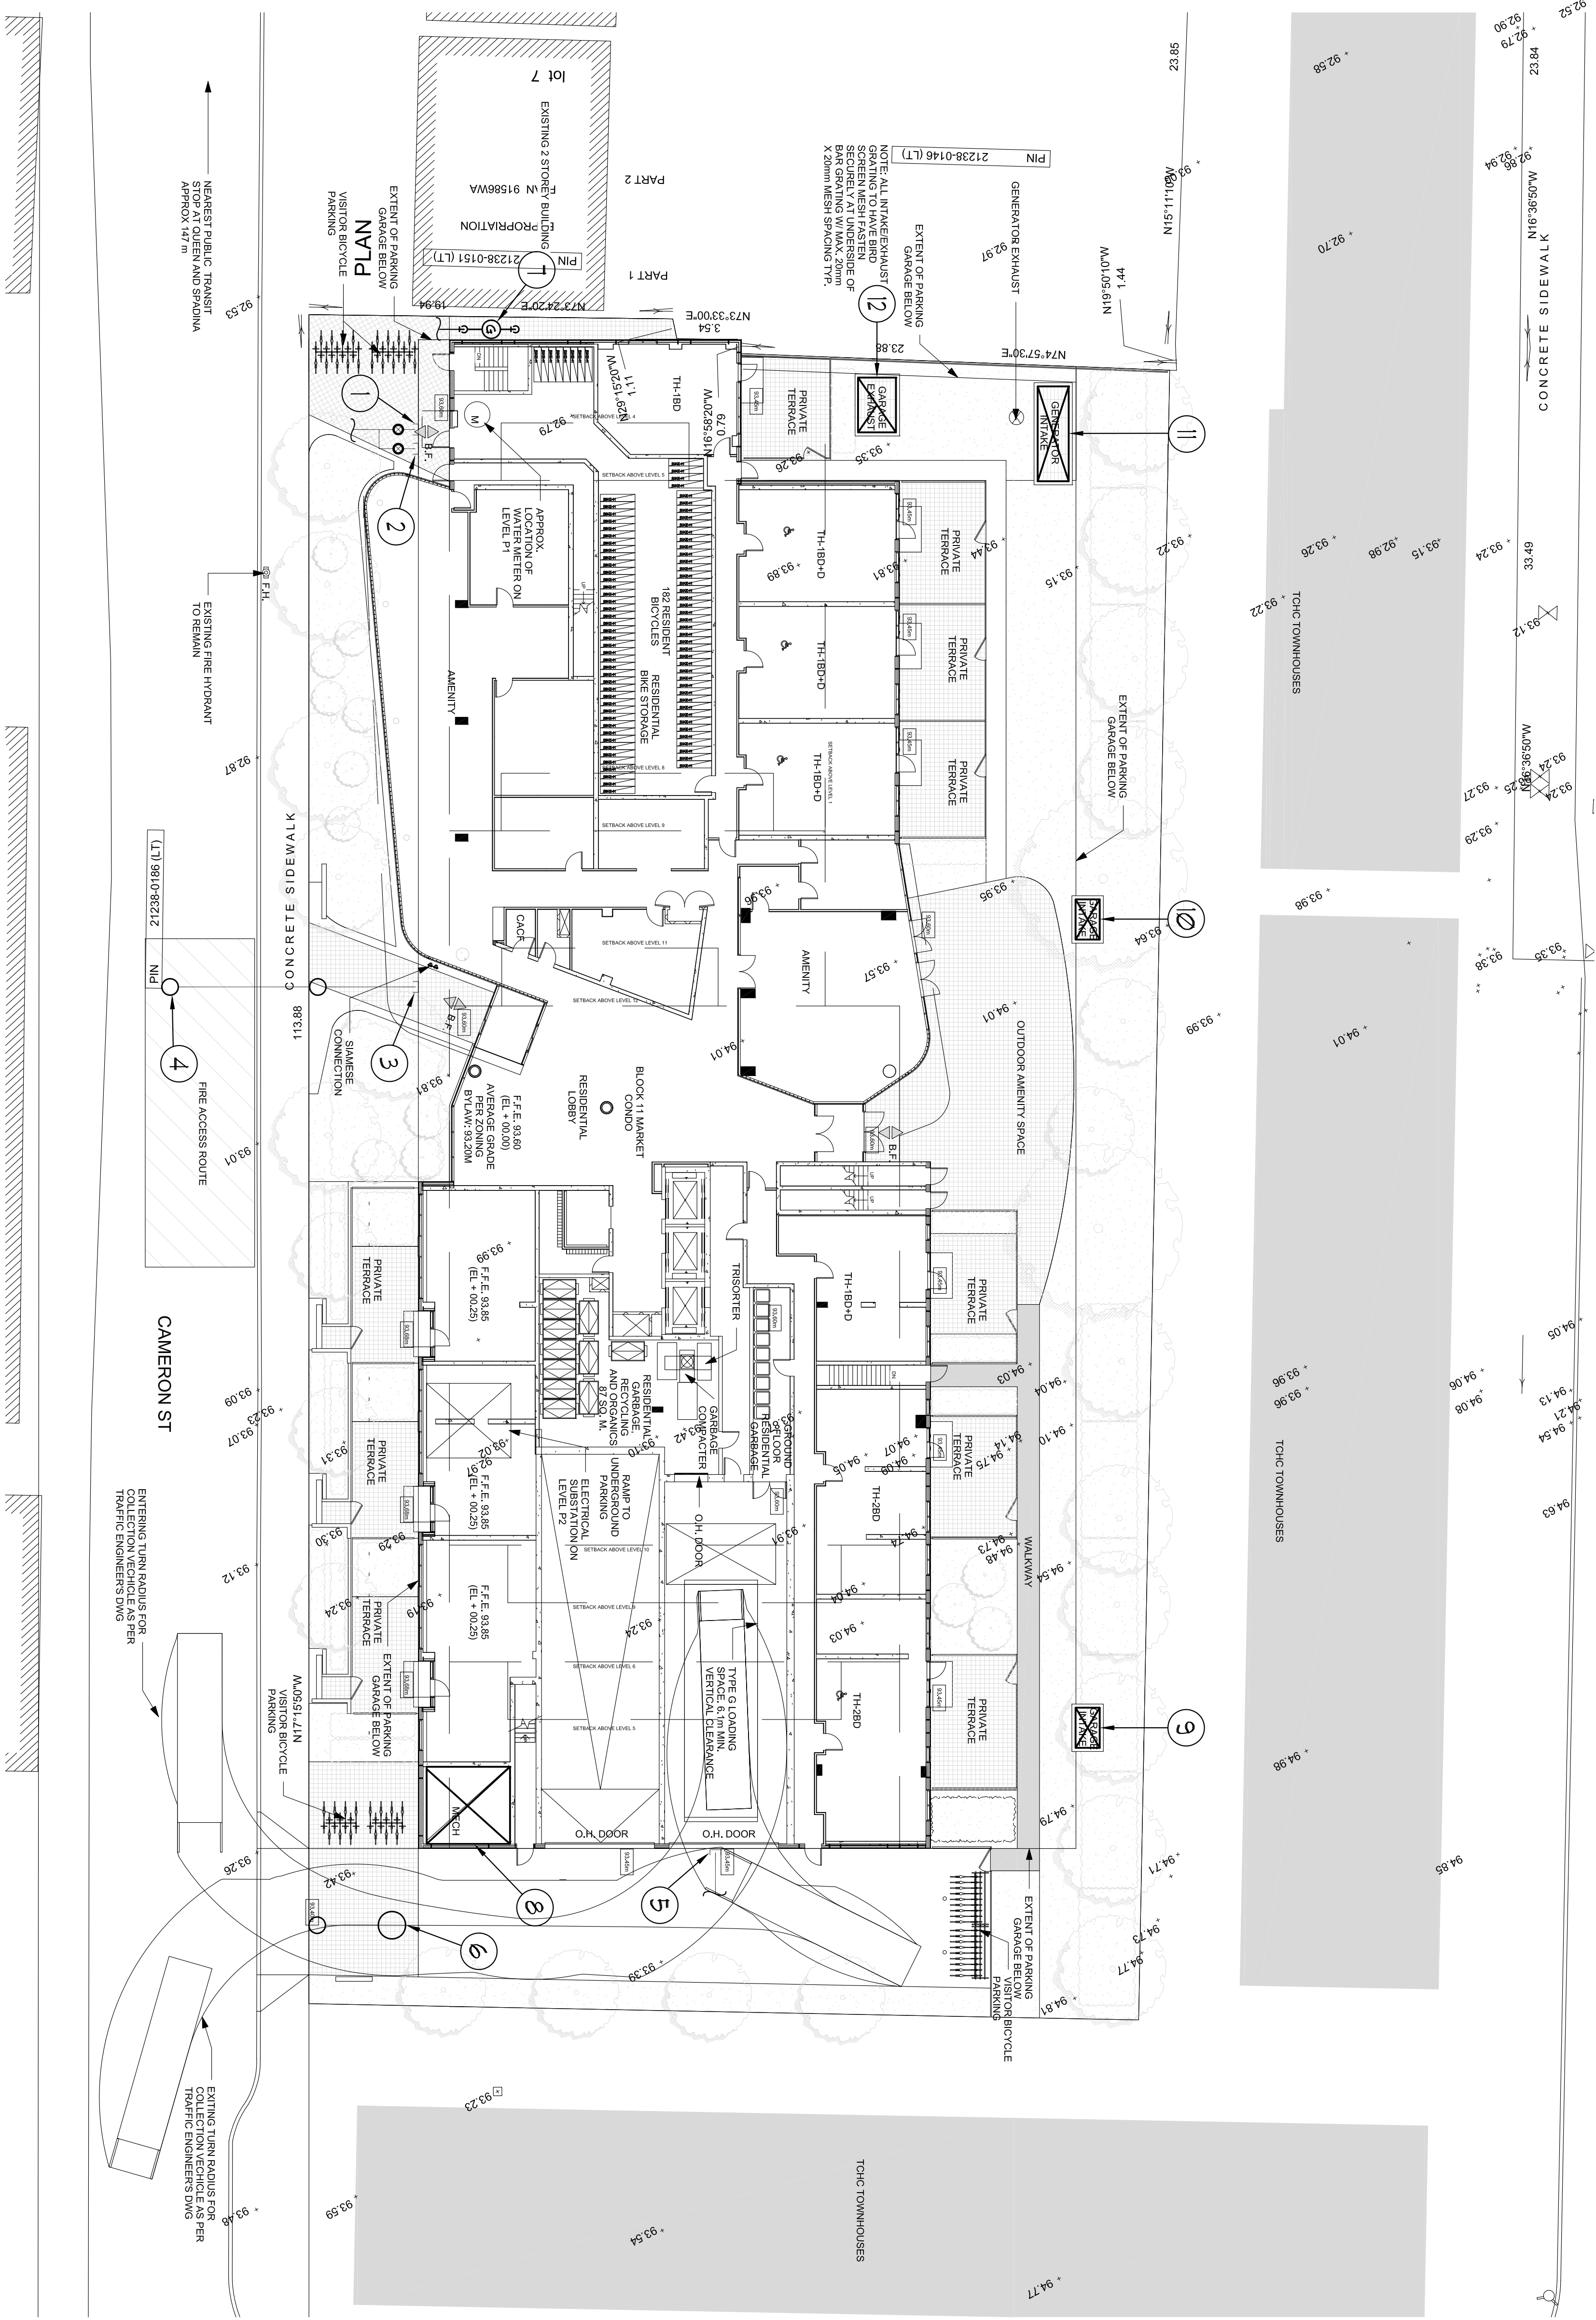



ALEXANDRA PARK #1313
MECHANICAL DRAWING LIST

SITE PLAN		SCALE										
M-1	P-2 FLOOR PLAN - SUB-9.4B DRAINAGE LAYOUT	1:200	✓									
M-2	P-2 FLOOR PLAN - MECHANICAL LAYOUT	1:100										
M-3	P-1 FLOOR PLAN - HVAC LAYOUT	1:100										
M-4	P-1 FLOOR PLAN - PFD LAYOUT	1:100										
M-5	G-F - SOUTH HVAC DUCTWORK LAYOUT	1:50										
M-6	G-F - NORTH HVAC DUCTWORK LAYOUT	1:50										
M-7	G-F - SOUTH HVAC PIPING LAYOUT	1:50										
M-8	G-F - NORTH HVAC PIPING LAYOUT	1:50										
M-9	G-F - SOUTH HVAC PIPING LAYOUT	1:50										
M-10	G-F - NORTH HVAC PIPING LAYOUT	1:50										
M-39	G-F - SOUTH HVAC PIPING LAYOUT	1:50										



- NOTES:
1. INCOMING 80" FIRE LINE SEE SITE SERVICE ENGINEER'S DRAWINGS FOR DETAILS.
 2. INCOMING 100" DOW SEE SITE SERVICE ENGINEER'S DRAWINGS FOR DETAILS.
 3. 360" SAN LEAVING PIPE @ 2% AT INV. 89.00 SEE SITE SERVICE ENGINEER'S DRAWINGS FOR DETAILS.
 4. XXXX MANHOLE BY OTHERS.
 5. 150" STORM LEAVING PIPE @ 2% AT INV. 91.13 SEE SITE SERVICE ENGINEER'S DRAWINGS FOR DETAILS.
 6. XXXX STORM MANHOLE BY OTHERS.
 7. INCOMING GAS STATION CULV. 15" REGULATOR AND METERS BY ENBRIDGE.
 8. APPROX. BUILDING LOADS: XXXX CHL. XXXX HEATING. XXXX CHL. XXXX (S) FOR BUILDING AND XXXX (S) FOR GENERATOR DOWN TO P-1. PROVIDE LABEL ON EMERGENCY GENERATOR SHUT-OFF VALVE. EMERGENCY GENERATOR SUPPLY - DO NOT CLOSE.
 9. SEE ENBRIDGE GAS METER REGULATING STATION DETAIL ON THIS DRAWING FOR DETAIL.
 10. 4100x4100 (131' x 131') FRESH AIR INTAKE SHAFT FOR P-1 & P-2 LEVEL AND YAU-1.
 11. 1150x1500 (7.53' x 9.15') FRESH AIR INTAKE SHAFT FOR P-1 LEVEL. CULV. GRATE BY OTHERS.
 12. 1150x1500 (7.53' x 9.15') FRESH AIR INTAKE SHAFT FOR P-2 LEVEL. CULV. GRATE BY OTHERS.
 13. 5100x1700 (16.4' x 55' FT) AIR SHAFT FOR GENERATOR INTAKE & EXHAUST CULV. GRATE BY OTHERS.
 14. 3100x1000 (6.2' x 60' FT) EXHAUST AIR SHAFT FOR P-1 & P-2 LEVEL. CULV. GRATE BY OTHERS.

LEGEND
SITE MECHANICAL

SYMBOL	DESCRIPTION
1-1	SAFETY ABOVE GROUND
1-2	SAFETY BELOW GROUND
1-3	SAFETY ABOVE GROUND
1-4	SAFETY BELOW GROUND
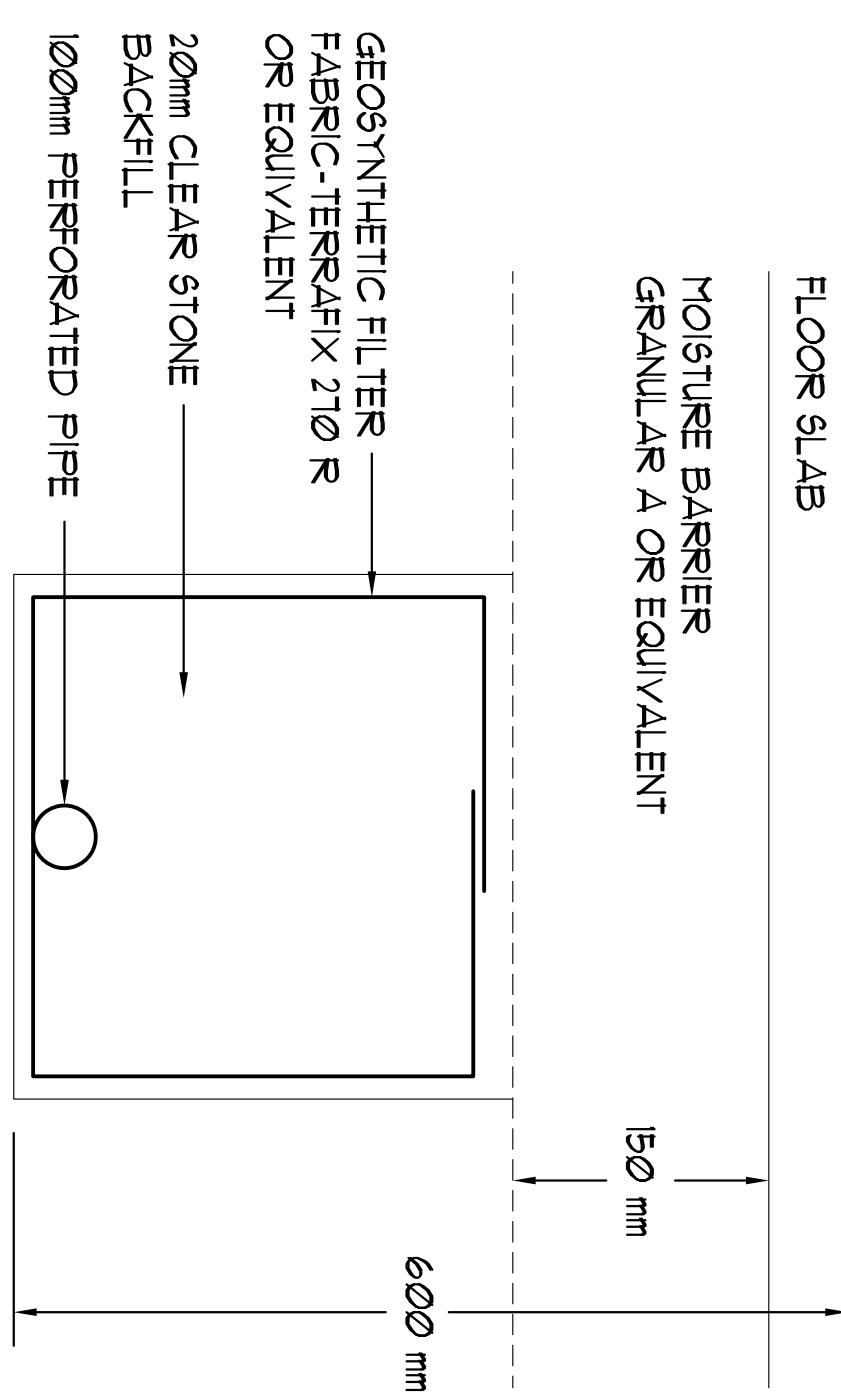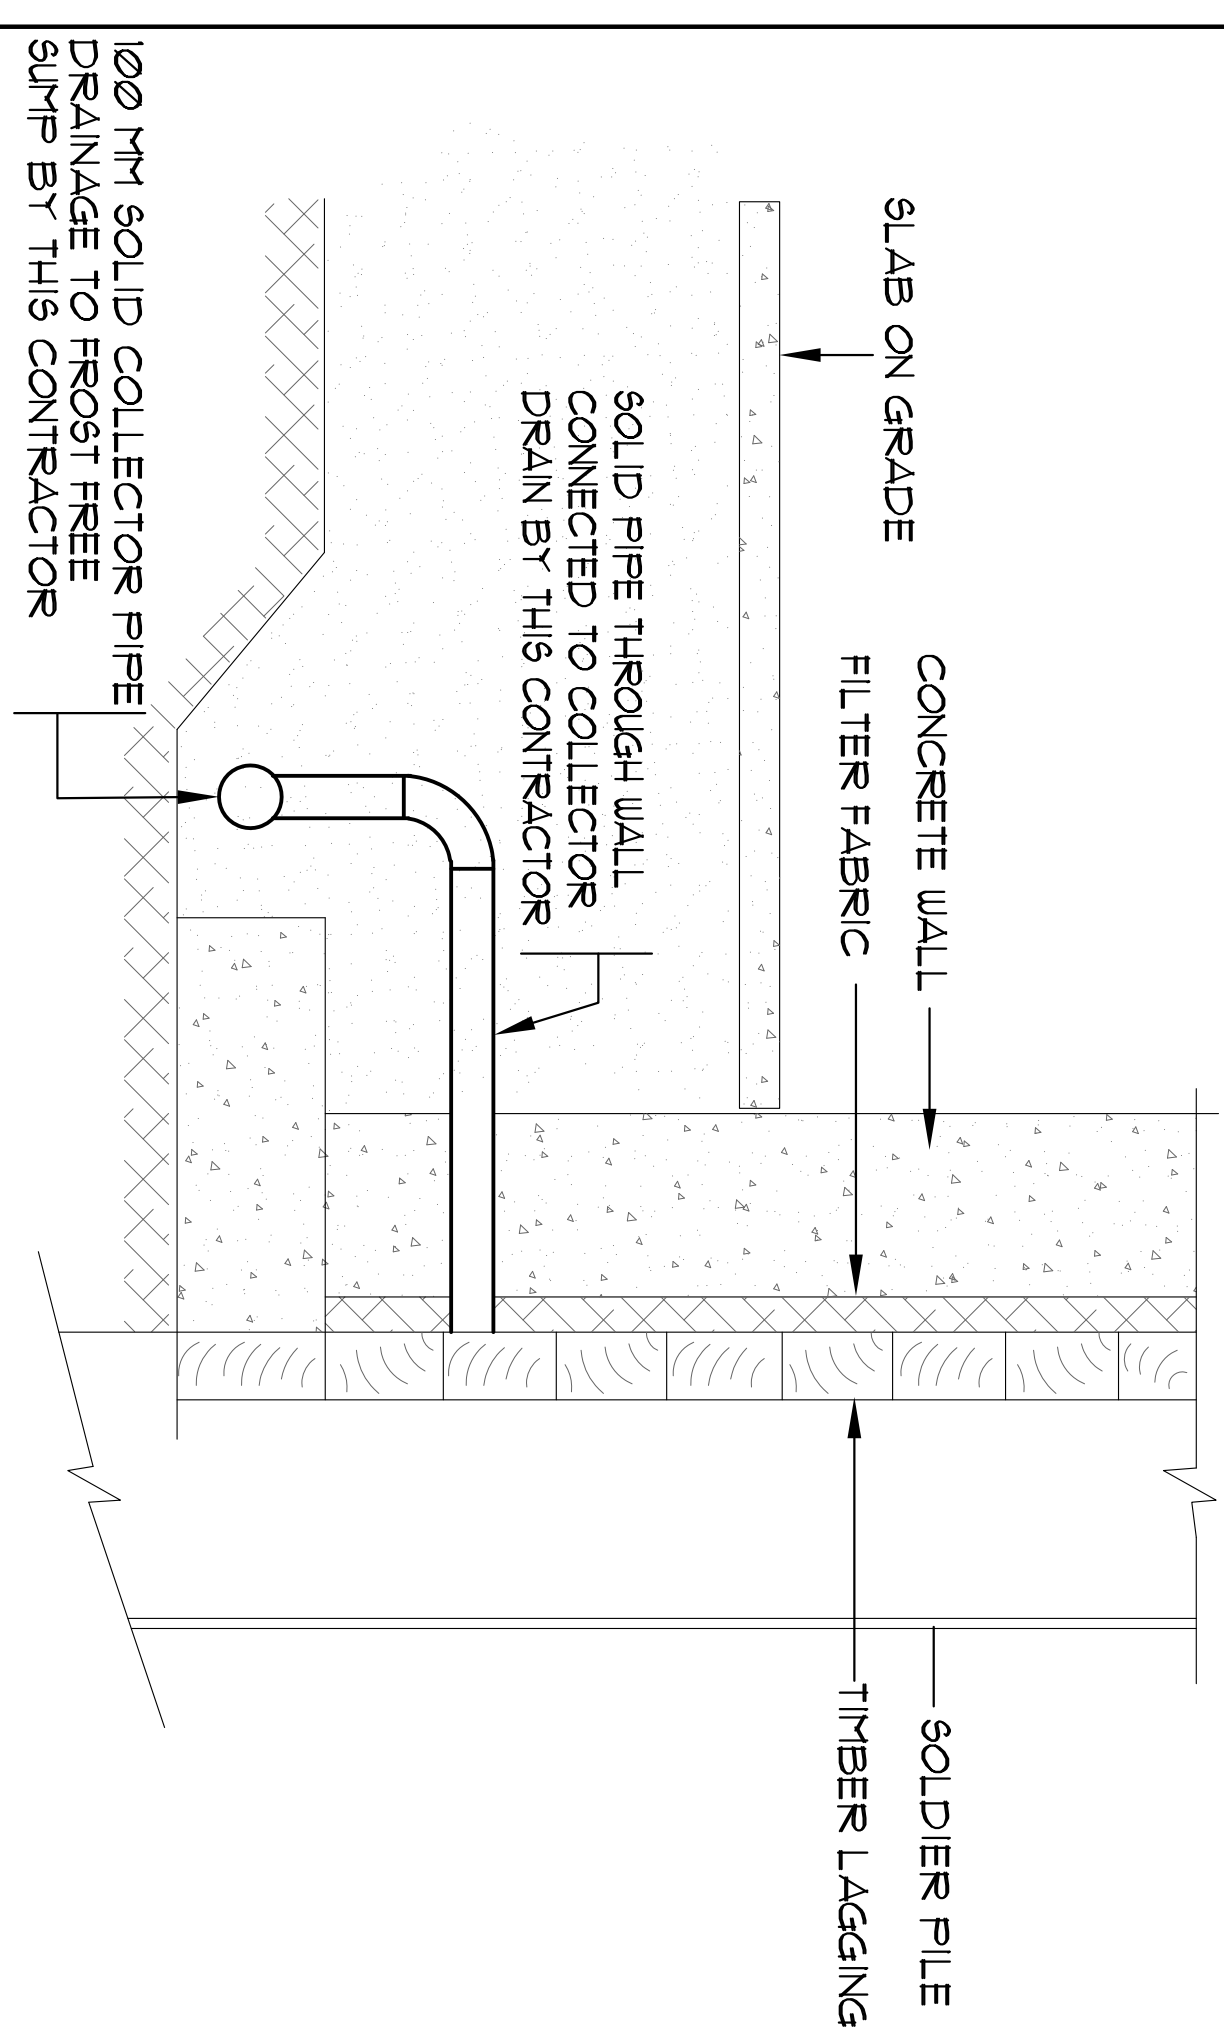

- 1) THE DRAINAGE TILE SHOULD BE INSTALLED ON A POSITIVE GRADE/IN LEADING TO A ROOST FREE SUMP.
- 2) THE MAXIMUM DISTANCE BETWEEN THE DRAINAGE TILES, PLACED IN PARALLEL ROWS, SHOULD NOT EXCEED 6m.
- 3) THE JOINT BETWEEN THE FILTER FABRIC SHOULD OVERLAP AND THERE SHOULD BE NO GAPS OR TEARS IN THE FABRIC TO PREVENT LOSS OF FINES.

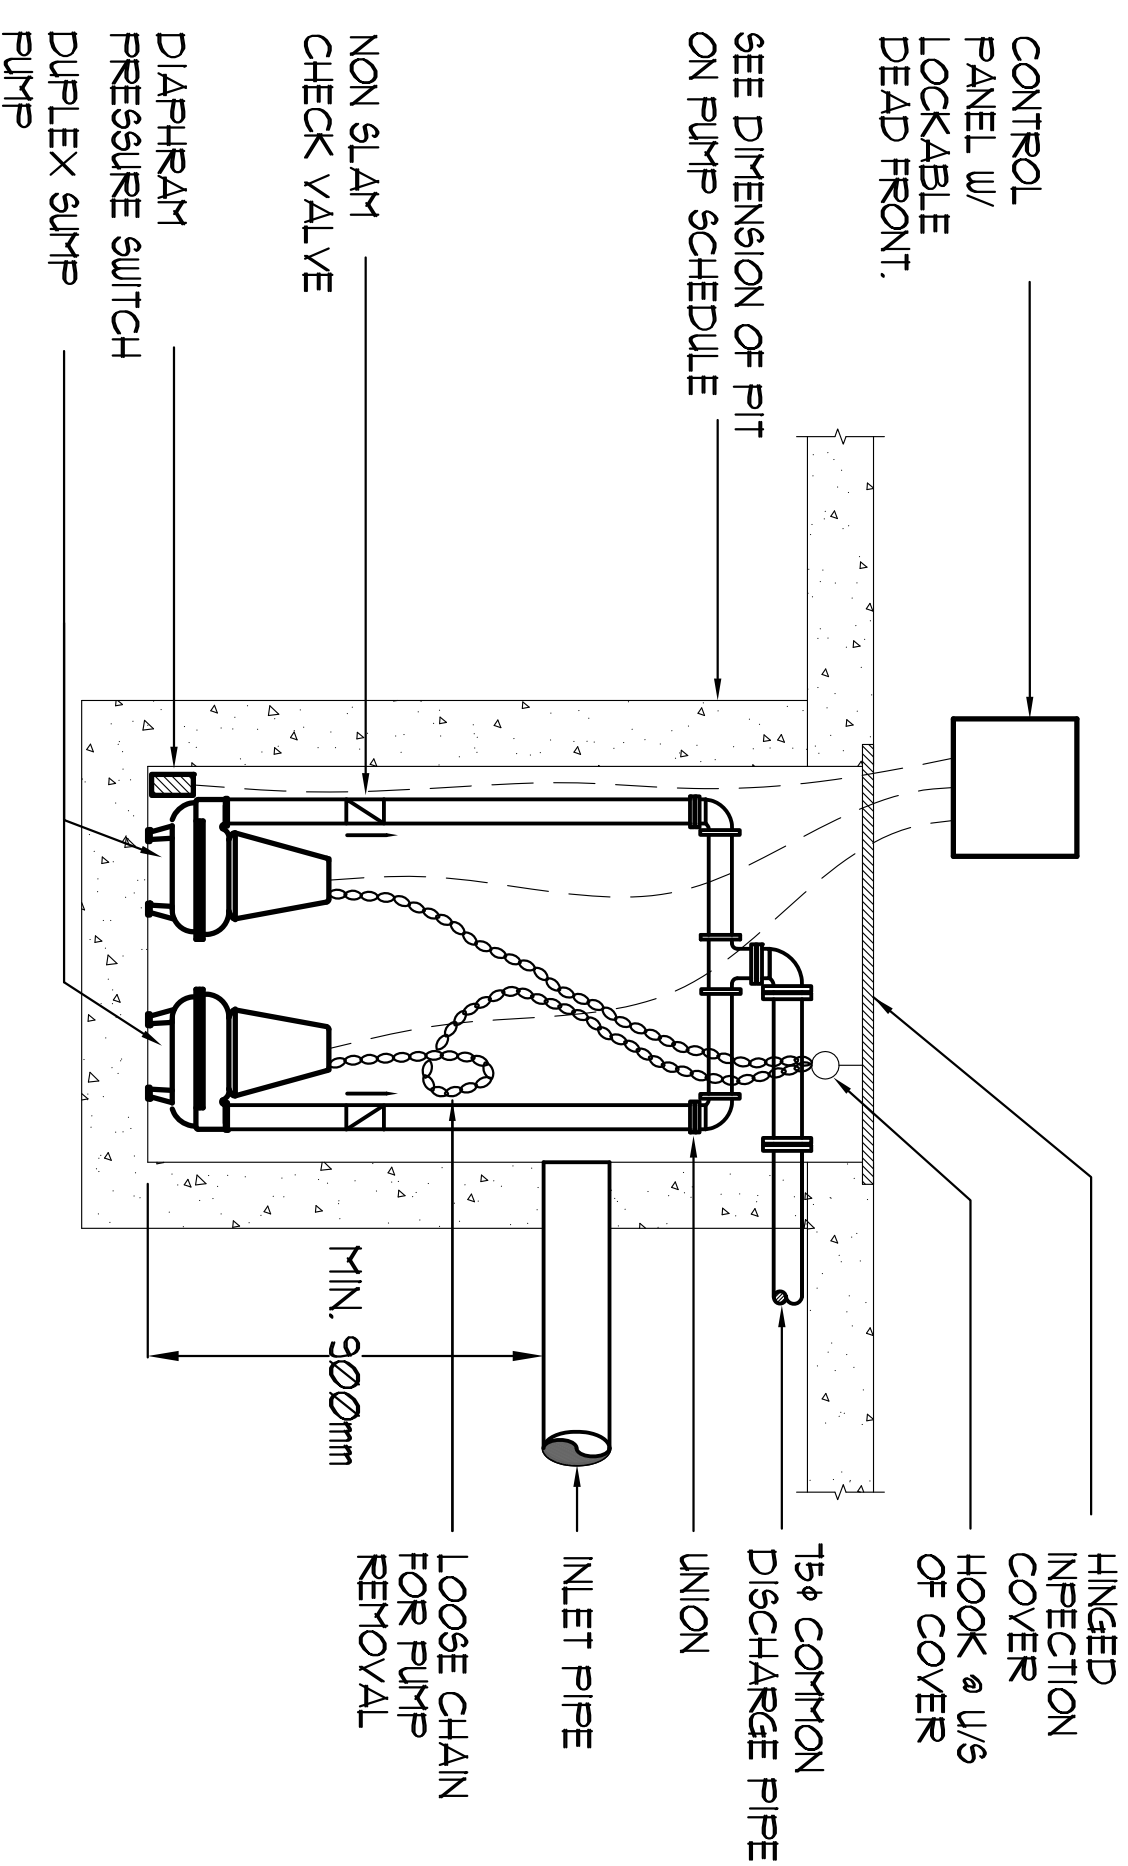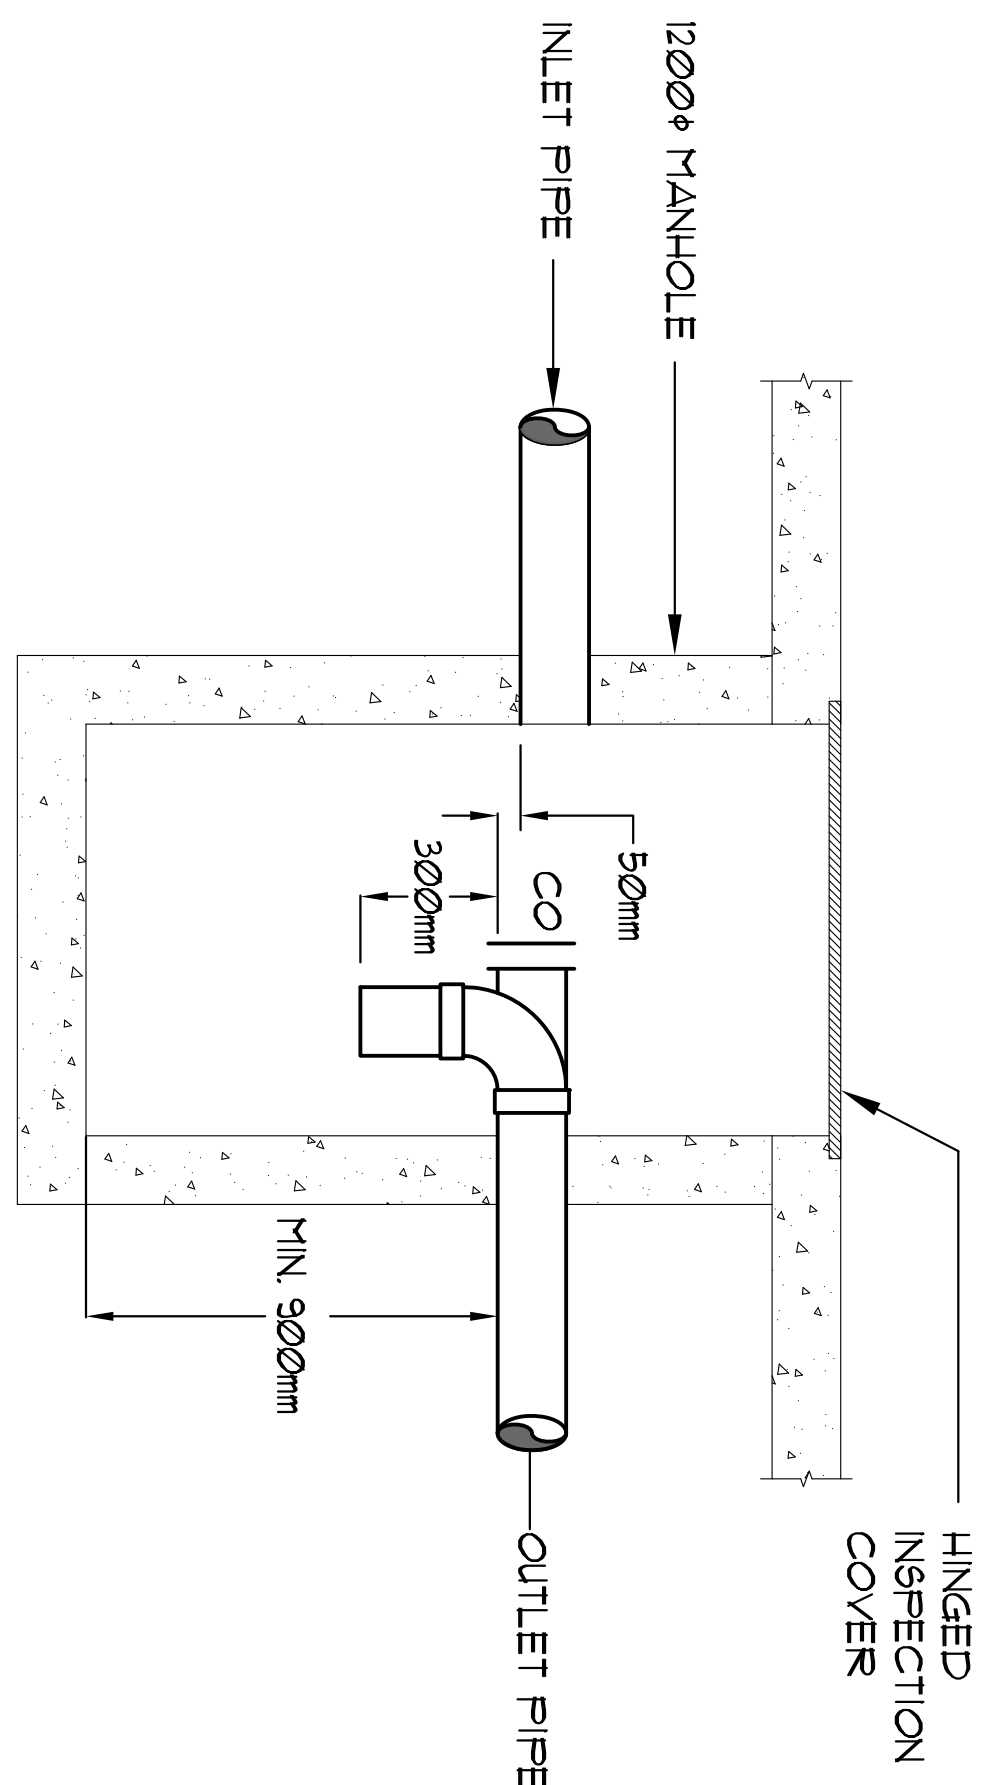

REFER TO DWG. M-X FOR GENERAL AND ACOUSTIC NOTES

2' -mm CLEAR
FLOOR TO UNDERSLAB

NOTES:

4

SYMBOL		DESCRIPTION	NOTATION
	$\overline{AB}$	SEGMENT $\overline{AB}$ OF LINE	$\overline{AB}$
	$\overleftrightarrow{AB}$	LINE $\overleftrightarrow{AB}$ THROUGH	$\overleftrightarrow{AB}$
	$\overrightarrow{AB}$	RAY $\overrightarrow{AB}$ STARTING AT	$\overrightarrow{AB}$
	$\overline{AB}$	LINE SEGMENT $\overline{AB}$ BETWEEN	$\overline{AB}$
ITEM NO.	DESCRIPTION
1	TYPE OF MATERIAL
2	TYPE OF FINISH OR COAT
3	TYPE OF JOINT OR CONNECTION
4	EXPOSURE (TIME, NUMBER)
5	LOCATION
6	INSTALLATION IN SITU OR CONCRETE CAST
7	LAB TESTS
8	ADDITIONAL COMMENTS
9	REMARKS
10	REMARKS
CONTRACTOR SHALL BE RESPONSIBLE FOR OBTAINING ALL NECESSARY PERMITS AND APPROVALS FOR THE WORK AND SHALL BE RESPONSIBLE FOR OBTAINING ALL NECESSARY PERMITS AND APPROVALS FOR THE WORK AND SHALL BE RESPONSIBLE FOR OBTAINING ALL NECESSARY PERMITS AND APPROVALS FOR THE WORK.			
DEADLINES ARE NOT TO BE EXCEED			
REVISIONS			
NO.	DATE	REVISIONS	BY
1	10/10/2023	1. ADDITIONAL WORK	BY
2	10/10/2023	2. ADDITIONAL WORK	BY
3	10/10/2023	3. ADDITIONAL WORK	BY
100	10/10/2023	100. ADDITIONAL WORK	BY

NOVA
TREND
ENGINEERING
GROUP, LLC

175 West Beaver Creek Road Unit 31
Richmond Hill, Ontario L4B 3Y1
Tel: 905 882-5445
Fax: 905 882-5447
Email: cadsmovatrading.com

P-2 FLOOR PLAN
SUB - SLAB DRAINAGE LAYOUT

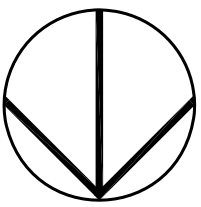


SANITARY PIT SFP-1, SFP-2

STORM PIT SFP-1, SFP-2

QTY	DESCRIPTION
2	BARNES 25E-105-4L SUBVERSIBLE PUMPS INSIDE A 1200MM SUMP PIT, EACH C/W 1 HP, 575 VOLT, 3 PHASE, 60 CYCLE MOTOR WITH 20 FT POWER CORD, 2" NPT, DISCHARGE HANDLES 2" DIAMETER SOLIDS AND DELIVERS 50 US GPM AT 30 FT TOTAL HEAD.
1	LDP 575 DUPLEX ELECTRICAL ALTERNATOR STARTER AND CONTROL PANEL WITH LOCKABLE DEAD-FRONT, 575 VOLT, 3 PHASE, 60 CYCLE C/W H.O.A. SELECTOR SWITCHES, RUN LIGHTS, THERMAL OVERLOAD HEATERS TO SUIT PUMP MOTORS WITH RESET BUTTON AND CIRCUIT BREAKERS IN EEMAC 3R ENCLOSURE.
4	1/8 20 MECHANICAL LEVEL SENSORS, 1 FOR PUMP "ON", 1 FOR PUMP "OFF", 1 FOR BOTH PUMPS "ON", AND 1 FOR ALARM LEVEL.
1	LHU 1/8 HIGH WATER ALARM PANEL, 1/8 VOLT, 1 PHASE WITH PILOT LIGHT, ON-OFF-TEST SWITCH BUZZER AND EXTRA RELAY FOR REMOTE SIGNALING IN EEMAC 1 ENCLOSURE.
1	TRIM BAR CURB FRAME C/W CHECKERED COVER PLATE IN 2 SECTIONS, FOR INSPECTION AND ACCESS.

QTY	DESCRIPTION
2	BARNES 25E-105-4L SUBVERSIBLE PUMPS INSIDE A 1200MM SUMP PIT, EACH C/W 1 HP, 575 VOLT, 3 PHASE, 60 CYCLE MOTOR WITH 20 FT POWER CORD, 2" NPT, DISCHARGE HANDLES 2" DIAMETER SOLIDS AND DELIVERS 50 US GPM AT 30 FT TOTAL HEAD.
1	LDP 575 DUPLEX ELECTRICAL ALTERNATOR STARTER AND CONTROL PANEL WITH LOCKABLE DEAD-FRONT, 575 VOLT, 3 PHASE, 60 CYCLE C/W H.O.A. SELECTOR SWITCHES, RUN LIGHTS, THERMAL OVERLOAD HEATERS TO SUIT PUMP MOTORS WITH RESET BUTTON AND CIRCUIT BREAKERS IN EEMAC 3R ENCLOSURE.
4	1/8 20 MECHANICAL LEVEL SENSORS, 1 FOR PUMP "ON", 1 FOR PUMP "OFF", 1 FOR BOTH PUMPS "ON", AND 1 FOR ALARM LEVEL.
1	LHU 1/8 HIGH WATER ALARM PANEL, 1/8 VOLT, 1 PHASE WITH PILOT LIGHT, ON-OFF-TEST SWITCH BUZZER AND EXTRA RELAY FOR REMOTE SIGNALING IN EEMAC 1 ENCLOSURE.
1	TRIM BAR CURB FRAME C/W CHECKERED COVER PLATE IN 2 SECTIONS, FOR INSPECTION AND ACCESS.

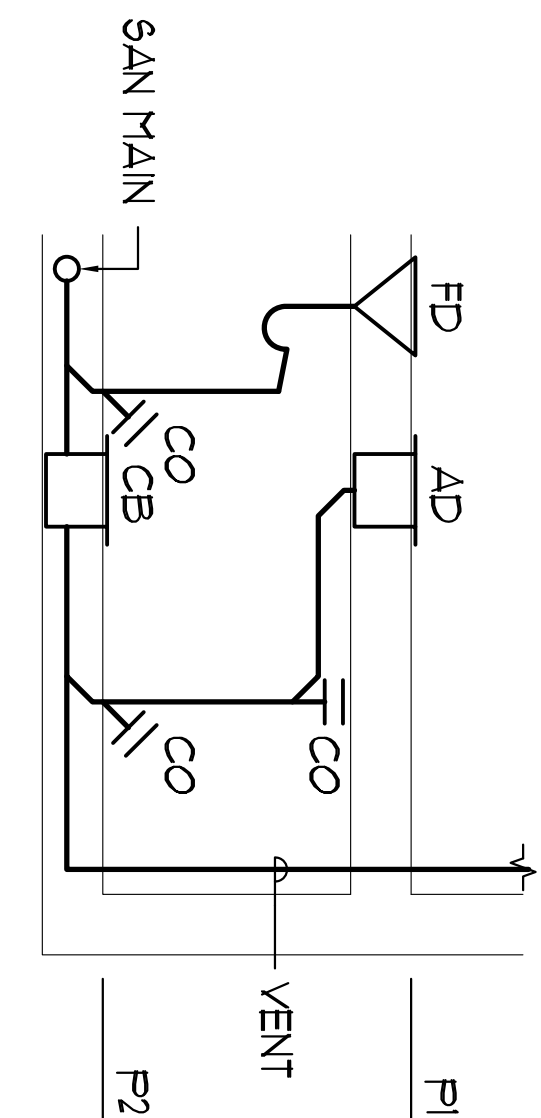

PARKING AREA DRAIN/CATCH BASIN SCHEMATIC

- GENERAL NOTES:
- CONTRACTOR SHALL CO-ORDINATE ARCHITECTURAL, STRUCTURAL, LIGHTING HVAC SPRINKLER DRAWINGS TO AVOID AREAS OF CONFLICT AND TO MAINTAIN CEILING HEIGHTS.
 - CONTRACTOR SHALL REPORT ALL DISCREPANCIES AND AREAS OF CONFLICT TO THE ENGINEER PRIOR TO BEGINNING WORK.
 - MINI37 HEAD ROOM IS 2600 mm ABOVE FINISH FLOOR LEVEL.
 - WHERE THERE IS A DROPPED CEILING, GAS PIPING SHALL BE HUNG BELOW AND TIGHT TO CEILING.
 - ALL EQUIPMENT TO BE INSTALLED PER SPECIFICATION AND MANUFACTURERS INSTALLATION MANUAL, PROVIDE ACCESS PANEL FOR CONCEALED EQUIPMENT VALVES, ETC.
 - ALLOW 3M SEPARATION BETWEEN THE CONNECTION OF THE MAIN SANITARY RISER AND ITS AUXILIARY RISER.
 - ALL SANITARY PIPE OUTSIDE OF HEATED CEILING SPACE SHALL BE INSULATED, CANVASSED AND PAINTED.
 - ALL VENTS SHALL COMPLY WITH OBC AND PLUMBING CODE.
 - FOR STORAGE ROOM VENTILATION SYSTEM, DUCTS TO PROVIDE FAN CONDUIT, WIRING AND SWITCH TO START / STOP FAN & DAMPER, FAN AND IDV ACTUATOR TO BE SUPPLIED AND INSTALLED BY DIV. 15.
 - FOR UTILITY ROOM VENTILATION SYSTEM, DUCTS WILL PROVIDE LINE VOLTAGE THERMOSTAT TO DIV. 16, DUCTS TO PROVIDE CONDUIT & IDV ACTUATOR TO BE SUPPLIED AND INSTALLED BY DIV. 15.
 - FOR UNIT HEATER, DIV. 15 TO PROVIDE LINE VOLTAGE THERMOSTAT TO DIV. 16, DIV. 16 TO PROVIDE CONDUIT & WIRING TO START/STOP UNIT HEATER.
 - FIRE DAMPERS ARE REQUIRED TO BE LISTED AND ARE TO HAVE FIRE-PROTECTION RATING OF THE PENETRATED FIRE SEPARATION.
 - THE PIPING PENETRATING THE VARIOUS FIRE SEPARATION IS REQUIRED TO BE FIRESTOPPED WITH A LISTED FIRESTOPPING MATERIAL IN ACCORDANCE WITH OBC ARTICLE 9.1.1.
 - DIV. 16 TO PROVIDE START/STOP FOR ALL THE MAIN GARAGE EXHAUST FANS INSIDE CATCH ROOM.
 - ALL TEARS & PRIMERES TO BE HEAT TRACED BY DIV.16, INSULATED & JACKETTED BY THIS CONTRACTOR.

± 2550 mm CLEAR
FLOOR TO UNDERLAB

NOTES:

- 3300/3600 (1226 H" / 132 FT") FRESH AIR INTAKE SHAFT FOR P-1 & P-2 LEVEL.
- 3300/4200 (118 H" / 84 FT") FRESH AIR INTAKE SHAFT FOR VIAL.
- 2250/1300 (233 H" / 315 FT") FRESH AIR SHAFT FOR P-2 LEVEL.
- 5500/2000 (116 H" / 125 FT") EXHAUST AIR SHAFT FOR P-1 & P-2 LEVEL.
- 3100/2000 WEATHER-ROOF INTAKE LOUVE C/W BIRDSCREEN, (6500 CPM)
- 2000/1300 WEATHER-ROOF INTAKE LOUVE C/W BIRDSCREEN, (7000 CPM)
- 200/4200 FRESH AIR DUCT FROM ABOVE C/W FIRE DAMPER AT SLAB.
- 400/4200 INTAKE LOUVE C/W MOTORIZED DAMPER, FIRE DAMPER & WIRE MESH.
- 800/4200 INTAKE LOUVE C/W MOTORIZED DAMPER, FIRE DAMPER & WIRE MESH.
- 800/800 INTAKE LOUVE C/W MOTORIZED DAMPER, FIRE DAMPER & WIRE MESH.
- 800/4200 INTAKE LOUVE C/W FIRE DAMPER & WIRE MESH.
- 600/400 EXHAUST LOUVE C/W FIRE DAMPER & WIRE MESH.
- DUCT INSIDE 24" FIRE RATED ENCLOSURE ENCLOSURE BY OTHERS.
- 100/350 67 AIR PRESSURIZATION DUCT FROM ABOVE C/W FIRE RATED ENCLOSURE, FIRE RATED ENCLOSURE BY OTHERS.
- DUCT DOWN TO 450 mm AFL C/W OPEN END AND WIRE MESH.
- REFRIGERANT MONITORING MASTER & SLAVE PANELS AND SENSOR SLAVE PANEL, SHOWN OUTSIDE OF REFRIGERATION MONITORING SYSTEM TO BE INSTALLED OUTSIDE OF CHILLER ROOM UPON SENSING OF REFRIGERANT LEAKAGE, CHILLER WILL BE SHUT DOWN AND F-10 TO BE ACTIVATED TO RUN IN HIGH SPEED.
- ALARM STROBE LIGHT SUPPLIED AND WIRED TO THE REFRIGERANT MONITORING SYSTEM BY MECHANICAL CONTRACTOR.

REVISIONS

NO.	DESCRIPTION	BY	CHKD.
1	ISSUED FOR PERMIT	EP	EP
2	ISSUED FOR PERMIT	EP	EP



15, Lark Estate, Creek Road Unit 31
Scarborough, Ontario M1S 4T7
Tel: 416 299 8651-5445
Fax: 416 299 8651-5445
www.novaflex.com

P-2 FLOOR PLAN
MECHANICAL LAYOUT

ALEXANDRA PARK



N.T.S.



LEGEND









APPLY AIR TIGHTER
NEAR SUPPLY DIFFUSER
-E9K66TA1

DUST AIR GELLES

- 3300X3600 (70 1/2 H², 135 FT²) FRESH AIR INTAKE SHUNT FOR P-1 & P-2 LEVEL.
1225X1300 (239 H², 315 FT²) FRESH AIR INTAKE SHUNT FOR P-1 LEVEL.
1225X1300 (239 H², 315 FT²) FRESH AIR INTAKE SHUNT FOR P-2 LEVEL.
5500X21000 (116 H², 125 FT²) EXHAUST AIR SHUNT FOR P-1 & P-2 LEVEL.
3500X4100 (62 H², 665 FT²) INTAKE AIR SHUNT FOR GENERATOR
4800X1100 (25 H², 216 FT²) EXHAUST AIR SHUNT FOR GENERATOR
3300X2300 WEATHERPROOF INTAKE LOUVER C/W BIRDSCREEN (25000 CFM)
2000X21500 WEATHERPROOF INTAKE LOUVER C/W BIRDSCREEN (13,000 CFM)
3400X21500 WEATHERPROOF INTAKE LOUVER C/W MOTORIZED DAMPER AND WIRE MESH
3300X3100 WEATHERPROOF EXHAUST LOUVER C/W MOTORIZED DAMPER AND WIRE MESH (20000 CFM)
3500X800 F/A DUCT UP C/W FIRE DAMPER AT SLAB
1300X400 F/A DUCT UP C/W FIRE DAMPER AT SLAB
200X200 F/A DUCT DOWN C/W FIRE DAMPER AT SLAB
400X2100 INTAKE LOUVER C/W MOTORIZED DAMPER FIRE DAMPER & WIRE MESH
400X4400 INTAKE LOUVER C/W MOTORIZED DAMPER FIRE DAMPER & WIRE MESH
400X4400 INTAKE LOUVER C/W MOTORIZED DAMPER FIRE DAMPER & WIRE MESH
1200X400 400X4400 INTAKE ENCLOSURE C/W MOTORIZED DAMPER FIRE DAMPER & WIRE MESH
DUCT INSIDE 2H FIRE RATED ENCLOSURE ENCLOSURE BY OTHERS
120X330 STAIR PRESSURIZATION DUCT FROM ABOVE & DOWN C/W FIRE RATED ENCLOSURE BY OTHERS
120X330 STAIR PRESSURIZATION DUCT DOWN C/W FIRE RATED ENCLOSURE FIRE RATED ENCLOSURE BY OTHERS
100X330 STAIR RELIEF DUCT UP C/W FIRE RATED ENCLOSURE FIRE RATED ENCLOSURE BY OTHERS
100X330 STAIR RELIEF DUCT UP C/W FIRE RATED ENCLOSURE FIRE RATED ENCLOSURE BY OTHERS
SMOKE DETECTOR BY DIV# TO BE INSTALLED AT THE DISCHARGE SIDE OF THE FAN
***x-x-xx DUCT DOWN TO P-2 LEVEL.
***x-x-xx BY PASS MOTORIZED DAMPER CONNECTS TO THE TEMPERATURE CONTROLLER
TEMPERATURE CONTROLLER TO BE INTERLOCKED TO GENERATOR INTAKE REHEATER AND EXHAUST MOTORIZED DAMPERS TO MAINTAIN ROOM TEMPERATURE #10 DEGREES F.

[illegible][illegible][illegible]

NOVA
TREND
ACCOUNTING
CONSULTING


1715 West Beaver Creek Road Unit 31
Richmond Hill, Ontario L4B 3M1
Tel: 905 882-5445
Fax: 905 882-5447
Email: cadshovatrading.com


P-1 FLOOR PLAN
HVAC LAYOUT


ALEXANDRA PARK

ORIGIN	ONLINE	
PREP BY:	COLLECTED BY:	SCALE:

FEB, 13 1313 M-4 OF 39

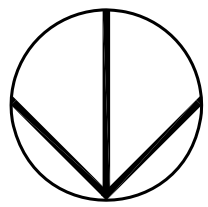

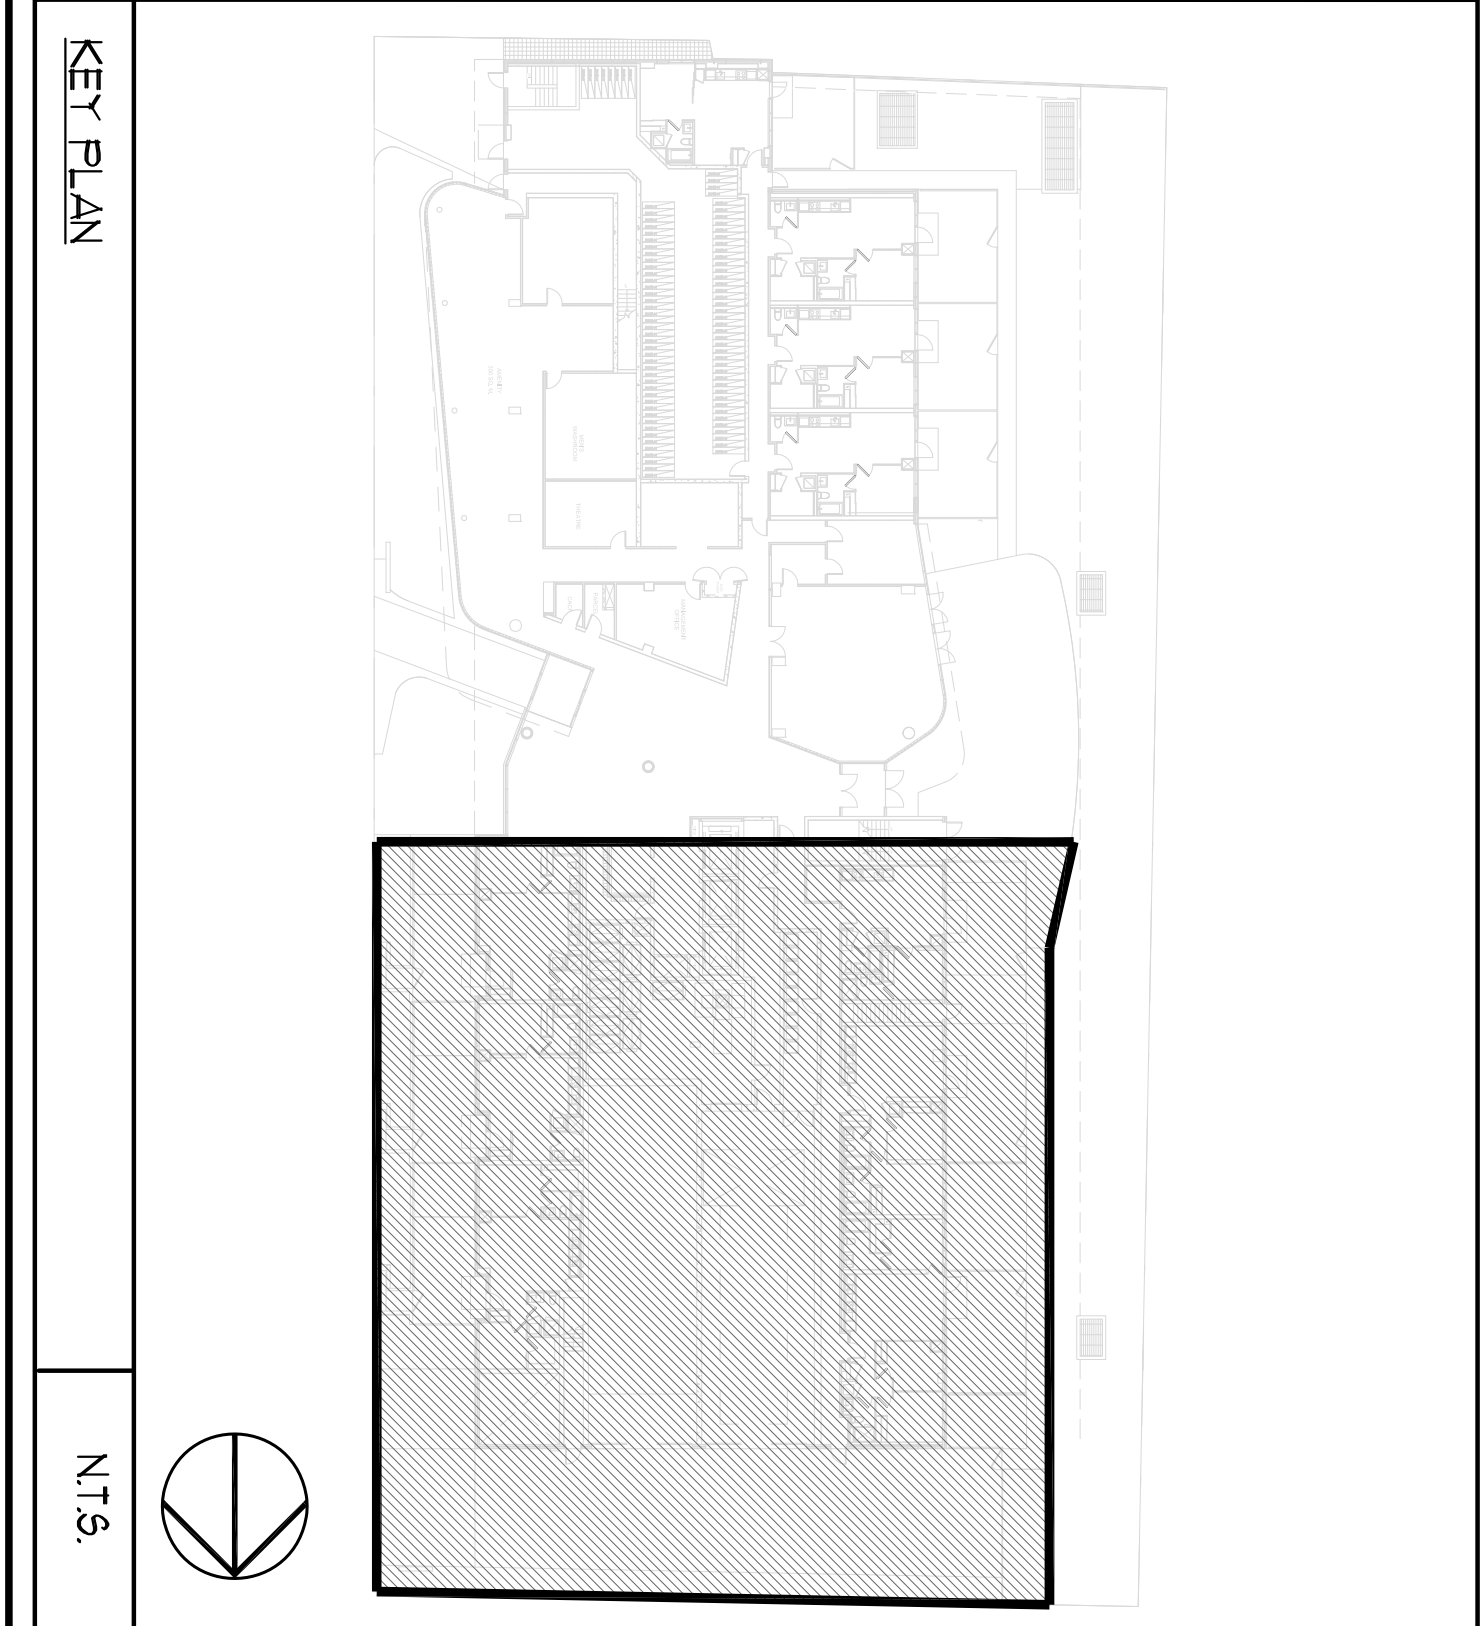[illegible]

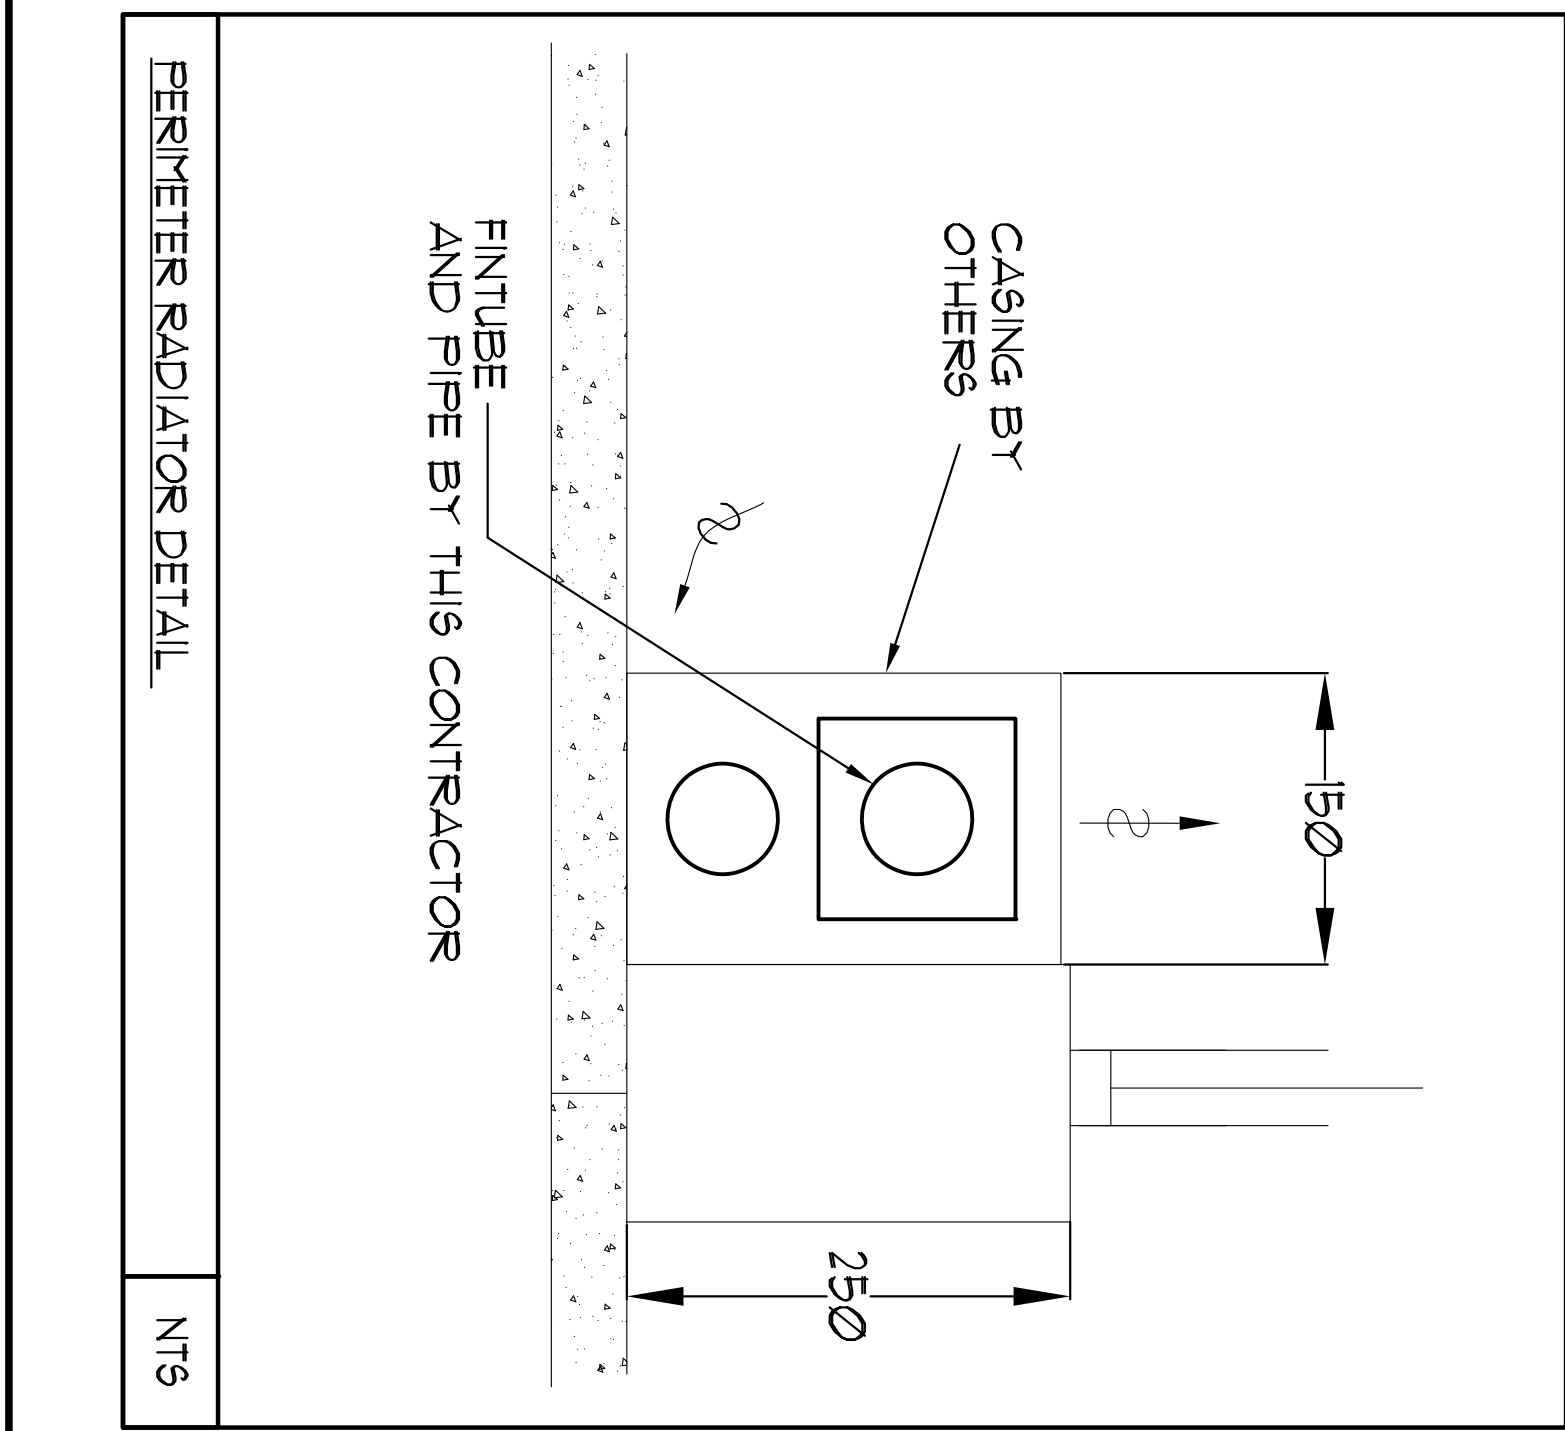

REFER TO DWG. M-X FOR GENERAL AND ACOUSTIC NOTES

FLOOR TO UNFURISHED LAB 1 - 400 mm CLEAR
CEILING HEIGHT = 4000 mm
APERTURE 4 LOBBY CEILING HEIGHT = 3350 mm
APERTURE 4 LOBBY TRAFFICER SLAB 550mm

NOTES:

1 PIPE SHAFT - REFER TO PIPE RISER DETAIL ON THIS DRAWING FOR DETAILS

3

4

LEGEND
MECHANICAL

SYMBOL	DESCRIPTION
	AIR VENTS
	AIR DIFFUSERS
	AIR FILTERS
	AIR HANDLING UNITS
	AIR LOUVERS
	AIR REGISTERS
	AIR TERMINALS
	AIR VENTS
	AIR DIFFUSERS
	AIR FILTERS
	AIR HANDLING UNITS
	AIR LOUVERS
	AIR REGISTERS
	AIR TERMINALS
	AIR VENTS
	AIR DIFFUSERS
	AIR FILTERS
	AIR HANDLING UNITS
	AIR LOUVERS
	AIR REGISTERS

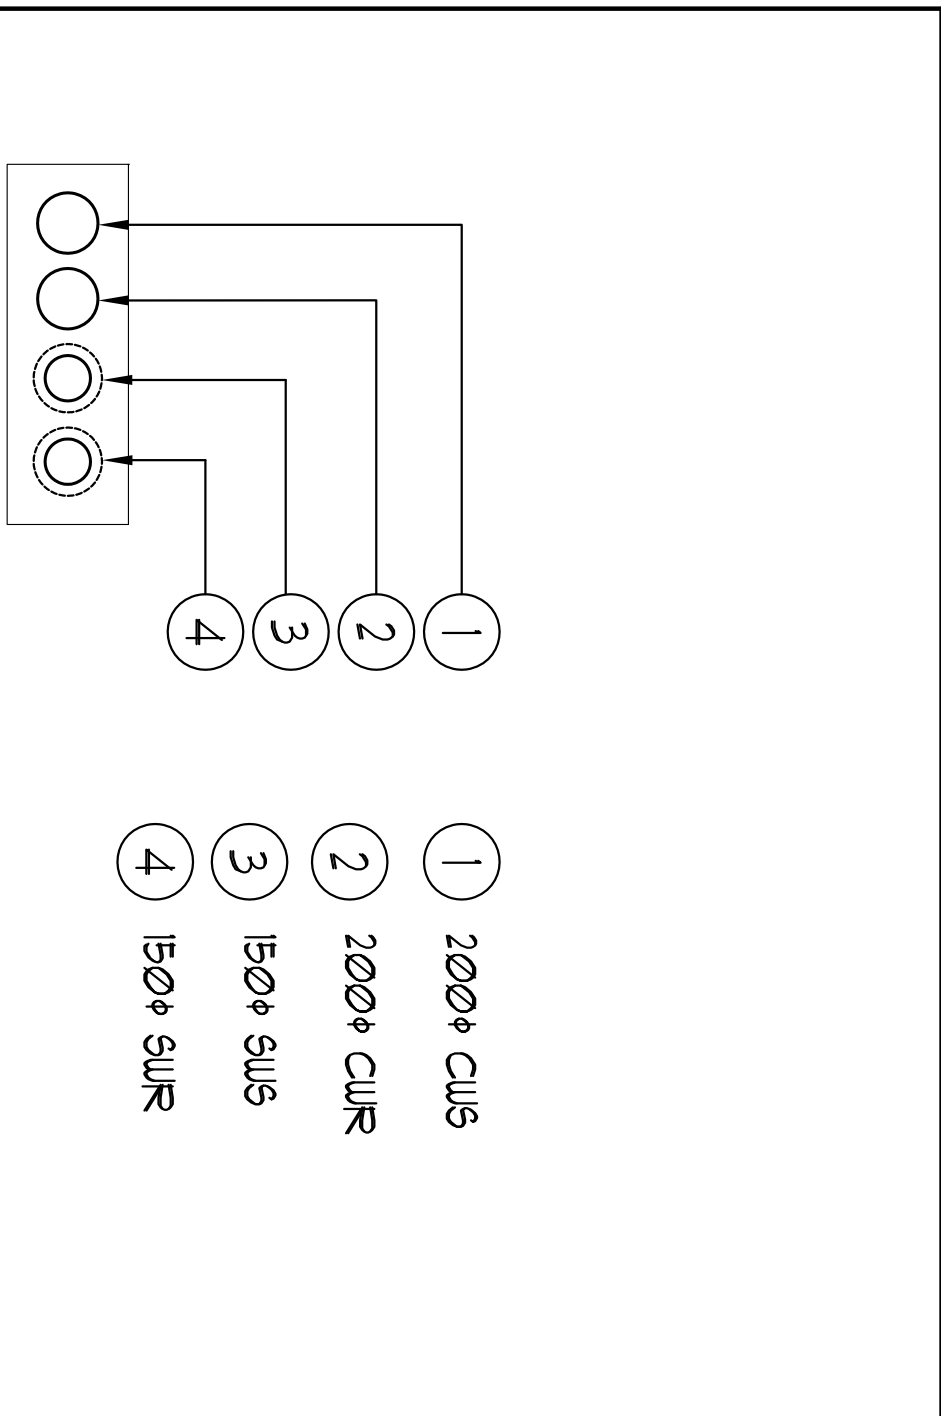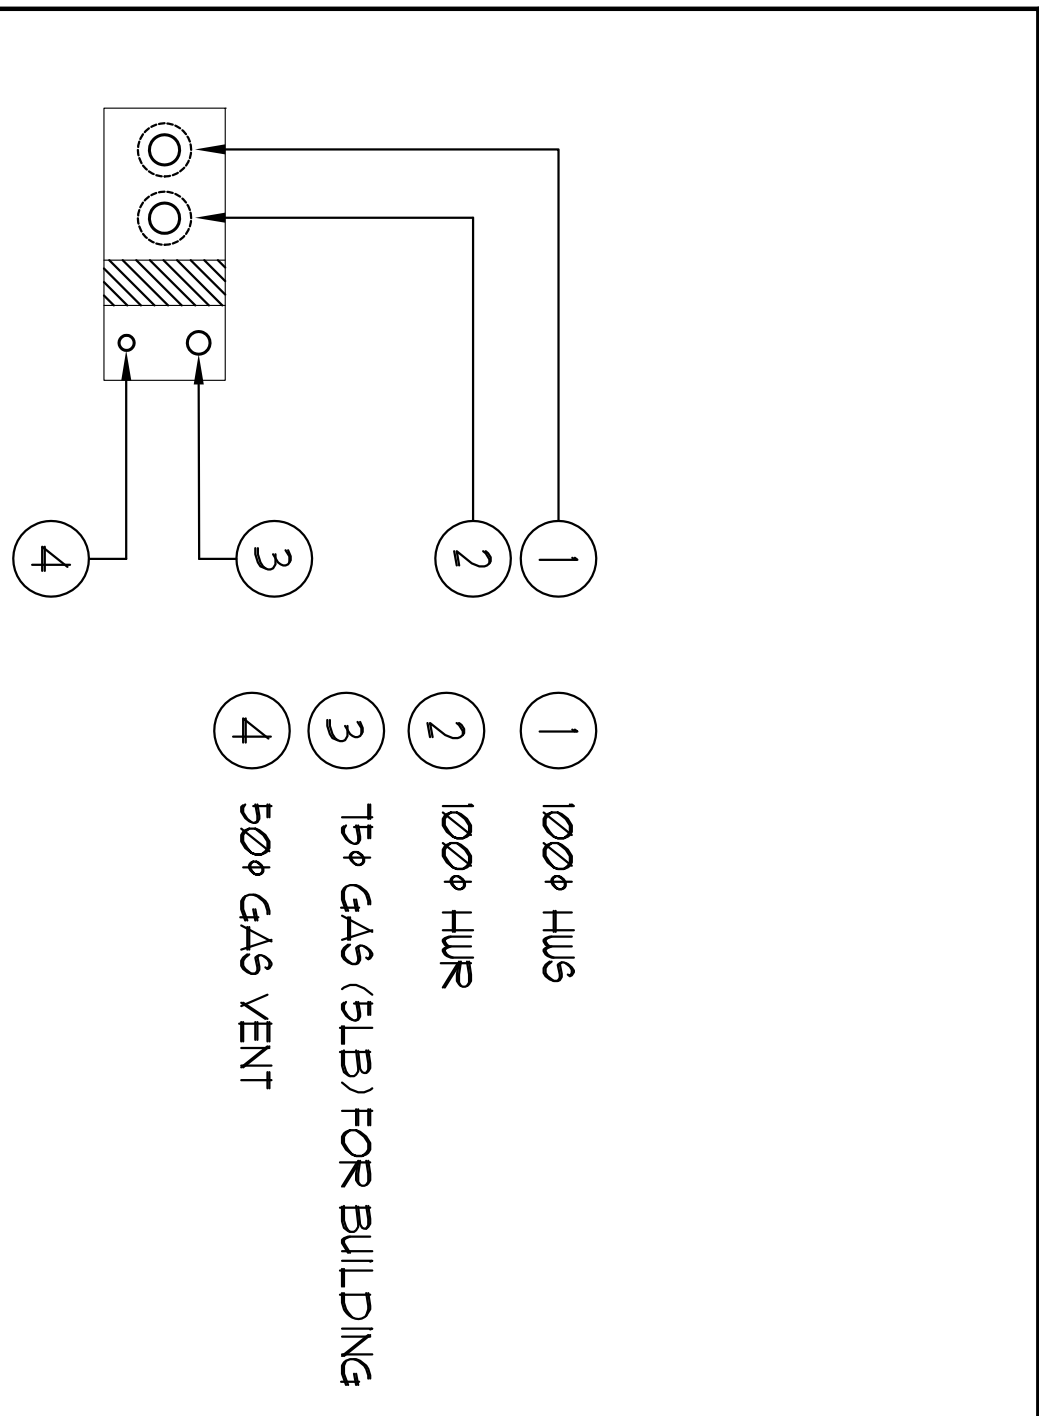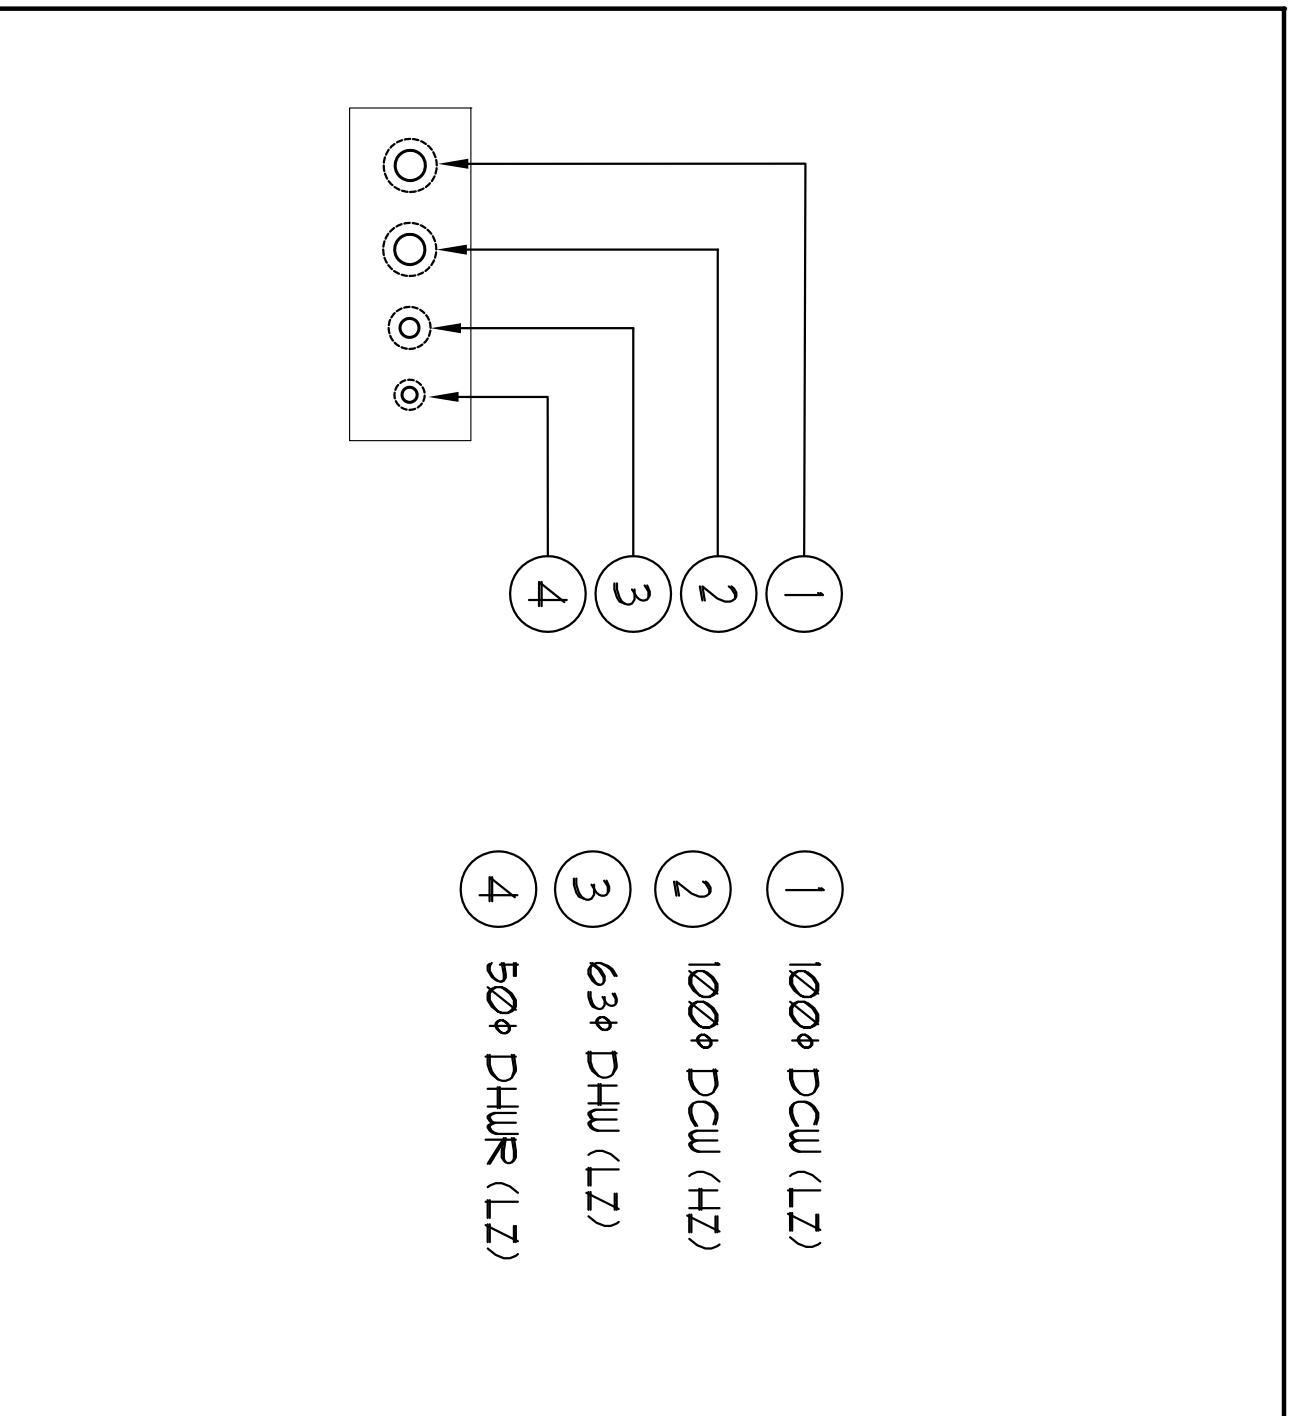

REFER TO DWG. M-X FOR GENERAL AND ACOUSTIC NOTES.

FLOOR TO UNDERSLAB - mm CLEAR
CEILING HEIGHT + 4000 mm
AGENT 1 LOBBY CEILING HEIGHT + 3350 mm
AGENT 1 LOBBY TRANSFER SLAB 850mm

NOTES:


① PIPE SHAFT - REFER TO PIPE RISER DETAIL ON THE DRAINING FOR DETAILS

②

③

④

[illegible][illegible]

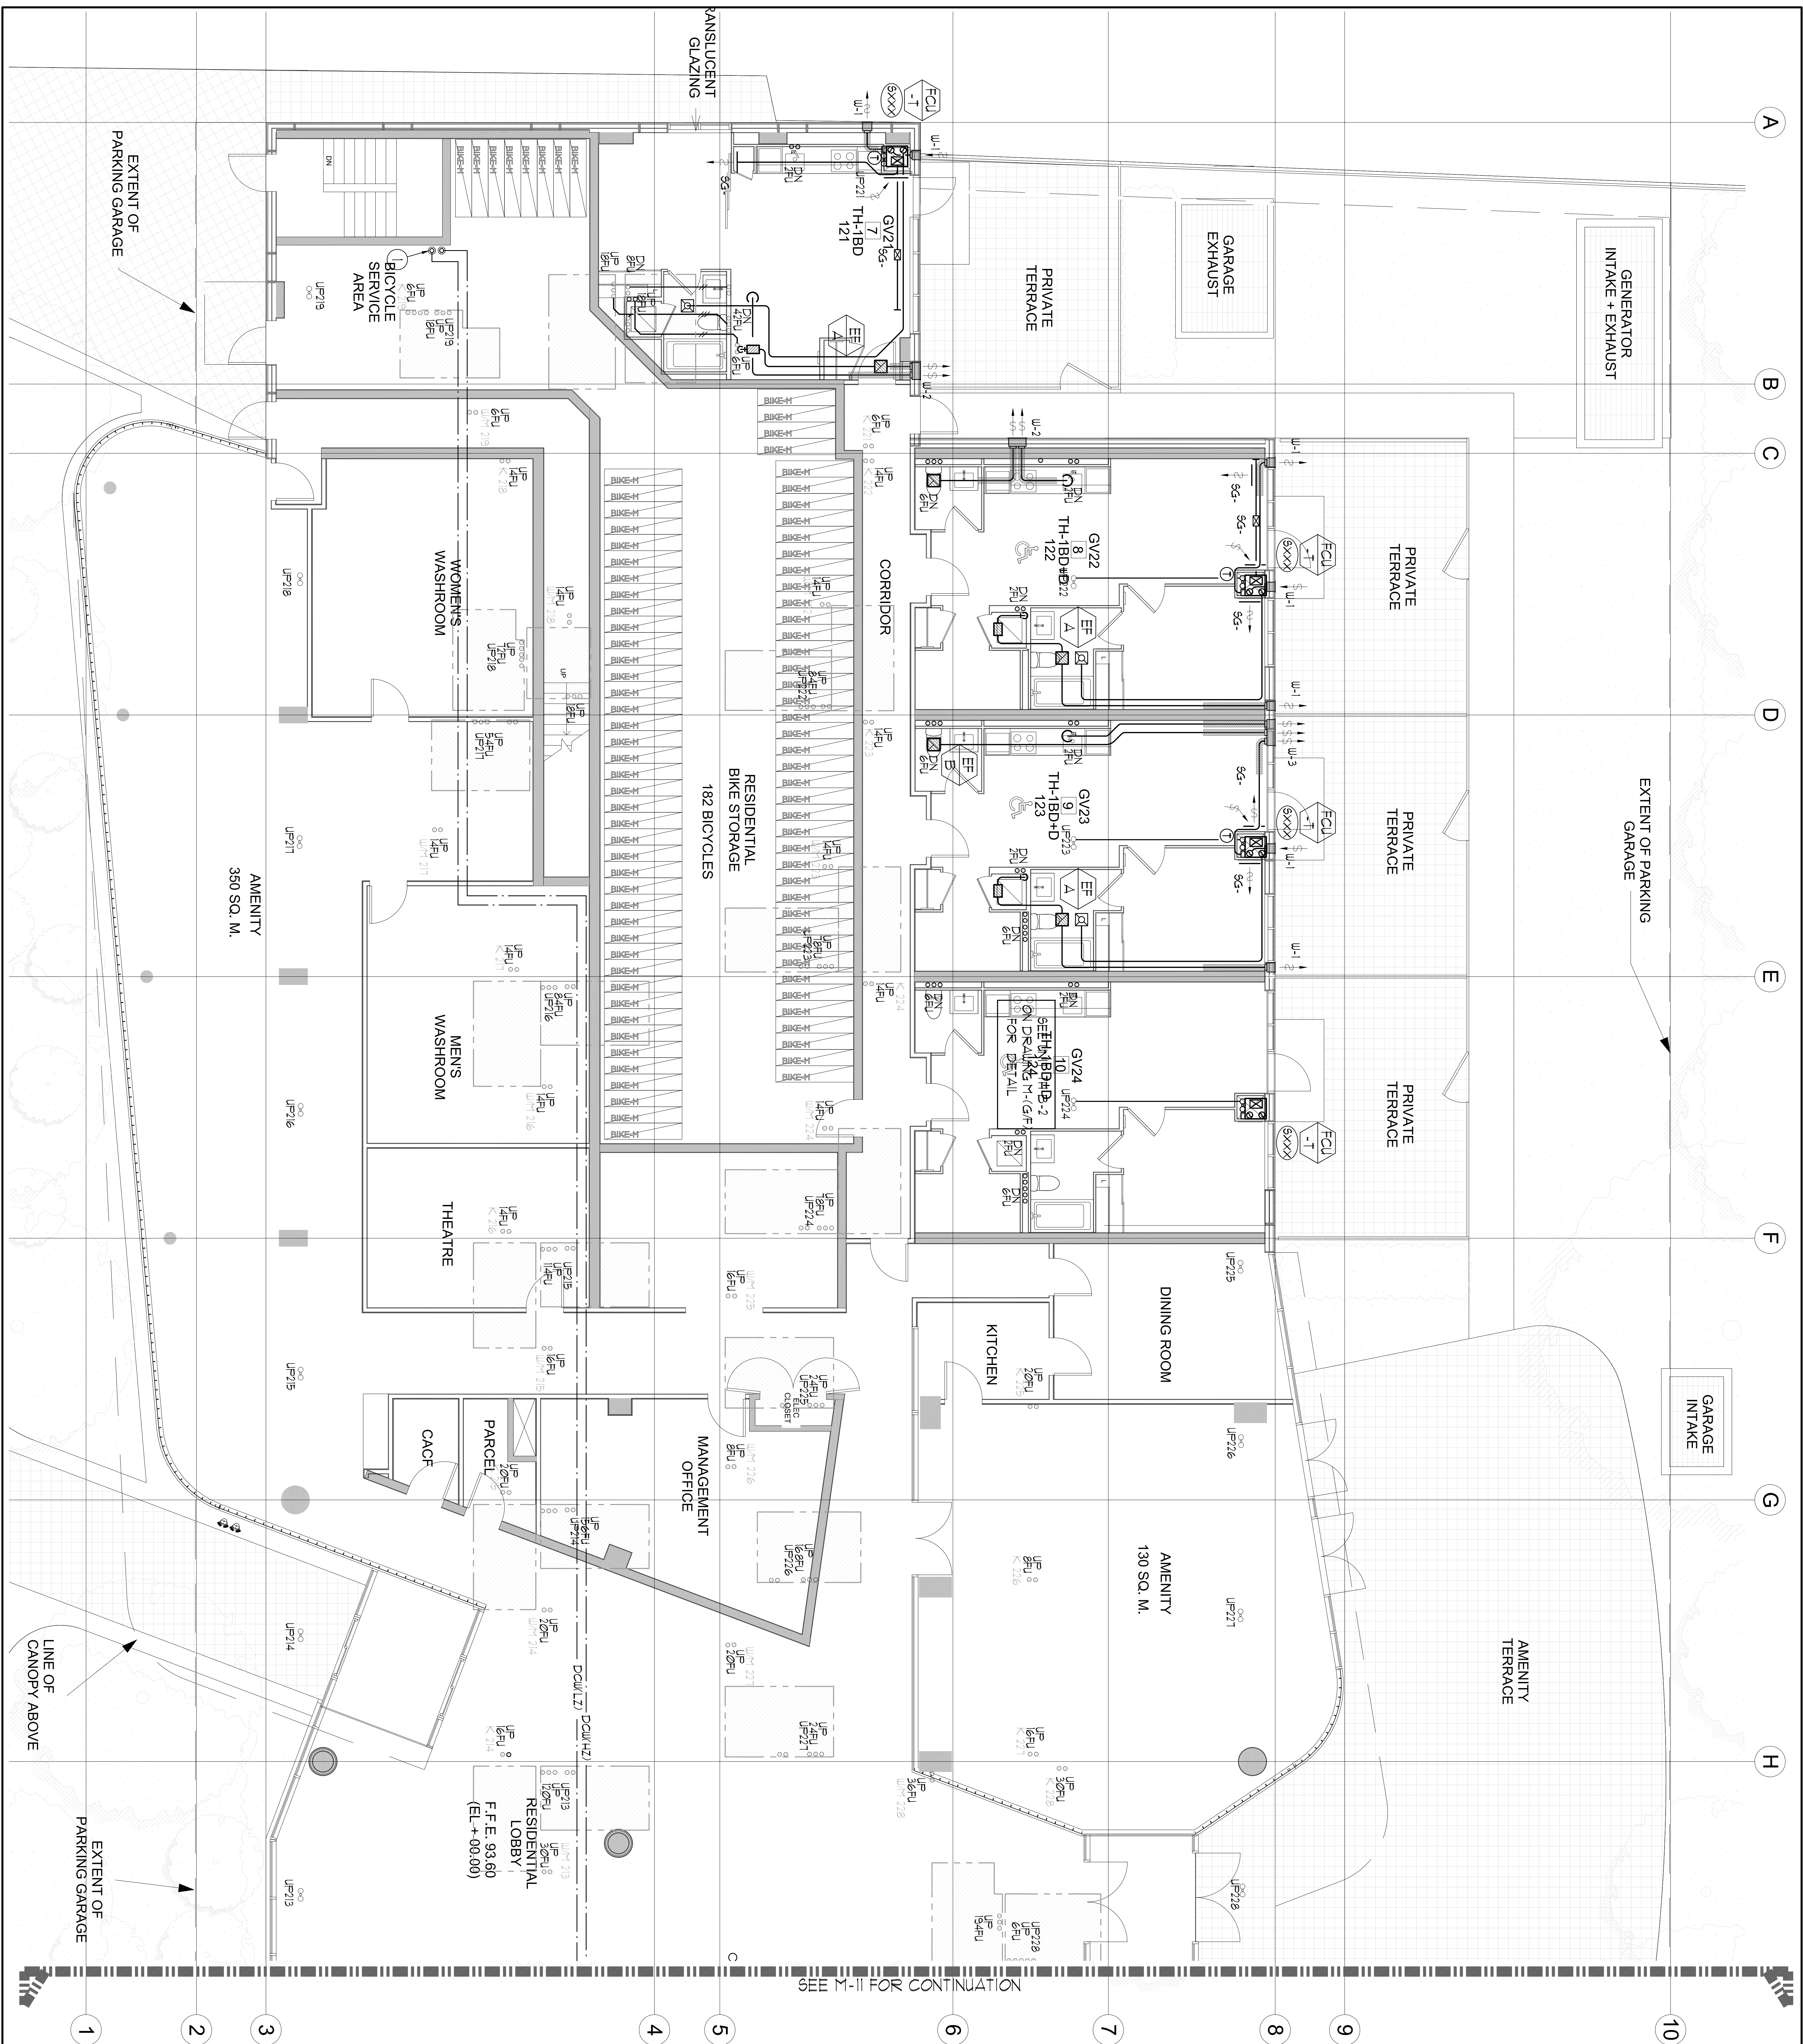

REFER TO DWG. M-X FOR GENERAL AND ACOUSTIC NOTES

FLOOR TO UNDERSLAB -mm CLEAR
CEILING HEIGHT = 4200 mm
AGENTY & LOBBY CEILING HEIGHT = 3350 mm
AGENTY & LOBBY TRAPGEER SLAB 850mm

NOTES:

-----DCW (LZ) & -----DCW (HZ) FROM BELOW.




MECHANICAL	
SYMBOL	☒ DISPOSITION
① ② ③ ④	1. FLOOR TO UNDER LAB - 1.00m CLEAR 2. CEILING HEIGHT - 4.000 mm 3. ARENITY & LOBBY CEILING HEIGHT - 3.350 mm 4. ARENITY & LOBBY TRANSFER SLAB 550mm
NOTES: ① ---+ DOW (1/2) & ---+ DOW (1/2) FROM BELOW	

SYMBOL	DISPOSITION	DESCRIPTION
①	☒	ARENITY, ARE TRANSFER SLAB 550mm
②	☒	FLOOR TO UNDER LAB
③	☒	ARENITY ARE DETAIL
④	☒	ARENITY 1 DETAIL UP
⑤	☒	ARENITY 2 DETAIL DOWN
⑥	☒	ARENITY DETAIL UP
⑦	☒	ARENITY DETAIL DOWN
⑧	☒	ARENITY DETAIL UP
⑨	☒	ARENITY DETAIL DOWN

[illegible]

REVISIONS		DATE		BY	
NO.	DESCRIPTION	DATE	BY	DATE	BY
1	ISSUED FOR ...				
2					
3					
[illegible]

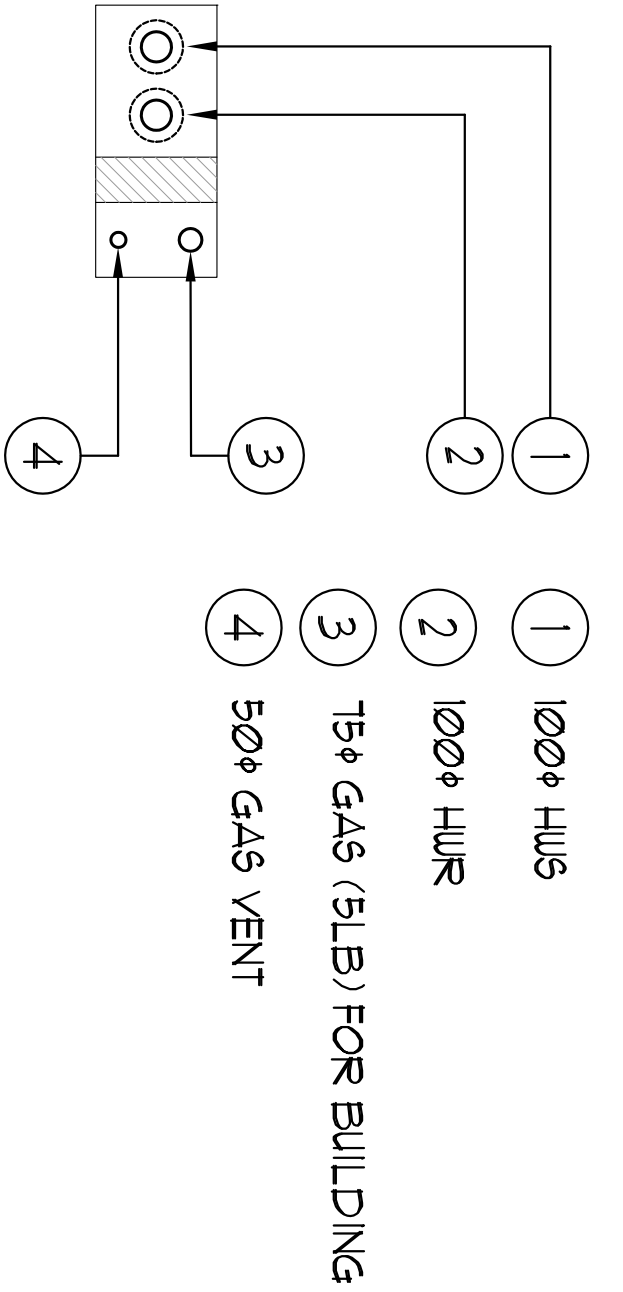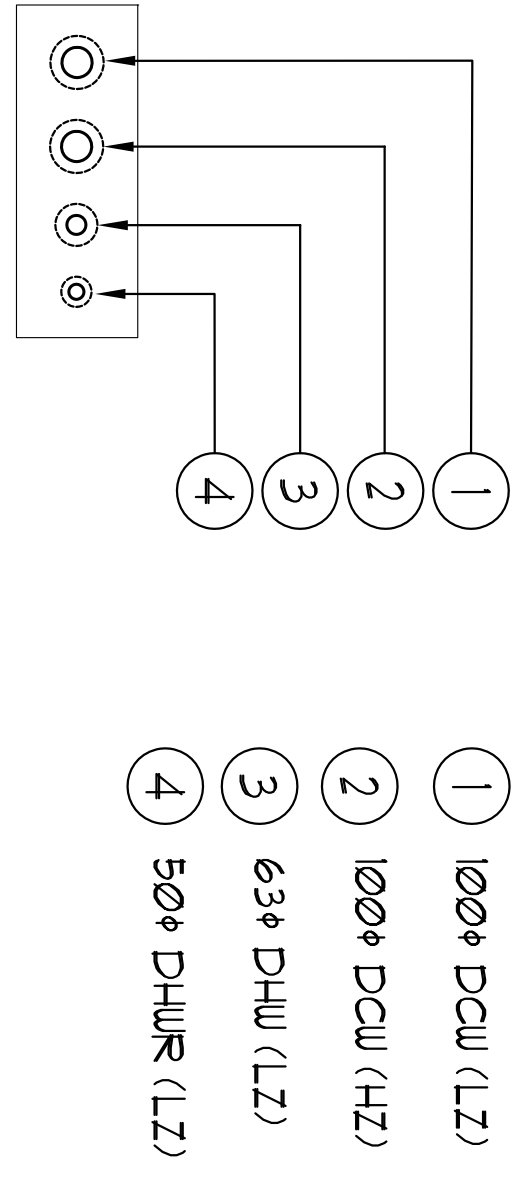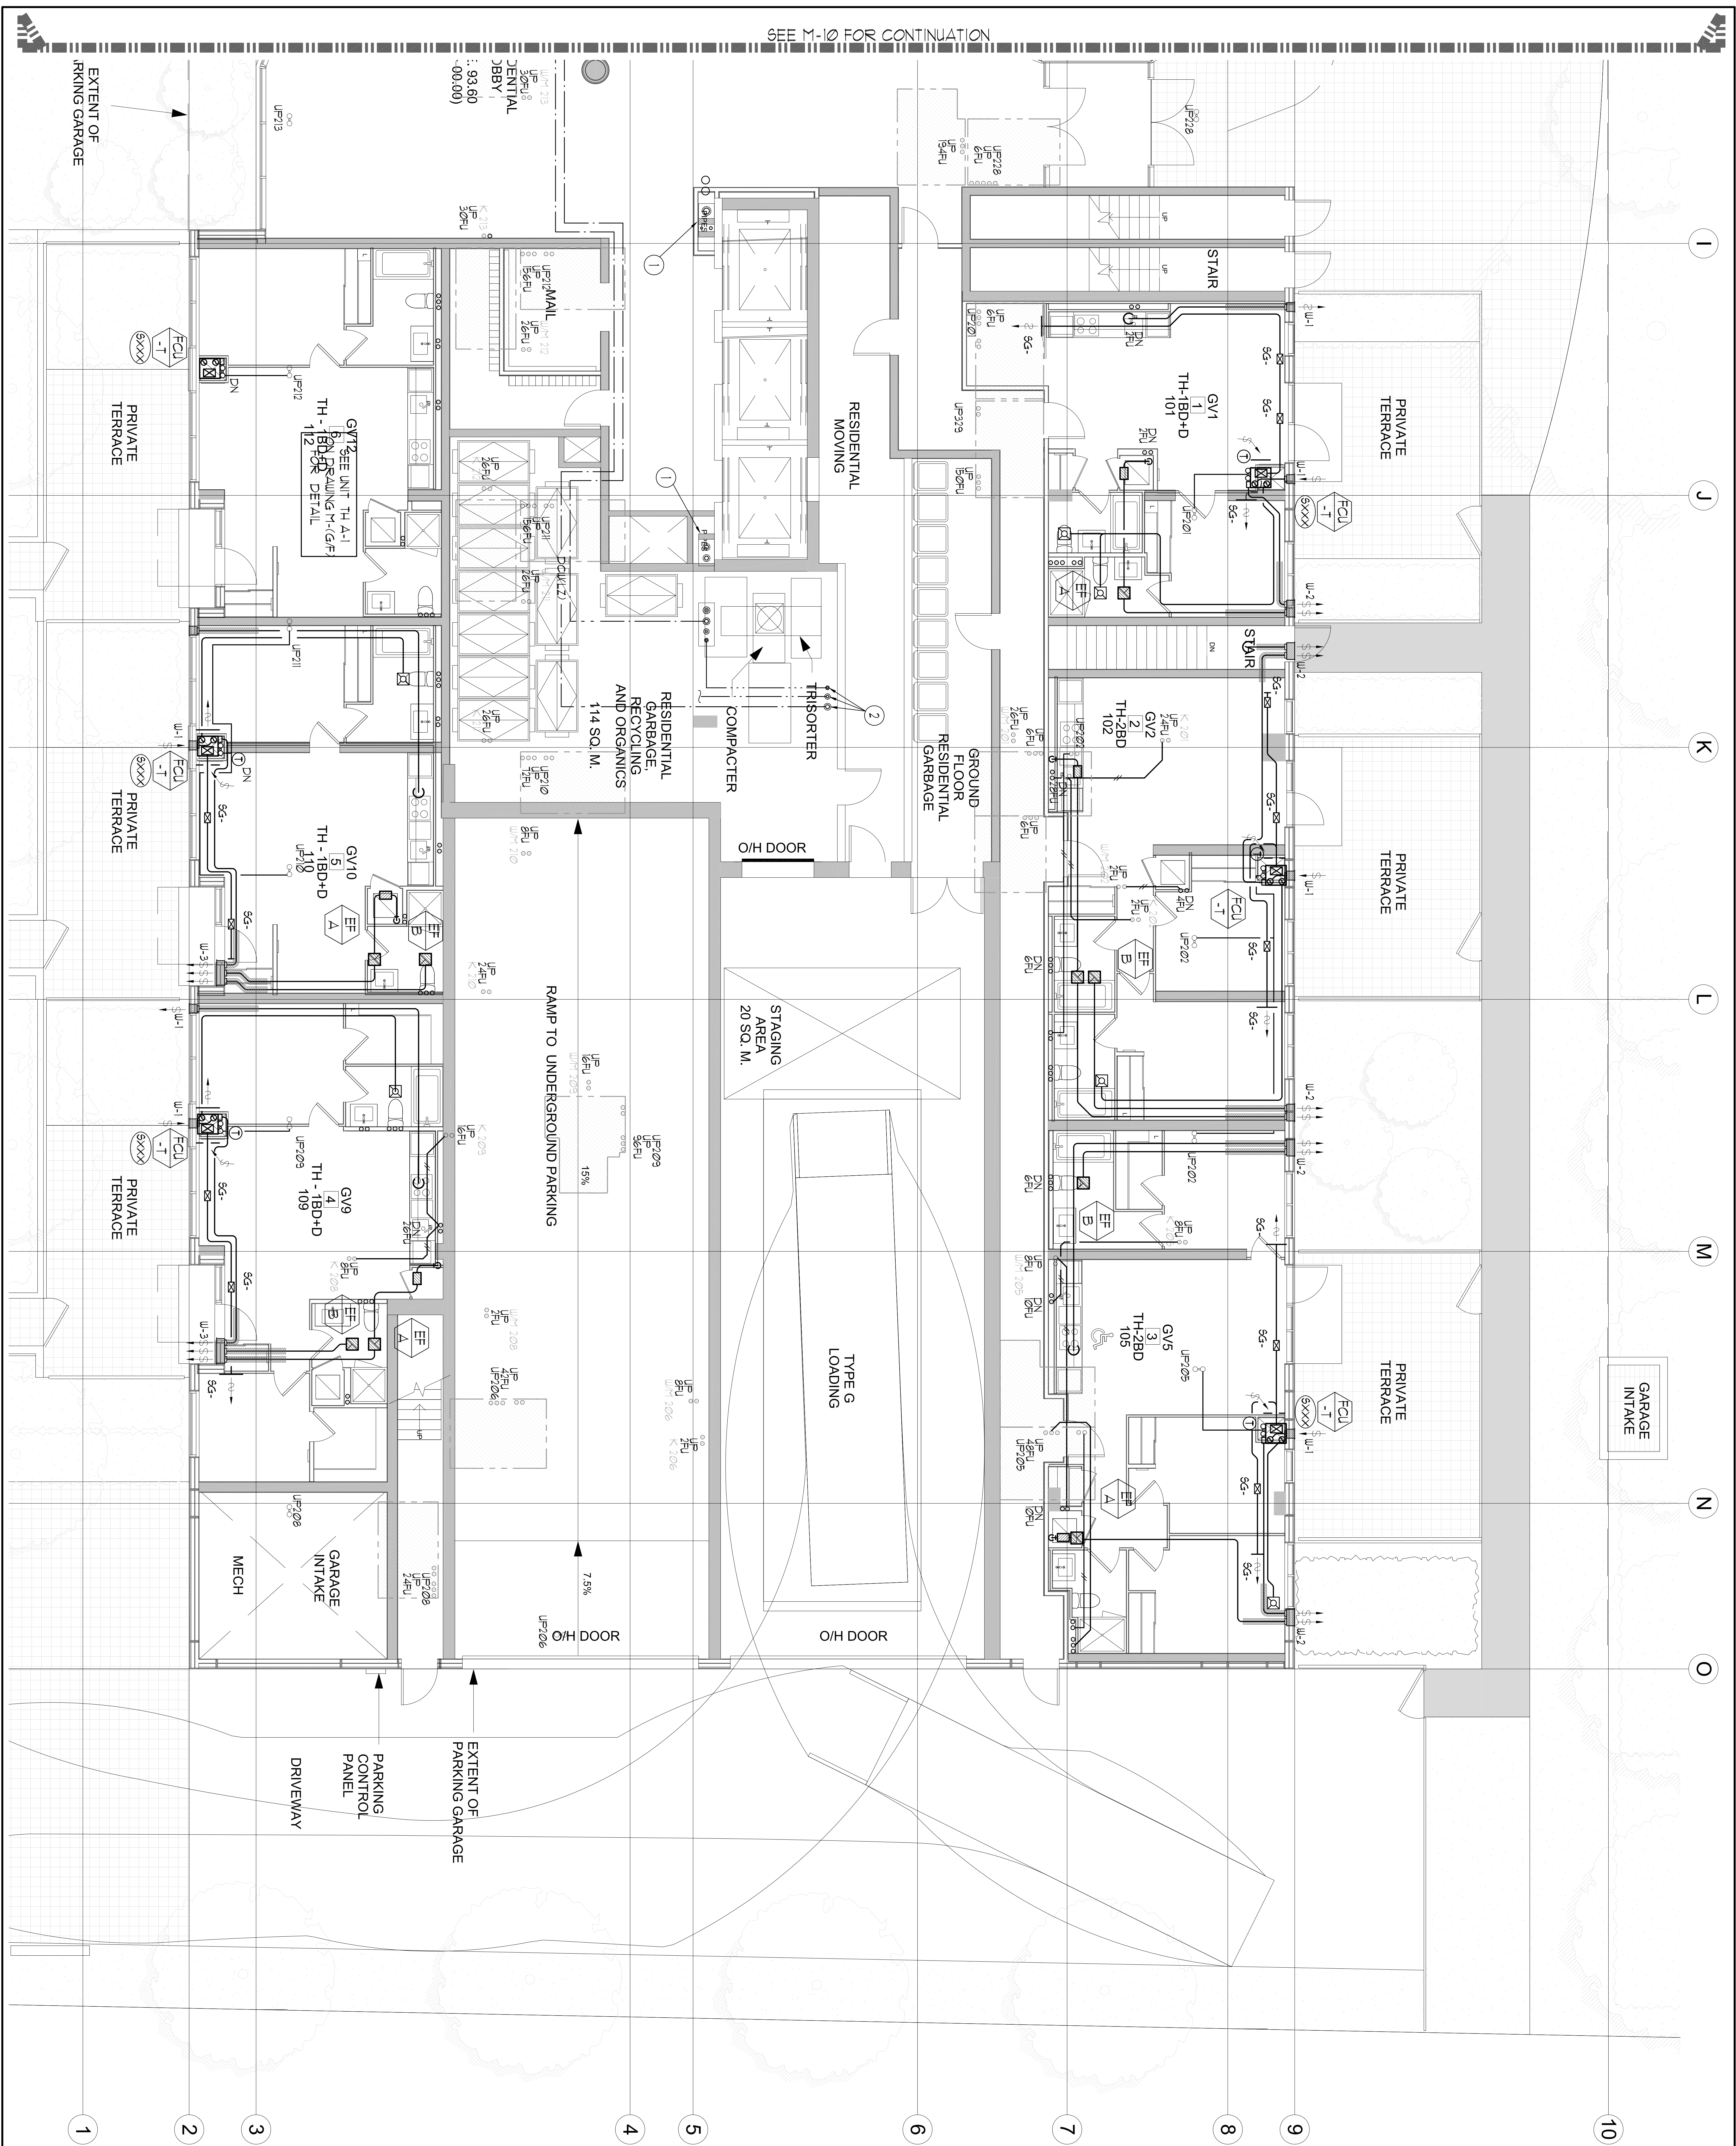

	MECHANICAL
SYMBOL	DESCRIPTION

REFER TO PLUG N.X FOR GENERAL AND ACOUSTIC NOTES

FLOOR TO UNDERSLAB = -mm CLEAR
CEILING HEIGHT = 4200 mm
APARTMENT 4 LOBBY CEILING HEIGHT = 3350 mm
APARTMENT 4 LOBBY TRANSFER SLAB 850mm

☒	800mm x 400 CHAIR
☐	800mm x 400 REINFOR
☐	1000mm x 600mm CHAIR
①	TRANSFER SLAB
②	TRANSFER SLAB

- 1 PIPE SHIRT - REFER TO PIPE Riser DETAIL ON THIS DRAWING FOR DETAIL.
- 2 *** DOU (LZ), *** DHU (LZ) *** DHUR FROM BELOW.
- 3
- 4


	DOUBLE A4 ENVELOPE
	SINGLE D102 ENVELOPE
	A4 x D102 ENVELOPE
	A4 x D102 ENVELOPE
1	TYPE OF EQUIPMENT	1
2	MANUFACTURER'S DESCRIPTION	2
3	DATE OF PURCHASE	3
4	MAKE, MODEL AND SERIAL NO.	4
5	MANUFACTURER'S PART NO.	5
6	DATE OF INSPECTION	6
7	INSPECTOR'S NAME (PRINT)	7
8	LOCATION OF EQUIPMENT	8
9	TYPE OF EQUIPMENT	9
10	MANUFACTURER'S DESCRIPTION	10
11	DATE OF PURCHASE	11
12	MAKE, MODEL AND SERIAL NO.	12
13	MANUFACTURER'S PART NO.	13
14	DATE OF INSPECTION	14
15	INSPECTOR'S NAME (PRINT)	15
16	LOCATION OF EQUIPMENT	16
17	TYPE OF EQUIPMENT	17
18	MANUFACTURER'S DESCRIPTION	18
19	DATE OF PURCHASE	19
20	MAKE, MODEL AND SERIAL NO.	20
21	MANUFACTURER'S PART NO.	21
22	DATE OF INSPECTION	22
23	INSPECTOR'S NAME (PRINT)	23
24	LOCATION OF EQUIPMENT	24
25	TYPE OF EQUIPMENT	25
26	MANUFACTURER'S DESCRIPTION	26
27	DATE OF PURCHASE	27
28	MAKE, MODEL AND SERIAL NO.	28
29	MANUFACTURER'S PART NO.	29
30	DATE OF INSPECTION	30
31	INSPECTOR'S NAME (PRINT)	31
32	LOCATION OF EQUIPMENT	32
33	TYPE OF EQUIPMENT	33
34	MANUFACTURER'S DESCRIPTION	34
35	DATE OF PURCHASE	35
36	MAKE, MODEL AND SERIAL NO.	36
37	MANUFACTURER'S PART NO.	37
38	DATE OF INSPECTION	38
39	INSPECTOR'S NAME (PRINT)	39
40	LOCATION OF EQUIPMENT	40
41	TYPE OF EQUIPMENT	41
42	MANUFACTURER'S DESCRIPTION	42
43	DATE OF PURCHASE	43
44	MAKE, MODEL AND SERIAL NO.	44
45	MANUFACTURER'S PART NO.	45
46	DATE OF INSPECTION	46
47	INSPECTOR'S NAME (PRINT)	47
48	LOCATION OF EQUIPMENT	48
49	TYPE OF EQUIPMENT	49
50	MANUFACTURER'S DESCRIPTION	50
51	DATE OF PURCHASE	51
52	MAKE, MODEL AND SERIAL NO.	52
53	MANUFACTURER'S PART NO.	53
54	DATE OF INSPECTION	54
55	INSPECTOR'S NAME (PRINT)	55
56	LOCATION OF EQUIPMENT	56
57	TYPE OF EQUIPMENT	57
58	MANUFACTURER'S DESCRIPTION	58
59	DATE OF PURCHASE	59
60	MAKE, MODEL AND SERIAL NO.	60
61	MANUFACTURER'S PART NO.	61
62	DATE OF INSPECTION	62
63	INSPECTOR'S NAME (PRINT)	63
64	LOCATION OF EQUIPMENT	64
65	TYPE OF EQUIPMENT	65
66	MANUFACTURER'S DESCRIPTION	66
67	DATE OF PURCHASE	67
68	MAKE, MODEL AND SERIAL NO.	68
69	MANUFACTURER'S PART NO.	69
70	DATE OF INSPECTION	70
71	INSPECTOR'S NAME (PRINT)	71
72	LOCATION OF EQUIPMENT	72
73	TYPE OF EQUIPMENT	73
74	MANUFACTURER'S DESCRIPTION	74
75	DATE OF PURCHASE	75
76	MAKE, MODEL AND SERIAL NO.	76
77	MANUFACTURER'S PART NO.	77
78	DATE OF INSPECTION	78
79	INSPECTOR'S NAME (PRINT)	79
80	LOCATION OF EQUIPMENT	80
81	TYPE OF EQUIPMENT	81
82	MANUFACTURER'S DESCRIPTION	82
83	DATE OF PURCHASE	83
84	MAKE, MODEL AND SERIAL NO.	84
85	MANUFACTURER'S PART NO.	85
86	DATE OF INSPECTION	86
87	INSPECTOR'S NAME (PRINT)	87
88	LOCATION OF EQUIPMENT	88
89	TYPE OF EQUIPMENT	89
90	MANUFACTURER'S DESCRIPTION	90
91	DATE OF PURCHASE	91
92	MAKE, MODEL AND SERIAL NO.	92
93	MANUFACTURER'S PART NO.	93
94	DATE OF INSPECTION	94
95	INSPECTOR'S NAME (PRINT)	95
96	LOCATION OF EQUIPMENT	96
97	TYPE OF EQUIPMENT	97
98	MANUFACTURER'S DESCRIPTION	98
99	DATE OF PURCHASE	99
100	MAKE, MODEL AND SERIAL NO.	100
101	MANUFACTURER'S PART NO.	101
102	DATE OF INSPECTION	102
103	INSPECTOR'S NAME (PRINT)	103
104	LOCATION OF EQUIPMENT	104
105	TYPE OF EQUIPMENT	105
106	MANUFACTURER'S DESCRIPTION	106
107	DATE OF PURCHASE	107
108	MAKE, MODEL AND SERIAL NO.	108
109	MANUFACTURER'S PART NO.	109
110	DATE OF INSPECTION	110
111	INSPECTOR'S NAME (PRINT)	111
112	LOCATION OF EQUIPMENT	112
113	TYPE OF EQUIPMENT	113
114	MANUFACTURER'S DESCRIPTION	114
115	DATE OF PURCHASE	115
116	MAKE, MODEL AND SERIAL NO.	116
117	MANUFACTURER'S PART NO.	117
118	DATE OF INSPECTION	118
119		

[illegible]

115 West Beaver Creek Road, Unit 31
Richmond Hill, Ontario L4B 3M1
Tel: 905 882-5445
Fax: 905 882-5447
Email: cadence@trendinc.com


PROJECT TITLE		G&F NORTH	
P&ID LAYOUT			
PROJECT TITLE ALEXANDRA PARK XXX TORONTO ONTARIO			
DATE	DESIGNED BY	CHECKED BY	SCALE
FEF 13	EP.	EP.	1:50
PROJECT NUMBER			
1913			
DRAWING NUMBER			
M-11			
REV			
01-28			

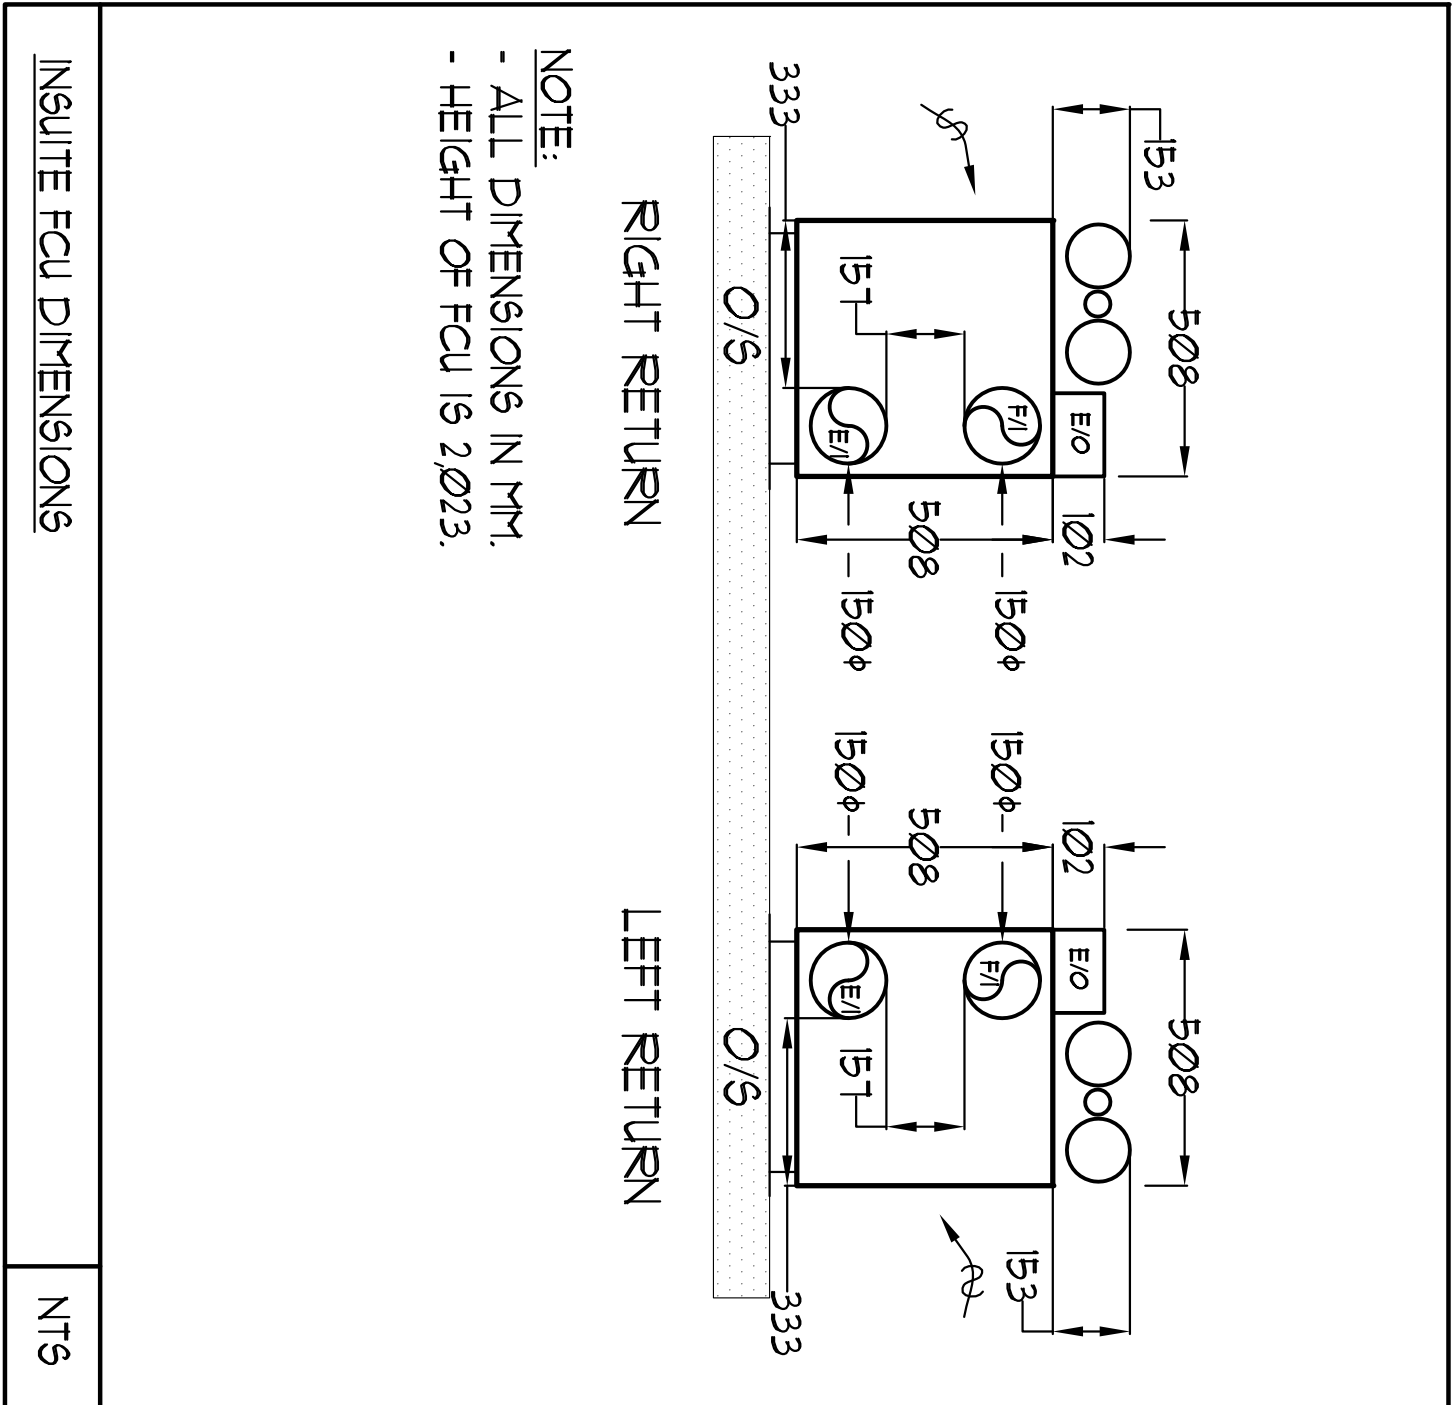

GRILLE SIZING TABLE					
DESIGNATION	SIZE	L/5	DESIGNATION		
95-A	300x100	41-100	FCL-I1	450	W x D
95-B	300x150	11-93	FCL-I5T	600	500x660
95-C	400x150	94-140	FCL-I7	800	150x660
95-D	450x150	141-188	FCL-I25T	1000	250x660
EG-A	150x150	20mm (L)	FCL-I31	1200	350x660
W-1	225x100	25mm (L)	A PIN OF 125mm IS REQUIRED ON THE SIDE OF THE ROVER		
W-2	425x100	INILLATED			
W-3	615x100	WALL BOX			

VERTICAL PAN COIL SIZE			
DESIGNATION	MODEL	W x D	
FCL-I1	450	500x660	
FCL-I5T	600	150x660	
FCL-I7	800	250x660	
FCL-I25T	1000	350x660	
FCL-I31	1200	550x660	
NOTE:			
A PIN OF 125mm IS REQUIRED ON THE SIDE OF THE ROVER			

DUCT SIZING TABLE					
(400 N/A, 600 PPM)					
DESIGNATION	L/6	DUCT SIZE	DESIGNATION	L/6	DUCT SIZE
(A)	47	100x150	(G)	109	350x150
(B)	94	150x150	(H)	216	450x150
(C)	141	200x150	(I)	283	500x150
(D)	188	200x150	(K)	330	600x150
(E)	141	250x150	(L)	377	500x100
(F)	165	300x150			

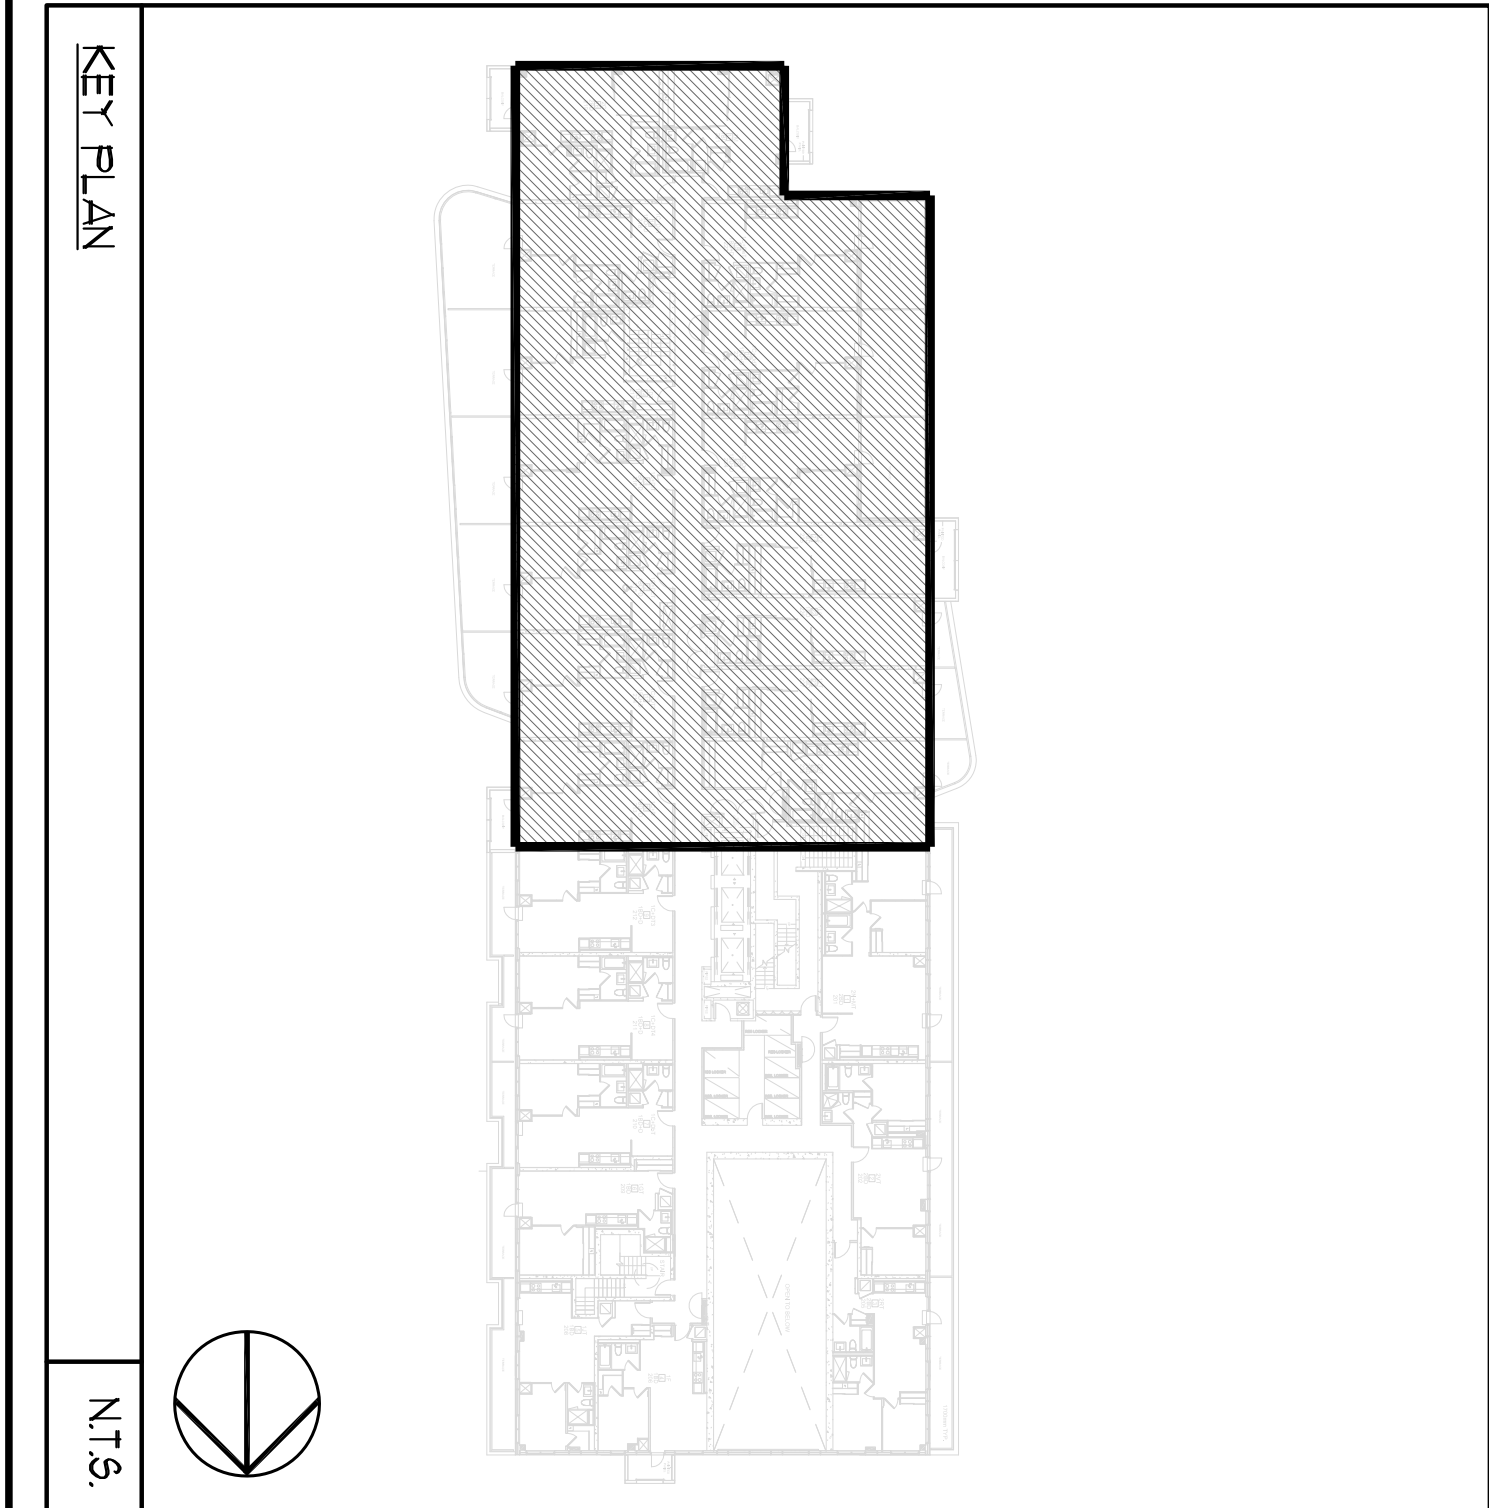[illegible]

GENERAL NOTES:


- 1) CONTRACTOR SHALL CO-ORDINATE ARCHITECTURAL, STRUCTURAL, LIGHTING, HVAC, SPRINKLER, DATA/AV TO AVOID AREAS OF CONFLICT AND TO MAINTAIN CEILING HEIGHTS.
- 2) CONTRACTOR SHALL REPORT ALL DISCREPANCIES AND AREA OF CONFLICTS TO THE ENGINEER PRIOR TO WORK BEGINS.
- 3) PROVIDE EXPANSION CHAMBERS FOR ALL KITCHEN SINKS.
- 4) SEE INSTALLATION DETAILS AS DEMANDING FOR WASHERS DON'T HIG WATER INSTANT CONNECTION DETAIL.
- 5) SINKS Y AND UNTIL CUM COME THE COMPACT HOT AND COLD WATER LINE, SINK/REY AND JUNT, LINE TO EACH FURNITURE EQUIPMENT INCLUDING WATER CLOSING, LAUNDRYING, BATH, SHOWERS, KITCHEN SINK, WASHING MACHINES, DISHWASHERS, AND FLOOR DRAIN, KITCHEN SINK, LAUNDRYING, WATER CLOSERS, AND WASHING MACHINE TO BE CW LOCALIZED SHUT-OFF VALVES.
- 6) ALL VENT PIPE INSTALLATION TO COMPLY WITH PLUMBING CODES.
- 7) FOR DUCT, W RIGER SIZES, REFER TO RIGER DIAGRAM.
- 8) FIRE DRYERS ARE REQUIRED TO BE LISTED AND ARE TO HAVE FIRE PENETRATION RATING OF THE PENETRATED FIRE SEPARATION.
- 9) THE OPENING PENETRATING THE VARIOUS FIRE SEPARATION IS REQUIRED TO BE PROTECTED WITH A LABELED FIRESTOPPING MATERIAL IN ACCORDANCE WITH THE FOLLOWING ARTICLE 14.1A).
- 10) THE FIRE HOSE CABINET THAT ARE RECESSED INTO THE EXIT STAR SHAPED ARE REQUIRED TO BE SEPARATED FROM THE EXIT STAR BY A 2 HR. FIRE SEPARATION.
- 11) NO FLEXIBLE DUCT SHALL BE USED FOR ANY INSULTE DUCTWORK.
- 12) PROVIDE 18"X18" EXTERNAL INSULATION TO ENTIRE FRESH AIR DUCT FROM EXTERIOR WALL TO EXH. FAN COIL UNIT.
- 13) DRYER EXHAUST DUCT SHALL BE SMOOTH AND CORROSION-RESISTANT MATERIAL, FLEXIBLE CONNECTION IS NOT ACCEPTABLE).

2 2750mm CLEAR FLOOR TO UNDERSLAB

① SOUTH F/A SHAFT A FROM G/F TO 8/F DUCT SERVING CORRIDOR FROM G/F TO 8/F. SEE VENTILATION RISER DIAGRAM FOR DETAILS.

- ② SOUTH F/A SHAFT B FROM G/F TO 14/F F/A DUCT SERVING CORRIDOR FROM G/F TO 14/F. SEE VENTILATION RISER DIAGRAM FOR DETAILS.
- ③ PIPE SHAFT - REFER TO PIPE RISER DETAIL ON THIS DRAWING FOR DETAILS.
- ④ BOB KITCHEN / DRYER / W/R / FOU INTAKE / FOU EXHAUST DUCT. (TYPICAL UNLESS OTHERWISE NOTED)

CONFIRMATION AND RESERVATION AGREEMENT: ALL RESERVATIONS ARE CONFIRMED AND RESERVATIONS ARE NON-REFUNDABLE. A \$100.00 NON-REFUNDABLE RESERVATION FEE IS REQUIRED AT THE TIME OF BOOKING. THE BALANCE DUE AT THE TIME OF CHECK-IN IS \$100.00 PER PERSON. CANCELLATION POLICY: CANCELLATION MUST BE MADE 60 DAYS PRIOR TO THE EVENT. CANCELLATION FEES WILL BE \$100.00 PER PERSON FOR CANCELLATIONS MADE 60-90 DAYS PRIOR TO THE EVENT, \$200.00 PER PERSON FOR CANCELLATIONS MADE 30-60 DAYS PRIOR TO THE EVENT, AND \$500.00 PER PERSON FOR CANCELLATIONS MADE LESS THAN 30 DAYS PRIOR TO THE EVENT. NO REFUND OF RESERVATION FEE WILL BE GIVEN FOR CANCELLATIONS MADE LESS THAN 30 DAYS PRIOR TO THE EVENT. DEPOSITS ARE NOT TO BE RECALLED.	
NOVA RENT STORAGE	
10111 151st Street, Richmond, BC V6V 3J1 Tel: 604-273-8245 Fax: 604-273-8245 Email: info@novarent.com Website: www.novarent.com	
2/F 601TH MECHANICAL LAYOUT	
RENTED UNIT: ALEXANDRA PARK	
XXX TORONTO	ORDERED BY: G.S. E.P. FEB/13 1:50 11:12 OF 35
ONTARIO	

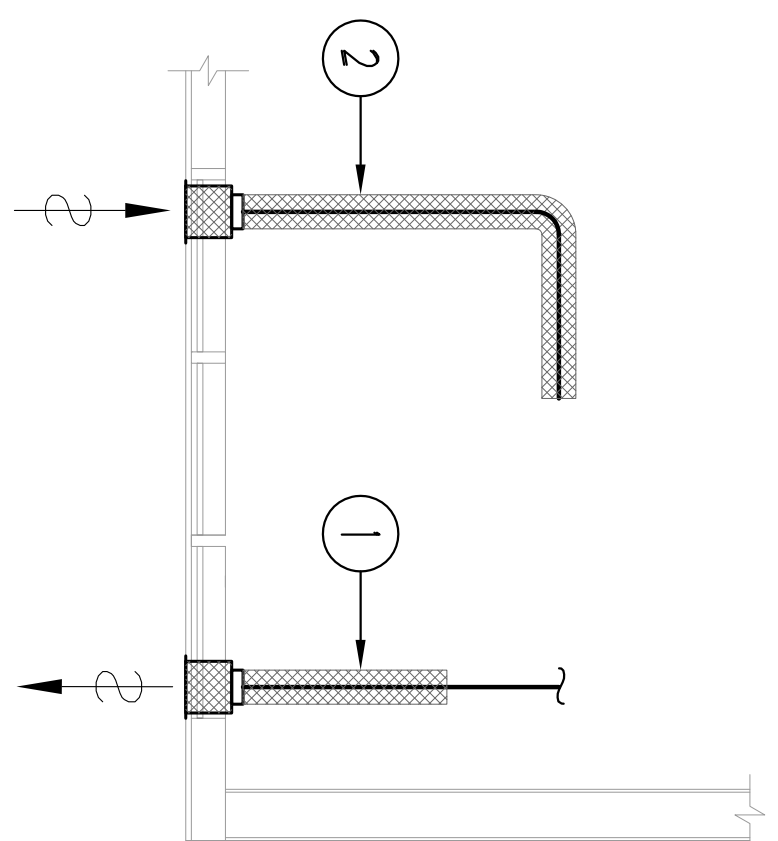

- ALL DIMENSIONS IN MM
- HEIGHT OF FCU IS 2,023



- ALL DIMENSIONS IN MM
- HEIGHT OF FCU IS 2,023

INSUITE FCU DIMENSIONS

INSUITE FCU DIMENSIONS

GRILLE SIZING TABLE		
DESIGNATION	SIZE	L/W
5G-A	300X200	41-100
5G-B	300X250	71-133
5G-C	400X200	91-140
5G-D	450X250	141-188
EG-A	150X150	25
W-1	225X200	30mm(L)
W-2	425X200	INSULATED
W-3	625X200	WALL BOX

DUCT SIZING TABLE (4.06 m/s, 800 FPM)		
DESIGNATION	L/g	DUCT SIZE
(A)	41	100X150
(B)	71	150X150
(C)	94	200X150
(D)	118	250X150
(E)	141	300X150
(F)	165	300X150

VERTICAL FAN COIL SIZING		
DESIGNATION	MODEL	W x D
FCU-1T	450	550X660
FCU-1S1	600	550X660
FCU-1T	800	550X660
FCU-1S1	1000	550X660
FCU-1T	1200	550X660

A FINN CO. FIDAM IS REGULATED ON THE BASIS OF FINE KERN

GRILLE SIZING TABLE			VERTICAL FAN COIL SIZE		
DESIGNATION	SIZE	U/F 1/5 1/6 1/8 1/10	DESIGNATION	MODEL	U / D
5G-A	300x200	41-50	FCU-1T	450L	505x660
5G-B	300x150	11-33	FCU-1S1	600L	505x660
5G-C	400x200	9.4-10	FCU-1T	800L	505x660
5G-D	450x150	14-18	FCU-1S1	1000L	555x660
EG-A	150x150	35	FCU-1T	1200L	555x660
EG-B	225x200	26mm(L)	A FINN CO. FIRM IS REQUIRED ON THE SIDE OF PIPE RISER		
EG-C	425x200	INSULATED			
EG-D	625x200	WALL BOX			

DUCT SIZING TABLE
(406 m/s, 800 FPM)

DESIGNATION	L/g	DUCT SIZE	DESIGNATION	L/g	DUCT SIZE
(A)	471	100x150	(G)	189	350x150
(B)	71	150x150	(H)	236	450x150
(C)	94	200x150	(J)	283	500x150
(D)	118	220x150	(K)	330	600x150
(E)	141	250x150	(L)	377	500x200
(F)	165	300x150			

GENERAL NOTES:

- 1) CONTRACTOR SHALL CO-ORDINATE ARCHITECTURAL, STRUCTURAL, LIGHTING, HALL, SPEAKER, RUMBLING TO AVOID AREAS OF CONFLICT, AND TO MAINTAIN CEILING HEIGHTS.
- 2) CONTRACTOR SHALL REPORT ALL DISCREPANCIES AND AREA OF CONFLICTS TO THE ENGINEER PRIOR TO WORK BEGINS.
- 3) PROVIDE EXPANSION CHAMBERS FOR ALL KITCHEN SINKS.
- 4) SEE INSTALLATION DETAILS 8. PROVIDING FOR RUBBER FOOT AND WHEEL SAMPLING CONNECTION DETAILS.



- 5) SUPPLY AND INSTALL COMPLETE PORTABLE HOT AND COLD WATER LINES, SANITARY AND VENT LINES TO EACH FIXTURE EQUIPMENT INCLUDING WATER CLOSERS, LAVATORIES, BATHTUBS, SHOWERS, KITCHEN SINK, WASHING MACHINES, DISHWASHERS, AND FLOOR DRAINS, KITCHEN SINK, LAVATORIES, WATER CLOSERS AND WASHING MACHINE TO BE ON LOCAL LED SPLIT-OFF VALVES.
- 6) ALL VENT PIPE INSTALLATION TO COMPLY WITH PLUMBING CODES.
- 7) FOR D.H.C. W. REFER SIZES, REFER TO REFER DIAGRAM
- 8) FIRE DRYERS ARE REQUIRED TO BE LISTED AND ARE TO HAVE FIRE PROTECTION RATING OF THE GENERATED FIRE SEPARATION.
- 9) THE PIPING PENETRATING THE VARIOUS FIRE SEPARATION IS REQUIRED TO BE REINFORCED WITH A LISTED FIRESTOPPING MATERIAL IN ACCORDANCE WITH IBC CODE ARTICLE 3.9.1.
- 10) THE FIRE HOSE CABINET THAT ARE RECESSED INTO THE EXIT STAIR SHAFTS ARE REQUIRED TO BE SEPARATED FROM THE EXIT STAIR BY A 2 HR FIRE SEPARATION.
- 11) NO FLEXIBLE DUCT SHALL BE USED FOR ANY IN-SUITE DUCTWORK.
- 12) PROVIDE 2"X4" EXTERNAL INSULATION TO ENTIRE FRESH AIR DUCT FROM EXTERIOR WALL TO FRY PAN COIL UNIT.
- 13) DRYER EXHAUST DUCT SHALL BE 3"X10"X10 AND CORROSION-RESISTANT MATERIAL, FLEXIBLE CONNECTION IS NOT ACCEPTABLE.)

REFER TO DWG. M-X FOR ACOUSTIC NOTES

2590mm CLEAR FLOOR TO UNDERSLAB


NOTES

- 1 SOUTH FEA SHALT A ROOM GAT TO 04F DUCT SERVING CORRIDOR FROM 94F TO 04F SEE VENTILLATION RISER DISASSEMB FOR DETAILS.
- 2 SOUTH FEA SHALT B ROOM GAT TO 04F FEA DUCT SERVING CORRIDOR FROM 94F TO 04F SEE VENTILLATION RISER DISASSEMB FOR DETAILS.
- 3 PIPE SHAFT - REFER TO PIPE RISER DETAIL ON THIS DRAWING FOR DETAILS.
- 4 BOX KITCHEN / DRYER / WIR / FCU INTAKE / FCU EXHAUST DUCT (TYPICAL UNLESS OTHERWISE NOTED)

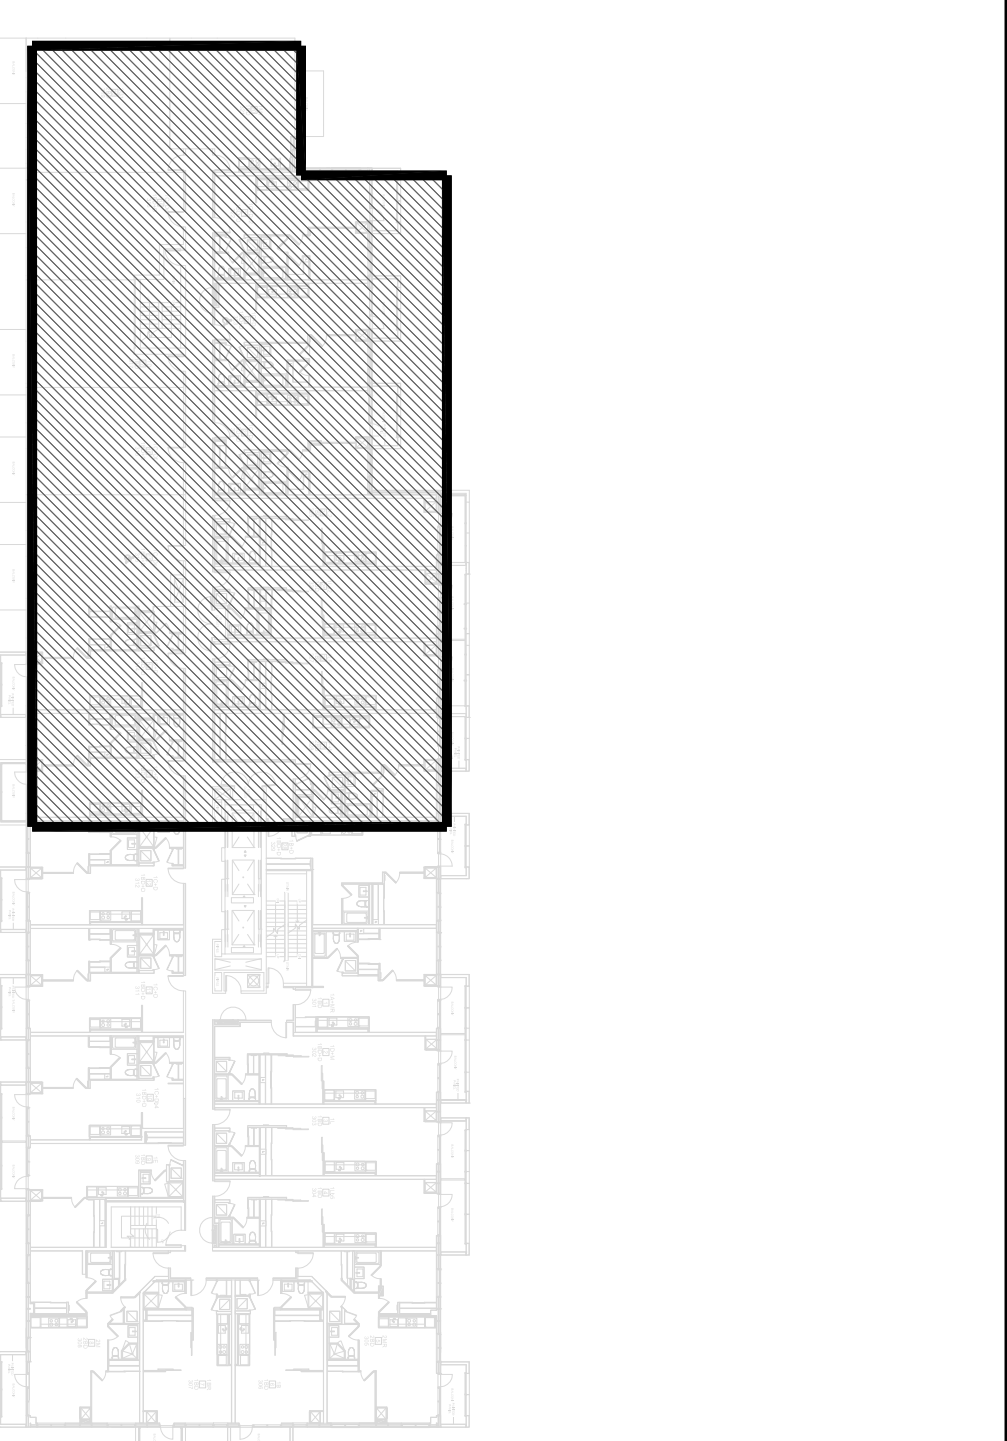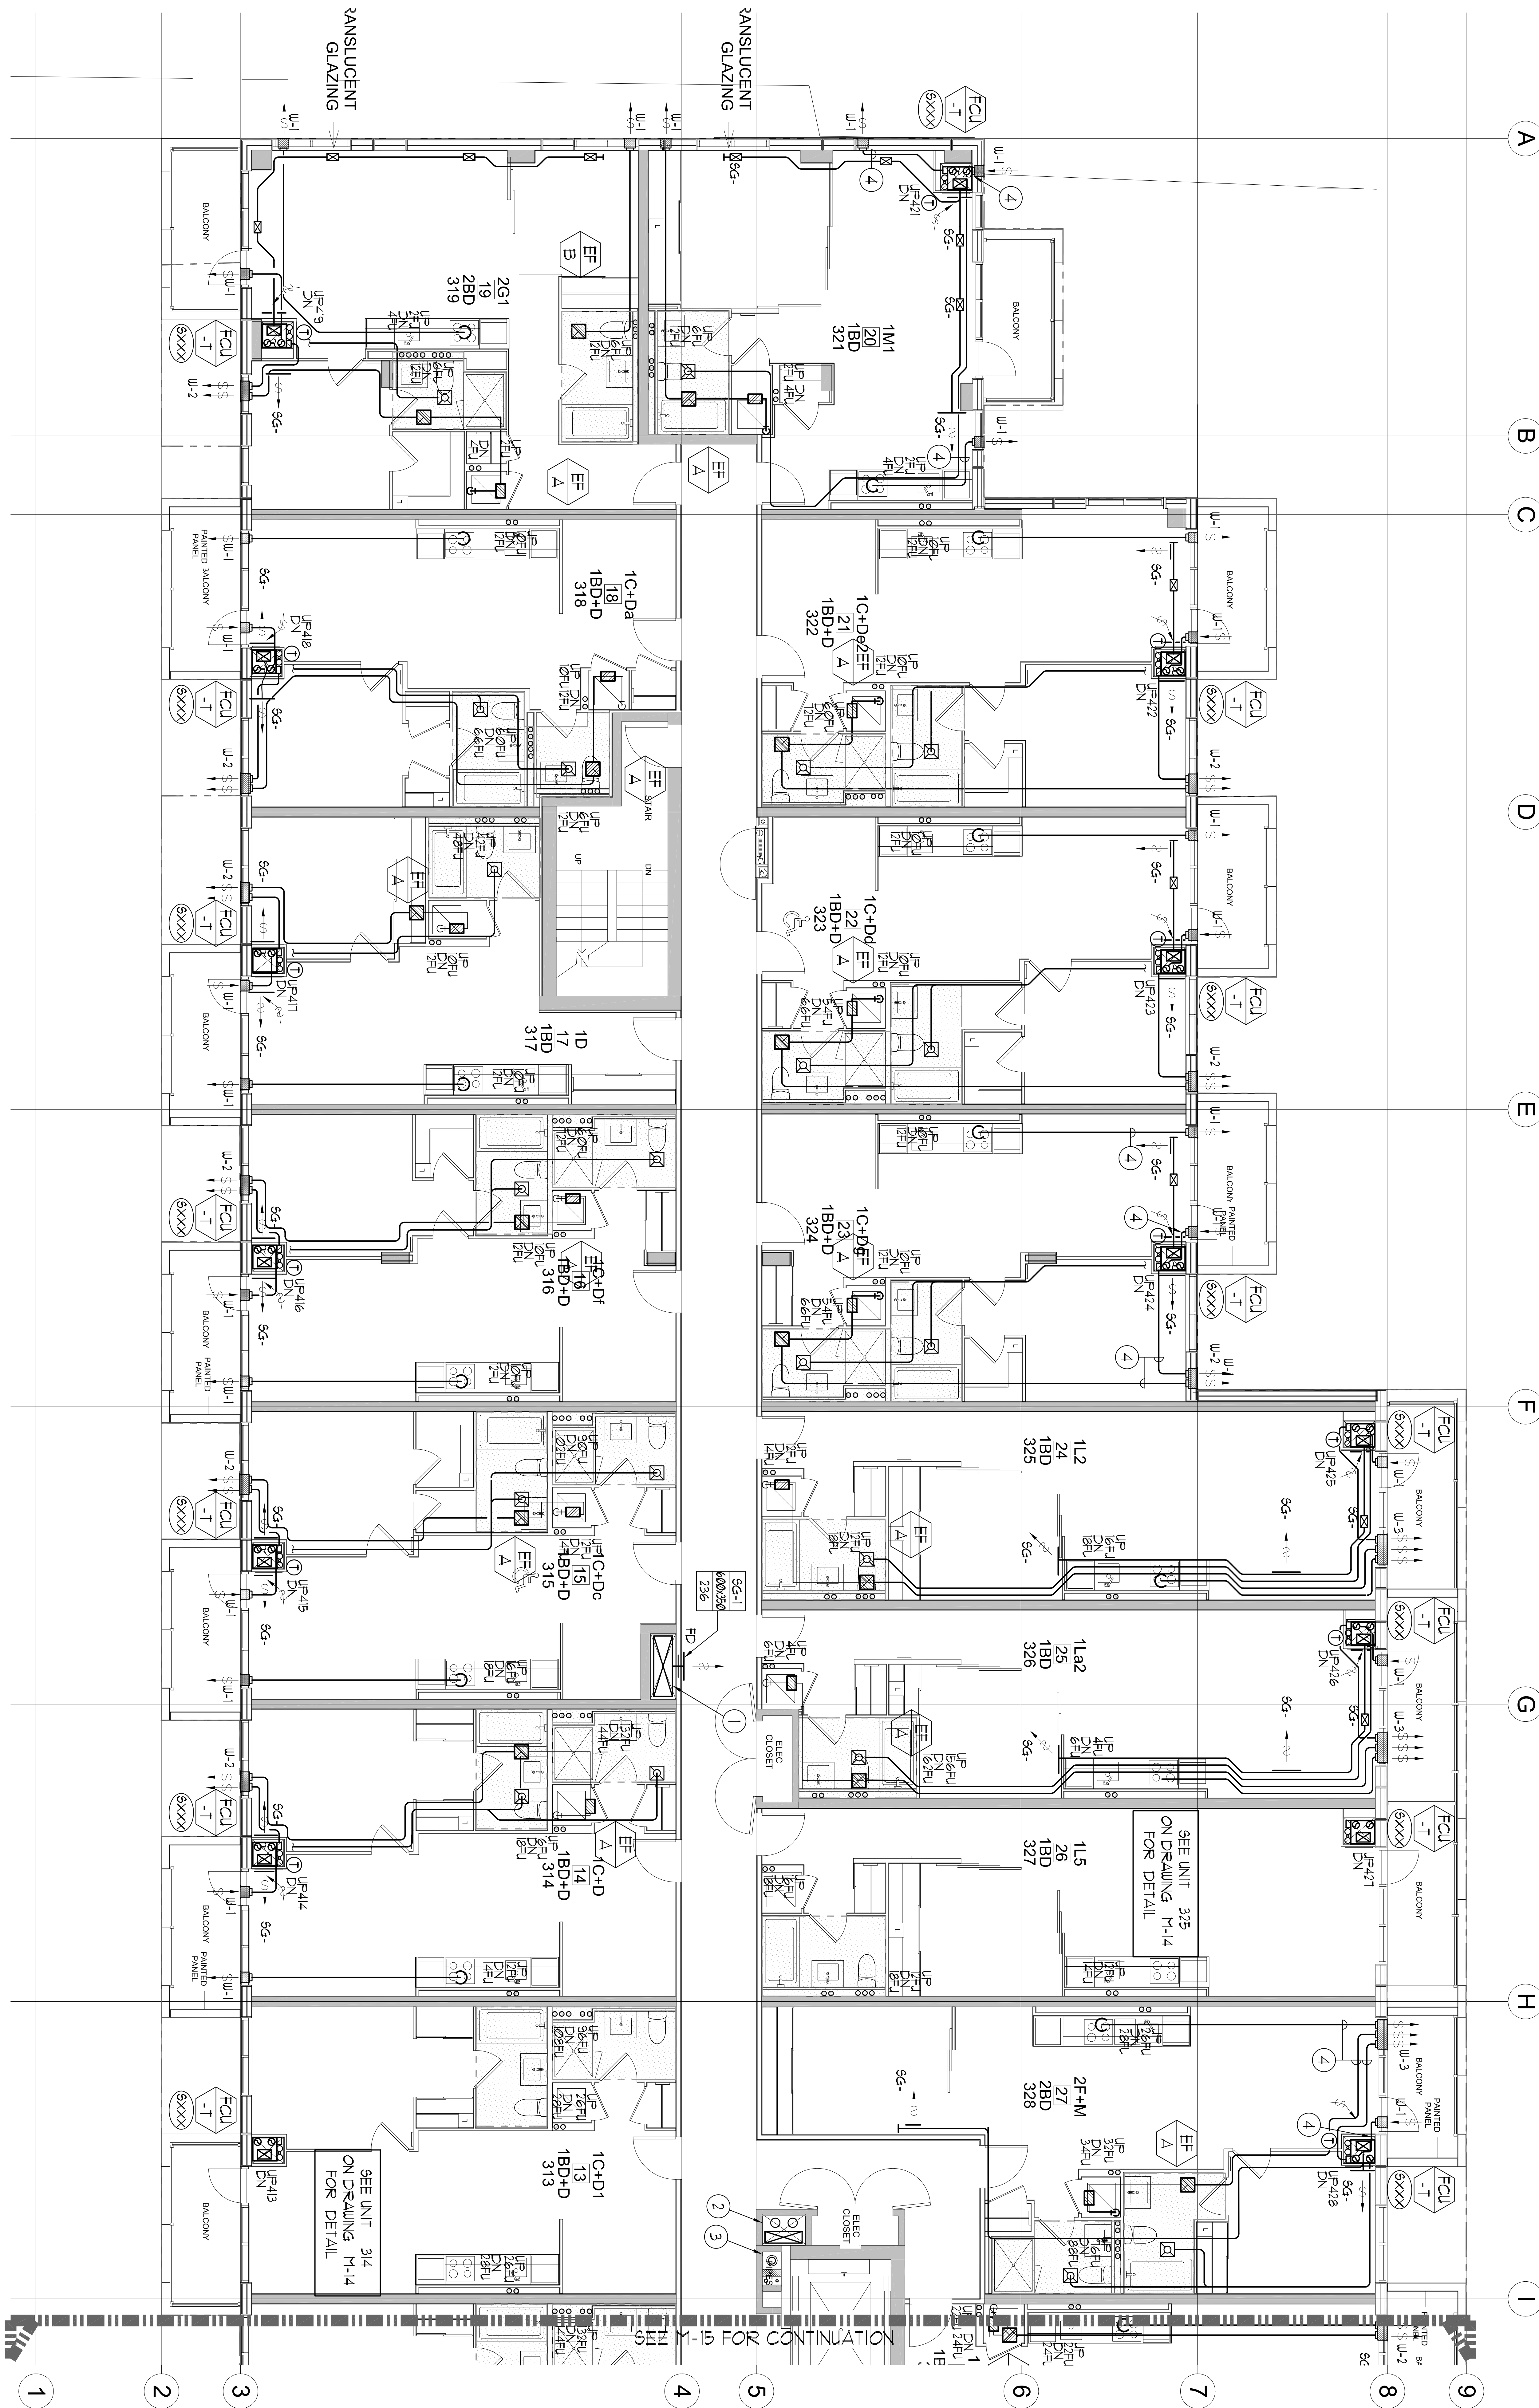[illegible]

KEY PLAN

N.T.3

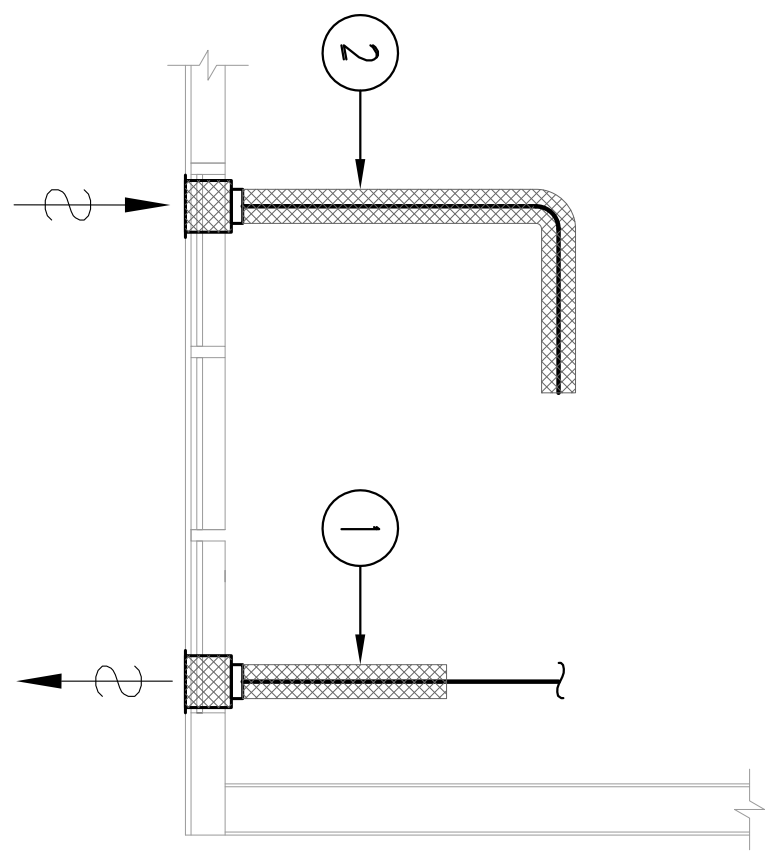

MAKE EXHAUST DUCTWORK



.....

INSUITE FOUR DIMENSIONS

GRILLE SIZING TABLE			
DESIGNATION	SIZE	L/S	L/S RECOMMENDATION
95-A	300X100	11-10	
95-B	300X150	11-93	
95-C	400X150	94-140	
95-D	450X150	141-188	
EG-A	150X150	35	
W-1	225X200	210mm(L)	
W-2	425X200	INFLATED	
W-3	635X200	WALL BOX	

DUCT SIZING TABLE (400 mm, 800 FPM)			
DESIGNATION	L/S	DUCT SIZE	DUCT SIZE
(A)	47	120X150	
(B)	11	150X150	
(C)	34	200X150	
(D)	118	300X150	
(E)	141	250X150	
(F)	65	300X150	

VERTICAL FAN COIL SIZE			
DESIGNATION	MODEL	W x D	NOTE
FCU-1T	480	500X660	
FCU-1BT	600	500X660	
FCU-1T	800	550X660	
FCU-1ST	1000	550X660	
FCU-1T	1200	550X660	

NOTE:
A FIN OF 12mm IS REQUIRED ON
THE SIDE OF FINE ROBER

GENERAL NOTES:


- 1) CONTRACTOR SHALL CO-ORDINATE ARCHITECTURAL, STRUCTURAL, LIGHTING, HVAC, SPRINKLER DRAWINGS TO AVOID AREAS OF CONFLICT AND TO MAINTAIN CEILING HEIGHTS.
- 2) CONTRACTOR SHALL REPORT ALL DISCREPANCIES AND AREAS OF CONFLICT TO THE ENGINEER PRIOR TO WORK BEGINS.
- 3) PROVIDE EXPANSION CHAMBERS FOR ALL KITCHEN SINKS.
- 4) SEE INSTALLATION DETAILS DRAWINGS FOR WASHERS DON'T THE WATER SINK/NOT CONNECTION DETAILS.

- REFER TO DWG. M-X FOR ACOUSTIC NOTES

NOTES:

- ① SOUTH EAST SHAFT - A RYON GAS TO RISE DUCT SERVING CORRIDOR FROM ROOM 910 TO 806 SEE VENTILATION RISER DIAGRAM FOR DETAILS.
- ② SOUTH EAST SHAFT B - FROM GAS TO 1/4" FIA DUCT SERVING CORRIDOR FROM ROOM 910 TO 101F SEE VENTILATION RISER DIAGRAM FOR DETAILS.
- ③ PIPE SHAFT - REFERS TO PIPE RISER DETAIL ON THIS DRAWING FOR DETAILS.
- ④ BOB KITCHEN / DRYER / WIR / FCU INTAKE / FCU EXHAUST DUCT. (TYPICAL UNLESS OTHERWISE NOTED).

[illegible]

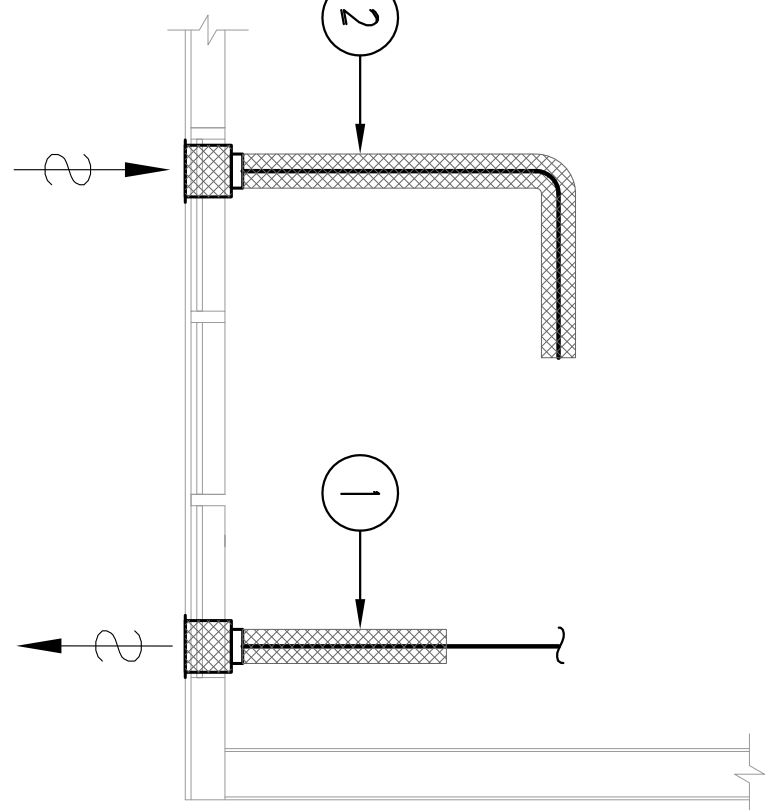

- ALL DIMENSIONS IN MM.
- HEIGHT OF FCU IS 2Ø23.



- ALL DIMENSIONS IN MM.
- HEIGHT OF FCU IS 2Ø23.

① EXHAUST DUCTWORK TO BE CUI" THICK THERMAL INSULATION (FT FROM EXTERNAL WALL) (TYPICAL)

② FIA IN/FAE DUCTWORK TO BE CUI" THICK THERMAL INSULATION FOR ENTIRE LENGTH FROM EXTERIOR WALL TO RSV FOL (TYPICAL)

TYPICAL DETAIL INSULATION FOR HVAC EXHAUST DUCTWORK

NTS

[illegible]

- 1) CONTRACTOR SHALL CO-ORDINATE ARCHITECTURAL, STRUCTURAL, LIGHTING, HVAC, SHUTTERS, DRAININGS TO AVOID AREAS OF CONFLICT AND TO MAINTAIN CEILING HEIGHTS.
- 2) CONTRACTOR SHALL REPORT ALL DISCREPANCIES AND AREA OF CONFLICTS TO THE ENGINEER PRIOR TO WORK BEGINS.
- 3) PROVIDE EXPANDED CHAMBERS FOR ALL KITCHEN SINKS.
- 4) SEE INSTALLATION DETAILS DRAWINGS FOR WASHBASIN, HOT & COLD WATER, SANITARY CONNECTION DETAILS.

LINE, SANITARY AND VENT LINES TO EACH FIXTURE EQUIPMENT INCLUDING WATER CLOSERS, LAVATOIRES, BATHS, SHOWERS, KITCHEN SINK, WASHING MACHINES, DISHWASHERS, AND FLOOR DRAINS.

- 6) ALL VENT PIPE INSTALLATION TO COMPLY WITH PLUMBING CODES.
- 7) FOR D.H.C. W/ RISER SIZES, REFER TO RISER DIAGRAM
- 8) FIRE DAMPERS ARE REQUIRED TO BE LISTED AND ARE TO HAVE FIRE PROTECTION RATING OF THE PENETRATED FIRE SEPARATION.

SYMBOL		DESCRIPTION
	WATER SUPPLY AND RETURN	
	LIQUID REFRIGERANT	
	GAS REFRIGERANT	
	RETURN AIR DUCT	
	SUPPLY AIR DUCT	
	RETURN DUCT	
	SUPPLY DUCT	
	RETURN DUCT	
	SUPPLY DUCT	
	RETURN DUCT	


- 1) CONTRACTOR SHALL CO-ORDINATE ARCHITECTURAL, STRUCTURAL, LIGHTING, HVAC, CIRCULATING DRAWINGS TO AVOID AREAS OF CONFLICT AND TO MAINTAIN CEILING HEIGHTS.
- 2) CONTRACTOR SHALL REPORT ALL DISCREPANCIES AND AREAS OF CONFLICTS TO THE ENGINEER PRIOR TO WORK BEGINS.
- 3) PROVIDE EXPANSION CHAMBERS FOR ALL KITCHEN SINKS.
- 4) SEE INSTALLATION DETAILS DEMANDING FOR WASHER DONT HIC WATER SINK/ART CONNECTION DETAILS.
- 5) SUPPLY AND INSTALL COMPLETE DOMESTIC HOT AND COLD WATER LINES (SANITARY AND VENTS) TO EACH FIXTURE /EQUIPMENT INCLUDING WATER CILIENTS, LAVATORY BASINS, SHOWERS, KITCHEN SINK, WASHING MACHINES, DISHWASHERS AND FLOOR DRAINS TO BE INSTALLED WITHIN THE SPECIFIED SCHEDULED TIME FRAME TO BE LOCALIZED SHUT-OFF VALVES.
- 6) ALL VENT PIPE INSTALLATION TO COMPLY WITH PLUMBING CODES.
- 7) FOR DUCT, W/ RISER SIZES, REFER TO RISER DIAGRAM
- 8) FIRE DUCTS, ARE REQUIRED TO BE LISTED AND ARE TO HAVE FIRE PROTECTION RATING OF THE PENETRATED FIRE SEPARATION.
- 9) THE FLOORING PENETRATING THE VARIOUS FIRE SEPARATION IS REQUIRED TO BE TESTED(ORPED WITH A LISTED FIRESTOPPING MATERIAL IN ACCORDANCE WITH IBC ARTICLE 3151).
- 10) THE FIRE HOSE CONNECT THAT ARE RECESSED INTO THE EXIT STAIR SHAFTS ARE REQUIRED TO BE SEPARATED FROM THE EXIT STAIR BY A 2 HR FIRE SEPARATION.
- 11) NO FLEXIBLE DUCT SHALL BE USED FOR ANY IN-SUITE DUCTWORK
- 12) PROVIDE 25MM EXTERNAL INSULATION TO ENTER FRESH AIR DUCT FROM EXTERIOR WALL TO EXRY FAN COIL UNIT.
- 13) DRYER EXHAUST DUCT SHALL BE 8"X10" AND CORROSION-RESISTANT MATERIAL. FLEXIBLE CONNECTION IS NOT ACCEPTABLE).




REFER TO DWG. M-X FOR ACOUSTIC NOTES

2850mm CLEAR FLOOR TO UNDERSLAB

NOTES:

- ① SOUTH F.A. SHALT A ROOM G/F TO 4/F DUCT SERVING CORRIDOR ROOM 9/F TO 14/F. SEE VENTILATION RISER DIAFRAM FOR DETAILS.
- ② SOUTH F.A. SHALT B ROOM G/F TO 4/F F.A. DUCT SERVING CORRIDOR ROOM 9/F TO 14/F. SEE VENTILATION RISER DIAFRAM FOR DETAILS.
- ③ PIPE SHALT - REFERS TO PIPE RISER DETAIL ON THIS DRAWING FOR DETAILS.
- ④ BOB KITCHEN / DRYER / WUR / FOU INTAKE / FOU EXHAUST DUCT (TYPICAL UNLESS OTHERWISE NOTED)

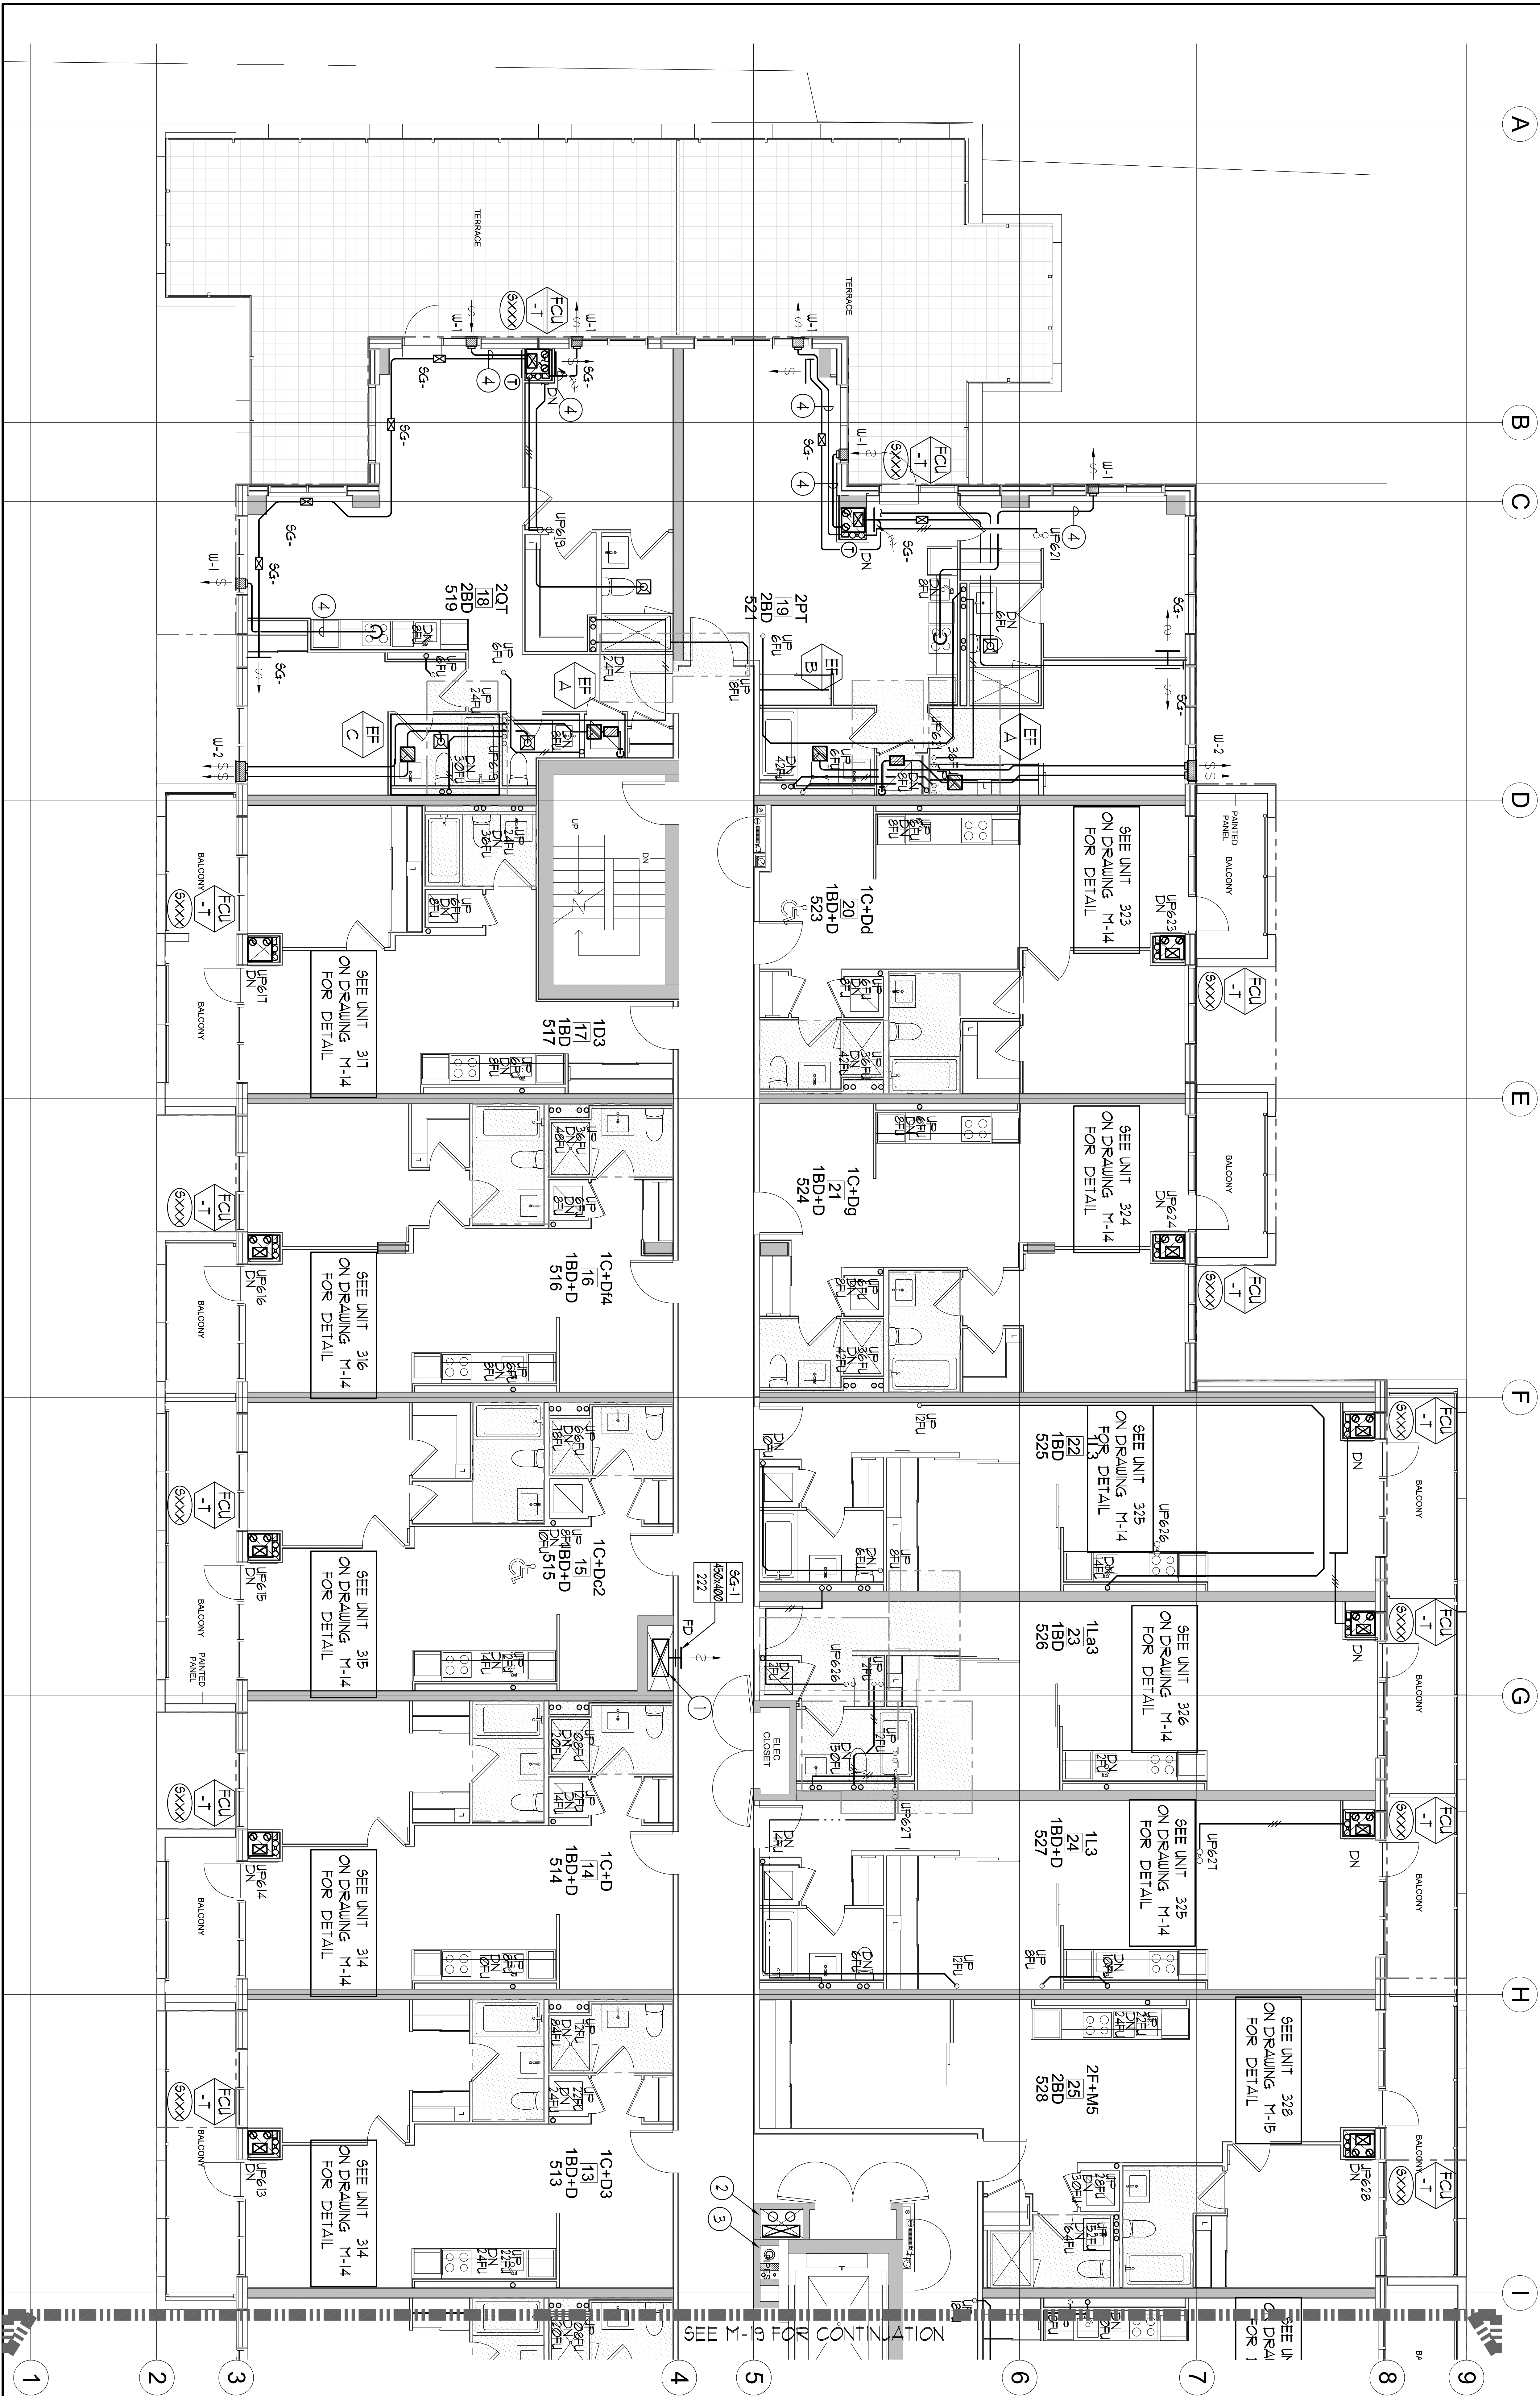[illegible][illegible]

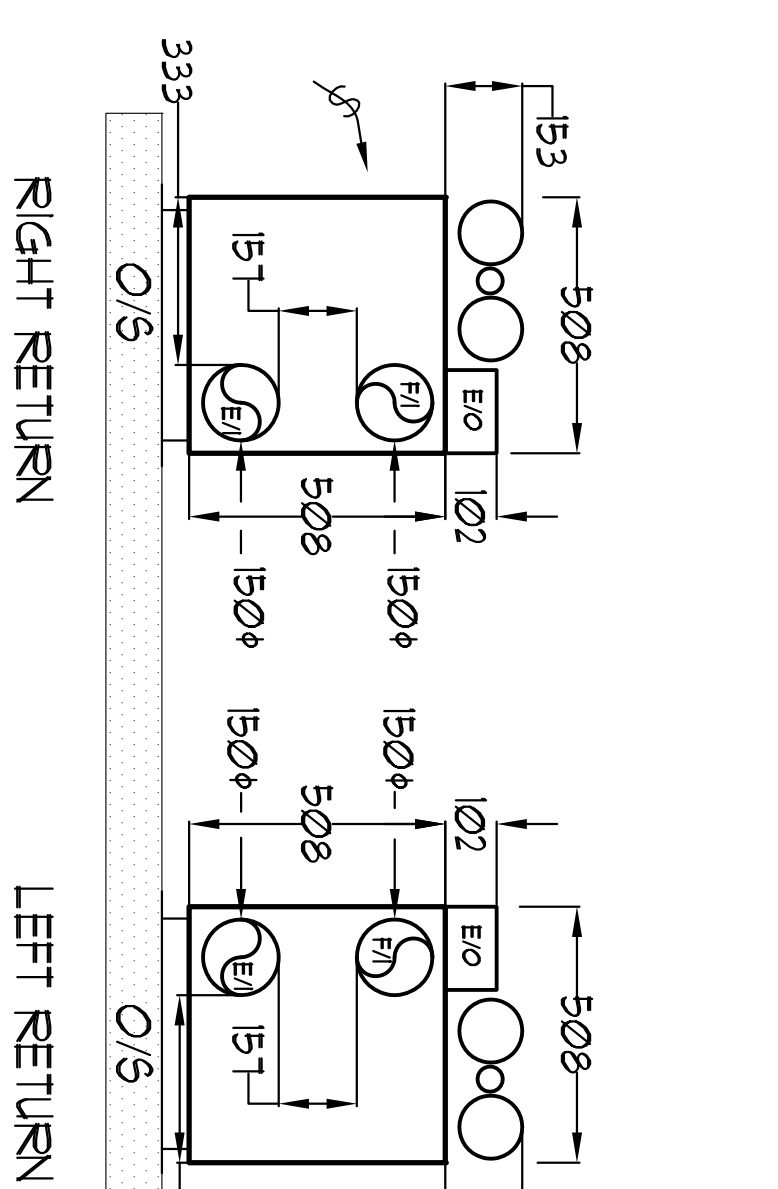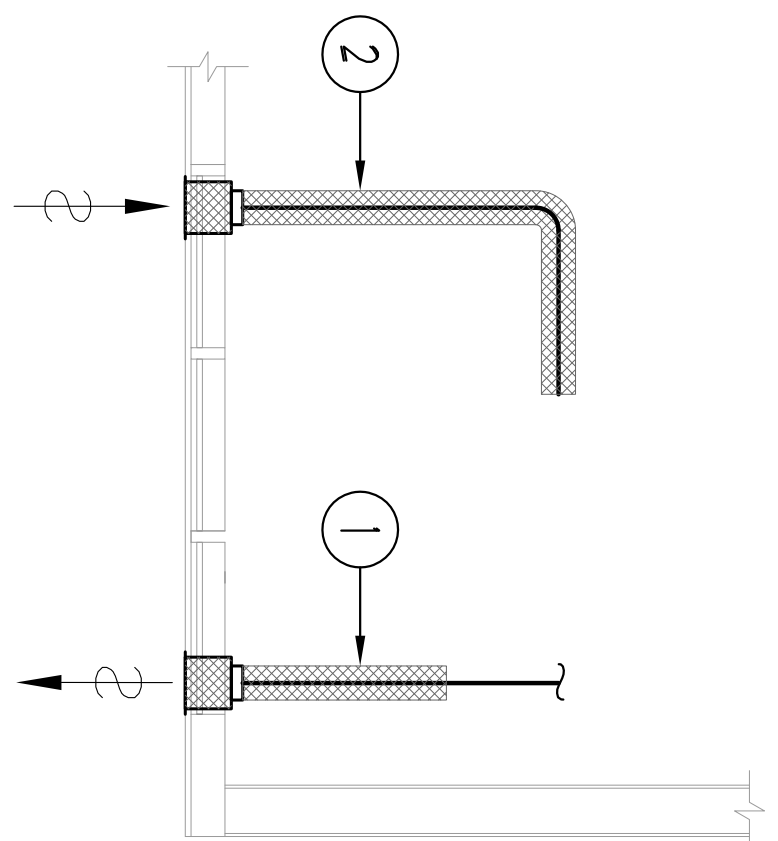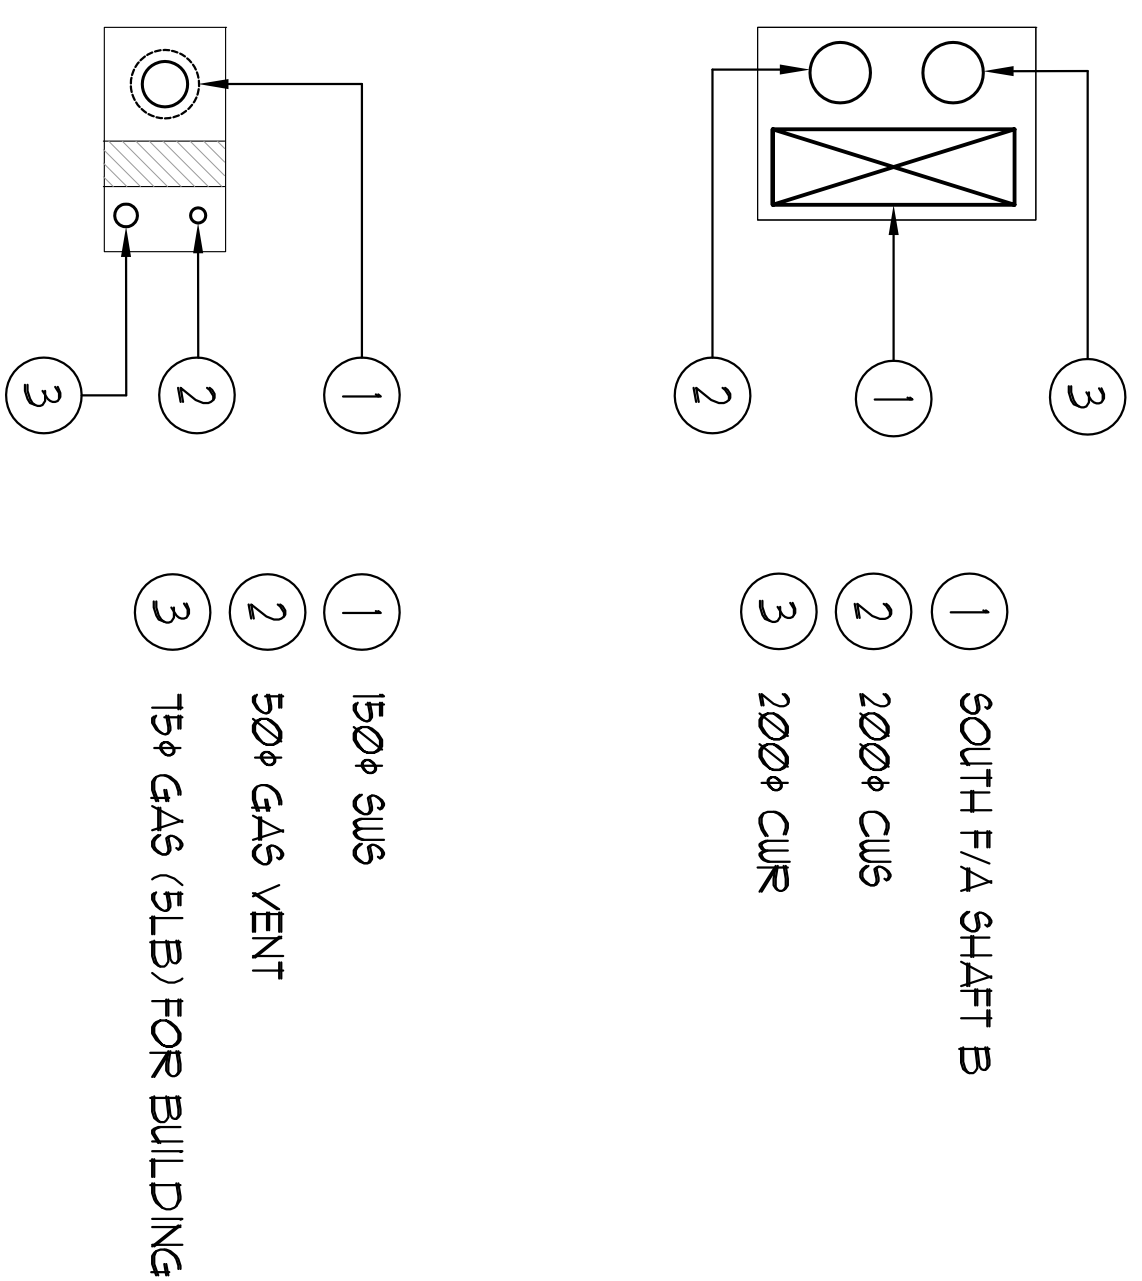

The diagram illustrates the components of the South F/A Shaft B. It consists of two views: a top view and a side view. The top view shows a rectangular shaft with a central cross-section, labeled 1 (South F/A Shaft B), 2 (200° CUS), and 3 (100° CLR). The side view shows a cross-section of the shaft, labeled 1 (ISO SUS), 2 (50° GAS VENT), and 3 (15° GAS (BLE) FOR BUILDING).

① EXHAUST DUCTWORK TO BE CUI 1" THICK THERMAL INSULATION 6H FROM EXTERNAL WALL. (TYPICAL)

② FIA INTAKE DUCTWORK TO BE CUI 1" THICK THERMAL INSULATION FOR ENTIRE LENGTH FROM EXTERIOR WALL TO EAV FOL. (TYPICAL)

TYPICAL DETAIL INSULATION FOR
INTAKE/EXHAUST DUCTWORK

NT5

NOTE:
 - ALL DIMENSIONS IN MM
 - HEIGHT OF FCU IS 100.

RIGHT RETURN

LEFT RETURN


[illegible]

GRILLE SIZING TABLE			
DESIGNATION	SIZE	L / 5' (mm)	W / 4' (mm)
GC-4	300x300	711-100	685-100
GC-6	300x150	711-50	342-50
GC-8	400x150	914-50	342-50
GC-10	450x150	1118-50	342-50
GC-12	450x150	35	35
GC-14	275x200	200(ML)	200(ML)
GC-16	475x300	INSLATED	INSLATED
GC-18	675x300	WALL BOX	WALL BOX

DESIGNATION	L/s	DUCT SIZE	DESIGNATION	L/s	DUCT SIZE
(A)	41	100x150	(G)	189	350x150
(B)	71	150x150	(H)	236	450x150
(C)	94	200x150	(J)	263	500x150
(D)	118	250x150	(K)	330	600x150
(E)	141	300x150	(L)	377	500x200
(F)	165	350x150			

- GENERAL NOTES:
- 1) CONTRACTOR SHALL CO-ORDINATE ARCHITECTURAL, STRUCTURAL, LIGHTING, HVAC, MECHANICAL DRAININGS TO AVOID AREA OF CONFLICT AND TO MAINTAIN CEILING HEIGHTS.
- 2) CONTRACTOR SHALL REPORT ALL DISCREPANCIES AND AREA OF CONFLICTS TO THE ENGINEER PRIOR TO WORK BEGINS.
- 3) PROVIDE EXPANSION CHAMBERS FOR ALL KITCHEN SINKS.
- 4) SEE INSTALLATION DETAILS & DRAINING FOR WASHBASIN, HIC WATER SINK, HART CONNECTION DETAILS.
- 5) SUPPLY & INSTALL COMPLETE DOMESTIC HOT AND COLD WATER LINES, SANITARY AND VENT LINES TO EACH FIXTURE EQUIPMENT INCLUDING WATER CLOSETS, LAVATORIES, BATHING SHOWERS, KITCHEN SINK, LAVATORIES, WATER CLOSETS AND WASHING MACHINE TO BE CUL LOCALIZED SHUT-OFF VALVES.
- 6) ALL VENT PIPE INSTALLATION TO COMPLY WITH PLUMBING CODES.
- 7) FOR D.H.C. W. RISER SIZES REFER TO RISER DIAGRAM.
- 8) FIRE DRYERS ARE REQUIRED TO BE LISTED AND ARE TO HAVE FIRE PROTECTION RATING OF THE FURNISHED FIRE SEPARATION.

SYMBOL	DESCRIPTION
	SWITCH
	SWITCH
	SWITCH, 2-OR MORE
	SWITCH, 2-OR MORE
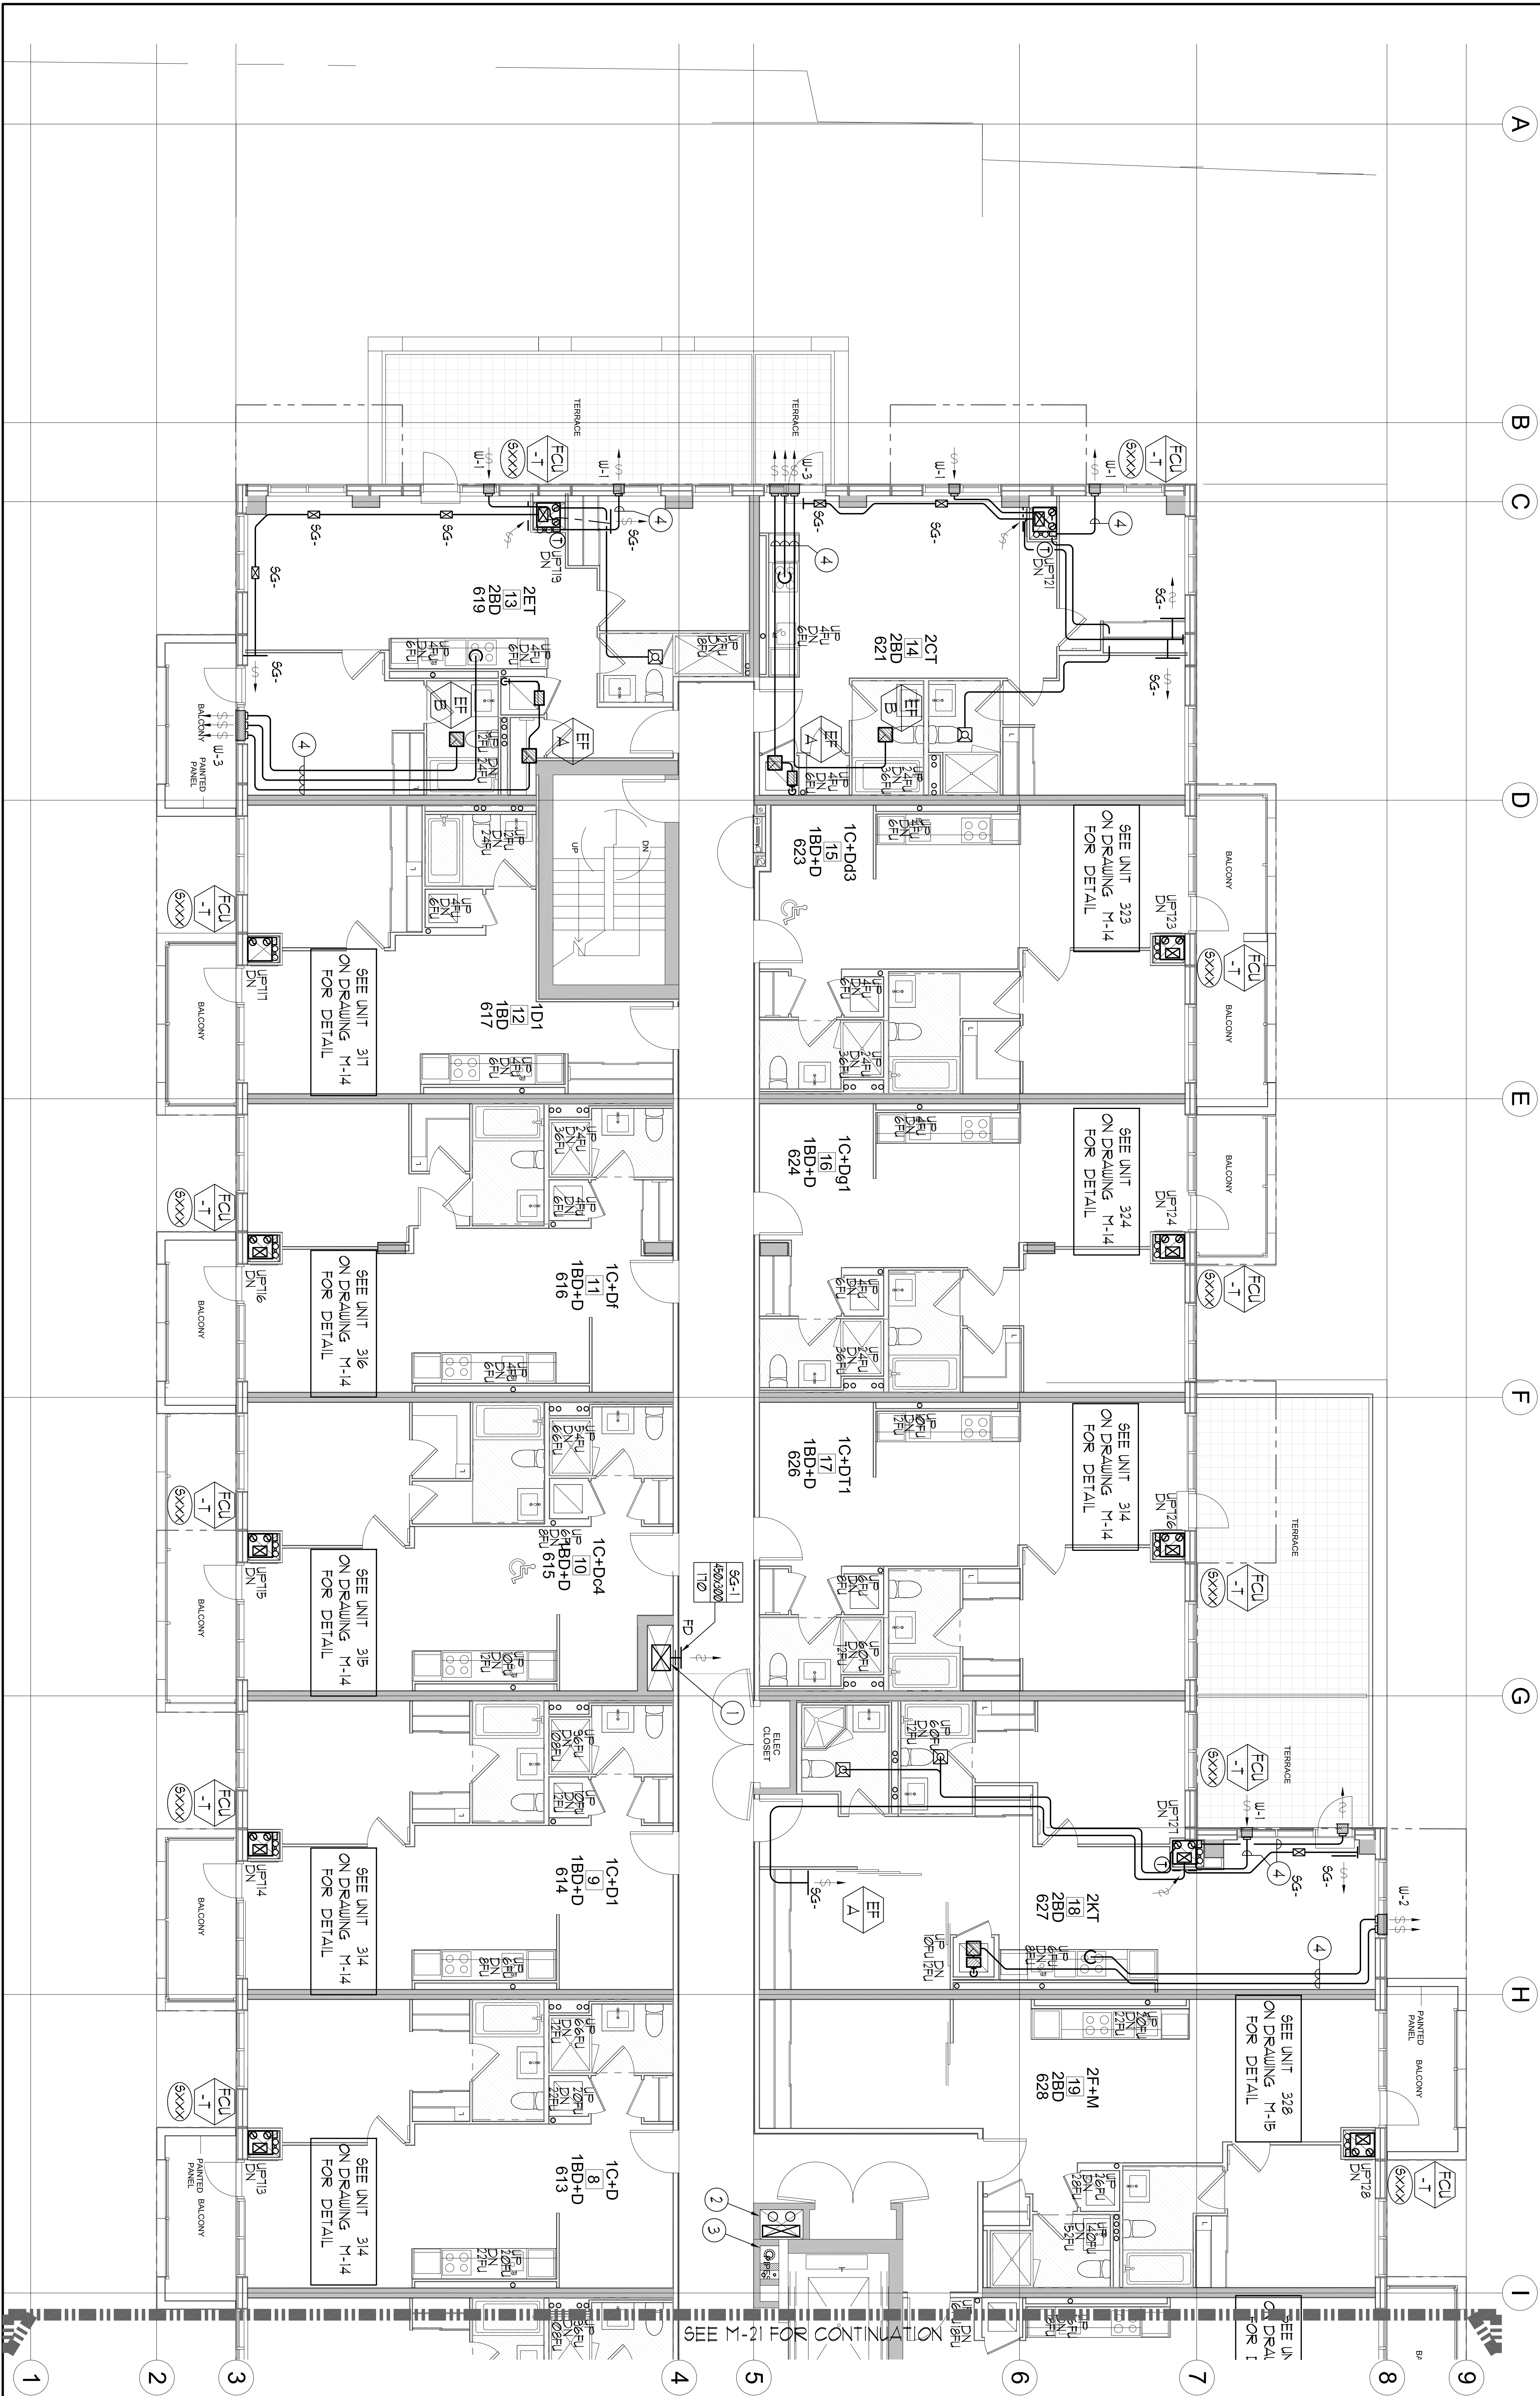

GENERAL NOTES:



- 1) CONTRACTOR SHALL CO-ORDINATE ARCHITECTURAL, STRUCTURAL, LIGHTING, HVAC, SPRINKLER, DRAININGS TO AVOID AREAS OF CONFLICT AND TO MAINTAIN CEILING HEIGHTS.
- 2) CONTRACTOR SHALL REPORT ALL DISCREPANCIES AND AREA OF CONFLICTS TO THE ENGINEER PRIOR TO WORK BEGINS.
- 3) PROVIDE EXPANSION CHAMBERS FOR ALL KITCHEN SINKS.
- 4) SEE INSTALLATION DETAILS & DRAWINGS FOR WASHER DON'T HIC WATER SANITARY CONNECTION DETAILS.
- 5) SUPPLY & INSTALL COMPLETE DOMESTIC HOT AND COLD WATER LINES, SANITARY AND VENT LINES TO EACH FIXTURE/ EQUIPMENT INCLUDING WATER CLOSETS, LAVATORIES, BATHS, SHOWERS, KITCHEN SINK, WASHING MACHINES, DISHWASHERS AND FLOOR DRAINS, KITCHEN SINK, LAVATORIES, WATER CLOSETS AND WASHING MACHINE TO BE COLD LOCAL TED SHUT-OFF VALVES.
- 6) ALL VENT PIPE INSTALLATION TO COMPLY WITH PLUMBING CODES.
- 7) FOR D.H.C. W/ RISER SIZES, REFER TO RISER DIAGRAM.
- 8) FIRE DRYERS ARE REQUIRED TO BE LISTED AND ARE TO HAVE FIRE PROTECTION RATING OF THE FURNITURED FIRE SEPARATION.
- 9) THE PLUMBING PENETRATING THE VARIOUS FIRE SEPARATION IS REQUIRED TO BE FIRESTOPPED WITH A LISTED FIRESTOPPING MATERIAL IN ACCORDANCE WITH OGC ARTICLE 3.181.
- 10) THE FIRE HOSE CABINET THAT ARE RECESSED INTO THE EXIT STAIR SHAFTS ARE REQUIRED TO BE SEPARATED FROM THE EXIT STAIR BY A 1 HR FIRE SEPARATION.
- 11) NO FLEXIBLE DUCT SHALL BE USED FOR ANY IN-SUITE DUCTWORK.
- 12) PROVIDE 100MM EXTERNAL INSULATION TO ENTIRE FRESH AIR DUCT FROM EXTERIOR EXHAUST TO EXHAUST UNIT.
- 13) DRYER EXHAUST DUCT SHALL BE PROOF AND CORROSION RESISTANT MATERIAL, FLEXIBLE CONNECTION IS NOT ACCEPTABLE.

REFER TO Dwg. M-X FOR ACoustic NOTES

NOTES:

Δ 2190mm CLEAR FLOOR TO UNDERSLAB

[illegible][illegible]

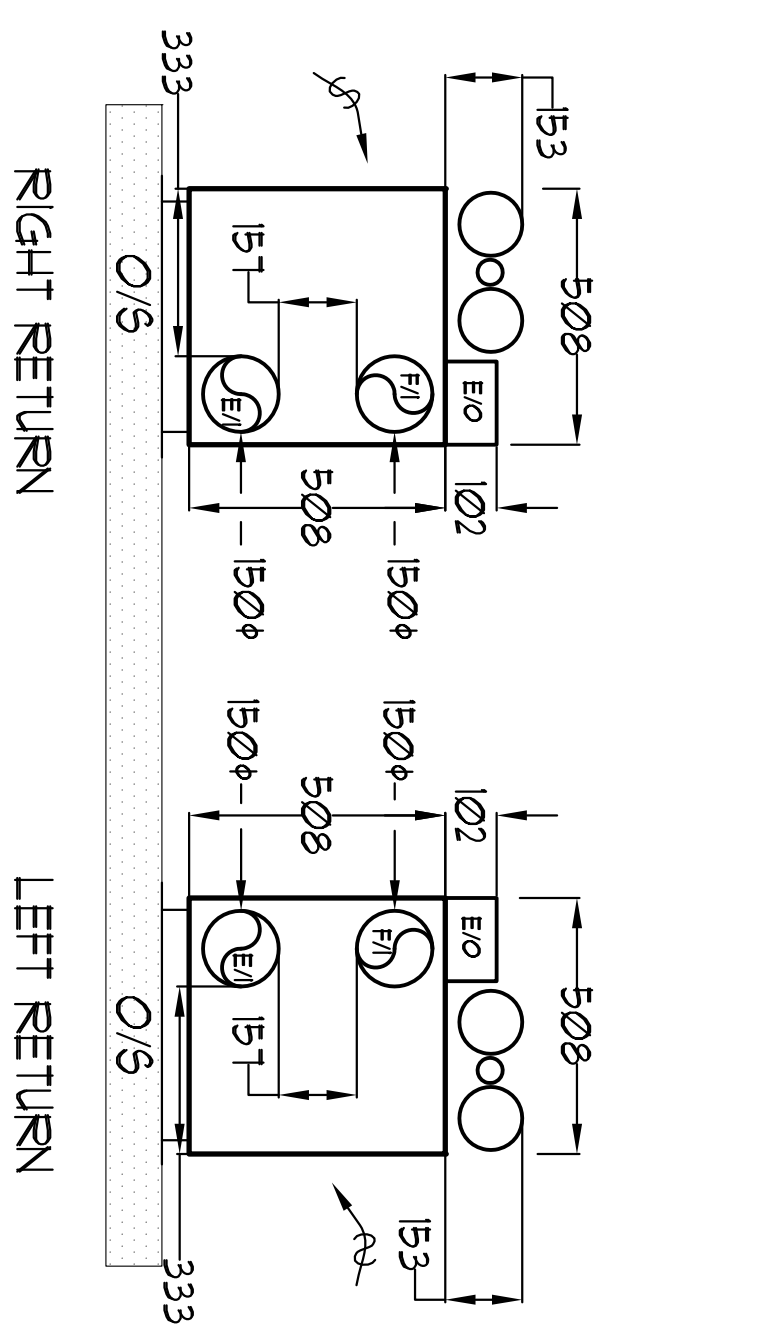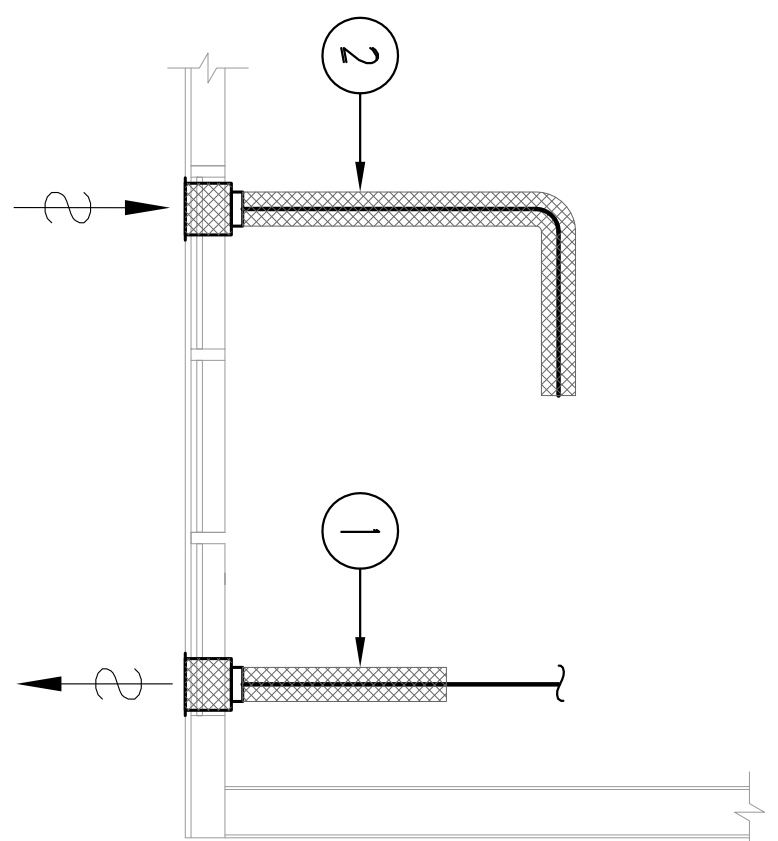

- ALL DIMENSIONS IN MM
- HEIGHT OF FCU IS 2,023

- 1 EXHAUST DUCTWORK TO BE C/W 1" THICK THERMAL INSULATION 6FT. FROM EXTERNAL WALL. (TYPICAL)
- 2 F/A INTAKE DUCTWORK TO BE C/W 1" THICK THERMAL INSULATION FOR ENTIRE LENGTH FROM EXTERIOR WALL TO EXHAUST

SOUTH PIPE SHAFT: 2/F - 7/F

NTS

INSUITE FCU DIMENSIONS

NTS

[illegible]

GRILLE SILING TABLE			VERTICAL PAN COL SIRE		
DESIGNATION	SIZE	U/S REMARKS	DESIGNATION	MODEL	W x D
95-A	300x100	41-10	FCU-1	450	50x60
95-B	300x150	41-53	FCU-1T	600	50x60
95-C	400x150	94-40	FCU-2T	800	50x66,60
95-D	450x150	141-88	FCU-25T	1000	55x66,60
EG-A	150x150	35	FCU-3	1200	55x66,60
U-1	225x150	210x111			
U-2	425x100	INSLATED			
U-3	625x100	WALL BOX			

NOTE:
1. ALL DIMENSION IS REQUIRED ON THE SIDE OF PIPE RISER

DUCT SIZING TABLE
(406 m/s, 800 FPM)

DESIGNATION	L/s	DUCT SIZE	DESIGNATION	L/s	DUCT SIZE
(A)	471	100x150	(G)	195	350x150
(B)	711	150x150	(H)	236	450x150
(C)	94	100x150	(J)	283	500x150
(D)	118	100x150	(K)	330	600x150
(E)	141	250x150	(L)	377	500x200
(F)	165	300x150			

GENERAL NOTES:

- 1) CONTRACTOR SHALL CO-ORDINATE ARCHITECTURAL, STRUCTURAL, LIGHTING, HVAC, MECHANICAL DRAWINGS TO AVOID AREAS OF CONFLICT AND TO PLANNING FLOOR HEADS.
- 2) CONTRACTOR SHALL REPORT ALL DISCREPANCIES AND AREA OF CONFLICTS TO THE ENGINEER PRIOR TO WORK BEGINS.
- 3) PROVIDE EXPANSION CHAMBERS FOR ALL KITCHEN SINKS.
- 4) SEE INSTALLATION DETAILS DRAWING FOR WASHER DOWN HOT WATER SANITARY CONNECTION DETAILS.
- 5) SHUT UP AND UNFILL COLD WATER DOMESTIC HOT AND COLD WATER SINKS, SANITARY AND VENT LINES TO EACH-FIXTURE EQUIPMENT INCLUDING WATERS CLOSERS, LAUNDRERS, BATHING SHOWERS, KITCHEN SINK, WASHING MACHINES, DISHWASHERS, AND FLOOR DRAIN, KITCHEN SINK, LAUNDRERS, WATERS CLOSERS AND WASHING MACHINE TO BE C/W LOCALIZED SHUT-OFF VALVES.
- 6) ALL VENT PIPE INSTALLATION TO COMPLY WITH PLUMBING CODES
- 7) FOR DUCT, W/ RISER SIZES, REFER TO RISER DIAGRAM
- 8) FIRE CHIMNEYS ARE REQUIRED TO BE LISTED AND ARE TO HAVE FIRE PROTECTION RATING OF THE FURNITURED FIRE SEPARATION.
- 9) THE PIPING PENETRATING THE VARIOUS FIRE SEPARATION IS REQUIRED TO BE TESTED (OR DUCT) A LISTED FIRESTOPPING MATERIAL IN ACCORDANCE WITH CBC ARTICLE 3101.
- 10) THE FIRE HOSE CABINET THAT ARE RECESSED INTO THE EXIST STAIR SHAFTS ARE REQUIRED TO BE SEPARATED FROM THE EXIST STAIR BY A 2 HR FIRE SEPARATION.
- 11) NO FLEXIBLE DUCT SHALL BE USED FOR ANY IN-SUITE DUCTWORK.
- 12) PROVIDE 10CM EXTERNAL INSULATION TO ENTIRE FRESH AIR DUCT FROM EXTERIOR WALL TO EXIST AIR COIL UNIT.
- 13) DETERMINE EXHAUST DUCT SHALL BE 8"ØØØØ AND CORROSION-RESISTANT MATERIAL, FLEXIBLE CONNECTION IS NOT ACCEPTABLE.


REFER TO DWG. M-X FOR ACOUSTIC NOTES

2750mm CLEAR FLOOR TO UNDERSLAE


NOTES:

- ① SOUTH F.A. SHAFT - A ROOM G/F TO 8/F DUCT SERVING CORRIDOR ROOM FROM 8/F TO 8/F SEE VENTILATION RISER DUCTS FOR DETAILS
- ② SOUTH F.A. SHAFT - B ROOM G/F TO 14/F F.A. DUCT SERVING CORRIDOR FROM 9/F TO 14/F SEE VENTILATION RISER DUCTS FOR DETAILS
- ③ PIPE SHAFT - SEEMS TO PIPE RISER DETAIL ON THIS DRAWING FOR DETAILS
- ④ BOB KITCHEN / DRESSING / W.I.R. / FOL IN / KAE / FOL EXHAUST SYSTEM (TYPICAL UNLESS OTHERWISE NOTED)

[illegible]

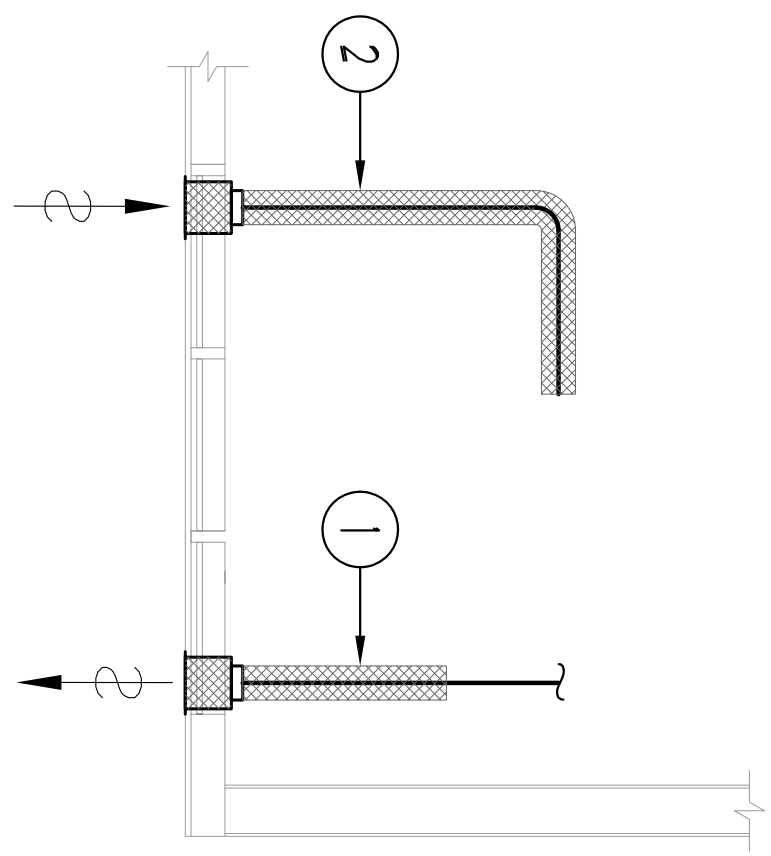

- ALL DIMENSIONS IN FT
- HEIGHT OF FCU IS 2.022

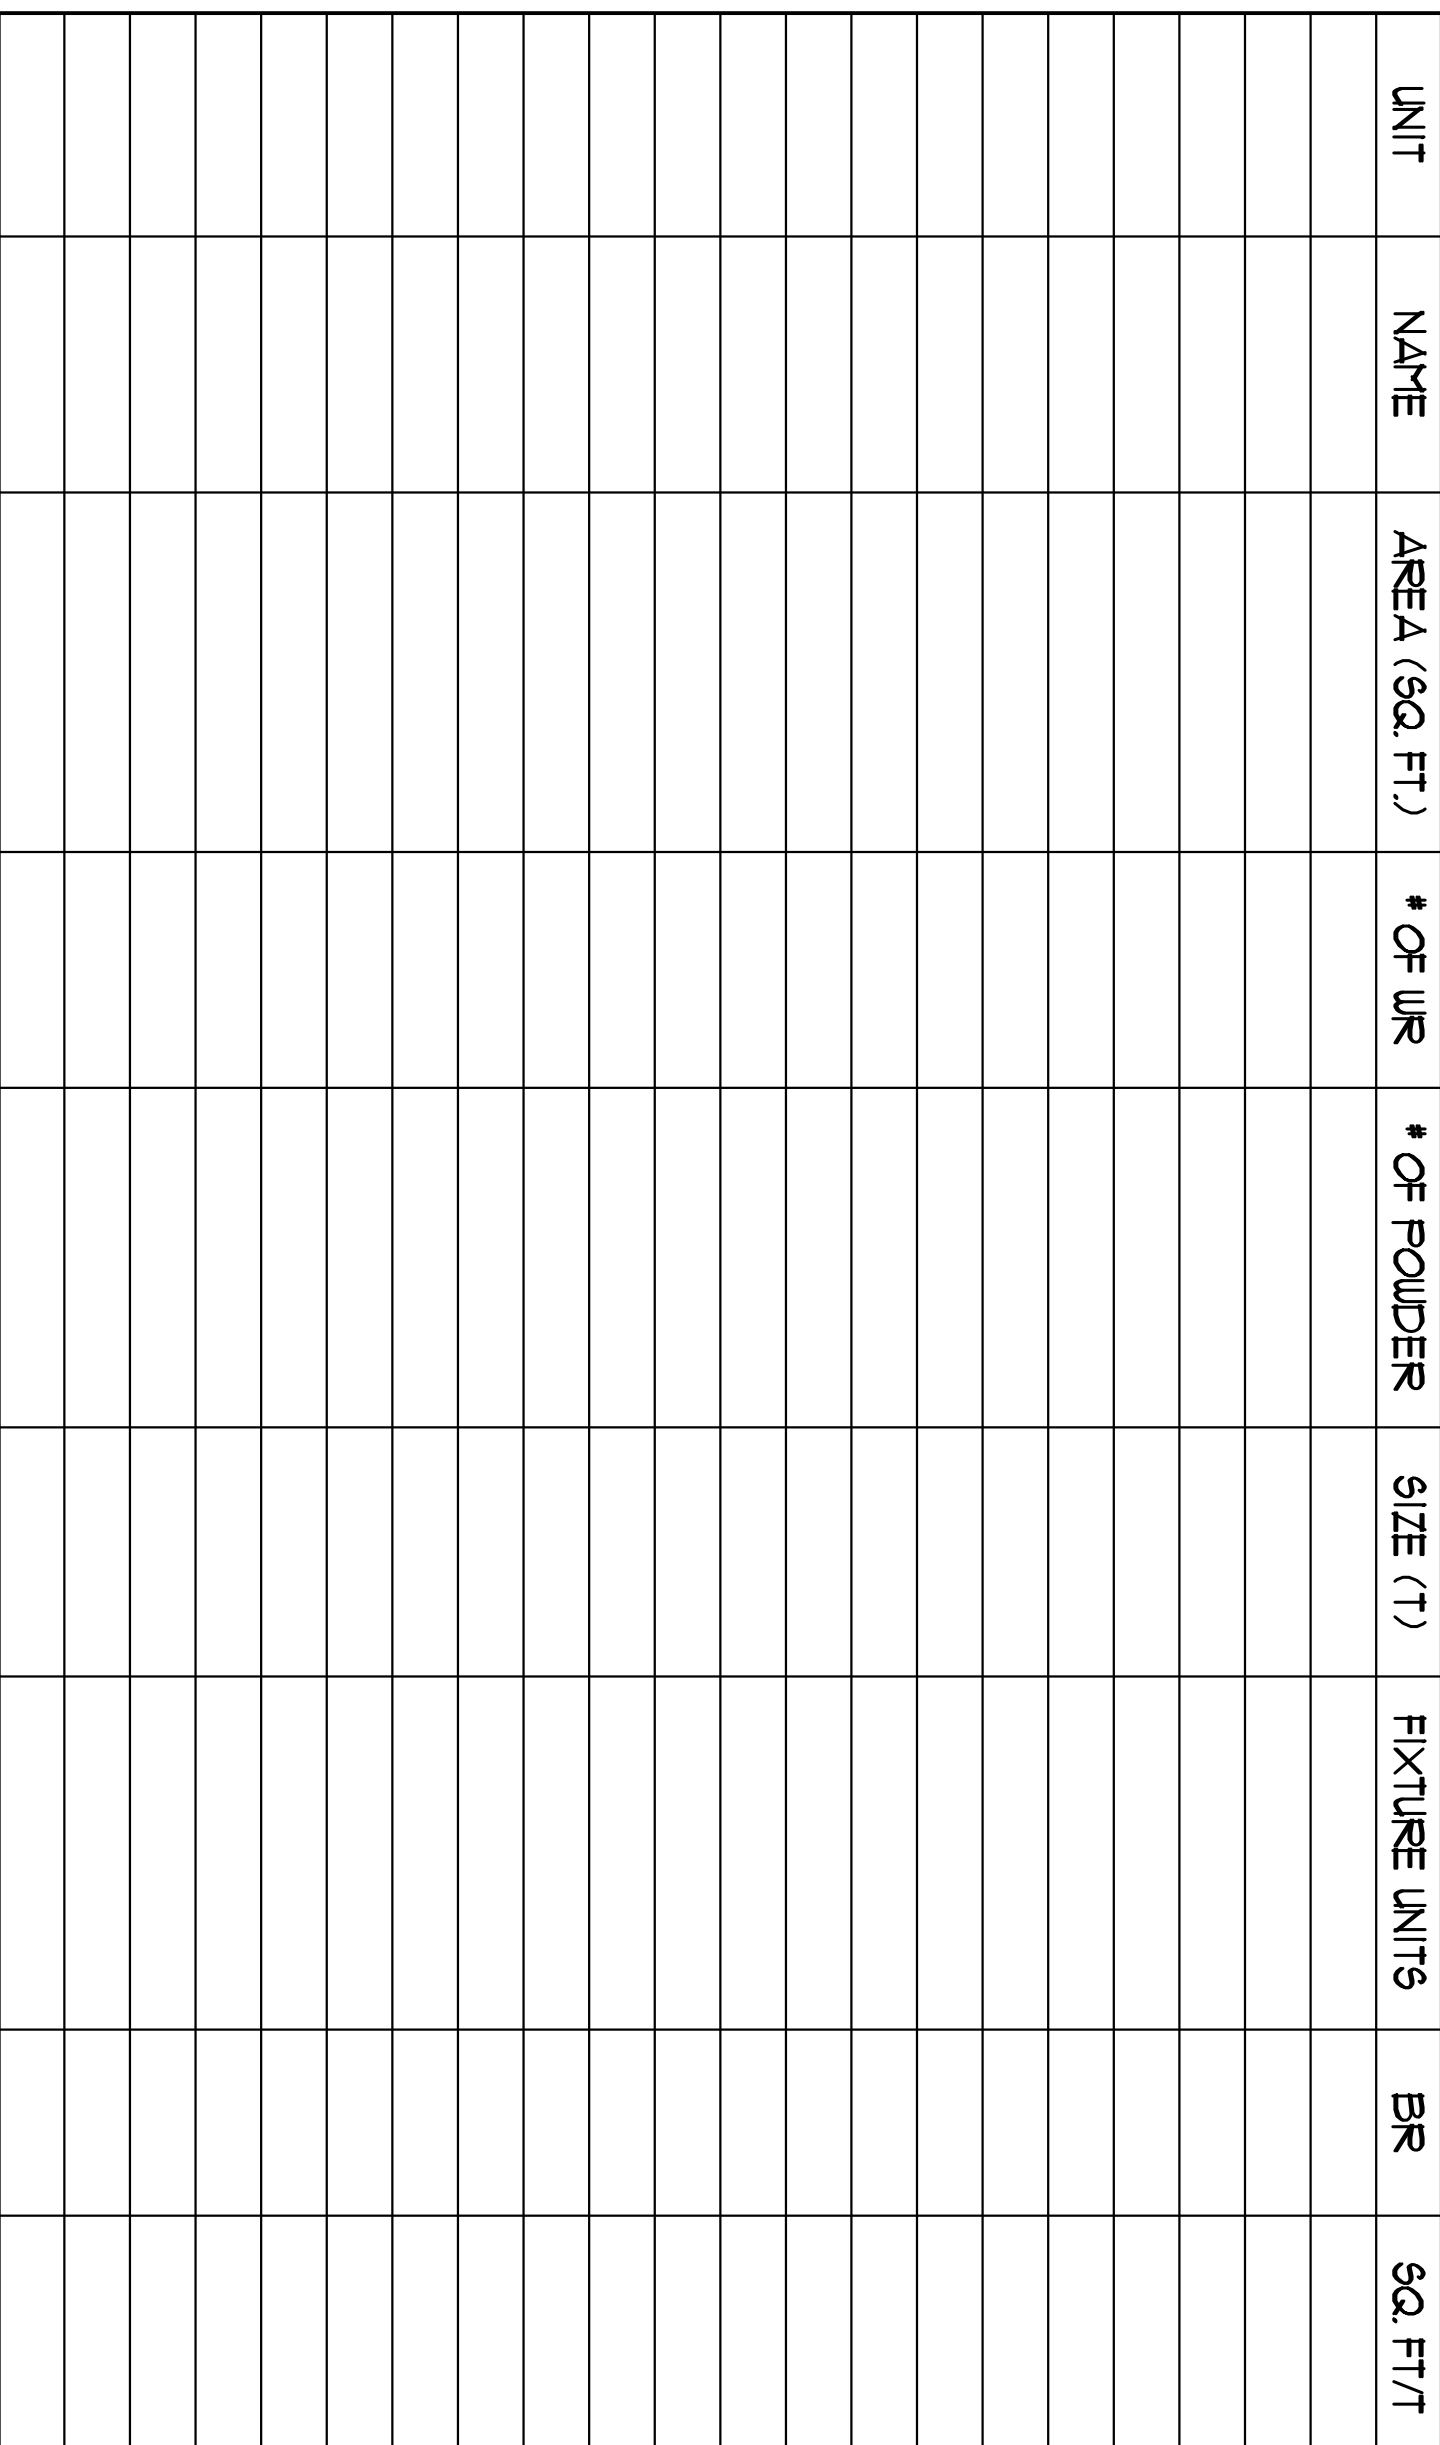

VERTICAL FAN COIL SIZE		
DESIGNATION	MODEL	W X D
FCU-1T	400	500x660
FCU-1S1	600	500x660
FCU-2T	800	500x660
FCU-2S1	1000	550x660
FCU-3T	1200	550x660

NOTE:
A MIN. OF 15mm IS REQUIRED FOR THE SIDE OF PIPE RISER

DESIGNATION	L/s	DUCT SIZE	DESIGNATION	L/s	DUCT SIZE
(A)	41	100x150	(G)	189	350x450
(B)	111	150x150	(H)	226	450x450
(C)	34	200x150	(I)	263	500x450
(D)	118	200x150	(K)	350	600x150
(E)	141	250x150	(L)	377	500x100
(F)	165	300x150			

XX) ERVs SHALL BE ISOLATED USING ISOLATORS INCORPORATING A SPRING ELEMENT AND A SECONDARY NEOPRENE IN-SHEAR ELEMENT IN SERIES. DUCTWORK SHALL BE DE-COUPLED FROM FAN BY FLEXIBLE CONNECTORS. ASSOCIATED DUCTWORK SHALL BE SUSPENDED ON HANGERS WITH NEOPRENE PADS.

XX) ALL HORIZONTAL SUPPLY AIR DUCTWORK SHALL BE C/W 25MM INTERNAL ACOUSTIC LINING AND SHALL BE SUSPENDED ON RUBBER PADS IN THE HANGERS. ELBOWS SHALL BE COMPLETE WITH TURNING VANES.

XX) ALL SYSTEM/DOMESTIC PIPE LOOPS OR OFFSETS WHICH ARE LARGER THAN 75 MM SHALL BE ISOLATED USING NEOPRENE IN-SHEAR HANGERS, AND ADDITIONAL 25 MM THICK RIBBED OR WATTLED NEOPRENE PADS IN THE SADDLES OF CLEVIS HANGERS.

12) ALL PIPES 50MM DIA. AND SMALLER SHALL BE ISOLATED WITH NEOPRENE PADS.

GENERAL NOTES:

- 1) CONTRACTOR SHALL CO-ORDINATE ARCHITECTURAL, STRUCTURAL, LIGHTING, HVAC, SHOWER DRAININGS TO AVOID AREAS OF CONFLICT AND TO MAINTAIN CEILING HEIGHTS.
- 2) CONTRACTOR SHALL REPORT ALL DISCREPANCIES AND AREA OF CONFLICTS TO THE ENGINEER PRIOR TO WORK BEGINS.
- 3) PROVIDE EXPANSION CHAMBERS FOR ALL KITCHEN SINKS.
- 4) SEE INSTALLATION DETAILS DRAWING FOR WASHER DRY, HIC, WATER SANITARY CONNECTION DETAILS.
- 5) SUPPLY AND INSTALL COMPLETE PEXBUTIC UDL AND COLD WATER SUPPLY AND RETURN PIPES TO EACH FIXTURE EQUIPMENT INCLUDING WATERS CLOSETS, LAVATORIES, BATHS, SHOWERS, KITCHEN SINK, WASHING MACHINES, DISHWASHERS, AND FLOOR DRAIN, KITCHEN SINK, LAVATORIES, WATERS CLOSETS AND WASHING MACHINE TO BE CU LOCALIZED SHUT-OFF VALVES.
- 6) ALL VENT PIPE INSTALLATION TO COMPLY WITH PLUMBING CODES.
- 7) FOR DRY, W, RISER, UTILITY, REFER TO RISER DIAGRAM.
- 8) FIRE DRYERS ARE REQUIRED TO BE LISTED AND ARE TO HAVE FIRE PROTECTION RATING OF THE PRETREATED FIRE SEPARATION.
- 9) THE FLOOR PENETRATING THE VARIOUS FIRE SEPARATION IS REQUIRED TO BE TESTED WITH A LISTED FIRESTOPPING MATERIAL IN ACCORDANCE WITH DEC. ARTICLE 3101.
- 10) THE FIRE HOSE CABINET THAT ARE RECESSED INTO THE EXIT STAIR SHAFTS ARE REQUIRED TO BE SEPARATED FROM THE EXIT STAIR BY A 2 HR. FIRE SEPARATION.
- 11) NO FLEXIBLE DUCT SHALL BE USED FOR ANY IN-SUITE DUCTWORK.
- 12) PROVIDE 25MM EXTERNAL INSULATION TO ENTIRE FRESH AIR DUCT FROM EXTERIOR WALL TO EXHAUST DUCT UNIT.
- 13) DRYER EXHAUST DUCT SHALL BE SMOOTH AND CORROSION-RESISTANT MATERIAL, FLEXIBLE CONNECTION IS NOT ACCEPTABLE.



△. 300MM CLEAR FLOOR TO UNDERLAYS

NOTES:

- ① SOUTH F/A SHAFT A FRESH AIR TO SH DUCT SERVING CORRIDOR FROM G/F TO 6/F SEE VENTILATION RISER DIAGRAM FOR DETAILS.
- ② SOUTH F/A SHAFT B FRESH AIR TO F/A F/A DUCT SERVING CORRIDOR FROM SH TO 14/F SEE VENTILATION RISER DIAGRAM FOR DETAILS.
- ③ PIPE SHAFT - REFER TO PIPE RISER DETAIL ON THIS DRAWING FOR DETAILS.
- ④ BOP KITCHEN / DRYER / W/IR / FOL IN TAKE / FOL EXHAUST DUCT, (KITCHEN, UNLESS OTHERWISE NOTED)

2. 3050mm CLEAR FLOOR TO UNDERSLAB

- ① SOUTH A SHUT - A ROOM G/F TO R/F DUCT SERVING CORRIDOR ROOM G/F TO R/F SEE VENTILATION RESER DUCT/LAID FOR DETAILS.
- ② SOUTH A SHUT - B FROM G/F TO R/F F.A DUCT SERVING CORRIDOR ROOM G/F TO R/F SEE VENTILATION RESER DUCT/LAID FOR DETAILS.
- ③ PIPE SHUT - REFERS TO PIPE RISER DETAIL ON THIS DRAWING FOR DETAILS.
- ④ BOB KITCHEN / DRYER / W/R / FOL INTAKE / FOL EXHAUST DUCT. (TYPICAL UNLESS OTHERWISE NOTED)

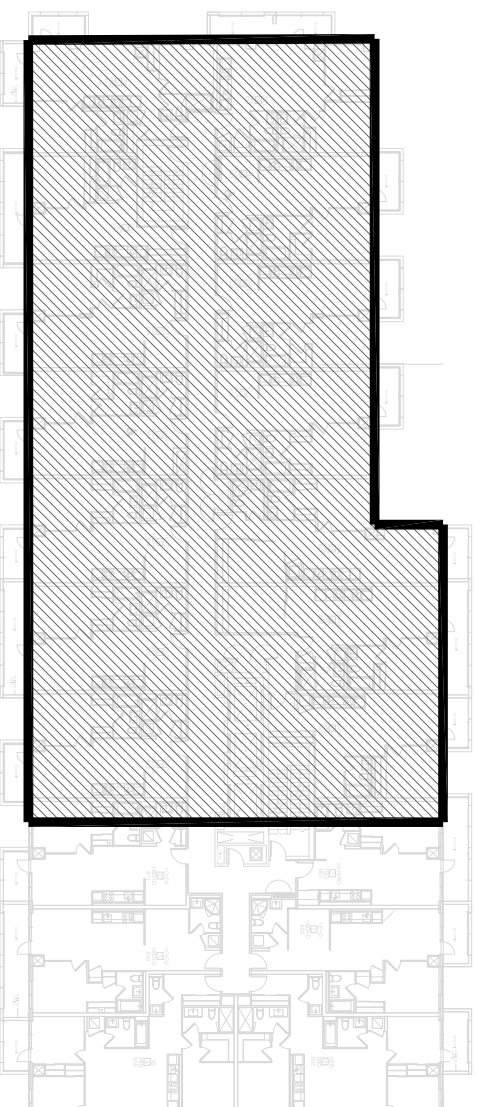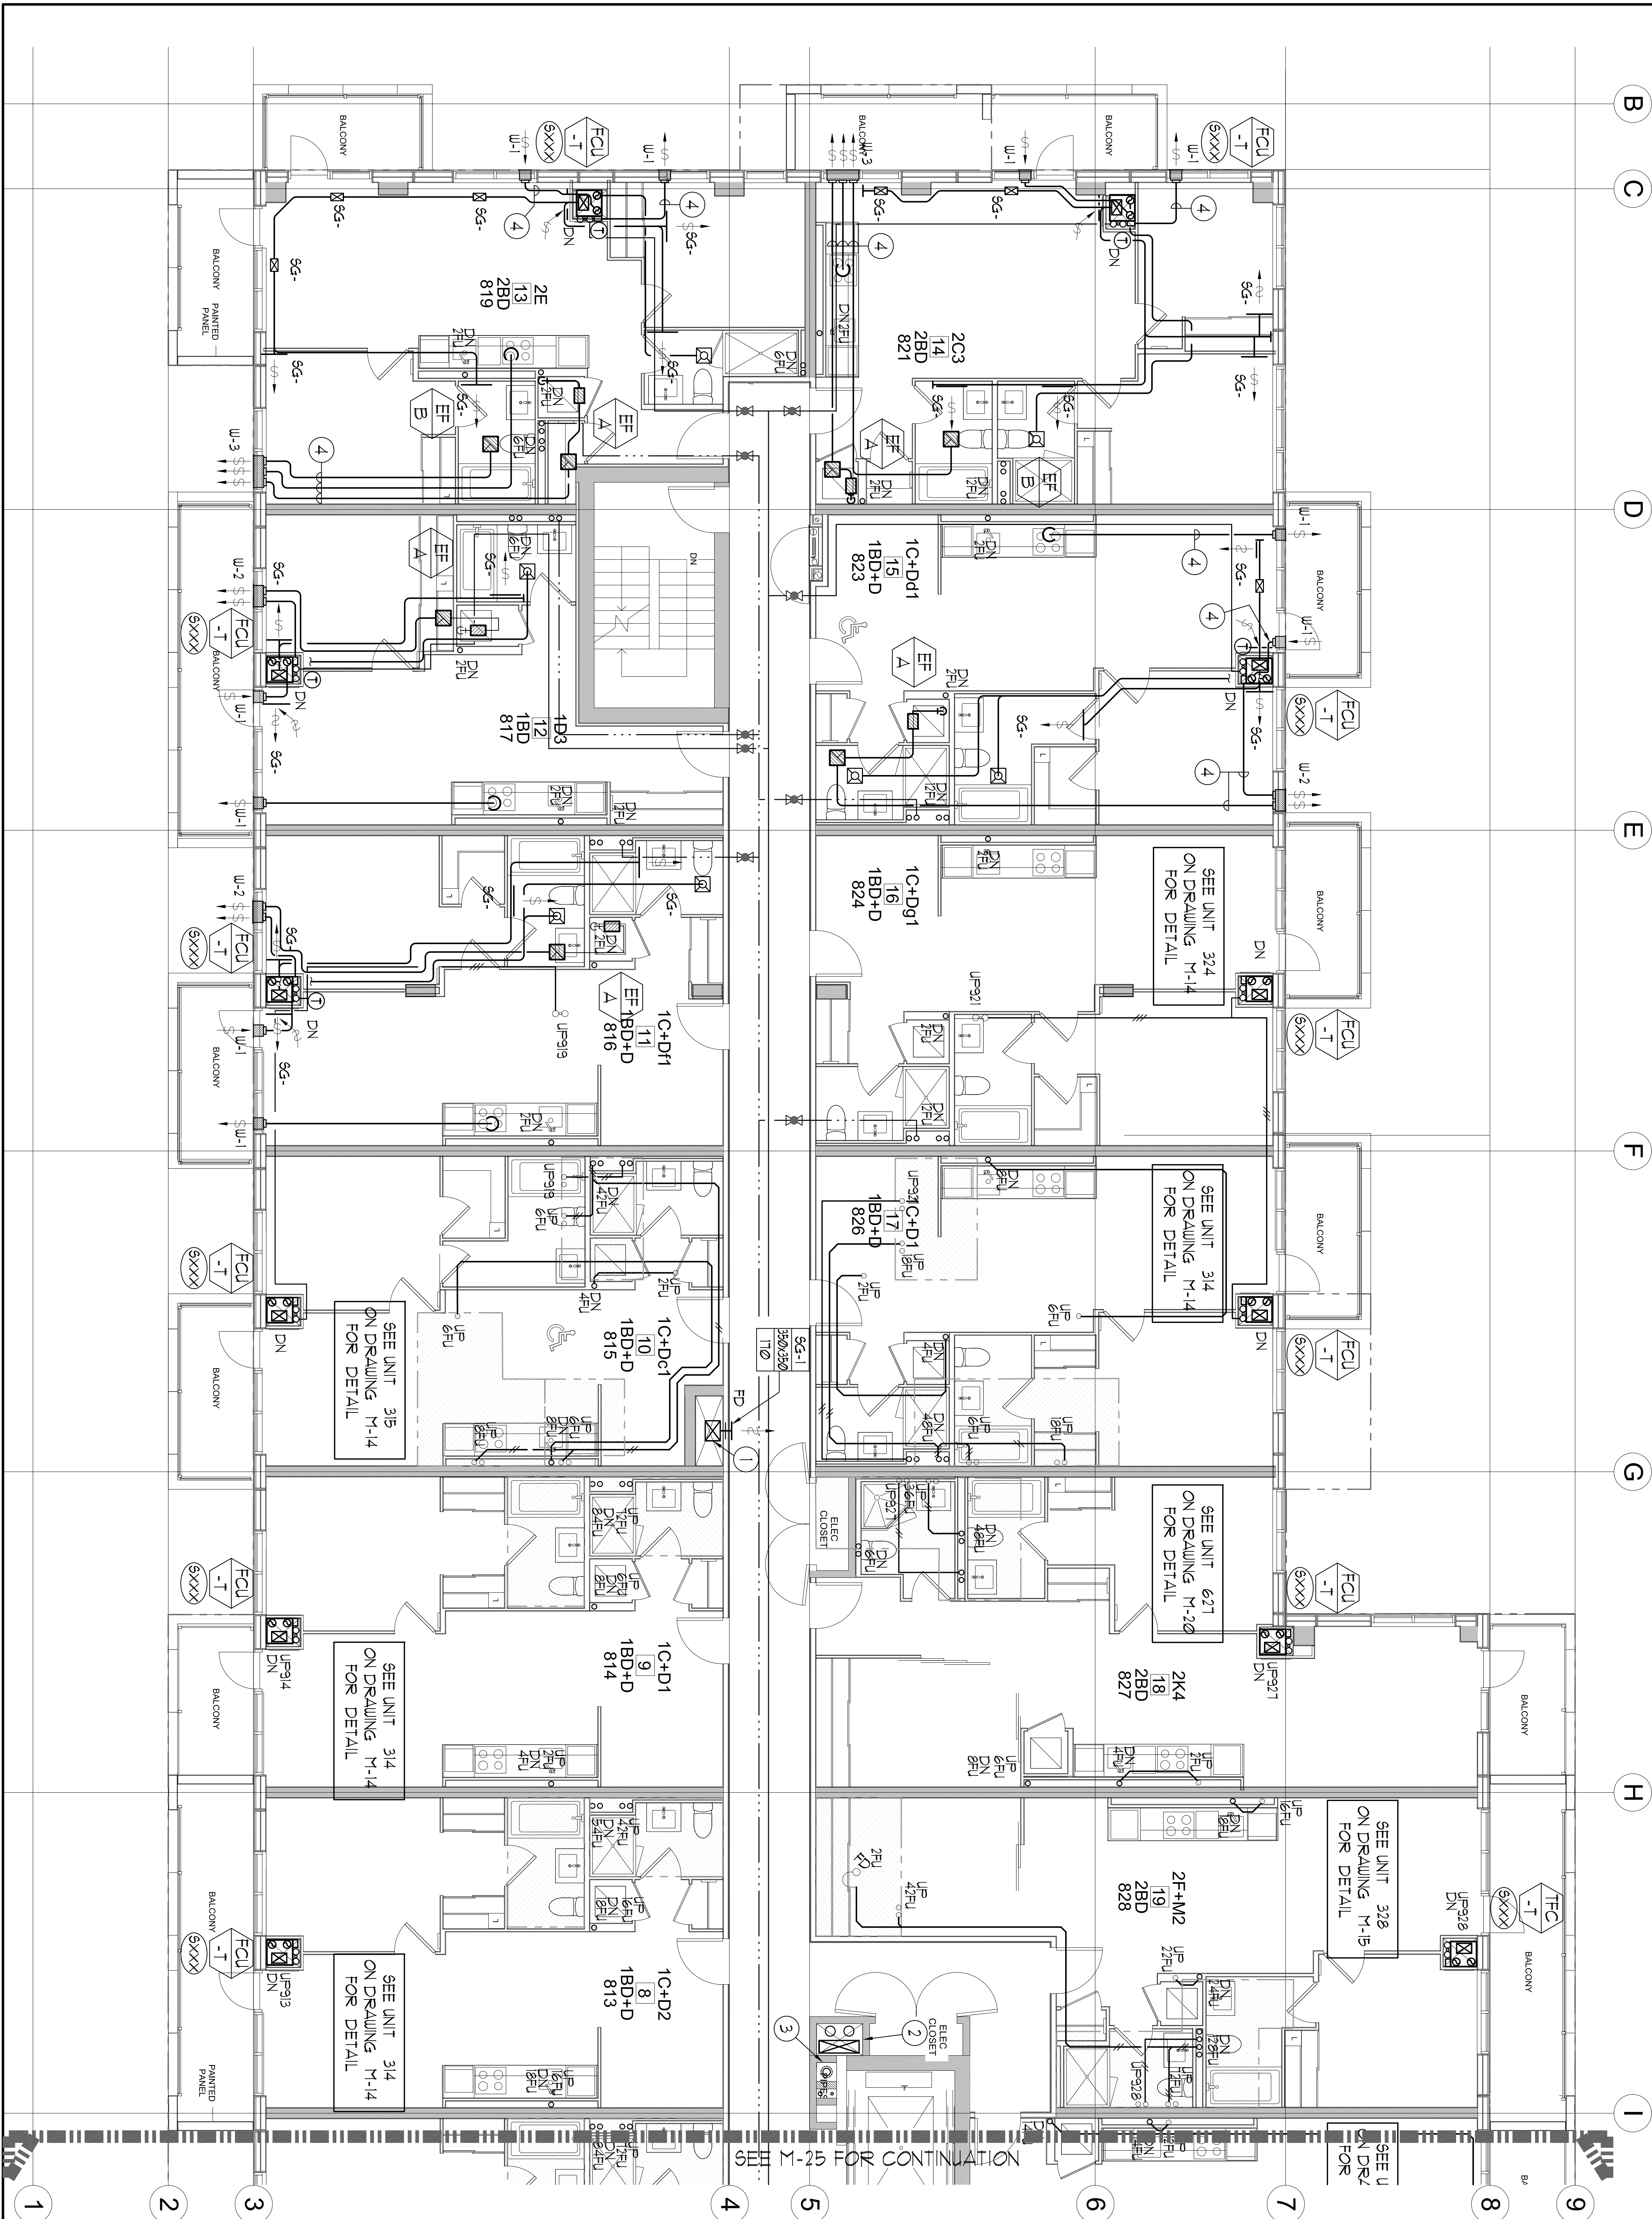[illegible]

KEY PLAN

NTS

XXX		ONTARIO	
TORONTO			
PRINTED BY:	CHARTERED BY:	SCALE:	
G.S.	E.P.	1:50	
DATE:	PROJECT NUMBER:	DRAWING NUMBER:	
FEB 15	1115	M 24	

NOVA
TREND
POWERING
GROWTH





175 West Beaver Creek Road, Unit 31
Richmond Hill, Ontario L4B 3M1
Tel: 905 882-5445
Fax: 905 882-5447
Email: cad@novatrendeng.com

MECHANICAL LAYOUT

ALEXANDRA PARK

10KRONIC	ON1ARI0
DRAWN BY:	CHECKED BY: SCALE:

DATE	PRODUCT NUMBER	DRAWING NUMBER
FFB 13	1213	A 21

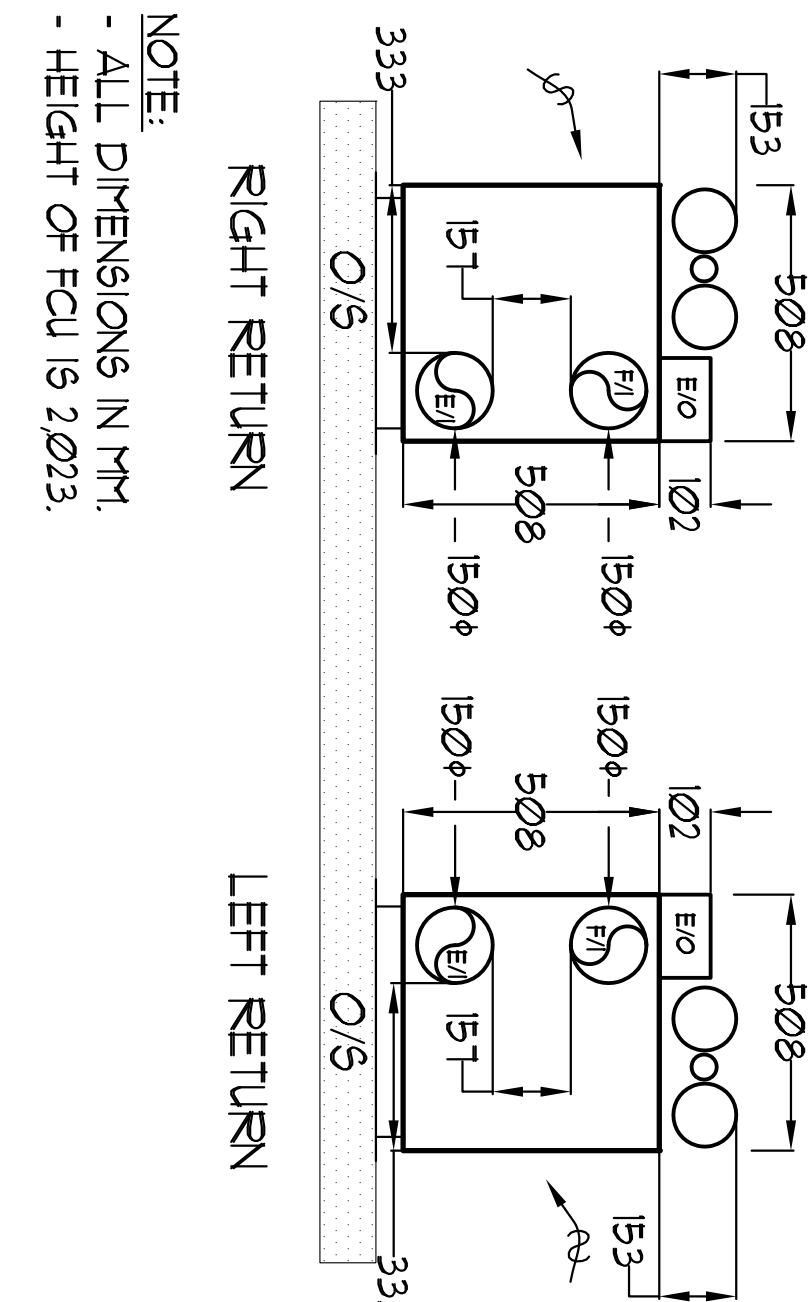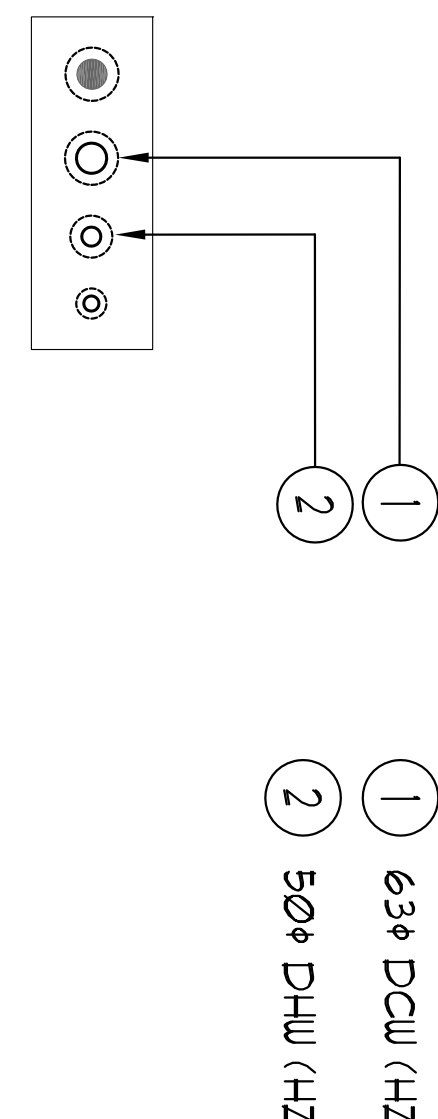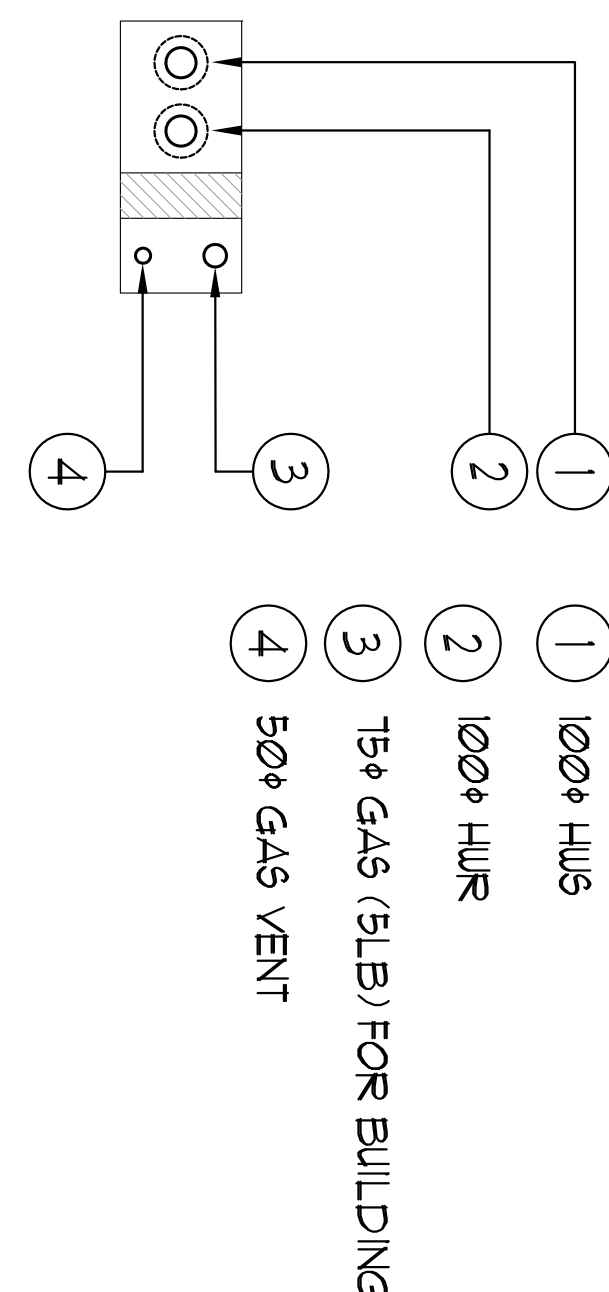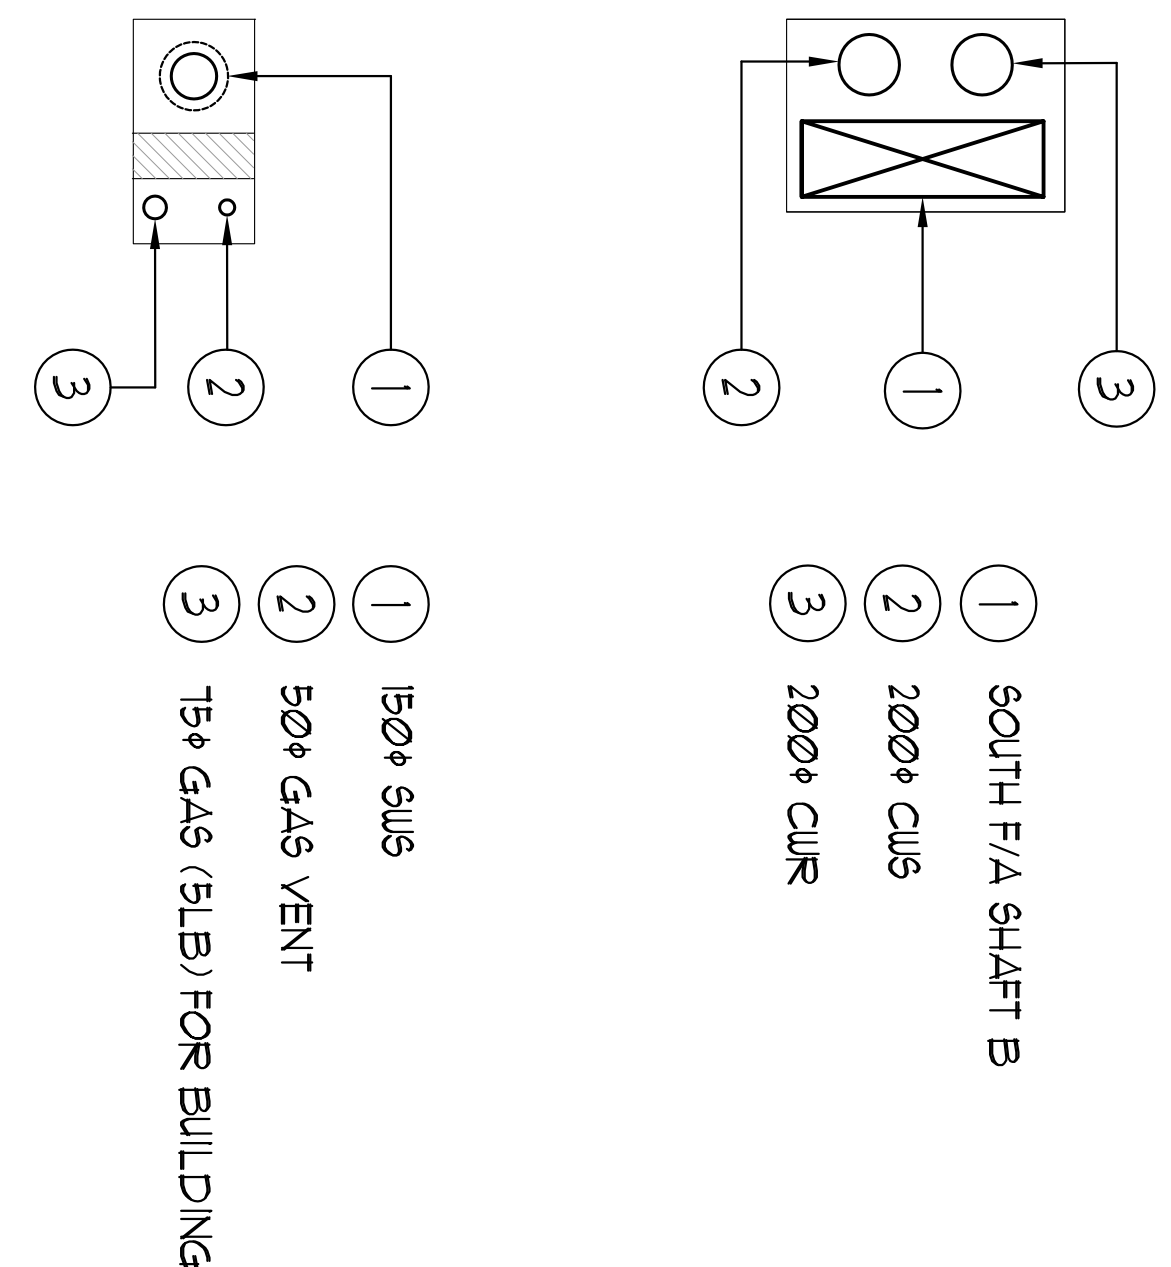[illegible]

ACOUSTIC NOTES:

LEGEND

MECHANICAL

FOR FLOORS WITH FINISH:

XX1) FINISH SHALL BE ISOLATED USING ISOLATORS INCORPORATING BOTH A SPRING ELEMENT AND A SECONDARY NEOPRENE N-SHEAR ELEMENT IN SERIES. DUCTWORK SHALL BE DE-COUPLED FROM FAN BY FLEXIBLE CONNECTORS. ASSOCIATED DUCTWORK SHALL BE SUSPENDED ON HANGERS WITH NEOPRENE PADS.

FOR TRANSITION FLOORS:

XX2) ALL HORIZONTAL SUPPLY AIR DUCTWORK SHALL BE CUI 25MM INTERNAL ACOUSTIC LINING AND SHALL BE SUSPENDED ON RUBBER PADS IN THE HANGERS. ELBOWS SHALL BE COMPLETE WITH TURNING VANES.

XX3) ALL SYSTEM/DEISTIC PIPE LOOPS OR OFFSETS WHICH ARE LARGER THAN 75 MM SHALL BE ISOLATED USING NEOPRENE N-SHEAR HANGERS AND ADDITIONAL 75 MM THICK RUBBER OR UNPAINTED NEOPRENE PADS IN THE SADDLES OR CLEVIS HANGERS.

XX4) PRESS BOPPY DIAL AND SMALLER SHALL BE ISOLATED WITH NEOPRENE PADS.

SYMBOL	DESCRIPTION
	INSULATION
	ACoustic Baffle
	ACoustic Duct
	ACoustic Elbow
	ACoustic Tee
	ACoustic Flange
	ACoustic Gasket
	ACoustic Seal
	ACoustic Pad
	ACoustic Hanger
	ACoustic Support
	ACoustic Isolation
	ACoustic Barrier
	ACoustic Shield
	ACoustic Enclosure
	ACoustic Treatment
	ACoustic Absorption
	ACoustic Reflection
	ACoustic Diffusion
	ACoustic Scattering

FOR TRANSITION FLOORS:

XX) ALL HORIZONTAL SUPPLY & AIR DUCTWORK SHALL BE CURVED INTERNAL CORNER LINDING AND SHALL BE SUSPENDED ON RUBBER PADS IN THE HANGERS. ELBOWS SHALL BE COMPLETE WITH TURNING VANE.

XX) ALL STEPHENSONS PIPE LOOPS OR OFFSETS WHICH ARE LARGER THAN 18" IN SHALL BE ISOLATED USING NEOPRENE IN SHEET HANGERS. THE SADDLES OF CLIENTS HANGERS.

XX) ALL PIPES 20"MM DIA. AND SMALLER SHALL BE ISOLATED WITH NEOPRENE PADS.

12) ALL PIPES 50MM DIA. AND SMALLER SHALL BE ISOLATED WITH NEOPRENE PADS.

GENERAL NOTES:



- 1) CONTRACTOR SHALL CO-ORDINATE ARCHITECTURAL, STRUCTURAL, MECHANICAL, ELECTRICAL, PLUMBING, AND FIRE PROTECTION DRAWINGS TO AVOID AREAS OF CONFLICT AND TO MAINTAIN CEILING HEIGHTS.
- 2) CONTRACTOR SHALL REPORT ALL DISCREPANCIES AND AREAS OF CONFLICT TO THE ENGINEER PRIOR TO WORK BEGINS.
- 3) PROVIDE EXPANSION CHAMBERS FOR ALL KITCHEN SINKS.
- 4) SEE INSTALLATION DETAILS & DRAWING FOR WASHER DOW, HOT WATER SINK, AND CONNECTION DETAILS.
- 5) SHUTTER Y AND INSTALL COME LINE TO EACH COUNTER HOT AND COLD WATER LINE, SINK/FAUCET, AND VENT LINE TO EACH EXHAUST EQUIPMENT INCLUDING WATER CLOSETS, LAVATORIES, BATHS, SHOWERS, KITCHEN SINK, WASHING MACHINES, DISHWASHERS, AND FLOOR DRAIN, KITCHEN SINK, LAVATORIES, WATER CLOSETS, AND WASHING MACHINE TO BE C/W LOCAL FEE SHUT-OFF VALVES.
- 6) ALL VENT PIPE INSTALLATION TO COMPLY WITH PLUMBING CODES.
- 7) FOR D.H.C. W/ RISER SIZES, REFER TO RISER DIAGRAM.
- 8) FIRE DRYERS ARE REQUIRED TO BE LISTED AND ASK TO HAVE FIRE PROTECTION RATING OF THE FURNITURED FIRE SEPARATION).
- 9) THE FLOOR PENETRATING THE VARIOUS FIRE SEPARATION IS REQUIRED TO BE REINFORCED WITH THE LISTED FIRE-STOPPING MATERIAL IN ACCORDANCE WITH IBC CODE ARTICLE 3.101.
- 10) THE FIRE HOSE CABINET THAT ARE RECESSED INTO THE EXIT STAIR BAY SHUTTERS ARE REQUIRED TO BE SEPARATED FROM THE EXIT STAIR BAY FIRE SEPARATION.
- 11) NO FLEXIBLE DUCT SHALL BE USED FOR ANY IN-SUITE DUCTWORK.
- 12) PROVIDE 2"X4" EXTERNAL INSULATION TO ENTIRE FRESH AIR DUCT FROM EXTERIOR WALL TO EX/FAN COIL UNIT.
- 13) DRYER EXHAUST DUCT SHALL BE WOODEN AND CORROSION RESISTANT MATERIAL, FLEXIBLE CONNECTION IS NOT ACCEPTABLE.

REFER TO DWG. M-X FOR ACOUSTIC NOTES



2150mm CLEAR FLOOR TO UNDERSLAB

NOTES:

- ① SOUTH H/A SHUT - B FROM G/F TO H/A DUCT SERVING CORRIDOR
- ② 90° TO H/A. SEE VENTILATION RISER DIAGRAM FOR DETAILS.
- ③ NORTH H/A SERVING FRONT G/F TO H/A F/A DUCT SERVING CORRIDOR FROM G/F TO H/A. SEE VENTILATION RISER DIAGRAM FOR DETAILS.
- ④ PIPE SHUT - REFER TO PIPE DIAGRAM FOR DETAILS.
- ⑤ BPOA KITCHEN / DRYER / W/IF / FOU INTAKE / FOU EXHAUST DUCT. (LOCAL INTEREST OTHERWISE NOTED)

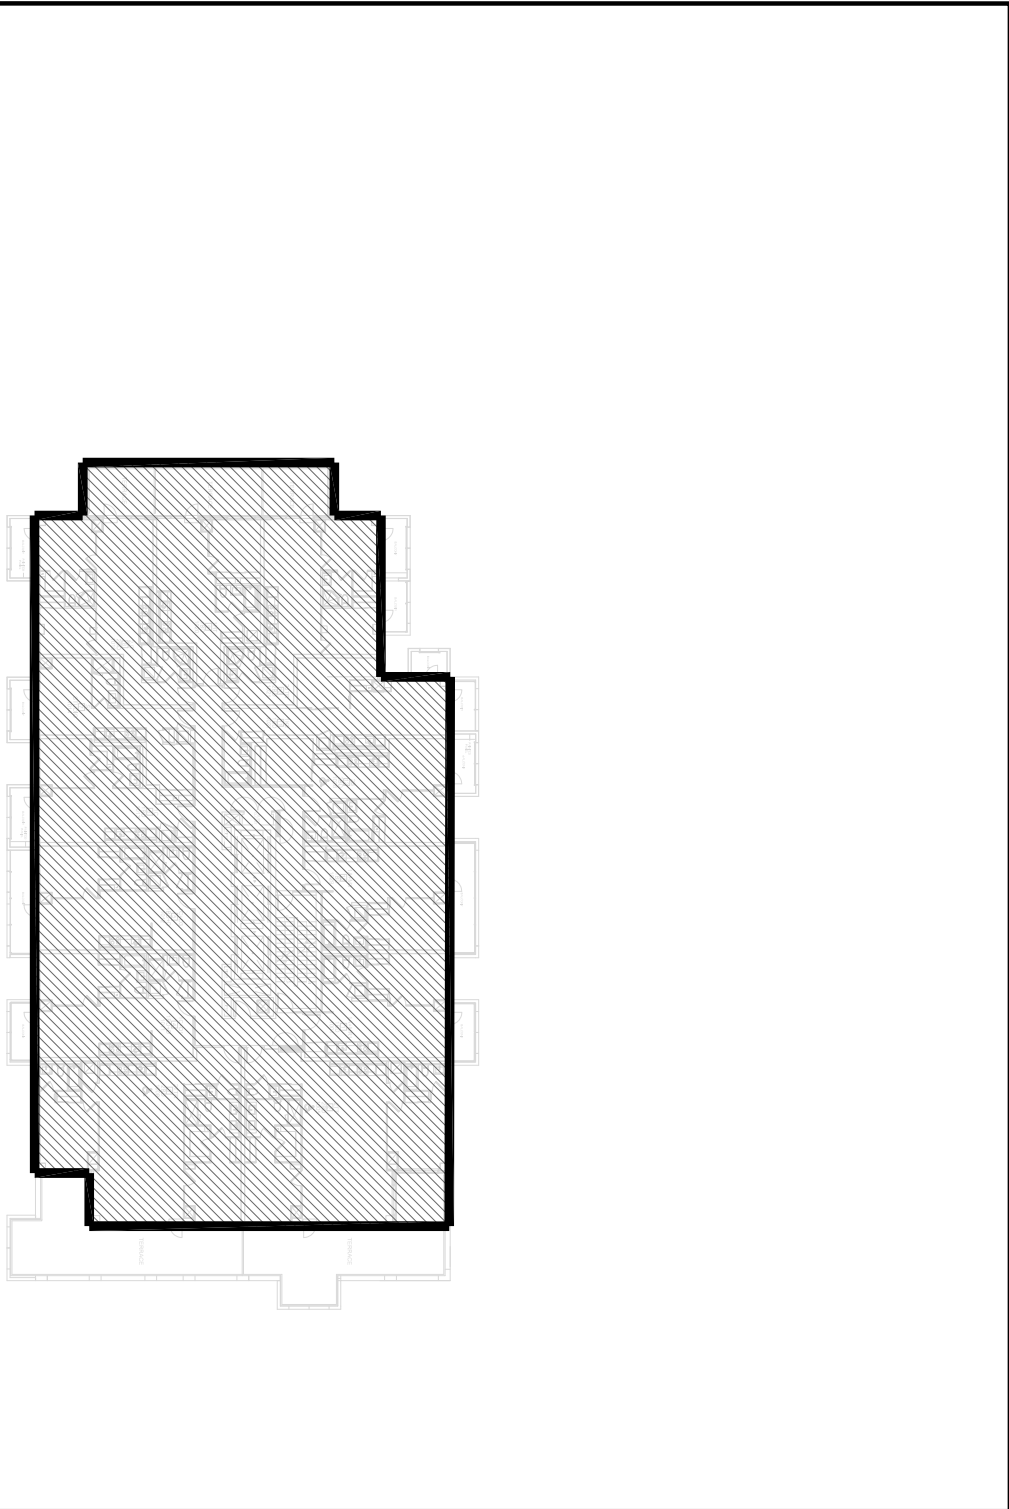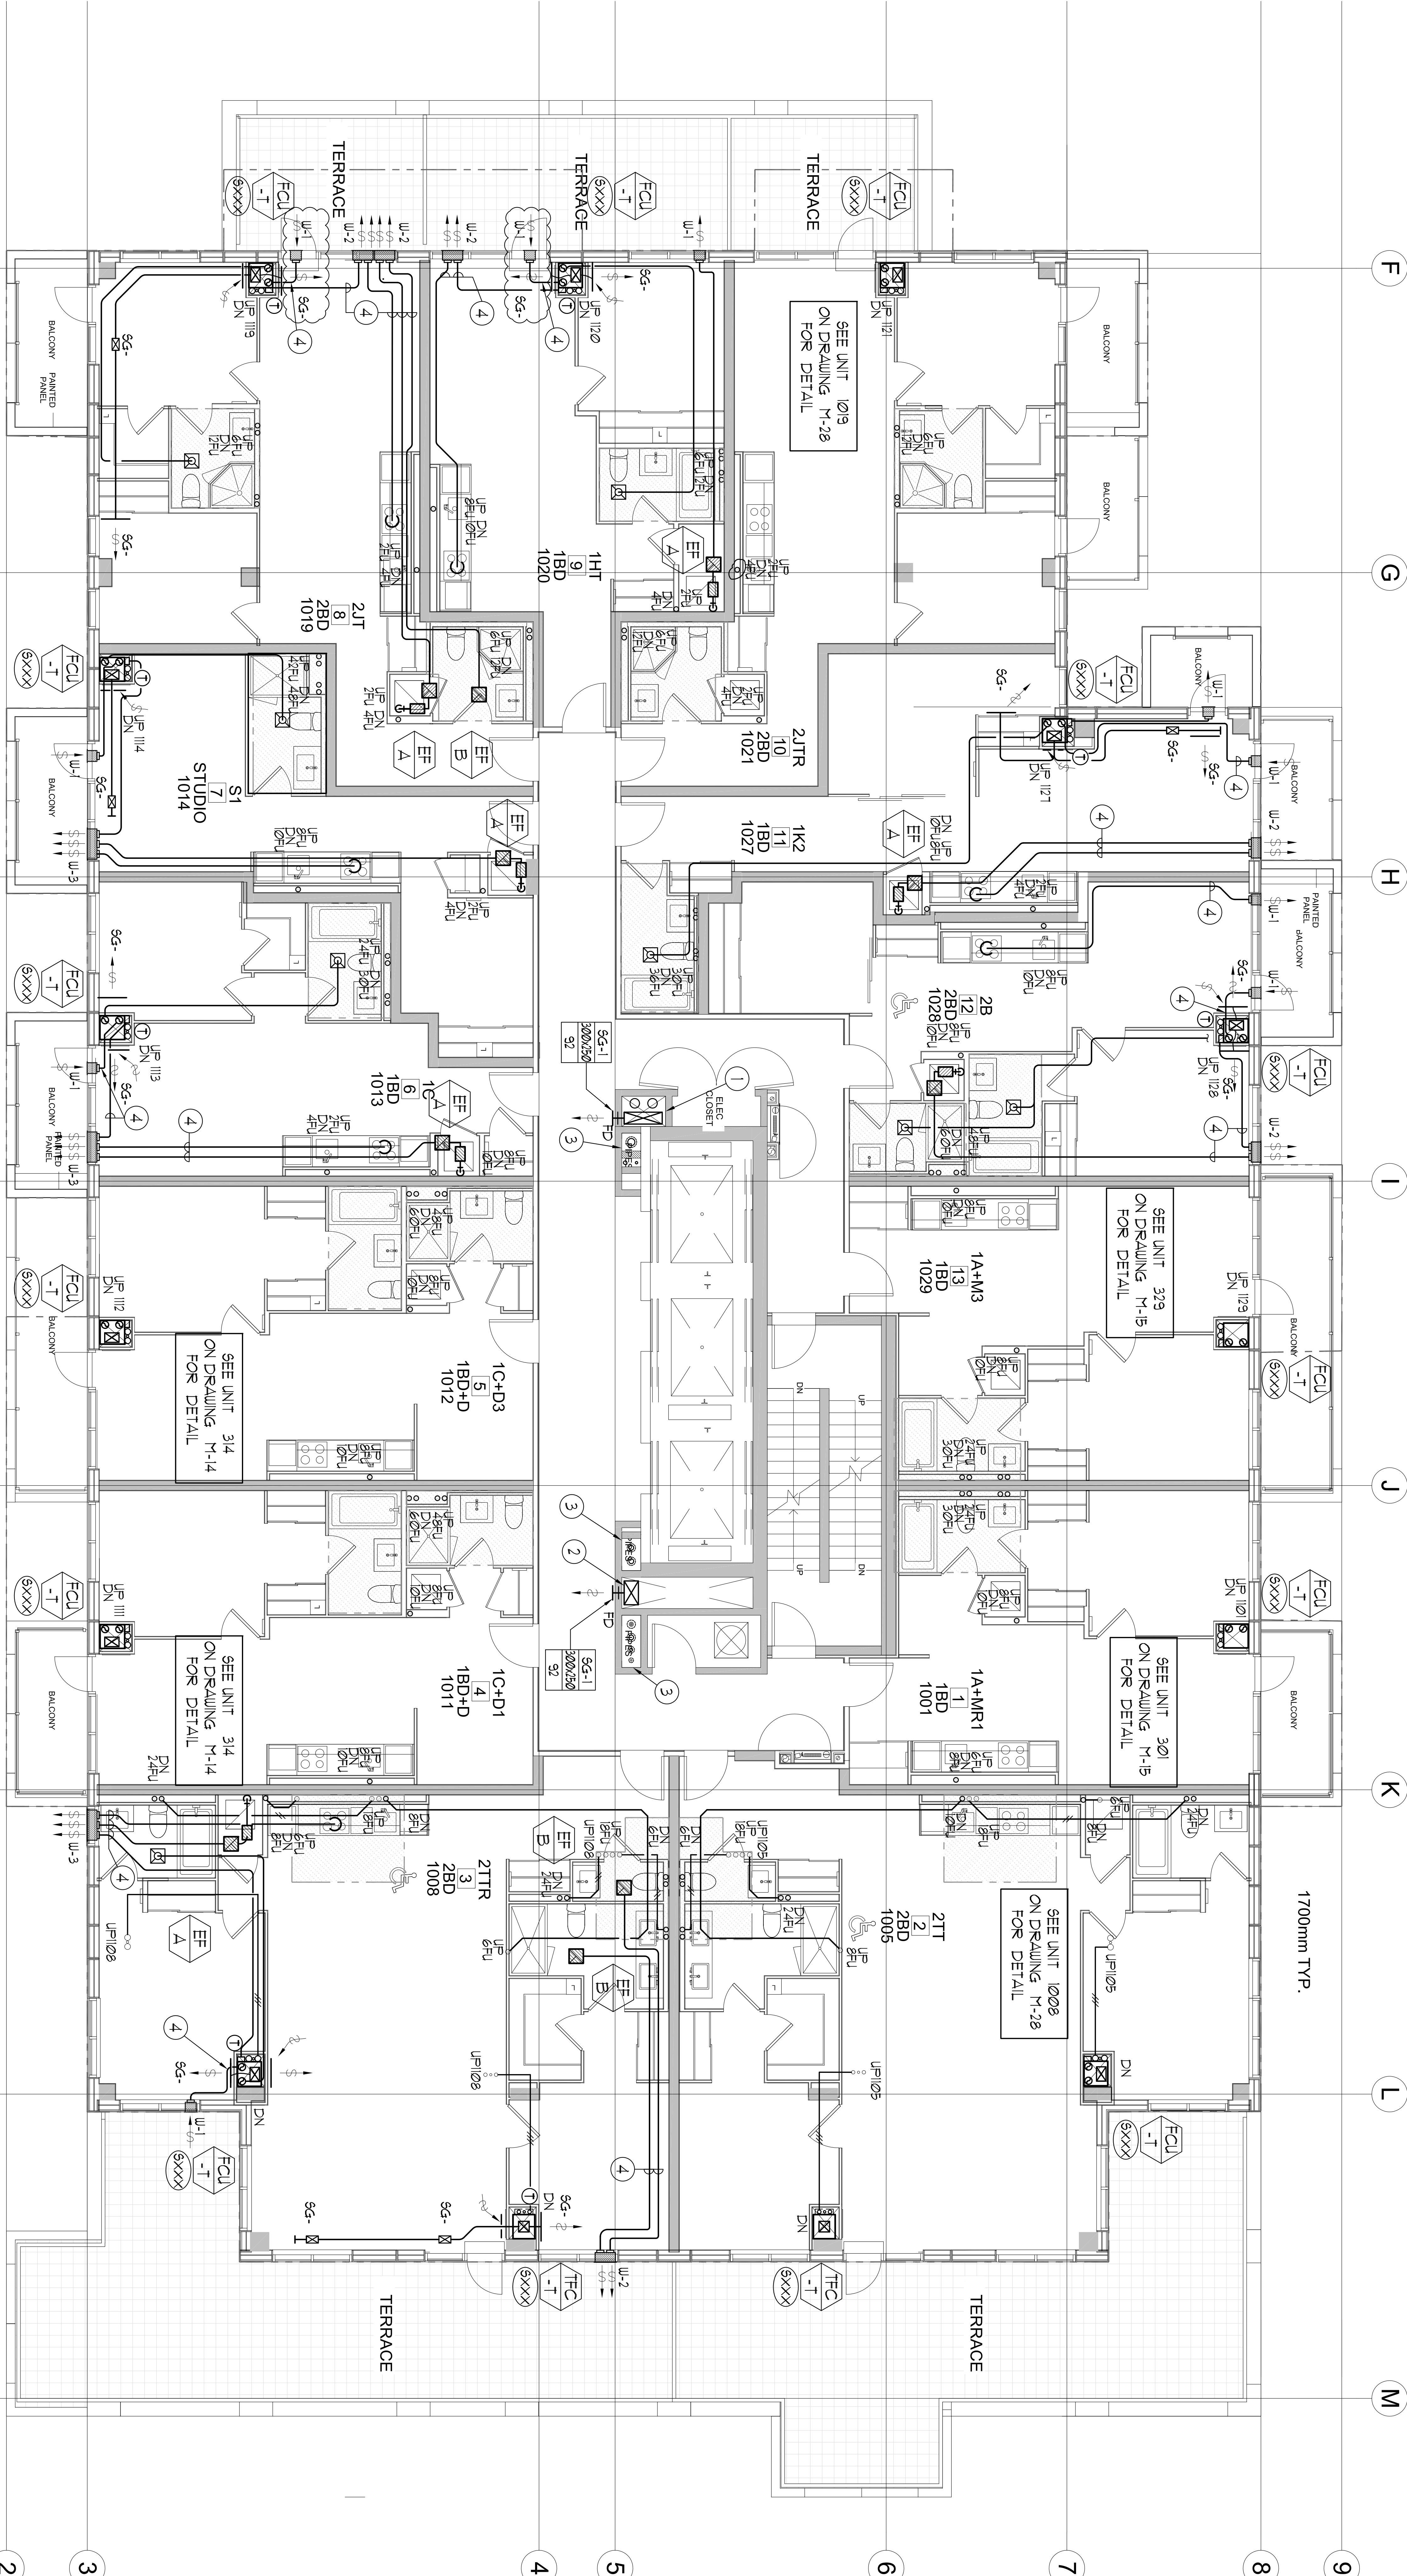

ALEXANDRA PARK		ONTARIO	
XXX LOCKING		CHARGE BY	DATE
G.S.		E.P.	150
DATE	TIME	RECORD NUMBER	RECORD DATE
FEB 13	05	17-20	07-29
KEY PLAN			N.S.

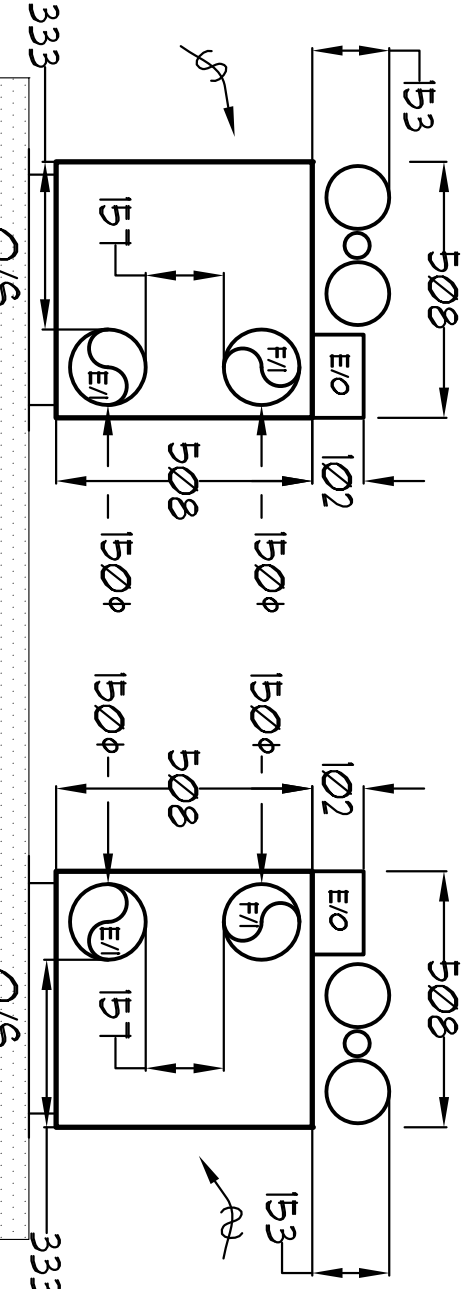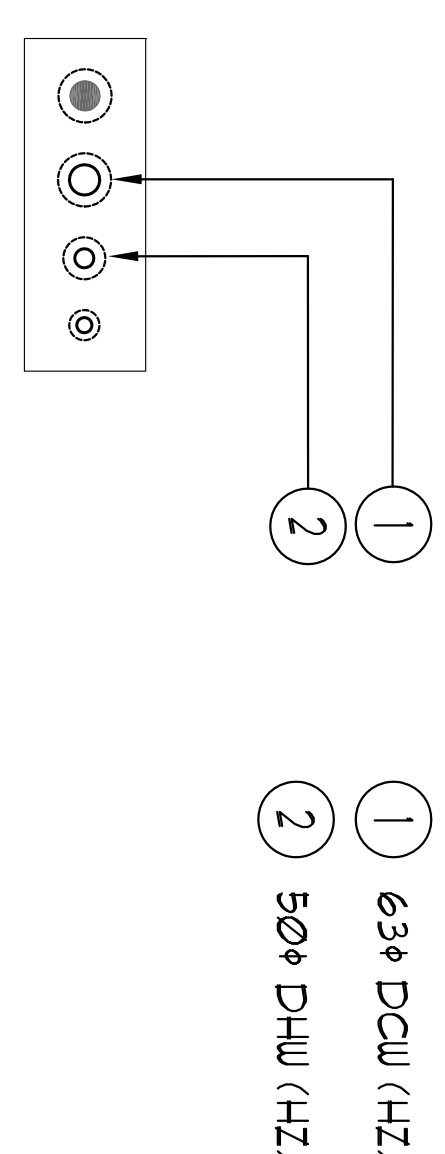[illegible]

- 1) CONTRACTOR SHALL CO-ORDINATE ARCHITECTURAL, STRUCTURAL, MECHANICAL, ELECTRICAL, PLUMBING, AND FIRE PROTECTION AND TO MAINTAIN CEILING HEIGHTS.
- 2) CONTRACTOR SHALL REPORT ALL DISCREPANCIES AND AREA OF CONFLICTS TO THE ENGINEER PRIOR TO WORK BEGINS.
- 3) PROVIDE EXPANSION CHAMBERS FOR ALL KITCHEN SINKS.
- 4) SEE INSTALLATION DETAILS IS DEMANDING FOR WASHERS DOT HIC WATER SANITARY CONNECTION DETAILS.
- 5) SINKS, SPLIT, AND NG&T COME LINE DOMESTIC HOT AND COLD WATER LINE, SANITARY AND VENT LINES TO EACH FIXTURE EQUIPMENT INCLUDING WATER CLOSURES, LAVATORIES, BATHS, SHOWERS, KITCHEN SINK, WASHING MACHINES, DRYWASHERS, AND FLOOR DRAINS. KITCHEN SINK, LAVATORIES, WATER CLOSURES AND WASHING MACHINE TO BE OLD LOCAL TYPE SHUT-OFF VALVES.
- 6) ALL VENT PIPE INSTALLATION TO COMPLY WITH PLUMBING CODES.
- 7) FOR DUCT, W/ RISER SIZES, REFER TO RISER DIAGRAM
- 8) FIRE DAMPERS ARE REQUIRED TO BE LISTED AND HAVE FIRE PROTECTION RATING OF THE PENETRATED FIRE SEPARATION.
- 9) THE PENIS PENETRATING THE VARIOUS FIRE SEPARATION IS REQUIRED TO BE REINFORCED WITH A LISTED FIRESTOPPING MATERIAL IN ACCORDANCE WITH IBC CODE ARTICLE 3151.
- 10) THE FIRE HOSE CABINET THAT ARE RECESSED INTO THE EXIT STAIR SHAFTS ARE REQUIRED TO BE SEPARATED FROM THE EXIT STAIR BY A 2 HR. FIRE SEPARATION.
- 11) NO FLEXIBLE DUCT SHALL BE USED FOR ANY IN-SUIT DUCTWORK.
- 12) PROVIDE 2"X4" EXTERNAL INSULATION TO ENTIRE FRESH AIR DUCT FROM EXTERIOR WALL TO EHV FAN COIL UNIT.
- 13) DRYER EXHAUST DUCT SHALL BE SMOOTH AND CORROSION-RESISTANT MATERIAL. FLEXIBLE CONNECTION IS NOT ACCEPTABLE.

REFER TO DWG. M-X FOR ACOUSTIC NOTES

2850mm CLEAR FLOOR TO UNDERSLAB

NOTES:

- ① SOUTH F.A. SHAFT - B FROM G/F TO 14/F DUCT SERVING CORRIDOR FROM 5/F TO 14/F. SEE VENTILATION RISER DIAGRAM FOR DETAILS.
- ② NORTH F.A. SERVING ROOM G/F TO 14/F. F.A. DUCT SERVING CORRIDOR FROM G/F TO 14/F. SEE VENTILATION RISER DIAGRAM FOR DETAILS.
- ③ PIPE SHAFT - REFER TO PIPE DIAGRAM FOR DETAILS.
- ④ BOB KITCHEN / DRYER / WIR / FOL INTAKE / FOL EXHAUST DUCTS (TYPICAL UNLESS OTHERWISE NOTED)

GRILL SIZING TABLE			VERTICAL FAN COIL SIZE		
DESIGNATION	SIZE	L x V (mm)	DESIGNATION	MODEL	W x D
SG-A	300x200	471*80	FCU-1	450	505x660
SG-B	400x200	71*93	FCU-1.5T	600	505x660
SG-C	300x350	94*188	FCU-2	800	505x660
SG-D	450x350	141*188	FCU-2.5T	1000	559x660
EG-A	350x350	76mm(L)	FCU-3T	1200	559x660
UL-1	225x200	25mm(L)	NOTE: If 12mm is required on the side of pipe riser		
UL-2	425x200	INSULATED			
UL-3	625x200	INSULATED WALL BOX			

DESIGNATION	L/s	DUCT SIZE	DESIGNATION	L/s	DUCT SIZE
(A)	471	1000x150	(G)	189	350x150
(B)	711	1500x150	(H)	236	450x150
(C)	94	200x150	(I)	283	550x150
(D)	118	200x150	(K)	330	600x150
(E)	141	250x150	(L)	377	500x200
(F)	165	300x150			

REVISIONS

CONTRACTOR MUST CHECK AND VERIFY ALL DIMENSIONS AND CONDITIONS ON THE JOB AND REPORT DISCREPANCIES TO THE ENGINEERS BEFORE PROCEEDING WITH THE WORK. THIS DRAWING IS THE PROPERTY OF THE ENGINEER AND MUST BE RETURNED UPON COMPLETION OF THE WORK.

REVISIONS ARE NOT TO BE SCALD

DRAININGS ARE NOT TO BE SCALED

NOVA
TREND
ENGINEERING





115 West Beaver Creek Road Unit 31
Richmond Hill, Ontario L4B 3M1
Tel: 905 882-5445
Fax: 905 882-5447
Email: cad@novatrendeng.com

MECHANICAL LAYOUT

THE UNIVERSITY OF CHICAGO

PREPARED BY:	CHECKED BY:	DATE:
--------------	-------------	-------

DATE:	13	PROJECT NUMBER:	1313
-------	----	-----------------	------

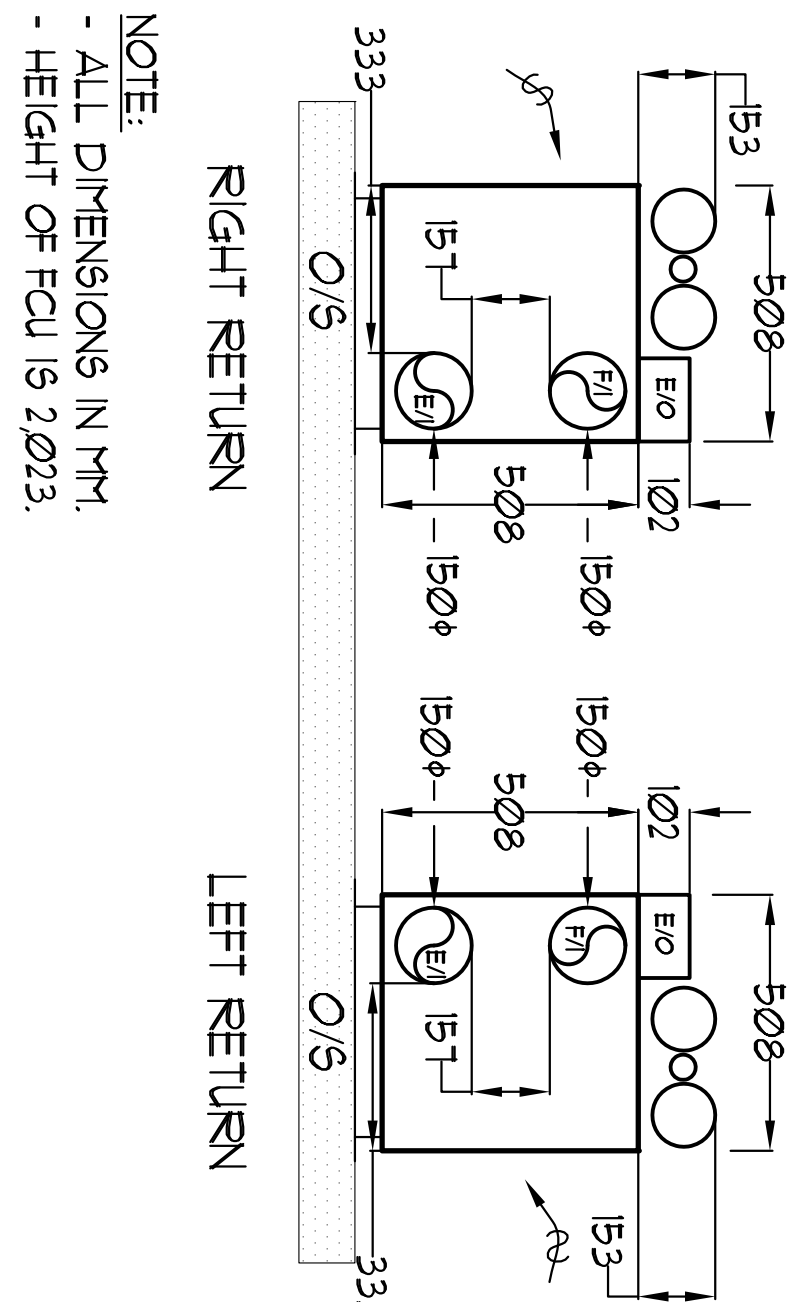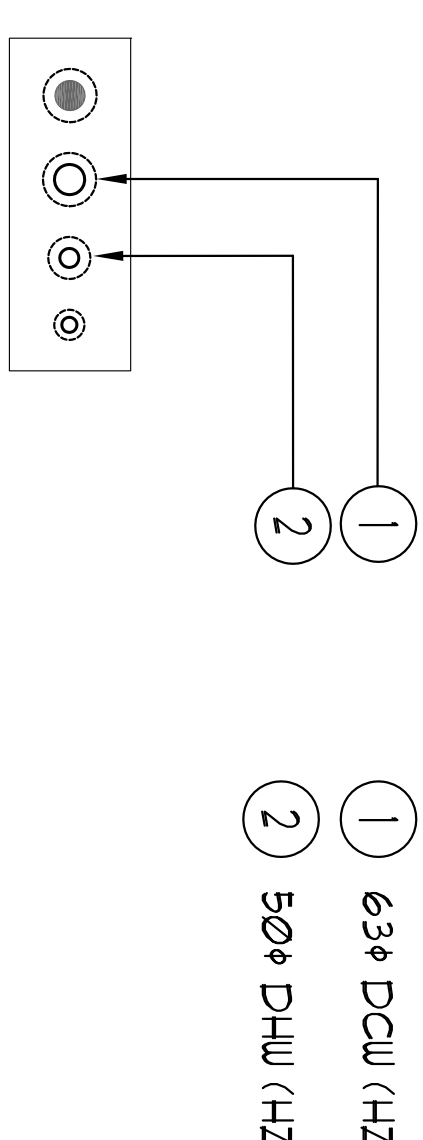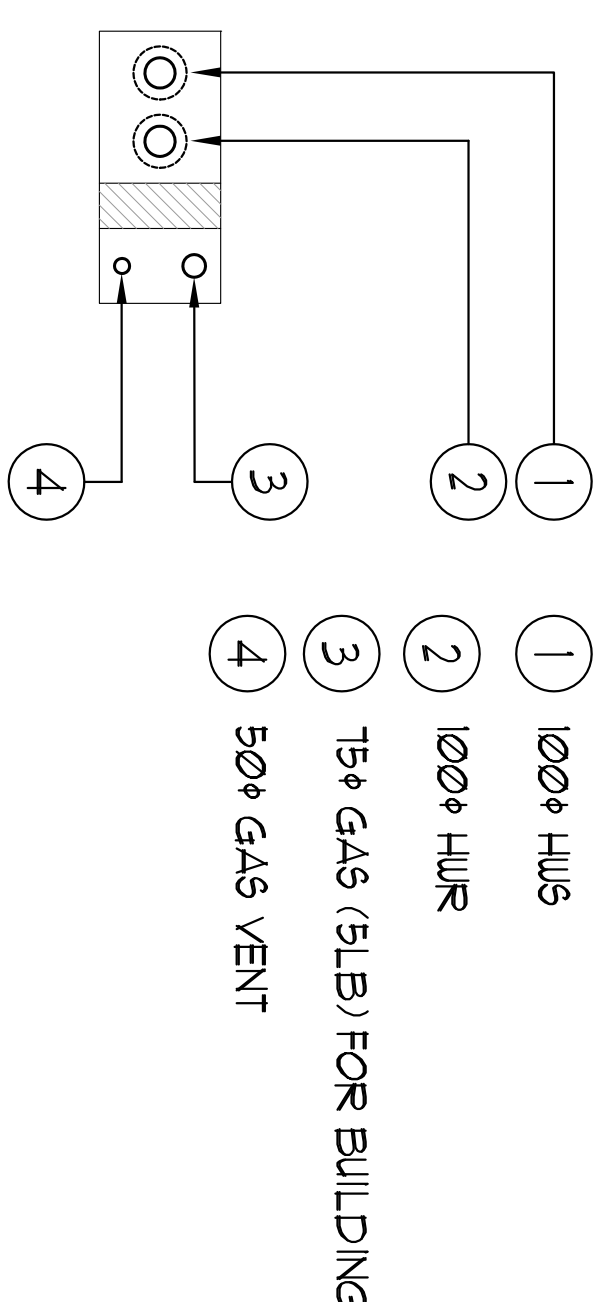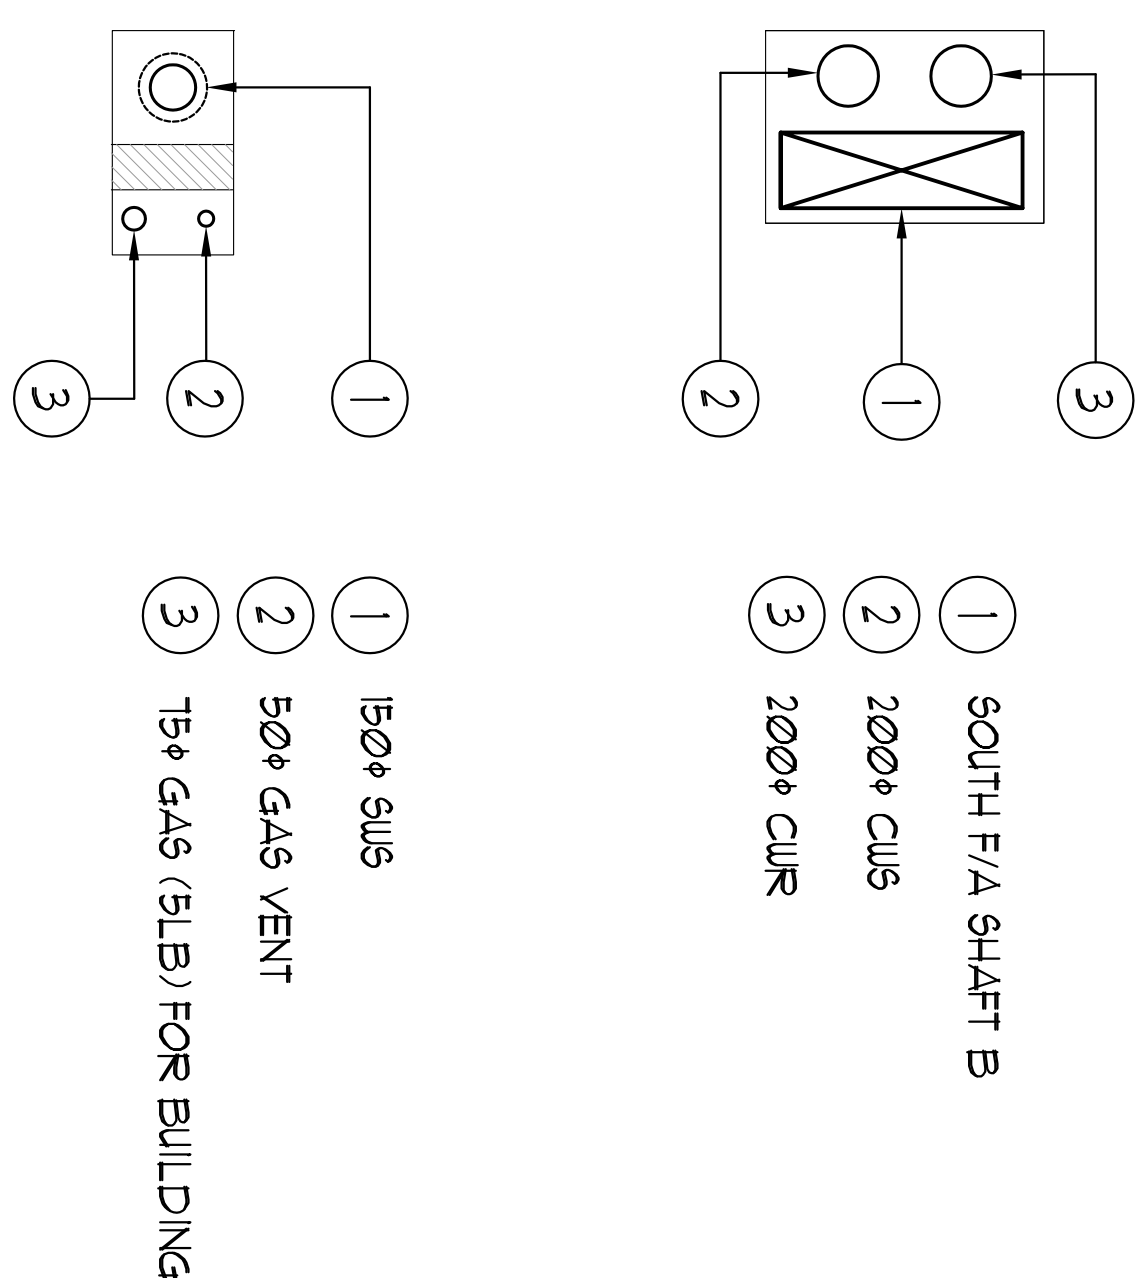[illegible]

- GENERAL NOTES:
- 1) CONTRACTOR SHALL CO-ORDINATE ARCHITECTURAL, STRUCTURAL, LIGHTING, HVAC, SPRINKLER, PLUMBING TO AVOID AREAS OF CONFLICT AND TO MAINTAIN CLEAR HEIGHTS.
- 2) CONTRACTOR SHALL REPORT ALL DISCREPANCIES AND AREA OF CONFLICTS TO THE ENGINEER PRIOR TO WORK BEGINS.
- 3) PROVIDE EXPANSION CHAMBERS FOR ALL KITCHEN SINKS.
- 4) SEE INSTALLATION DETAILS DRAWING FOR WASHER DRYER HOT WATER SINK/ART CONNECTION DETAILS.
- 5) SUPPLY AND INSTALL COMPLETE DISCHARGE HOT AND COLD WATER LINE, SINK/ART AND VENT LINE TO EACH KITCHEN EQUIPMENT INCLUDING WALTER CLOSERS, LAVATORY, BATH, SHOWERS, KITCHEN SINK, WASHING MACHINES, DISHWASHERS, AND FLOOR DRAIN, KITCHEN SINK, LAVATORY, COLD WATER CLOSERS AND WASHING MACHINE TO BE CUL LOCALIZED SHUT-OFF VALVES.
- 6) ALL VENT PIPE INSTALLATION TO COMPLY WITH PLUMBING CODES.
- 7) FOR D.U.C. W/ REFER SIZES, REFER TO REFER DIAGRAM.
- 8) FIRE DRYERS ARE REQUIRED TO BE LISTED AND ARE TO HAVE FIRE PROTECTION RATING OF THE FURNITURED FIRE SEPARATION.
- 9) THE FLOOR PENETRATING THE VARIOUS FIRE SEPARATION IS REQUIRED TO BE REINFORCED AND MUST BE STARTED FRESH OFFERING MATERIAL IN ACCORDANCE WITH CBC ARTICLE 3.01.
- 10) THE FIRE DOOR CAMEL THAT ARE RECESSED INTO THE EXIT STAIR SHAFTS ARE REQUIRED TO BE SEPARATED FROM THE EXIT STAIR BY A 2 HR FIRE SEPARATION.
- 11) NO FLEXIBLE DUCT SHALL BE USED FOR ANY IN-SUITE DUCTWORK.
- 12) PROVIDE 20"X1" EXTERNAL INSULATION TO ENTER FRESH AIR DUCT FROM EXTERIOR WALL TO FRY FAN COIL UNIT.
- 13) DRYER EXHAUST DUCT SHALL BE 20"X10" AND CORROSION RESISTANT MATERIAL. FLEXIBLE CONNECTION IS NOT ACCEPTABLE.

REFER TO DWG. M-X FOR ACOUSTIC NOTES

2750mm CLEAR FLOOR TO UNDERSLAB

NOTES:

- ① SOUTH PLASTIC SLAB, B FROM GF TO 14F, DIA 2" SERVICING CORRIDOR FROM GF TO 14F, SEE VENTILATION RISER DIA 2" FOR DETAILS.
- ② NORTH PLASTIC SLAB, R FROM GF TO 14F, DIA 2" SERVICING CORRIDOR FROM GF TO 14F, SEE VENTILATION RISER DIA 2" FOR DETAILS.
- ③ PIPE SHUTT - REFER TO PIPE DIA 2" FOR DETAILS.
- ④ B60 KITCHEN / DRESS / WIR / FCI INTAKE / FCI EXHAUST DUCT - SEE SCHEDULE 1 (SEE OTHER SHEETS NOTED)

GRILLE SIZING TABLE			VERTICAL PAN COL SIZE		
DESIGNATION	5/16"	1/2"	DESIGNATION	MODEL	W x D
EG-4	30X100	41"-Ø	FCU-1	460	553X660
EG-6	40X150	71"-Ø	FCU-1-BT	600	553X660
EG-8	40X150	71"-Ø	FCU-2	800	553X660
EG-9	40X150	71"-Ø	FCU-2-BT	800	553X660
EG-10	45X150	71"-Ø	FCU-2-ST	1000	553X660
EG-14	50X150	95"-Ø	FCU-3	1200	553X660
EG-18	50X150	95"-Ø			
EG-24	72X200	200mm (L)			
EG-30	42X200	Ø120mm			
EG-36	42X200	Ø120mm			
DESIGNATION	L/S	DUCT SIZE	DESIGNATION	L/S	DUCT SIZE
(A)	41	100x150	(G)	183	350x400
(B)	71	150x150	(H)	226	450x150
(C)	94	200x150	(J)	283	500x150
(D)	118	260x150	(K)	350	600x150
(E)	141	250x150	(L)	377	500x200
(F)	165	300x150			

REVISIONS

CONTRACTORS MUST CHECK AND VERIFY ALL DIMENSIONS AND CONDITIONS ON THE JOB AND REPORT DISCREPANCIES TO THE ENGINEERS BEFORE PROCEEDING WITH THE WORK. THIS DRAWING IS THE PROPERTY OF THE ENGINEERS AND MUST BE RETURNED UPON COMPLETION OF THE WORK.

DRAININGS ARE NOT TO BE SCALED

SCALED



TREND
ENGINEERING
GROUP, INC.

1775 West Beaver Creek Road, Unit 31
Beverly Hills, CA 90212-3241

Tel: 905 882-5445
Fax: 905 882-5447
Email: cad@novatrendeng.com

DRAWING TITLE
12/E

MECHANICAL LAYOUT

ALEXANDRA PARK

XXX
TOTALS

PREPARED BY:	DATE:	BY:
CS	ED	


DATE	PROJECT NUMBER	DE
12/13	1213	

FEB, 13	13/3
---------	------

ITEM NO.	DESCRIPTION	LEGEND
1	BASE PLATE	BASE PLATE
2	WELDED RIBS	WELDED RIBS
3	WELDED RIBS	WELDED RIBS
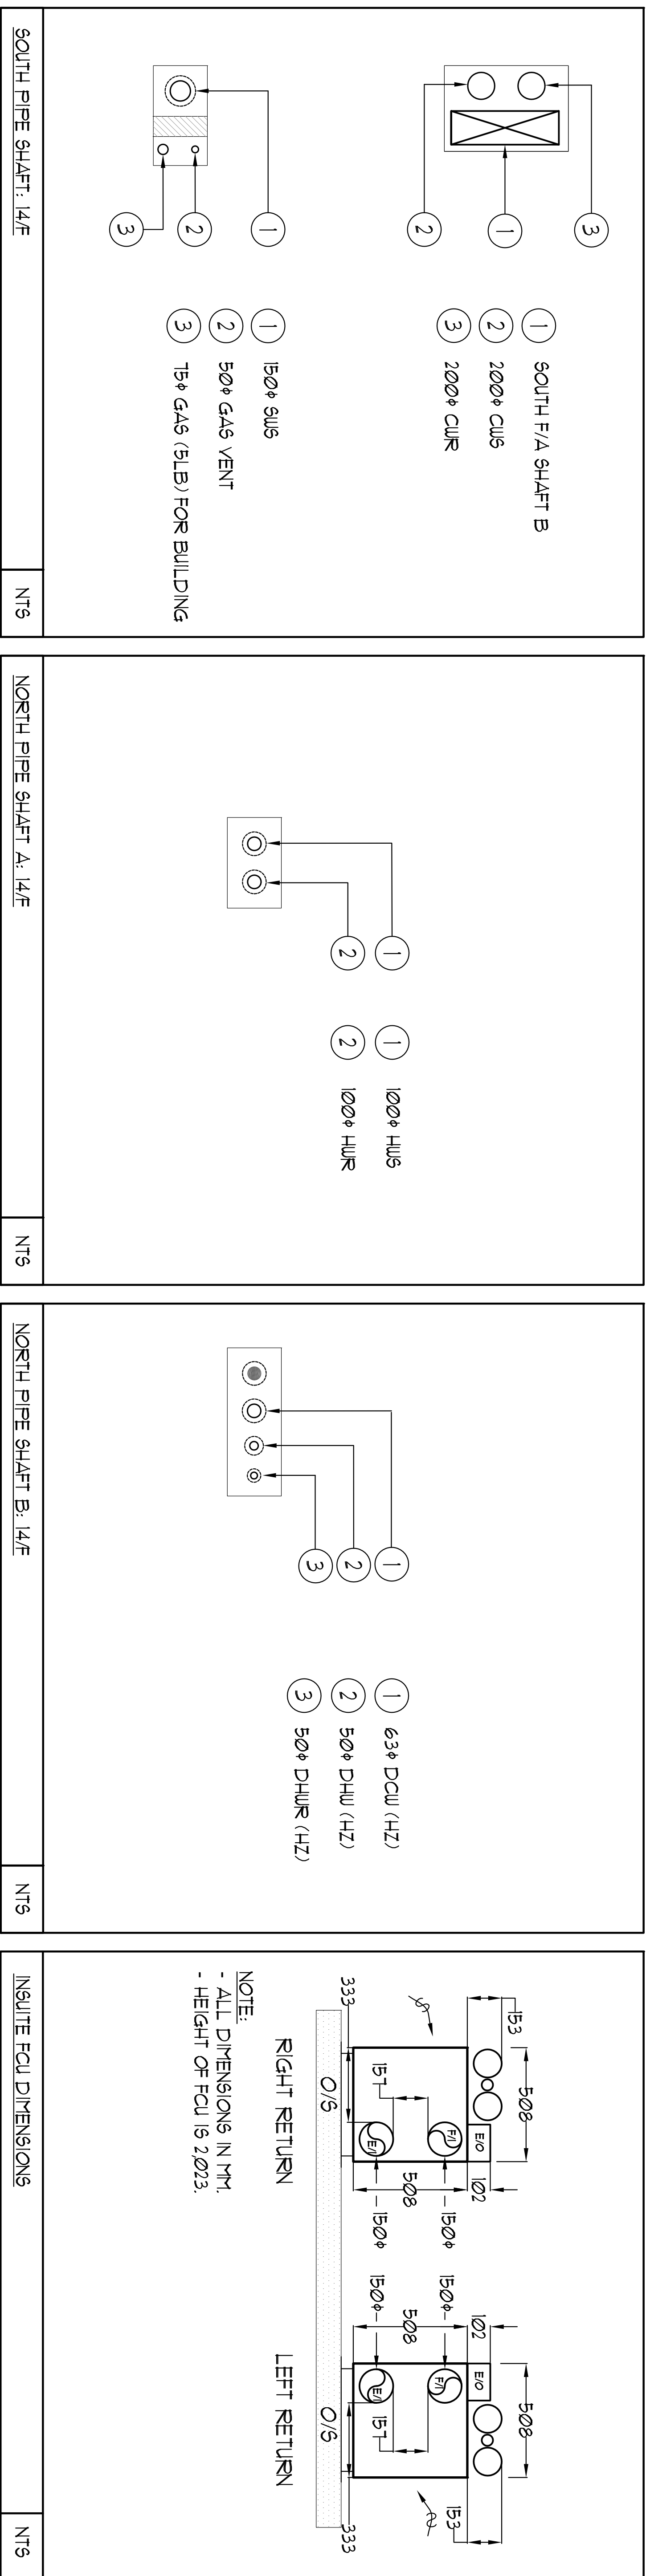[illegible]

GRILLE SIZING TABLE			VERTICAL FAN COIL SIZE	
DESIGNATION	SIZE	L x W mm (inches)	DESIGNATION	MODEL
SG-A	300x200	41-70	FCU-1	450
SG-B	300x150	31-50	FCU-1ST	505x660
SG-C	400x150	41-80	FCU-2	600
SG-D	450x150	51-100	FCU-2ST	600
EG-A	150x150	35	FCU-1.25T	1200
U-1	225x220	109mm (L)	FCU-2.5T	1550x660
U-2	425x220			
U-3	625x200			



NOTE: A MIN. OF 12mm IS REQUIRED ON THE SIDE OF PIPE RISER

DESIGNATION	L/s	DUCT SIZE	DESIGNATION	L/s	DUCT SIZE
(A)	41	1000x50	(G)	189	3500x150
(B)	71	1500x50	(H)	236	4500x150
(C)	94	2000x150	(J)	283	5500x150
(D)	118	2500x150	(K)	320	6500x150
(E)	141	3000x150	(L)	371	8500x120
(F)	165	3000x150			

- | | |
|--|---|
| 1) | CONTRACTOR SHALL CO-ORDINATE ARCHITECTURAL, STRUCTURAL, LIGHTING, HVAC, SPRINKLER DRAWINGS TO AVOID AREAS OF CONFLICT AND TO MAINTAIN CEILING HEIGHTS. |
| 2) | CONTRACTOR SHALL REPORT ALL DISCREPANCIES AND AREA OF CONFLICT TO THE ENGINEER PRIOR TO WORK BEGINS. |
| 3) | PROVIDE EXPANSION CHAMBERS FOR ALL KITCHEN SINKS. |
| 4) | SEE INSTALLATION DETAILS 9 DEMANDING FOR WASHER DRYER HOT WATER SANITARY CONNECTION DETAILS. |
| 5) | SINKS Y AND INST ALL COMPLETE DOMESTIC HOT AND COLD WATER INCLUDING WARE CLOSETS, LAVATORIES, BATHS, SHOWERS, KITCHEN SINK, WASHING MACHINES, DISHWASHERS, AND FLOOR DRAIN, KITCHEN SINK, LAVATORIES, WATER CLOSETS AND WASHING MACHINE TO BE CULLOCALIZED SHUT-OFF VALVES. |
| 6) | ALL VENT PIPE INSTALLATION TO COMPLY WITH PLUMBING CODES. |
| 7) | FOR DUCT W/ RISER SIZES, REFER TO RISER DIAGRAM. |
| 8) | FIRE DAMPERS ARE REQUIRED TO BE LISTED AND ARE TO HAVE FIRE PROTECTION RATING OF THE PENETRATED FIRE SEPARATION. |
| 9) | THE PIPING PENETRATING THE VARIOUS FIRE SEPARATION IS REQUIRED TO BE TESTED (OR WITH A LISTED FIRESTOPPING MATERIAL IN ACCORDANCE WITH ONE ARTICLE 316). |
| 10) | THE FIRE HOSE CANNEL THAT ARE RECESSED INTO THE EXIT STAIR SHAFTS ARE REQUIRED TO BE SEPARATED FROM THE EXIST STAIR BY A 2 HR FIRE SEPARATION. |
| 11) | NO FLEXIBLE DUCT SHALL BE USED FOR ANY IN-SHUTE DUCTWORK. |
| 12) | PROVIDE 30MM EXTERNAL INSULATION TO ENTIRE FRESH AIR DUCT FROM EXTERIOR WALL TO EXIST FAN COIL UNIT. |
| 13) | DRIER EXHAUST DUCT SHALL BE SMOOTH AND CORROSION-RESISTANT MATERIAL (FLEXIBLE CONNECTION IS NOT ACCEPTABLE). |
| <p align="center">REFERS TO DUGA M-X FOR ACCLIMATIC NOTES</p> | |
| <p align="center">△ 3170mm CLEAR FLOOR TO UNDERSLAB</p> | |
| <p>NOTES:</p> | |
| 1) | SOUTH F/A SHAFT B FROM G/F TO I/F DUCT SERVING CORRIDOR FROM G/F TO I/F SEE VENTILATION RISER DIAGRAM FOR DETAILS. |
| 2) | NORTH F/A SERVING FROM G/F TO I/F F/A DUCT SERVING CORRIDOR FROM G/F TO I/F SEE VENTILATION RISER DIAGRAM FOR DETAILS. |
| 3) | PIPE SHAFT - REFER TO PIPE DIAGRAM FOR DETAILS. |
| 4) | BOILER KITCHEN / DRIER / W/UE / FOU IN TAKE / FOU EXHAUST DUCT (TYPICAL UNLESS OTHERWISE NOTED) |
| 5) | SEE DUGA M-33 FOR PIPING CONNECTION DETAIL. |

MECHANICAL		GENERAL NOTES:	
1	CONTRACTOR SHALL CO-ORDINATE ARCHITECTURAL, STRUCTURAL, LIGHTING, HVAC, SPRINKLER, DRAINAGE TO AVOID AREAS OF CONFLICT AND TO MAINTAIN CEILING HEIGHTS.	1	CONTRACTOR SHALL REPORT ALL DISCREPANCIES AND AREA OF CONFLICT TO THE ENGINEER PRIOR TO WORK BEGUN.
2	CONTRACTOR SHALL REPORT ALL DISCREPANCIES AND AREA OF CONFLICT TO THE ENGINEER PRIOR TO WORK BEGUN.	2	CONTRACTOR SHALL REPORT ALL DISCREPANCIES AND AREA OF CONFLICT TO THE ENGINEER PRIOR TO WORK BEGUN.
3	PROVIDE EXPANSION CHAMBERS FOR ALL KITCHEN SINKS.	3	PROVIDE EXPANSION CHAMBERS FOR ALL KITCHEN SINKS.
4	SEE INSTALLATION DETAILS FOR WASHER DRY, HAC WATER SINKS.	4	SEE INSTALLATION DETAILS FOR WASHER DRY, HAC WATER SINKS.
5	SHUTTER AND INSTALL CORP. ERT DOMESTIC HOT AND COLD WATER LINES, SANITARY AND VENT LINES TO EACH FIXTURE, REPAIR/REPLACE INCLUDING WATER CLOSERS, LAVATORIES, BATHS, SHOWERS, KITCHEN SINK, WASHING MACHINES, DISHWASHERS, AND FLOOR DRAINS, KITCHEN SINK, LAVATORIES, WATER CLOSERS AND WASHING MACHINE TO BE C/W LOCALIZED SHUT-OFF VALVES.	5	SHUTTER AND INSTALL CORP. ERT DOMESTIC HOT AND COLD WATER LINES, SANITARY AND VENT LINES TO EACH FIXTURE, REPAIR/REPLACE INCLUDING WATER CLOSERS, LAVATORIES, BATHS, SHOWERS, KITCHEN SINK, WASHING MACHINES, DISHWASHERS, AND FLOOR DRAINS, KITCHEN SINK, LAVATORIES, WATER CLOSERS AND WASHING MACHINE TO BE C/W LOCALIZED SHUT-OFF VALVES.
6	ALL NEW PIPE INSTALLATION TO COMPLY WITH PLUMBING CODES.	6	ALL NEW PIPE INSTALLATION TO COMPLY WITH PLUMBING CODES.
7	FOR D.H.C. W. REER 8/16S, REFER TO REER DIAGRAM.	7	FOR D.H.C. W. REER 8/16S, REFER TO REER DIAGRAM.
8	FIRE DRYERS ARE REQUIRED TO BE LISTED AND ARE TO HAVE FIRE PROTECTION RATING OF THE FIRE RATED FIRE SEPARATION.	8	FIRE DRYERS ARE REQUIRED TO BE LISTED AND ARE TO HAVE FIRE PROTECTION RATING OF THE FIRE RATED FIRE SEPARATION.
9	THE PIPING PENETRATING THE WALL/SLAB FIRE SEPARATION IS REQUIRED TO BE PROTECTED WITH A LISTED FIRESTOPPING MATERIAL IN ACCORDANCE WITH IBC ARTICLE 913.1	9	THE PIPING PENETRATING THE WALL/SLAB FIRE SEPARATION IS REQUIRED TO BE PROTECTED WITH A LISTED FIRESTOPPING MATERIAL IN ACCORDANCE WITH IBC ARTICLE 913.1
10	THE FIRE HOSE CABINET THAT ARE RECESSED INTO THE EXIST 5/8" AIR SHUTTER IS ARE REQUIRED TO BE SEPARATED FROM THE EXIST STAIR BY A 1/2" FIRE SEPARATION.	10	THE FIRE HOSE CABINET THAT ARE RECESSED INTO THE EXIST 5/8" AIR SHUTTER IS ARE REQUIRED TO BE SEPARATED FROM THE EXIST STAIR BY A 1/2" FIRE SEPARATION.
11	NO FLEXIBLE DUCT SHALL BE USED FOR ANY IN-SUITE DUCTWORK.	11	NO FLEXIBLE DUCT SHALL BE USED FOR ANY IN-SUITE DUCTWORK.
12	PROVIDE 2"X4" EXTERNAL INSULATION TO ENTIRE FRESH AIR DUCT FROM EXTERIOR WALL TO EXH. FAN COIL UNIT.	12	PROVIDE 2"X4" EXTERNAL INSULATION TO ENTIRE FRESH AIR DUCT FROM EXTERIOR WALL TO EXH. FAN COIL UNIT.
13	PERFORM EXHAUST DUCT TO BE SMOOTH AND CORROSION RESISTANT MATERIAL, FLEXIBLE CONNECTION IS NOT ACCEPTABLE.	13	PERFORM EXHAUST DUCT TO BE SMOOTH AND CORROSION RESISTANT MATERIAL, FLEXIBLE CONNECTION IS NOT ACCEPTABLE.

[illegible]

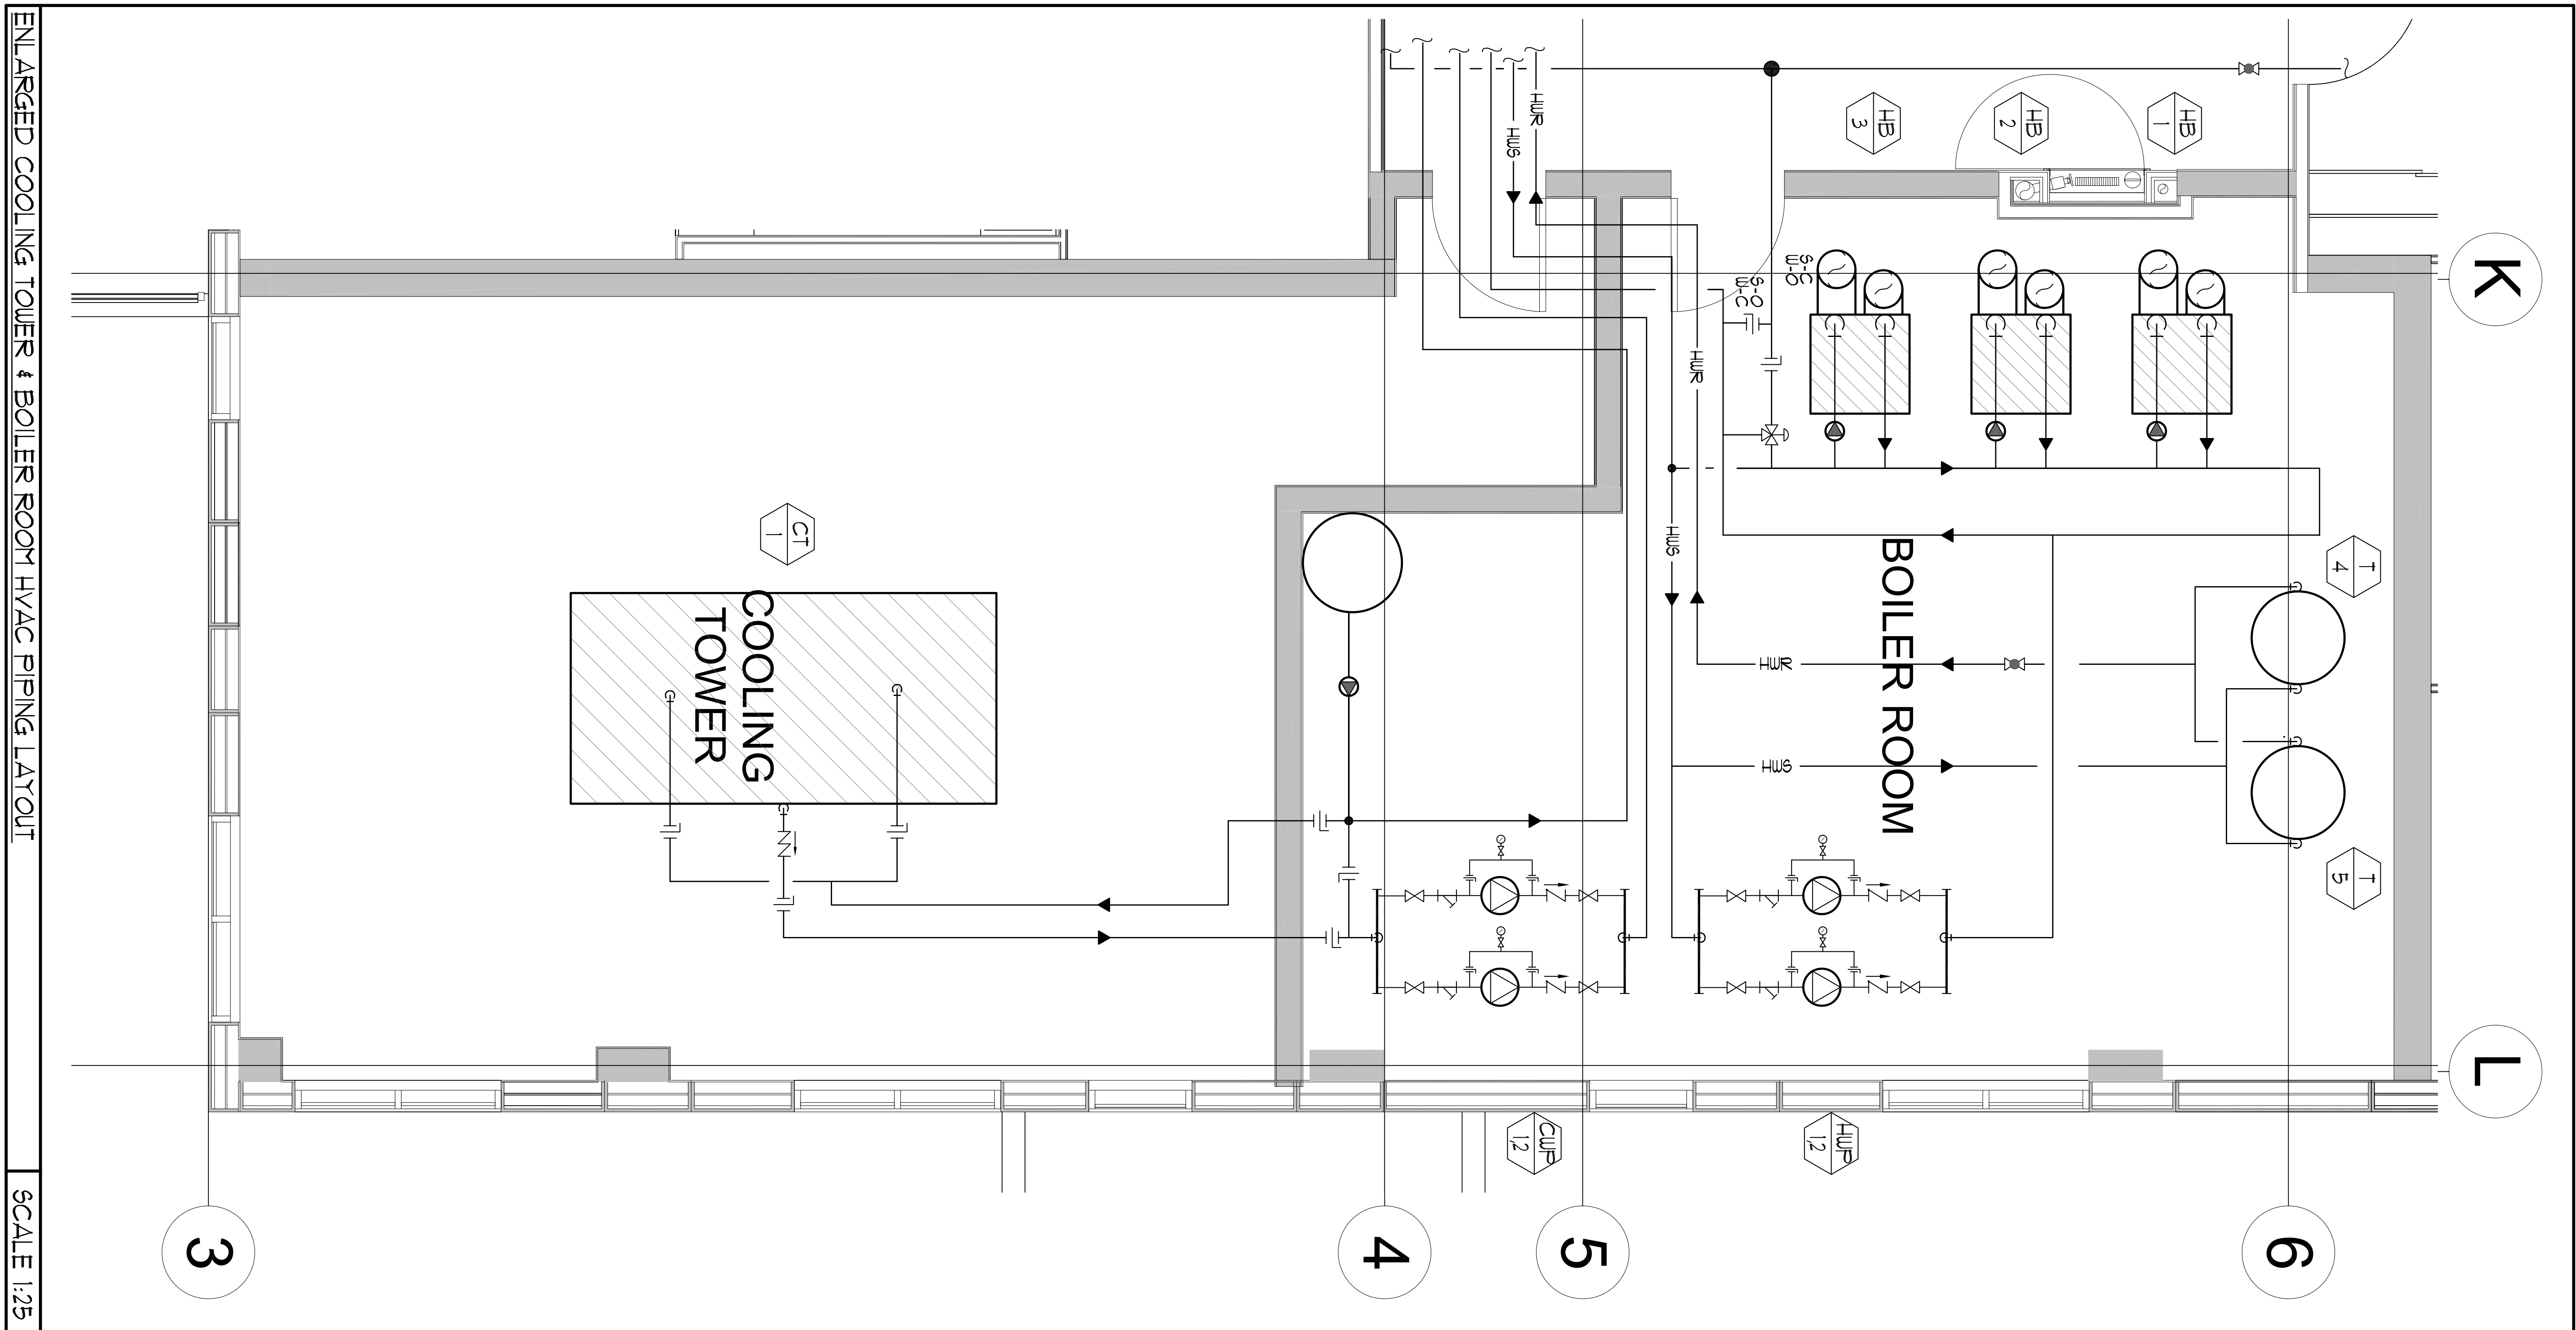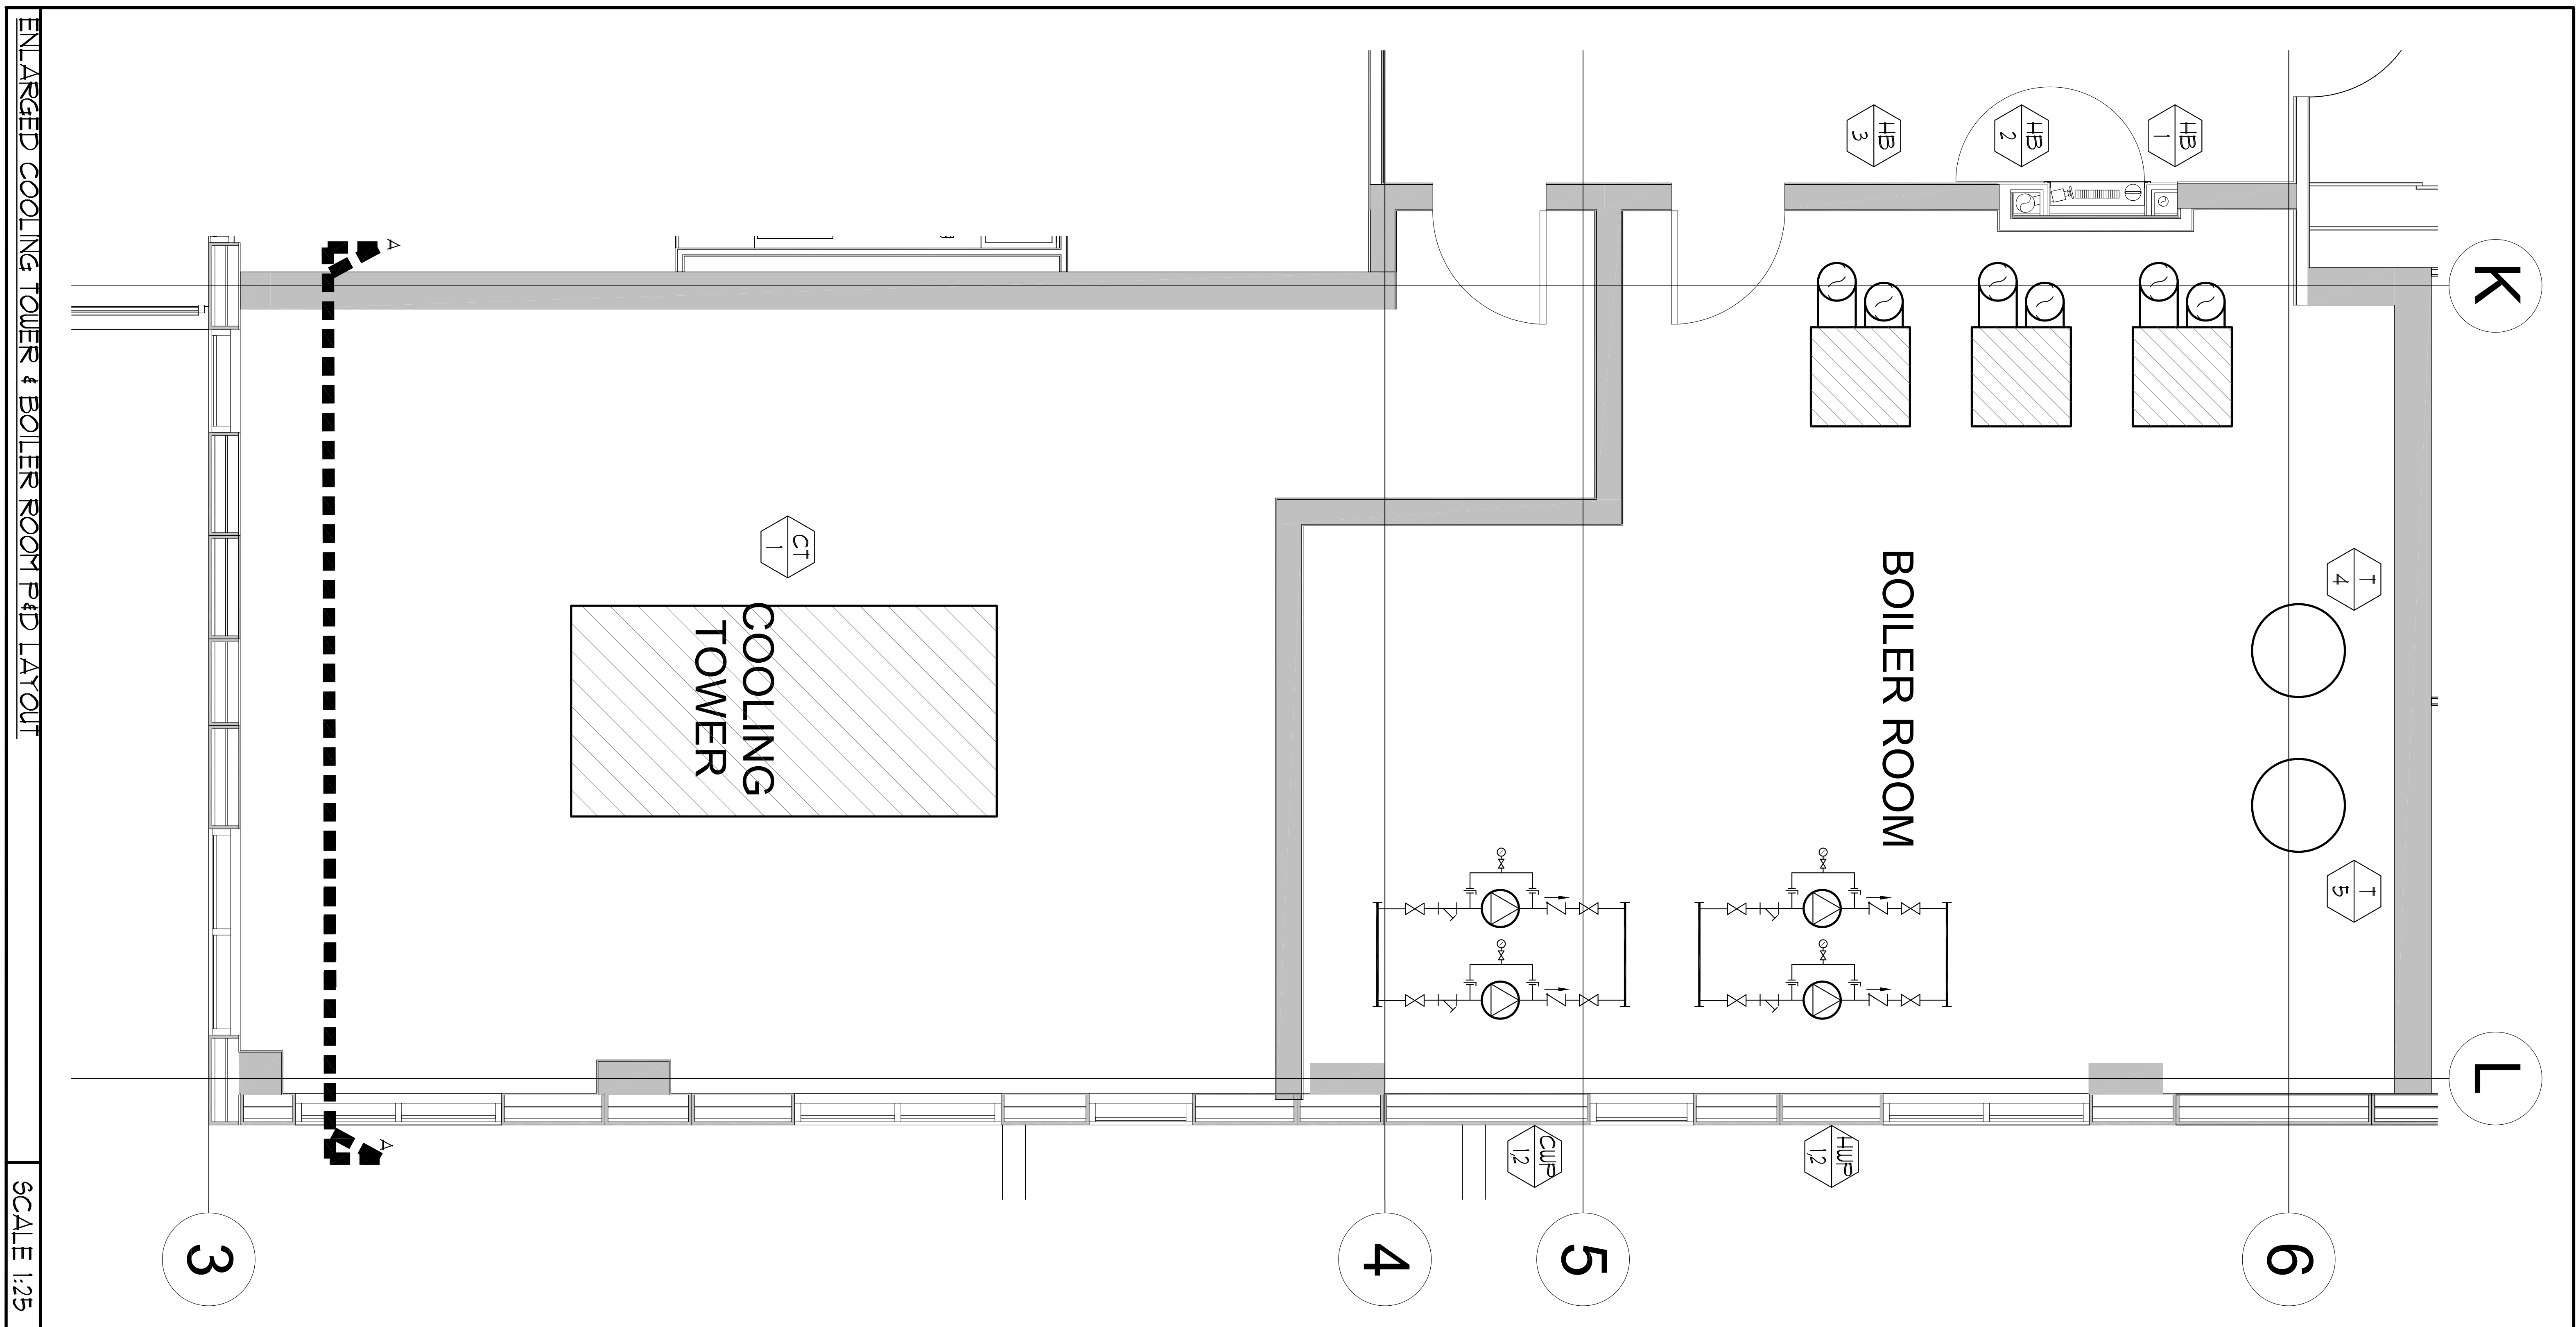

- GENERAL AND ACOUSTIC NOTES:

- 1) CONTRACTOR SHALL CO-ORDINATE ARCHITECTURAL, STRUCTURAL LIGHTING, HVAC AND SPRINKLER DRAWINGS TO AVOID AREAS OF CONFLICT AND TO MAINTAIN CEILING HEIGHTS.

- 2) CONTRACTOR SHALL REPORT ALL DISCREPANCIES AND AREA OF CONFLICTS TO THE ENGINEER PRIOR TO WORK BEGINS.

- 3) REFER TO ACOUSTIC ENGINEER'S REPORT FOR ACOUSTIC TREATMENT REQUIRED.

- 4) FIRE DAMPERS ARE REQUIRED TO BE LISTED AND ARE TO HAVE FIRE-PROTECTION RATING OF THE PENETRATED FIRE SEPARATION

- 5) THE PIPING PENETRATING THE VARIOUS FIRE SEPARATION IS REQUIRED TO BE FIRESTOPPED WITH A LISTED FIRESTOPPING MATERIAL IN ACCORDANCE WITH OBC ARTICLE 3-19-1.

- 6) THE FIRE HOSE CABINETS THAT ARE RECESSED INTO THE EXIT STAIR SHAFTS ARE REQUIRED TO BE SEPARATED FROM THE EXIT STAIR BY A 2 HR FIRE SEPARATION.

- 7) ALL AHUF/AMAU SHALL BE MOUNTED ON DOUBLE LAYER (NGN) BOARD BETWEEN UNIT C ASING AND INSULKEEPING AND EXTERNAL

- HEAT RECOVERY FAN SHALL BE ISOLATED USING SPRING ISOLATOR WITH MINIMUM 38MM STATIC DEFLECTION PLUS A NEOPRENE INSHEAR ELEMENT IN SERIES. ALL UNIT DUCTWORK WITHIN THE MECHANICAL ROOM SHALL BE C/W 25MM INTERNAL ACOUSTIC LINING INSULATION AND JACKETING. ALL ASSOCIATED DUCTWORK SHALL BE HUNG BY HANGERS WITH NEOPRENE PADS.

- 8) MAIN FRESH AIR SHAFT TO BE C/W 25MM THICK ACOUSTIC DUCT LINER STARTING FROM THE MECHANICAL PENTHOUSE AND DOWN THREE FLOORS.

- 3) CHILLER ROOM IS TO BE CONSTRUCTED WITH A MINIMUM 100MM FLOATING CONCRETE FLOOR ON 50 MM THICK ISOLATORS, DESIGN FOR A FUNDAMENTAL FREQUENCY OF 10 HZ OR LESS, WITH BATT INSULATION IN THE CAVITY.

- THE FLOATING FLOOR DESIGN SHALL INCLUDE SEPARATE CONCRETE PIERS WHICH PENETRATE THE FLOATING FLOOR TO SUPPORT THE CHILLER. THE PAD MATERIAL UNDER THE PIER SHALL BE CDM-42 EQUIVALENT.

- THE CHILLER BODY SHALL BE ISOLATED FROM THE PIPES USING MULTIPLE COIL SPRING ISOLATORS HAVING A STATIC DEFLECTION OF APPROXIMATELY 2", PLUS A THICK NOSE PAD UNDER THE SPACER. THE NOSE PAD SHALL CONSIST OF MULTIPLE LAYERS OF 1/2" MAXIMUM 45 DUROHETER SEPARATED BY STEEL SHIMS AND TOPS. A STEEL LOAD PLATE THE NOSE PAD SHALL BE USED TO ACHIEVE A STATIC DEFLECTION OF APPROXIMATELY 0.25 AT A LOAD EQUAL TO THE MAXIMUM EXPECTED POINT LOAD OF THE CHILLER.

- CHILLER SHALL BE COMPLETE WITH ACOUSTIC BLANKET.

- 10) ALL CONNECTIONS BETWEEN THE CHILLER AND THE ATTACHED PIPING SHALL INCLUDE TWIN-SPHERE RUBBER EXPANSION JOINTS.

- WITH MINIMUM 15MM STATIC DEFLECTION AND DOUBLE-LAYER PAD THE SPRING BASE. TWIN-SPHERE RUBBER EXPANSION JOINTS THA RATED FOR OUTDOOR USE, SHALL BE PROVIDED BETWEEN THE C TOWER AND ATTACHED PIPING.

- 12) BOILERS AND HEAT EXCHANGERS SHALL BE SUPPORTED ON DOUBLE LAYER NEOPRENE-STEEL-NEOPRENE RUBBER PADS BETWEEN THE SUPPORT CHANNELS AND THE HOUSEKEEPING PADS BELOW.


- 13) CURS, SLUG, CHMP, AND SLUG SHALL BE DECOMPOSED FROM THE AIT CURS, SLUG, CHMP, AND SLUG. RUBBER EXPANSION JOINTS ON BOTH ACTION AND DISCHARGE SIDES FOR V.I. PUMPS, THESE EXPANSION JOINTS ARE TYPICALLY LOCATED IN THE VERTICAL SECTION ABOVE THE ACTION STRAINER AND SHUT-OFF VALVE. THE PUMPS AND DIRECTLY ATTACHED PIPING UP TO THE TUNN-SHREVE JOINT SHALL BE MOUNTED ON CONCRETE ISOLATION BASES AND ISOLATED FROM FLOATING FLOOR BELOW USING SPRING ISOLATORS WITH MINIMUM STROKE PERFECTION AND 75 MM THICK NEA PADS UNDER THE SPRING BASES. NORMALLY LOADED.

- 14) ALL BASE MOUNTED PUMPS SHALL BE MOUNTED C/W CONCRETE IF BASES SUPPORTED ON STEEL SPRINGS WITH A STATIC DEFLECTION AT LEAST 15" AND INCLUDING AT LEAST TWO LAYERS OF WAFFLED NEOPRENE PADS BELOW.

- b) SMALLER PUMPS MAY BE SUPPORTED USING PIPE STANDS UNDER ELBOWS (NOT DIRECTLY FROM THE CASING ITSELF), WITH 38MM DEFLECTION SPRING ISOLATORS PLUS NEORENE SMALL PUMPS BE ISOLATED USING NEOPRENE-N-SHEAR ISOLATORS FOR THE PIPES POINTS OF SUPPORT ON EITHER SIDE OF THE PUMP.

- 16) ALL VFD'S TO BE MOUNTED ON RUBBER PADS.

- 17) N-LINE AND CABINET FANS SHALL BE ISOLATED WITH SPRINGS OR NEOPRENE -N-SHEAR MOUNTS, SIDEWALL FANS SHALL BE ISOLATED USING NEOPRENE MOUNTS, PADS OR GROMMETS.

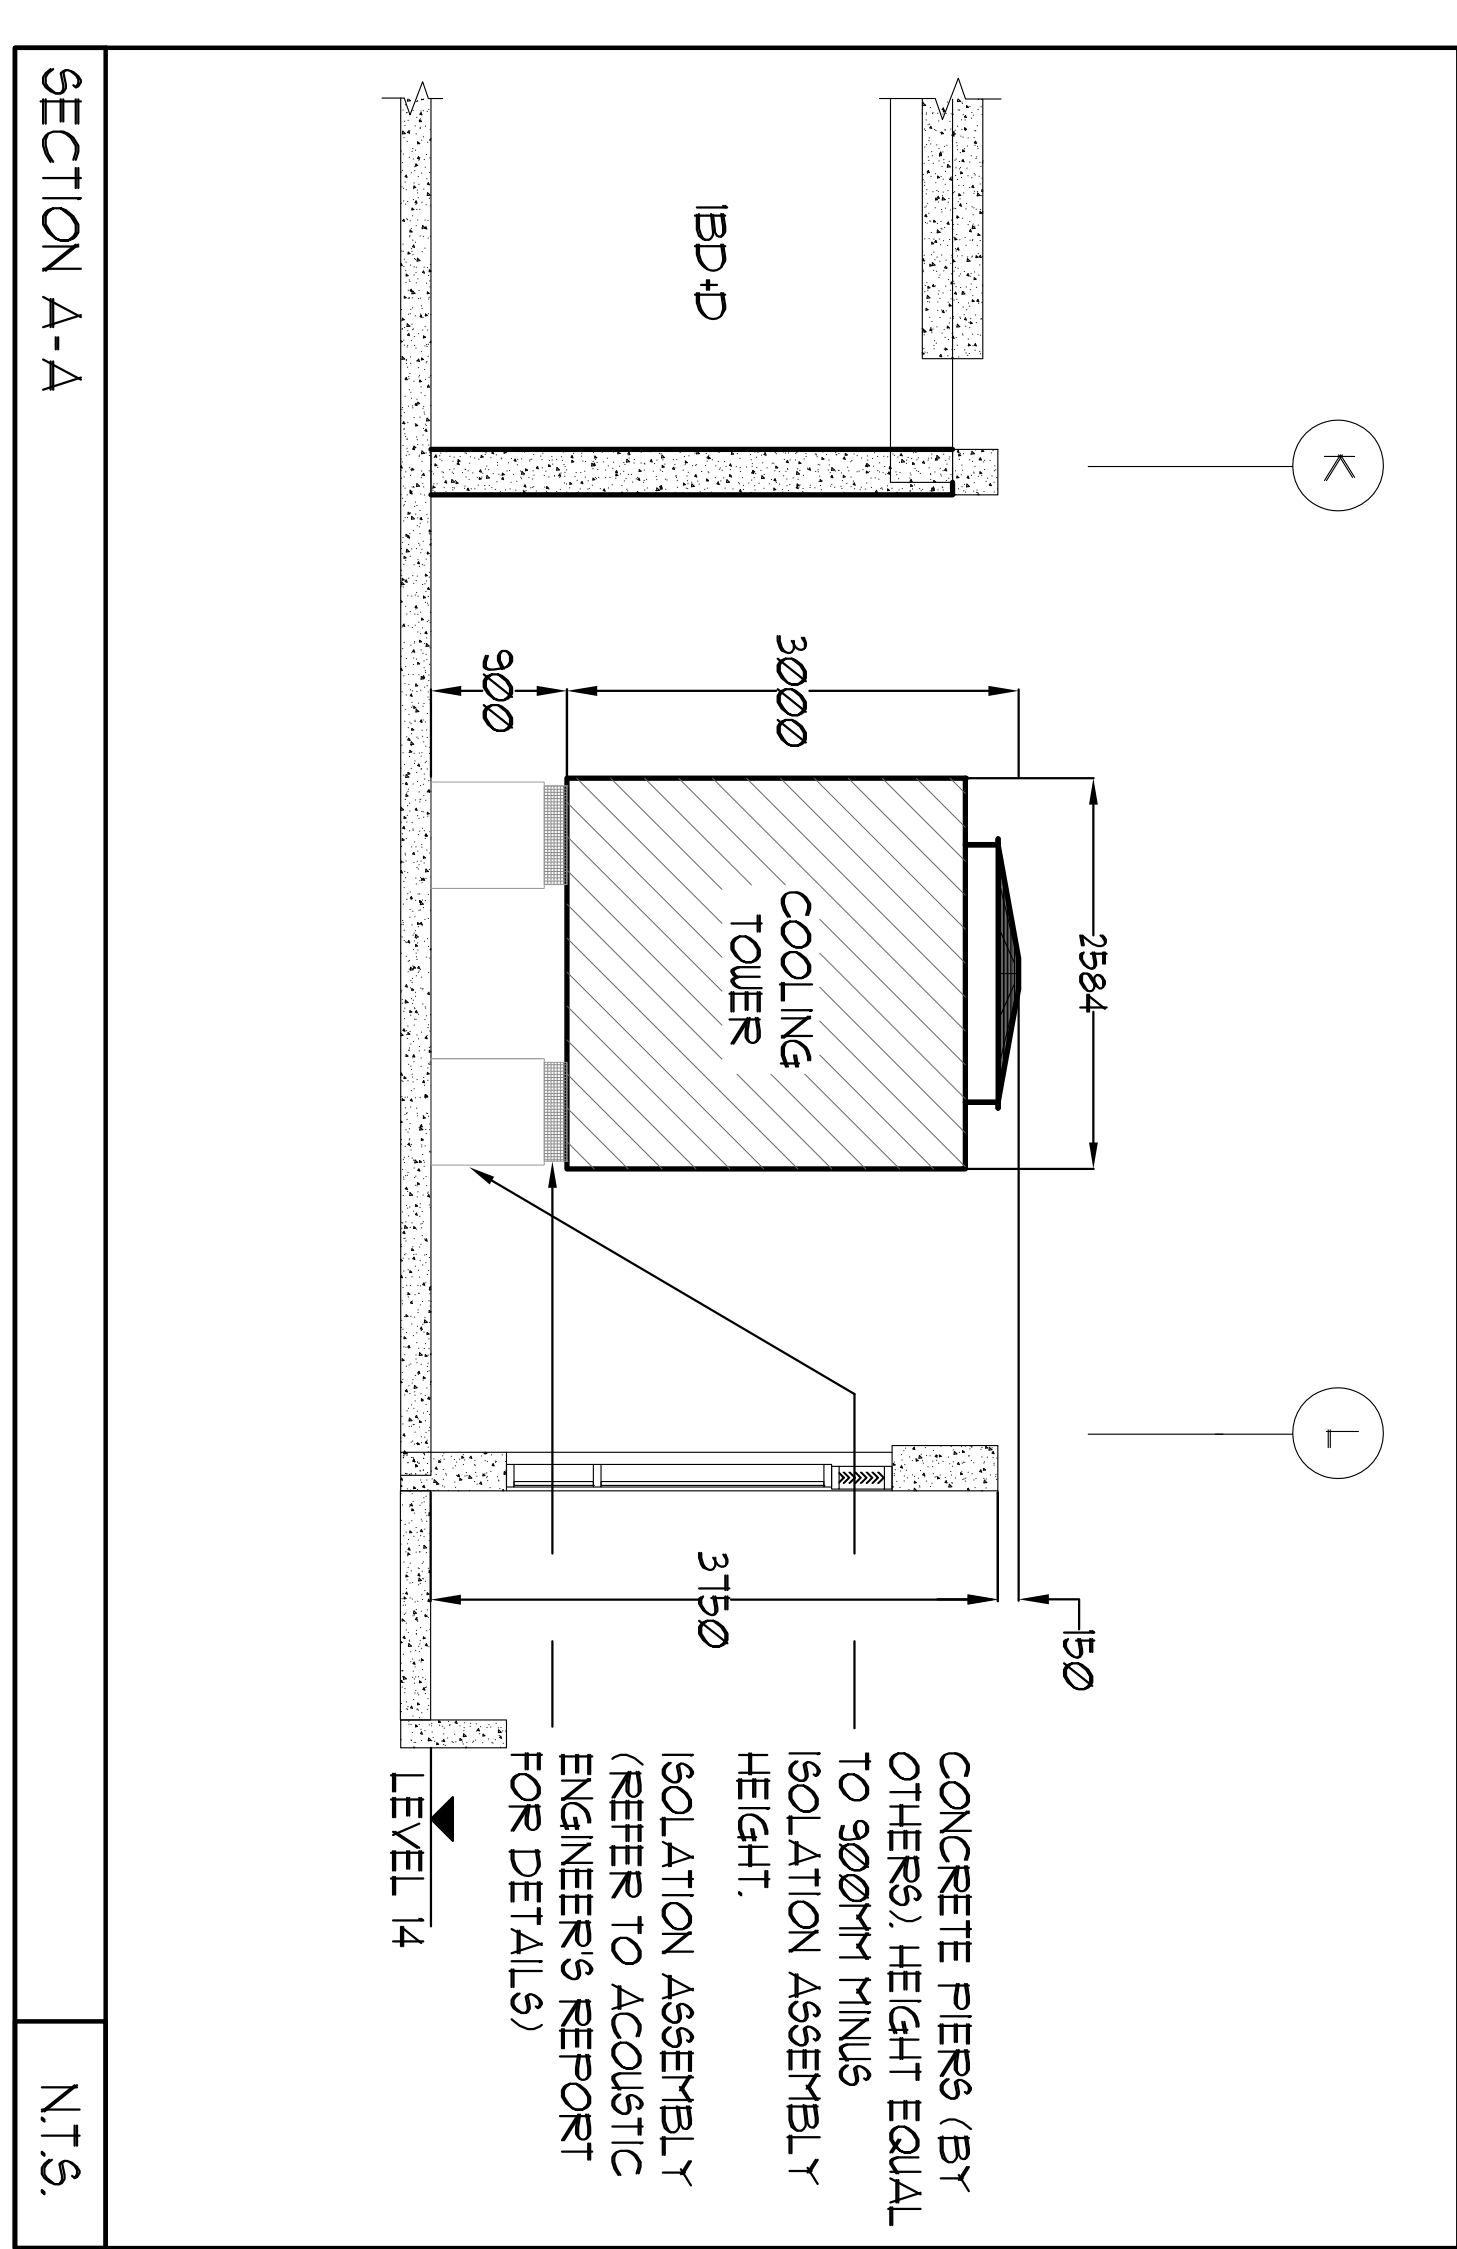[illegible][illegible]

NOVA
TREND
DESIGNING
COURTSHIP


115 West Beaver Creek Road, Unit 31
Richmond Hill, Ontario L4B 3M1
Tel: 905 882-5445
Fax: 905 882-5447
Email: cad@novatrendeng.com


MECHANICAL LAYOUT

ALEXANDRA PARK

ORONIO		ONARIO	
PRELUN BY:	COLLECTED BY:	SCALE:	


DATE: FEB, 13	PHYSICIAN NUMBER: 1313	ORIGINAL NUMBER: M-33	OF 39
---------------	------------------------	-----------------------	-------

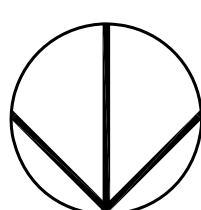

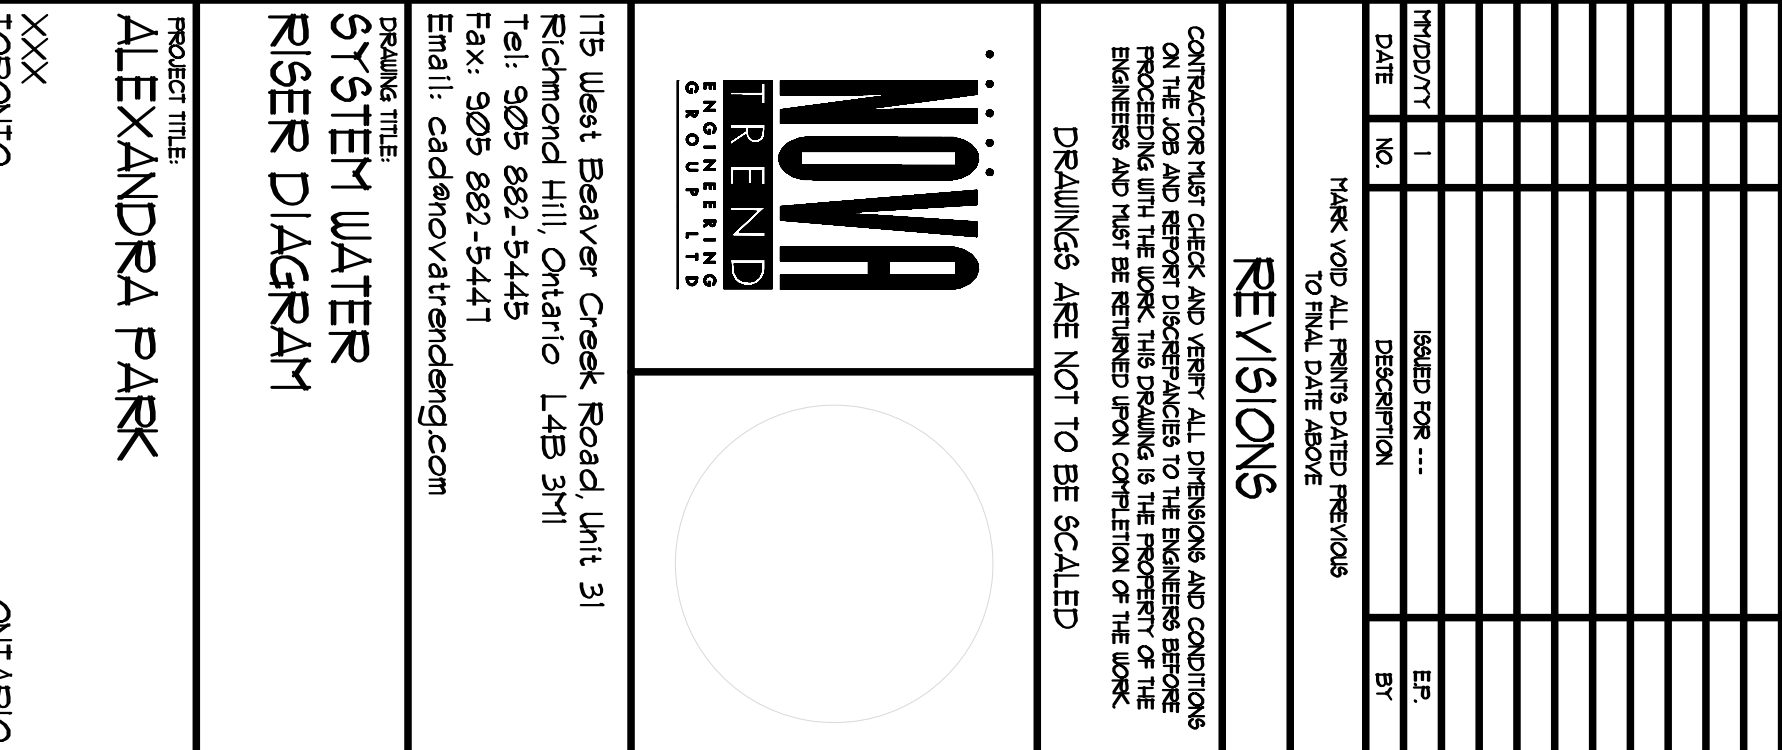


- 1) ALL REBAR AND/OR MESH INCLUDE THICK NON ISOLATION PLAYS
- 2) REBAR TO BE BUILT IN PLACE WITH HORIZONTAL STEEL PLAYS WELDED TO BRACKETS THAT ARE IN TURN WELDED TO THE REBAR
- 3) ANY FIRE GUIDES USED IN CONNECTION WITH EXPANSION JOINTS OR LOOPS ARE TO BE THE FIRE FABRICATED TYPE WITH INTEGRAL REBAR ISOLATION

- NOTE6:
- ① $19^\circ \text{ CHUS} \leftrightarrow 19^\circ \text{ HUS}$
 - ② $25^\circ \text{ CHUS} \leftrightarrow 19^\circ \text{ HUS}$
 - ③ $25^\circ \text{ CHUS} \leftrightarrow 25^\circ \text{ HUS}$
 - ④ $19^\circ \text{ CHUR} \leftrightarrow 19^\circ \text{ HUR}$

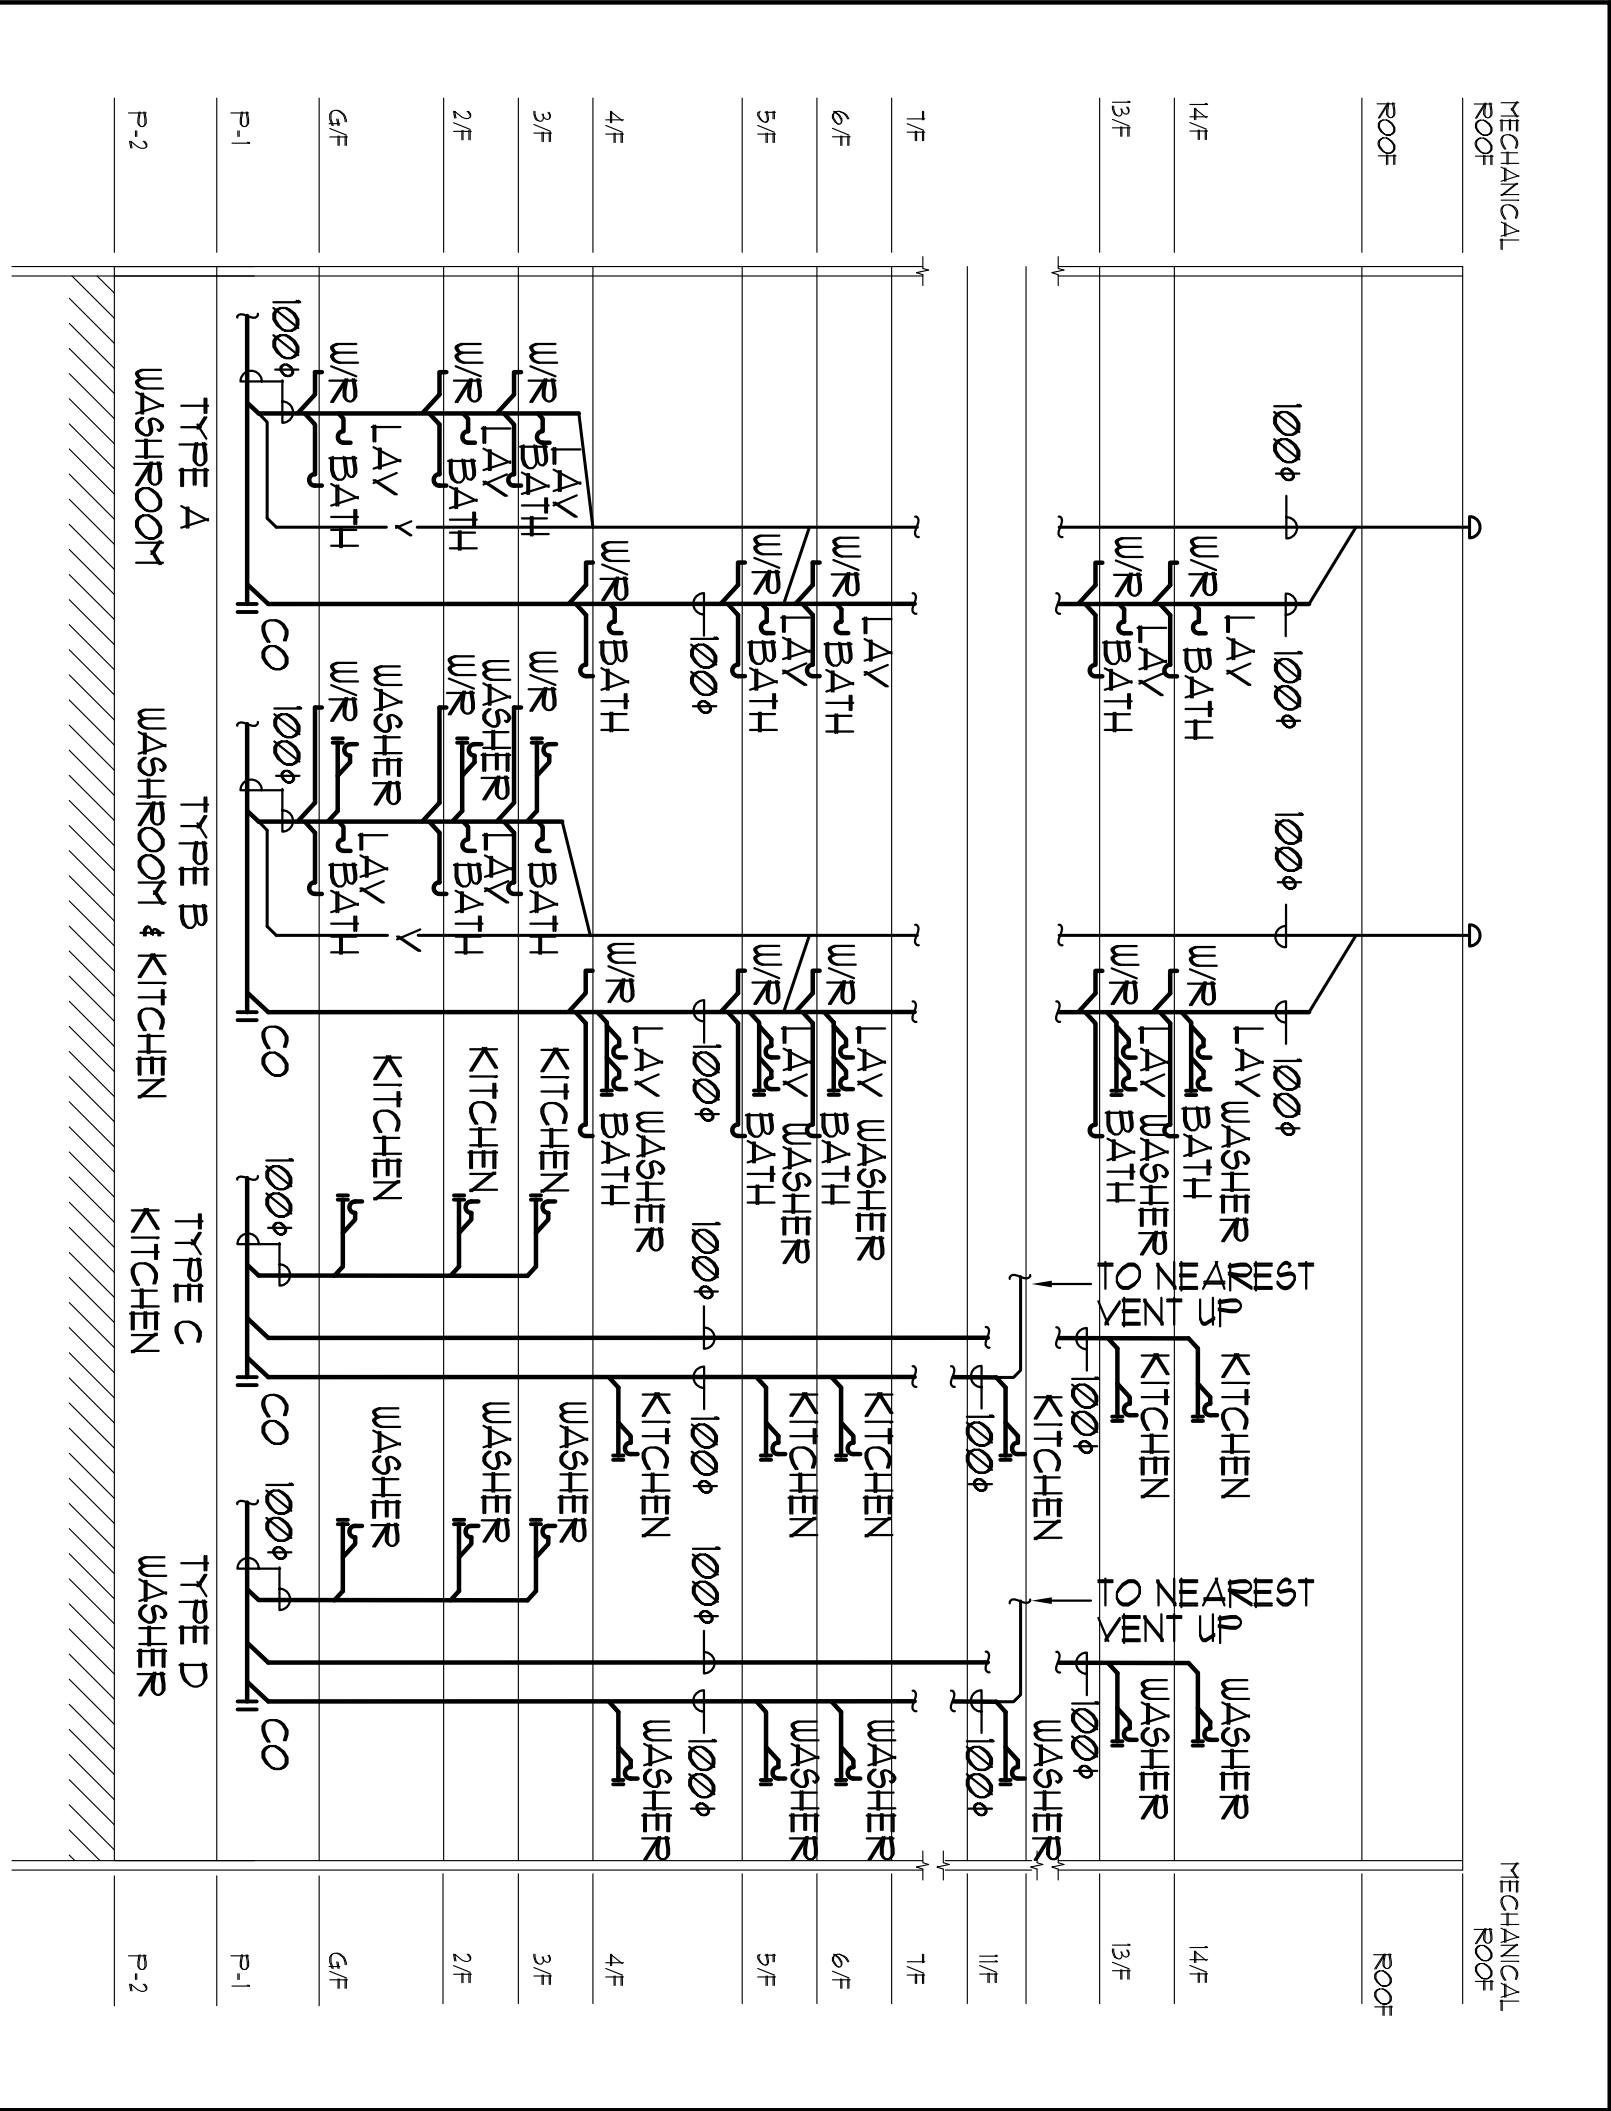


- ① ALL INSTALLATION SHALL BE ACCORDING TO LATEST EDITION OF THE PLUMBING CODE.
- ② PROVIDE TOKE VENT AT EVERY FIVE STOREYS OR AS REQUIRED BY CODE.
- ③ PROVIDE MINIMUM 3000mm SEPARATION BETWEEN CONNECTION OF MAIN SANITARY AND MULTILAST SANITARY RISERS TO THE SANITARY BRANCH AT THE BASE OR THE RISERS.

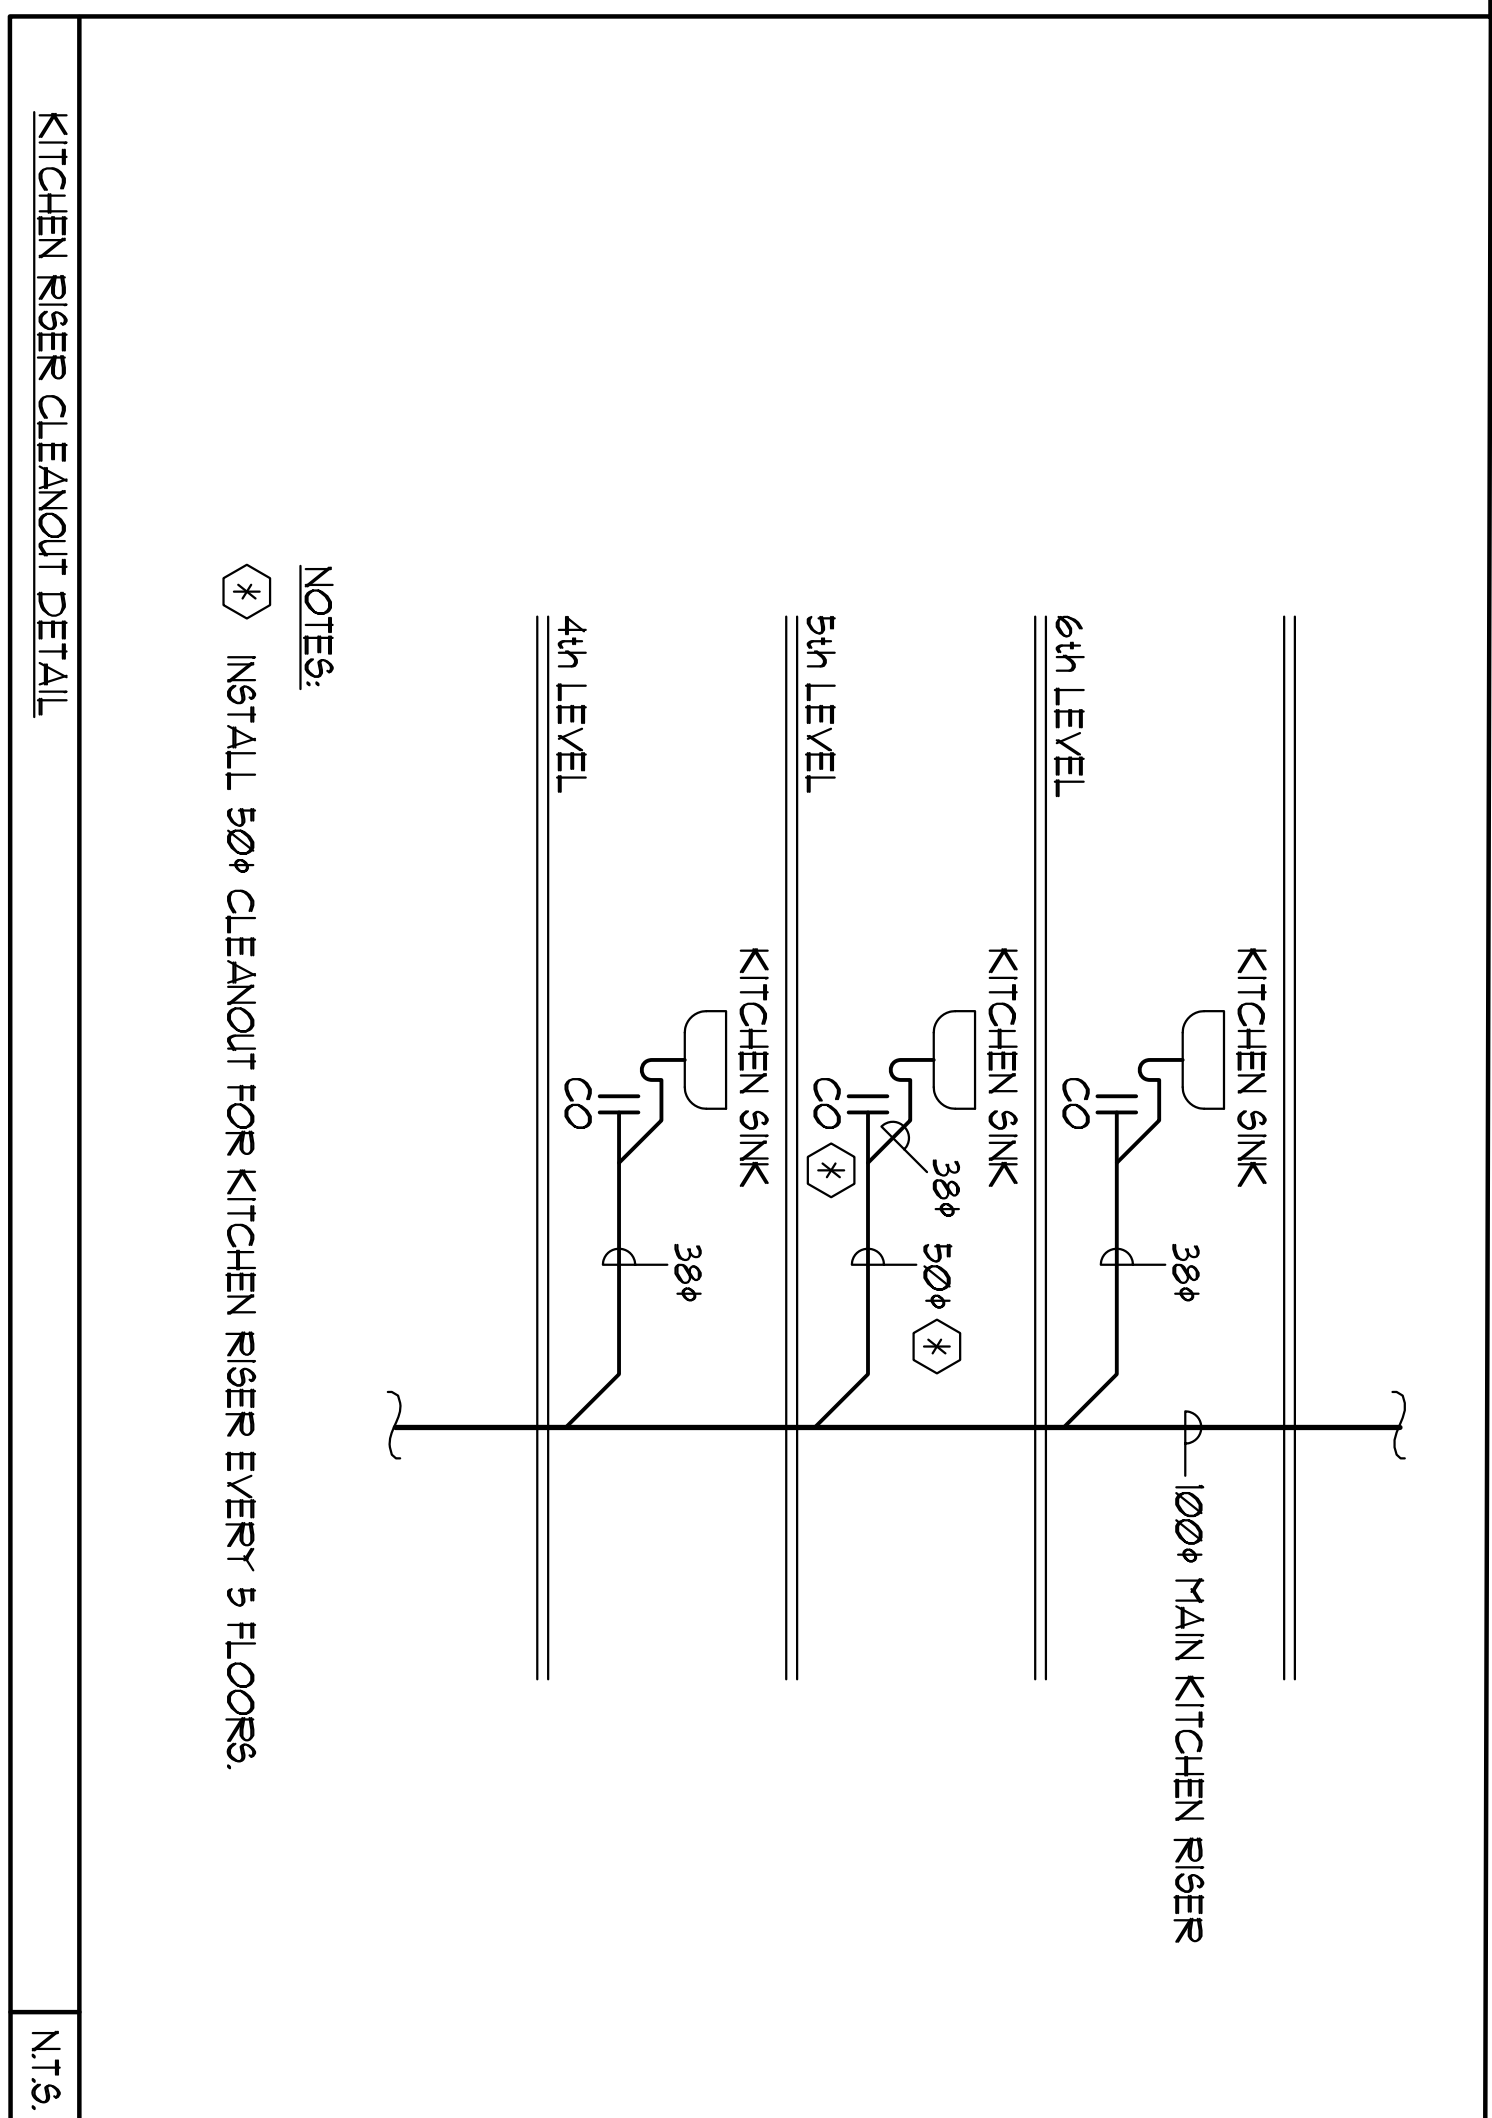







REV. SCHEDULE			
REV.	DUTY	FLUO RATE (GPH)	NET PREPARE OUTLET PREPARE
1	LOW ZONE DLU	-	-
2	LOW ZONE DLU	-	-
3	HIGH ZONE DLU	-	-
4	HIGH ZONE DLU	-	-

- GENERAL NOTES:
- 1) STEEL JOISTS INDICATE REDUCTION AFTER HORIZONTAL HEADERS ON STORY INDICATED.
- 2) REFER TO FLOOR PLANS FOR SIZING OF HORIZONTAL PIPE.
- 3) PROVIDE BY SHUT OFF VALVES FOR EACH SUITE.
- 4) PROVIDE DRAIN VALVE AT BOTTOM OF EACH RISER.
- 5) PROVIDE AIR VENT AT TOP OF EACH RISER.
- 6) PROVIDE BY CREDIT BALANCE VALVE ON TOP OF EACH OVERHEAT HOT WATER RISER EACH CREDIT VALVE TO BE BLENDED TO FLOW FLOW.
- 7) ALL RISERS AND CHASERS MUST INCLUDE 3/4" THICK INSULATION AT JOINTS. THE PIPES ARE TO BE FIELD IN PLACE WITH HORIZONTAL STEEL PLATES WELDED TO BRACKETS THAT ARE IN TURN WELDED TO THE RISER.
- 8) RISER RISERS ARE SUPPORTED BY T-CLAMPS OTHER THAN ANCHORS. NON PADS ARE TO BE INCLUDED BELOW THE T-CLAMP.
- 9) ANY PIPE GUYS USED IN CONNECTION WITH PIPE JOINTS OR COUPLERS ARE TO BE PRE-FABRICATED TYPE WITH INTEGRAL RISER BRACKET BOLTED.

- ① LOWER WATER ASSEMBLY, CYL. BLOCK, UTILITY VALVE AND EXPANSION TANK PER CITY'S STANDARDS. SEE DETAILS ON DRAWING T-1.
- ② AIR CIRCUIT BALANCE VALVE AT TOP OF EACH RADIATOR, UNLESS OTHERWISE SPECIFIED (TYPICAL)
- ③ ..
- ④ 1/4" SHUT-OFF VALVE FOR EACH SUITE (TYPICAL)
- ⑤ SET IT TO 70°F DOW CORRELATED PUMP DRAIN TO MAINTAIN MAXIMUM SUPPLY TEMPERATURE AT 120°F
- ⑥ BYPASS AND CHECK DOW SUPPLY TEMPERATURE REDUCED 10°F
- ⑦ 1/4" DOW 1/4" DOW
- ⑧ 2 1/2" DOW 1/4" DOW
- ⑨ 3 1/2" DOW 1/4" DOW
- ⑩ 3/4" DOW 1/4" DOW
- ⑪ 5/8" DOW 1/4" DOW
- ⑫ THERMOSTAT AND PRESURE GAUGE

 

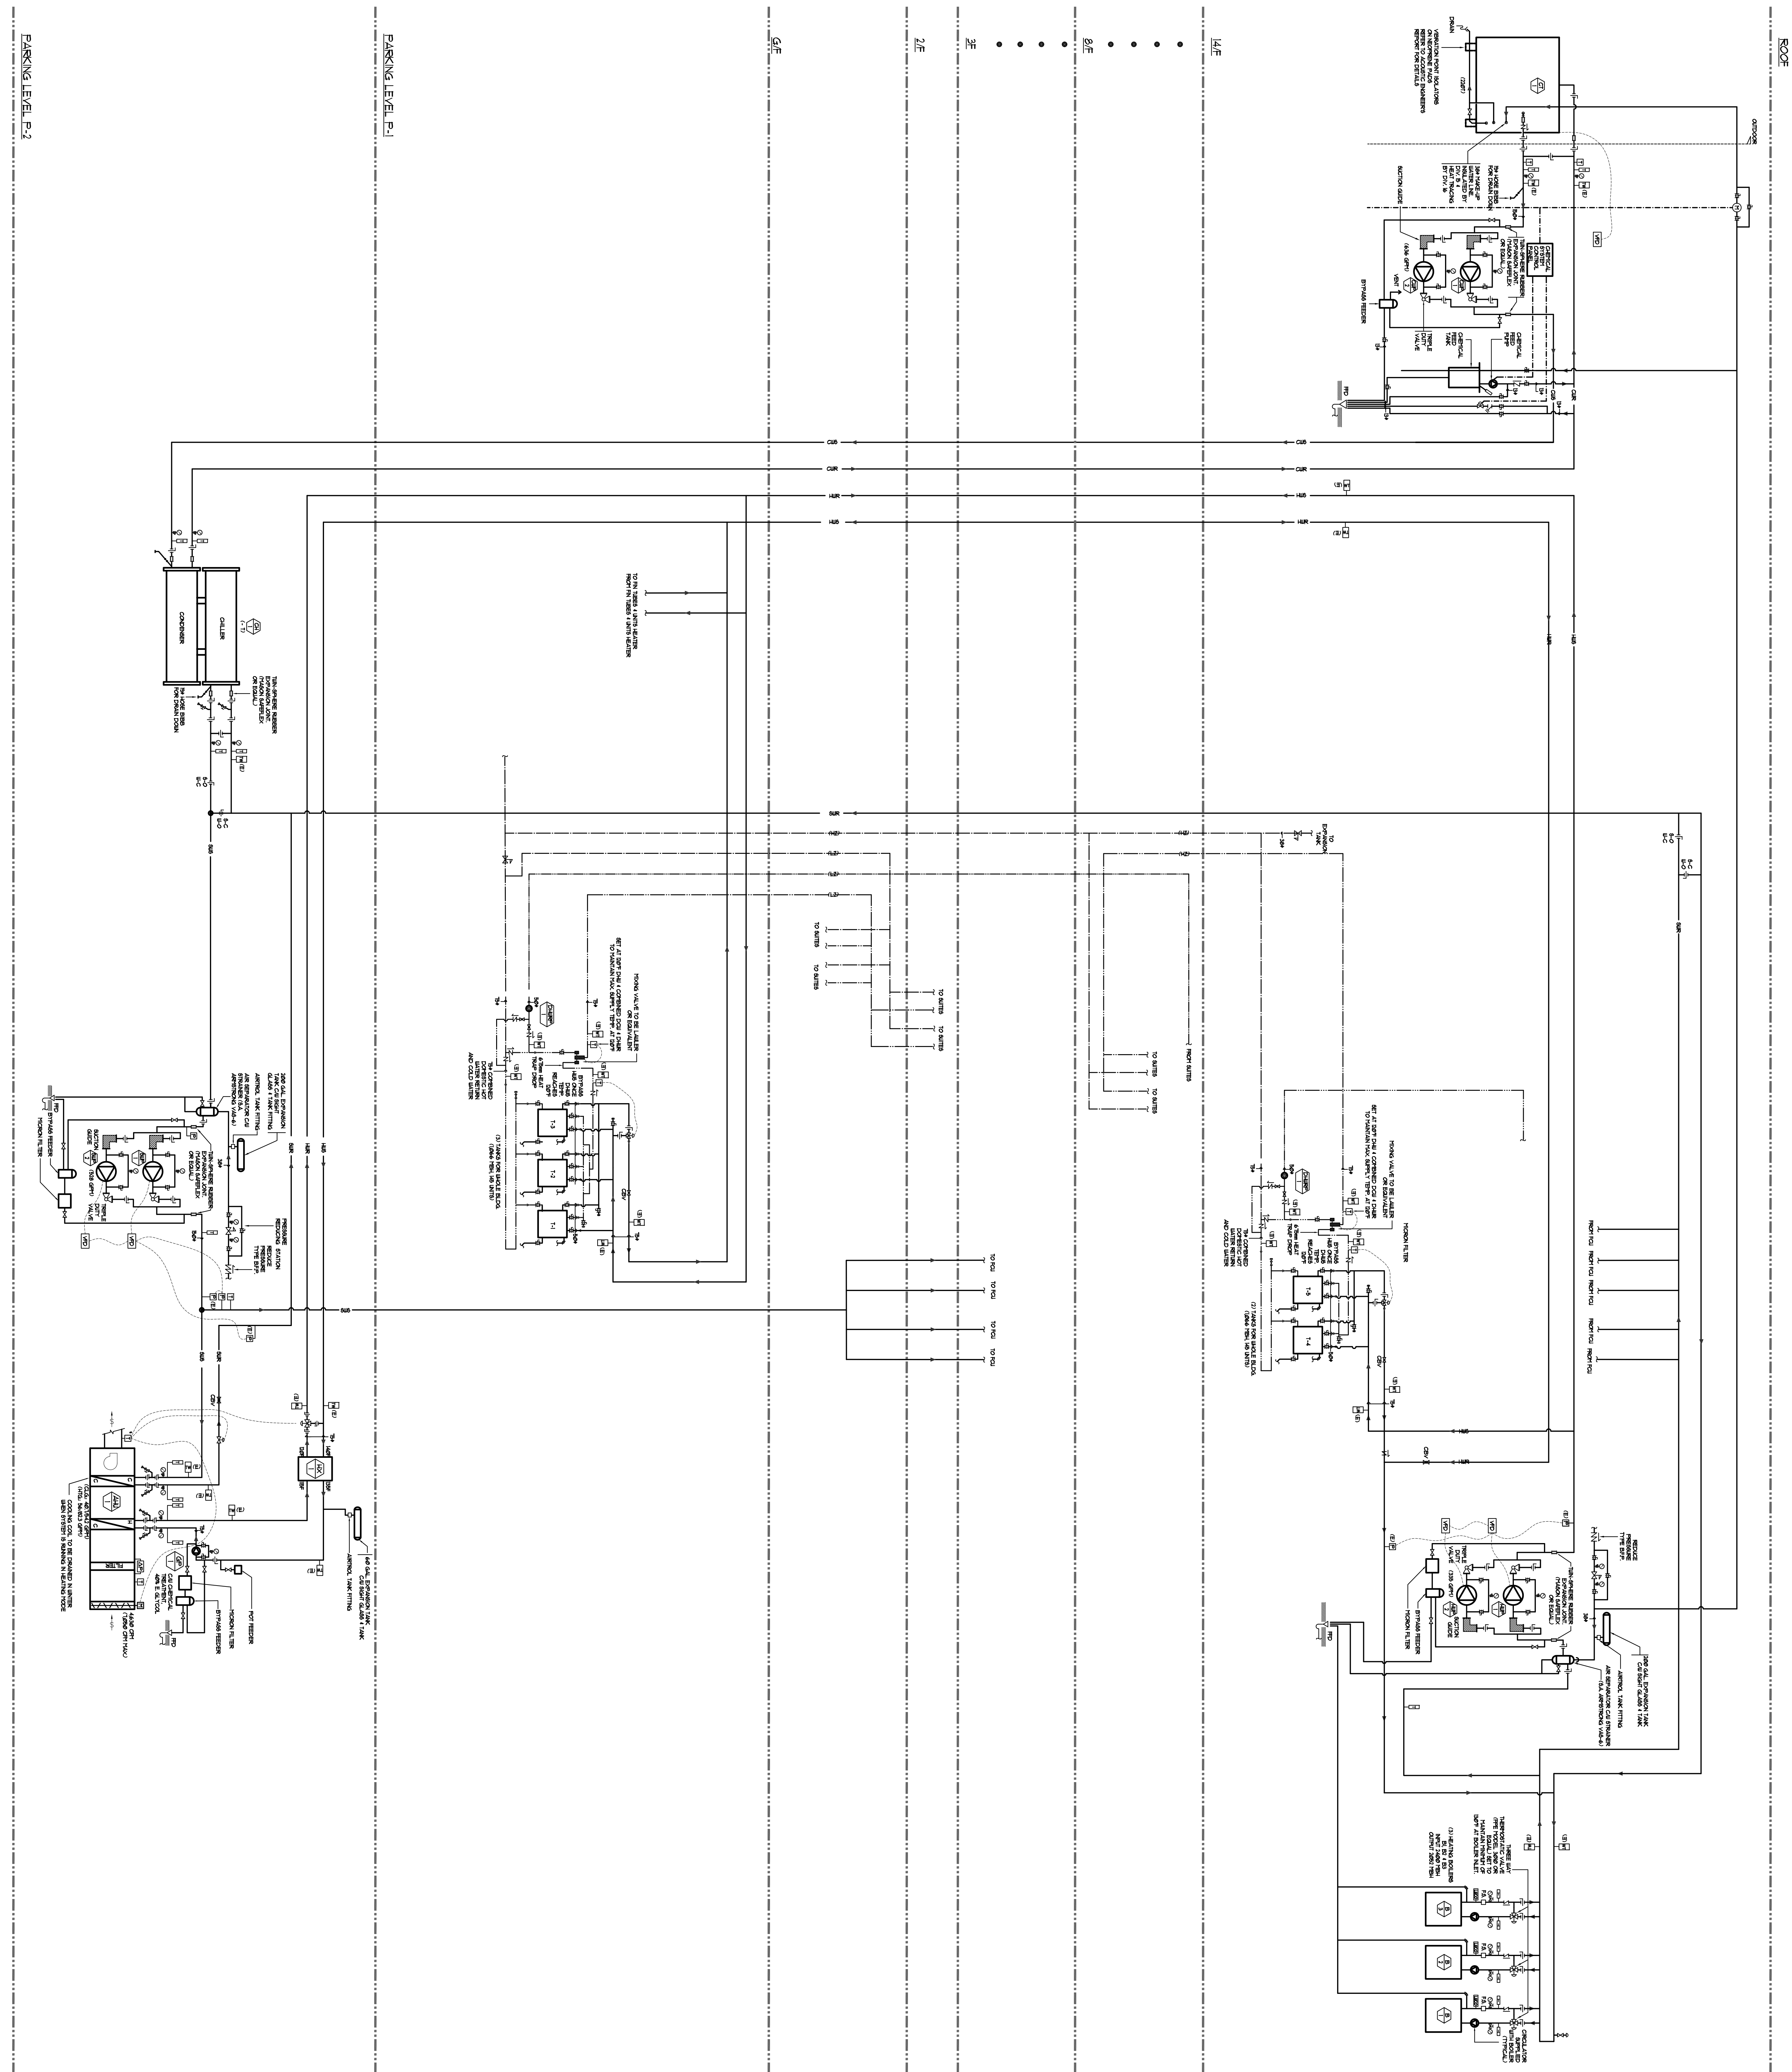[illegible]

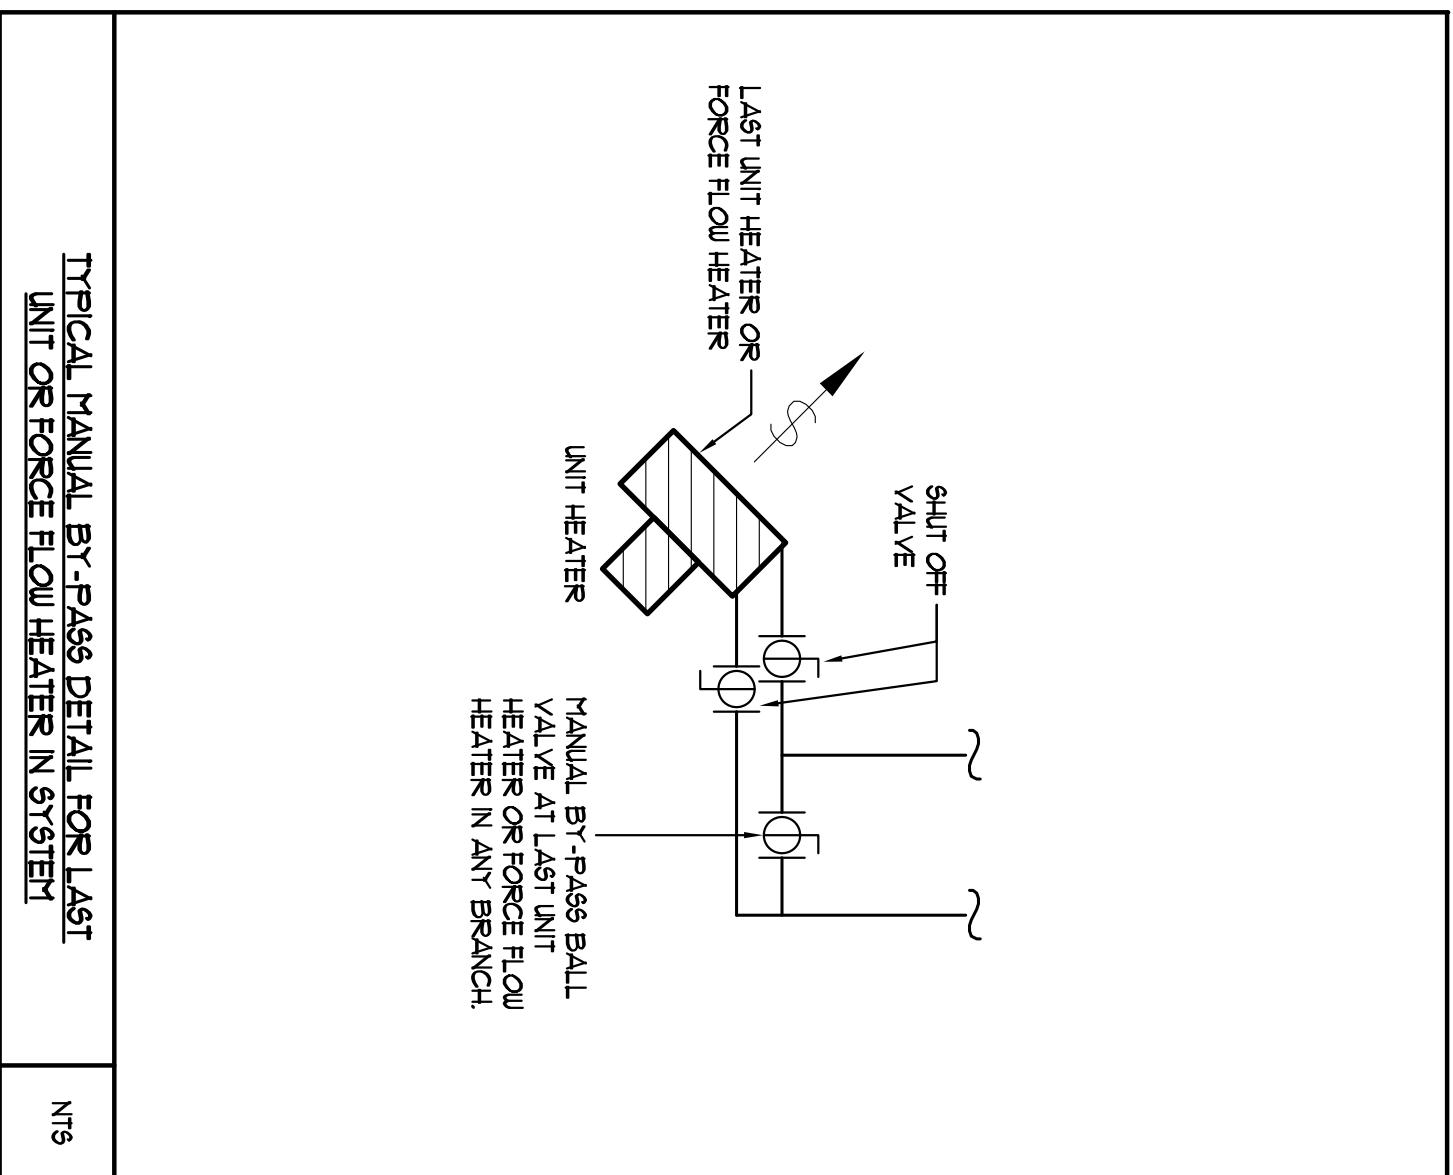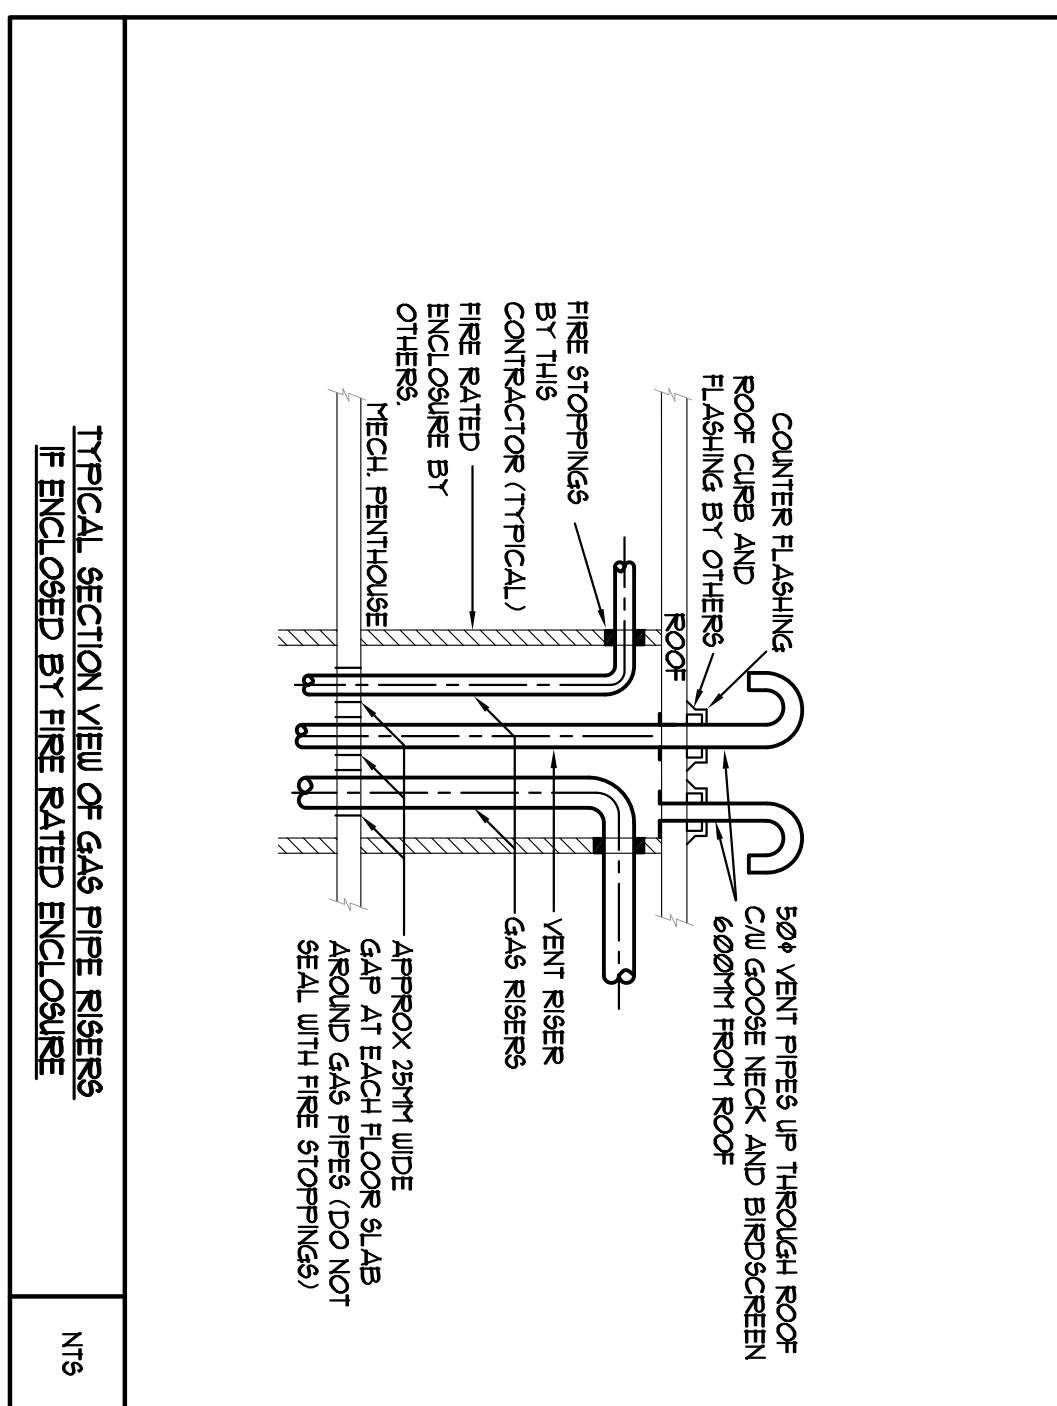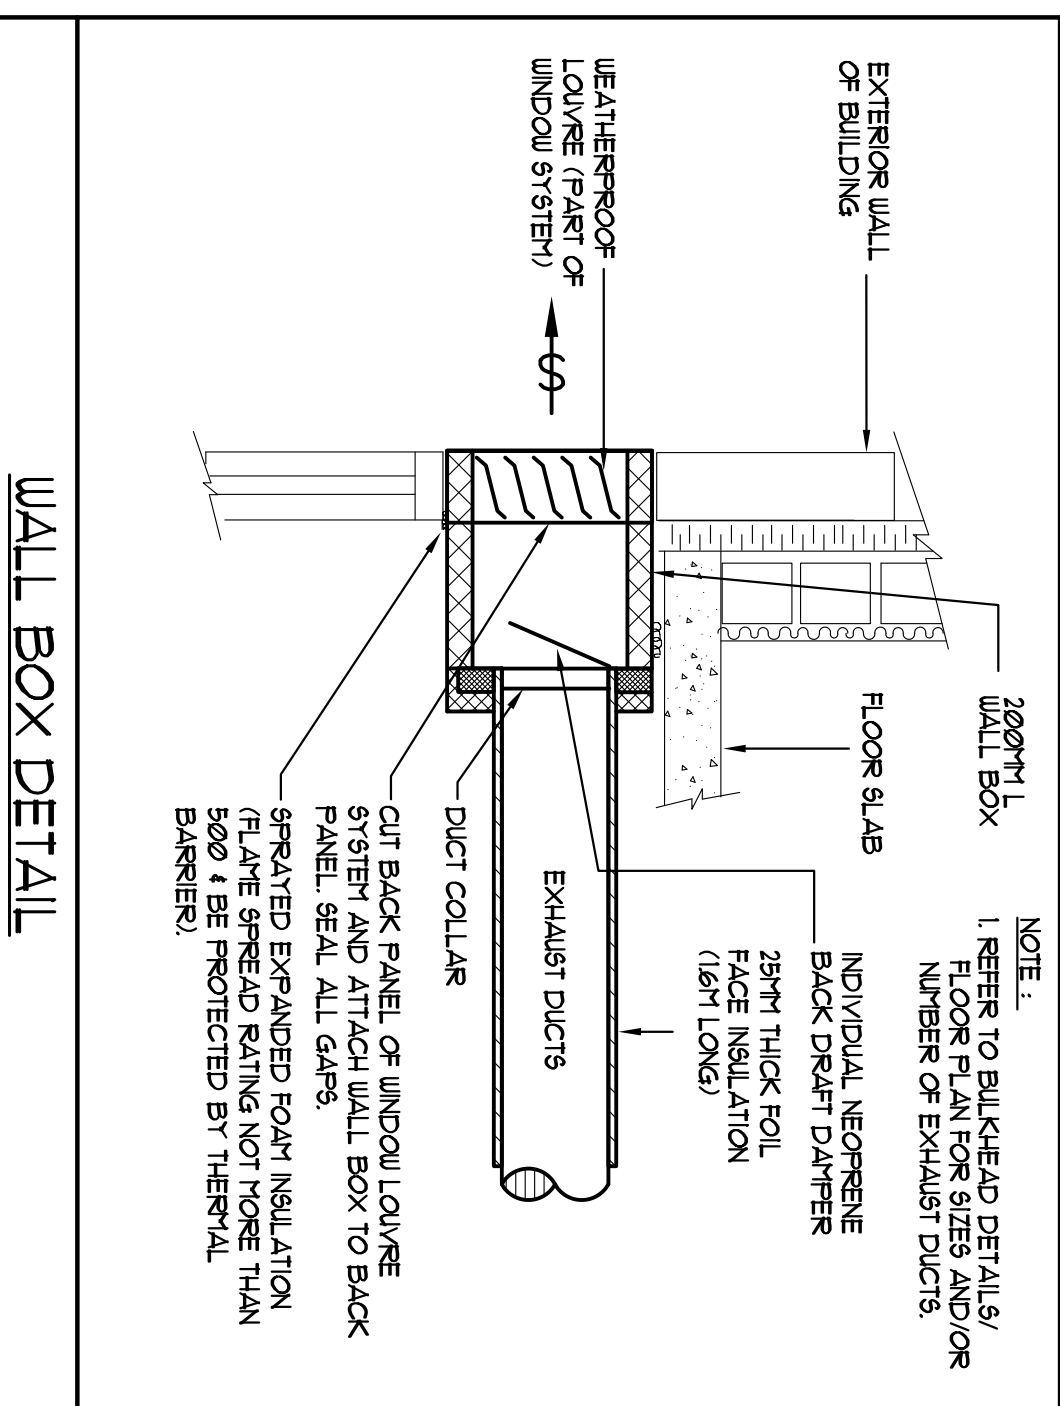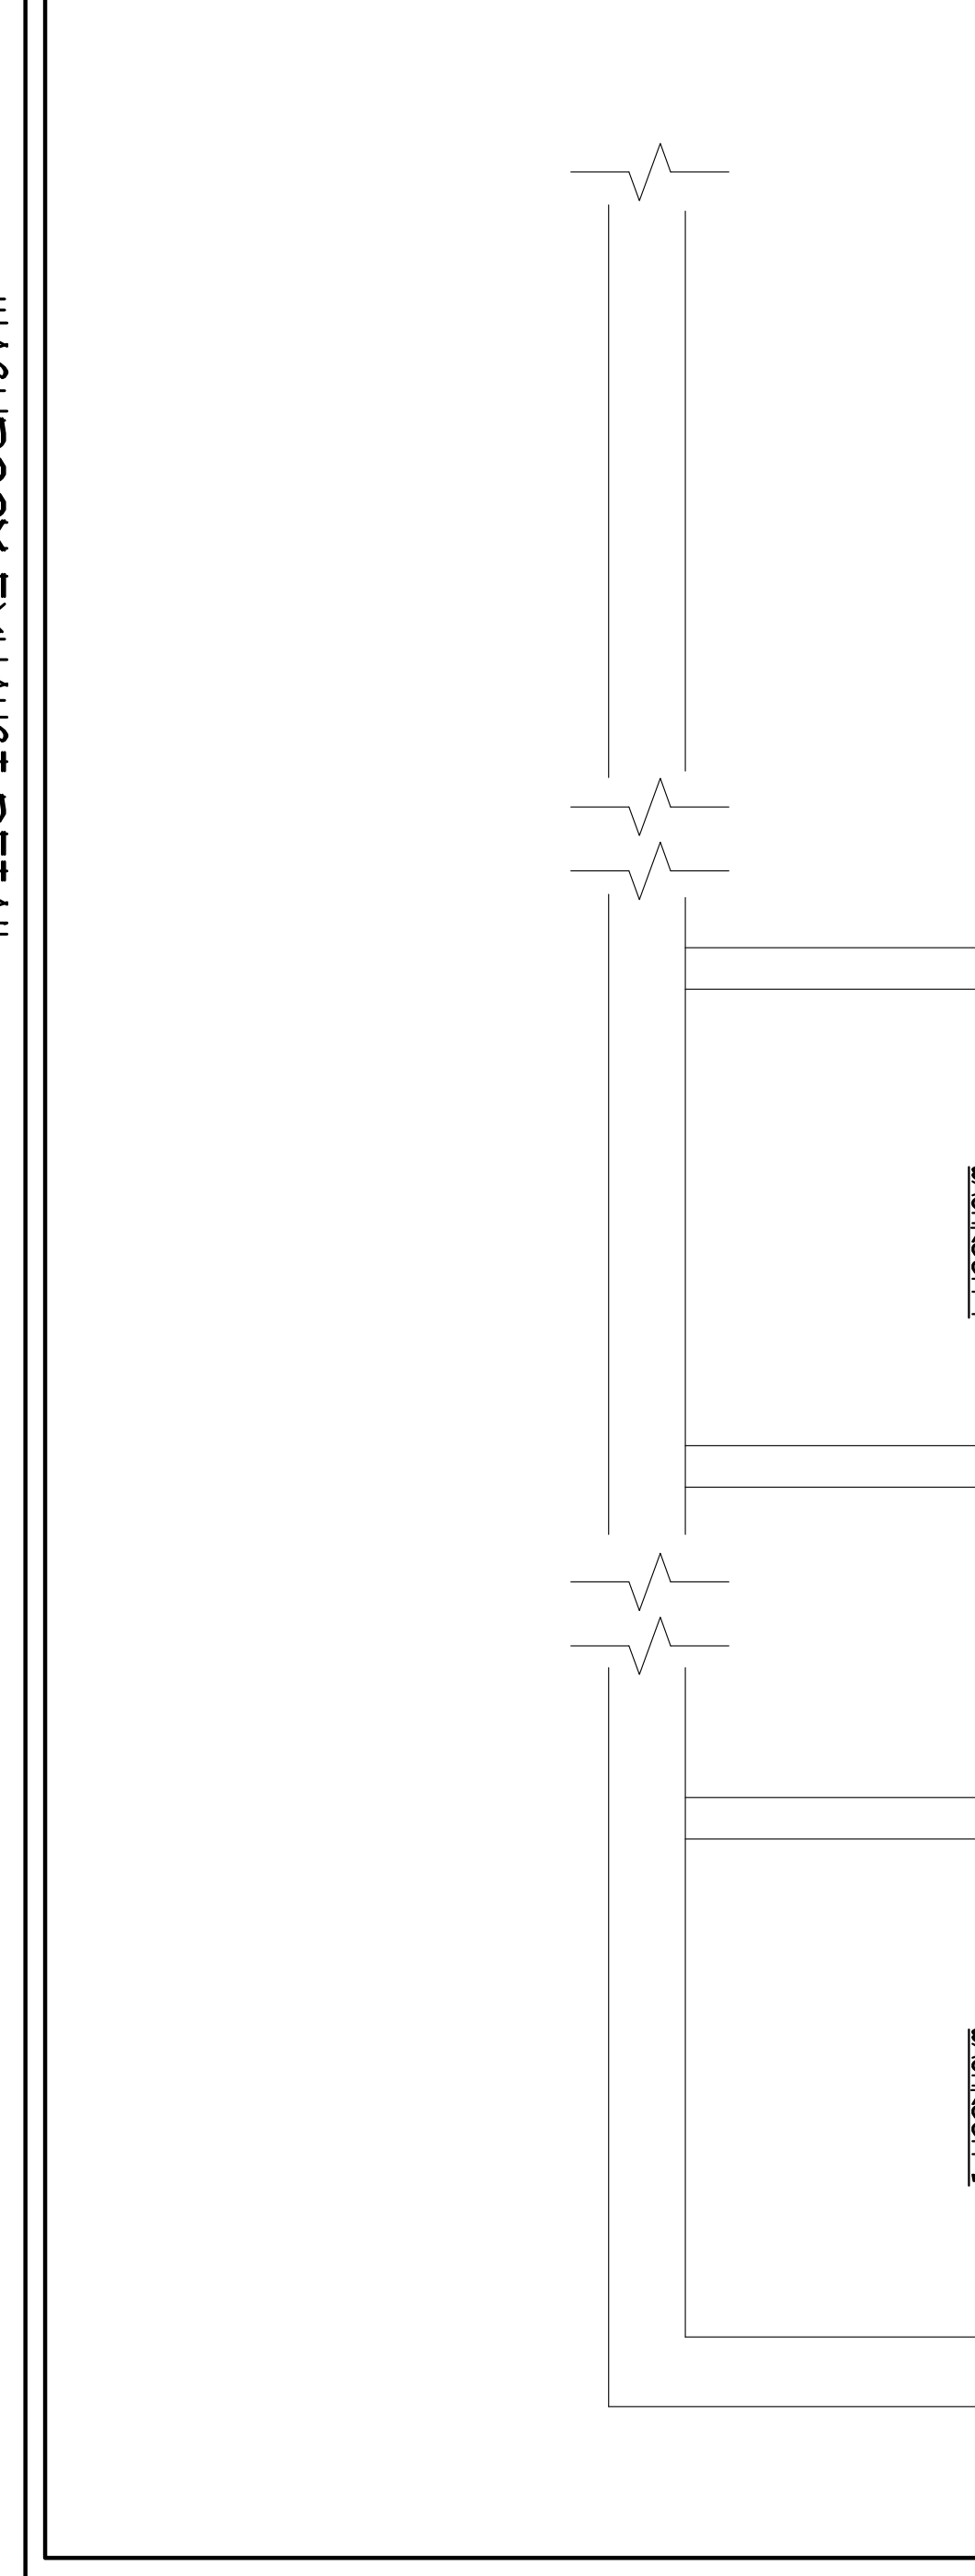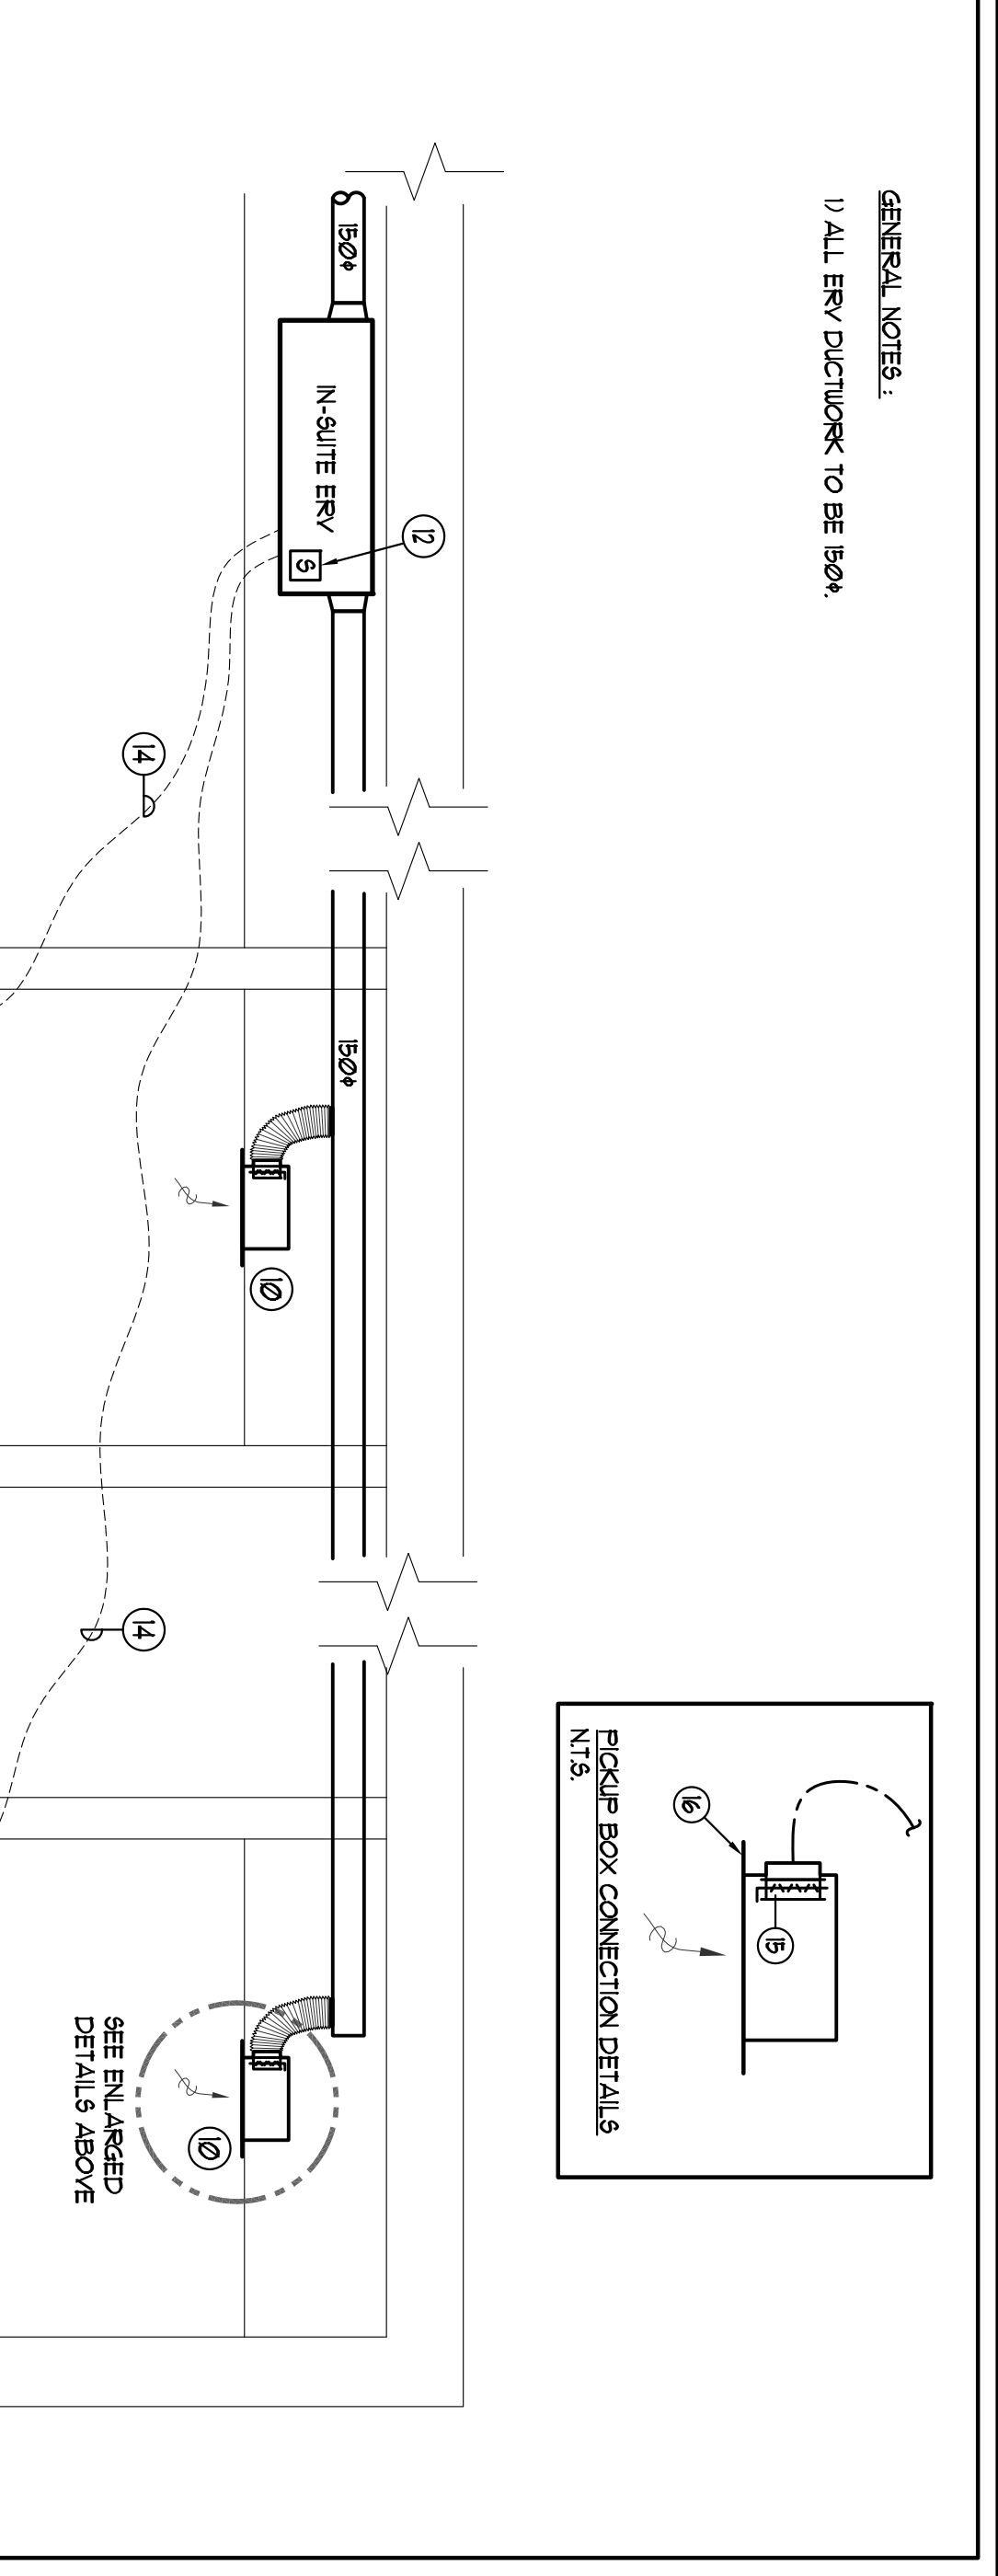

CONTRACTORS MUST CHECK AND VERIFY ALL DIMENSIONS AND CONDITIONS PRIOR TO THE START OF THE PROJECT. THE CONTRACTOR SHALL BE RESPONSIBLE FOR THE PROTECTION OF ALL EXISTING UTILITIES AND STRUCTURES. 

