




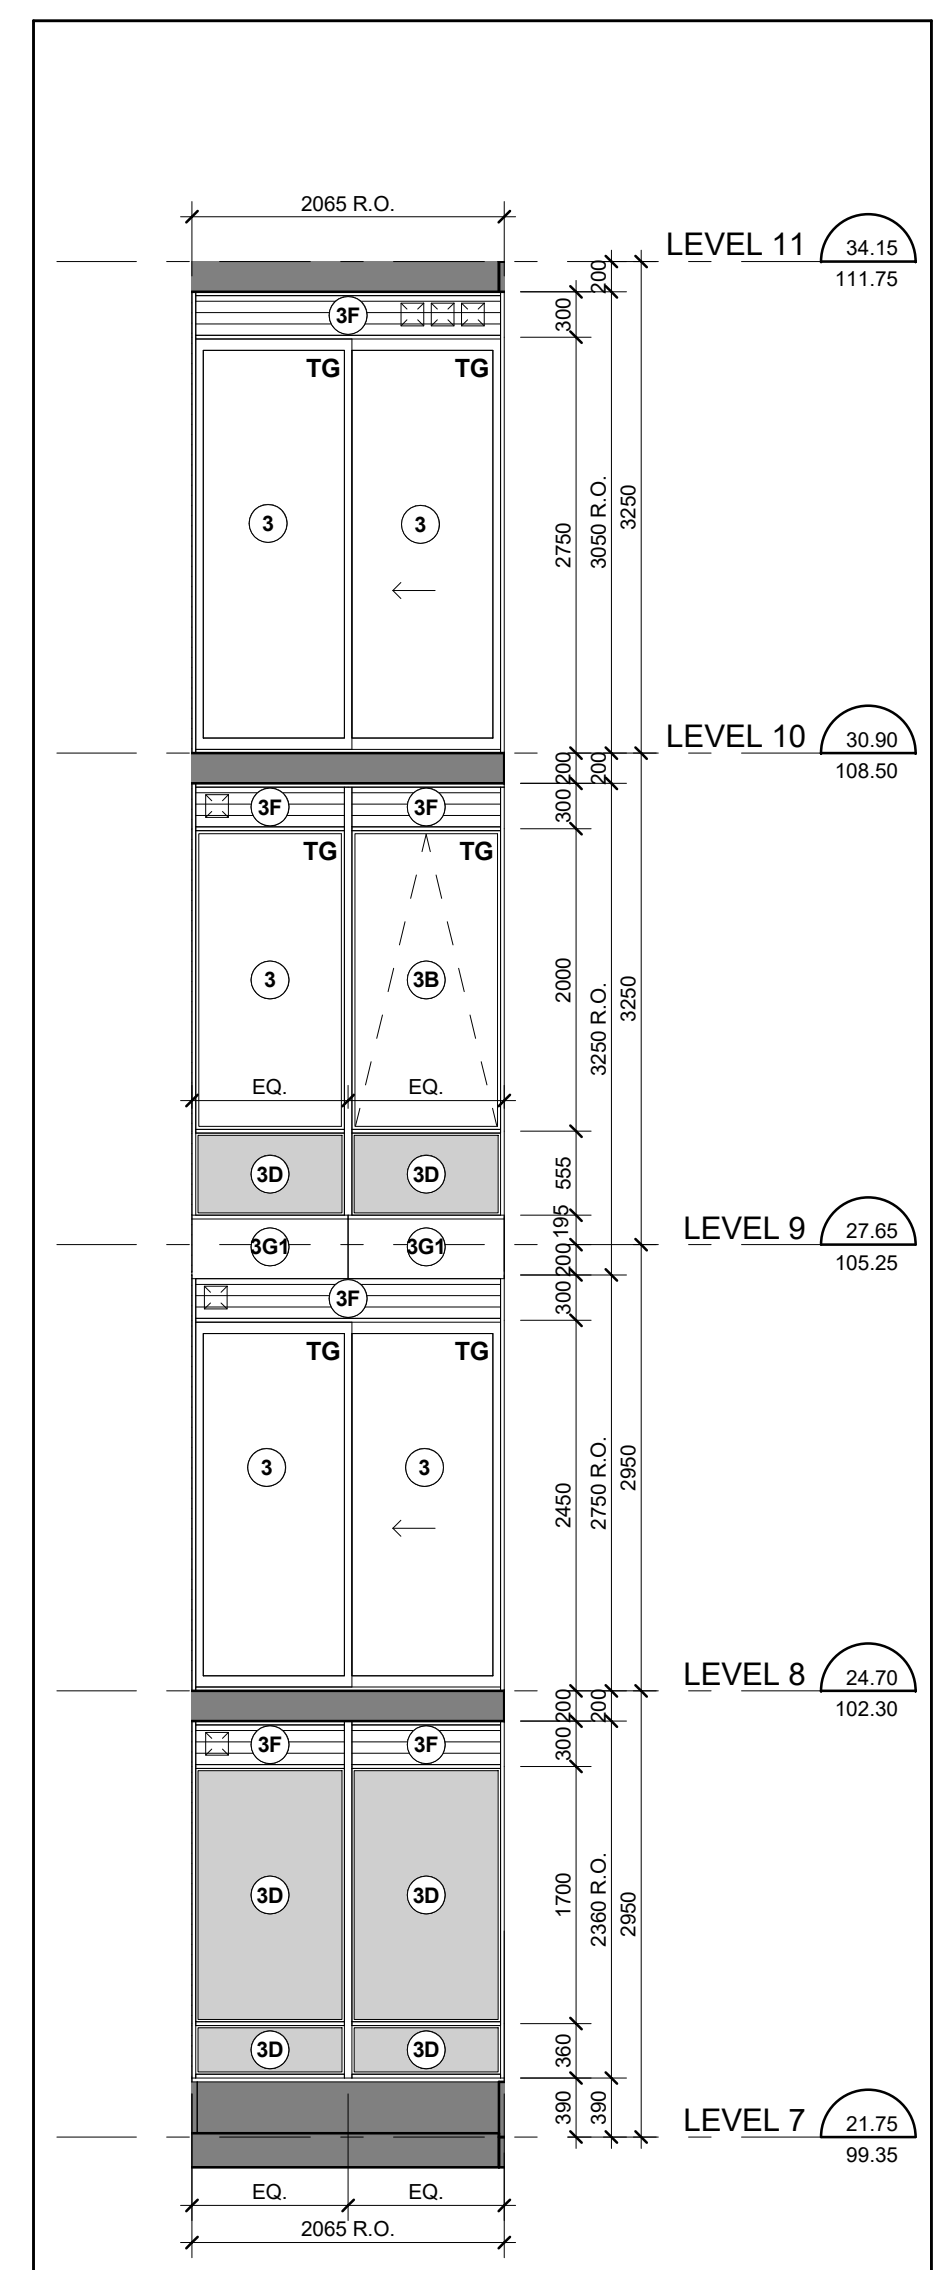


Interior West Elevation - Part 11 (23)
Scale: 1 : 50 A4-17

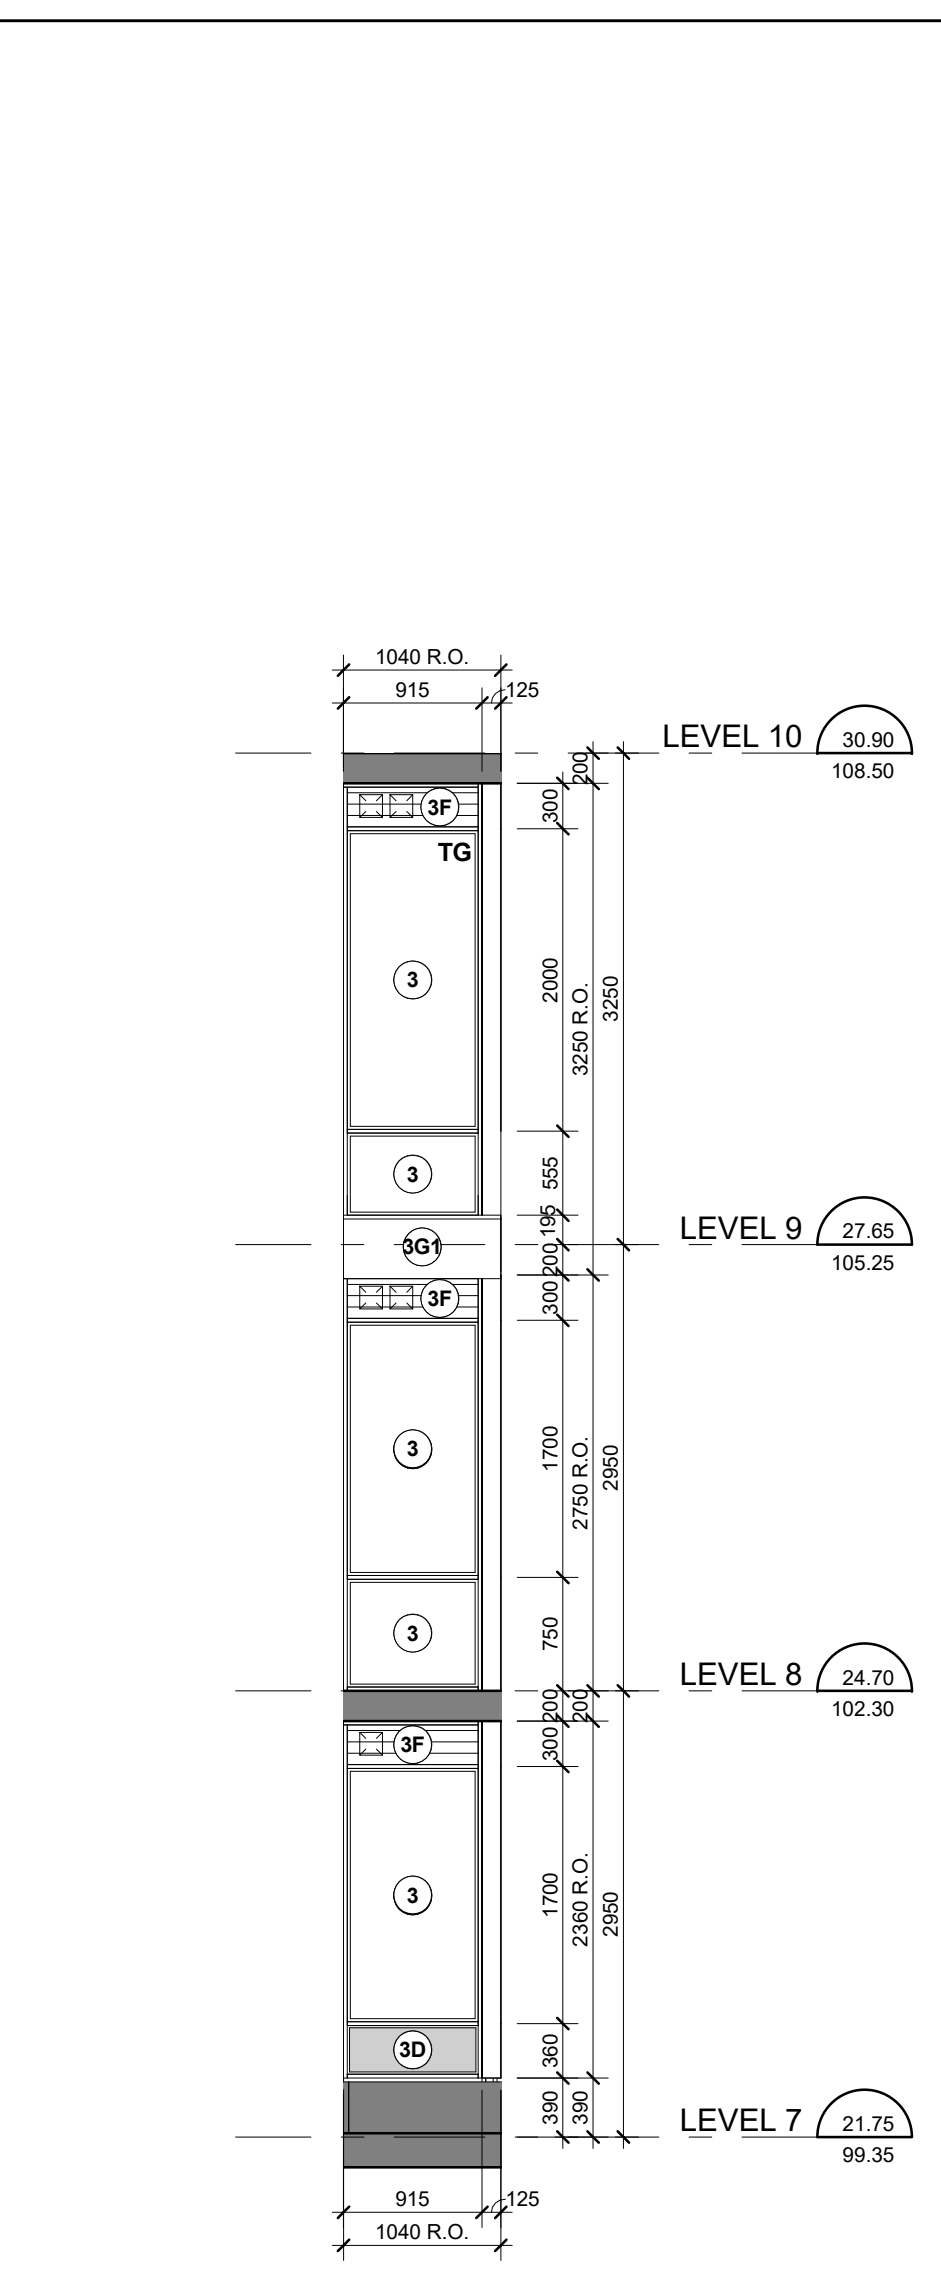


Interior West Elevation - Part 10 (22)
Scale: 1 : 50 A4-17

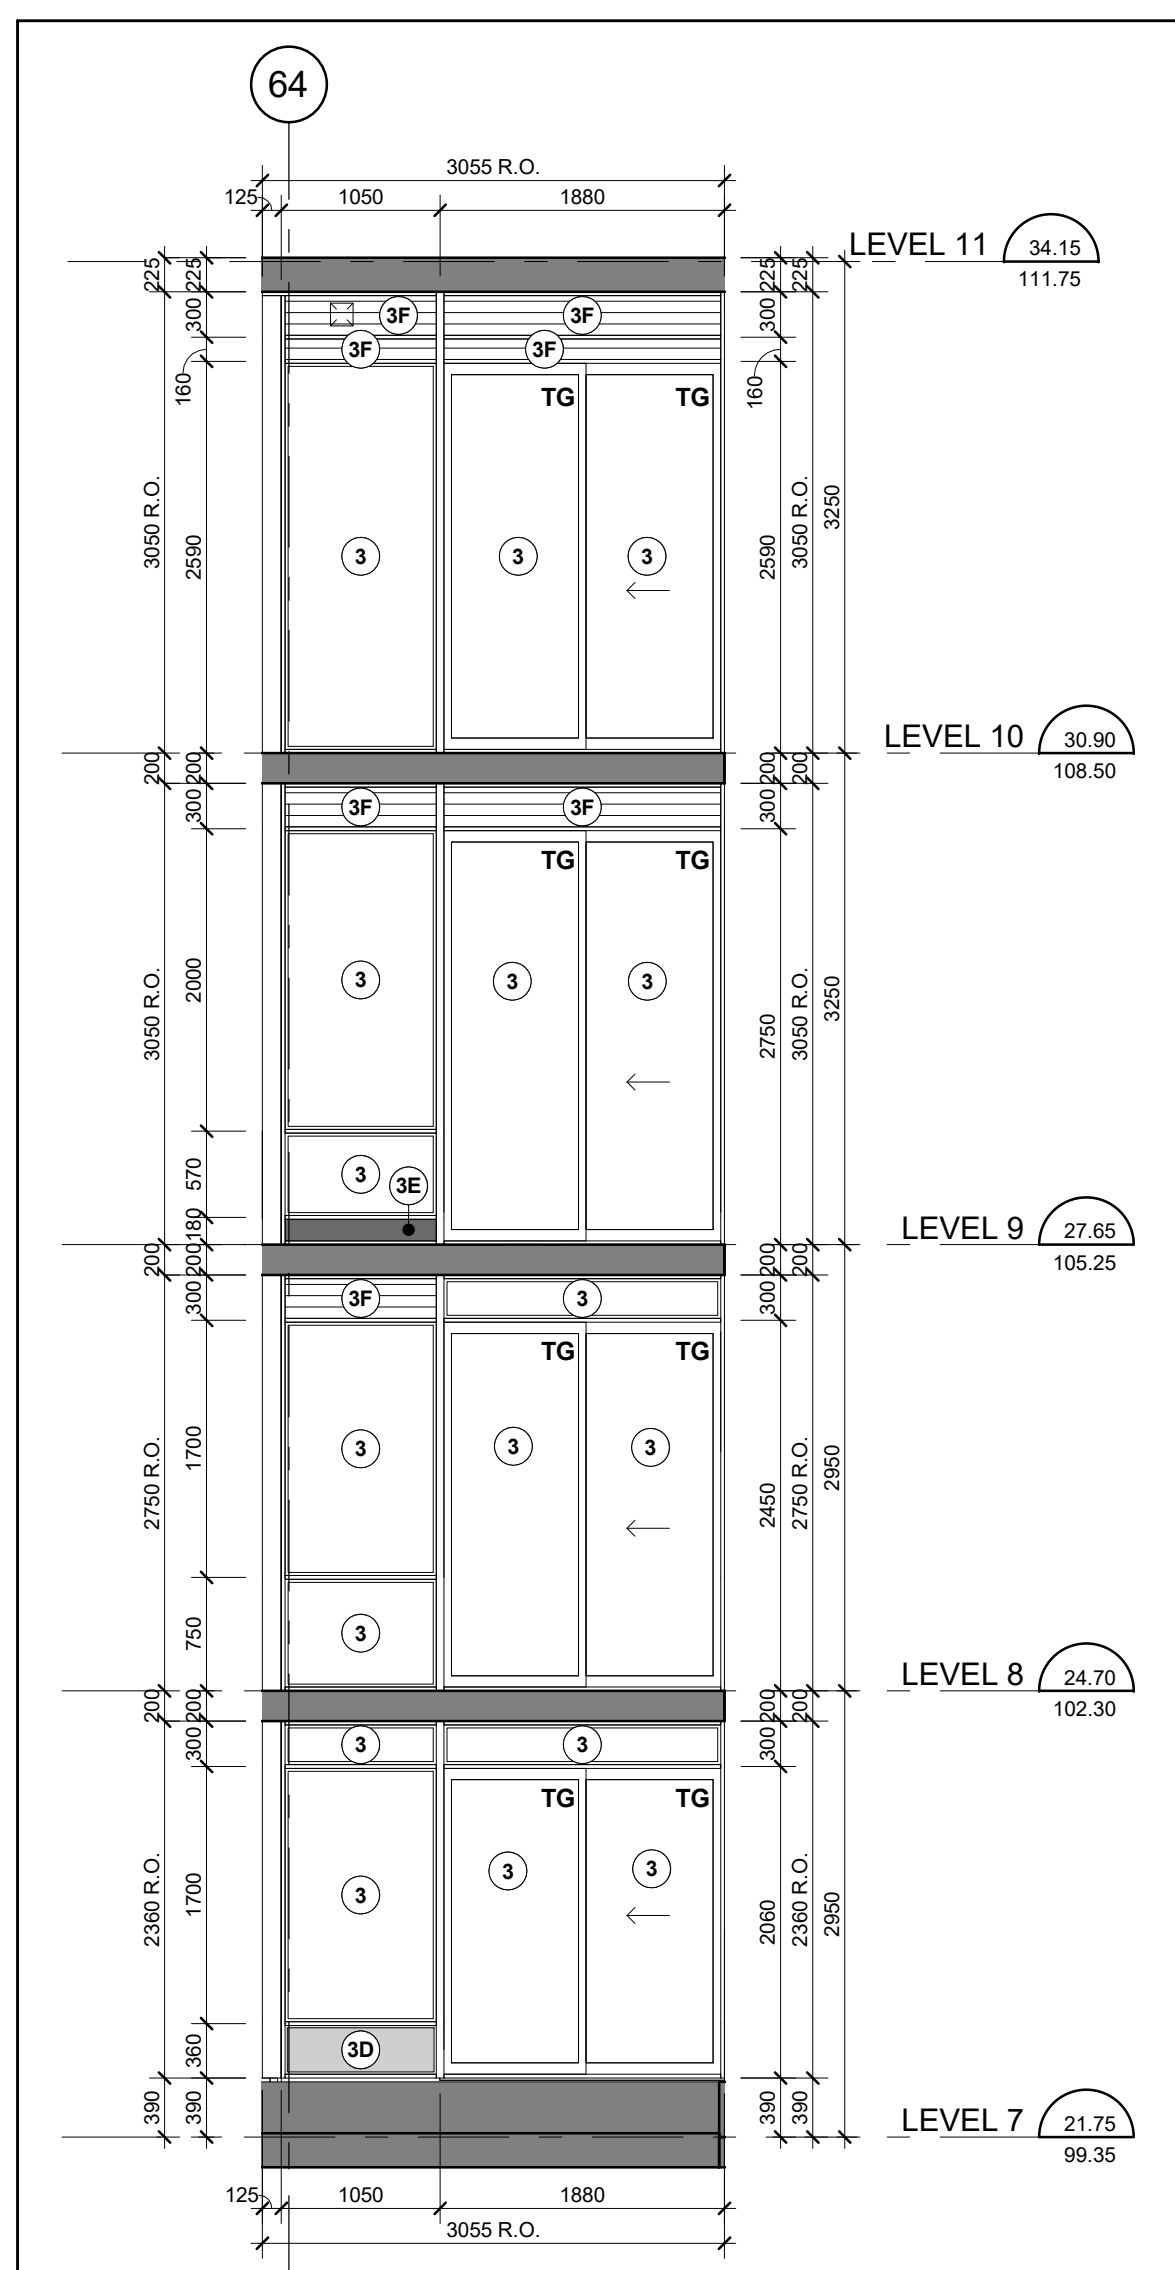


Interior West Elevation - Part 9 (21)
Scale: 1 : 50 A4-17

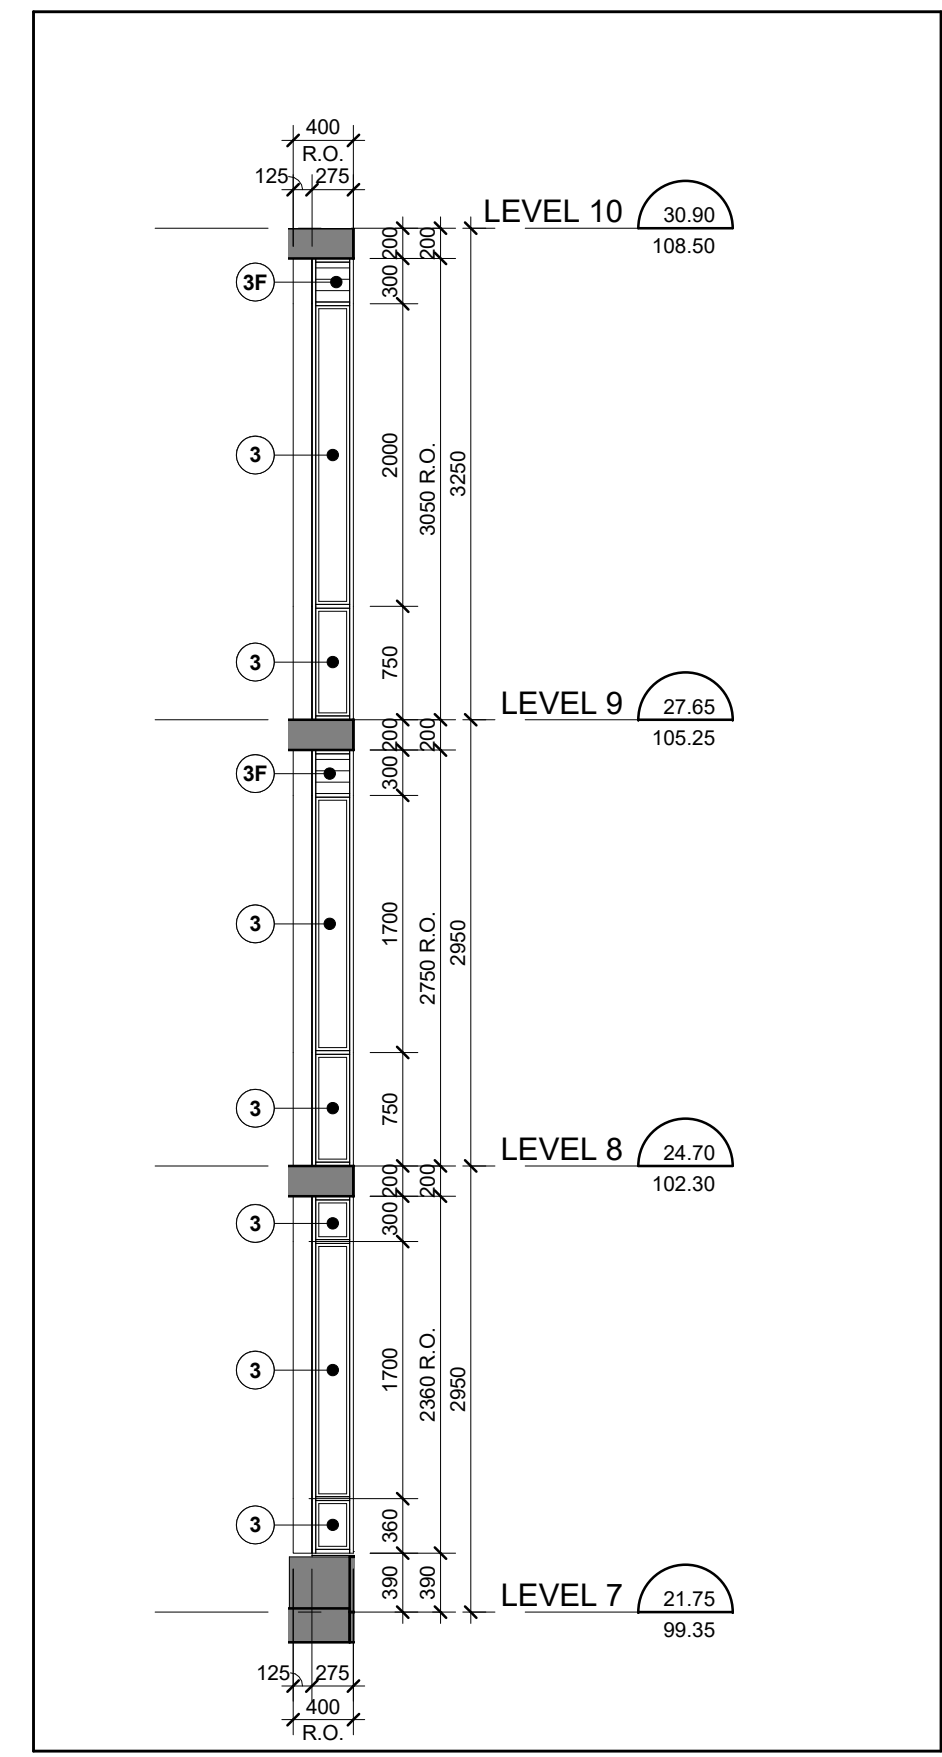


Interior West Elevation - Part 4 (16)
Scale: 1 : 50 A4-17

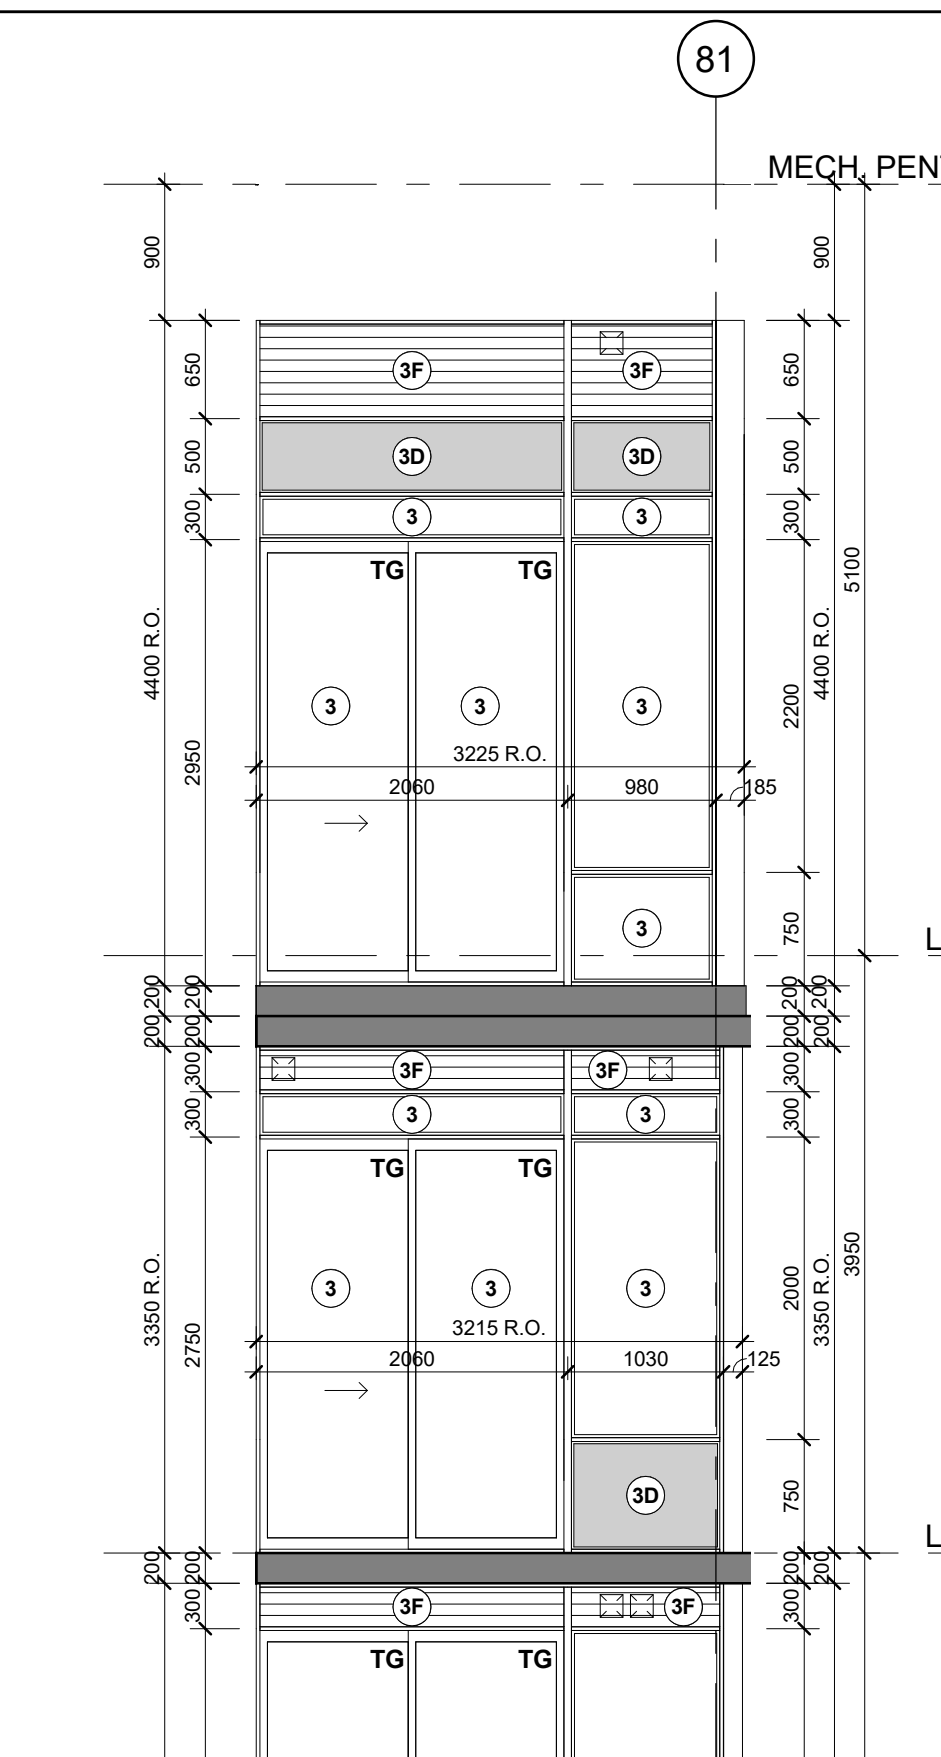


East Elevation - Part 2 (10)
Scale: 1 : 50 A4-17

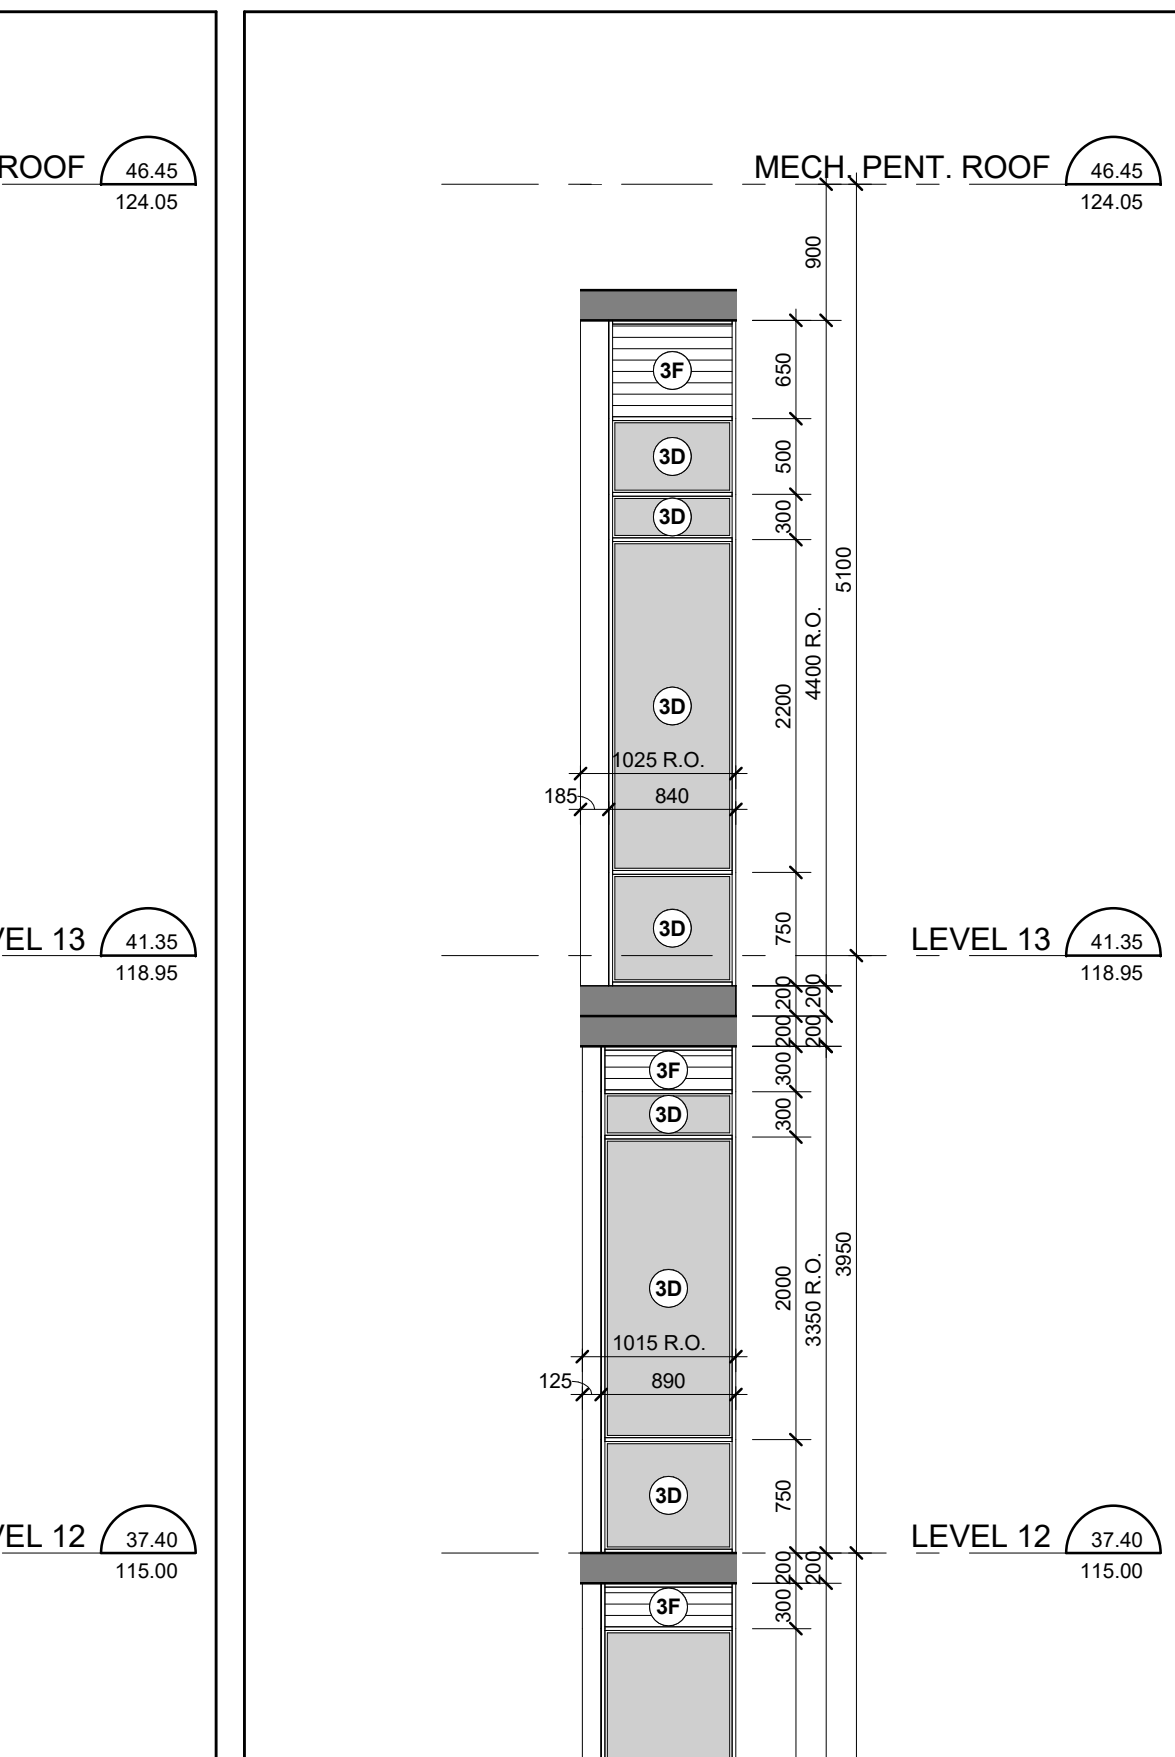


East Elevation - Part 1 (9)
Scale: 1 : 50 A4-17

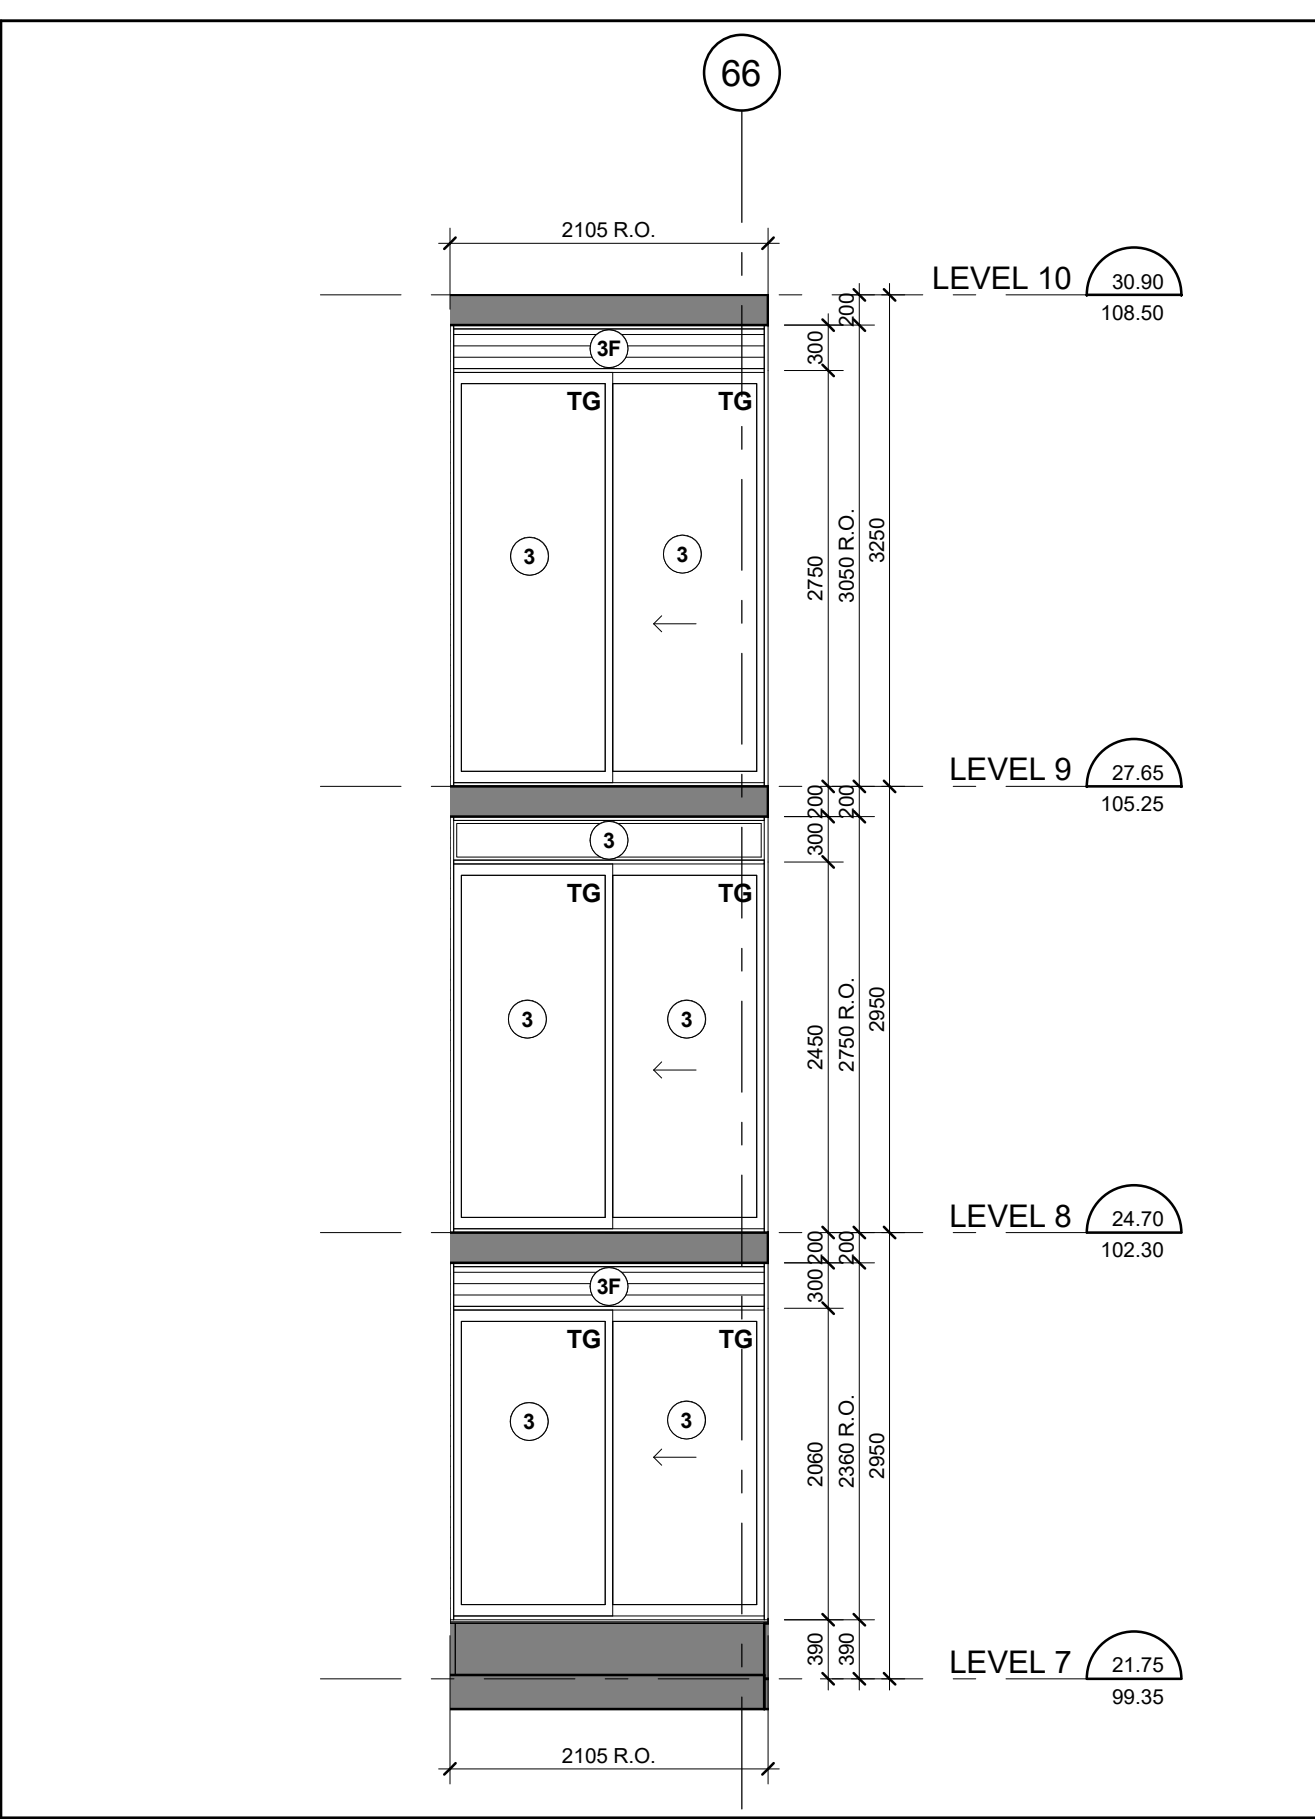


Interior West Elevation - Part 8 (20)
Scale: 1 : 50 A4-17

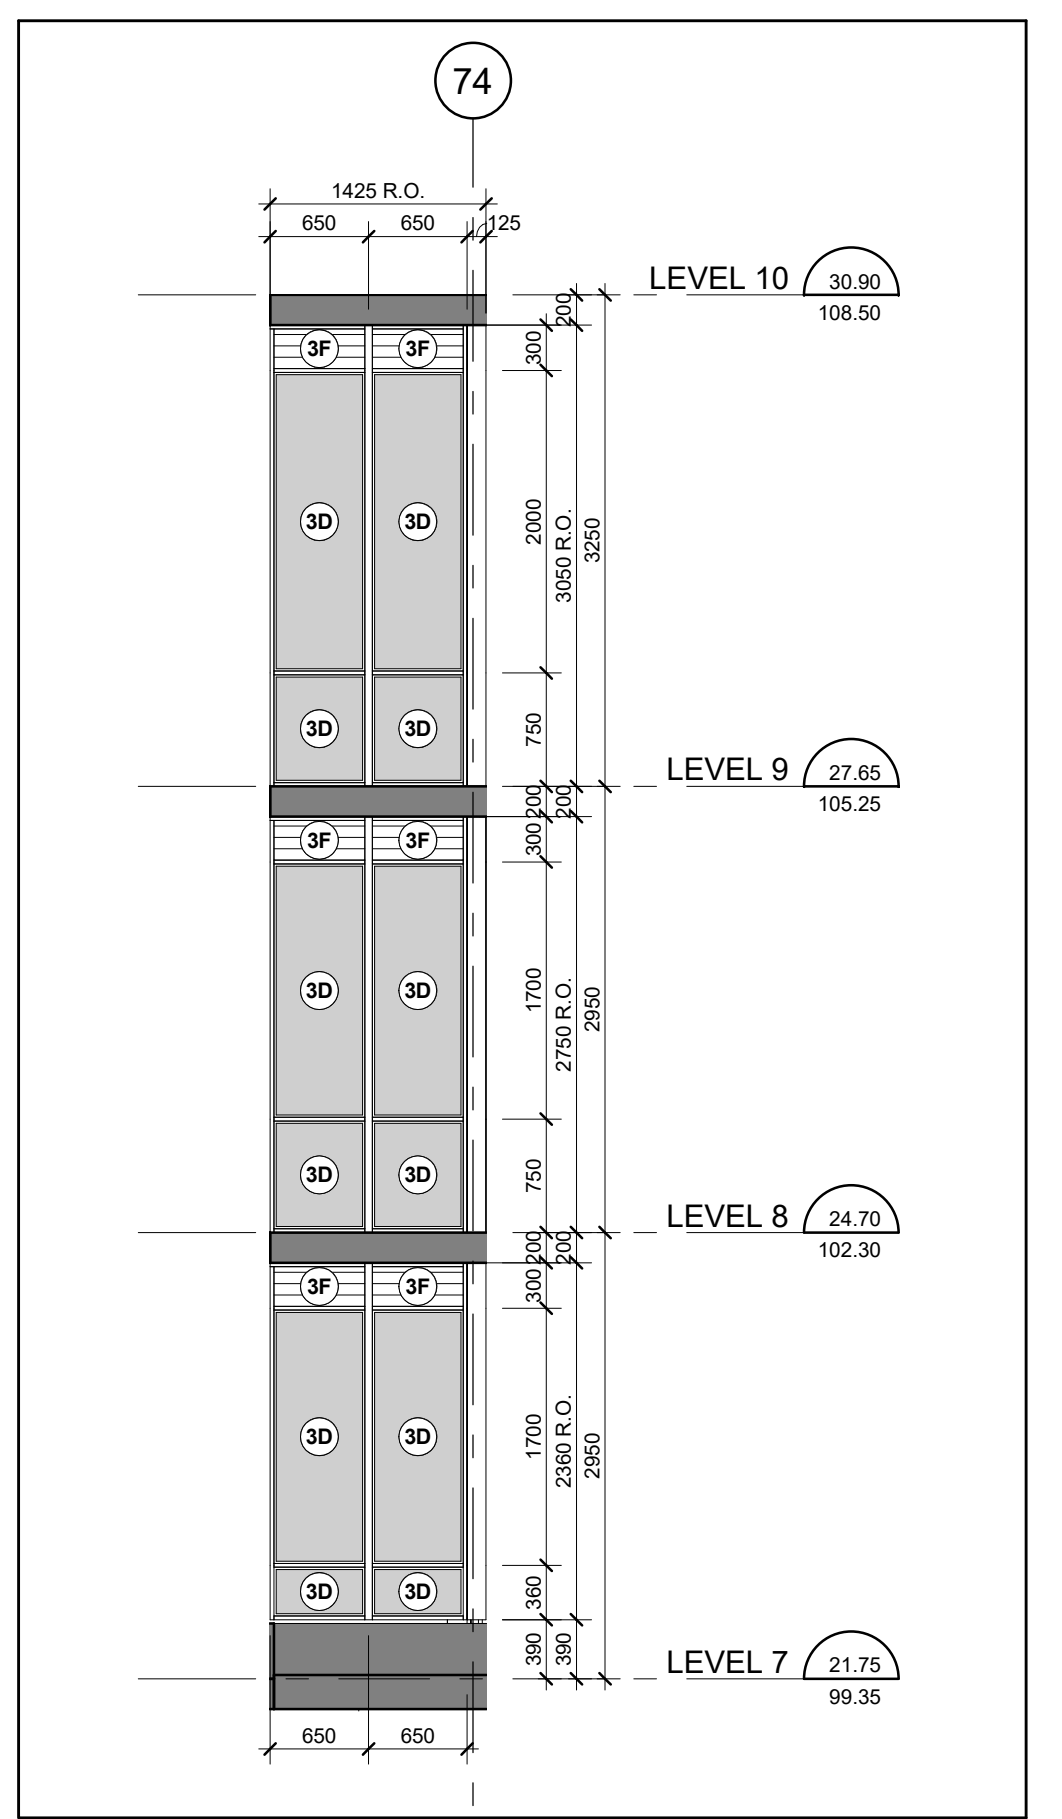


Interior West Elevation - Part 7 (19)
Scale: 1 : 50 A4-17

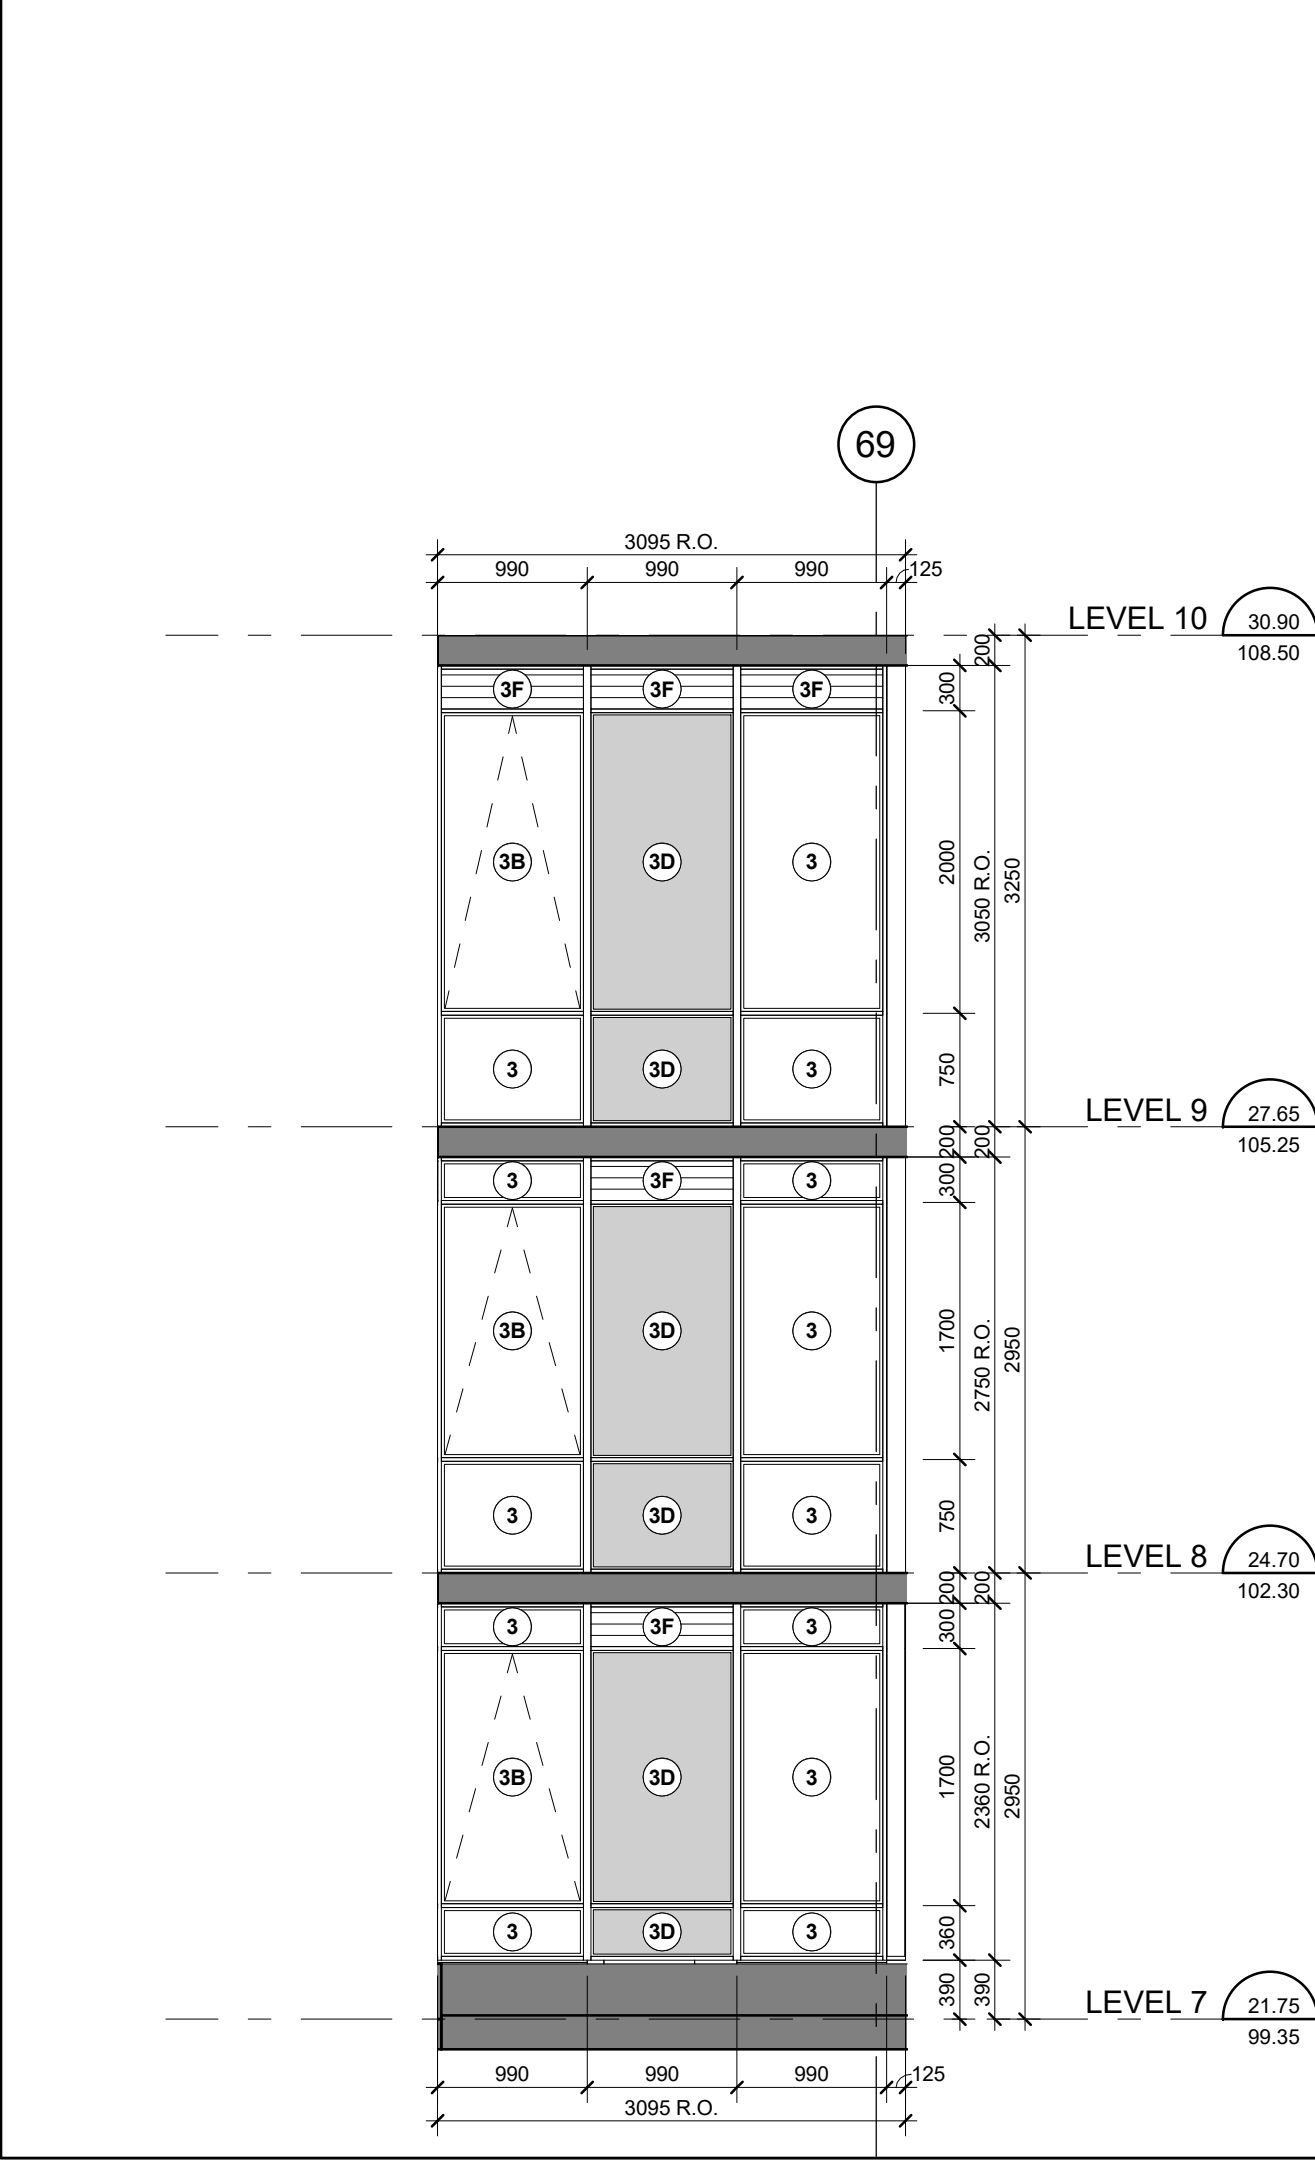


Interior West Elevation - Part 3 (15)
Scale: 1 : 50 A4-17

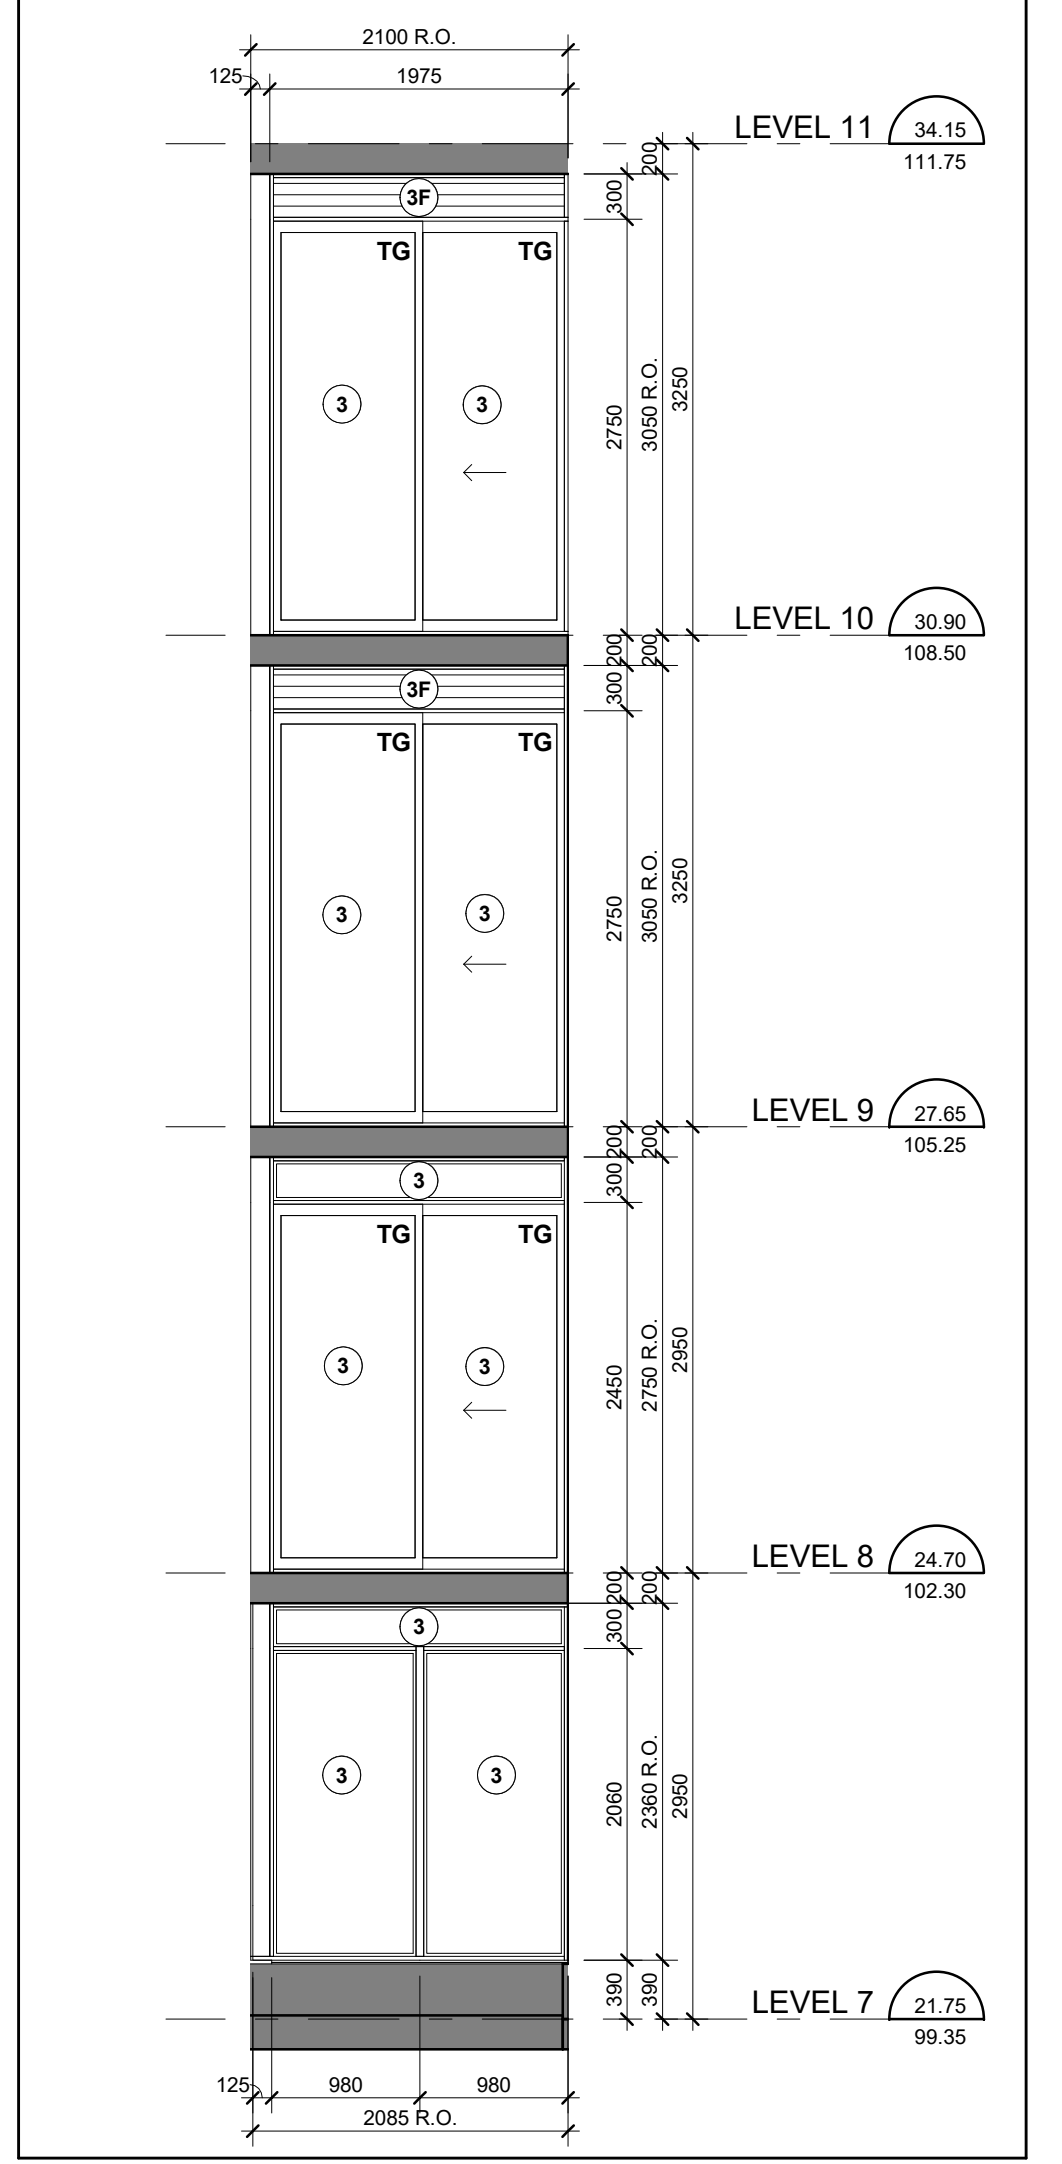


Interior West Elevation - Part 2 (14)
Scale: 1 : 50 A4-17

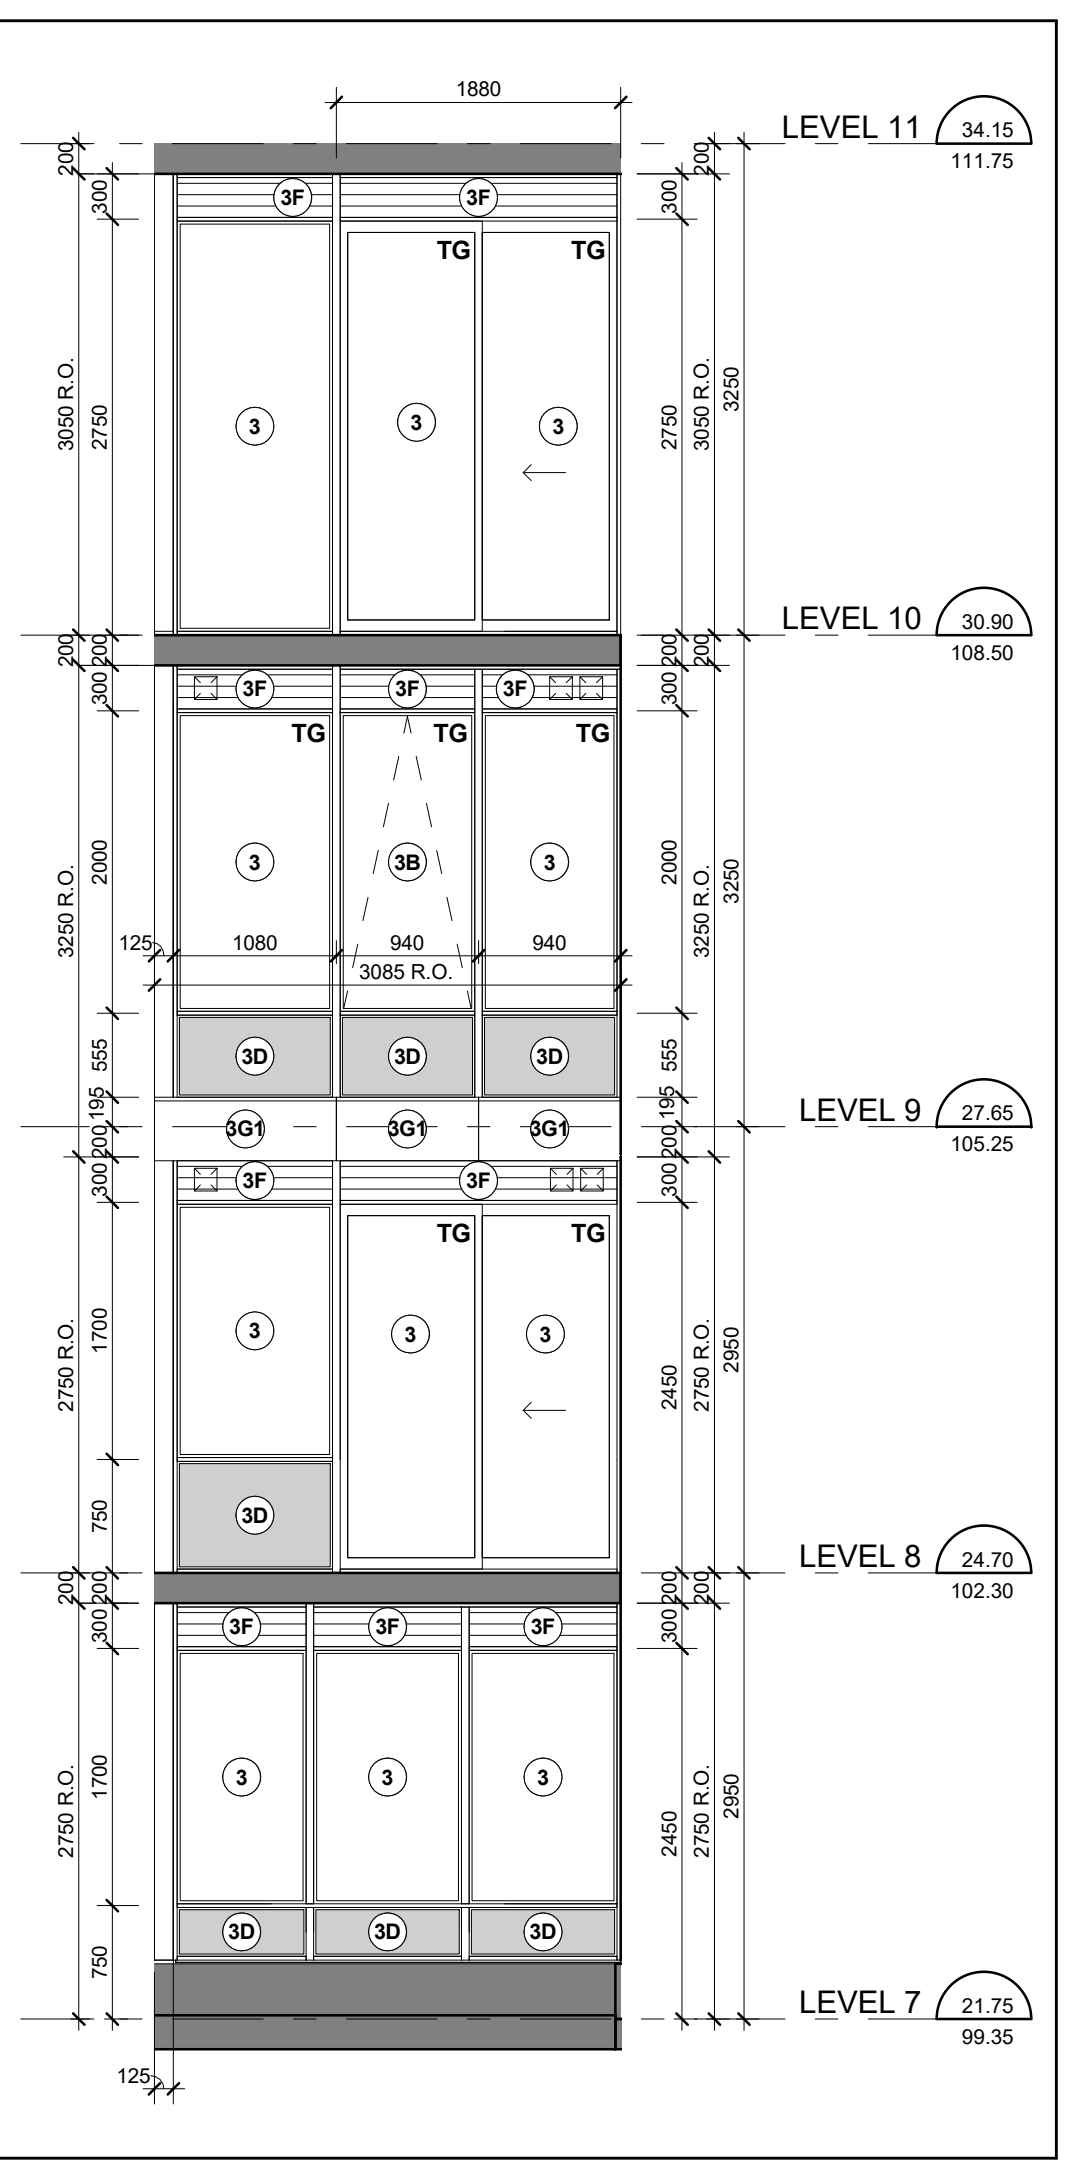


Interior West Elevation - Part 6 (18)
Scale: 1 : 50 A4-17

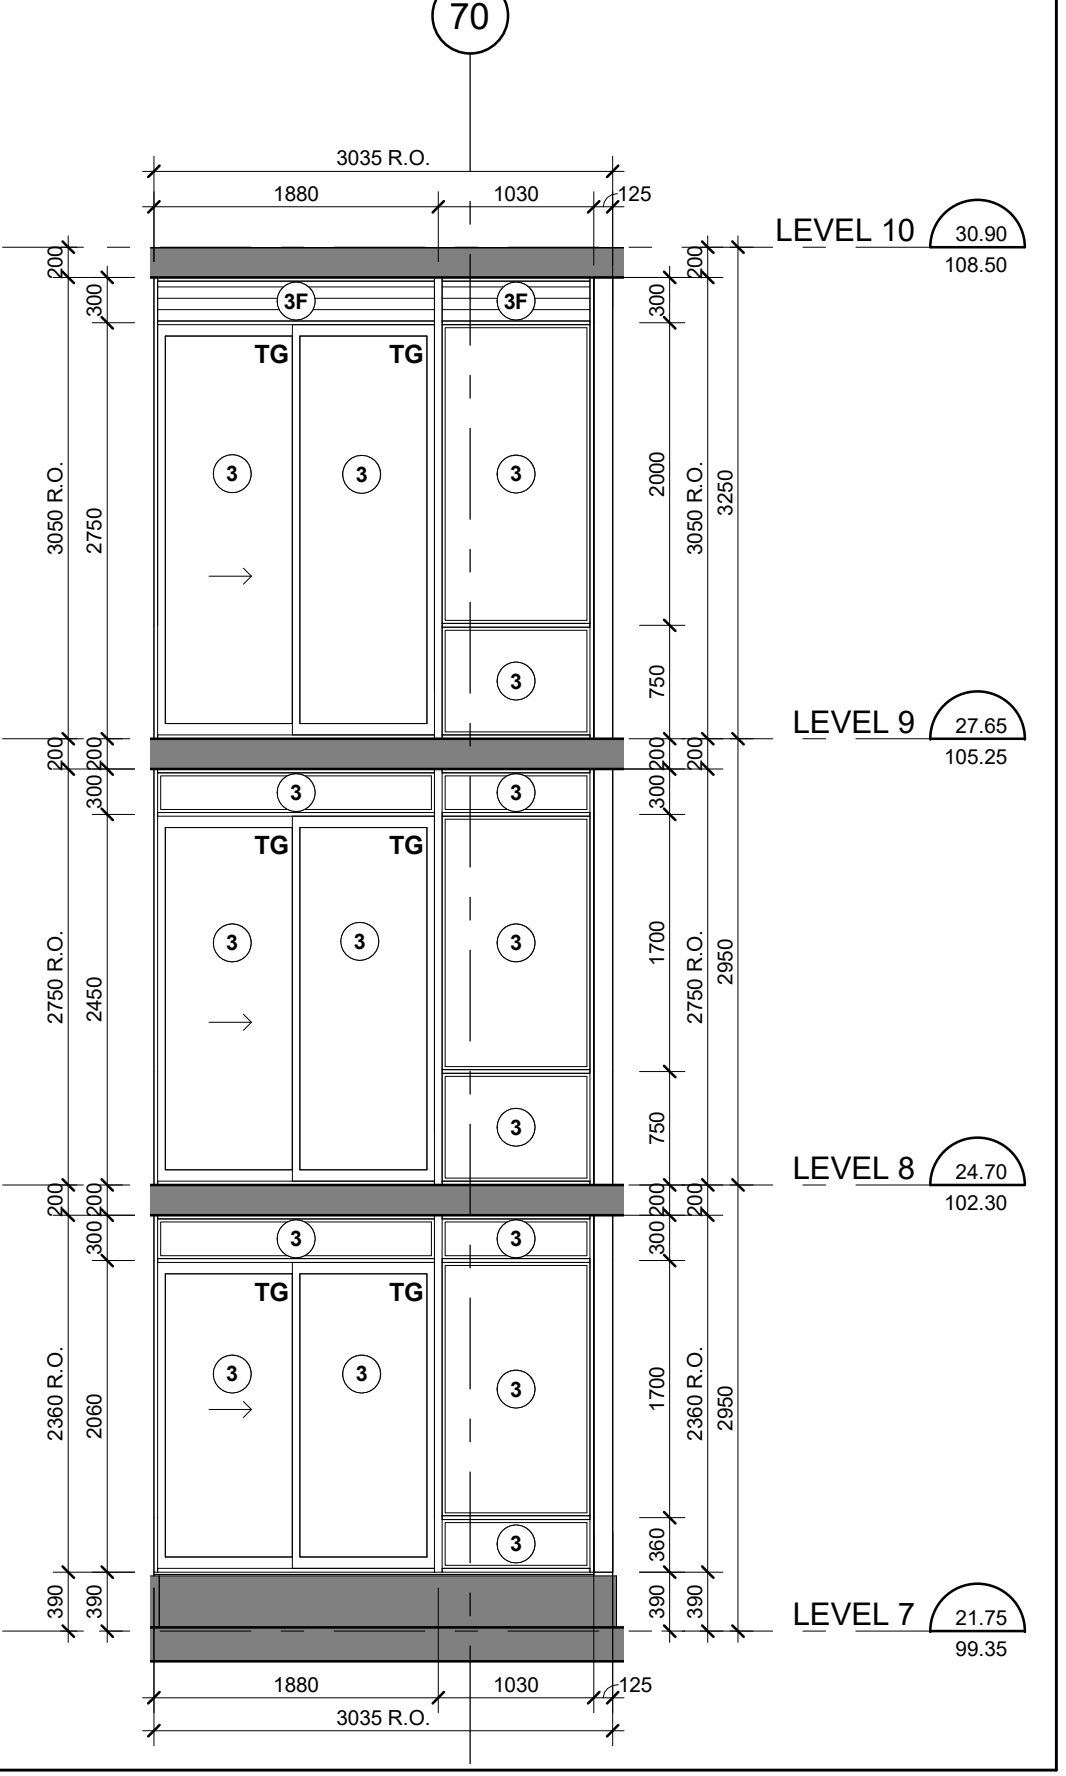


Interior West Elevation - Part 1 (13)
Scale: 1 : 50 A4-17

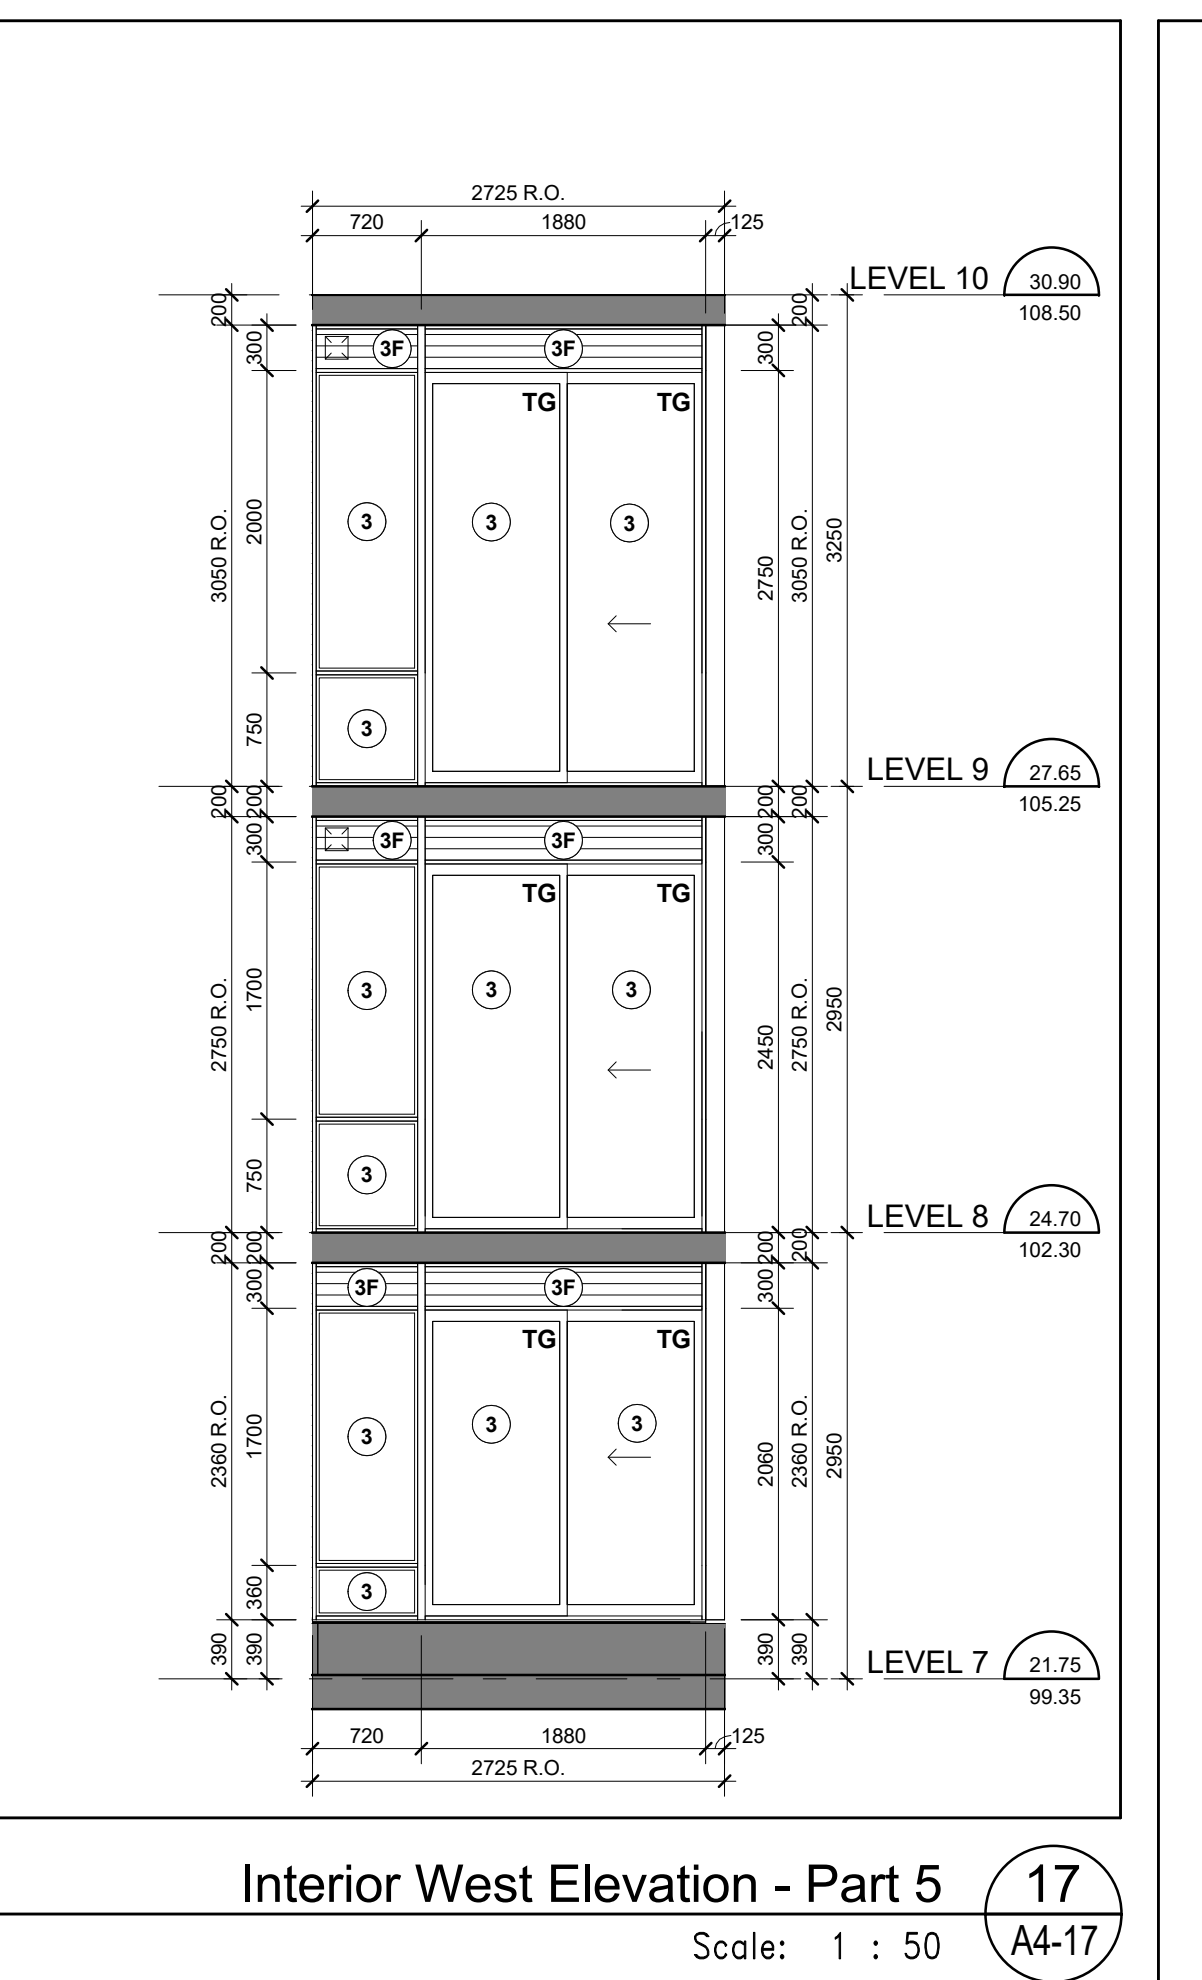

Interior West Elevation - Part 5 (17)
Scale: 1 : 50 A4-17

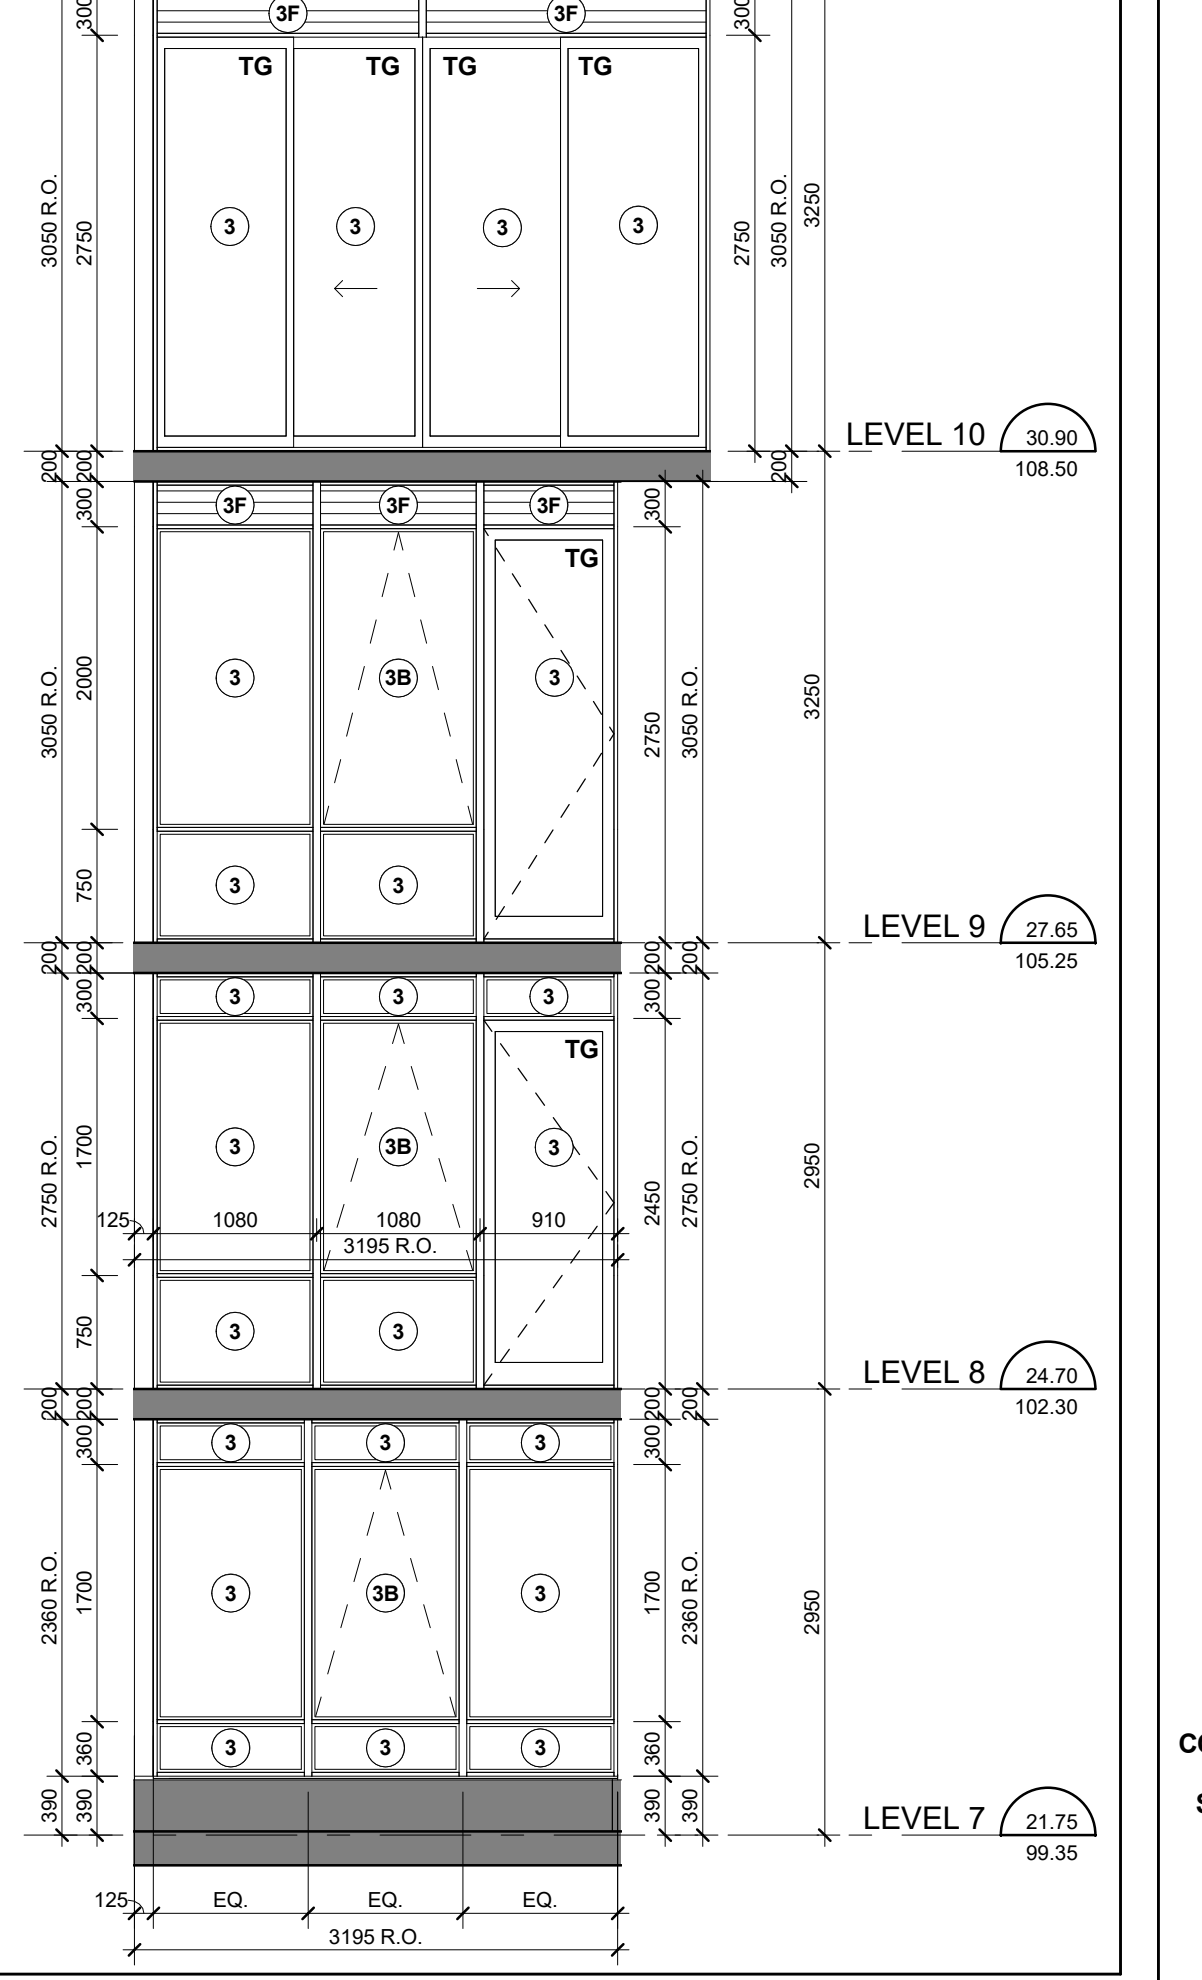

East Elevation - Part 4 (12)
Scale: 1 : 50 A4-17

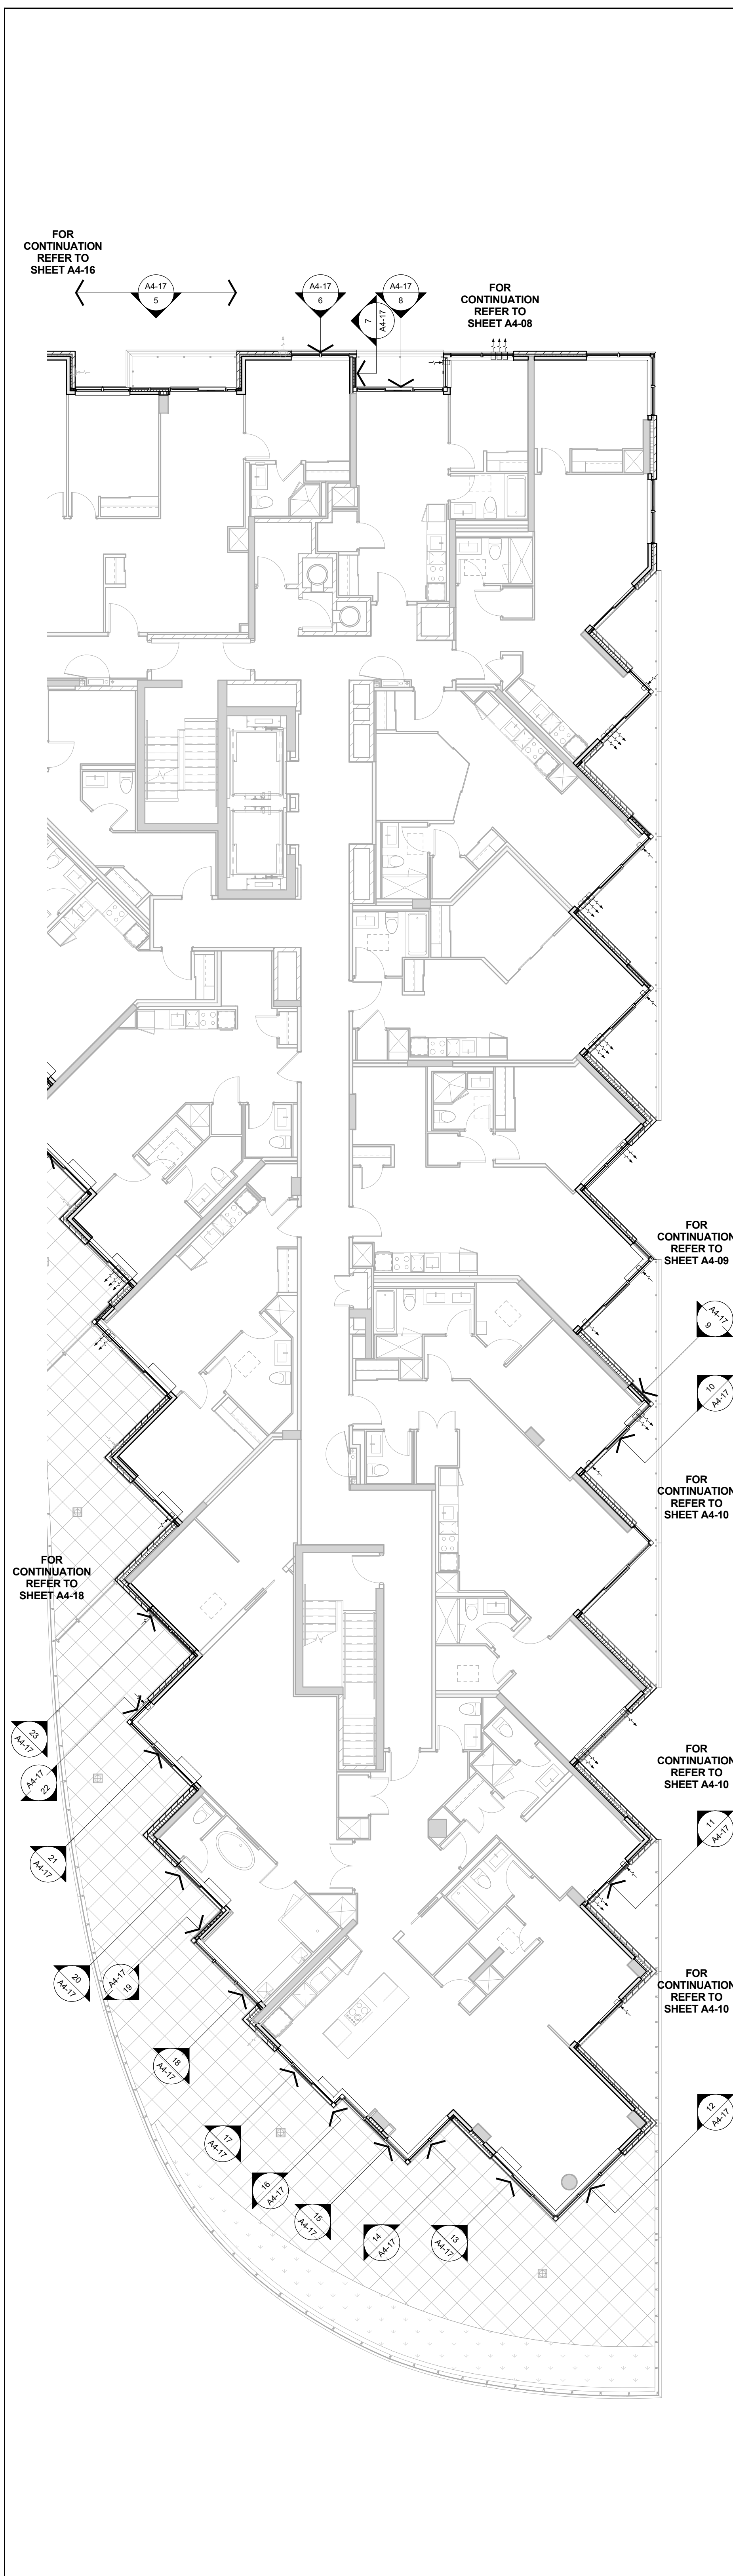

Window Schedule Partial Floor Plan - Level 7 (4)
Scale: 1 : 100 A4-17

TYPICAL WINDOW SCHEDULE NOTES:

- ADD 10MM CALLING ALLOWANCE ON ONE OR BOTH SIDES OF WINDOW OPENING.
- ALL DOORS AND WINDOWS SHALL BE IN ACCORDANCE WITH THE FOLLOWING:
- CO-ORDINATE COVER LOCATIONS WITH MECHANICAL DRAWINGS.
- CO-ORDINATE SIZING REQUIREMENTS WITH MECHANICAL DRAWINGS.

DOOR REQUIREMENTS:

- 2.1 WINDOW STANDARDS
- 2.2 WINDOW STANDARDS
- 2.3 WINDOW STANDARDS
- 2.4 WINDOW STANDARDS
- 2.5 WINDOW STANDARDS
- 2.6 WINDOW STANDARDS
- 2.7 WINDOW STANDARDS
- 2.8 WINDOW STANDARDS
- 2.9 WINDOW STANDARDS
- 2.10 WINDOW STANDARDS
- 2.11 WINDOW STANDARDS
- 2.100 WINDOW STANDARDS

WINDOW SCHEDULE LEGEND

13148 - AQUAVISTA
UPDATED: FEBRUARY 16, 2016

NO.	REVISION	DATE
1	Site Instruction #01	Jan. 16, 2017
2	Site Instruction #02	May 05, 2017
3	Site Instruction #03	Aug. 05, 2017

- PREFINISHED ALUMINUM WINDOW WALL - VISION PANEL**
ALUM. COLOUR: EXTERIOR - PPO LUTCHER DURAMAR GREY VELVET
GLASS TYPE: INTERIOR - 4138 DURACHROM WHITE
CLEAR INNER & OUTER LITE, GUARDIAN SUNGUARD - SUPERNEUTRAL DM6 ON SURFACE 2
- PREFINISHED ALUMINUM WINDOW WALL - VISION PANEL FRST PATTERN**
ALUM. COLOUR: EXTERIOR - PPO LUTCHER DURAMAR GREY VELVET
GLASS TYPE: INTERIOR - 4138 DURACHROM WHITE
CLEAR INNER & OUTER LITE, GUARDIAN SUNGUARD - SUPERNEUTRAL DM6 ON SURFACE 2
WHITE FRST 5MM DIAMETER DOTS IN 100MM SQUARE PATTERN ON SURFACE 2
- PREFINISHED ALUMINUM WINDOW WALL - OPERABLE AWNING**
ALUM. COLOUR: EXTERIOR - PPO LUTCHER DURAMAR GREY VELVET
GLASS TYPE: INTERIOR - 4138 DURACHROM WHITE
CLEAR INNER & OUTER LITE, GUARDIAN SUNGUARD - SUPERNEUTRAL DM6 ON SURFACE 2
- PREFINISHED ALUMINUM WINDOW WALL - OPERABLE AWNING FRST PATTERN**
ALUM. COLOUR: EXTERIOR - PPO LUTCHER DURAMAR GREY VELVET
GLASS TYPE: INTERIOR - 4138 DURACHROM WHITE
CLEAR INNER & OUTER LITE, GUARDIAN SUNGUARD - SUPERNEUTRAL DM6 ON SURFACE 2
WHITE FRST 5MM DIAMETER DOTS IN 100MM SQUARE PATTERN ON SURFACE 2
- PREFINISHED ALUMINUM WINDOW WALL - GLASS SPANDREL PANEL**
ALUM. COLOUR: EXTERIOR - PPO LUTCHER DURAMAR GREY VELVET
GLASS TYPE: INTERIOR - 4138 DURACHROM WHITE
CLEAR INNER & OUTER LITE, GUARDIAN SUNGUARD - SUPERNEUTRAL DM6 ON SURFACE 2
- PREFINISHED ALUMINUM WINDOW WALL - METAL SPANDREL PANEL**
ALUM. COLOUR: EXTERIOR - PPO LUTCHER DURAMAR GREY VELVET
GLASS TYPE: INTERIOR - 4138 DURACHROM WHITE
CLEAR INNER & OUTER LITE, GUARDIAN SUNGUARD - SUPERNEUTRAL DM6 ON SURFACE 2
- PREFINISHED ALUMINUM WINDOW WALL - METAL LOUVER**
ALUM. COLOUR: EXTERIOR - PPO LUTCHER DURAMAR GREY VELVET
GLASS TYPE: INTERIOR - 4138 DURACHROM WHITE
CLEAR INNER & OUTER LITE, GUARDIAN SUNGUARD - SUPERNEUTRAL DM6 ON SURFACE 2
- PREFINISHED ALUMINUM WINDOW WALL - METAL SLAB COVER - PROFILE 40x430mm**
ALUM. COLOUR: EXTERIOR - PPO LUTCHER DURAMAR GREY VELVET
GLASS TYPE: INTERIOR - 4138 DURACHROM WHITE
CLEAR INNER & OUTER LITE, GUARDIAN SUNGUARD - SUPERNEUTRAL DM6 ON SURFACE 2
- PREFINISHED ALUMINUM WINDOW WALL - METAL SLAB COVER - PROFILE 100x430mm**
ALUM. COLOUR: EXTERIOR - PPO LUTCHER DURAMAR GREY VELVET
GLASS TYPE: INTERIOR - 4138 DURACHROM WHITE
CLEAR INNER & OUTER LITE, GUARDIAN SUNGUARD - SUPERNEUTRAL DM6 ON SURFACE 2
- PREFINISHED ALUMINUM WINDOW WALL - METAL SLAB COVER - PROFILE 220x430mm**
ALUM. COLOUR: EXTERIOR - PPO LUTCHER DURAMAR GREY VELVET
GLASS TYPE: INTERIOR - 4138 DURACHROM WHITE
CLEAR INNER & OUTER LITE, GUARDIAN SUNGUARD - SUPERNEUTRAL DM6 ON SURFACE 2
- PREFINISHED ALUMINUM WINDOW WALL - OPERABLE WINDOW - VISION PANEL**
ALUM. COLOUR: EXTERIOR - PPO LUTCHER DURAMAR GREY VELVET
GLASS TYPE: INTERIOR - 4138 DURACHROM WHITE
CLEAR INNER & OUTER LITE, GUARDIAN SUNGUARD - SUPERNEUTRAL DM6 ON SURFACE 2
- PREFINISHED ALUMINUM WINDOW WALL - OPERABLE WINDOW - GLASS SPANDREL PANEL**
ALUM. COLOUR: EXTERIOR - PPO LUTCHER DURAMAR GREY VELVET
GLASS TYPE: INTERIOR - 4138 DURACHROM WHITE
CLEAR INNER & OUTER LITE, GUARDIAN SUNGUARD - SUPERNEUTRAL DM6 ON SURFACE 2
- PREFINISHED ALUMINUM WINDOW WALL - OPERABLE WINDOW - METAL LOUVER**
ALUM. COLOUR: EXTERIOR - PPO LUTCHER DURAMAR GREY VELVET
GLASS TYPE: INTERIOR - 4138 DURACHROM WHITE
CLEAR INNER & OUTER LITE, GUARDIAN SUNGUARD - SUPERNEUTRAL DM6 ON SURFACE 2
- PREFINISHED STOREFRONT CURTAINWALL - VISION PANEL (GROUND FLOOR)**
ALUM. COLOUR: EXTERIOR - PPO LUTCHER DURAMAR GREY VELVET
GLASS TYPE: INTERIOR - 4138 DURACHROM WHITE
CLEAR INNER & OUTER LITE, GUARDIAN SUNGUARD - SUPERNEUTRAL DM6 ON SURFACE 2
- PREFINISHED STOREFRONT CURTAINWALL - VISION PANEL FRST PATTERN (GROUND FLOOR)**
ALUM. COLOUR: EXTERIOR - PPO LUTCHER DURAMAR GREY VELVET
GLASS TYPE: INTERIOR - 4138 DURACHROM WHITE
CLEAR INNER & OUTER LITE, GUARDIAN SUNGUARD - SUPERNEUTRAL DM6 ON SURFACE 2
WHITE FRST 5MM DIAMETER DOTS IN 100MM SQUARE PATTERN ON SURFACE 2
- PREFINISHED STOREFRONT CURTAINWALL - SHADOW BOX (GROUND FLOOR)**
ALUM. COLOUR: EXTERIOR - PPO LUTCHER DURAMAR GREY VELVET
GLASS TYPE: INTERIOR - 4138 DURACHROM WHITE
CLEAR INNER & OUTER LITE, GUARDIAN SUNGUARD - SUPERNEUTRAL DM6 ON SURFACE 2
- PREFINISHED STOREFRONT CURTAINWALL - GLASS SPANDREL PANEL (GROUND FLOOR)**
ALUM. COLOUR: EXTERIOR - PPO LUTCHER DURAMAR GREY VELVET
GLASS TYPE: INTERIOR - 4138 DURACHROM WHITE
CLEAR INNER & OUTER LITE, GUARDIAN SUNGUARD - SUPERNEUTRAL DM6 ON SURFACE 2
- PREFINISHED STOREFRONT CURTAINWALL - METAL LOUVER (GROUND FLOOR)**
ALUM. COLOUR: EXTERIOR - PPO LUTCHER DURAMAR GREY VELVET
GLASS TYPE: INTERIOR - 4138 DURACHROM WHITE
CLEAR INNER & OUTER LITE, GUARDIAN SUNGUARD - SUPERNEUTRAL DM6 ON SURFACE 2
- PREFINISHED STOREFRONT CURTAINWALL - METAL SPANDREL PANEL (GROUND FLOOR)**
ALUM. COLOUR: EXTERIOR - PPO LUTCHER DURAMAR GREY VELVET
GLASS TYPE: INTERIOR - 4138 DURACHROM WHITE
CLEAR INNER & OUTER LITE, GUARDIAN SUNGUARD - SUPERNEUTRAL DM6 ON SURFACE 2
- PREFINISHED STOREFRONT CURTAINWALL - VISION PANEL FRST PATTERN (GROUND FLOOR)**
ALUM. COLOUR: EXTERIOR - PPO LUTCHER DURAMAR GREY VELVET
GLASS TYPE: INTERIOR - 4138 DURACHROM WHITE
CLEAR INNER & OUTER LITE, GUARDIAN SUNGUARD - SUPERNEUTRAL DM6 ON SURFACE 2
WHITE FRST 5MM DIAMETER DOTS IN 100MM SQUARE PATTERN ON SURFACE 2

LEGEND

BBQ GAS CONNECTION - REFER TO MECHANICAL DRAWINGS
NFB NON-FREEZE HOSE END - REFER TO MECHANICAL DRAWINGS
WDR WEATHERPROOF DRAINAGE RECEPTACLE - REFER TO ELECTRICAL DRAWINGS
LF LIGHT FUTURE - REFER TO ELECTRICAL DRAWINGS
TG TEMPERED GLASS

Window Schedule Legend (1)
NTS A4-17

Kirkor Architects + Planners
200 North Rose Avenue, Toronto, Ontario, M3J 2K8
Tel: 416-663-0001 Fax: 416-663-1234 www.kirkorarchitects.com

No. 1 Revision Date

1 Site Instruction #01 Jan. 16, 2017
2 Site Instruction #02 May 05, 2017
3 Site Instruction #03 Aug. 05, 2017

13148 - AQUAVISTA
AT BAYSIDE TORONTO

Window Schedule - Level 7 - North, East & Interior West Elevation

As Indicated E.V. / M.N. Checked By C.A. Project No. 13148 Date November 4, 2016 Drawing No. A4-17