


 

1 LEVEL P4 - ELECTRICAL
1:100


2 LEVEL P3 - ELECTRICAL
1:100

ELEVATOR MACHINE ROOM NOTES:
1. PROVIDE DISCONNECT SWITCHES FOR ELEVATOR MOTOR, C/W AUXILIARY CONTACT WITH WIRING TO THE CONTROLLER. REFER TO SINGLE DIAGRAM FOR REEER SIZE. FUSE TO BE PROVIDED AT THE ELEVATOR SHOP.
2. PROVIDE MINIMUM 40 AMP WIRING FOR ALL LIGHT FIXTURES IN STAIRS AND IN CORRIDORS.
3. REDUCATE OF RECEPTACLE NEXT TO CONTROL CABINET. COORDINATE EXACT LOCATION WITH ELEVATOR CONTRACTOR ON SITE.
4. ELECTRICAL CONTRACTOR SHALL PROVIDE AND INSTALL EMPTY CONDUIT C/W PULL WIRE FROM MAIN TELECOMMUNICATION ROOM FOR A SIGNALING TELEPHONE LINE TERMINATING AT THE PRIMARY ELEVATOR SIGNAL CONTROL CABINET FOR EMERGENCY CALL SYSTEM.
5. CONDUIT TO PLYWOOD BACKBOARD FOR SECURITY SERVICE.

NOTES:

- ALL GARAGE LIGHT FIXTURES SHALL BE TYPE "T" UNLESS OTHERWISE NOTED.
- REFER TO RISER FOR STAIRS AND COMMON AREA CIRCUITS. (DWG. E-4.01)
- PROVIDE MINIMUM 40 AMP WIRING FOR ALL LIGHT FIXTURES IN STAIRS AND IN CORRIDORS.
- ALL LIGHTING FIXTURES FED FROM NORMAL POWER WITHIN THE PARKING GARAGE SHALL BE CONTROLLED BY OCCUPANCY SENSORS. ALL LIGHTING FIXTURES FED FROM EMERGENCY POWER WITHIN THIS PARKING GARAGE SHALL BE TYPE "T". REFER TO DWG. E-4.01 FOR CIRCUIT NUMBER.
- ALL EXIT SIGNS ON THIS DRAWING SHALL BE TYPE "T". REFER TO DWG. E-4.01 FOR CIRCUIT NUMBER.
- SWITCHER SYSTEM LOW SWITCH AND SUPERVISORY VALVE. REFER TO MENDOTA INCORPORATED DRAWING FOR QUANTITY AND DESCRIPTION.
- PROVIDE 60mm x 61mm x 3mm (THICK) COPPER GROUND FLUSH PLATES. REFER TO SPECIFICATION FOR DETAILS.
- 30 AWG COPPER GROUND WIRE UP TO GROUND BUS IN MAIN ELECTRICAL ROOM (P1 LEVEL). REFER TO DWG. E-5.01 FOR DETAILS.
- 30 AWG COPPER GROUNDING CONDUIT.
- EMERGENCY X-RAY SWITCHES FOR HEATING COILS. PROVIDE LAMINATED IDENTIFICATION PLATE. LOCATE SWITCHES AT 1000MM AFF. PROVIDE SEE THROUGH TAMPER PROOF TYPE ENCLOSURE WITH LAMINATED IDENTIFICATION MARKING PLATE.

- FOR FUTURE CAR WASH CONTROLLER PROVIDE POWER 120/208V 32 kW POWER CONNECTION. EXACT LOCATION TO BE COORDINATED WITH ARCHITECTURAL DRAWING.
- DEVICE CONNECT TO FIRE ALARM SYSTEM. REFER TO SPECIFICATION FOR DETAILS.
- HEAT DETECTORS SHOWN IN THE MECHANICAL ROOM ARE FOR REFERENCE ONLY. CONTRACTOR SHALL BE RESPONSIBLE TO LOCATE THE DETECTORS IN THE MECHANICAL ROOM. CONTRACTOR SHALL INCLUDE THE SUPPLY AND INSTALLATION OF AN ADDITIONAL HEAT DETECTOR. EXACT LOCATIONS OF ADDITIONAL DETECTORS SHALL BE AS DIRECTED ON SITE AFTER COMPLETE INSTALLATION. PROVIDE HEAT TEMPERATURE HEAT DETECTOR IN SOLAR ROOM.
- MOUNTING HEIGHT 1000mm A.F.F. ALL CONDUITS C/W PULL WIRE BACK TO ELECTRICAL CAR CHARGING PANEL AT EAST ELECTRICAL ROOM P103.
- PROVIDE LOCKABLE COVER MOUNTING HEIGHT 1000mm A.F.F.
- POWER RECEPTACLE FOR FILTRATION SYSTEM. EXACT LOCATION TO BE COORDINATED WITH FILTRATION SYSTEM SHOP DRAWING.

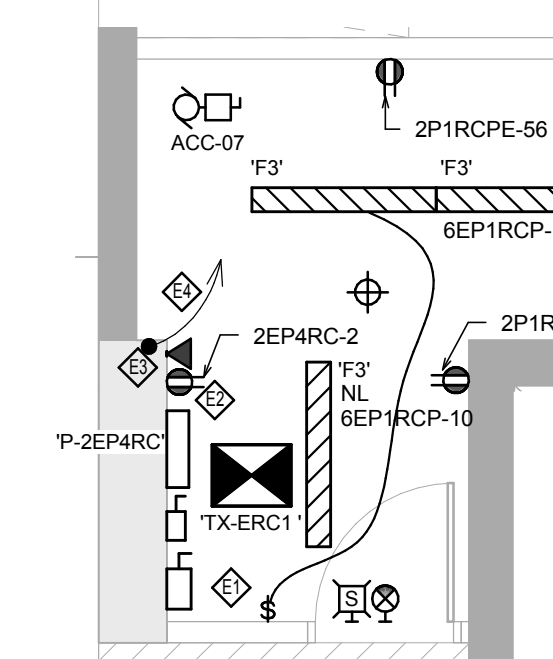

3 ELEVATOR MACH. ROOM P410
1:50

Contractor Must Check And Verify All Dimensions On The Job.
Do Not Print This Drawing.
All Drawings, Specifications And Related Documents Are The Copyright Of The Architect And Shall Be Returned Upon Request.
Reproduction Of Drawings, Specifications And Related Documents Without The Written Consent Of The Architect Is Prohibited.
This Drawing Is Not To Be Used For Construction Until Signed By The Architect.
Date: 08/28/12

PROFESSIONAL SEAL
D. M. MULLIN
ENGINEER OF ELECTRICAL

MCW Consultants Ltd.
207 Queen's Quay West, Suite 615, Toronto, ON, M5J 1A7
Tel: 416-598-2500 Fax: 416-598-0304
Toronto Vancouver Winnipeg Montreal Ottawa Halifax
Daphne Kelowna Trail Salt Lake City

No.	Revision	Date
1	ISSUED FOR ADD E-003	2016/02/10
2	ISSUED FOR ADD E-003	2016/02/10
3	ISSUED FOR ADD E-003	2016/02/10
4	ISSUED FOR CONSTRUCTION	2016/02/10

No.	Revision	Date
1	ISSUED FOR CONSTRUCTION	2016/02/10
2	ISSUED FOR CONSTRUCTION	2016/02/10
3	ISSUED FOR CONSTRUCTION	2016/02/10
4	ISSUED FOR CONSTRUCTION	2016/02/10

4 ISSUED FOR CONSTRUCTION 2016-02-10
3 ISSUED FOR TENDER 2015-10-30
2 BUILDING PERMIT SUBMISSION 2015-06-12
1/11 REVIEW 2015-05-01

NO. 1 ISSUE FOR CONSTRUCTION


AQUAVISTA
AT BAYSIDE TORONTO

Drawing Title
LEVEL P4 & LEVEL P3
PARKING PLAN -
ELECTRICAL

Project
Hines TRIDEL
AQUAVISTA
Block 3 - R3 & R4
Queen's Quay East
Toronto, ON
M5J 1A7

As Indicated
Author
Checked By
Checker
84890
08/28/12
Drawing No.
E1-01

N

 

Customer Must Check And Verify All Dimensions On The Job.
Do Not Print This Drawing.
All Drawings, Specifications And Related Documents Are The Copyright
Of The Architect And Shall Be Returned Upon Request.
Approval Of Drawings, Specifications And Related Documents
Must Be In Writing And Shall Be Returned Upon Request.
This Drawing Is Not To Be Used For Construction Without The Written
Approval Of The Architect.
Date: 03/06/15

MCW Consultants Ltd.
207 Queen's Quay West, Suite 615, Toronto, ON, M5J 1A7
Tel: 416-598-2300 Fax: 416-598-0384
Toronto: Vanessa Worsley, Managing Director, Charlene Haffner,
Daphne Kozlowski, Trail Start, John

No.	Revision	Date
1	ISSUED FOR ADD E-001	2016/01/06
2	ISSUED FOR ADD E-002	2016/01/06
3	ISSUED FOR ADD E-003	2016/01/06
4	ISSUED FOR CONSTRUCTION	2016/04/21
5	ISSUED FOR S-E-003	2016/04/21

4

ISSUED FOR CONSTRUCTION

2016-04-21

3

ISSUED FOR TENDER

2016-01-06

2

BUILDING PERMIT SUBMISSION

2016-01-06

1

W/ REVIEW

2016-01-06

NO

ISSUED FOR

DATE

AQUAVISTA

AT BAYSIDE TORONTO

Drawing No.

**LEVEL P2 & LEVEL P1
PARKING PLAN -
ELECTRICAL**

Project

Hines TRIDEL
AQUAVISTA
Block 3 - R3 & R4
Queen's Quay East
Toronto, ON

As Indicated

Drawn by

Author

Checked by

Checker

8489D

Project No.

03/06/15


Date

E1-02

Drawing No.




1 LEVEL P1 MEZZANINE - ELECTRICAL
1:100

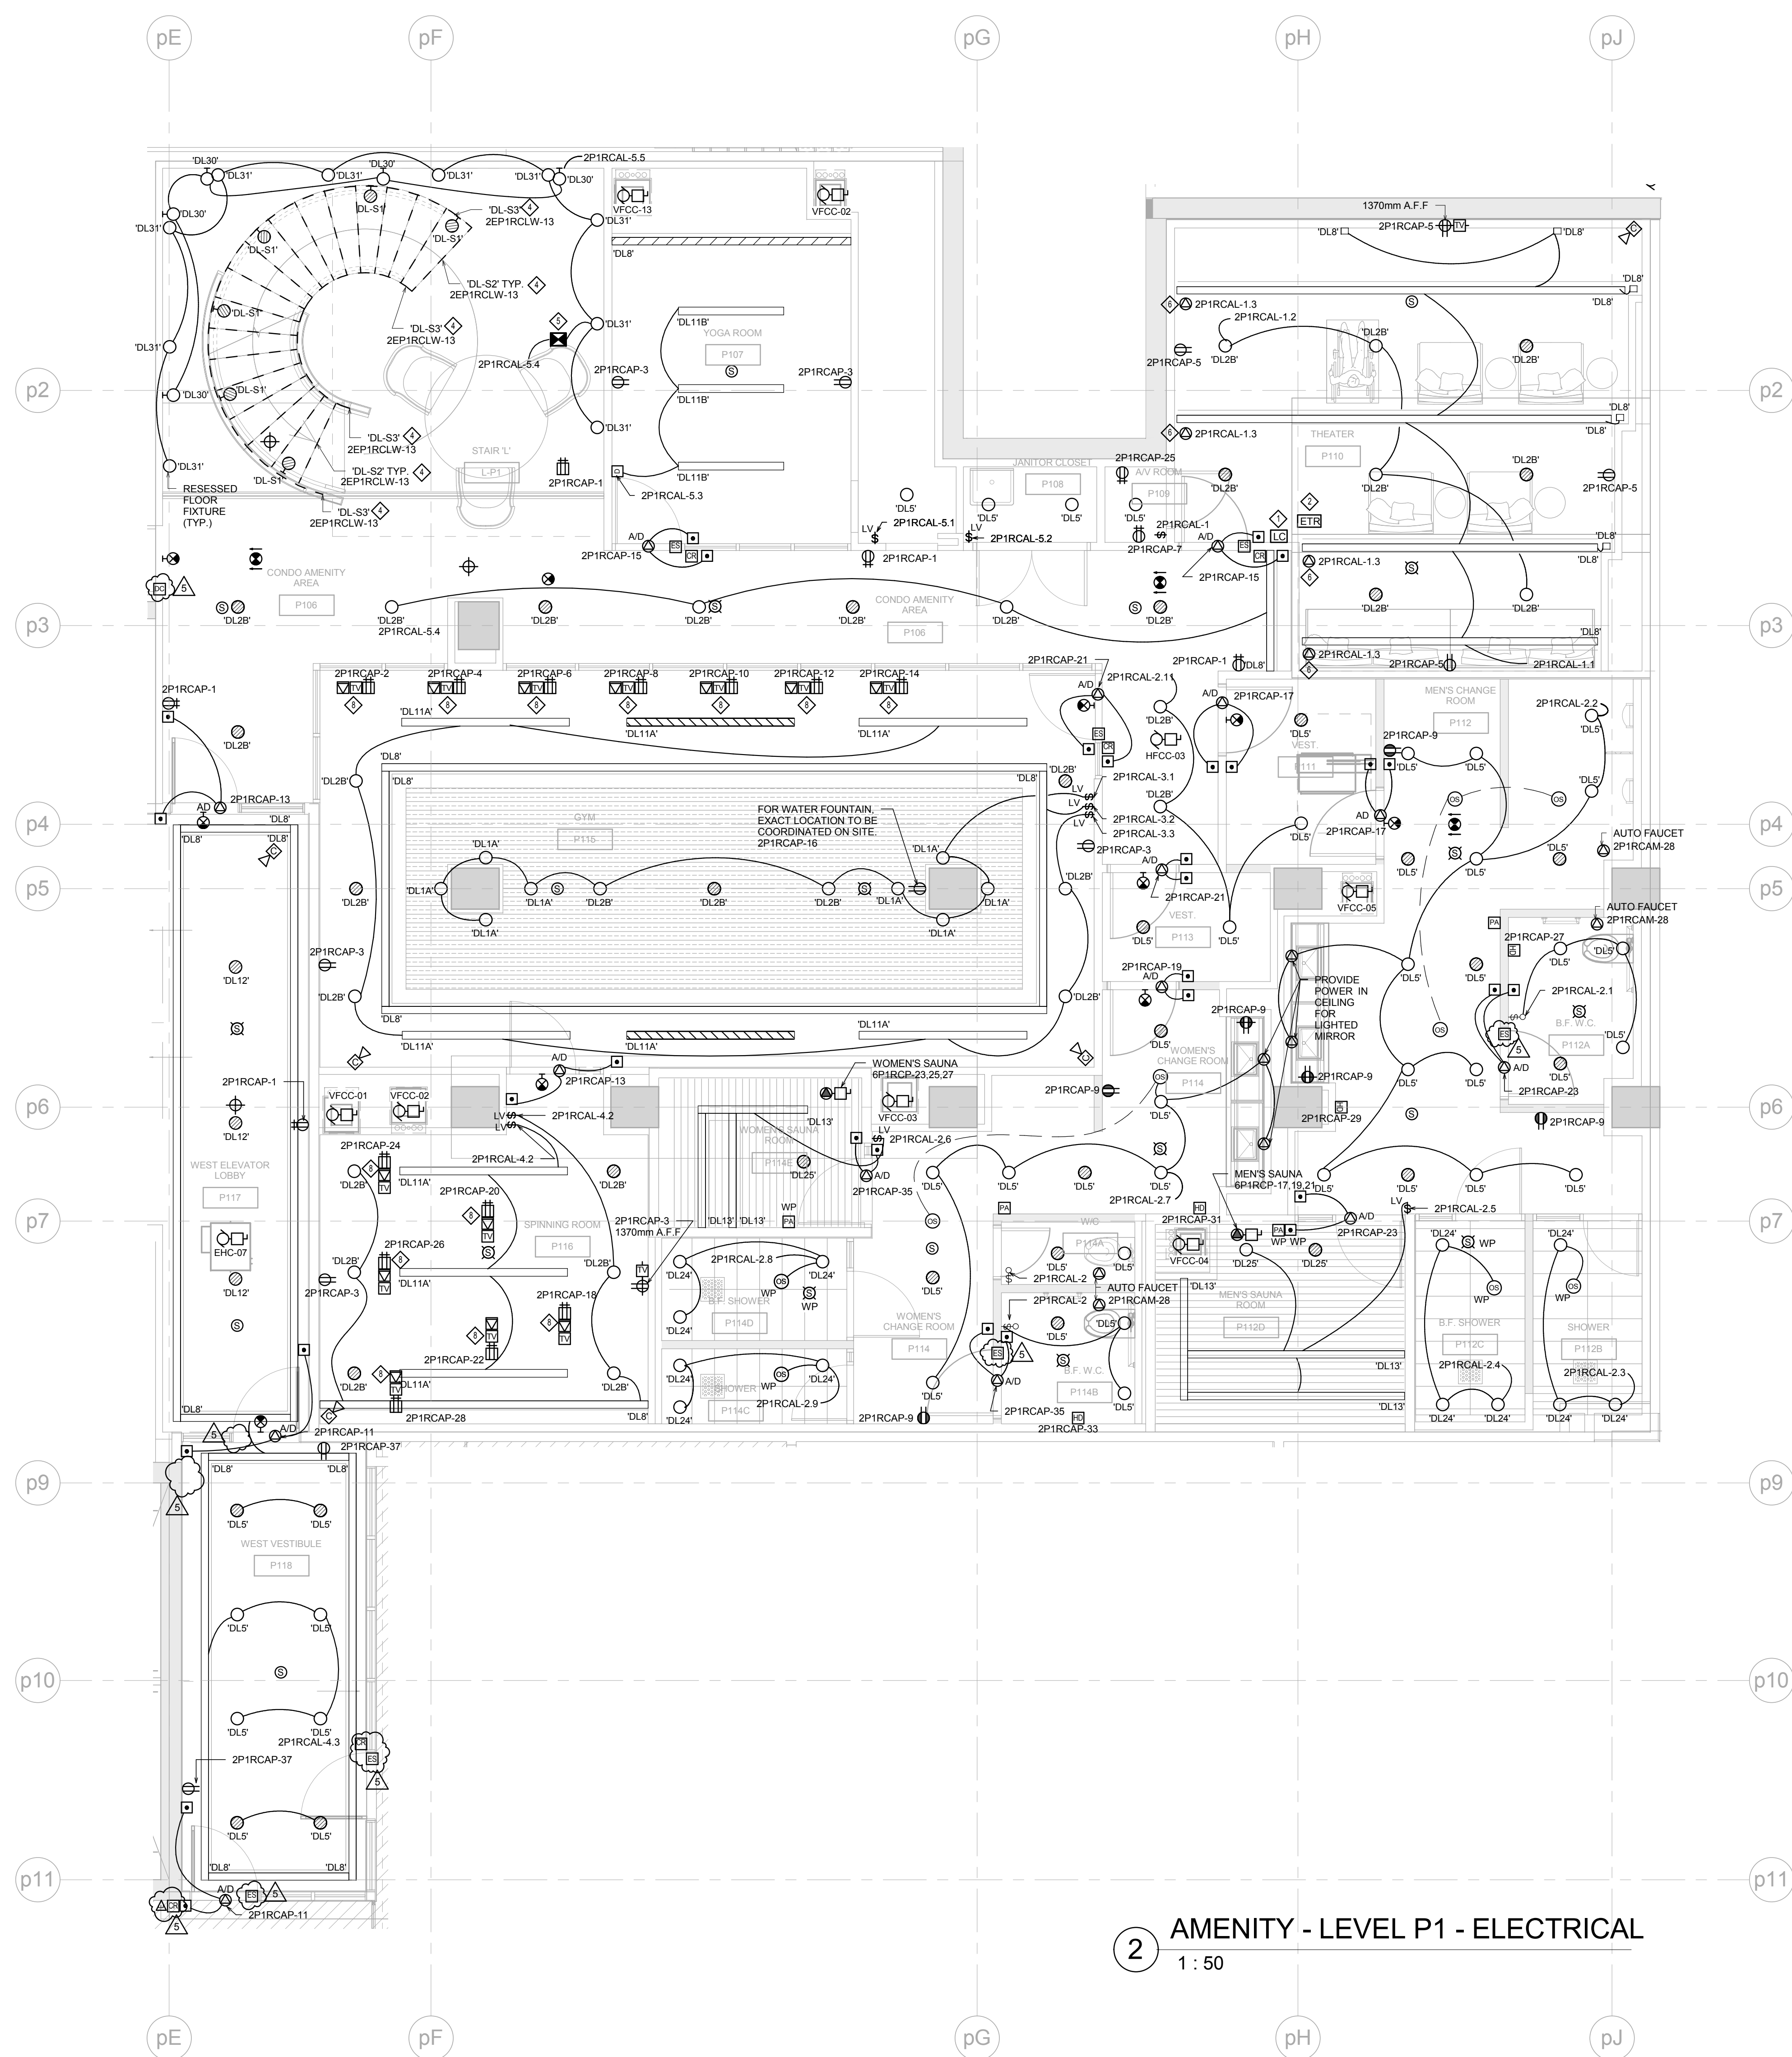

2 AMENITY - LEVEL P1 - ELECTRICAL
1:50

- NOTES:
- LOCAL LIGHTING CONTROL WITH VACANCY SENSOR - WATTSOFFER OR EQUIVALENT LIGHT-100 SCENE SWITCH WITH DIMMING ROOM CONTROLS OR LIRC-213 TULF, DLF AND RECESSED LIGHT US PLATFORMS SHALL BE DIMMED SEPARATELY.
 - EMERGENCY TRANSFER RELAY TO BE PROVIDED FULL BRIGHTNESS / TURN ON WHEN THE NORMAL POWER FAILS.
 - ALL THE EMERGENCY LIGHTING FIXTURES ARE FED FROM PANEL DEPRICAP-7, UNLESS OTHERWISE NOTED.
 - TYPE TULF-12 LIGHTING FIXTURE IS FOOTLIGHT EMERGENCY 3RD STEP TYPE TULF-12 LIGHTING FIXTURE IS LED LIGHTING AT USE OF STAIR TREADS TYPE TULF-12 LIGHTING FIXTURE IS LED LIGHTING AT USE OF STAIR STRINGER (BOTH SIDES) REFER TO INTERIOR DESIGN DRAWINGS FOR DETAILS.
 - PROVIDE STEP UP TRANSFORMER FOR LIGHTING FIXTURE TULF-12 REFER TO ID DESIGN DRAWING/OUTLINE SHEET FOR VOLTAGE DETAIL.
 - FOR RECESSED LIGHTING AROUND PERIMETER OF PLATFORM REFER TO ID DRAWING FOR MOUNTING DETAIL AND LIGHTING FIXTURE TYPE.
 - PROVIDE POWER CONDUIT AND JUNCTION BOX FOR A COMPLETE POWER DOOR OPERATING SYSTEM.
 - PROVIDE COMBINATION POWERFULLY RECESSED FLOOR BOXES -WELLMARK 410 CAN FLAT, STAINLESS STEEL COVERS.

Contractor Must Check And Verify All Dimensions On The Job.
Do Not Print This Drawing.
All Drawings, Specifications And Related Documents Are The Copyright Of The Architect And Shall Be Returned Upon Request.
Reproduction Of Drawings, Specifications And Related Documents In Part Or In Whole Is Prohibited Without The Architect's Written Permission.
This Drawing Is Not To Be Used For Construction Until Signed By The Architect.
Date: 03/06/15

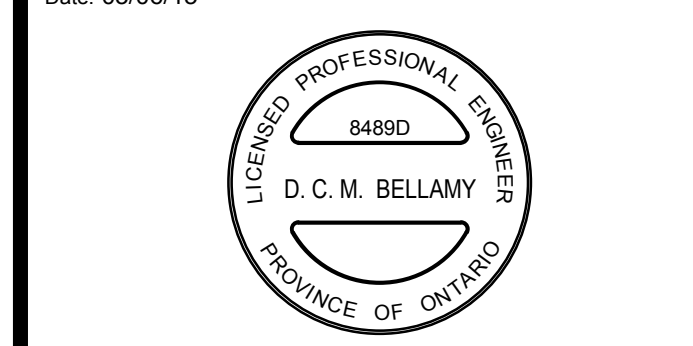

MCW Consultants Ltd.
207 Queen's Quay West, Suite 615, Toronto, ON, M5J 1A7
Tel: 416-598-2500 Fax: 416-598-0384
Toronto Vancouver Winnipeg Montreal Ottawa Halifax
Dauphin Kelowna Trail Saskatoon

No.	Revision	Date
1	ISSUED FOR ADD E-001	2016/07/05
2	ISSUED FOR ADD E-002	2016/10/05
3	ISSUED FOR ADD E-003	2016/10/05
4	ISSUED FOR CONSTRUCTION	2016/04/21
5	ISSUED FOR S-E003	2016/09/20

4	ISSUED FOR CONSTRUCTION	2016-04-21
3	ISSUED FOR TENDER	2015-10-30
2	BUILDING PERMIT SUBMISSION	2015-08-12
1	ISSUED FOR	DATE

AQUAVISTA
AT BAYSIDE TORONTO

Drawing Type

LEVEL P1 MEZZANINE
PARKING PLAN /
AMENITY - LEVEL P1 -
ELECTRICAL

Project

Hines TRIDEL
AQUAVISTA
Block 3 - R3 & R4
Queen's Quay East
Toronto, ON

As Indicated

Author

Checked by

Checker


8489D


Date

03/06/15


Drawing No.

E1-03

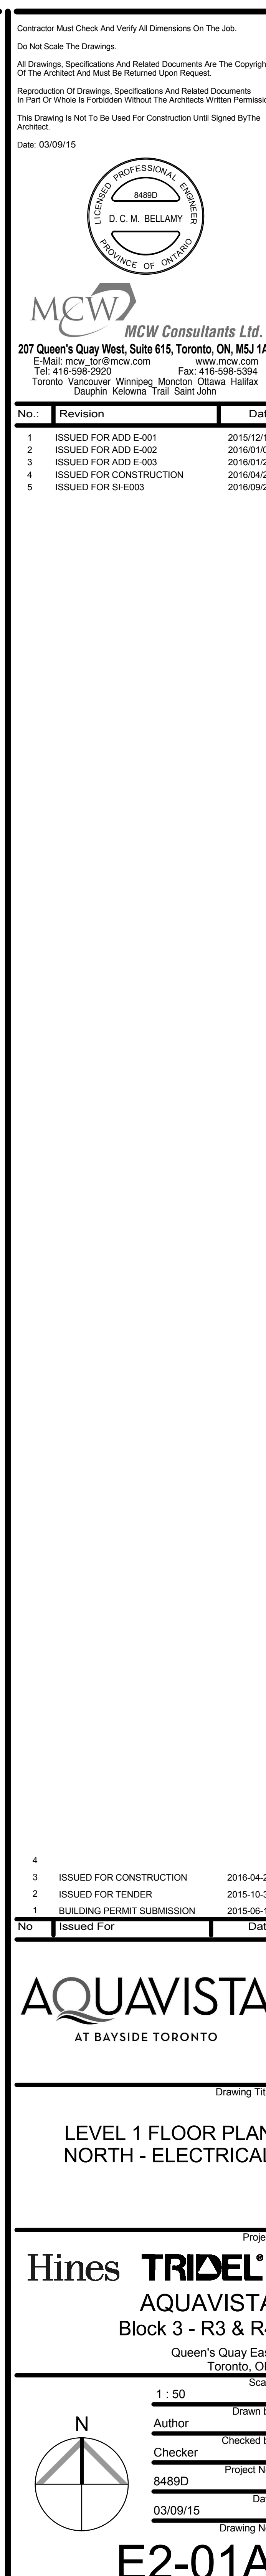

 

Contractor Must Check And Verify All Dimensions On The Job.
Do Not Print This Drawing.
All Drawings, Specifications And Related Documents Are The Copyright
Of The Architect And Must Be Returned Upon Request.
Reproduction Of Drawings, Specifications And Related Documents
Without Written Permission Of The Architect Is Prohibited.
This Drawing Is Not To Be Used For Construction Until Signed By The
Architect.
Date: 03/09/15

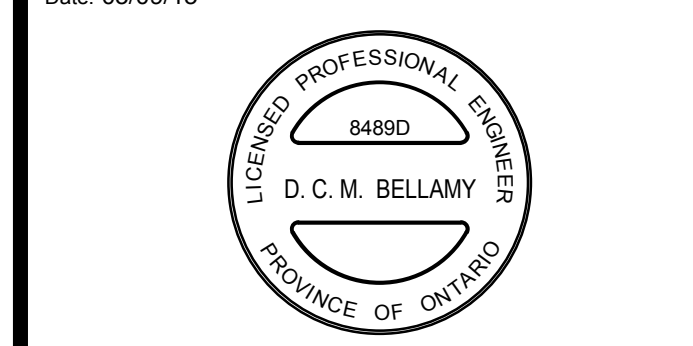

MCW Consultants Ltd.
207 Queen's Quay West, Suite 615, Toronto, ON, M5J 1A7
Tel: 416-598-2500 Fax: 416-598-0384
Toronto, Vancouver, Winnipeg, Montreal, Ottawa, Halifax,
Oshawa, Kelowna, Trail, Salt Lake City

No.	Revision	Date
1	ISSUED FOR ADD E-001	2010/07/06
2	ISSUED FOR ADD E-002	2010/07/06
3	ISSUED FOR ADD E-003	2010/07/06
4	ISSUED FOR CONSTRUCTION	2010/07/06
5	ISSUED FOR SI-E003	2010/09/25

- NOTES:**
- ALL RETAIL TEMPORARY LIGHTING FIXTURES ARE TYPE T2 UNLESS OTHERWISE NOTED. PROVIDE SWITCHES FOR LIGHTING CONTROL.
 - REFER TO RISES FOR STAIRS AND COMMON AREA CIRCUITS. (DWG. E4-01)
 - SPRINKLER SYSTEM FLOW SWITCH AND SUPERVISORY VALVE. REFER TO MREDA INCORPORATED DRAWING T2P2 FOR QUANTITY AND DESCRIPTION.
 - PROVIDE POWER CONDUIT AND JUNCTION BOX FOR A COMPLETE POWER DOOR OPERATION SYSTEM.
 - RUN 1.5mm E.C. & 14mm E.C. FROM ELEVATOR HOISTWAY TO C.A.C.F. AND FROM C.A.C.F. TO CONDENSING COIL. REFER TO SPECIFICATION SECTION 8115.
 - MOTORIZED DOOR/DOORERS CONTROLLED FROM CACF FOR SMOKE MANAGEMENT. REFER RETAIL SEAS FOR CONTROL DETAILS.
 - EXIT SIGNS IN RETAIL AREA, RETAIL LOADING AREA AND RETAIL SERVICE CORRIDOR ARE FED FROM NETWORK 2.
 - LIGHTING SHALL BE WIRED THROUGH A CONTACTOR & CONTROLLER USING A TIMER.
 - ELEVATOR MONITORING BY D.V. 14. PROVIDE CIRCUITS AND POWER AS REQUIRED.
 - PROVIDE POWER CONDUIT AND JUNCTION BOX FOR A COMPLETE POWER DOOR OPERATION SYSTEM IN RETAIL AREA. POWER TO COME FROM RETAIL TENANT PANEL.
 - PROVIDE STEP UP TRANSFORMER FOR TYPE T2 LIGHTING FIXTURES.

4	ISSUED FOR CONSTRUCTION	2016-04-21
3	ISSUED FOR TENDER	2015-10-30
2	BUILDING PERMIT SUBMISSION	2015-08-12
1	ISSUED FOR	


AQUAVISTA
AT BAYSIDE TORONTO

Drawing Title:
**LEVEL 1 FLOOR PLAN
SOUTH - ELECTRICAL**

Project:
Hines TRIDEL
AQUAVISTA
Block 3 - R3 & R4
Queen's Quay East
Toronto, ON

Scale:
1:50
Author: [Name]
Checked by: [Name]
Checker: [Name]
Project No.: 84890
Date: 03/09/15
Drawing No.:

E2-01B

 

- NOTES:**
1. REFER TO RISER FOR STAIRS AND COMMON AREA CIRCUITS. (DWG. E4-01)
 2. REFER TO RISER FOR STAIRS AND COMMON AREA CIRCUITS. (DWG. E4-01)
 3. SPINNER SYSTEM FLOW SWITCH AND SUPERHEAT VALVE REFER TO MENDOTA INCORPORATED DRAWING 'SP' FOR QUANTITY AND DESCRIPTION.
 4. EXACT LOCATION FOR POOL EQUIPMENT REFER TO POOL EQUIPMENT SHOP DRAWING.
 5. EMERGENCY STOP SYSTEM REFER TO POOL EQUIPMENT SHOP DRAWING FOR DETAIL.
 6. EMERGENCY KILL SWITCHES FOR HEATING BOILERS PROVIDE LAMACOD IDENTIFICATION PLATE, MOUNT SWITCHES AT 1500MM AFF. PROVIDE SEE THROUGH TAMPER PROOF TYPE ENCLOSURE WITH LAMACOD IDENTIFICATION IMMEDIATE.
 7. DEVICE CONNECT TO FIRE ALARM SYSTEM. REFER TO SPECIFICATION FOR DETAILS.
 8. HEAT DETECTORS SHOWN IN THE MECHANICAL ROOM ARE FOR REFERENCE ONLY. CONTRACTOR SHALL BE RESPONSIBLE TO CLEAR THE DETECTOR AREA FROM MECHANICAL EQUIPMENT. PRESS AND DUCTS IN ORDER TO ALLOW THE DETECTOR TO OPERATE PROPERLY. CONTRACTOR SHALL INCLUDE THE SUPPLY AND INSTALLATION OF AN ADDITIONAL 150MM DIA DETECTOR. EXACT LOCATION OF ADDITIONAL DETECTORS SHALL BE AS DIRECTED ON SITE AFTER COMPLETE INSTALLATION. PROVIDE HIGH TEMPORARY HEAT DETECTOR IN SOLID ROOF.
 9. SECURITY DESK, PROVIDE IN 15A, 120V CIRCUITS FROM PANEL 2-21MCRP-2. REFER TO SECURITY DESK FOR ALL REQUIREMENTS ASSOCIATED WITH THE DESK. EXACT EQUIPMENT LAYOUT TO BE CO-ORDINATED WITH SECURITY CONTRACTOR AND MAINTENANCE SHOP DRAWINGS. (21MCRP-2 & E4-01 & E4-02 & E4-03 & E4-99 & E4-100).
 10. EXIST SIGNS IN RETAIL MECHANICAL ROOM AND ELECTRICAL ROOM ARE FED FROM 21MCRP-1.
 11. LIGHTING SHALL BE WIRED THROUGH A CONTACTOR & CONTROLLER USING A TIMER.

- ELECTRICAL ROOM NOTES:**
- 1. GROUND BARS INTERCONNECTED WITH BUS AND WIRE MOUNT GROUND LOOP AT HIGH LEVEL. RUN A 400 AMP GROUND WIRE TO THE MAIN ELECTRICAL ROOM GROUNDING SYSTEM. POSITIONAL LAYOUT WITHIN THE ROOM INCLUDING DOOR FRAMES, DOORS, MECHANICAL EQUIPMENT, ETC.
 - 2. PROVIDE 150mm HIGH CONCRETE PAD FOR ALL FLOOR STANDING EQUIPMENT.
 - 3. PROVIDE 1200mm (H) X 2400mm (W) (15mm) PLYWOOD BACKBOARD. REFER TO COMMUNICATION / SECURITY RISER E4-01, E4-02, E4-03 FOR CONDUITS DETAIL.

Contractor Must Check And Verify All Dimensions On The Job.

Do Not Print This Drawing.

All Drawings, Specifications And Related Documents Are The Copyright Of The Architect And Must Be Returned Upon Request.

Reproduction Of Drawings, Specifications And Related Documents Without Written Permission From The Architect Is Prohibited.

This Drawing Is Not To Be Used For Construction Until Signed By The Architect.

Date: 03/09/15

MCW Consultants Ltd.

207 Queen's Quay West, Suite 615, Toronto, ON, M5J 1A7

Tel: 416-598-2500 Fax: 416-598-0384

Toronto Vancouver Winnipeg Montreal Ottawa Halifax

Danforth Kew-Forest Trail Saint John

No.	Revision	Date
1	ISSUED FOR ADD E-001	2016/01/05
2	ISSUED FOR ADD E-002	2016/01/05
3	ISSUED FOR ADD E-003	2016/01/05
4	ISSUED FOR CONSTRUCTION	2016/04/21
5	ISSUED FOR SI-E003	2016/09/25

4

3

2

1

ISSUED FOR CONSTRUCTION

ISSUED FOR TENDER

ISSUED FOR

2016-04-21

2015-10-26

DATE

AQUAVISTA

AT BAYSIDE TORONTO

Drawing Title

LEVEL 1 MEZZANINE

FLOOR PLAN NORTH -

ELECTRICAL

Project

Hines TRIDEL

AQUAVISTA

Block 3 - R3 & R4

Queen's Quay East

Toronto, ON

1:50

Author

Checked by

84890

03/09/15


Project No.

Date

Drawing No.

N

E2-02A

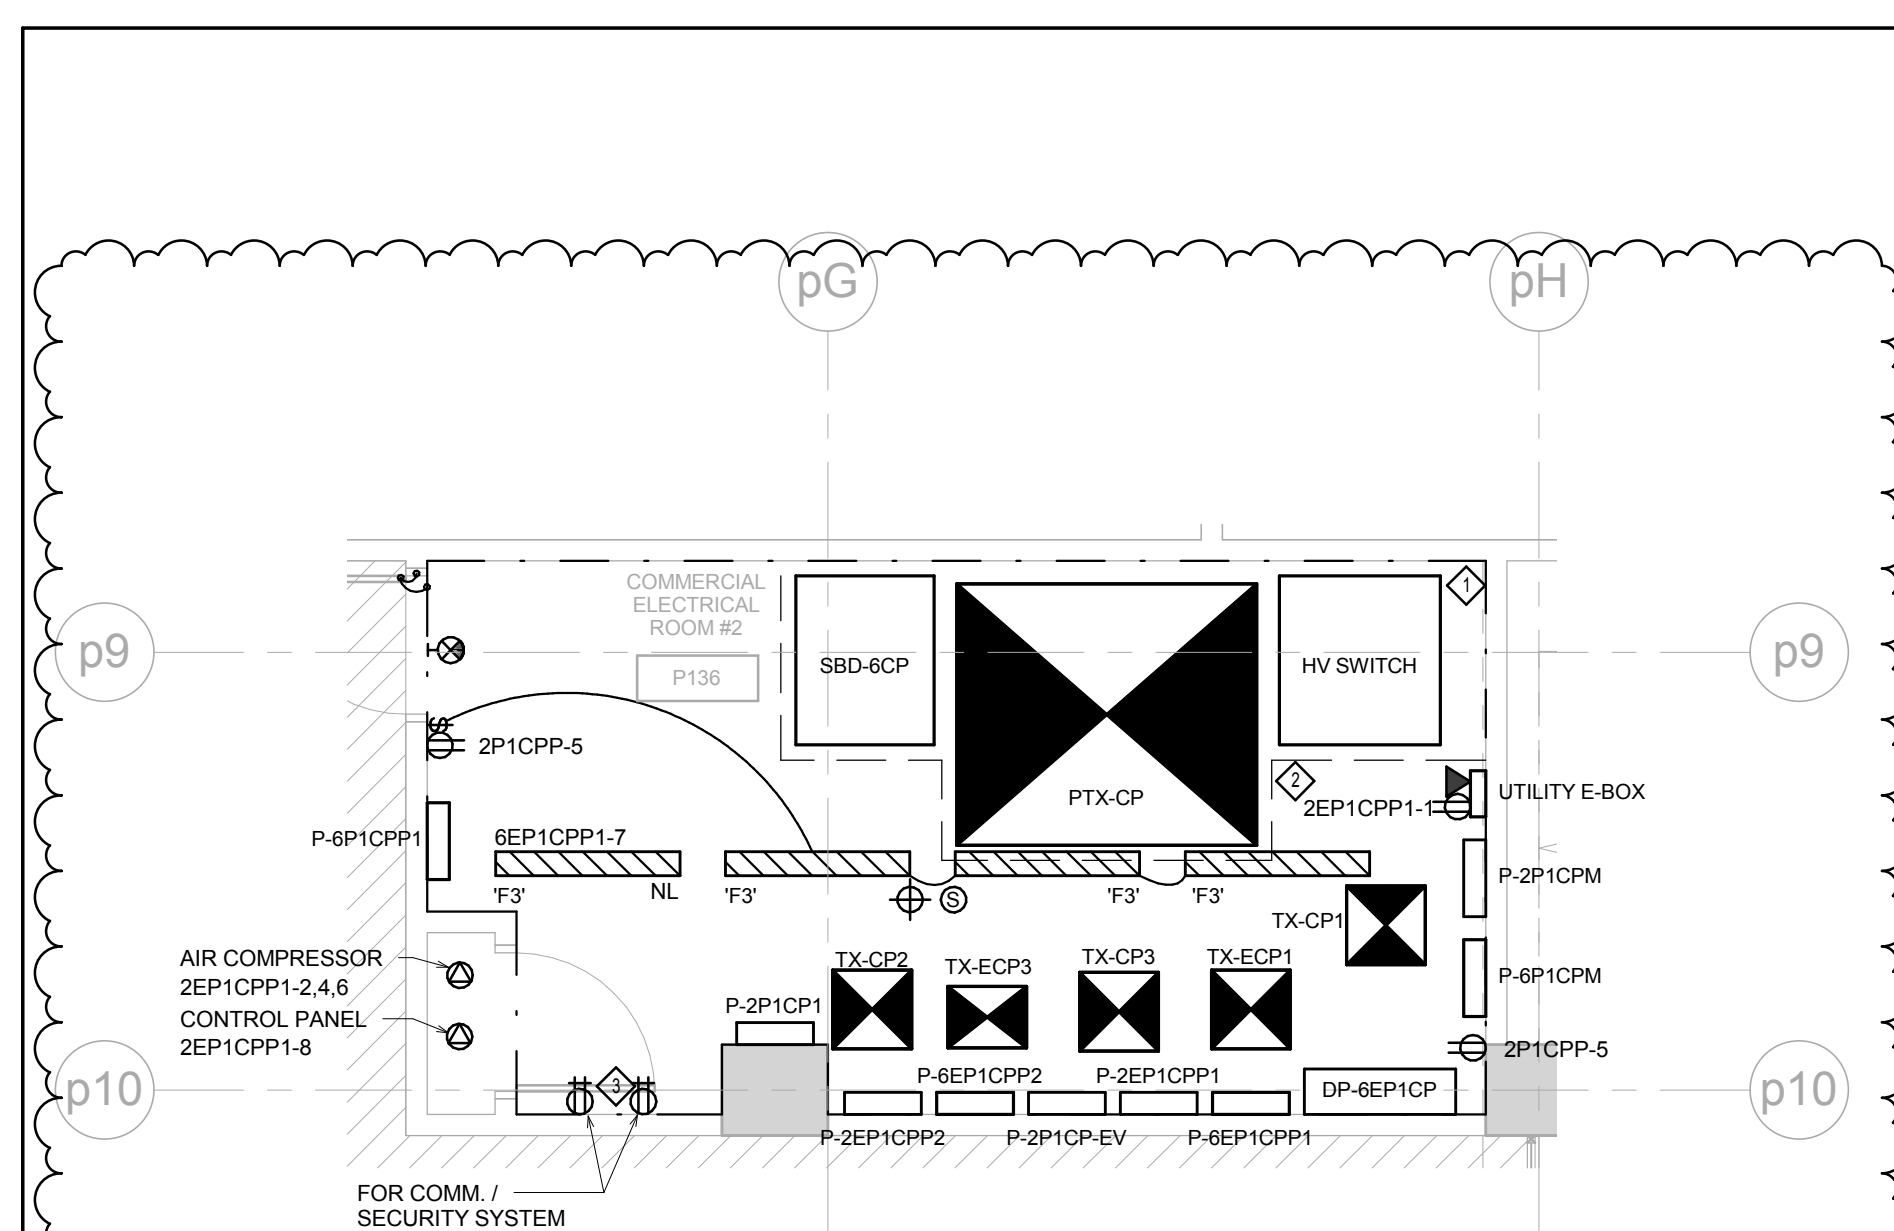

◆ 20mm PLYWOOD BACKBOARD 2400mm HIGH ALL ROUND ROOM.

◆ 1/400 IN 50mm PVC TIED TO MAIN GROUNDING BAR IN MAIN ELECTRICAL ROOM.


◆ RUN ONE (1) 20mm² CONDUIT TO EACH OF THE FOLLOWING LOCATIONS:

- GAS METER
- WATER METER
- HYDRO METER (INCOMING)
- CACF ROOM FOR DVC LINES
- CACF FOR ELEVATOR PHONES
- SECURITY ROOM

OWNER TO ARRANGE WITH APPROPRIATE UTILITY FOR DEDICATED PHONE LINES

⚠ GROUND BUSS INTERCONNECTED WITH #10 AWG GROUND WIRE. MOUNT GROUND LOOP AND RUN A #10 AWG GROUND WIRE TO THE MAIN ELECTRICAL ROOM GROUNDING SYSTEM. GND WITHIN THE ROOM, INCLUDING DOOR FRAMES, DOORS, MECHANICAL EQUIPMENT, ETC.

- ◆ GROUND BUS INTERCONNECTED WITH #30 AWG GROUND WIRE. MOUNT GROUND LOOP AT HIGH LEVEL. RUN A #30 AWG GROUND WIRE TO THE MAIN ELECTRICAL ROOM GROUNDING SYSTEM. GROUND ALL METAL WITHIN THE ROOM, INCLUDING DOOR FRAMES, DOORS, MECHANICAL EQUIPMENT, ETC.
- ◆ PROVIDE 100mm HIGH CONCRETE PAD FOR ALL FLOOR STANDING EQUIPMENT.
- ◆ PROVIDE 1200mm(W) X 2440mm(H) X 19mm(D) PLYWOOD BACKBOARD. REFER TO COMMUNICATION / SECURITY RISER E4-05 / E4-06 FOR CONNECTIONS DETAIL.

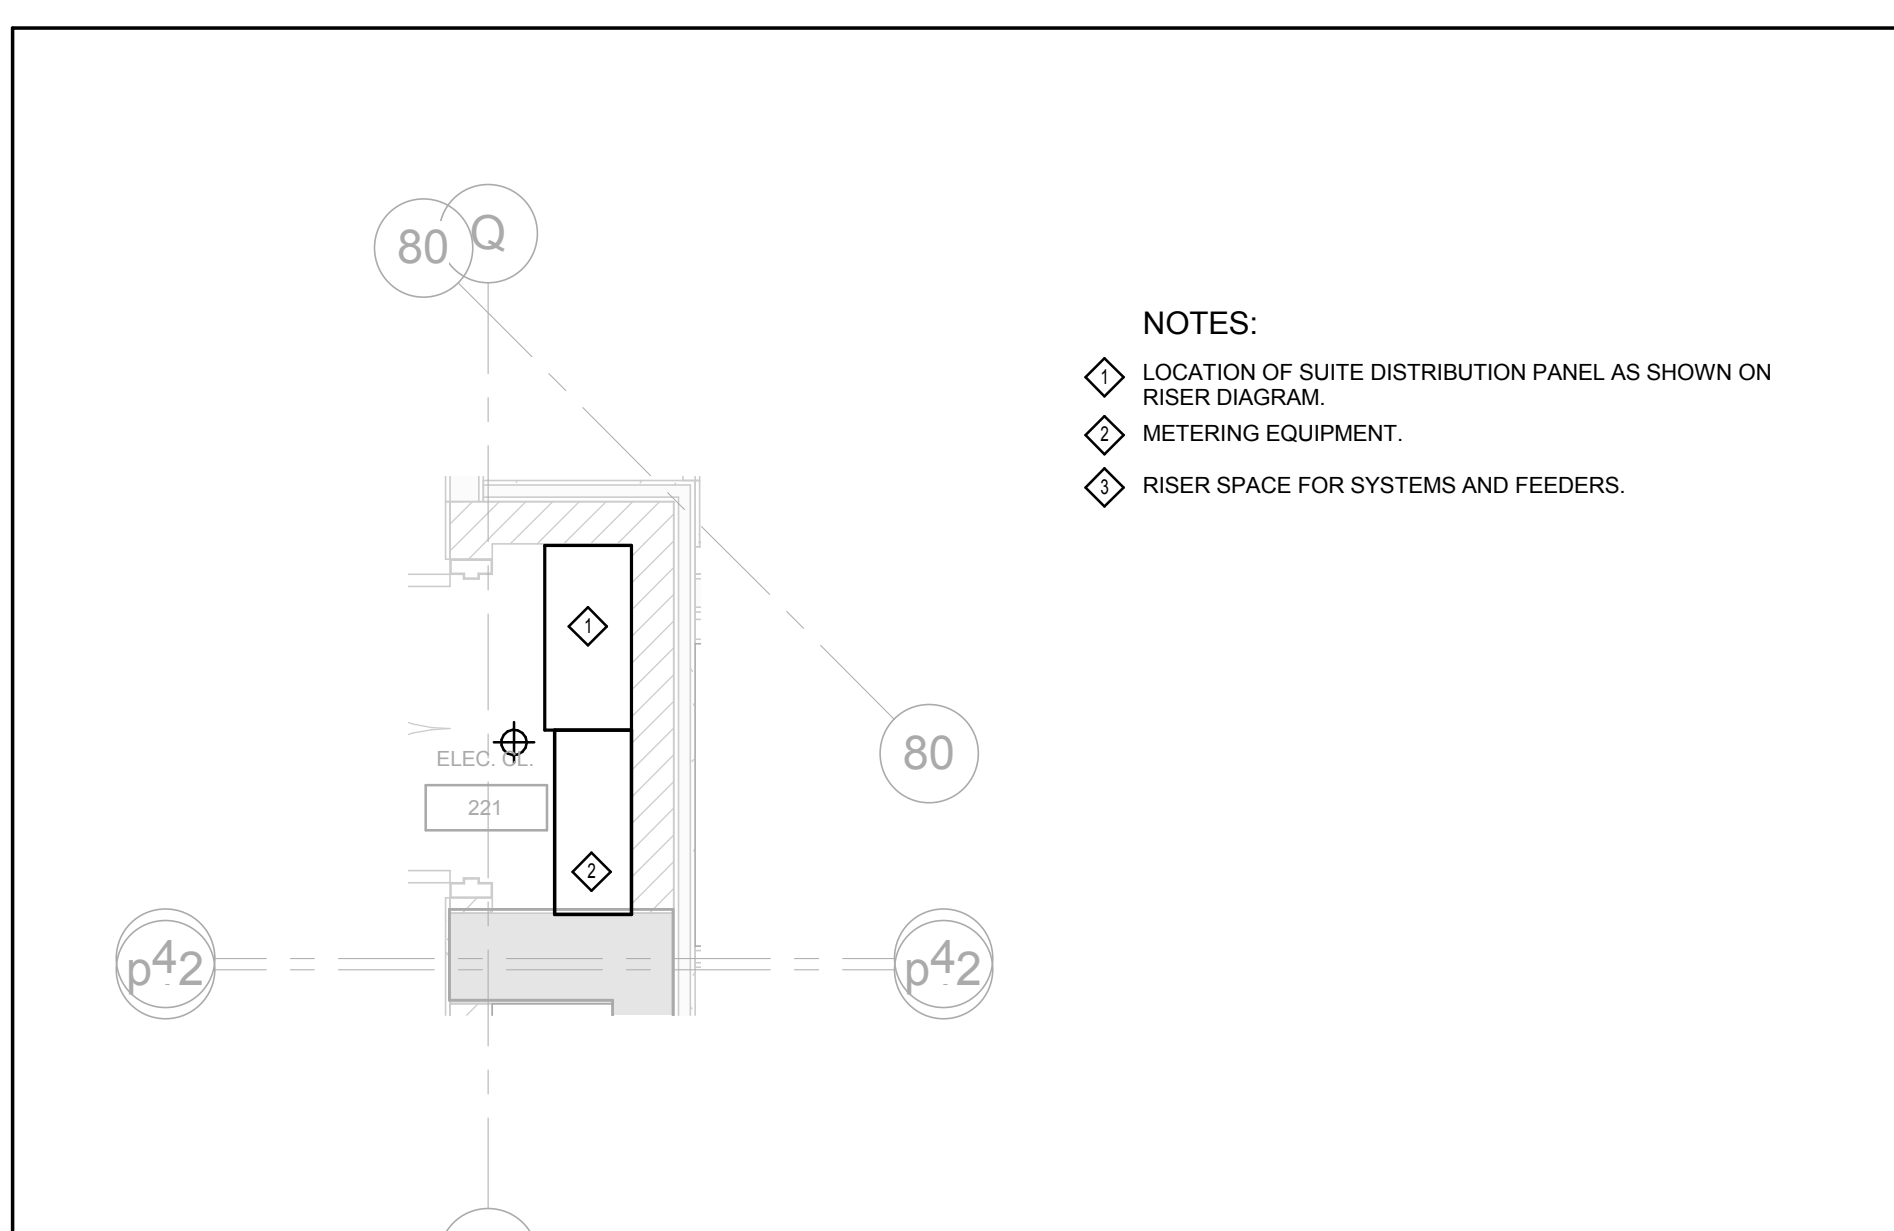



9 1 : 50

20mm PLYWOOD BACKBOARD 2400mm HIGH ALL ROUND ROOM.
1.5/3.0 IN 60mm Pvc TIED TO MAIN GROUNDING BAR IN MAIN ELECTRICAL ROOM.

- 1 LOCATION OF SUITE DISTRIBUTION PANEL AS SHOWN ON RISER DIAGRAM.
- 2 METERING EQUIPMENT.
- 3 RISER SPACE FOR SYSTEMS AND FEEDERS.



- ◆ GROUND BUSS INTERCONNECTED WITH #10 AWG GROUND WIRE. MOUNT GROUND LOOP AT HIGH LEVEL. RUN A #10 AWG GROUND WIRE TO THE MAIN ELECTRICAL ROOM GROUNDING SYSTEM. GROUND ALL METAL WITHIN THE ROOM, INCLUDING DOOR FRAMES, DOORS, MECHANICAL EQUIPMENT, ETC.
- ◆ PROVIDE 100mm HIGH CONCRETE PAD FOR ALL FLOOR STANDING EQUIPMENT.

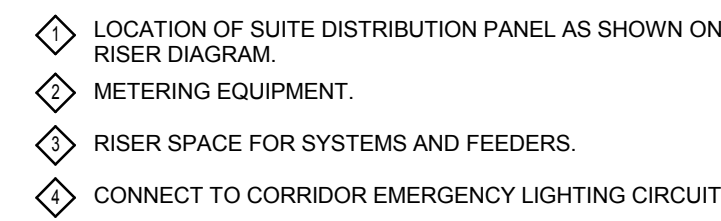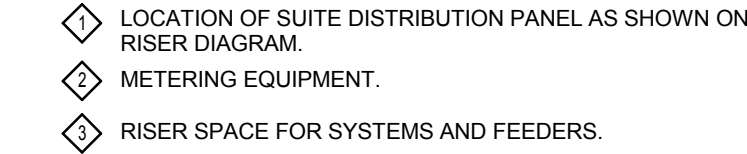

No.:	Revision	Date
1	ISSUED FOR ADD E-002	2016/01/01
2	ISSUED FOR ADD E-003	2016/01/01
3	ISSUED FOR SI-E001	2016/09/01
4	ISSUED FOR SI-E003	2016/09/01

4		
3		
2	ISSUED FOR CONSTRUCTION	2016-04-01
1	ISSUED FOR TENDER	2015-10-01
No	Issued For	Date

AQUAVISTA
AT BAYSIDE TORONTO

Drawing Title

ELECTRICAL ROOM
DETAIL - ELECTRICAL





Hines **TRIDEL**
AQUAVISTA
Block 3 - R3 & R4

As indicated



0409D
 08/06/15
 Drawing No.

E5-01

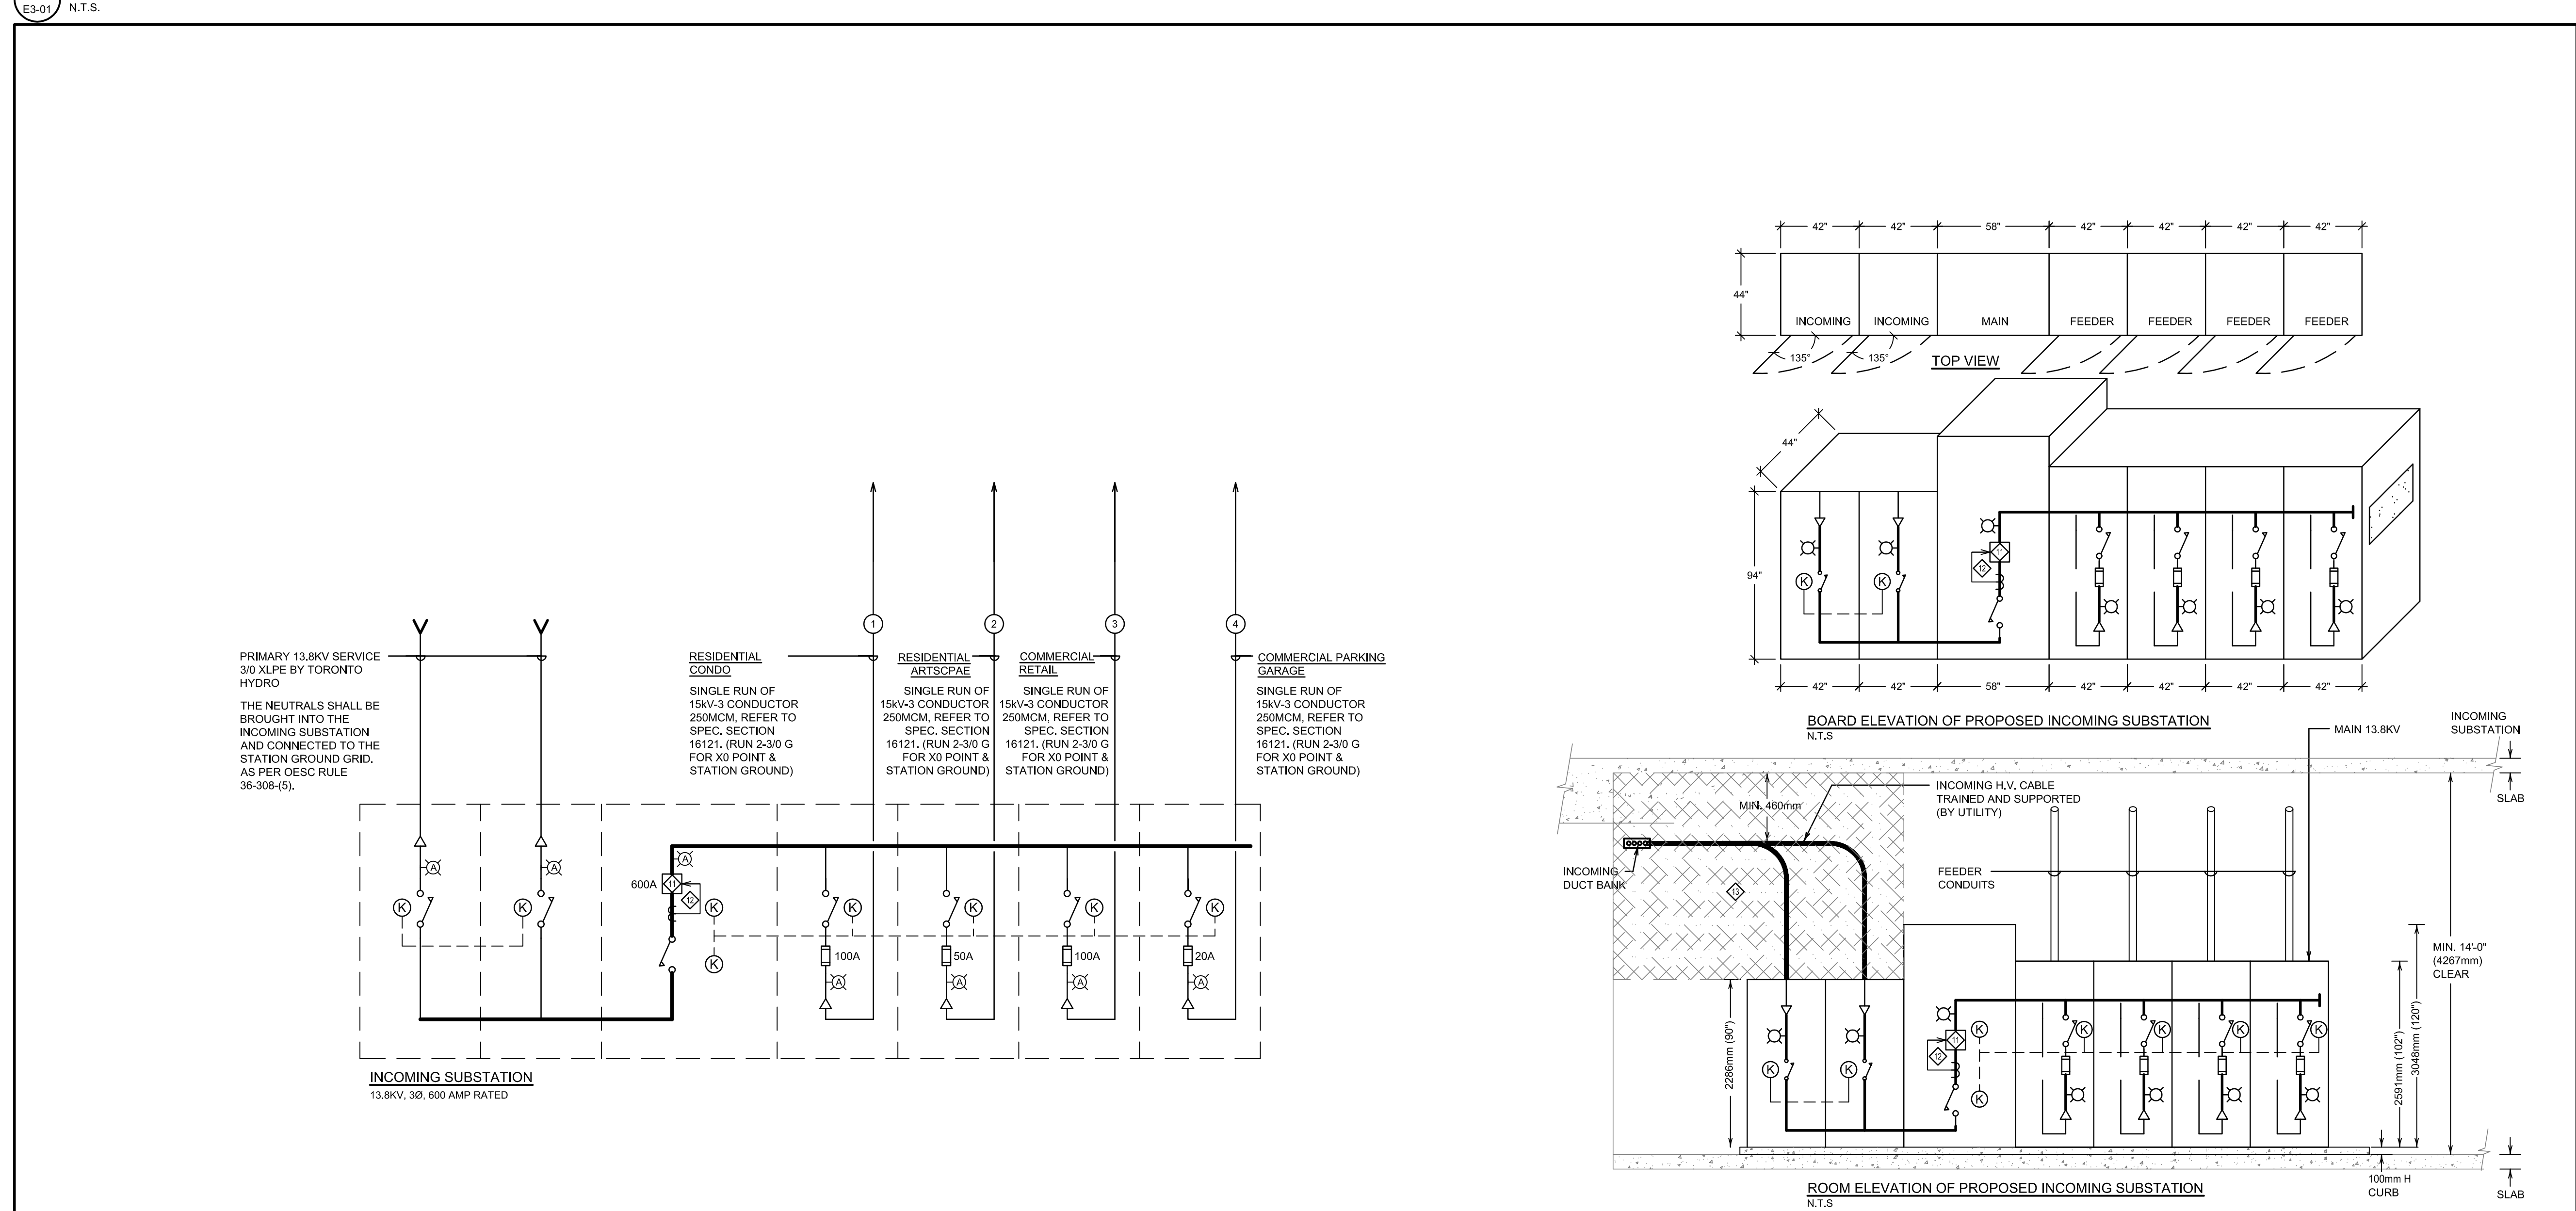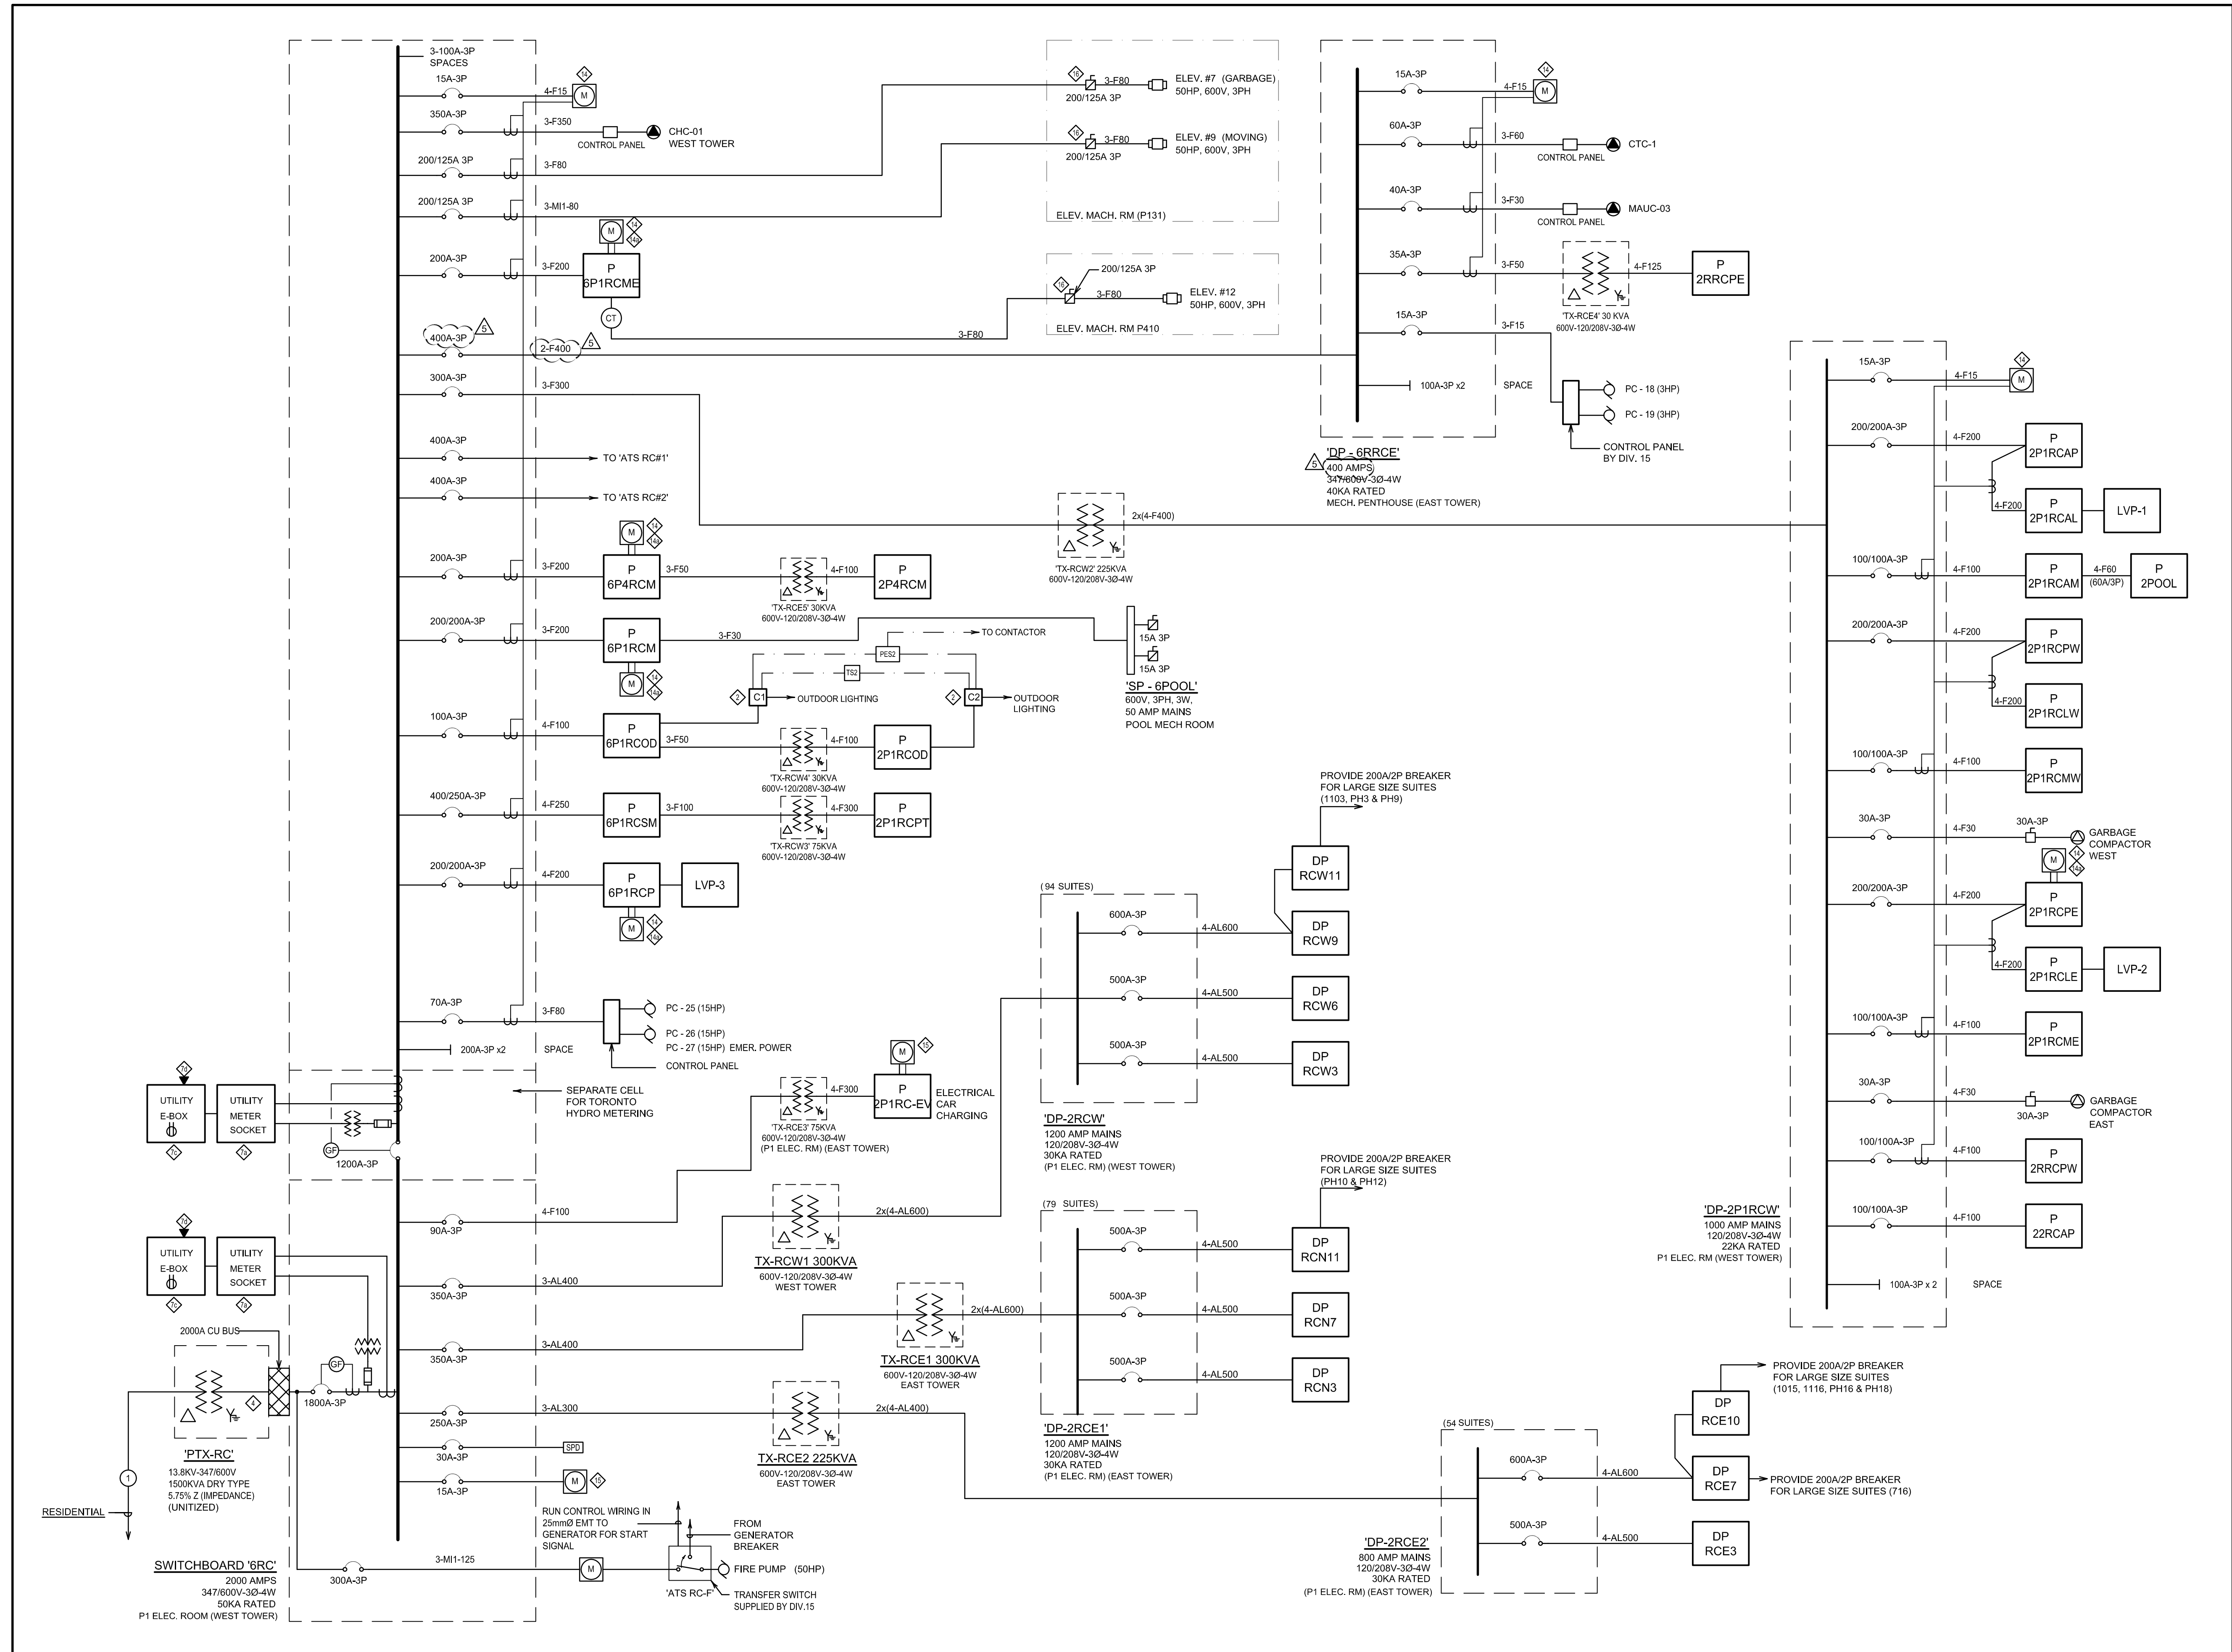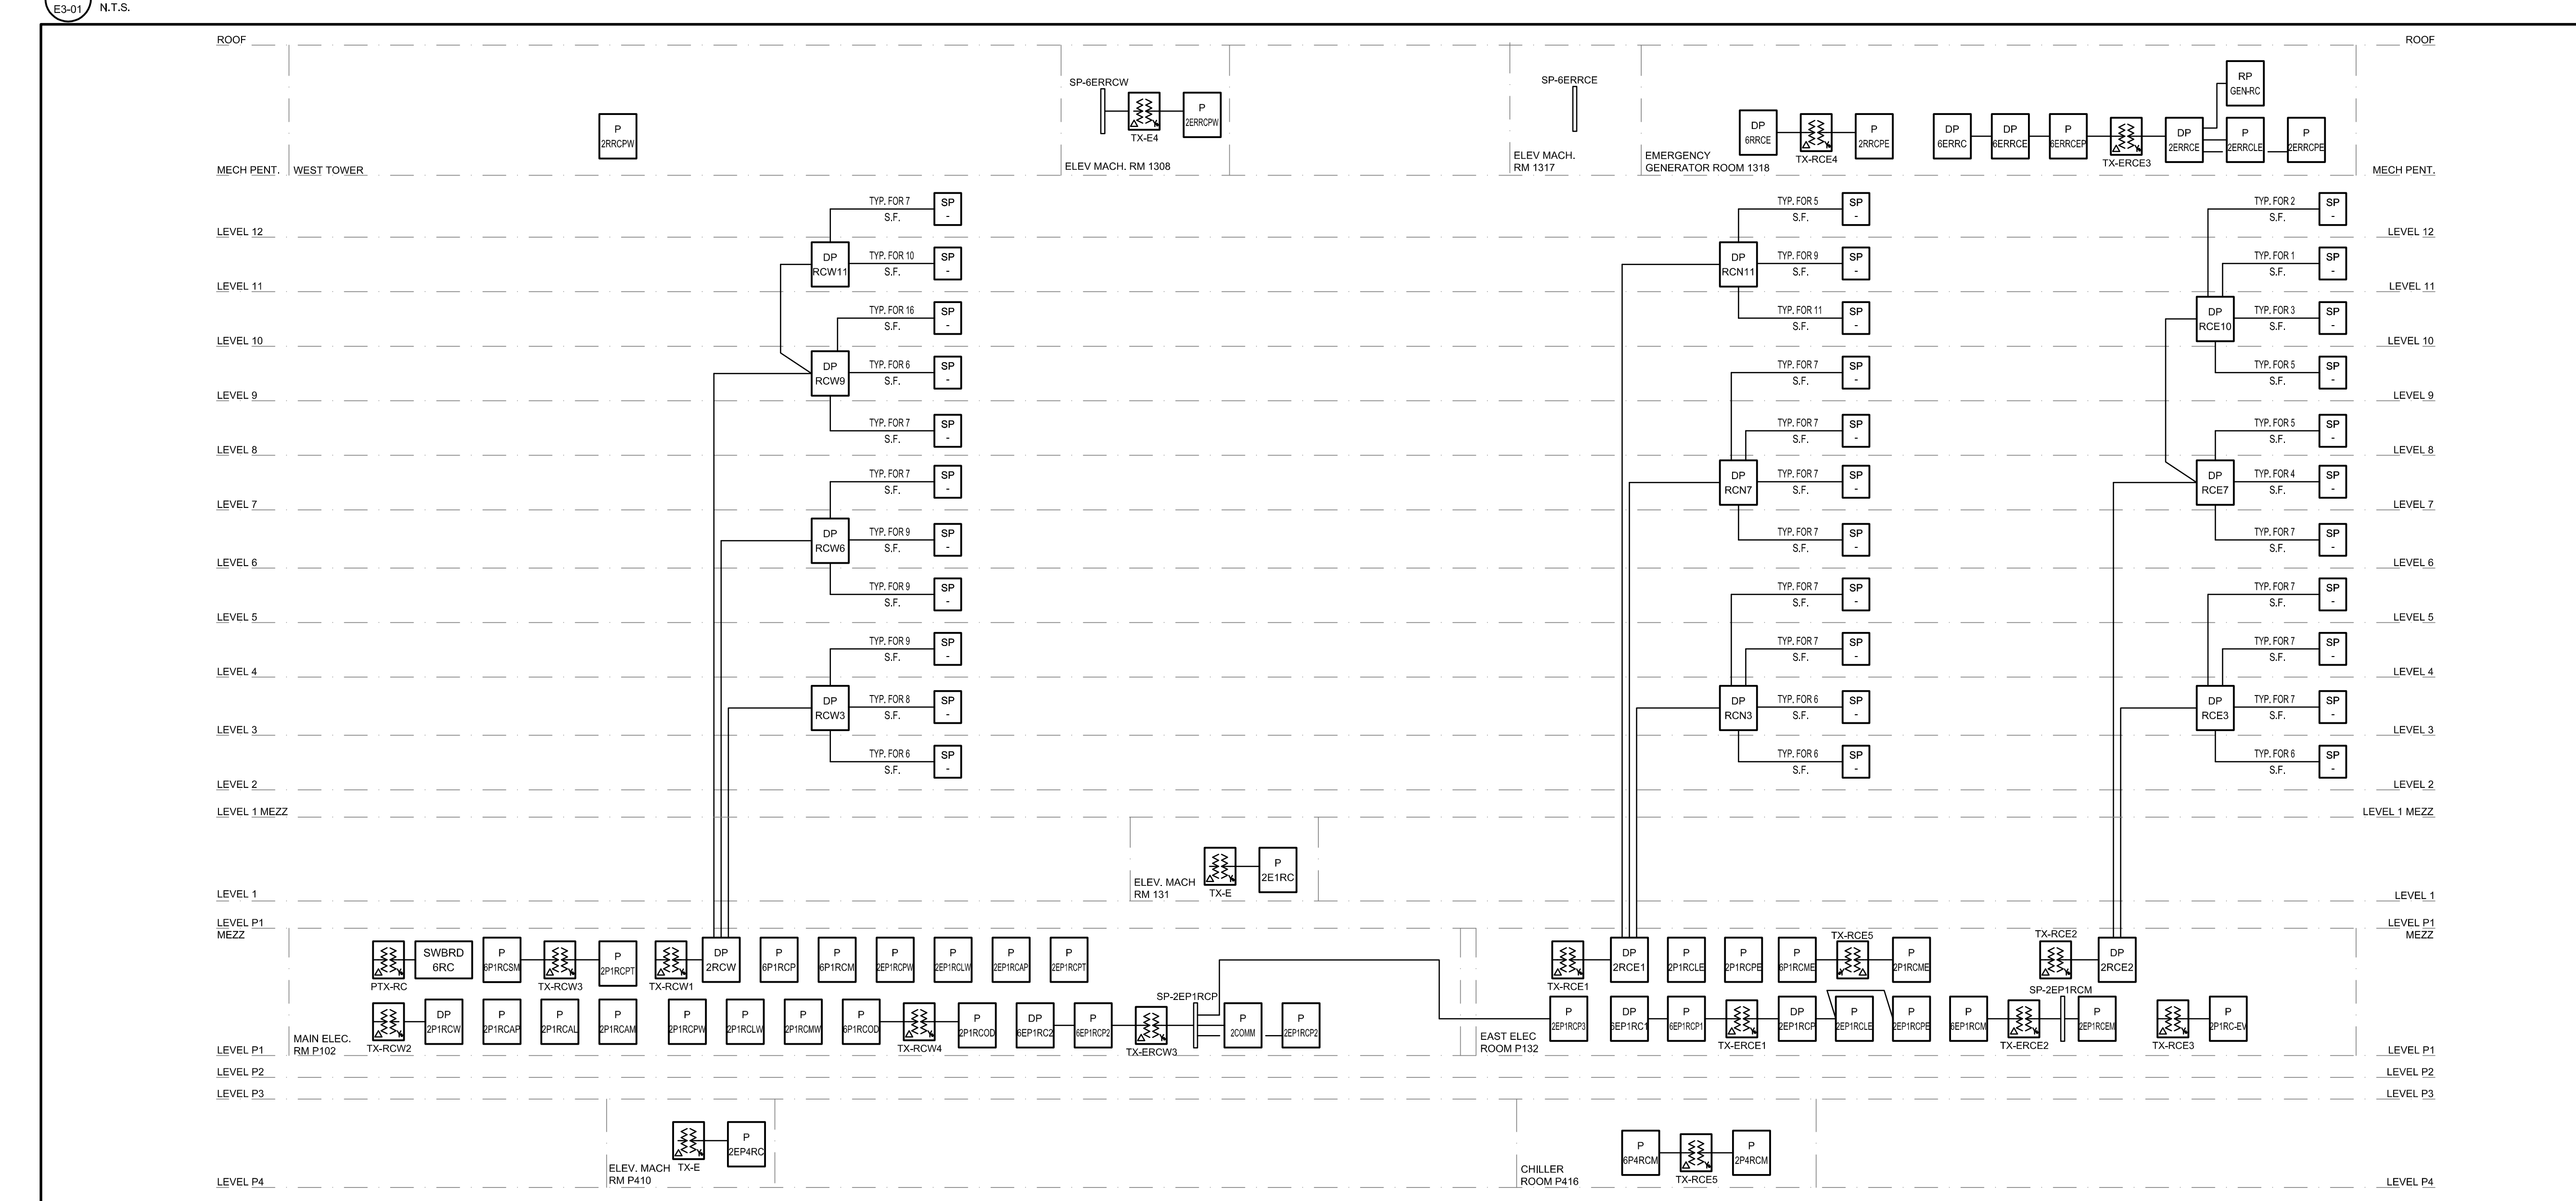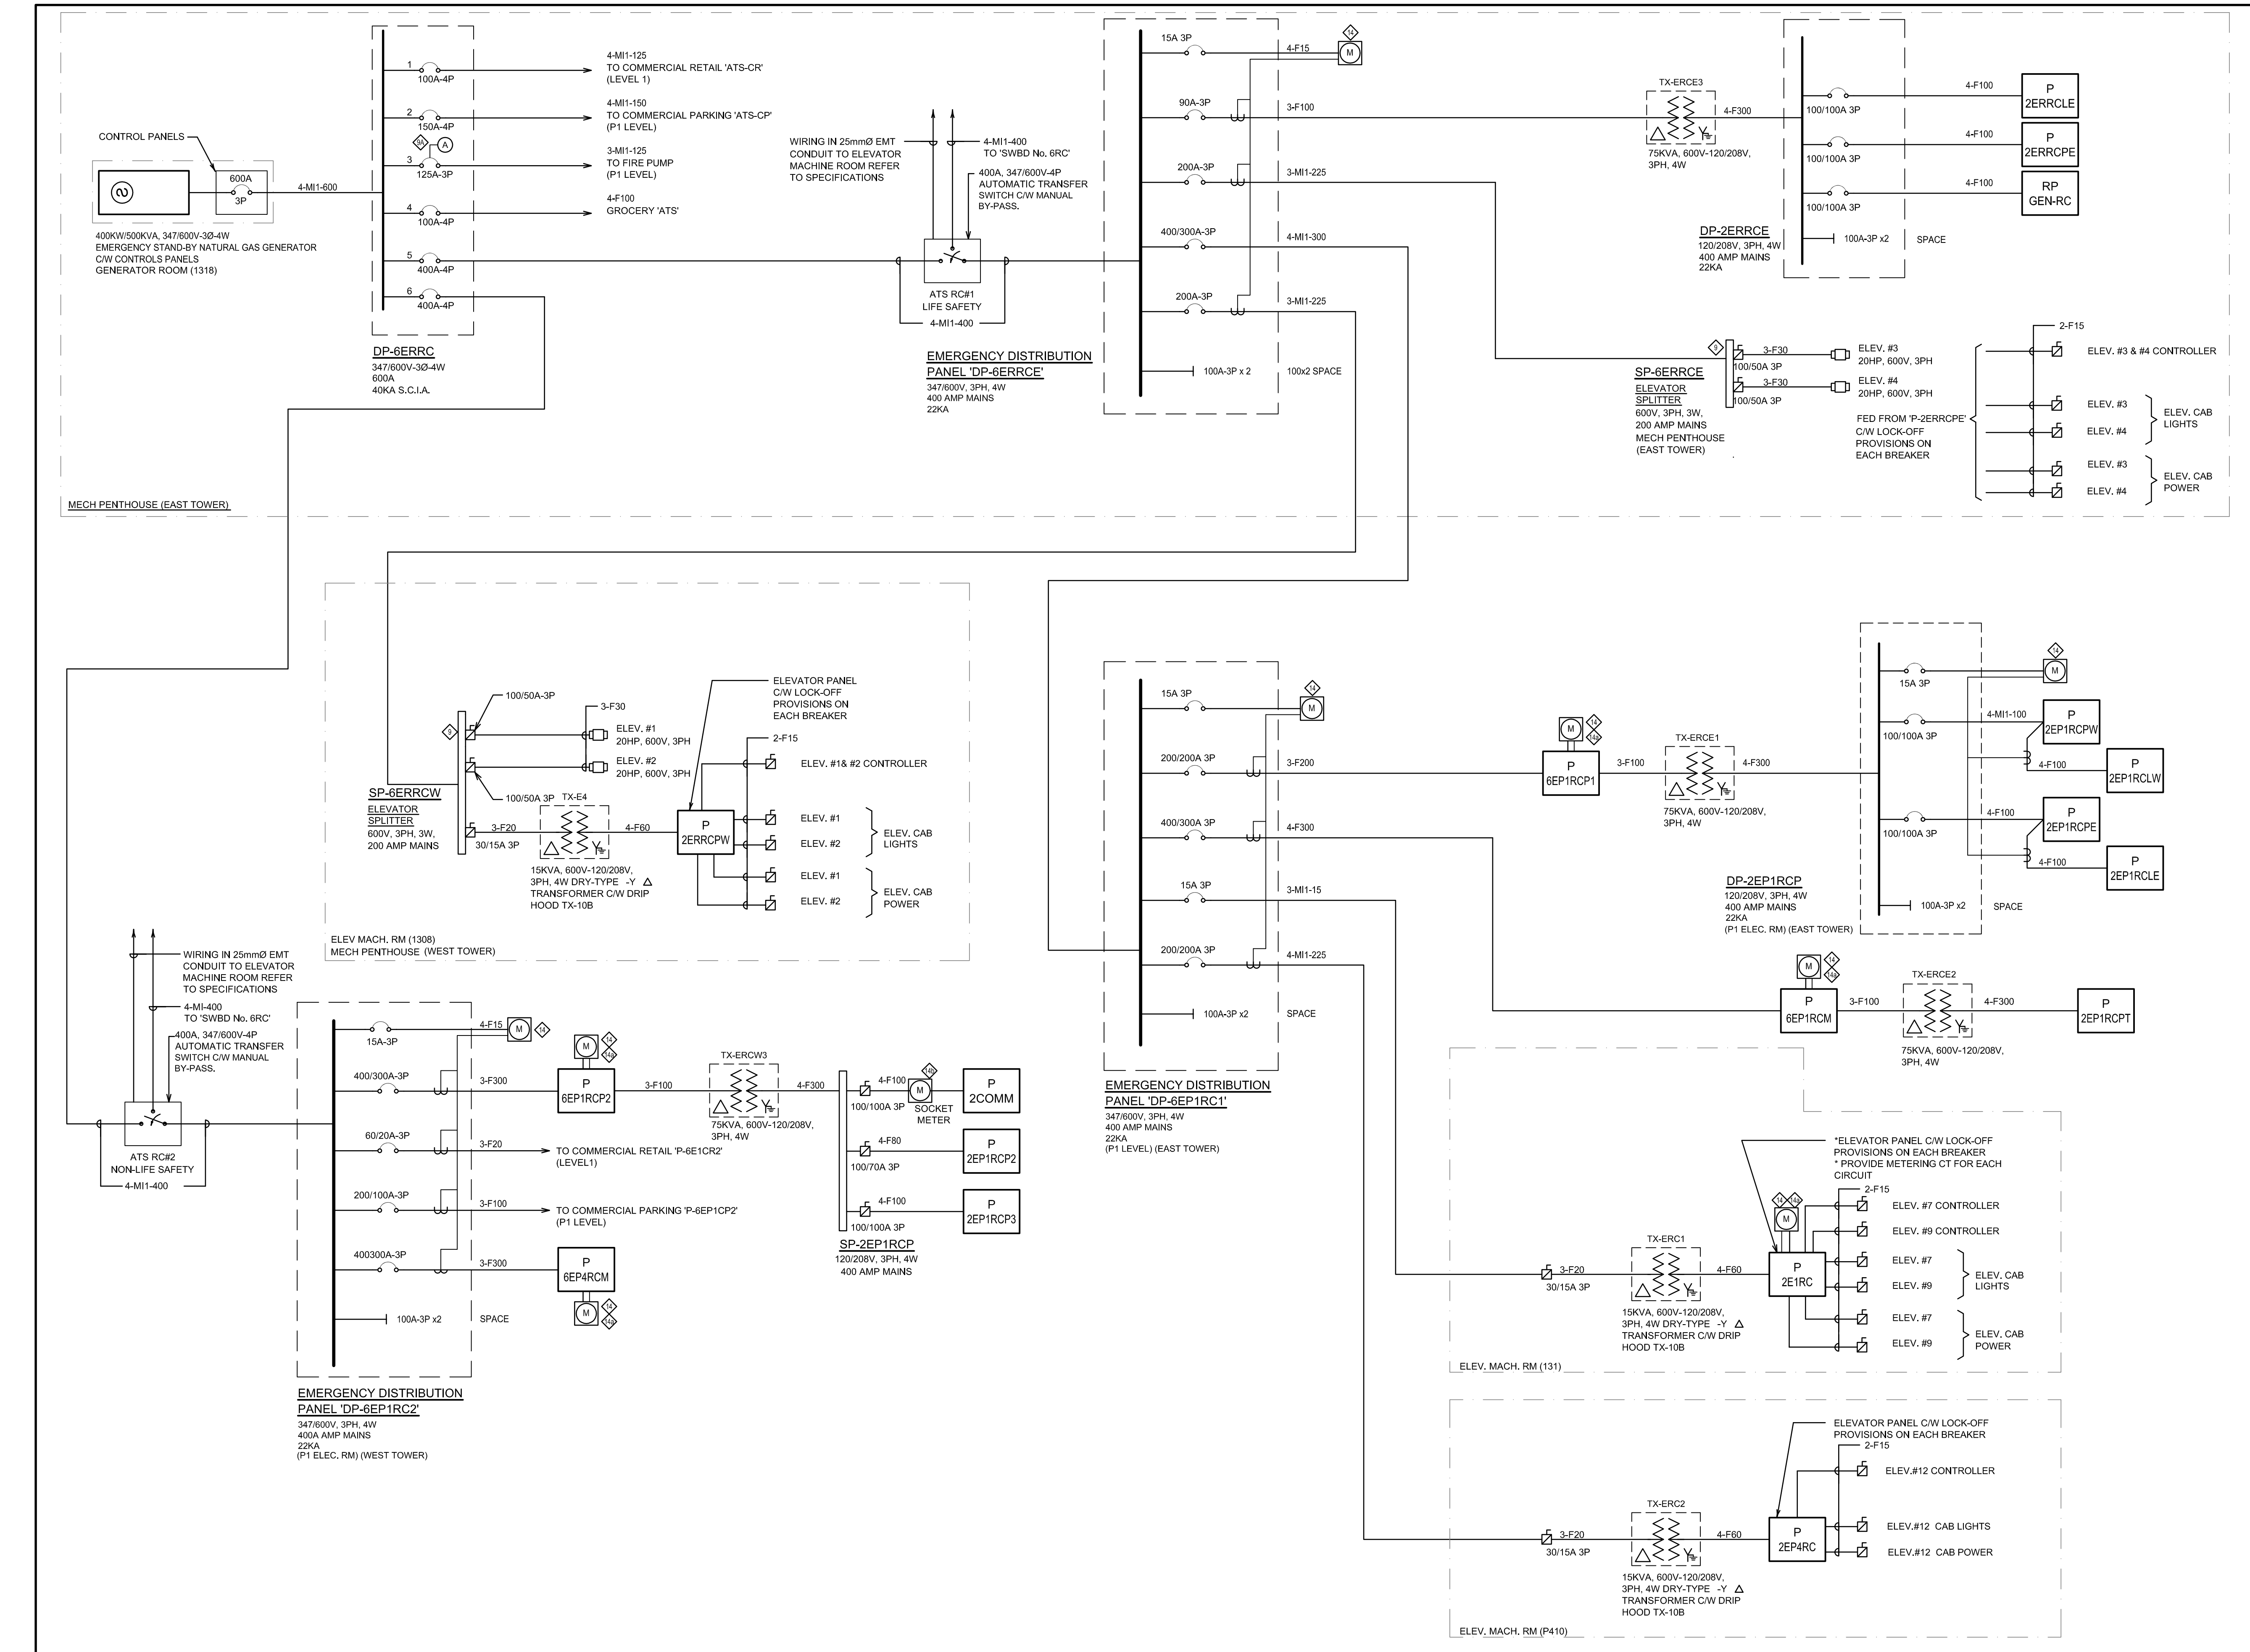

600V 2 HOUR FIRE RATED M.C. CABLE SCHEDULE

AS MANUFACTURED BY FORTINER

SINGLE CONDUCTOR				THREE CONDUCTORS			
MAX BREAKER SIZE	REF	AMP	SIZE	MAX BREAKER SIZE	REF	AMP	SIZE
15	F15	15	14/2	15	MA15	15	14/2
20	F20	20	12/2	20	MA20	20	12/2
25	F25	25	10/2	25	MA25	25	10/2
30	F30	30	8/2	30	MA30	30	8/2
35	F35	35	6/2	35	MA35	35	6/2
40	F40	40	4/2	40	MA40	40	4/2
45	F45	45	3/2	45	MA45	45	3/2
50	F50	50	2/2	50	MA50	50	2/2
55	F55	55	1/2	55	MA55	55	1/2
60	F60	60	1/2	60	MA60	60	1/2
65	F65	65	1/2	65	MA65	65	1/2
895	F895	895	1/2	895	MA895	895	1/2
900	F900	900	1/2</				

FAN SCHEDULE

REFERENCE	DESCRIPTION	LOCATION	SERVING	OWNERSHIP	EXHAUST AIR (L/S)	E.S.P (KPA)	FAN (RPM)	WEIGHT (KG.)	P.W.L. @ RE 10*12 WATTS OCTAVE BAND								MANUFACTURER	MODEL	ENERGY REQUIRED (HP)	MOTOR SIZE (KW)	POWER SUPPLY					STARTER		TYPE	CONTROLS				OTHER REQUIREMENTS:			OTHERS	REMARKS:
																					VCLTB	PHASE	FED FROM	EM	NORM	SUPPLIED BY:	INSTALLED BY:		MANUAL	AUTO.	INTERLOCK BY:		DISC AT MOTOR	W.P DISC AT MOTOR	F.A. SHUT		
									1	2	3	4	5	6	7	8															DNV 15	DNV 16					
EF-C-01	PARKING EXHAUST	PARKING P4	PARKING P4	CONDO	6140	0.09	962	-	-	-	-	-	-	-	GREENIECK	985-9108-30	-	2.2	575	3	6EP1RCM	YES	-	DNV 15	DNV 15	-	-	YES	YES	YES	-	-	-	-	ON 2 SPEED MOTOR, START FAN AUTOMATICALLY UPON RECEIPT OF FIRE ALARM SIGNALS - PROVIDE REMOTE MANUAL ON/OFF SWITCH AT THE FIRE ALARM "CACT" PANEL FOR EACH FAN - PROVIDE ADDITIONAL CONTACTS ON STARTER FOR CO SYSTEM		
EF-C-02	PARKING EXHAUST	PARKING P4	PARKING P4	CONDO	6140	0.09	962	-	-	-	-	-	-	-	GREENIECK	985-9108-30	-	2.2	575	3	6EP1RCM	YES	-	DNV 15	DNV 15	-	-	YES	YES	YES	-	-	-	-			
EF-C-3	PARKING EXHAUST	PARKING P3	PARKING P3	CONDO	6140	0.09	962	-	-	-	-	-	-	-	GREENIECK	985-9108-30	-	2.2	575	3	6EP1RCM	YES	-	DNV 15	DNV 15	-	-	YES	YES	YES	-	-	-	-			
EF-C-4	PARKING EXHAUST	PARKING P3	PARKING P3	CONDO	6140	0.09	962	-	-	-	-	-	-	-	GREENIECK	985-9108-30	-	2.2	575	3	6EP1RCM	YES	-	DNV 15	DNV 15	-	-	YES	YES	YES	-	-	-	-			
EF-C-5	PARKING EXHAUST	PARKING P2	PARKING P2	CONDO	7380	0.08	663	-	-	-	-	-	-	-	GREENIECK	985-2142-30	-	2.2	575	3	6EP1RCM	YES	-	DNV 15	DNV 15	-	-	YES	YES	YES	-	-	-	-			
EF-C-6	PARKING EXHAUST	PARKING P2	PARKING P2	CONDO	7380	0.08	663	-	-	-	-	-	-	-	GREENIECK	985-2142-30	-	2.2	575	3	6EP1RCM	YES	-	DNV 15	DNV 15	-	-	YES	YES	YES	-	-	-	-			
EF-C-7	PARKING EXHAUST	PARKING P1	PARKING P1	CONDO	9910	0.07	804	-	-	-	-	-	-	-	GREENIECK	985-2142-50	-	3.7	575	3	6EP1RCM	YES	-	DNV 15	DNV 15	-	-	YES	YES	YES	-	-	-	-			
EF-C-8	PARKING EXHAUST	PARKING P1	PARKING P1	CONDO	9910	0.07	804	-	-	-	-	-	-	-	GREENIECK	985-2142-50	-	3.7	575	3	6EP1RCM	YES	-	DNV 15	DNV 15	-	-	YES	YES	YES	-	-	-	-			
EF-C-9	CHILLER ROOM EXHAUST	PARKING P4	P416 CHILLER ROOM	CONDO	460	0.07	677	-	-	-	-	-	-	-	GREENIECK	80F-90-4	-	0.20	115	1	2P1RCM	-	YES	DNV 15	DNV 15	-	-	YES	YES	YES	-	-	-	-			
EF-C-10	CHILLER REFR. EXHAUST	PARKING P4	P416 CHILLER ROOM	CONDO	1880	0.07	542	-	-	-	-	-	-	-	GREENIECK	80F-190-10	-	0.75	575	3	6EP1RCM	YES	-	DNV 15	DNV 15	-	-	YES	YES	YES	-	-	-	-			
EF-C-11	LOCKER ROOM EXHAUST	P417 LOCKER ROOM P4	P417 LOCKER ROOM P4	CONDO	60	0.05	1000	-	-	-	-	-	-	-	GREENIECK	SQ-70-V5	-	0.12	115	1	2P1RCM	-	YES	DNV 15	DNV 15	-	-	YES	YES	YES	-	-	-	-			
EF-C-12	ELEC. ROOM EXHAUST	P216 ELEC. ROOM P2	P216 ELEC. ROOM P2	CONDO	235	0.05	1070	-	-	-	-	-	-	-	GREENIECK	CSP-A510	-	0.3	115	1	2P1RCM	-	YES	DNV 15	DNV 15	-	-	YES	YES	YES	-	-	-	-			
EF-C-13	BKE ROOM EXHAUST	P411 BKE ROOM P4	P411 BKE ROOM P4	CONDO	186	0.07	1070	-	-	-	-	-	-	-	GREENIECK	CSP-A510	-	0.30	115	1	2P1RCM	-	YES	DNV 15	DNV 15	-	-	YES	YES	YES	-	-	-	-			
EF-C-14	LOCKER ROOM EXHAUST	P409 LOCKER ROOM P4	P409 LOCKER ROOM P4	CONDO	586	0.06	695	-	-	-	-	-	-	-	GREENIECK	80F-90-4	-	0.20	115	1	2P1RCM	-	YES	DNV 15	DNV 15	-	-	YES	YES	YES	-	-	-	-			
EF-C-15	BKE ROOM EXHAUST	P407 BKE ROOM P4	P407 BKE ROOM P4	CONDO	100	0.06	660	-	-	-	-	-	-	-	GREENIECK	CSP-A200	-	0.10	115	1	2P1RCM	-	YES	DNV 15	DNV 15	-	-	YES	YES	YES	-	-	-	-			
EF-C-16	LOCKER ROOM EXHAUST	P405 LOCKER ROOM P4	P405 LOCKER ROOM P4	CONDO	70	0.05	1000	-	-	-	-	-	-	-	GREENIECK	SQ-70-G	-	0.12	115	1	2P1RCM	-	YES	DNV 15	DNV 15	-	-	YES	YES	YES	-	-	-	-			
EF-C-17	BKE ROOM EXHAUST	P310 BKE ROOM P3	P310 BKE ROOM P3	CONDO	85	0.05	1550	-	-	-	-	-	-	-	GREENIECK	SQ-70-D	-	0.12	115	1	2P1RCM	-	YES	DNV 15	DNV 15	-	-	YES	YES	YES	-	-	-	-			
EF-C-18	BKE ROOM EXHAUST	P307 BKE ROOM P3	P307 BKE ROOM P3	CONDO	105	0.05	970	-	-	-	-	-	-	-	GREENIECK	CSP-A200	-	0.10	115	1	2P1RCM	-	YES	DNV 15	DNV 15	-	-	YES	YES	YES	-	-	-	-			
EF-C-19	BKE ROOM EXHAUST	P306 BKE ROOM P3	P306 BKE ROOM P3	CONDO	160	0.06	1070	-	-	-	-	-	-	-	GREENIECK	CSP-A510	-	0.30	115	1	2P1RCM	-	YES	DNV 15	DNV 15	-	-	YES	YES	YES	-	-	-	-			
EF-C-20	LOCKER ROOM EXHAUST	P303 LOCKER ROOM P3	P303 LOCKER ROOM P3	CONDO	586	0.06	695	-	-	-	-	-	-	-	GREENIECK	80F-90-4	-	0.20	115	1	2P1RCM	-	YES	DNV 15	DNV 15	-	-	YES	YES	YES	-	-	-	-			
EF-C-21	BKE ROOM EXHAUST	P305 BKE ROOM P3	P305 BKE ROOM P3	CONDO	70	0.05	1000	-	-	-	-	-	-	-	GREENIECK	SQ-70-V5	-	0.12	115	1	2P1RCM	-	YES	DNV 15	DNV 15	-	-	YES	YES	YES	-	-	-	-			
EF-C-22	BKE ROOM EXHAUST	P213 BKE ROOM P2	P213 BKE ROOM P2	CONDO	210	0.06	1070	-	-	-	-	-	-	-	GREENIECK	CSP-A510	-	0.3	115	1	2P1RCME	-	YES	DNV 15	DNV 15	-	-	YES	YES	YES	-	-	-	-			
EF-C-23	BKE ROOM EXHAUST	P211 BKE ROOM P2	P211 BKE ROOM P2	CONDO	75	0.05	1550	-	-	-	-	-	-	-	GREENIECK	SQ-70-D	-	0.12	115	1	2P1RCME	-	YES	DNV 15	DNV 15	-	-	YES	YES	YES	-	-	-	-			
EF-C-24	BKE ROOM EXHAUST	P210 BKE ROOM P2	P210 BKE ROOM P2	CONDO	62	0.05	1000	-	-	-	-	-	-	-	GREENIECK	SQ-70-V5	-	0.12	115	1	2P1RCME	-	YES	DNV 15	DNV 15	-	-	YES	YES	YES	-	-	-	-			
EF-C-25	BKE ROOM EXHAUST	P218 BKE ROOM P2	P218 BKE ROOM P2	CONDO	88	0.05	1550	-	-	-	-	-	-	-	GREENIECK	SQ-70-D	-	0.12	115	1	2P1RCME	-	YES	DNV 15	DNV 15	-	-	YES	YES	YES	-	-	-	-			
EF-C-26	MECH ROOM EXHAUST	P216 MECH ROOM P2	P216 MECH ROOM P2	CONDO	75	0.05	1550	-	-	-	-	-	-	-	GREENIECK	SQ-70-D	-	0.12	115	1	2P1RCME	-	YES	DNV 15	DNV 15	-	-	YES	YES	YES	-	-	-	-			
EF-C-27	PARK ELEC. RM EXHAUST	P218 PARK ELEC. RM P2	P218 PARK ELEC. RM P2	CONDO	90	0.05	1550	-	-	-	-	-	-	-	GREENIECK	SQ-70-D	-	0.12	115	1	2P1RCME	-	YES	DNV 15	DNV 15	-	-	YES	YES	YES	-	-	-	-			
EF-C-28	MUA ROOM EXHAUST	P122 MUA ROOM P1	P122 MUA ROOM P1	CONDO	260	0.06	1100	-	-	-	-	-	-	-	GREENIECK	CSP-A700	-	0.3	115	1	2P1RCMW	-	YES	DNV 15	DNV 15	-	-	YES	YES	YES	-	-	-	-			
EF-C-29	SPRINKLER RM EXHAUST	P121 SPRINKLER RM P1	P121 SPRINKLER RM P1	CONDO	330	0.07	1100	-	-	-	-	-	-	-	GREENIECK	CSP-A700	-	0.3	115	1	2P1RCMW	-	YES	DNV 15	DNV 15	-	-	YES	YES	YES	-	-	-	-			
EF-C-30	EAST GABAGE EXHAUST	138 EAST GABAGE L1	138 EAST GABAGE L1	CONDO	366	0.06	963	-	-	-	-	-	-	-	GREENIECK	80F-90-4	-	0.3	115	1	2P1RCME	-	YES	DNV 15	DNV 15	-	-	YES	YES	YES	-	-	-	-			
EF-C-31	LOADING BAY EXHAUST	134 LOADING BAY L1	134 LOADING BAY L1	CONDO	1195	0.07	570	-	-	-	-	-	-	-	GREENIECK	80F-120-7	-	0.56	575	3	6P1RCME	-	YES	DNV 15	DNV 15	-	-	YES	YES	YES	-	-	-	-			
EF-C-32	MUA ROOM EXHAUST	1M15 MUA ROOM L1 M	1M15 MUA ROOM L1 M	CONDO	305	0.07	1100	-	-	-	-	-	-	-	GREENIECK	CSP-A700	-	0.3	115	1	2P1RCMW	-	YES	DNV 15	DNV 15	-	-	YES	YES	YES	-	-	-	-			
EF-C-33	WEST GABAGE EXHAUST	1M11 WEST GABAGE L1 M	1M11 WEST GABAGE L1 M	CONDO	330	0.07	1100	-	-	-	-	-	-	-	GREENIECK	CSP-A700	-	0.3	115	1	2P1RCMW	-	YES	DNV 15	DNV 15	-	-	YES	YES	YES	-	-	-	-			
EF-C-34	MECH ROOM EXHAUST	1316 MECH ROOM L13	1316 MECH ROOM L13	CONDO	305	0.07	1100	-	-	-	-	-	-	-	GREENIECK	CSP-A700	-	0.3	115	1	2P1RCME	-	YES	DNV 15	DNV 15	-	-	YES	YES	YES	-	-	-	-			
EF-C-35	MECH ROOM EXHAUST	1316 MECH ROOM L13	1316 LOCKER ROOM L13	CONDO	720	0.07	695	-	-	-	-	-	-	-	GREENIECK	80F-90-5	-	0.3	115	1	2P1RCME	-	YES	DNV 15	DNV 15	-	-	YES	YES	YES	-	-	-	-			
EF-C-36	MUA ROOM EXHAUST	1322 MUA ROOM L13	1322 MUA ROOM L13	CONDO	223	0.06	1070	-	-	-	-	-	-	-	GREENIECK	CSP-A510	-	0.3	115	1	2P1RCME	-	YES	DNV 15	DNV 15	-	-	YES	YES	YES	-	-	-	-			
EF-C-37	AMENITY SMOKE EXHAUST	PARKING P1	AMENITY P1	CONDO	3180	0.12	2230	-	-	-	-	-	-	-	GREENIECK	QB-16-1-50	-	3.75	575	3	6EP1RCM	YES	-	DNV 15	DNV 15	-	-	YES	YES	YES	-	-	-	-			
EF-C-38	WASHROOM 105 L1 EXHAUST	WASHROOM 105 L1	WASHROOM 105 L1	CONDO	70	0.10	1000	-	-	-	-	-	-	-	GREENIECK	SQ-70-D	-	0.12	115	1	2P1RCM	-	YES	DNV 15	DNV 15	-	-	YES	YES	YES	-	-	-	-			
EF-C-39	PRIVATE PARKING EXHAUST	PARKING P4	PARKING P4	CONDO	354	0.10	962	-	-	-	-	-	-	-	GREENIECK	SQ-100-A	-	.20	115	1	2																