CEILING NOTES:

1. TYPICAL GYPSUM BULKHEAD W/O ACOUSTIC INSULATION
2. CEILING TYPE C1 W/ ACOUSTIC INSULATION AT BATHROOMS AND LAUNDRY CLOSETS TYP.
3. KITCHEN BULKHEAD @ 2450mm AFF TYP. U.N.O.
4. ALL PLUMBING PENETRATING SLAB ABOVE TO BE WRAPPED W/ 38mm ACOUSTIC BATT EXCEPT IN BATHROOM CEILINGS.
5. PARTITIONS AROUND C1 CEILINGS TO BE FILLED W/ ACOUSTIC BATT ABOVE THE CEILING. EXTEND GYPSUM TO U/S SLAB ABOVE ON ONE SIDE OF PARTITION MIN.
6. WHERE PLUMBING FROM ABOVE IS LOCATED OVER A ROOM BELOW OTHER THAN A BATHROOM, PROVIDE AN INSULATED C1 CEILING, PLUS WRAP THE PLUMBING IN ACOUSTIC BATT.

All drawings, specifications, related documents and design are the property of Teeple Architects Inc. and must be returned upon request. Reproduction of the drawings, specifications, related documents and design in whole or in part is strictly forbidden without the architect's written permission.

This drawing, as an instrument of service, is provided by and is the property of Teeple Architects Inc. and shall be used only for the project and location noted in this drawing. The reproduction of this drawing, the contractor is responsible for the coordination and verification of all dimensions contained herein and all measurements and conditions on the job site. Any discrepancies found in this drawing shall be reported any discrepancies to the consultant in writing prior to the commencement of construction.

DO NOT SCALE THIS DRAWING.

This drawing shall not be used for construction purposes unless countersigned

Teeple Architects Inc.

SQ
SPADINA QUEEN
TRIDEL

METRIC SCALE DRAWING

FIRST FLOOR ELEV. +93.60m

No.	ISSUED / REVISED FOR:	DATE:
1	Issued for SPA	2013-03-26
2	Issued for Coordination	2013-04-11
3	Issued for Coordination	2013-04-17
4	Reissued for SPA	2014-01-10
5	Issued for Coordination	2014-03-28
6	Issued for Elevator Tender	2014-04-07
7	Issued for Coordination	2014-05-02
8	Issued for 50% Completion	2014-05-23
9	Issued for Permit	2014-05-30
10	Issued for Coordination	2014-06-23
11	Reissued for Permit	2014-07-10
12	Reissued for Permit	2014-08-22
13	Issued for Tender	2014-08-26
14	Issued for Tender	2014-09-22
15	Issued for Flooring Tender	2015-03-10
16	Issued for AS-02	2015-03-23
17	Issued for Construction	2015-04-29
18	Issued for AS-03	2015-05-04
19	Issued for Tender	2015-05-05
20	Issued for AS-03 R1	2015-05-20

SQ ALEXANDRA PARK - BLOCK 11
38 CAMERON ST, TORONTO, ONTARIO M5T 2H2

project no: 12-115
scale: As indicated
drawn by: TAI
reviewed by: JH
date: 2014-09-22

Teeple Architects
5 CAMERON STREET TORONTO, ONTARIO
416-598-0554 TEL M5A 0A3 FAX 598-1105

LEVEL P2 PLAN

A 201

1 A 201 PARKING LEVEL P2
1 : 100

CEILING NOTES:

1. TYPICAL GYPSUM BULKHEAD W/O ACOUSTIC INSULATION
2. CEILING TYPE C1 W/ ACOUSTIC INSULATION AT BATHROOMS AND LAUNDRY CLOSETS TYP.
3. KITCHEN BULKHEAD @ 2450mm AFF TYP. U.N.O.
4. ALL PLUMBING PENETRATING SLAB ABOVE TO BE WRAPPED W/ 38mm ACOUSTIC BATT EXCEPT IN BATHROOM CEILINGS.
5. PARTITIONS AROUND C1 CEILINGS TO BE FILLED W/ ACOUSTIC BATT ABOVE THE CEILING. EXTEND GYPSUM TO U/S SLAB ABOVE ON ONE SIDE OF PARTITION MIN.
6. WHERE PLUMBING FROM ABOVE IS LOCATED OVER A ROOM BELOW OTHER THAN A BATHROOM, PROVIDE AN INSULATED C1 CEILING, PLUS WRAP THE PLUMBING IN ACOUSTIC BATT.

All drawings, specifications, related documents and design are the property of Teeple Architects Inc. and shall be used only for the project indicated. Reproduction of the drawings, specifications, related documents and design in whole or in part is strictly forbidden without the architect's written permission.

This drawing, as an instrument of service, is provided by and is the property of Teeple Architects Inc. and shall be used only for the project indicated. Reproduction of this drawing in whole or in part is forbidden. The contractor is responsible for the coordination and verification of all dimensions contained herein and all measurements and conditions on the job site. Any discrepancies are to be reported to the architect. Shall report any discrepancies to the consultant in writing prior to the commencement of construction.

DO NOT SCALE THIS DRAWING.

This drawing shall not be used for construction purposes unless countersigned

Teeple Architects Inc.

SQ
SPADINA QUEEN
TRIDEL®

METRIC SCALE DRAWING

FIRST FLOOR ELEV. +93.60m

No.	ISSUED / REVISED FOR:	DATE:
1	Issued for SPA	2013-03-26
2	Issued for Coordination	2013-04-11
3	Issued for Coordination	2013-04-17
4	Reissued for SPA	2014-01-10
5	Issued for Coordination	2014-03-28
6	Issued for Elevator Tender	2014-04-07
7	Issued for Coordination	2014-05-02
8	Issued for 50% Completion	2014-05-23
9	Issued for Permit	2014-05-30
10	Issued for Coordination	2014-06-23
11	Reissued for Permit	2014-07-10
12	Reissued for Permit	2014-08-22
13	Issued for Tender	2014-08-26
14	Issued for Tender	2014-09-22
15	Issued for ASI 01	2015-03-05
16	Issued for Rooving Tender	2015-03-10
17	Issued for ASI 02	2015-03-23
18	Issued for Construction	2015-04-29
19	Issued for ASI 03	2015-05-04
20	Issued for Tender	2015-05-05
21	Issued for ASI 03 R1	2015-05-20

SQ ALEXANDRA PARK - BLOCK 11
38 CAMERON ST. TORONTO, ONTARIO M5T 2H2

project no: 12-115
scale: As indicated
drawn by: TAI
reviewed by: JH
date: 2014-09-22

Teeple Architects

5 CAMERON STREET 416-598-0544 TEL
TORONTO, ONTARIO M5T 1A1 CANADA
416-598-0760 FAX

LEVEL P1 PLAN

A 202

1 / A 202 PARKING LEVEL P1
1 : 100

CEILING NOTES:

1. TYPICAL GYPSUM BULKHEAD W/O ACOUSTIC INSULATION
2. CEILING TYPE C1 W/ ACOUSTIC INSULATION AT BATHROOMS AND LAUNDRY CLOSETS TYP.
3. KITCHEN BULKHEAD @ 2450mm AFF TYP. U.N.O.
4. ALL PLUMBING PENETRATING SLAB ABOVE TO BE WRAPPED W/ 38mm ACOUSTIC BATT EXCEPT IN BATHROOM CEILINGS.
5. PARTITIONS AROUND C1 CEILINGS TO BE FILLED W/ ACOUSTIC BATT ABOVE THE CEILING. EXTEND GYPSUM TO U/S SLAB ABOVE ON ONE SIDE OF PARTITION MIN.
6. WHERE PLUMBING FROM ABOVE IS LOCATED OVER A ROOM BELOW OTHER THAN A BATHROOM, PROVIDE AN INSULATED C1 CEILING, PLUS WRAP THE PLUMBING IN ACOUSTIC BATT.

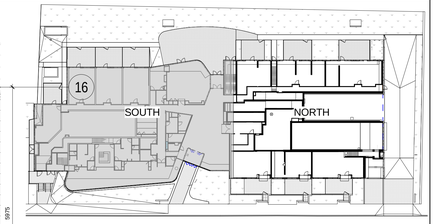

All drawings, specifications, related documents and design are the property of Teeple Architects Inc. and must be returned on the request. Reproduction of the drawings, specifications, related documents and design in whole or in part is strictly forbidden without the architect's written permission.

This drawing, as an instrument of service, is provided by and is the property of Teeple Architects Inc. and shall be used only for the project and location noted in this drawing. The contractor shall check and is responsible for the coordination and verification of all dimensions contained herein and all measurements and conditions on the job and shall report any discrepancies to the architect. Shall report any discrepancies to the consultant in writing prior to the commencement of the work.

DO NOT SCALE THIS DRAWING

This drawing shall not be used for construction purposes unless countersigned

Teeple Architects Inc.

SQ
SPADINA QUEEN
TRIDEL®

METRIC SCALE DRAWING
FIRST FLOOR ELEV. +93.60m

No.	ISSUED / REVISED FOR:	DATE:
1	Issued for SPA	2013-03-26
2	Issued for Coordination	2013-04-11
3	Issued for Coordination	2013-04-17
4	Reissued for SPA	2014-01-10
5	Issued for Coordination	2014-03-28
6	Issued for Elevator Tender	2014-04-07
7	Issued for Coordination	2014-05-02
8	Issued for 50% Completion	2014-05-23
9	Issued for Permit	2014-05-30
10	Issued for Coordination	2014-06-23
11	Reissued for Permit	2014-07-10
12	Reissued for Permit	2014-08-22
13	Issued for Tender	2014-08-26
14	Issued for Tender	2014-09-22
15	Reissued for SPA	2014-10-23
16	Issued for Rooming Tender	2015-03-13
17	Issued for Construction	2015-04-29
18	Issued for AS 03	2015-05-04
19	Issued for Tender	2015-05-05
20	Issued for AS 03 R1	2015-05-20

SQ ALEXANDRA PARK - BLOCK 11
38 CAMERON ST, TORONTO, ONTARIO M5T 2H2

project no: 12-115
scale: As indicated
drawn by: TAI
reviewed by: JH
date: 2014-09-22

Teeple Architects
5 CAMERON STREET TORONTO, ONTARIO
416-598-0554 TEL INFO@TEEPLEARCH.COM FAX 416-598-1755

LEVEL 1 PLAN SOUTH

A 203

All drawings, specifications, related documents and design are the property of Teeple Architects Inc. and shall be used only for the project stipulated in the agreement. Reproduction or publication by any method, in whole or in part is strictly forbidden without the architect's written permission.

This drawing, as an instrument of service, is provided by and is the property of Teeple Architects Inc. and shall be used only for the project stipulated in the agreement. The contractor shall verify and is responsible for the coordination and verification of all dimensions contained herein and all measurements and conditions on the job before commencing any work. Any discrepancies shall report any discrepancies to the consultant in writing prior to the commencement of any work.

DO NOT SCALE THIS DRAWING.

This drawing shall not be used for construction purposes unless countersigned

Teeple Architects Inc.

SQ
SPADINA QUEEN
TRIDEL®

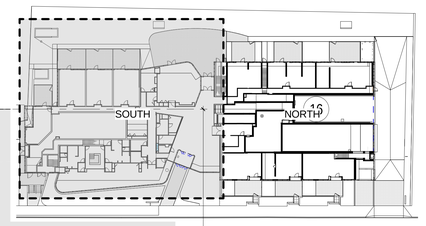

METRIC SCALE DRAWING

FIRST FLOOR ELEV. +93.60m

No.	ISSUED / REVISED FOR:	DATE:
1	Issued for Coordination	2014-06-23
2	Issued for Tender	2014-08-26
3	Issued for Tender	2014-09-22
4	Issued for Construction	2015-04-29
5	Issued for ASI 03	2015-05-04
6	Issued for Tender	2015-05-05
7	Issued for ASI 03 R1	2015-05-20

SQ ALEXANDRA PARK - BLOCK 11
38 CAMERON ST, TORONTO, ONTARIO M5T 2H2

project no:	12-115
scale:	As indicated
drawn by:	TAI
reviewed by:	JH
date:	2014-09-22

Teeple Architects
5 CAMERON STREET
416-598-0540 TEL
TORONTO, ONTARIO
M5A 2A4 FAX 598-1512
AMSTERDAM AMERICA.COM

LEVEL 1 EOS PLAN
SOUTH

A 250

NOTE: SEE SECTIONS FOR EXTENT OF 1:1 SLOPED SLAB AT UNDERSIDE OF STEPS IN STRUCTURE.

1 A 250 Level 1 EOS S
1 : 50

All drawings, specifications, related documents and design are the property of Teeple Architects Inc. and shall be used only for the project described in the drawings, specifications, related documents and design in whole or in part is strictly forbidden without the architect's written consent.

This drawing, as an instrument of service, is provided by and is the property of Teeple Architects Inc. and shall be used only for the project described in the drawings. The contractor shall verify and be responsible for the coordination and verification of all dimensions contained herein and all measurements and conditions on the job site before commencing any work. The contractor shall report any discrepancies to the consultant in writing prior to the commencement of any work.

DO NOT SCALE THIS DRAWING.

This drawing shall not be used for construction purposes unless countersigned

Teeple Architects Inc.

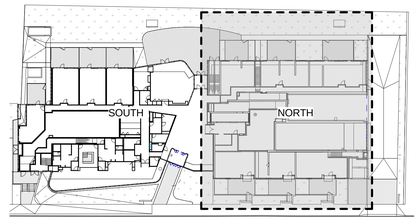

SQ
SPADINA QUEEN
TRIDEL®

METRIC SCALE DRAWING
FIRST FLOOR ELEV. +93.60m

No.	ISSUED / REVISED FOR:	DATE:
1	Issued for Coordination	2014-06-23
2	Issued for Tender	2014-08-26
3	Issued for Tender	2014-09-22
4	Issued for ASI 01	2015-03-05
5	Issued for Construction	2015-04-29
6	Issued for ASI 02	2015-05-04
7	Issued for Tender	2015-05-05
8	Issued for ASI 03 R1	2015-05-20

SQ ALEXANDRA PARK - BLOCK 11
38 CAMERON ST. TORONTO, ONTARIO M5T 2H2

project no:	12-115
scale:	As indicated
drawn by:	TAI
reviewed by:	JH
date:	2014-09-22

Teeple Architects

5 CAMERON STREET TORONTO ONTARIO
416-598-0544 TEL 416-598-0105 FAX

LEVEL 1 EOS PLAN
NORTH

A 251

1 / A 251 Level 1 EOS N
1 : 50

NOTE: SEE SECTIONS FOR EXTENT OF 1:1 SLOPED SLAB AT UNDERSIDE OF STEPS IN STRUCTURE.

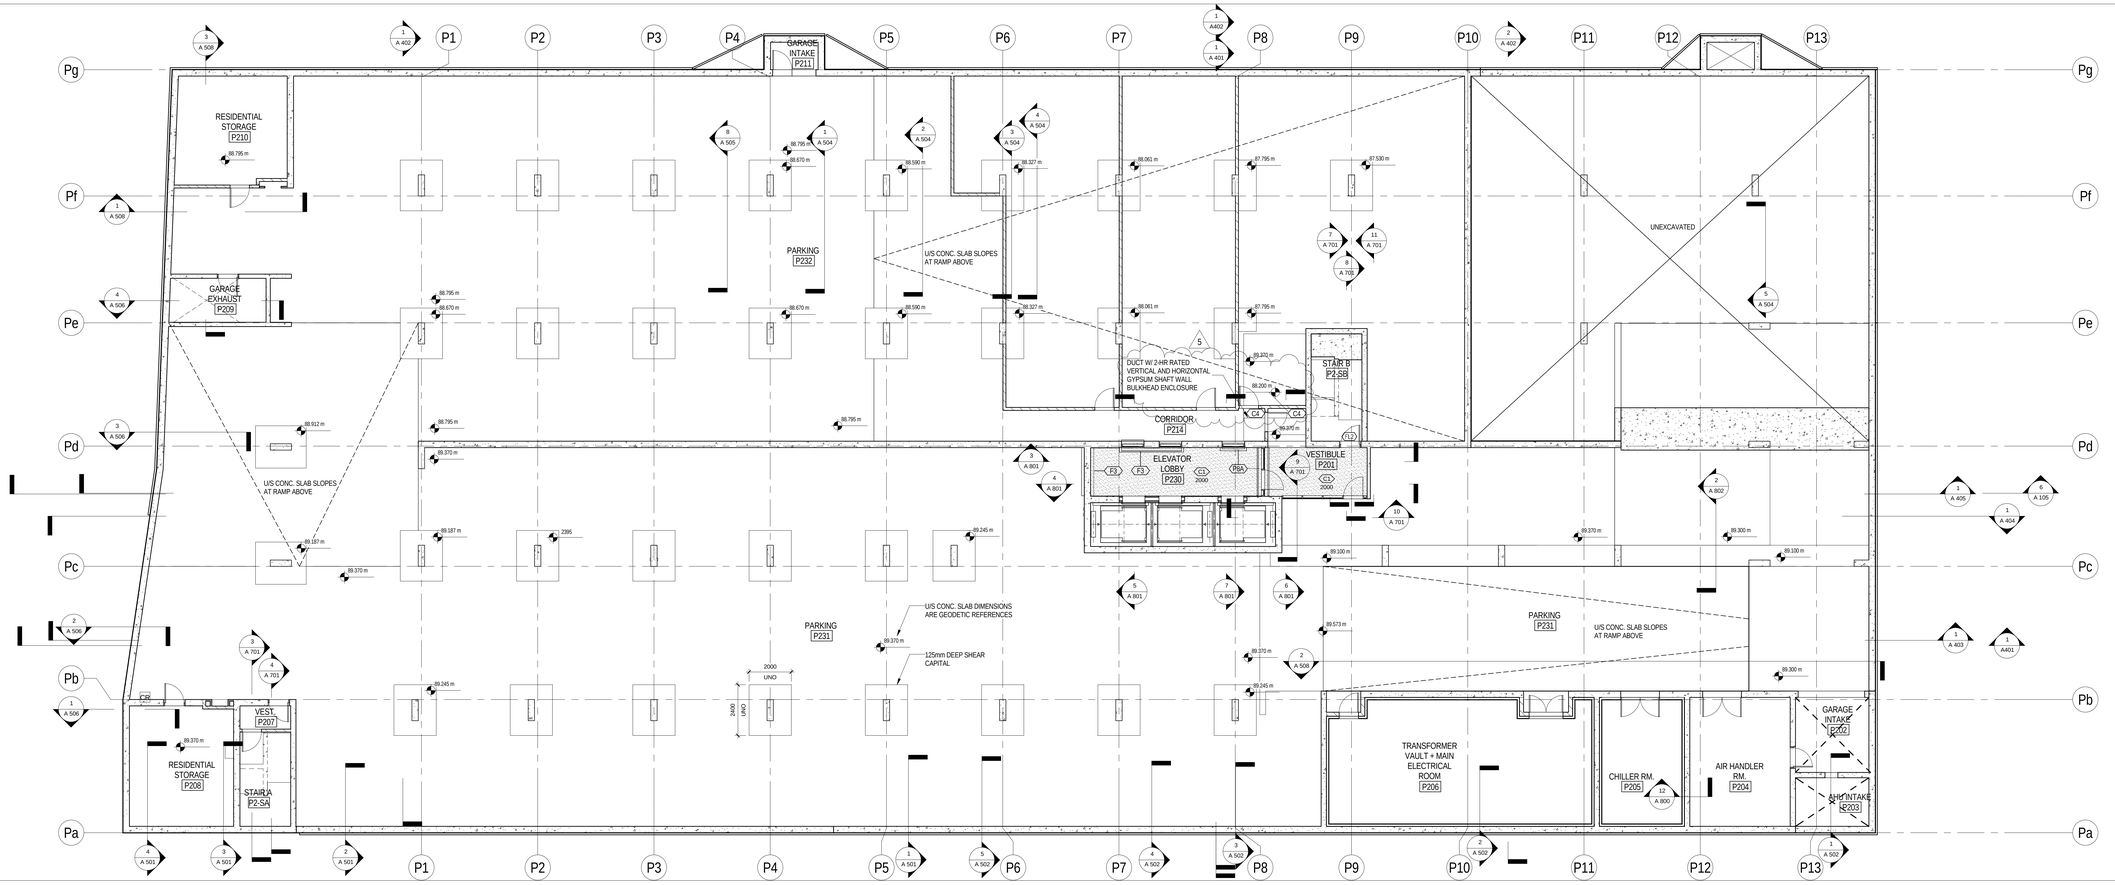

2 A 260 REFLECTED CEILING PLAN LEVEL P2
1 : 100

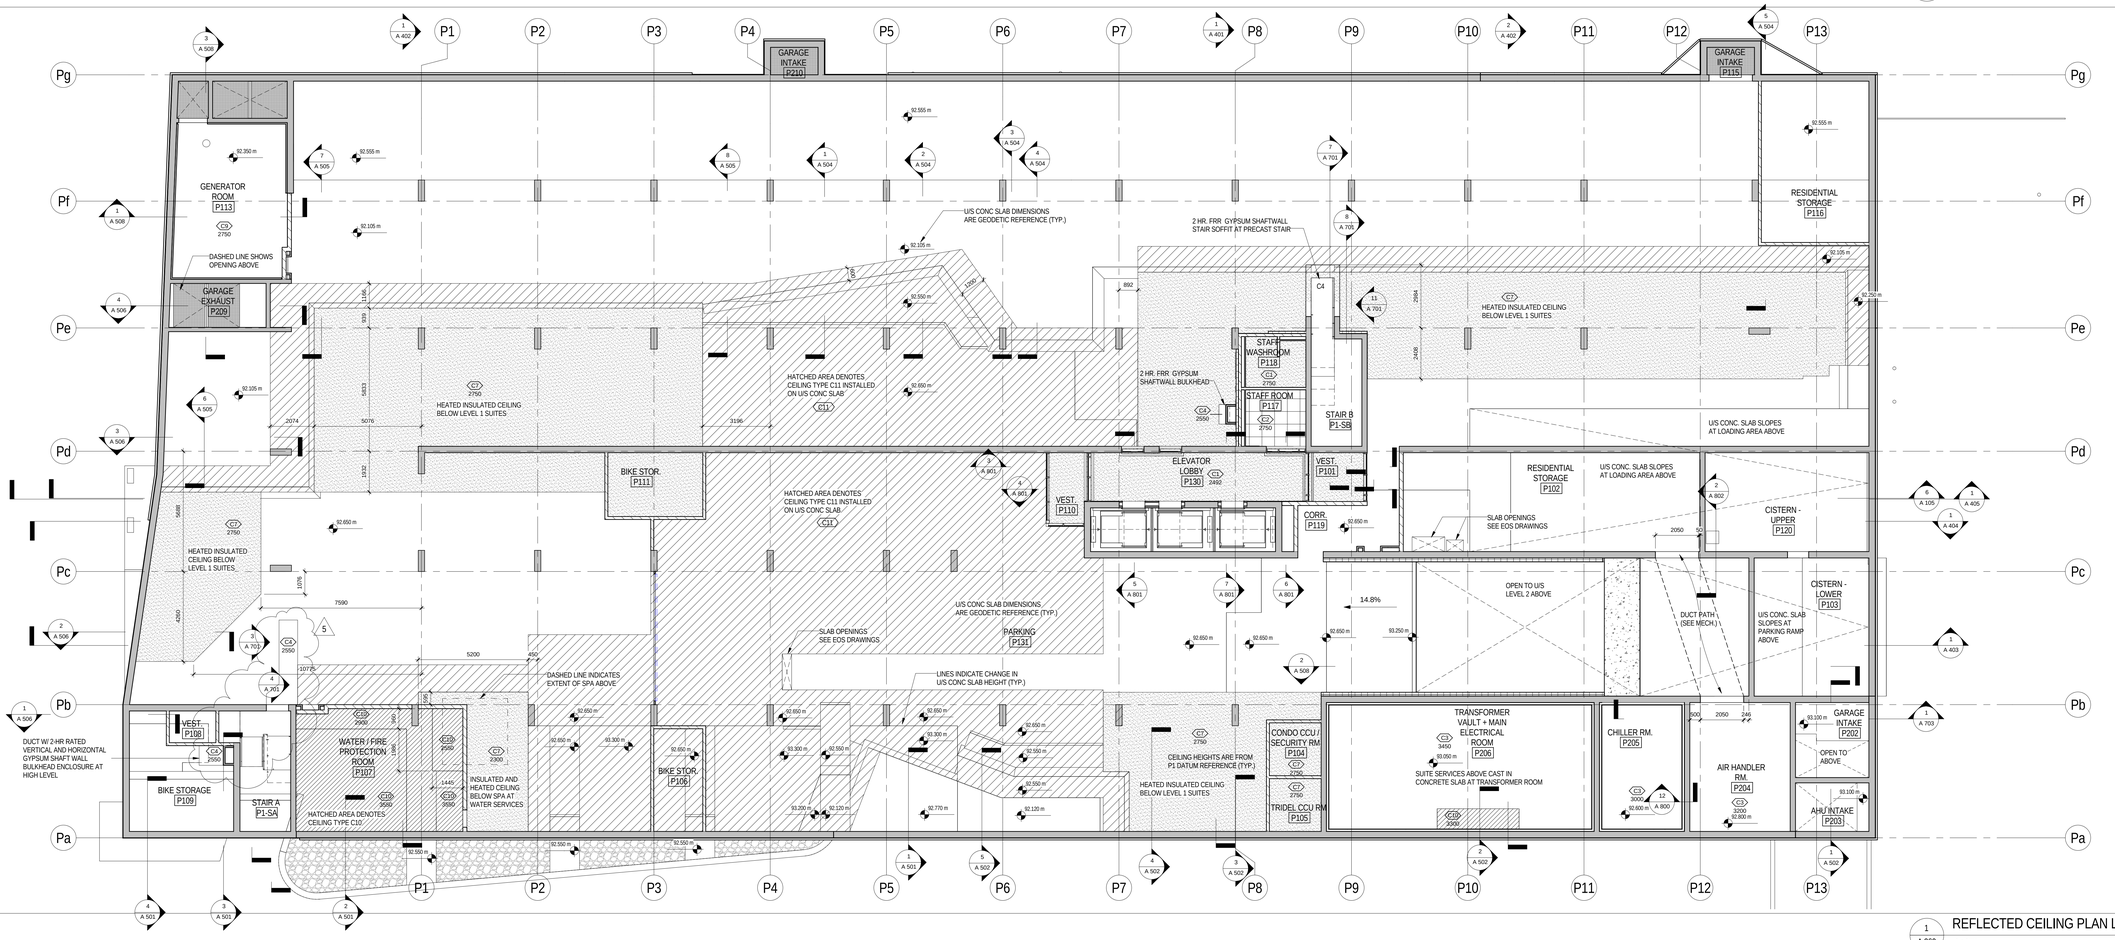

1 A 260 REFLECTED CEILING PLAN LEVEL P1
1 : 100

All drawings, specifications, related documents and design are the property of Teeple Architects Inc. and shall be used only for the project noted herein. Reproduction of the drawings, specifications, related documents and design in whole or in part is strictly forbidden without the architect's written permission.

This drawing, as an instrument of service, is provided by and is the property of Teeple Architects Inc. and shall be used only for the project noted herein. Reproduction of the drawing in whole or in part is strictly forbidden. The contractor is responsible for the coordination and verification of all dimensions contained herein and all measurements and conditions on the job site. Discrepancies are to be reported to the architect. Shall report any discrepancies to the consultant in writing prior to the commencement of the work.

DO NOT SCALE THIS DRAWING

This drawing shall not be used for construction purposes unless countersigned

Teeple Architects Inc.

SQ
SPADINA QUEEN
TRIDEL®

METRIC SCALE DRAWING

FIRST FLOOR ELEV. +93.60m

No.	ISSUED / REVISED FOR:	DATE:
1	Issued for ASI 01	2015-03-05
2	Issued for Construction	2015-04-29
3	Issued for ASI 03	2015-05-04
4	Issued for Tender	2015-05-05
5	Issued for ASI 03 R1	2015-05-20

SQ ALEXANDRA PARK - BLOCK 11
38 CAMERON ST. TORONTO, ONTARIO M5T 2H2

project no: 12-115
scale: 1 : 100
drawn by: Author
reviewed by: Checker
date: 15/23/14

Teeple Architects
5 CAMERON STREET 416-598-0644 TEL
TORONTO, ONTARIO M5T 2H2 CANADA FAX 416 598 0916
INFO@TEEPLEARCH.COM

RCP P1 & P2

A 260

All drawings, specifications, related documents and design are the property of Teeple Architects Inc. and shall be used only for the project. Reproduction of the drawings, specifications, related documents and design in whole or in part is strictly forbidden without the architect's written permission.

This drawing, as an instrument of service, is provided by and is the property of Teeple Architects Inc. and shall be used only for the project and location noted in this drawing. Prior to commencing work, the contractor is responsible for the coordination and verification of all dimensions contained herein and all measurements and conditions on the job site. Any discrepancies found in this drawing shall be reported immediately to the consultant in writing prior to the commencement of any work.

DO NOT SCALE THIS DRAWING.

This drawing shall not be used for construction purposes unless countersigned

Teeple Architects Inc.

SQ
SPADINA QUEEN
TRIDEL®

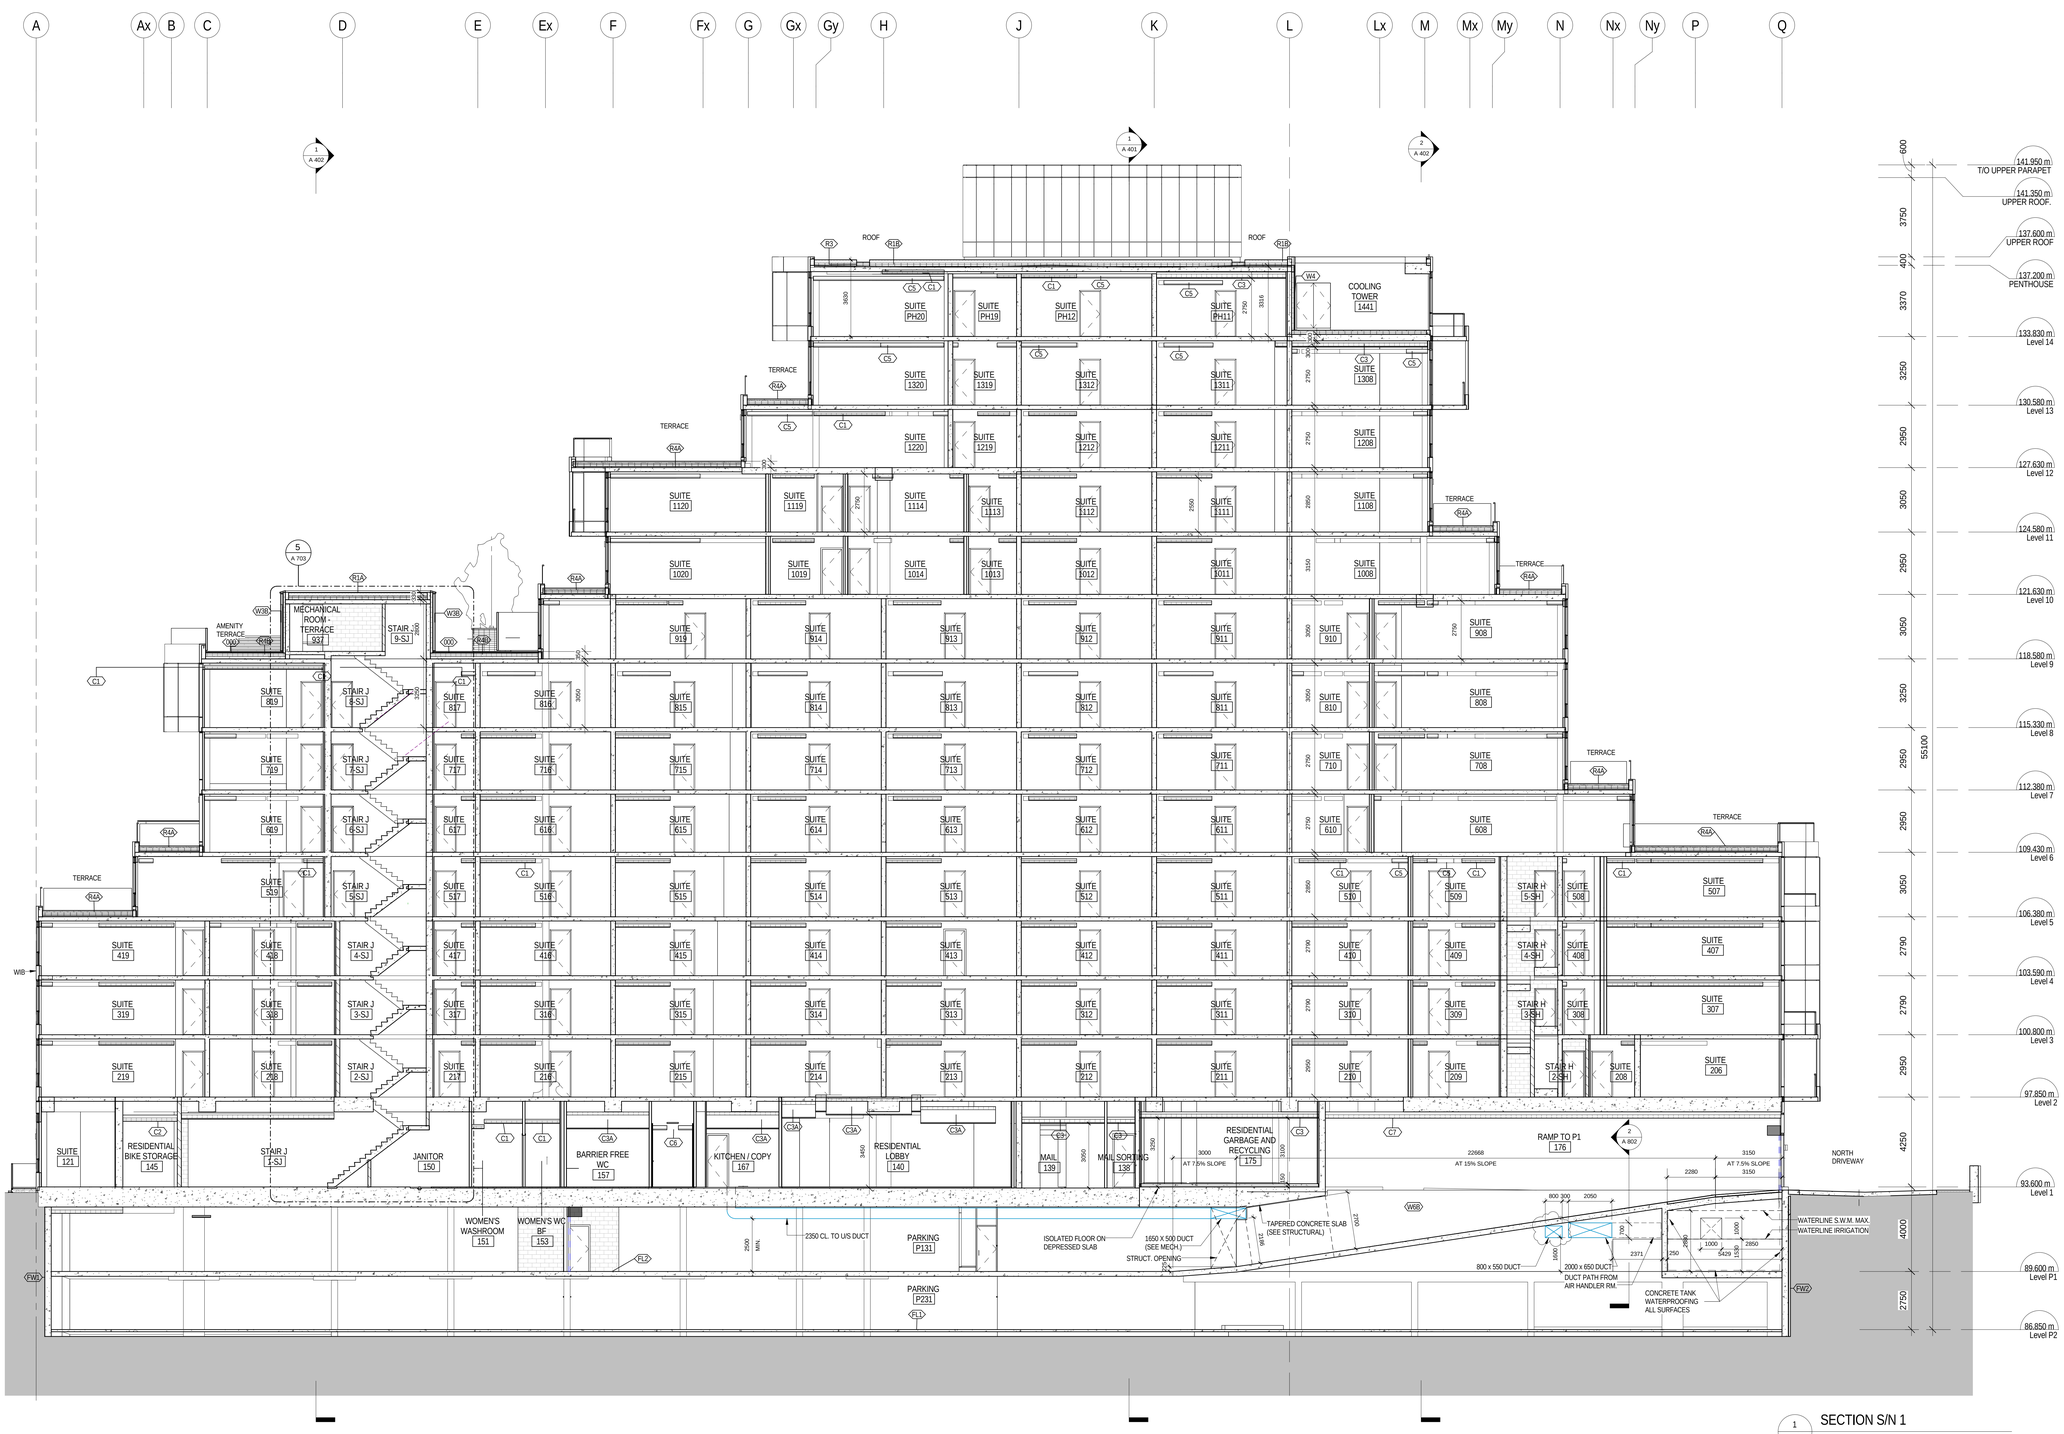

1 / A 403 SECTION S/N 1
1 : 100

METRIC SCALE DRAWING
FIRST FLOOR ELEV. +93.60m

No.	ISSUED / REVISED FOR:	DATE:
1	Issued for SPA	2013-03-26
2	Issued for Coordination	2013-04-11
3	Issued for Coordination	2013-04-17
4	Reissued for SPA	2014-01-10
5	Issued for Coordination	2014-03-28
6	Issued for Elevator Tender	2014-04-07
7	Issued for Coordination	2014-05-02
8	Issued for 50% Completion	2014-05-23
9	Issued for Permit	2014-05-30
10	Issued for Coordination	2014-06-23
11	Reissued for Permit	2014-07-10
12	Reissued for Permit	2014-08-22
13	Issued for Tender	2014-08-26
14	Issued for Tender	2014-09-22
15	Issued for ASI 01	2015-03-05
16	Issued for ASI 03	2015-05-04
17	Issued for Tender	2015-05-05
18	Issued for ASI 03 R1	2015-05-20

SQ ALEXANDRA PARK - BLOCK 11
38 CAMERON ST, TORONTO, ONTARIO M5T 2H2

project no: 12-115
scale: 1 : 100
drawn by: TAI
reviewed by: JH
date: 2014-09-22

Teeple Architects
5 CAMERON STREET TORONTO ONTARIO
416-598-0044 TEL INFO@TEEPLEARCH.COM M5T 2H2 CANADA

SECTION S/N 1

A 403

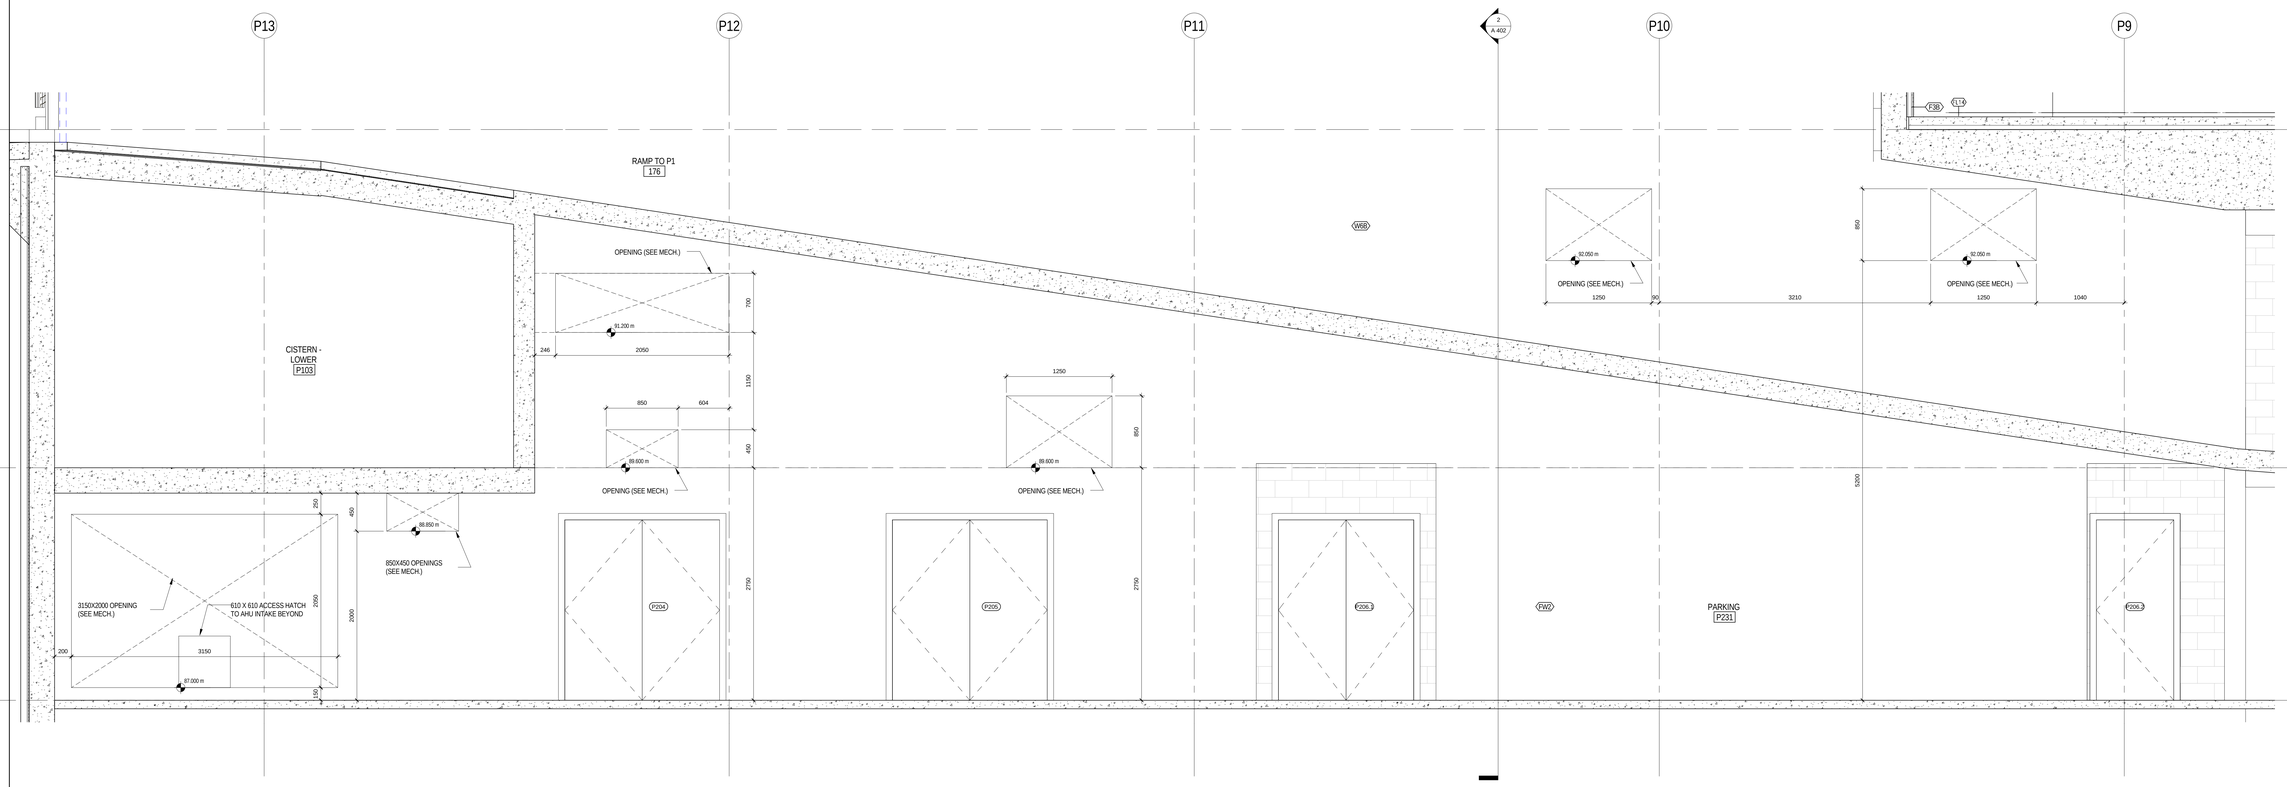

2 / A 508 WEST WALL SECTION - RAMP WITH SERVICES ROOMS

1 : 25

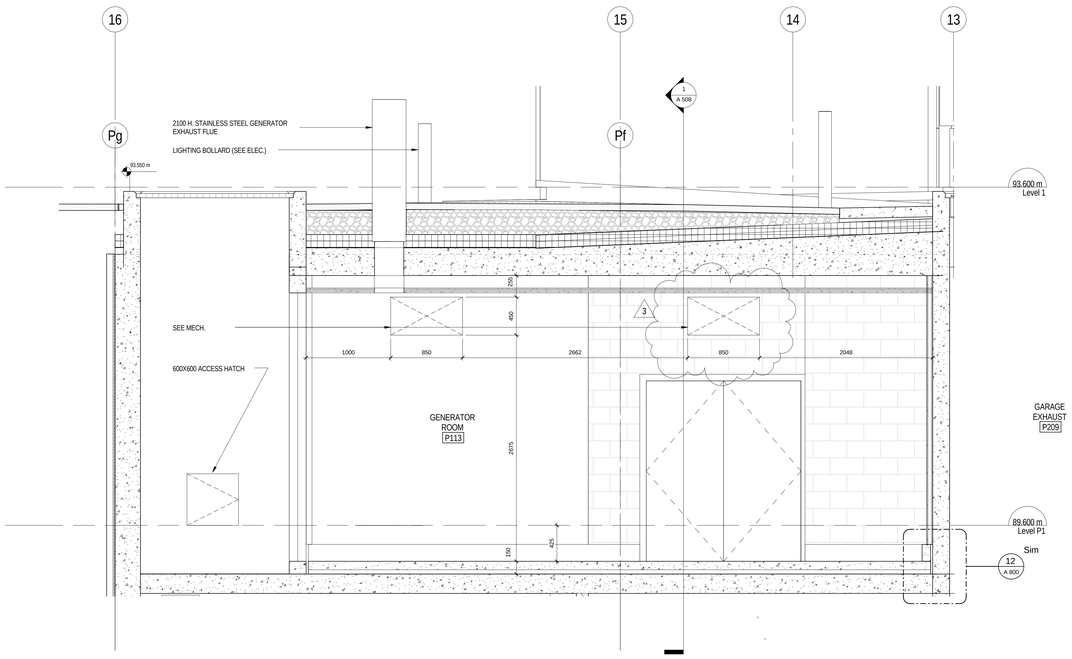

3 / A 508 WEST EAST SECTION AT GENERATOR ROOM

1 : 25

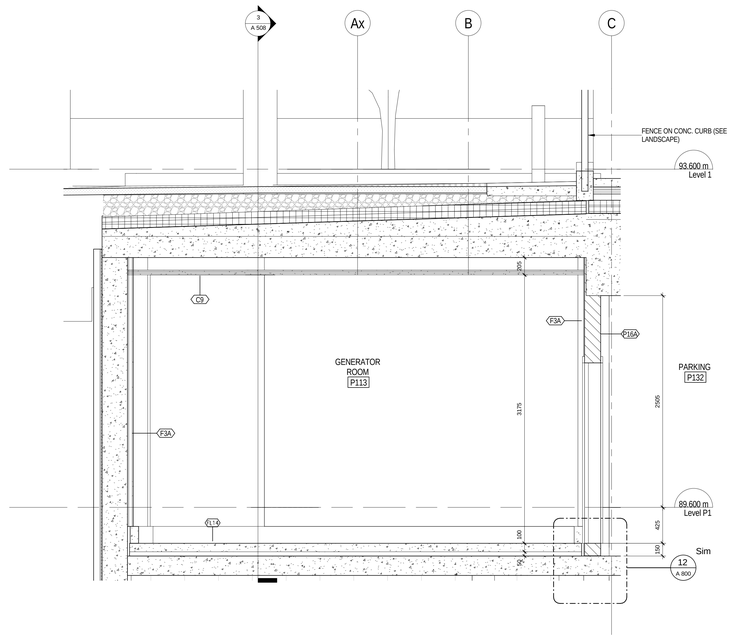

1 / A 508 SOUTH NORTH SECTION AT EMERGENCY GENERATOR ROOM

1 : 25

All drawings, specifications, related documents and design are the property of Teeple Architects Inc. and shall be used only for the project described herein. Reproduction of the drawings, specifications, related documents and design in whole or in part is strictly forbidden without the architect's written permission.

This drawing, as an instrument of service, is provided by and is the property of Teeple Architects Inc. and shall be used only for the project described herein. Reproduction of this drawing in whole or in part is forbidden. The contractor is responsible for the coordination and verification of all dimensions contained herein and all measurements and conditions on the job site. Any discrepancies found in the drawings shall be reported to this office prior to the manufacture or installation in writing prior to the commencement of the work.

DO NOT SCALE THIS DRAWING

This drawing shall not be used for construction purposes unless countersigned

Teeple Architects Inc.

SQ

SPADINA QUEEN

TRIDEL®

METRIC SCALE DRAWING

FIRST FLOOR ELEV. +93.60m

No.	ISSUED / REVISED FOR:	DATE:
1	Issued for ASI 03	2015-05-04
2	Issued for Tender	2015-05-05
3	Issued for ASI 03 R1	2015-05-20

SQ ALEXANDRA PARK - BLOCK 11

38 CAMERON ST, TORONTO, ONTARIO M5T 2H2

project no: 12-115
scale: 1 : 25
drawn by: Author
reviewed by: Checker
date: 04/22/15

Teeple Architects

5 CAMERON STREET TORONTO ONTARIO
416 598 0521 TEL WWW.TEEPLEARCH.COM FAX 416 598 2191

WALL SECTIONS - P1 & P2

A 508

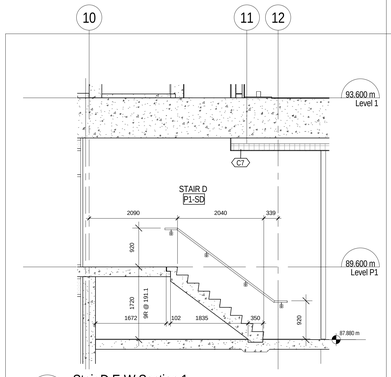

11 / A 701 — Stair D E-W Section 1
1 : 50

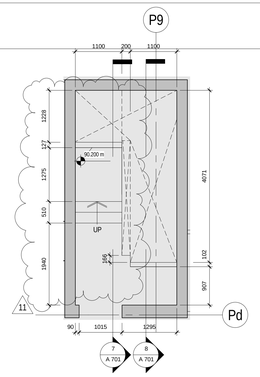

12 / A 701 — STAIR B LP1 EOS
1 : 50

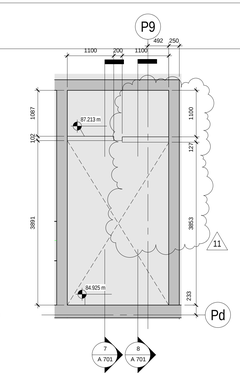

13 / A 701 — STAIR B LP2 EOS
1 : 50

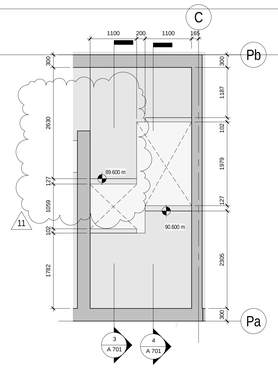

15 / A 701 — STAIR A LP1 EOS
1 : 50

14 / A 701 — STAIR A LP2 EOS
1 : 50

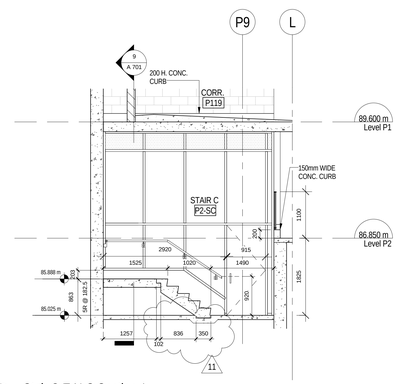

10 / A 701 — Stair C E N-S Section 1
1 : 50

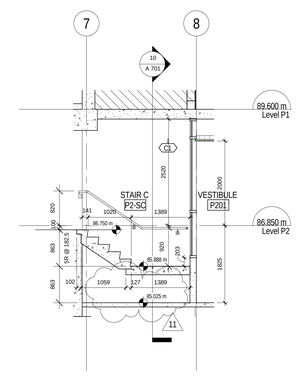

9 / A 701 — Stair C E-W Section 1
1 : 50

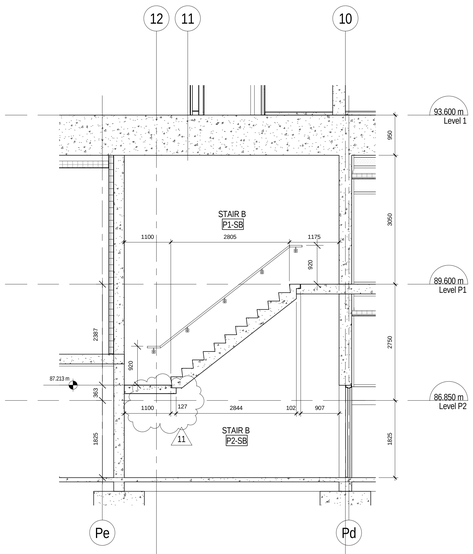

8 / A 701 — Stair B E-W Section 2
1 : 50

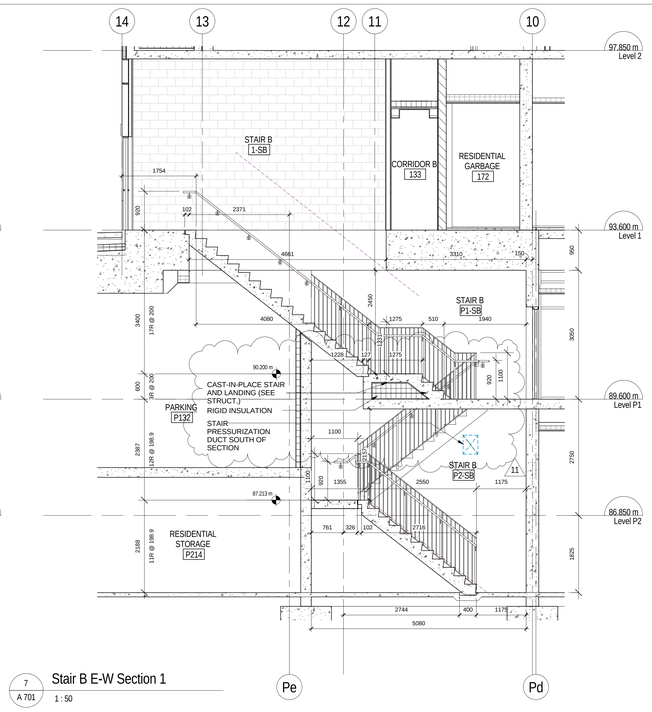

7 / A 701 — Stair B E-W Section 1
1 : 50

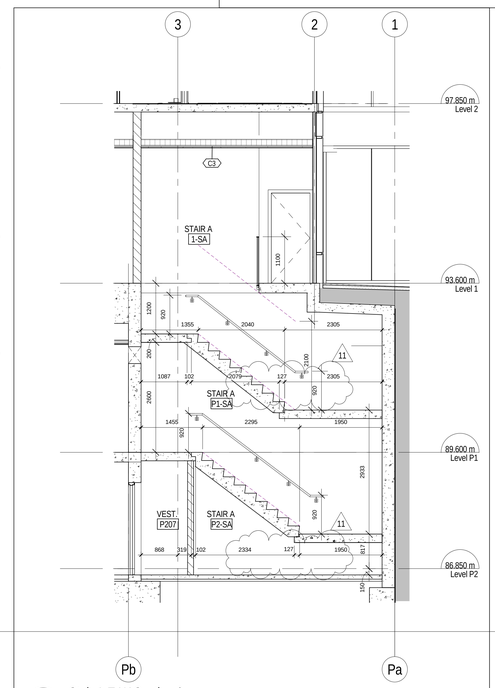

4 / A 701 — Stair A E-W Section 2
1 : 50

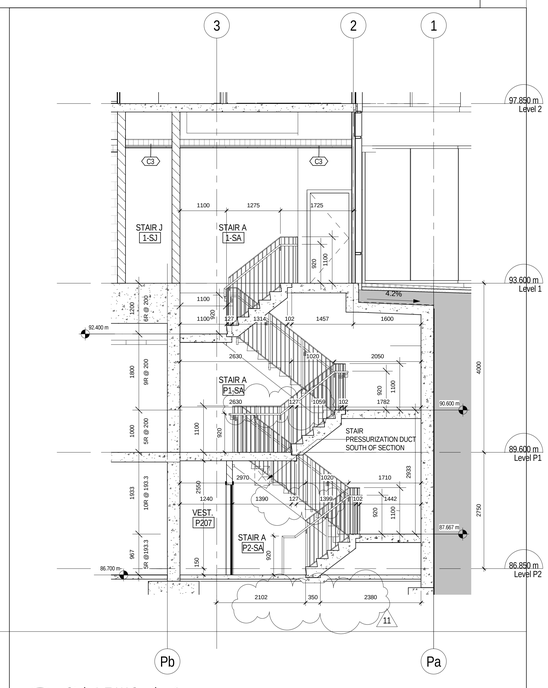

3 / A 701 — Stair A E-W Section 1
1 : 50

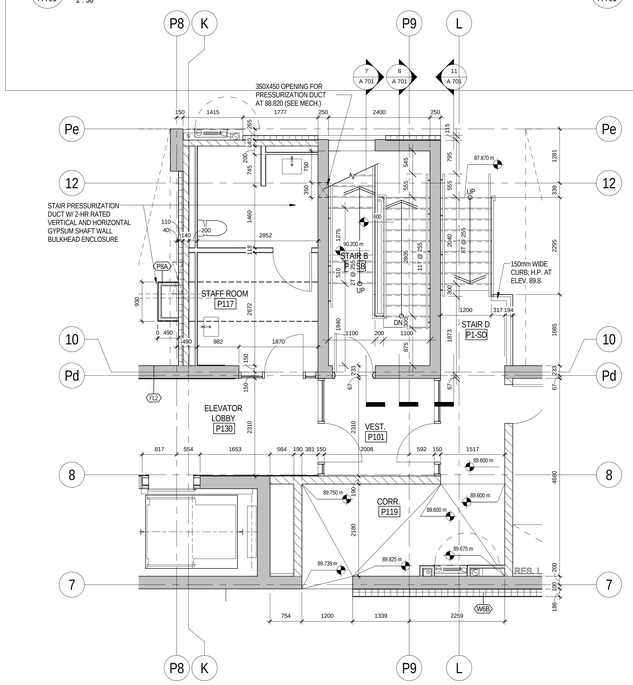

6 / A 701 — LP1 - STAIR B D
1 : 50

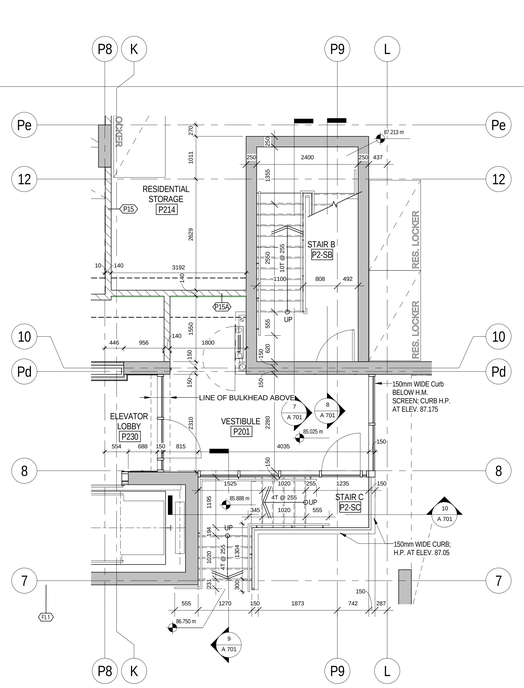

5 / A 701 — LP2 - STAIR B C
1 : 50

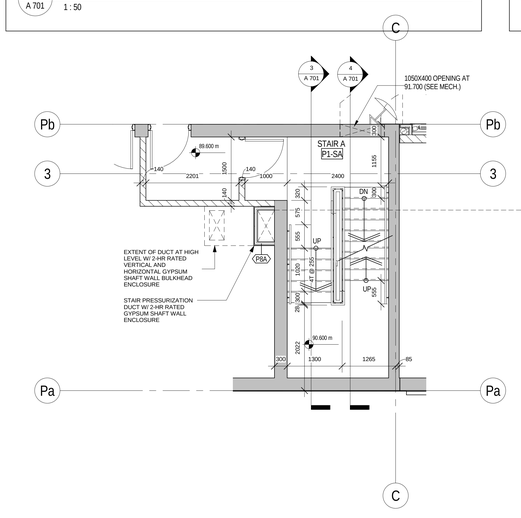

2 / A 701 — LP1 - STAIR A
1 : 50

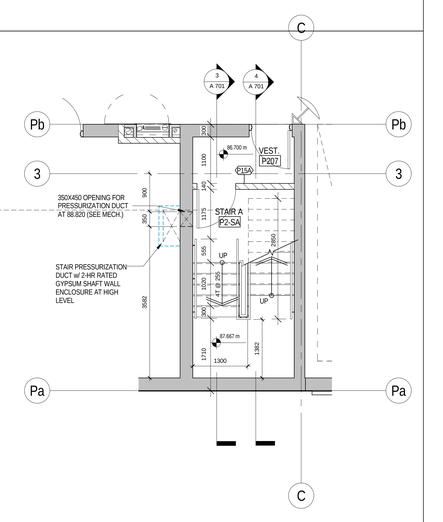

1 / A 701 — LP2 - STAIR A
1 : 50

All drawings, specifications, related documents and design are the property of Teeple Architects Inc. and shall be used only for the project noted herein. Reproduction of the drawings, specifications, related documents and design in whole or in part is strictly forbidden without the architect's written permission.

This drawing, as an instrument of service, is provided by and is the property of Teeple Architects Inc. and shall be used only for the project noted herein. Reproduction of this drawing in whole or in part is forbidden. The contractor is responsible for the coordination and verification of all dimensions contained herein and all measurements and conditions on the job site. Any discrepancies found in this drawing shall be reported to this office immediately. Any discrepancies in the consultant's writing prior to the commencement of work will void this agreement.

DO NOT SCALE THIS DRAWING

This drawing shall not be used for construction purposes unless countersigned

Teeple Architects Inc.

SQ
SPADINA QUEEN
TRIDEL®

METRIC SCALE DRAWING
FIRST FLOOR ELEV. +93.60m

No.	ISSUED / REVISED FOR:	DATE:
1	Issued for 50% Completion	2014-05-23
2	Issued for Permit	2014-05-30
3	Issued for Coordination	2014-06-23
4	Reissued for Permit	2014-07-10
5	Reissued for Permit	2014-08-22
6	Issued for Tender	2014-08-26
7	Issued for Tender	2014-09-22
8	Issued for ASI 02	2015-03-23
9	Issued for ASI 03	2015-05-04
10	Issued for Tender	2015-05-05
11	Issued for ASI 03 R1	2015-05-20

SQ ALEXANDRA PARK - BLOCK 11
38 CAMERON ST. TORONTO, ONTARIO M5T 2H2

project no: 12-115
scale: 1 : 50
drawn by: RC
reviewed by: JH
date: 2014-09-22

Teeple Architects
5 CAMDEN STREET TORONTO, ONTARIO
416-596-0554 TEL

STAIR PLANS & SECTIONS

A 701

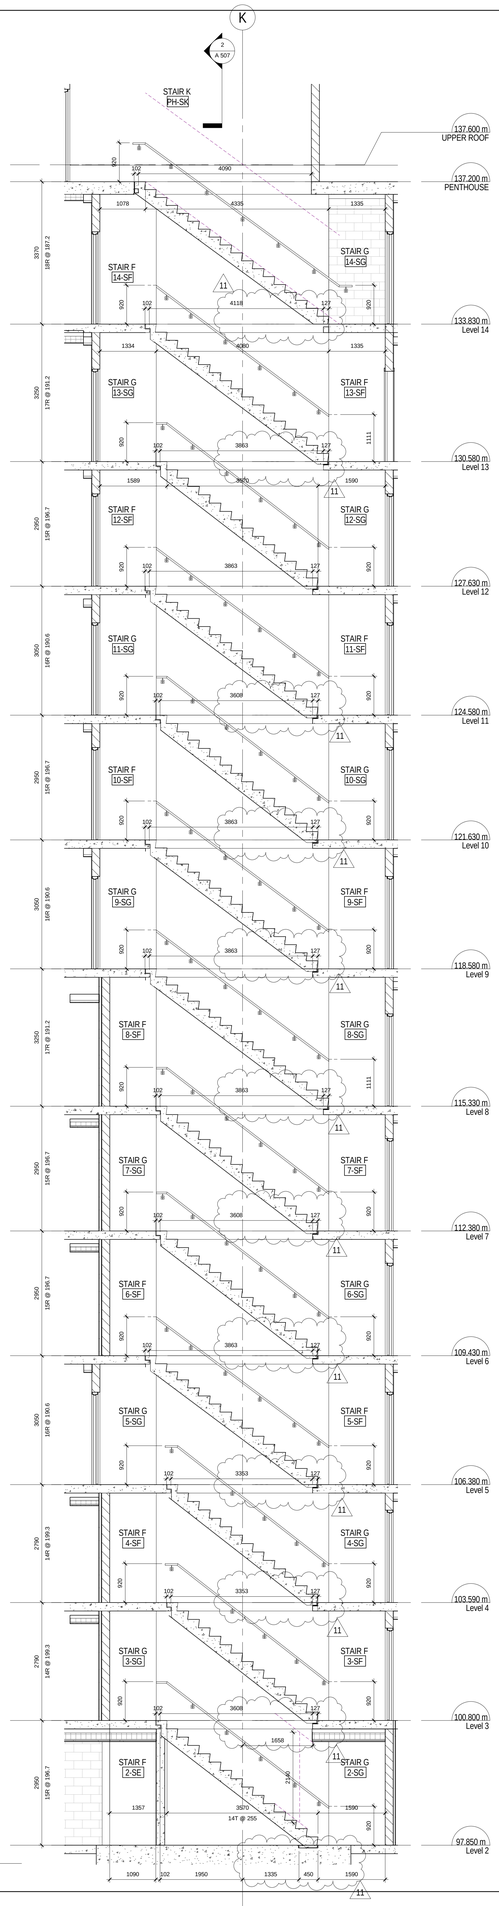

4 / A 702 Stair F G N-S Section 2
1 : 50

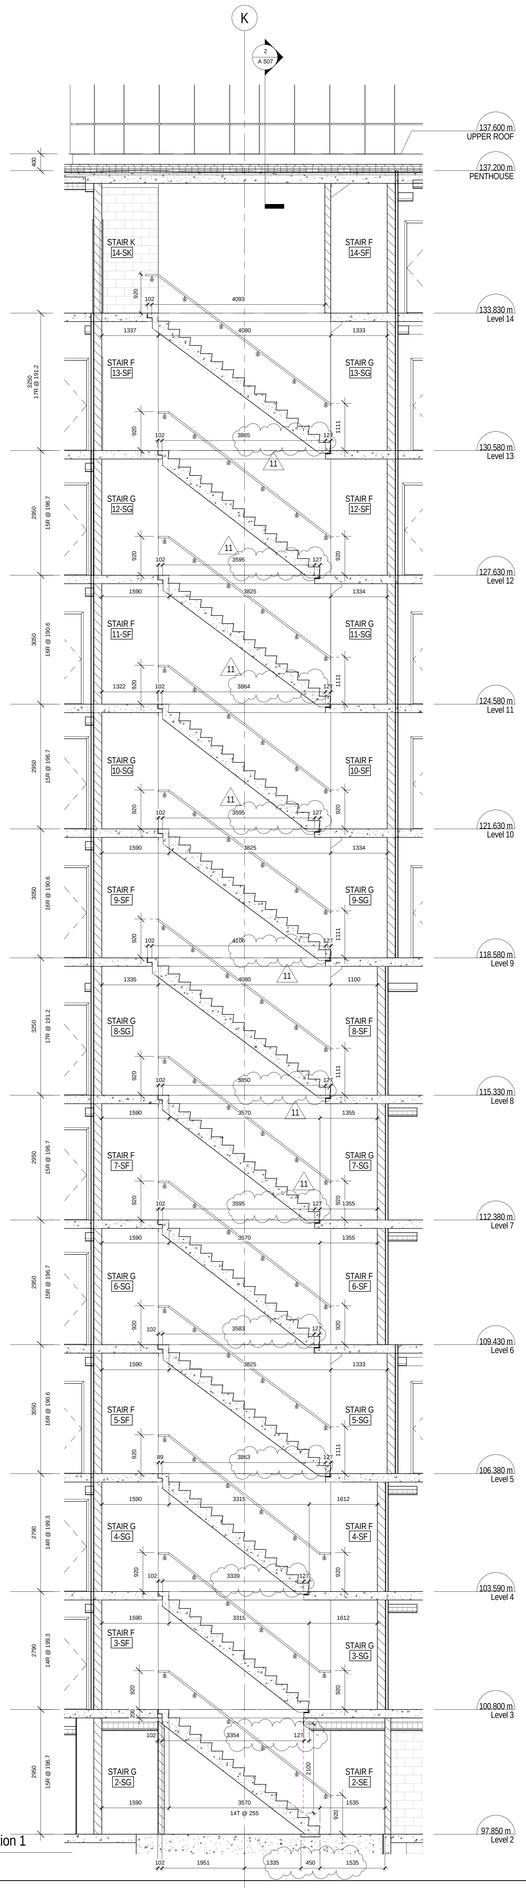

2 / A 702 Stair F G N-S Section 1
1 : 50

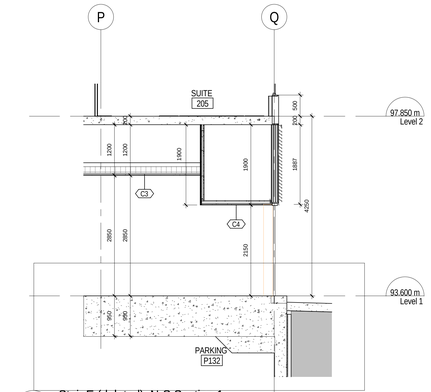

5 / A 702 Stair E (deleted) N-S Section 1
1 : 50

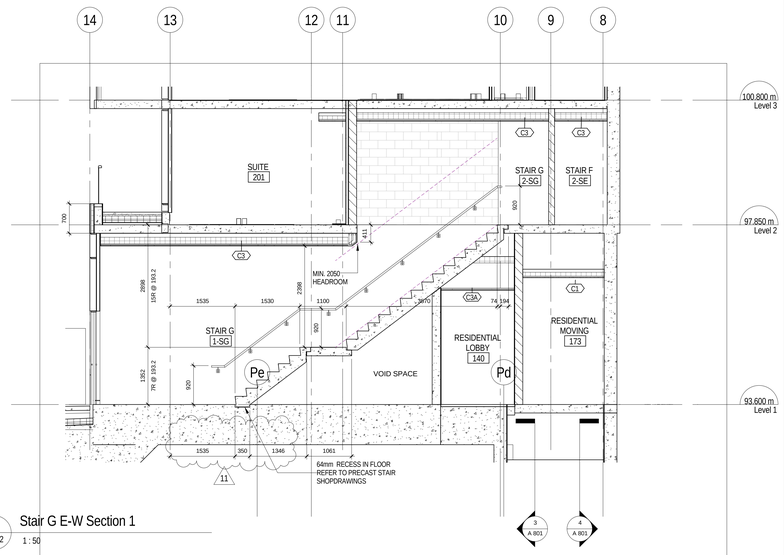

3 / A 702 Stair G E-W Section 1
1 : 50

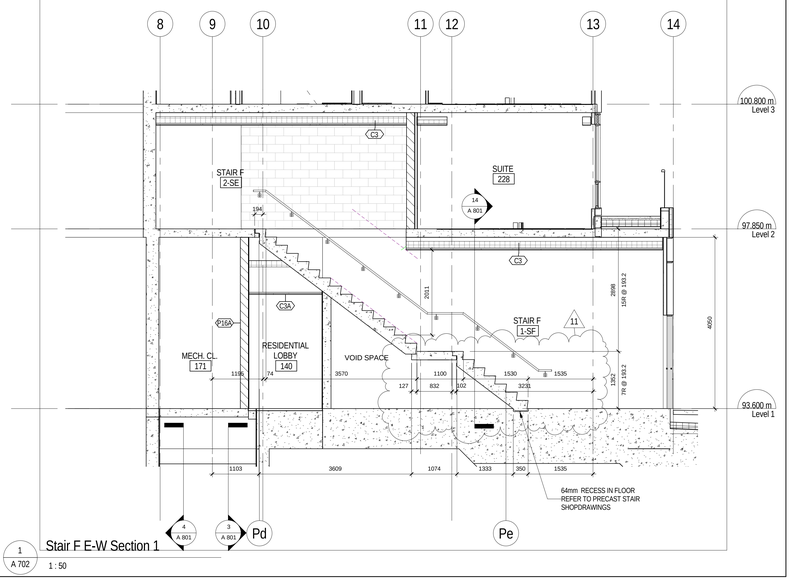

1 / A 702 Stair F E-W Section 1
1 : 50

All drawings, specifications, related documents and design are the property of Teeple Architects Inc. and shall be used only for the project stipulated in the agreement between the owner and the architect.

This drawing, as an instrument of service, is provided by and is the property of Teeple Architects Inc. and shall be used only for the project stipulated in the agreement between the owner and the architect. The contractor is responsible for the coordination and verification of all dimensions contained herein and all measurements and conditions on the job site. Any discrepancies are to be reported to the architect. Shall report any discrepancies to the consultant in writing prior to the commencement of the work.

DO NOT SCALE THIS DRAWING.

This drawing shall not be used for construction purposes unless countersigned

Teeple Architects Inc.

SQ
SPADINA QUEEN
TRIDEL

METRIC SCALE DRAWING
FIRST FLOOR ELEV. +93.60m

No.	ISSUED / REVISED FOR:	DATE:
1	Issued for 50% Completion	2014-05-23
2	Issued for Permit	2014-05-30
3	Issued for Coordination	2014-06-23
4	Reissued for Permit	2014-07-10
5	Reissued for Permit	2014-08-22
6	Issued for Tender	2014-09-26
7	Issued for Tender	2014-09-22
8	Issued for ASI 01	2015-03-05
9	Issued for ASI 03	2015-05-04
10	Issued for Tender	2015-05-05
11	Issued for ASI 03 R1	2015-05-20

SQ ALEXANDRA PARK - BLOCK 11
38 CAMERON ST., TORONTO, ONTARIO M5T 2H2

project no: 12-115
scale: 1 : 50
drawn by: RC
reviewed by: JH
date: 2014-09-22

Teeple Architects
5 CAMDEN STREET TORONTO, ONTARIO
416-598-0554 TEL FAX 416-598-1725
INFO@TEEPLEARCH.COM

STAIR PLANS & SECTIONS

A 702

All drawings, specifications, related documents and design are the property of Teeple Architects Inc. and shall be used only for the project indicated. Reproduction of the drawings, specifications, related documents and design in whole or in part is strictly forbidden without the architect's written permission.

This drawing, as an instrument of service, is provided by and is the property of Teeple Architects Inc. and shall be used only for the project and location indicated. Before commencing any work, the Contractor is responsible for the coordination and verification of all dimensions contained herein and all measurements and conditions on the job site. Any discrepancies are to be reported to the Architect that report any discrepancies to the consultant in writing prior to the commencement of any work.

DO NOT SCALE THIS DRAWING

This drawing shall not be used for construction purposes unless countersigned

Teeple Architects Inc.

SQ
SPADINA QUEEN
TRIDEL®

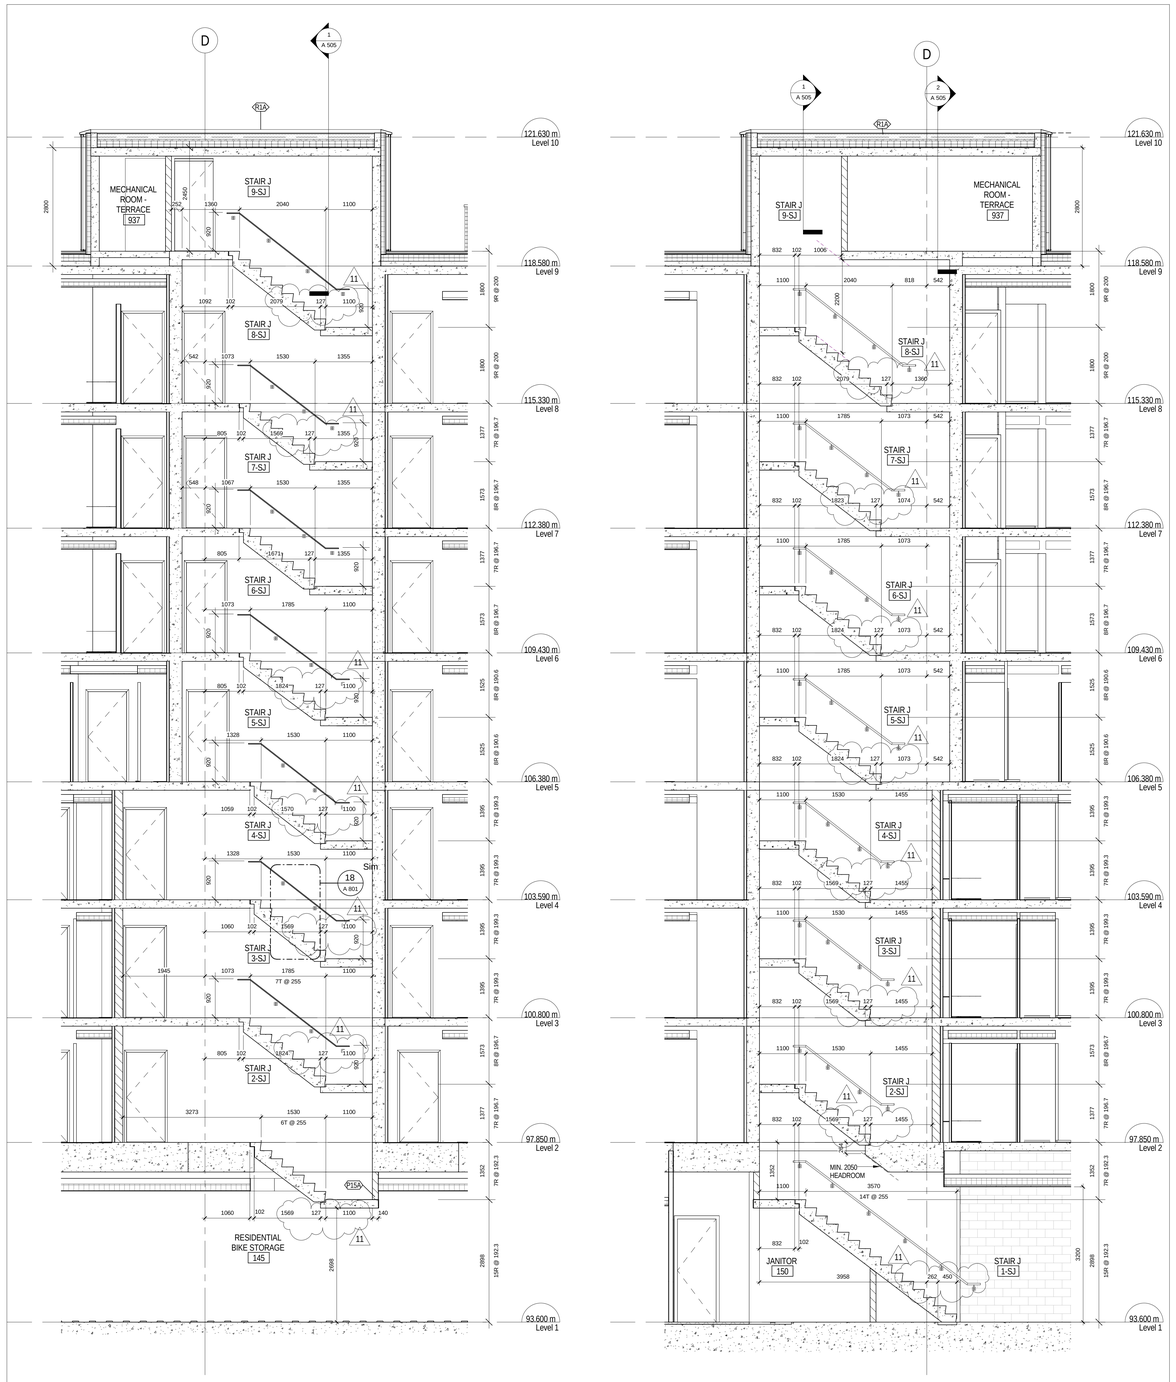

6 A 703 Stair J N-S Section 2
1 : 50

5 A 703 Stair J N-S Section 1
1 : 50

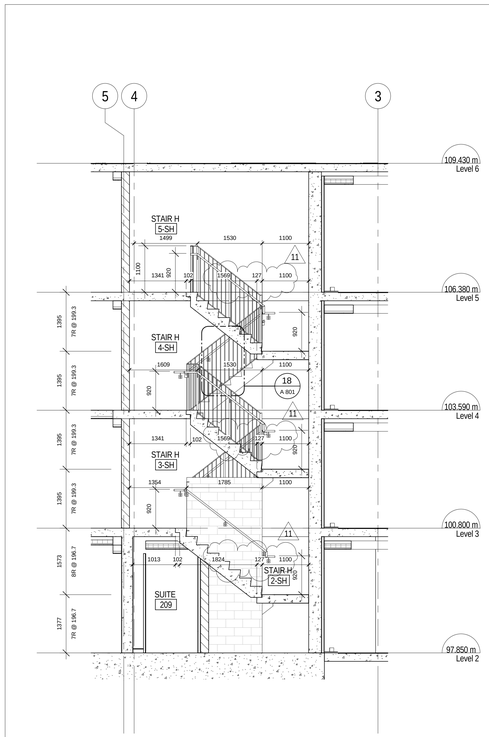

4 A 703 Stair H N-S Section 3
1 : 50

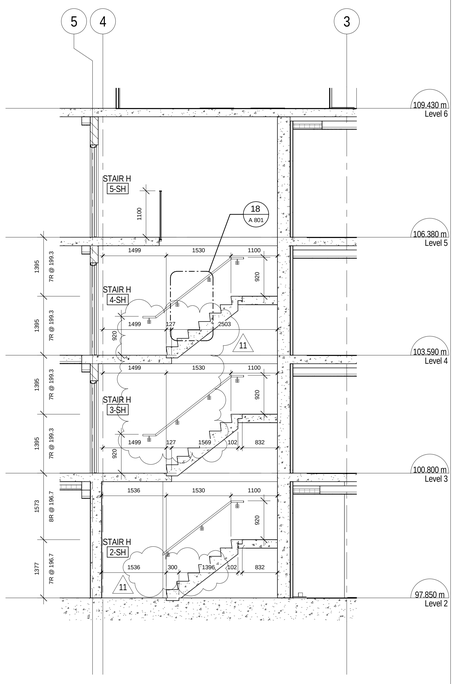

3 A 703 Stair H N-S Section 2
1 : 50

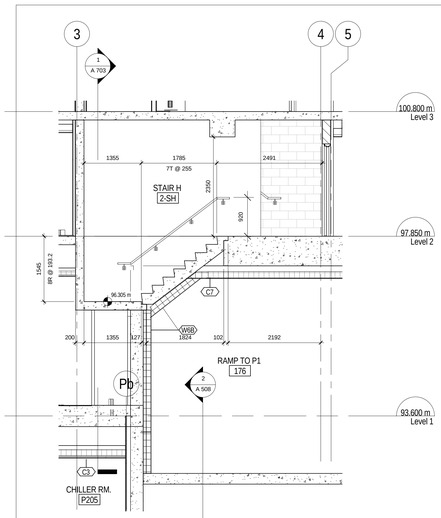

2 A 703 Stair H E-W Section 1
1 : 50

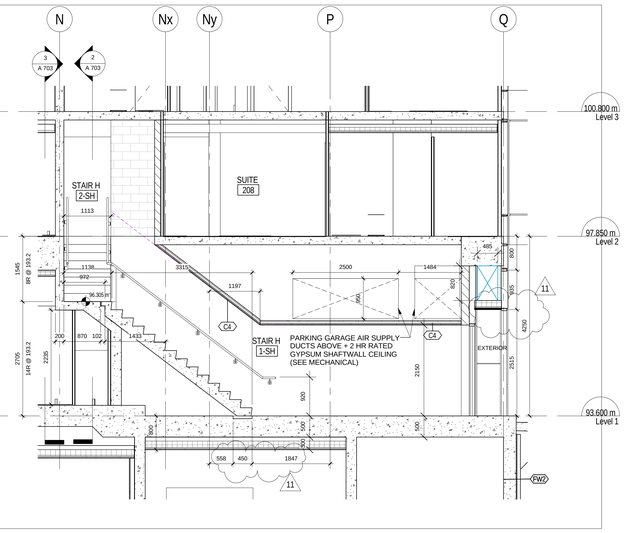

1 A 703 Stair H N-S Section 1
1 : 50

METRIC SCALE DRAWING
FIRST FLOOR ELEV. +93.60m

No.	ISSUED / REVISED FOR:	DATE:
1	Issued for 50% Completion	2014-05-23
2	Issued for Permit	2014-05-30
3	Issued for Coordination	2014-06-23
4	Reissued for Permit	2014-07-10
5	Reissued for Permit	2014-08-22
6	Issued for Tender	2014-09-26
7	Issued for Tender	2014-09-22
8	Issued for AS/ 01	2015-03-05
9	Issued for AS/ 03	2015-05-04
10	Issued for Tender	2015-05-05
11	Issued for AS/ 03 R1	2015-05-20

SQ ALEXANDRA PARK - BLOCK 11
38 CAMERON ST. TORONTO, ONTARIO M5T 2H2

project no: 12-115
scale: 1 : 50
drawn by: RC
reviewed by: JH
date: 2014-09-22

Teeple Architects

5 CAMERON STREET 416-598-0544 TEL
TORONTO, ONTARIO M5A 3J1 FAX 416-598-2753
INFO@TEEPLEARCH.COM

STAIR PLANS & SECTIONS

A 703

All drawings, specifications, related documents and design are the property of Teeple Architects Inc. and shall be used only for the project shown. Reproduction of the drawings, specifications, related documents and design in whole or in part is strictly forbidden without the architect's written permission.

This drawing, as an instrument of service, is provided by and is the property of Teeple Architects Inc. and shall be used only for the project and location shown in this drawing. Contractor shall verify and be responsible for the coordination and verification of all dimensions contained herein and all measurements and conditions on the job site before commencing work. Any discrepancies shall be reported to the consultant in writing prior to the commencement of work.

DO NOT SCALE THIS DRAWING

This drawing shall not be used for construction purposes unless countersigned

Teeple Architects Inc.

SQ
SPADINA QUEEN
TRIDEL®

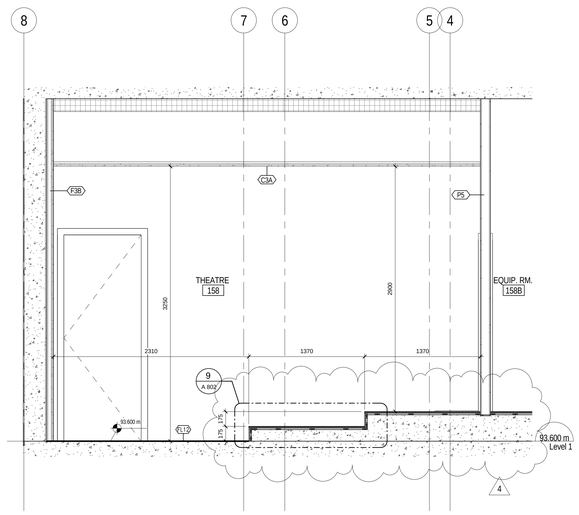

8 / A 802 SECTION AT THEATRE - LEVEL 1
1 : 25

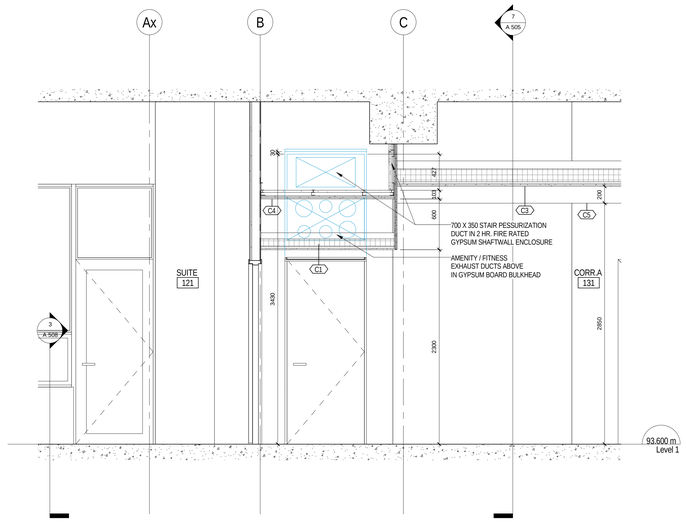

7 / A 802 SECTION AT CORRIDOR A EXIT
1 : 25

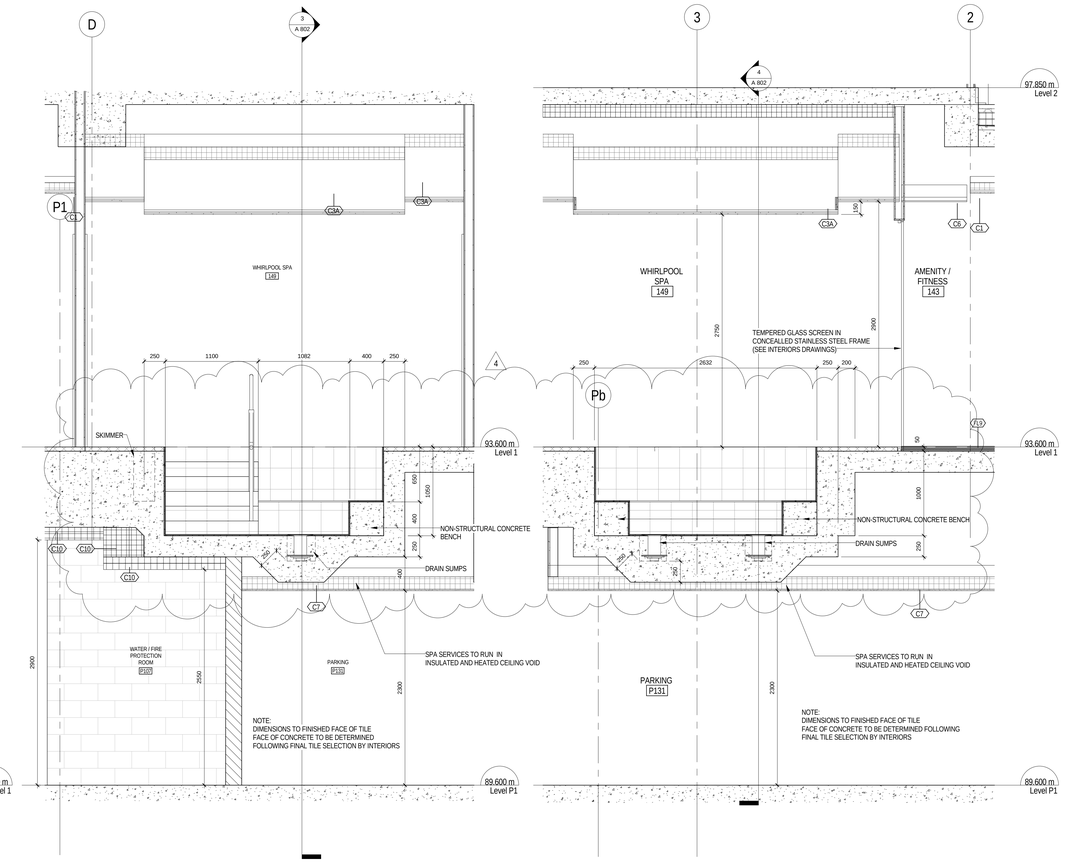

4 / A 802 S/ N SECTION AT LEVEL 1 SPA
1 : 25

3 / A 802 E / W SECTION AT LEVEL 1 SPA
1 : 25

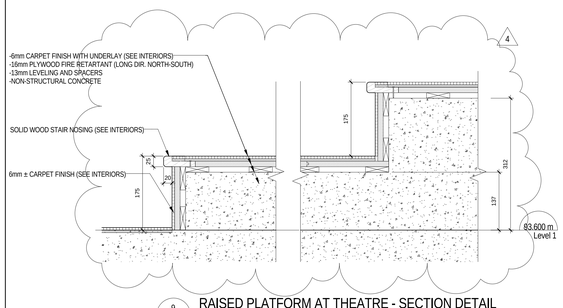

9 / A 802 RAISED PLATFORM AT THEATRE - SECTION DETAIL
1 : 5

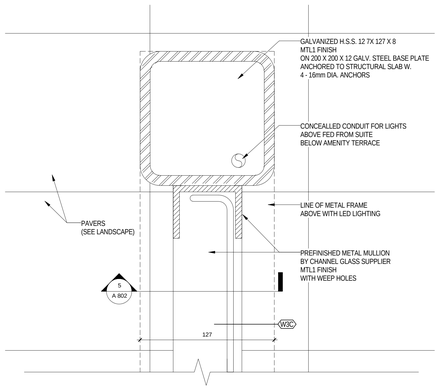

6 / A 802 AMENITY TERRACE GLASS SCREEN - PLAN DETAIL
1 : 2

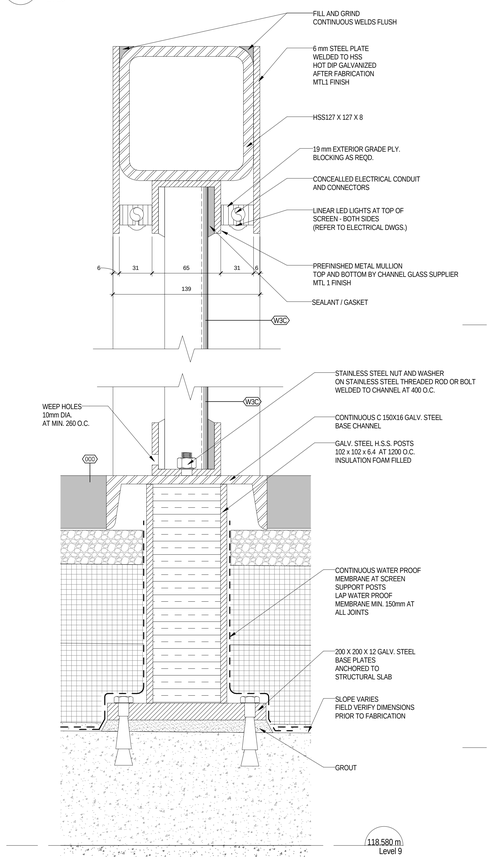

5 / A 802 AMENITY TERRACE GLASS SCREEN - SECTION DETAIL
1 : 2

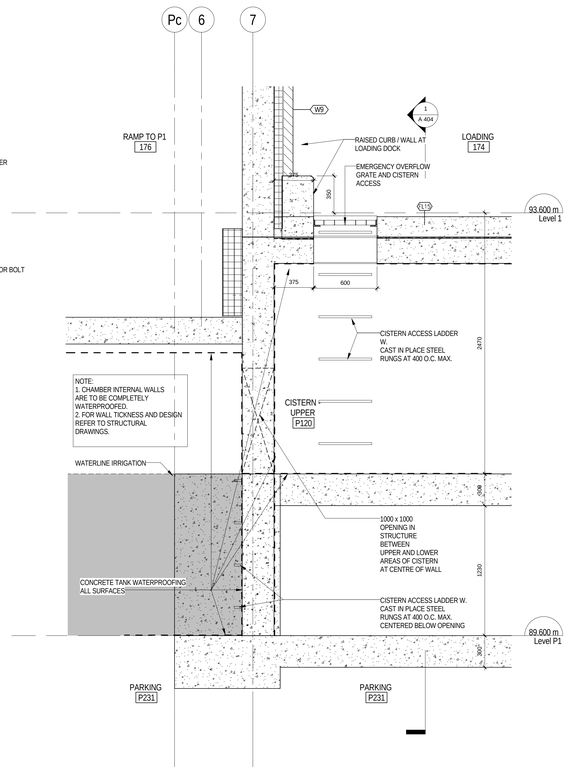

2 / A 802 CISTERN ACCESS MAINTANANCE COVER SECTION
1 : 20

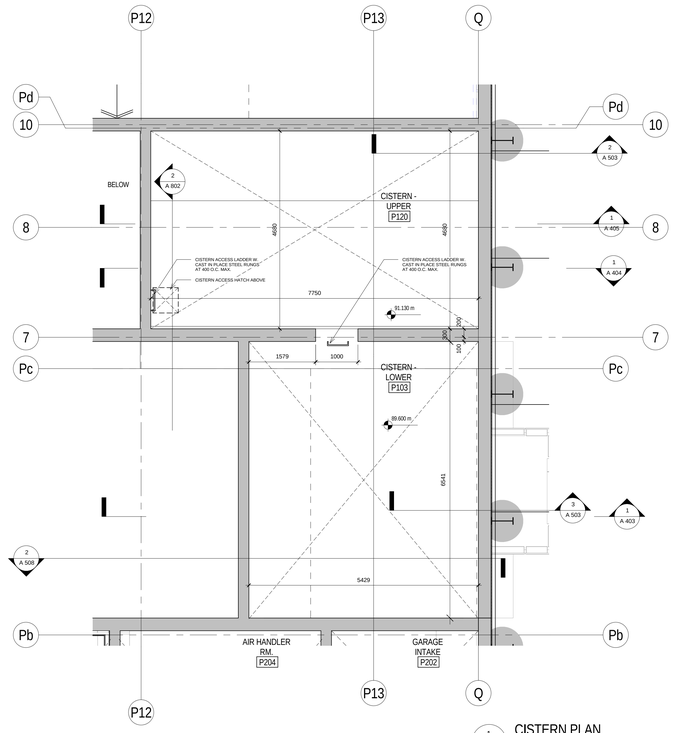

1 / A 802 CISTERN PLAN
1 : 50

METRIC SCALE DRAWING

FIRST FLOOR ELEV. +93.60m

No.	ISSUED / REVISED FOR:	DATE:
1	Issued for ASI 01	2015-03-05
2	Issued for ASI 03	2015-05-04
3	Issued for Tender	2015-05-05
4	Issued for ASI 03 R1	2015-05-20

SQ ALEXANDRA PARK - BLOCK 11
38 CAMERON ST. TORONTO, ONTARIO M5T 2H2

project no: 12-115
scale: As indicated
drawn by: RC
reviewed by: JH
date:

Teeple Architects
5 CAMERON STREET
416 598-0240 TEL
ARCHITECTS.ON.CA/TEEPLE
TORONTO, ONTARIO
M5A 3J1 CAN
FAX 416 598 2753

INTERIOR DETAILS

A 802