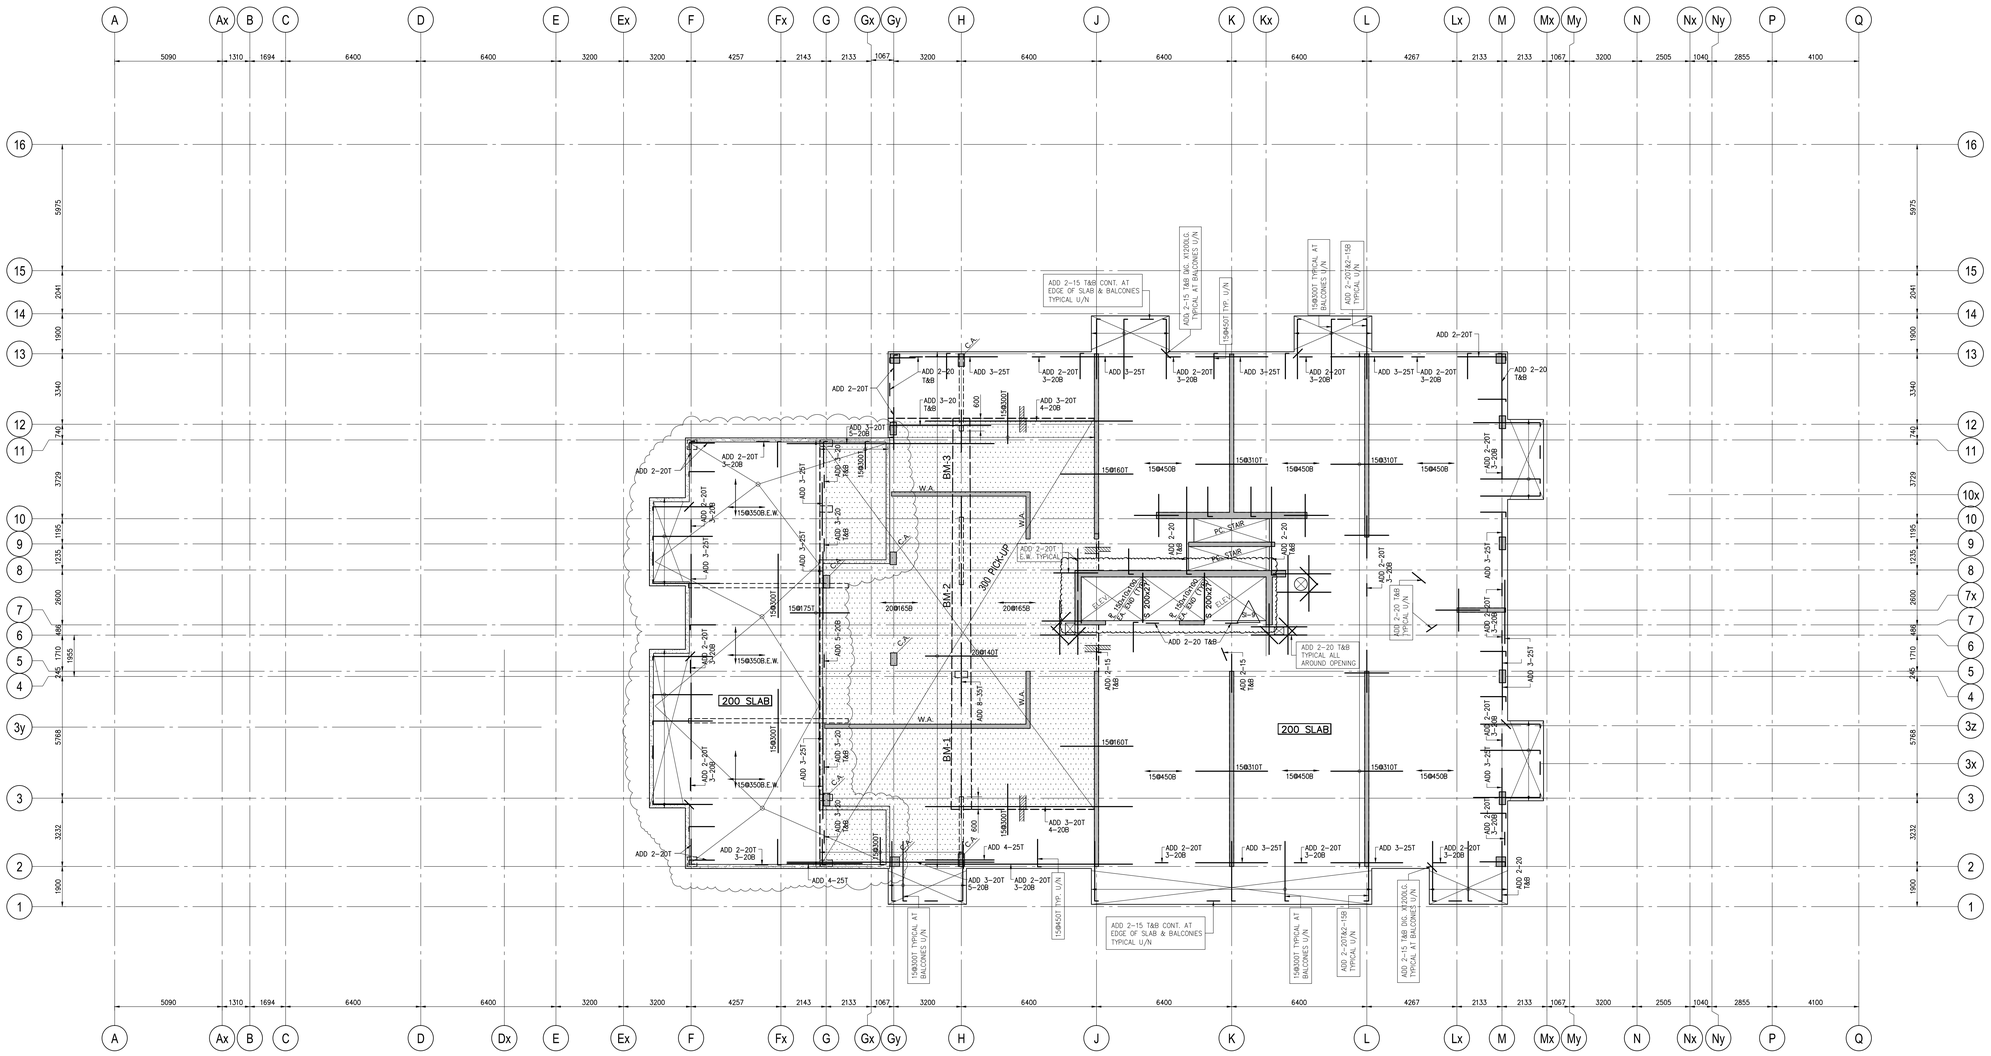

12TH FLOOR FRAMING PLAN

SCALE 1 : 100

1. TOP OF SLAB IS AT ELEVATION AS SHOWN ON ARCH. DRAWINGS EXCEPT AS CROSSED AND NOTED ON PLAN.
2. CONCRETE STRENGTH AT 28 DAYS SHALL BE:
   FOR WALLS AND COLUMNS ..... SEE SCHEDULE
   FOR EXT. SLABS ..... 35 MPa
   FOR INTERIOR SLABS ..... 25 MPa
   FOR BEAMS ..... 35 MPa

   CONCRETE EXPOSED TO ELEMENTS SHALL BE 35 MPa WITH 6% TO 8% ENTRAINED AIR.
3. FLOOR SLABS ARE DESIGNED FOR FOLLOWING LOADING CONDITIONS :

	S.I.D.	L.L.
STAIRS & BALCONIES	0.50 KPa	4.80 KPa
LOCKERS & STORAGE *	1.30 KPa	4.80 KPa
RESIDENTIAL	1.3 KPa	1.9 KPa
TOILETS	1.30 KPa	2.40 KPa
TERRACES	5.0 KPa	4.80 KPa

* ▨

4. MINIMUM YIELD STRESS FOR REINFORCING STEEL SHALL BE 400 MPa.
5. TEMPERATURE REINFORCING FOR : 200 SLAB IS 10@250,
   210 SLAB IS 10@230,
   300 SLAB IS 15@T
6. NO OPENINGS LARGER THAN 300mm x 300mm ARE ALLOWED IN SLAB OTHER THAN THOSE SHOWN ON DRAWINGS.
7. SEE TYPICAL DETAILS ON DRAWINGS S-001 TO S-006.
8. SEE GENERAL NOTES ON DRAWING S-001.
9. REFER TO ARCH. DRAWINGS FOR SLOPES OF SLAB.
10. FOR COLUMN & WALL SCHEDULE SEE DRAWINGS S-301 TO S-306.
11. COORDINATE BEAM DEPTH AT DOOR OPENINGS WITH ARCH. DRAWINGS.
12. EXTEND TEMP. REINF. TO END OF BALCONIES/OVERHANGS.
13. TOP BARS TERMINATING AT EDGE OF SLAB TO HAVE 180° HOOK.

DIRECTION OF REINFORCING OF THE SLAB UNLESS DRAWN ON THE PLAN

T&L & BLL

T&L & BLL

12TH FLOOR BEAM SCHEDULE (fc'=35MPa)

MARK	WIDTH	DEPTH	REINFORCEMENT BOTTOM CONT.	BOTTOM ADDED	TOP CONT.	TOP "A"BARS	STIRRUPS SIZE	STIRRUPS TYPE	STIRRUPS SPACING EACH END	REMARKS
BM-1	800	600	7-35		5-20		15		1@70, 13@145, @275	ADD 1-15HEF
BM-2	800	600	6-25		5-20		15		1@95, 10@185, @275	ADD 1-15HEF
BM-3	800	600	7-35		5-20		15		1@160, @320	ADD 1-15HEF

Jablonsky, Ast and Partners
CONSULTING ENGINEERS
1329 LESLIE STREET
DON MILLS, ONT., M3C 2K5
TEL 416-447 7405
FAX 416-447 2771
E-mail jap@astint.on.ca

PROFESSIONAL ENGINEER P.F. AST 13015 PROVINCE OF ONTARIO

FIRST FLOOR ELEV. 93.60m

no.	issued / revised	date:
1	ISSUED FOR PERMIT	2014-05-30
2	RE ISSUED FOR PERMIT	2014-07-10
3	ISSUED FOR FORMING TENDER	2014-09-17
4	CONSTRUCTION REVIEW	2014-12-16
5	RE ISSUED FOR PERMIT	2015-01-27
6	ISSUED FOR CONSTRUCTION	2015-03-18
7	UPDATED - IFC	2015-04-09
8	UPDATED - IFC	2015-05-21
9	ISSUED FOR SI-9	2015-07-28

ALEXANDRA PARK - BLOCK 11
TORONTO, ONTARIO

project no: 13015
scale: 1:100
drawn by: H.W.
reviewed by: H.P.
date started: MARCH 2014

12TH FLOOR FRAMING PLAN

S-114

2015-07-28

C:\Projects\13015 ALEXANDRA PARK BLOCK-11\STRUCTURE\S-114-12TH FLR.dwg, 2015-07-28 9:45am
1219x914
C:\Projects\13015 ALEXANDRA PARK BLOCK-11\STRUCTURE\S-114-12TH FLR.dwg, 28/07/2015 9:45:05 AM, 11191 (914.00 x 1220.00 MM), Helen