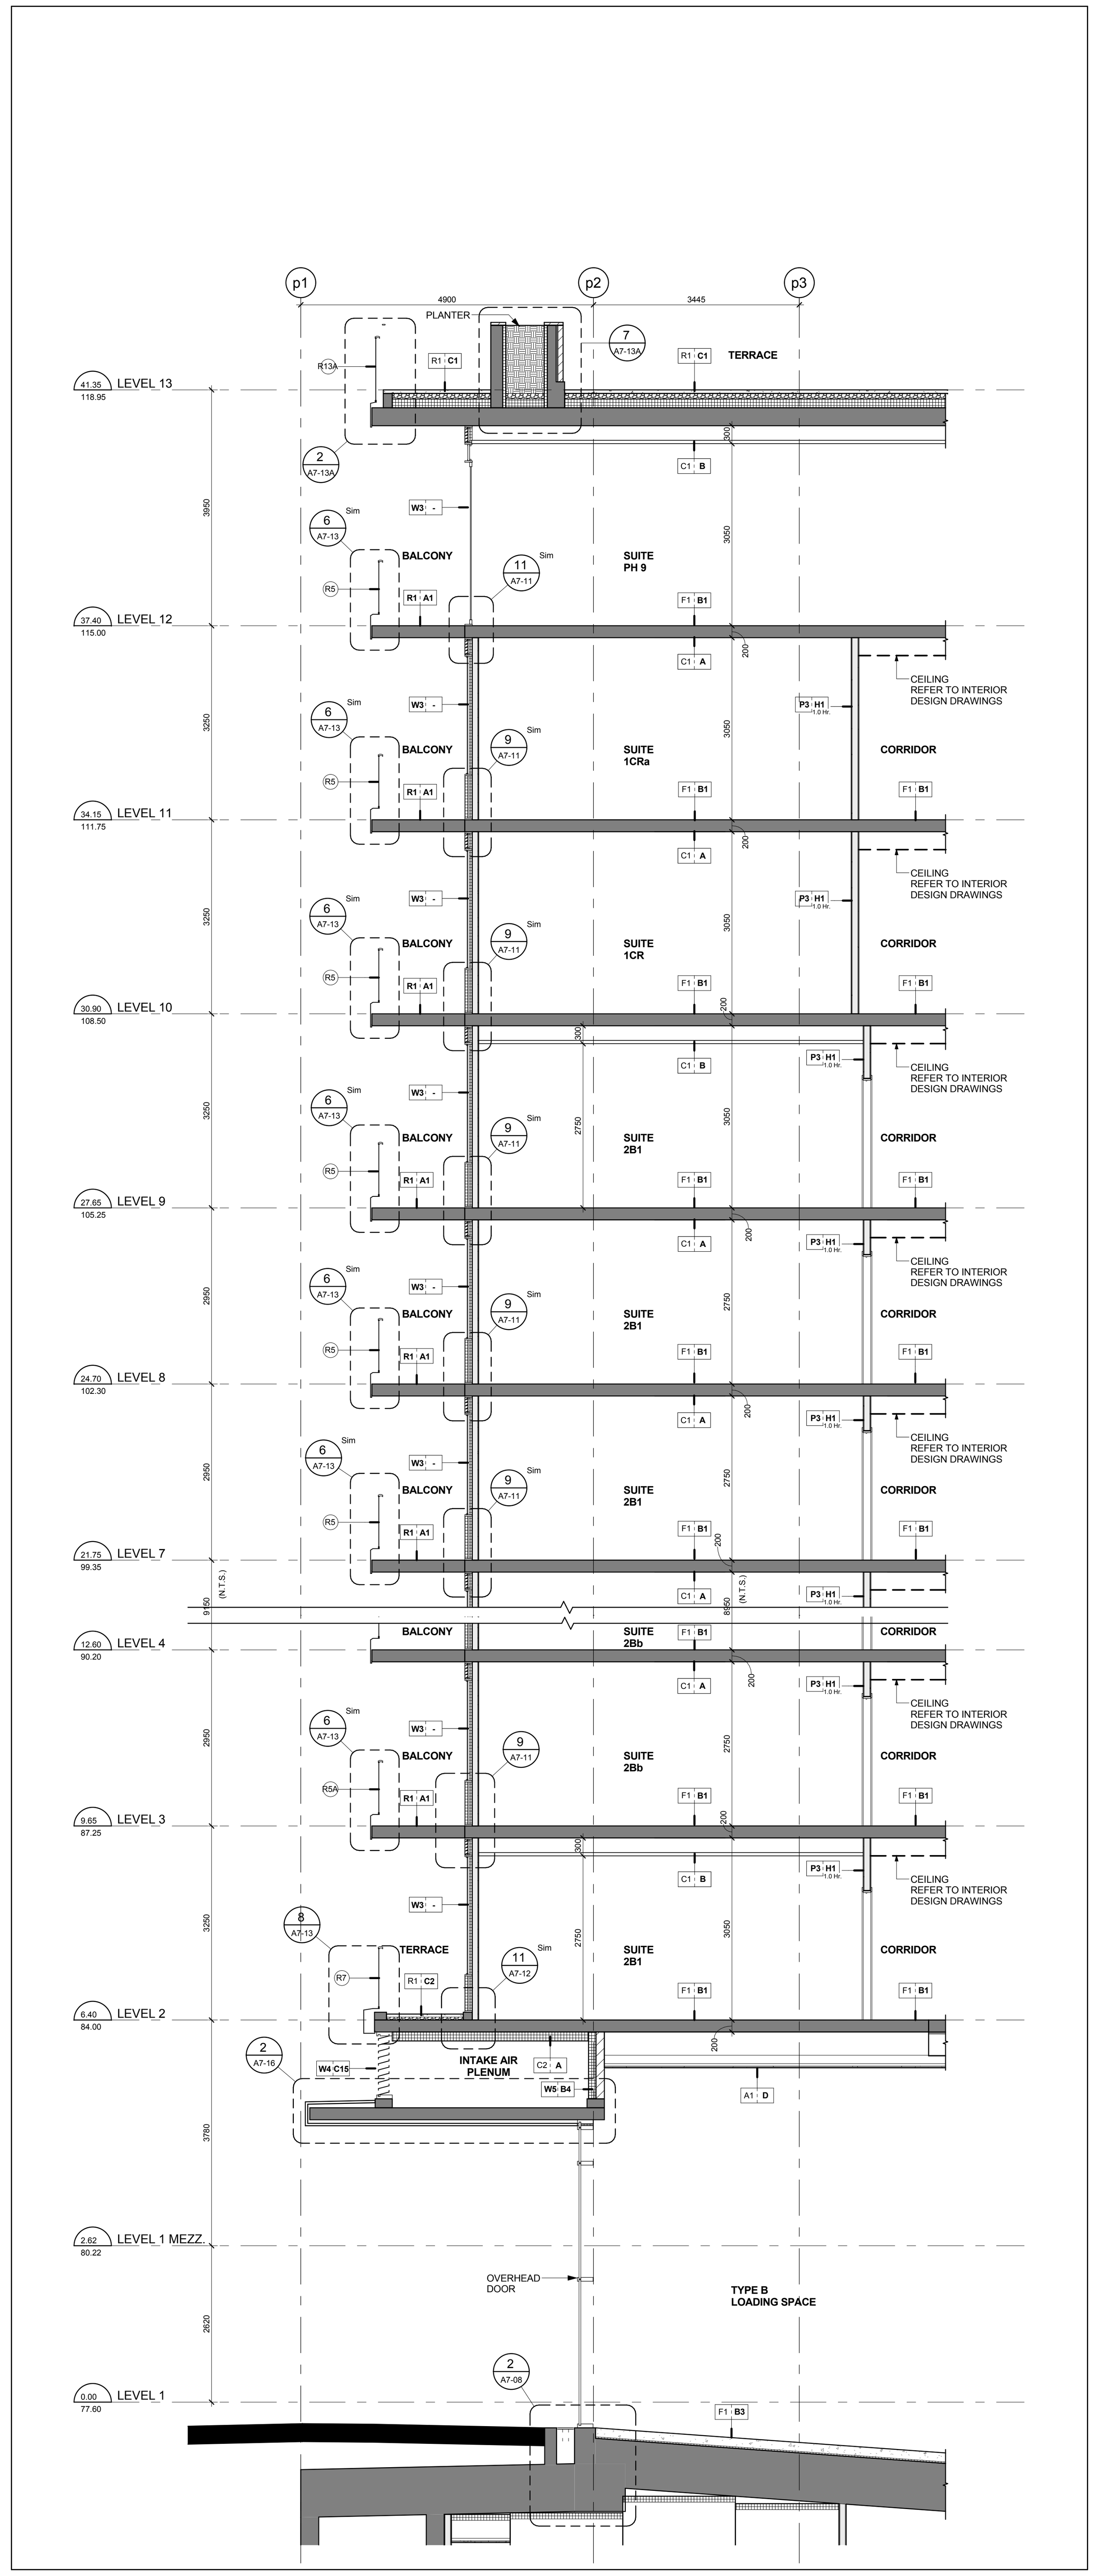

Section between Grids G & H North Side (7 / A7-01)
Scale: 1 : 50

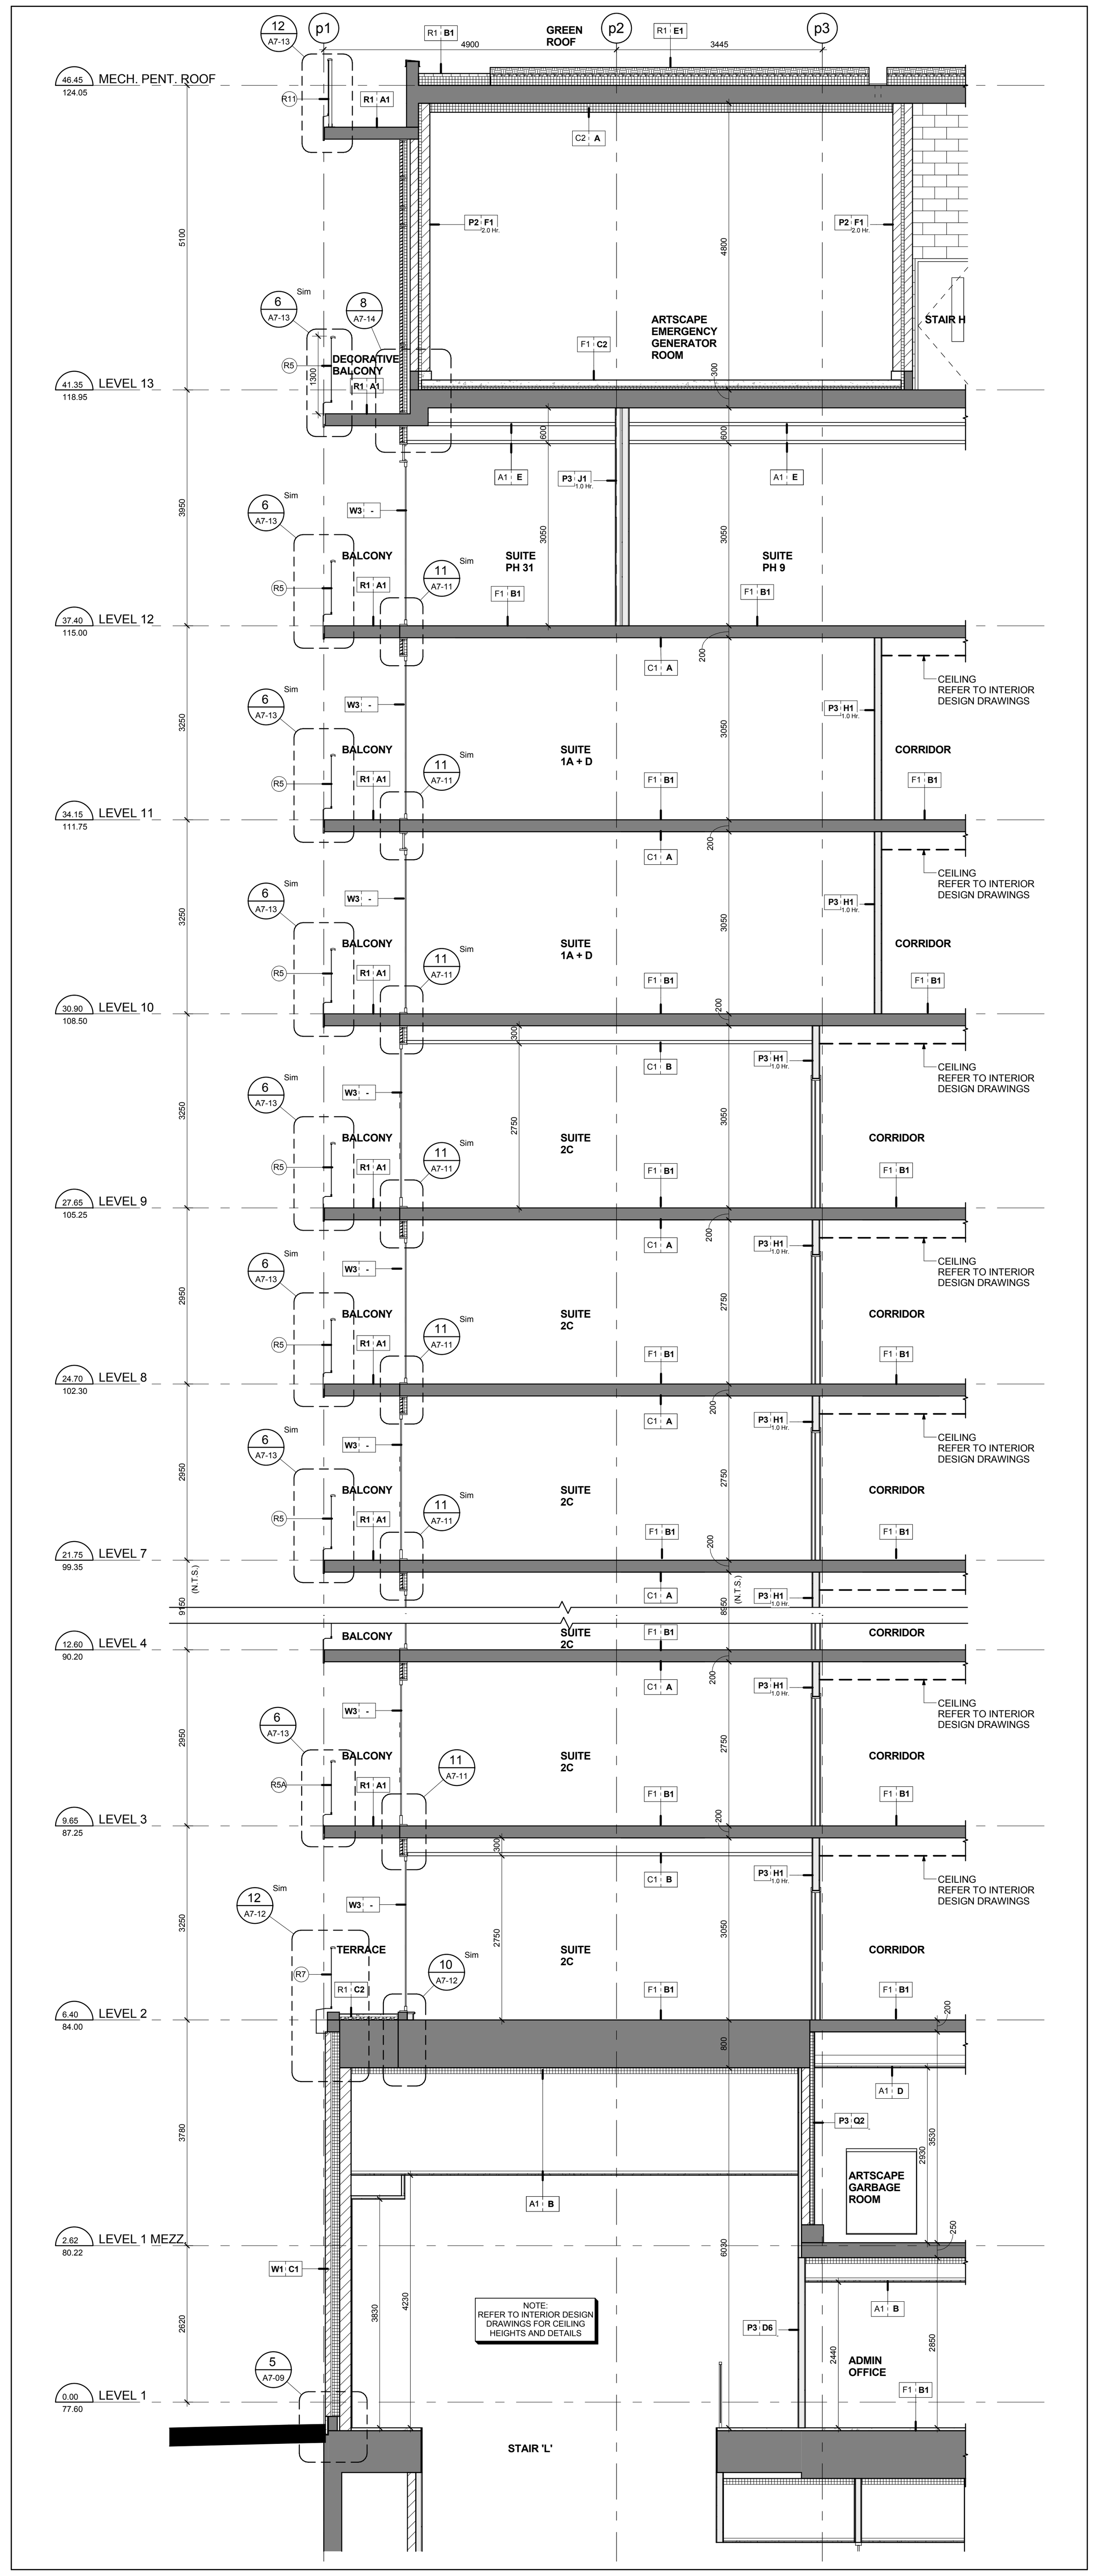

Section between Grids E & F North Side (6 / A7-01)
Scale: 1 : 50

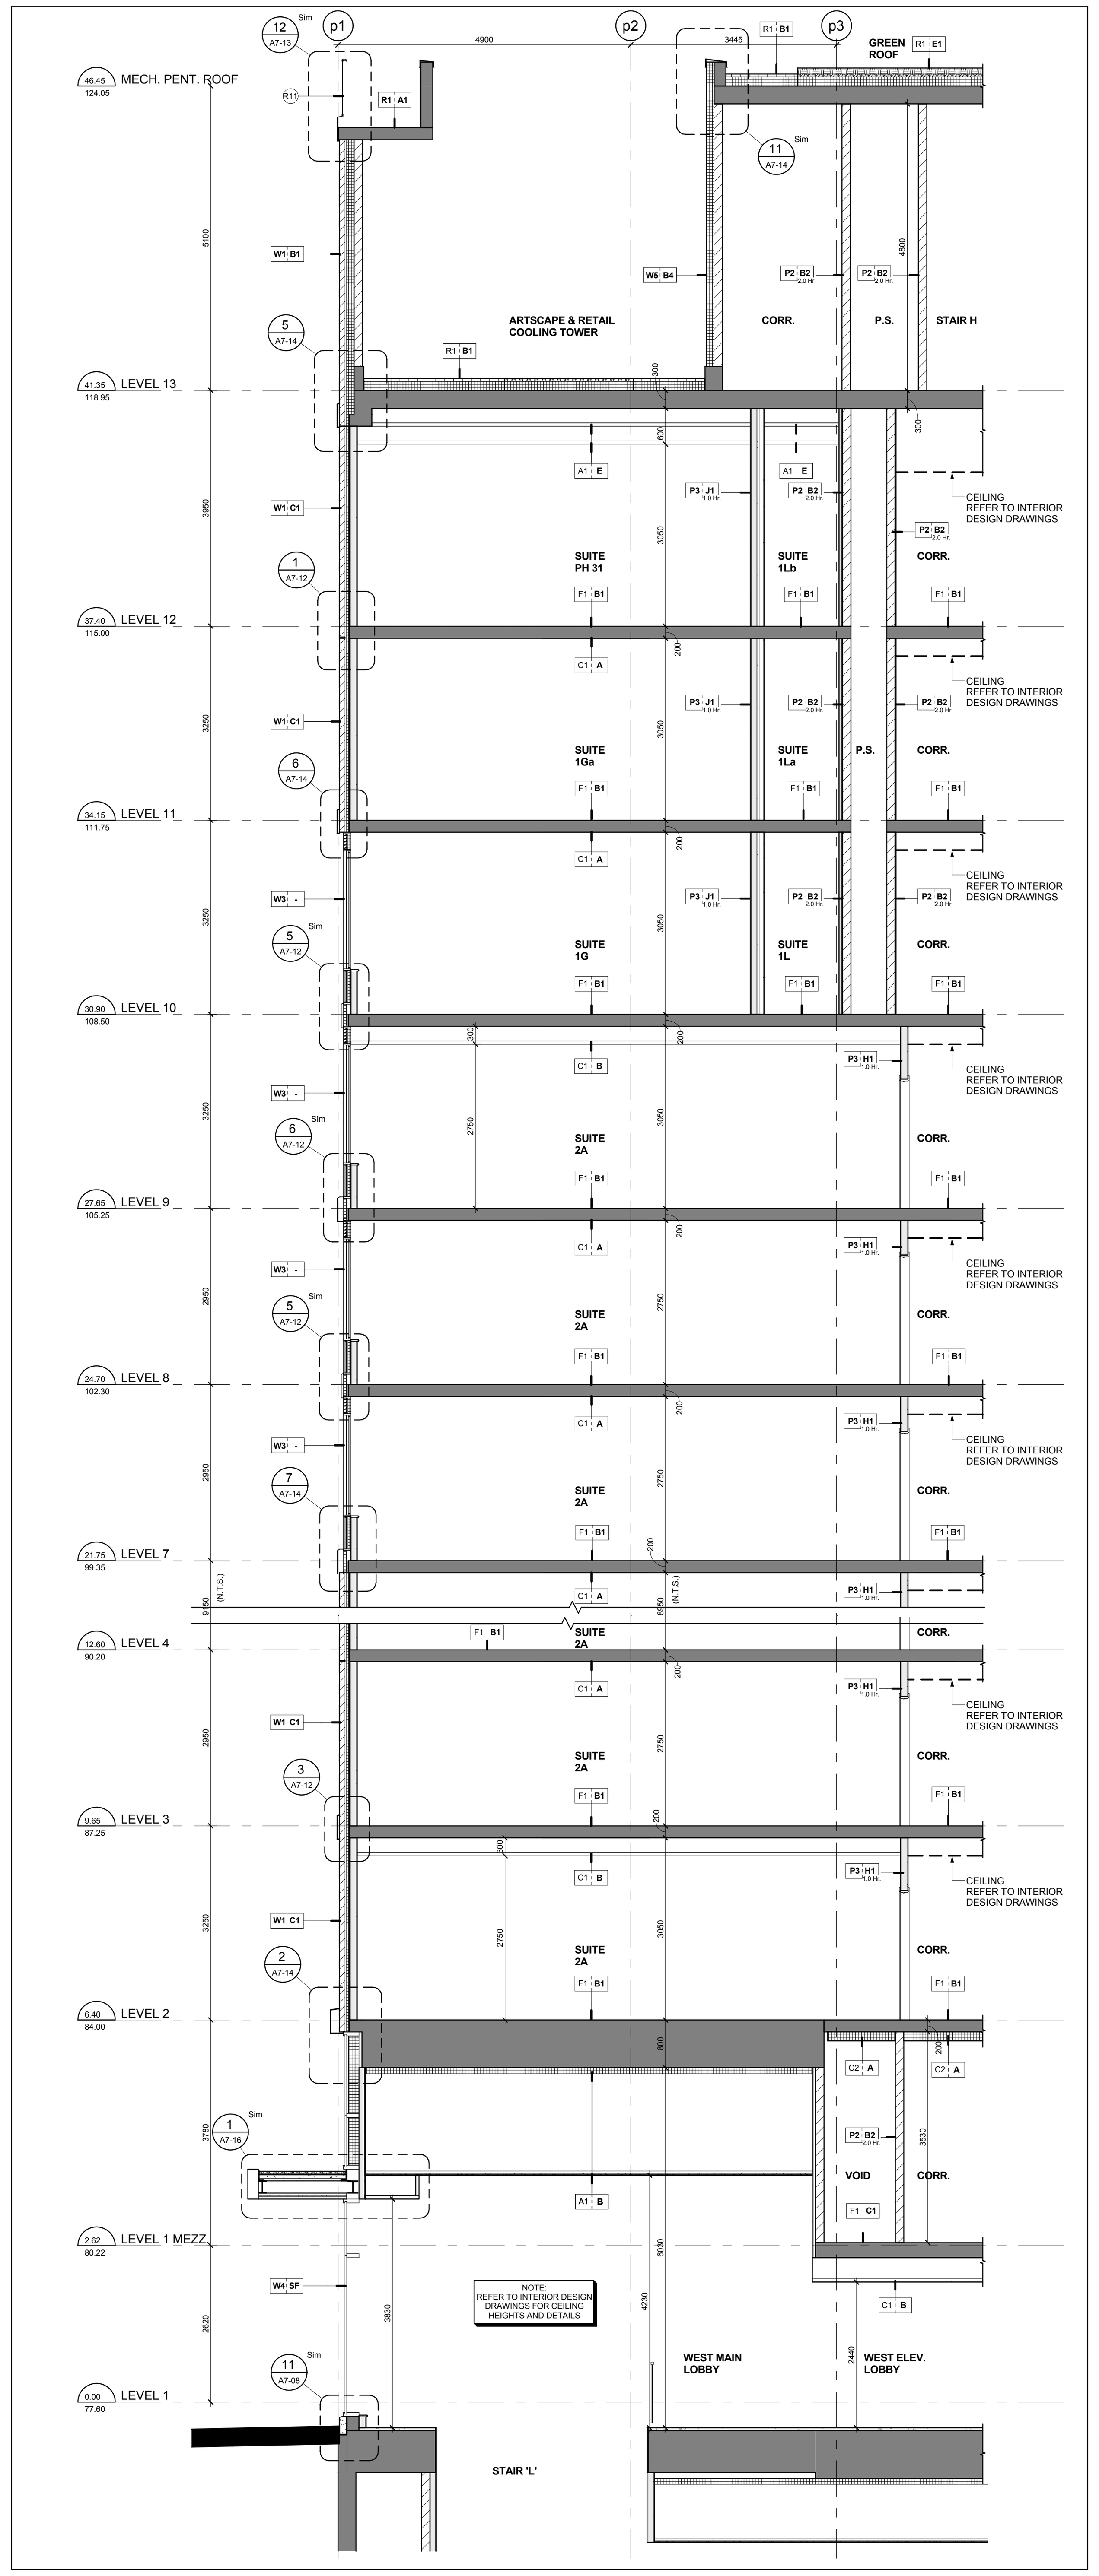

Section between Grids C & D North Side (5 / A7-01)
Scale: 1 : 50

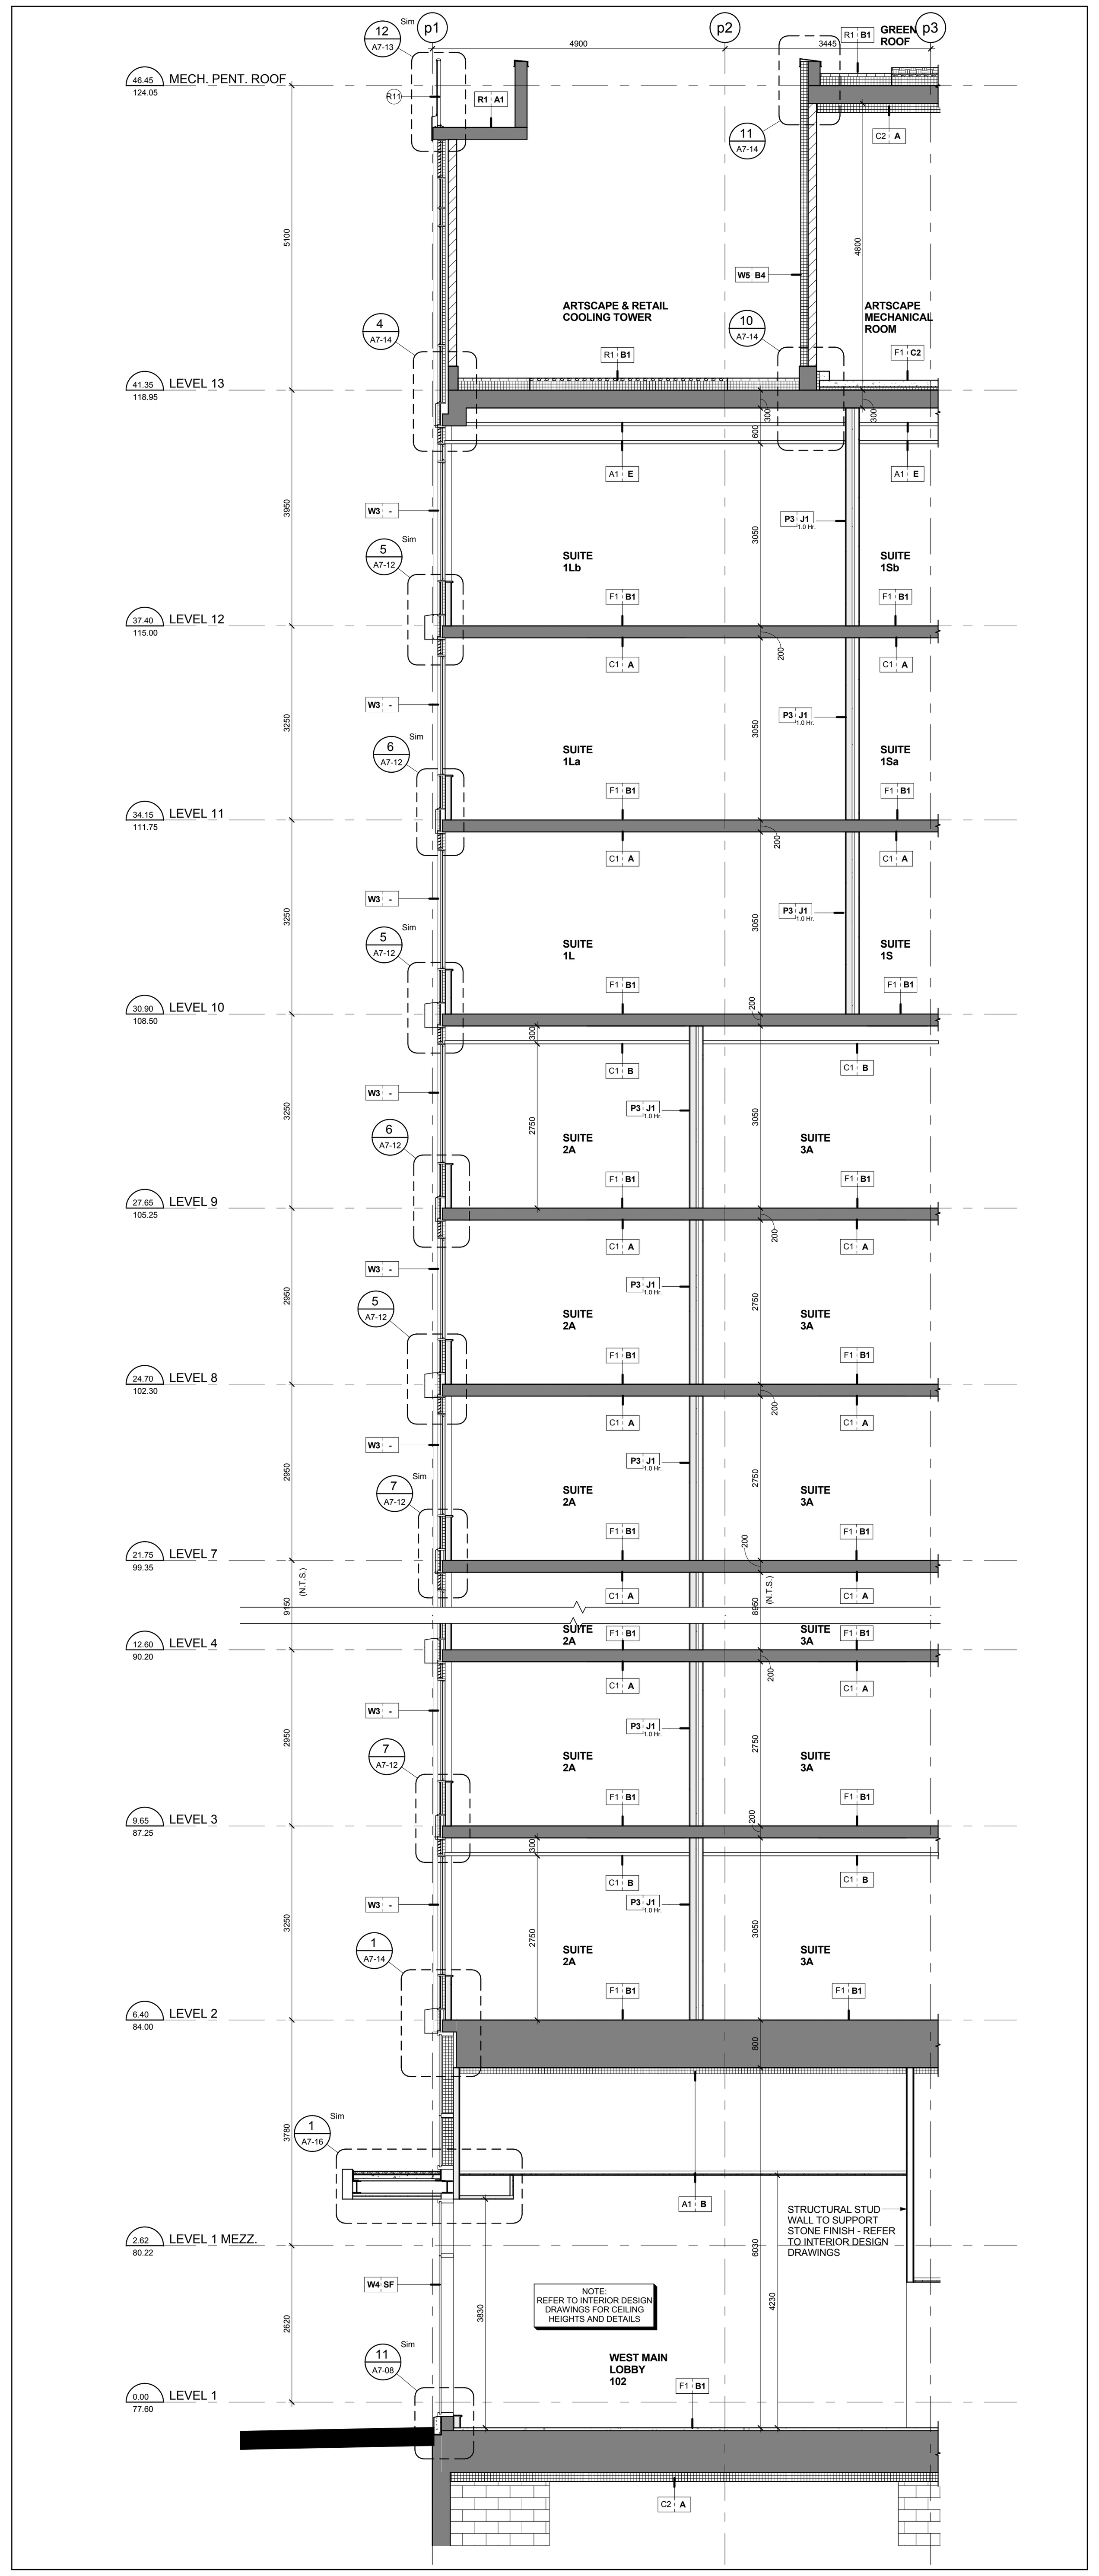

Section between Grids A & B North Side (4 / A7-01)
Scale: 1 : 50

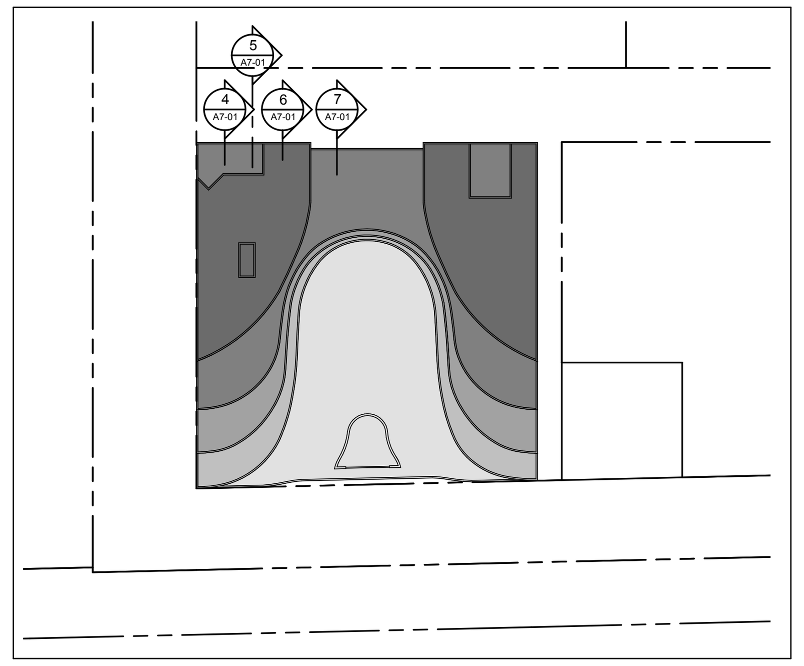

Wall Section Key Plan (2 / A7-01)
Scale: 1 : 700

EXTERIOR RAILING TYPE LEGEND

13148 - AQUAVISTA
UPDATED: JANUARY 14, 2016

R1 — ALUMINUM BALCONY RAILING WITH SLAB COVER - PROFILE 100x420mm
METAL: ALUMINUM
COLOUR: PPG UC106705XL DURANAR XL STEEL CITY SILVER
GLASS: CLEAR HEAT-SOAKED TEMPERED GLASS
REFER TO DETAIL: 1 / A7-13

R1A — ALUMINUM BALCONY RAILING WITH SLAB COVER - PROFILE 100x420mm BIRD FRIENDLY FRIT PATTERN
METAL: ALUMINUM
COLOUR: PPG UC106705XL DURANAR XL STEEL CITY SILVER
GLASS: CLEAR HEAT-SOAKED TEMPERED GLASS
FRIT PATTERN: WHITE FRIT 5MM DIAMETER DOTS IN 10CM SQUARE PATTERN
REFER TO DETAIL: 1 / A7-13
NOTE: REFER TO ELEVATIONS FOR LOCATION OF FRIT PATTERN

R2 — ALUMINUM BALCONY RAILING WITH SLAB COVER - PROFILE 200x420mm
METAL: ALUMINUM
COLOUR: PPG UC106705XL DURANAR XL STEEL CITY SILVER
GLASS: CLEAR HEAT-SOAKED TEMPERED GLASS
REFER TO DETAIL: 3 / A7-13

R3 — ALUMINUM BALCONY RAILING WITH SLAB COVER - PROFILE 85x420mm
METAL: ALUMINUM
COLOUR: PPG UC106705XL DURANAR XL STEEL CITY SILVER
GLASS: CLEAR HEAT-SOAKED TEMPERED GLASS
REFER TO DETAIL: 4 / A7-13

R3A — ALUMINUM BALCONY RAILING WITH SLAB COVER - PROFILE 85x420mm BIRD FRIENDLY FRIT PATTERN
METAL: ALUMINUM
COLOUR: PPG UC106705XL DURANAR XL STEEL CITY SILVER
GLASS: CLEAR HEAT-SOAKED TEMPERED GLASS
FRIT PATTERN: WHITE FRIT 5MM DIAMETER DOTS IN 10CM SQUARE PATTERN
REFER TO DETAIL: 4 / A7-13
NOTE: REFER TO ELEVATIONS FOR LOCATION OF FRIT PATTERN

R4 — ALUMINUM BALCONY RAILING WITH SLAB COVER - PROFILE 265x420mm
METAL: ALUMINUM
COLOUR: PPG UC106705XL DURANAR XL STEEL CITY SILVER
GLASS: CLEAR HEAT-SOAKED TEMPERED GLASS
REFER TO DETAIL: 5 / A7-13

R5 — ALUMINUM BALCONY RAILING WITH SLAB COVER - PROFILE 150x420mm
METAL: ALUMINUM
COLOUR: PPG UC106705XL DURANAR XL STEEL CITY SILVER
GLASS: CLEAR HEAT-SOAKED TEMPERED GLASS
REFER TO DETAIL: 6 / A7-13

R5A — ALUMINUM BALCONY RAILING WITH SLAB COVER - PROFILE 150x420mm BIRD FRIENDLY FRIT PATTERN
METAL: ALUMINUM
COLOUR: PPG UC106705XL DURANAR XL STEEL CITY SILVER
GLASS: CLEAR HEAT-SOAKED TEMPERED GLASS
FRIT PATTERN: WHITE FRIT 5MM DIAMETER DOTS IN 10CM SQUARE PATTERN
REFER TO DETAIL: 6 / A7-13
NOTE: REFER TO ELEVATIONS FOR LOCATION OF FRIT PATTERN

R6 — ALUMINUM TERRACE RAILING WITH SLAB COVER - PROFILE 200x420mm BIRD FRIENDLY FRIT PATTERN
METAL: ALUMINUM
COLOUR: PPG UC106705XL DURANAR XL STEEL CITY SILVER
GLASS: CLEAR HEAT-SOAKED TEMPERED GLASS
FRIT PATTERN: WHITE FRIT 5MM DIAMETER DOTS IN 10CM SQUARE PATTERN
REFER TO DETAIL: 7 / A7-13
NOTE: REFER TO ELEVATIONS FOR LOCATION OF FRIT PATTERN

R7 — ALUMINUM TERRACE RAILING WITH SLAB COVER - PROFILE 265x420mm BIRD FRIENDLY FRIT PATTERN
METAL: ALUMINUM
COLOUR: PPG UC106705XL DURANAR XL STEEL CITY SILVER
GLASS: CLEAR HEAT-SOAKED TEMPERED GLASS
FRIT PATTERN: WHITE FRIT 5MM DIAMETER DOTS IN 10CM SQUARE PATTERN
REFER TO DETAIL: 8 / A7-13
NOTE: REFER TO ELEVATIONS FOR LOCATION OF FRIT PATTERN

R8 — ALUMINUM TERRACE RAILING WITH SLAB COVER - PROFILE 100x420mm BIRD FRIENDLY FRIT PATTERN
METAL: ALUMINUM
COLOUR: PPG UC106705XL DURANAR XL STEEL CITY SILVER
GLASS: CLEAR HEAT-SOAKED TEMPERED GLASS
FRIT PATTERN: WHITE FRIT 5MM DIAMETER DOTS IN 10CM SQUARE PATTERN
REFER TO DETAIL: 9 / A7-13
NOTE: REFER TO ELEVATIONS FOR LOCATION OF FRIT PATTERN

R9 — ALUMINUM BALCONY RAILING WITH SLAB COVER - PROFILE 100x420mm
METAL: ALUMINUM
COLOUR: PPG UC106705XL DURANAR XL STEEL CITY SILVER
GLASS: CLEAR HEAT-SOAKED TEMPERED GLASS
REFER TO DETAIL: 10 / A7-13

R10 — ALUMINUM BALCONY RAILING WITH SLAB COVER - PROFILE 100x420mm
METAL: ALUMINUM
COLOUR: PPG UC106705XL DURANAR XL STEEL CITY SILVER
GLASS: CLEAR HEAT-SOAKED TEMPERED GLASS
REFER TO DETAIL: 11 / A7-13

R11 — ALUMINUM BALCONY RAILING WITH SLAB COVER - PROFILE 100x420mm SPANDREL GLASS
METAL: ALUMINUM
COLOUR: PPG UC106705XL DURANAR XL STEEL CITY SILVER
GLASS: CLEAR HEAT-SOAKED TEMPERED GLASS
SOLID FRIT VIRACON SUBDUED GRAY V903
REFER TO DETAIL: 12 / A7-13

R12 — ALUMINUM TERRACE RAILING WITH SLAB COVER - PROFILE 100x420mm
METAL: ALUMINUM
COLOUR: PPG UC106705XL DURANAR XL STEEL CITY SILVER
GLASS: CLEAR HEAT-SOAKED TEMPERED GLASS
REFER TO DETAIL: 1 / A7-13A

R12A — ALUMINUM TERRACE RAILING WITH SLAB COVER - PROFILE 100x420mm BIRD FRIENDLY FRIT PATTERN
METAL: ALUMINUM
COLOUR: PPG UC106705XL DURANAR XL STEEL CITY SILVER
GLASS: CLEAR HEAT-SOAKED TEMPERED GLASS
FRIT PATTERN: WHITE FRIT 5MM DIAMETER DOTS IN 10CM SQUARE PATTERN
REFER TO DETAIL: 1 / A7-13A
NOTE: REFER TO ELEVATIONS FOR LOCATION OF FRIT PATTERN

R13 — ALUMINUM TERRACE RAILING WITH SLAB COVER - PROFILE 100x420mm
METAL: ALUMINUM
COLOUR: PPG UC106705XL DURANAR XL STEEL CITY SILVER
GLASS: CLEAR HEAT-SOAKED TEMPERED GLASS
REFER TO DETAIL: 2 / A7-13A

R13A — ALUMINUM TERRACE RAILING WITH SLAB COVER - PROFILE 100x420mm BIRD FRIENDLY FRIT PATTERN
METAL: ALUMINUM
COLOUR: PPG UC106705XL DURANAR XL STEEL CITY SILVER
GLASS: CLEAR HEAT-SOAKED TEMPERED GLASS
FRIT PATTERN: WHITE FRIT 5MM DIAMETER DOTS IN 10CM SQUARE PATTERN
REFER TO DETAIL: 2 / A7-13A
NOTE: REFER TO ELEVATIONS FOR LOCATION OF FRIT PATTERN

R14 — ALUMINUM BALCONY OR TERRACE DIVIDER - ON CONCRETE
METAL: ALUMINUM
COLOUR: PPG UC106705XL DURANAR XL STEEL CITY SILVER
GLASS: OBSCURE TEMPERED GLASS
REFER TO DETAIL: 3 & 4 / A7-13A

Exterior Railing Type Legend (1 / A7-01)

Date: February 8, 2016

ONTARIO ASSOCIATION OF ARCHITECTS
CARLOS ANTUNES
LICENCE
4890
SEAL MUST BE SIGNED TO BE VALID
Roofing Tender

KIRKOR ARCHITECTS + PLANNERS
20 Martin Ross Avenue, Toronto, Ontario, M3J 2K8
T(416) 665-6060, F(416) 665-1234, www.kirkorarchitects.com

No.:	Revision	Date

No	Issued For	Date
4.	Roofing Tender	Feb. 8, 2016
3.	Tender	Oct. 15, 2015
2.	Building Permit	June 12, 2015
1.	Waterfront Toronto Review	May 1, 2015

AQUAVISTA
AT BAYSIDE TORONTO

Drawing Title
Wall Sections

Project
Hines TRIDEL®
AQUAVISTA
Block 3 - R3 & R4
263 Queens Quay East
Toronto, ON

Scale: As indicated
Drawn by: S.D.
Checked by: C.A.
Project No.: 13148
Date: February 8, 2016
Drawing No.: A7-01