CEILING NOTES:

1. TYPICAL GYPSUM BULKHEAD W/O ACOUSTIC INSULATION
2. CEILING TYPE C1 W/ ACOUSTIC INSULATION AT BATHROOMS AND LAUNDRY CLOSETS TYP.
3. KITCHEN BULKHEAD @ 2450mm AFF TYP. U.N.O. (@ 2290mm AFF ON LEVELS 3 AND 4)
4. ALL PLUMBING PENETRATING SLAB ABOVE TO BE WRAPPED W/ 38mm ACOUSTIC BATT EXCEPT IN BATHROOM CEILINGS.
5. PARTITIONS AROUND C1 CEILINGS TO BE FILLED W/ ACOUSTIC BATT ABOVE THE CEILING. EXTEND GYPSUM TO U/S SLAB ABOVE ON ONE SIDE OF PARTITION MIN.
6. WHERE PLUMBING FROM ABOVE IS LOCATED OVER A ROOM BELOW OTHER THAN A BATHROOM, PROVIDE AN INSULATED C1 CEILING, PLUS WRAP THE PLUMBING IN ACOUSTIC BATT.

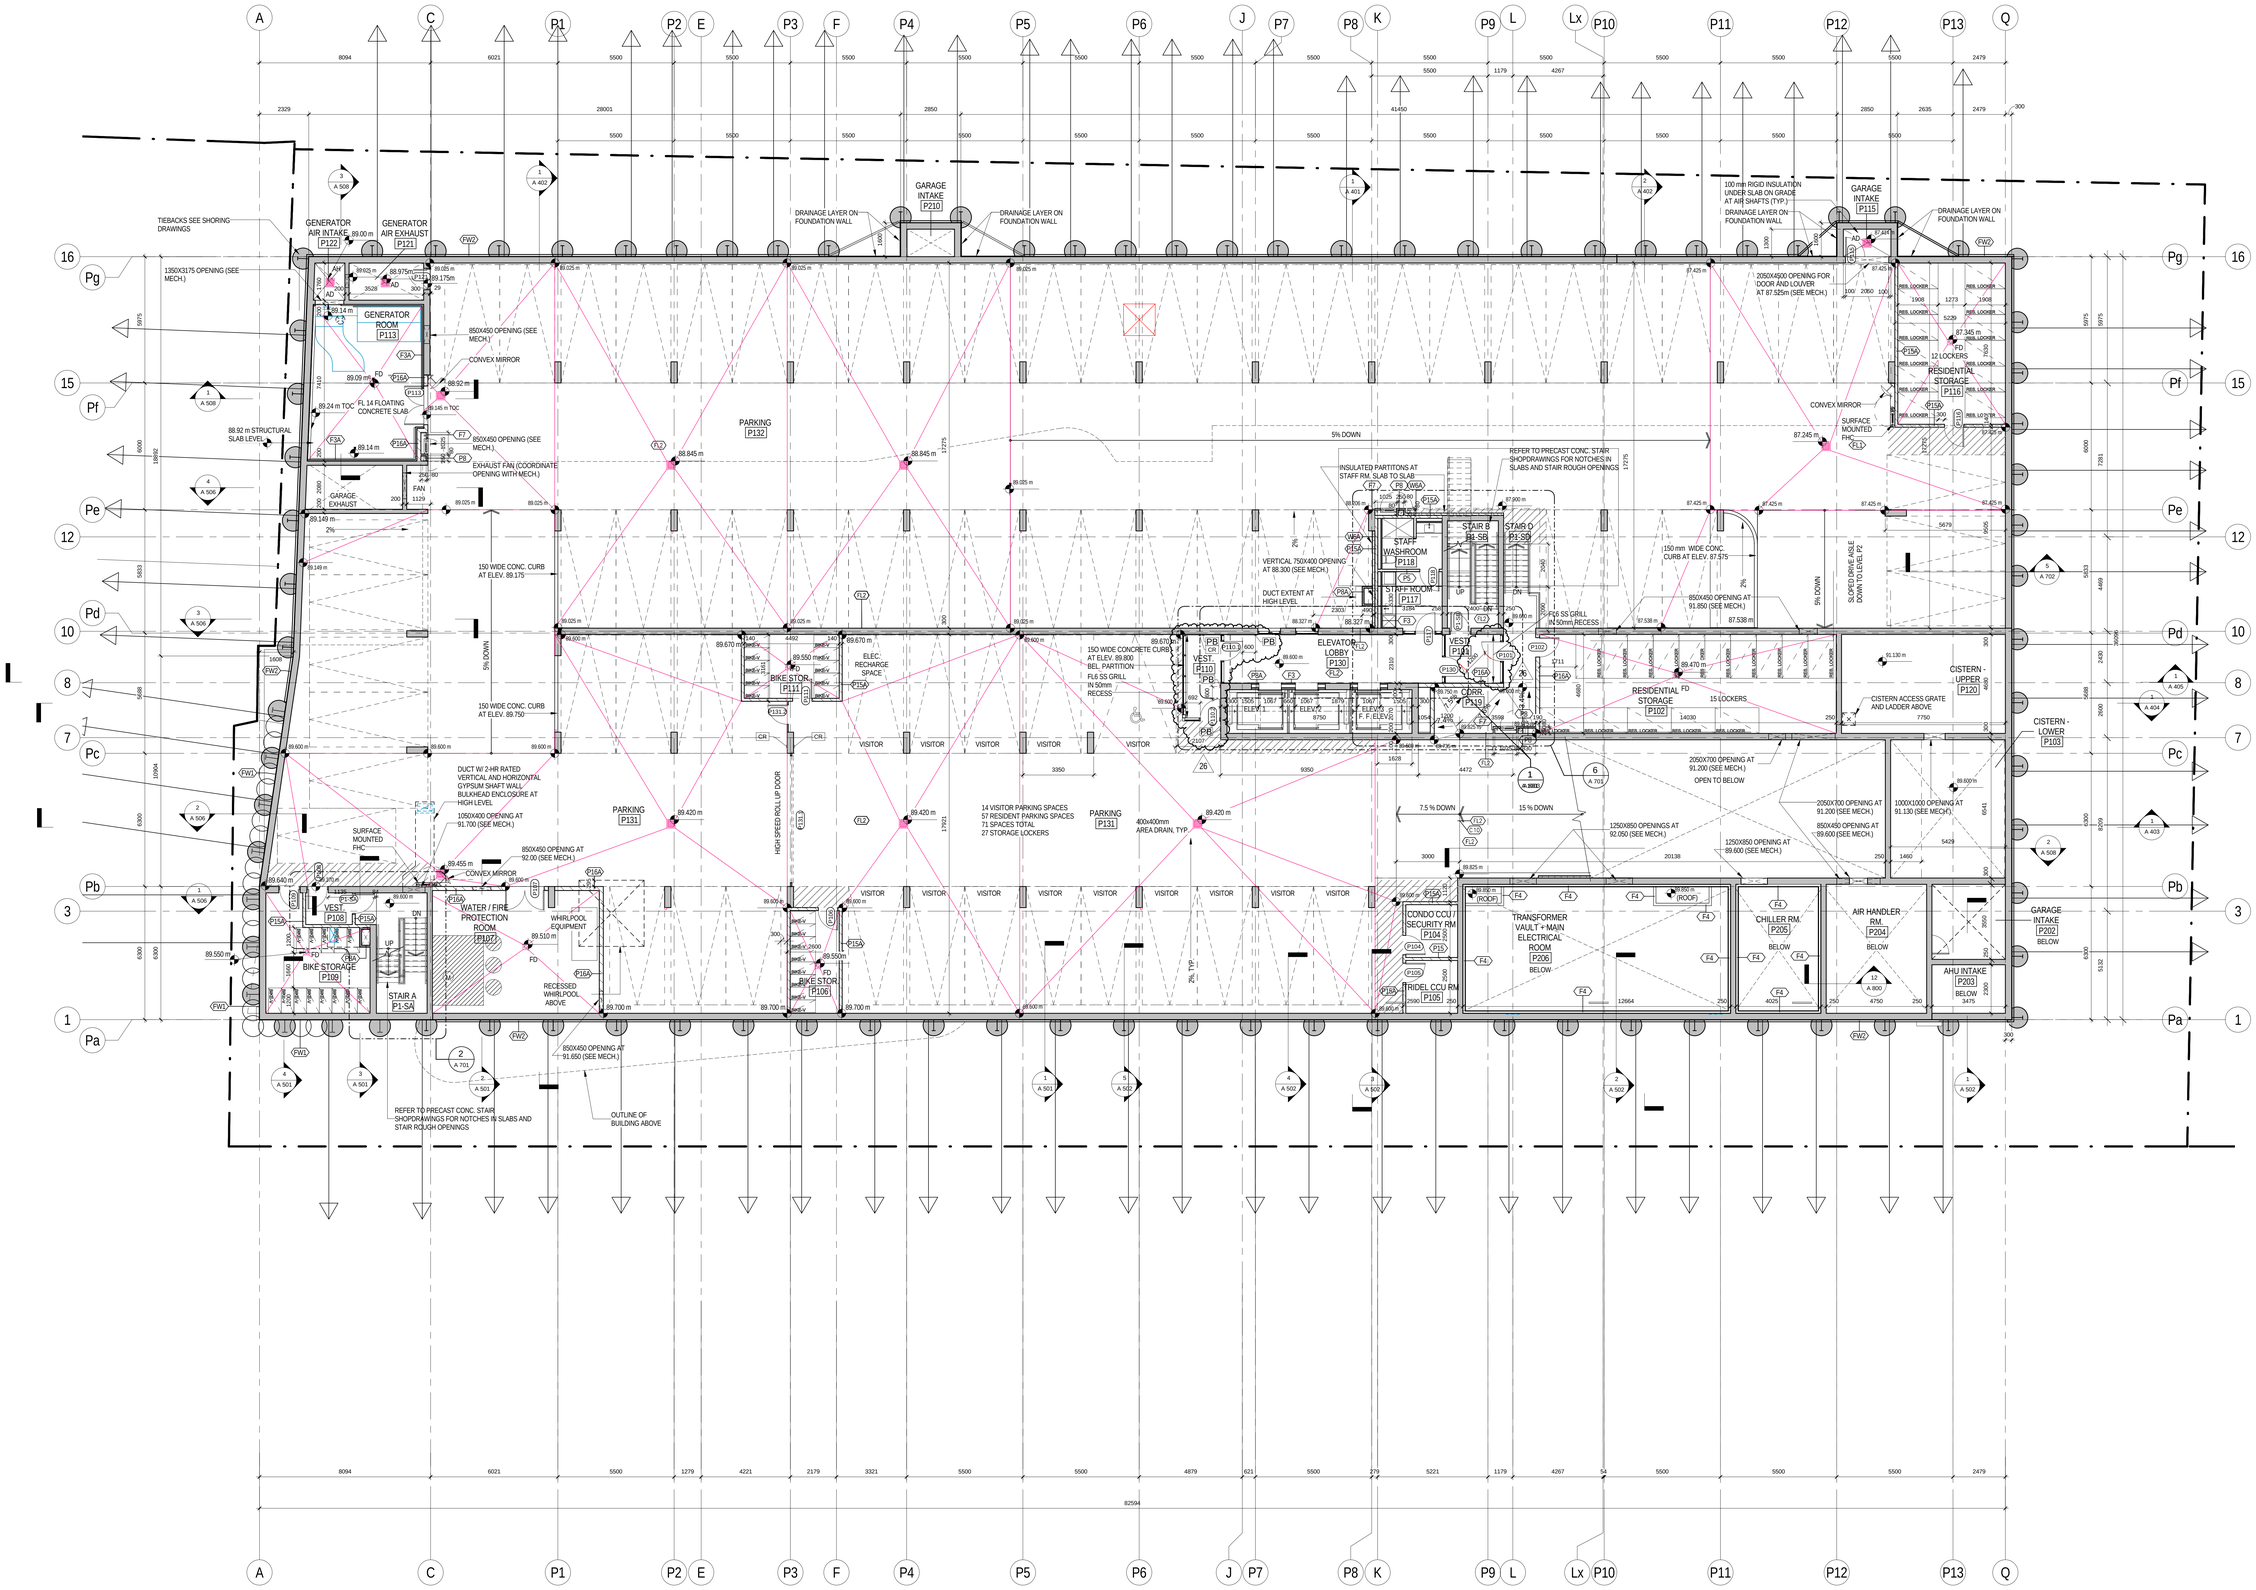


1 PARKING LEVEL P1
1 /A401 1 : 100

All drawings, specifications, related documents and design are the copyright property of the architect and must be returned upon request. Reproduction of the drawings, specifications, related documents and design in whole or in part is strictly forbidden without the architect's written permission.

This drawing, as an instrument of service, is provided by and is the property of Teeple Architects Inc. and shall be used only for the project named on this drawing and shall be reproduced and distributed by the contractor in responsibility for the coordination and verification of all dimensions contained herein and all measurements and conditions on the site shall be reported to the architect. The contractor shall report any discrepancies to the consultant in writing prior to the commencement of any affected work.

DO NOT SCALE THIS DRAWING

This drawing shall not be used for construction purposes unless countersigned.

Teeple Architects Inc.

SQ
SPADINA + QUEEN
TRIDEL®

METRIC SCALE DRAWING
FIRST FLOOR ELEV. +93.60m

| No. | ISSUED / REVISED FOR: | DATE: |
|---|---|---|
| 1 | Issued for SPA | 2013-03-26 |
| 2 | Issued for Coordination | 2013-04-11 |
| 3 | Issued for Coordination | 2013-04-17 |
| 4 | Reissued for SPA | 2014-01-10 |
| 5 | Issued for Coordination | 2014-03-28 |
| 6 | Issued for Elevator Tender | 2014-04-07 |
| 7 | Issued for Coordination | 2014-05-02 |
| 8 | Issued for 50% Completion | 2014-05-23 |
| 9 | Issued for Permit | 2014-05-30 |
| 10 | Issued for Coordination | 2014-06-23 |
| 11 | Reissued for Permit | 2014-07-10 |
| 12 | Reissued for Permit | 2014-08-22 |
| 13 | Issued for Tender | 2014-08-26 |
| 14 | Issued for Tender | 2014-09-22 |
| 15 | Issued for ASI 01 | 2015-03-05 |
| 16 | Issued for Flooring Tender | 2015-03-10 |
| 17 | Issued for ASI 02 | 2015-03-23 |
| 18 | Issued for Construction | 2015-04-29 |
| 19 | Issued for ASI 03 | 2015-05-04 |
| 20 | Issued for Tender | 2015-05-05 |
| 21 | Issued for ASI 03 R1 | 2015-05-20 |
| 22 | Issued for ASI 04 | 2015-06-17 |
| 23 | Issued for ASI 05 | 2015-07-13 |
| 24 | Issued for Drywall Tender | 2015-08-19 |
| 25 | Issued for ASI 13 | 2015-09-21 |
| 26 | Reissued for Permit | 2016-01-13 |

SQ ALEXANDRA PARK - BLOCK 11
38 CAMERON ST, TORONTO, ONTARIO M5T 2H2

| | |
|---|---|
| project no: | 12-115 |
| scale: | As indicated |
| drawn by: | TAI |
| reviewed by: | JH |
| date: | 2014-09-22 |


Teeple Architects
5 CAMERON STREET
416.598.0504 TEL
INFO@TEEPLEARCH.COM
TORONTO, ONTARIO
FAX 416.598.1705


LEVEL P1 PLAN

A 202