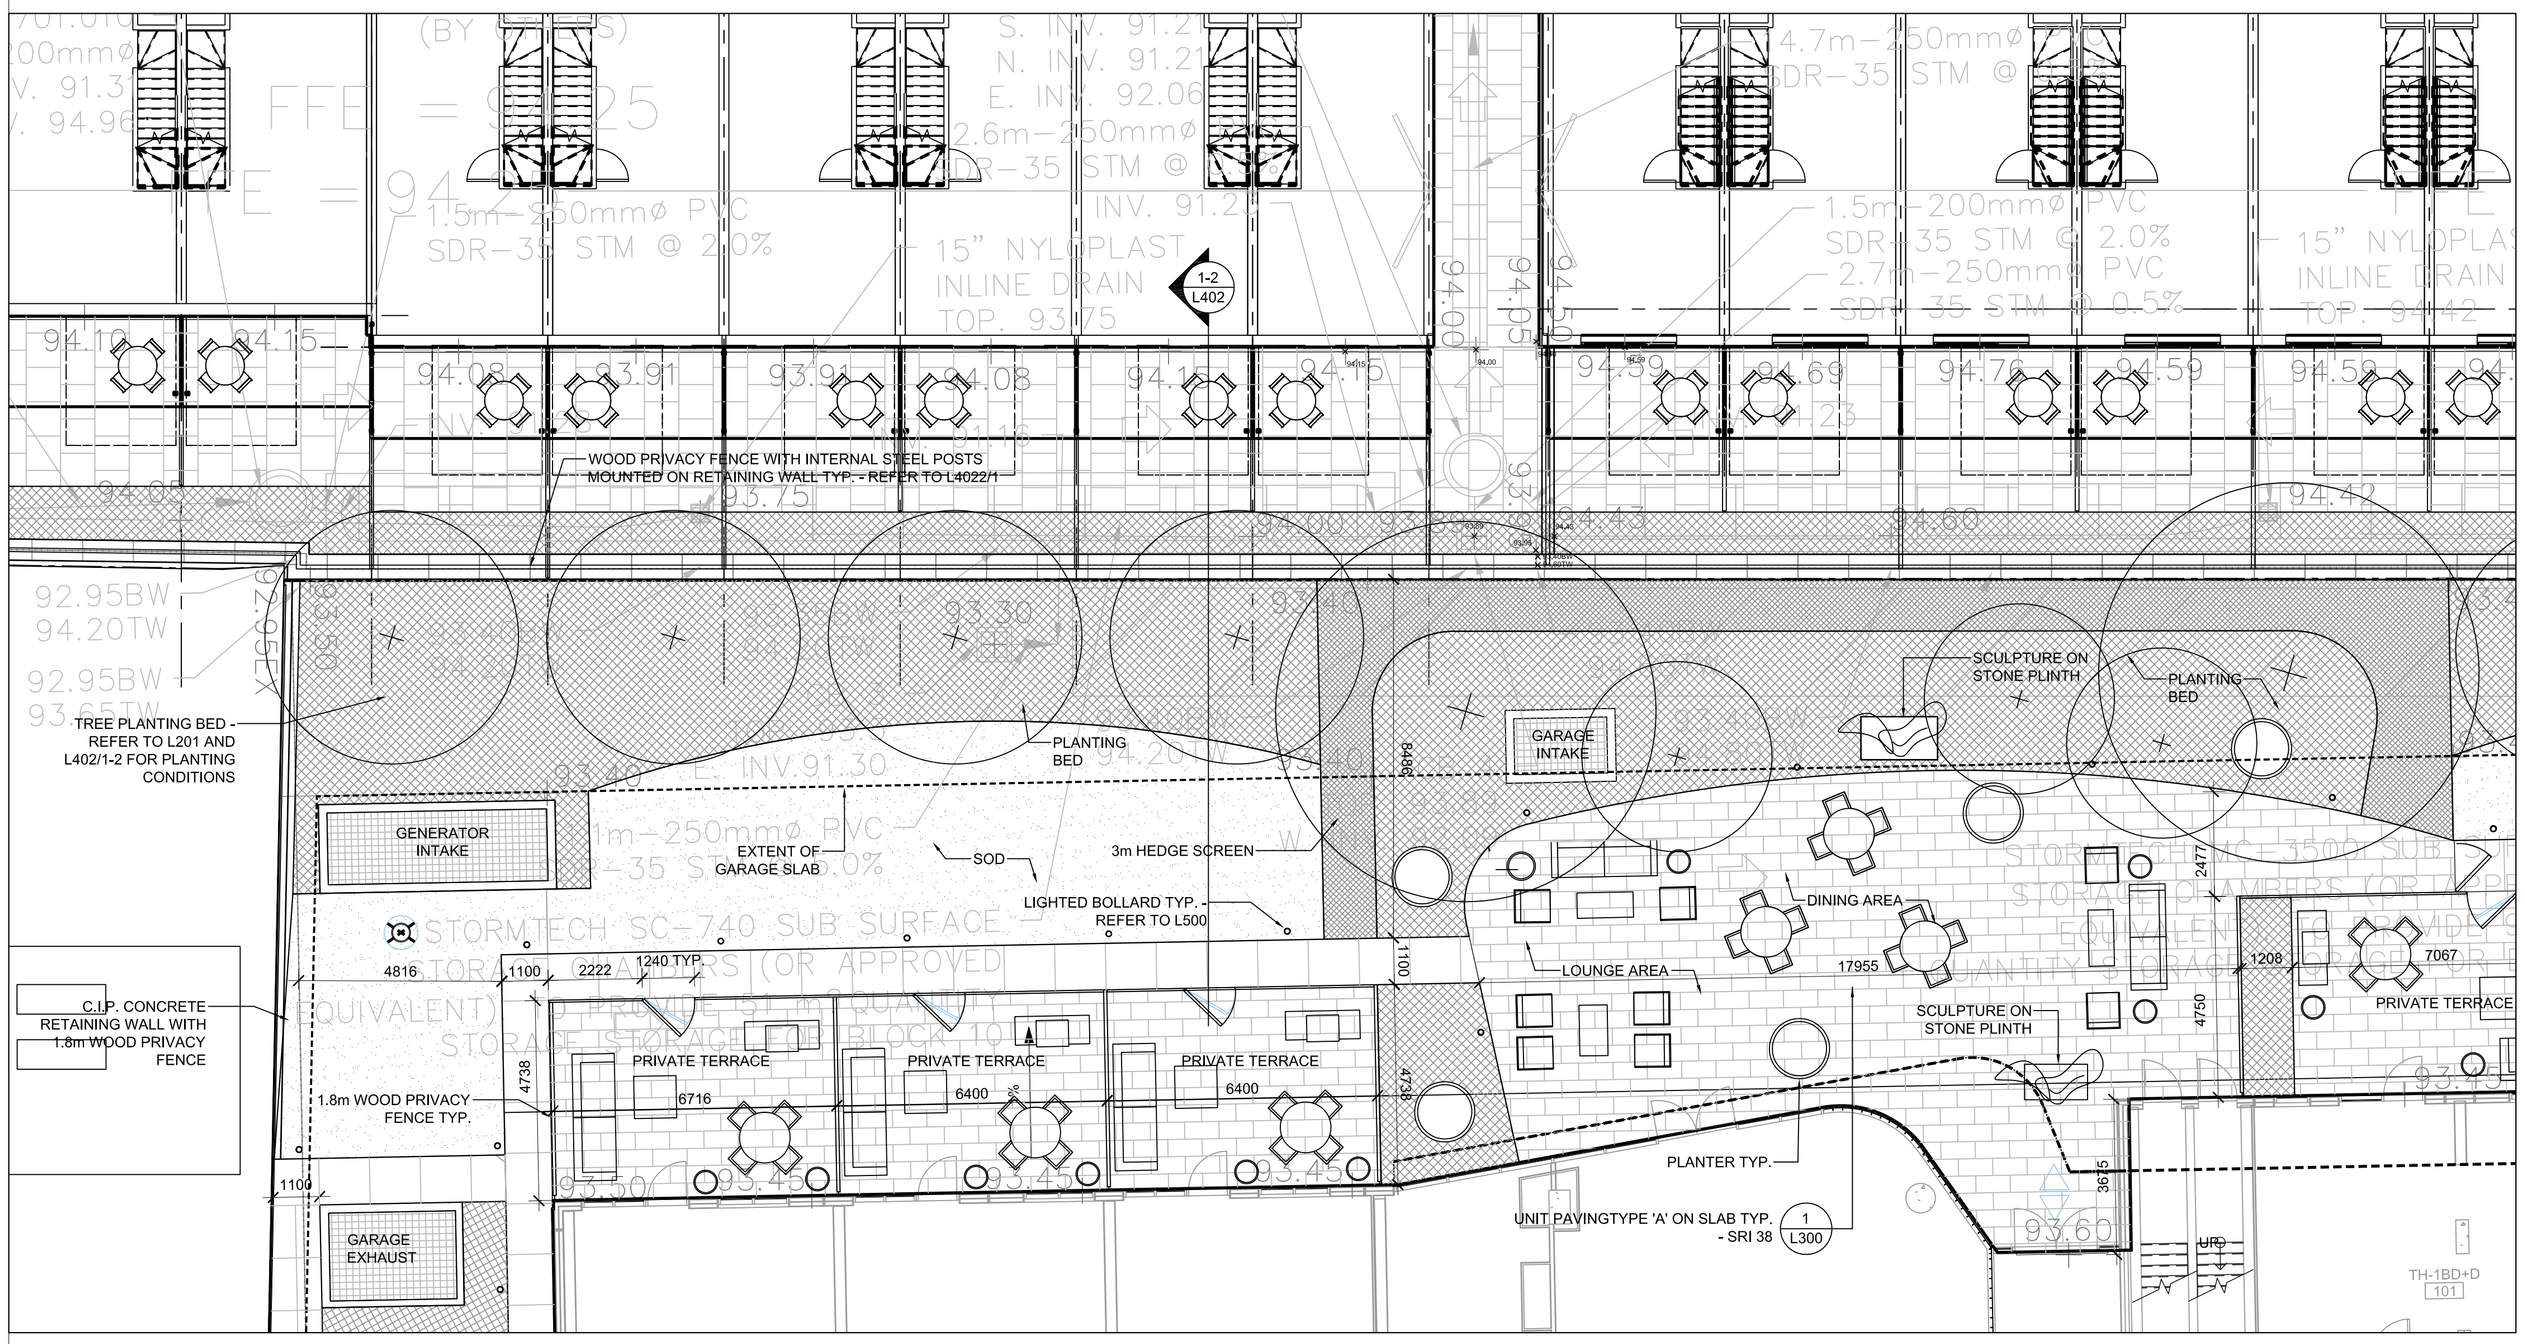

1 LANDSCAPE ENLARGEMENT
SCALE: 1 : 100

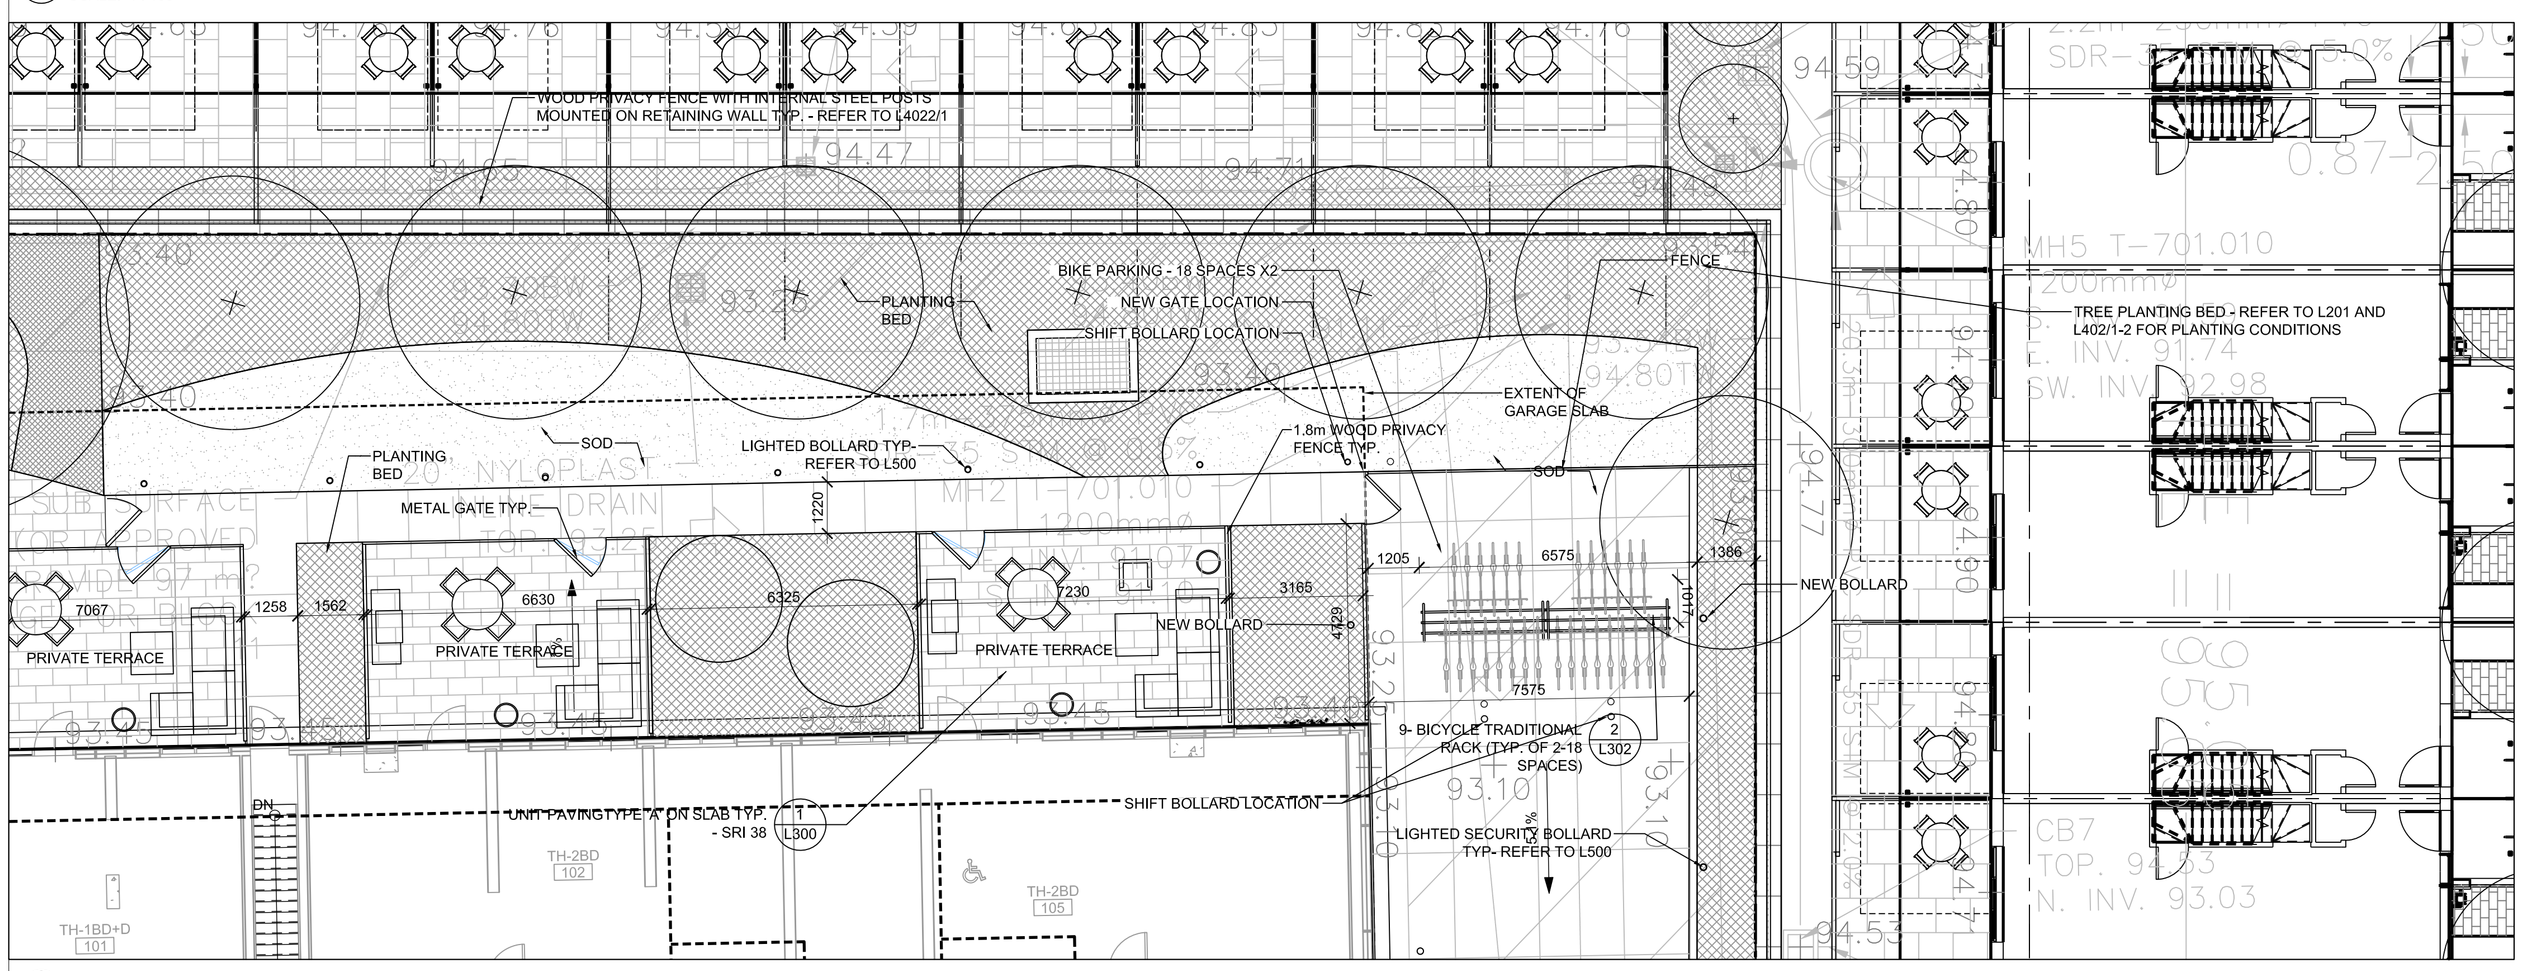

2 LANDSCAPE ENLARGEMENT
SCALE: 1 : 100

LEGEND

- PROPOSED TREE
- UNIT PAVING TYPE 'A'
- UNIT PAVING TYPE 'B'
- UNIT PAVING TYPE 'C'
- UNIT PAVING TYPE 'D'
- PLANTING BED
- HEDGE
- PRE-CAST CONCRETE BLOCK WALL
- PROPERTY LINE
- + 90.55 SPOT ELEVATION

ISSUE

5	2014-08-19	ISSUED FOR COORDINATION
4	2014-07-15	ISSUED FOR PERMIT COORDINATION
3	2014-01-10	RE-ISSUED FOR SITE PLAN APPROVAL
2	2013-03-26	ISSUED FOR SITE PLAN APPROVAL
1	2013-03-18	ISSUED FOR COORDINATION

ONTARIO ASSOCIATION OF LANDSCAPE ARCHITECTS
JANET ROSENBERG
OALA MEMBER

Janet Rosenberg & Studio
Landscape Architecture and Urban Design
t 416 656 6665 f 416 656 5756 www.jrstudio.ca
148 Kenwood Avenue, Toronto Ontario M6C 2S3 Canada

TRIDEL

TORONTO COMMUNITY HOUSING CORPORATION

ALEXANDRA PARK
PHASE 1A

LANDSCAPE LAYOUT PLAN

SCALE:	1:100
DRAWN:	JRS
CHECKED:	
PROJECT NUMBER:	13-101
DRAWING DATE:	2013-02-28

L102