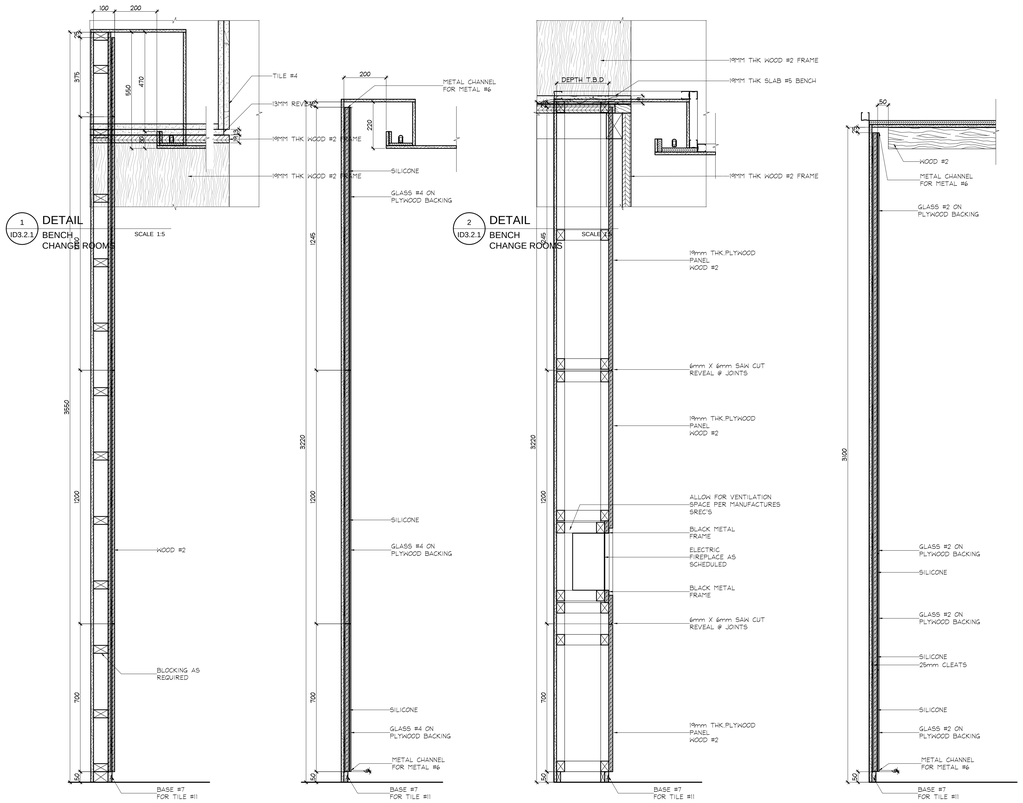


1 ID3.2.1 DETAIL BENCH CHANGE ROOMS

2 ID3.2.1 DETAIL BENCH CHANGE ROOMS

1 ID3.2.0 WALL SECTION 1ST FLOOR LOBBY SCALE 1:10

2 ID3.2.0 WALL SECTION 1ST FLOOR LOBBY SCALE 1:10

3 ID3.2.0 WALL SECTION @ LOBBY FIREPLACE 1ST FLOOR LOBBY SCALE 1:10

4 ID3.2.0 WALL SECTION 1ST FLOOR LOBBY SCALE 1:10

OMITTED

5 ID3.2.0 WALL SECTION @ TV BEHIND CONCERGE 1ST FLOOR LOBBY SCALE 1:10

OMITTED

6 ID3.2.0 WALL SECTION 1ST FLOOR MAILROOM SCALE 1:10

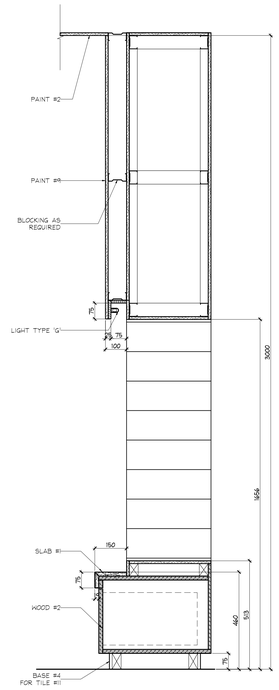


7 ID3.2.0 WALL SECTION 1ST FLOOR MAILROOM SCALE 1:10

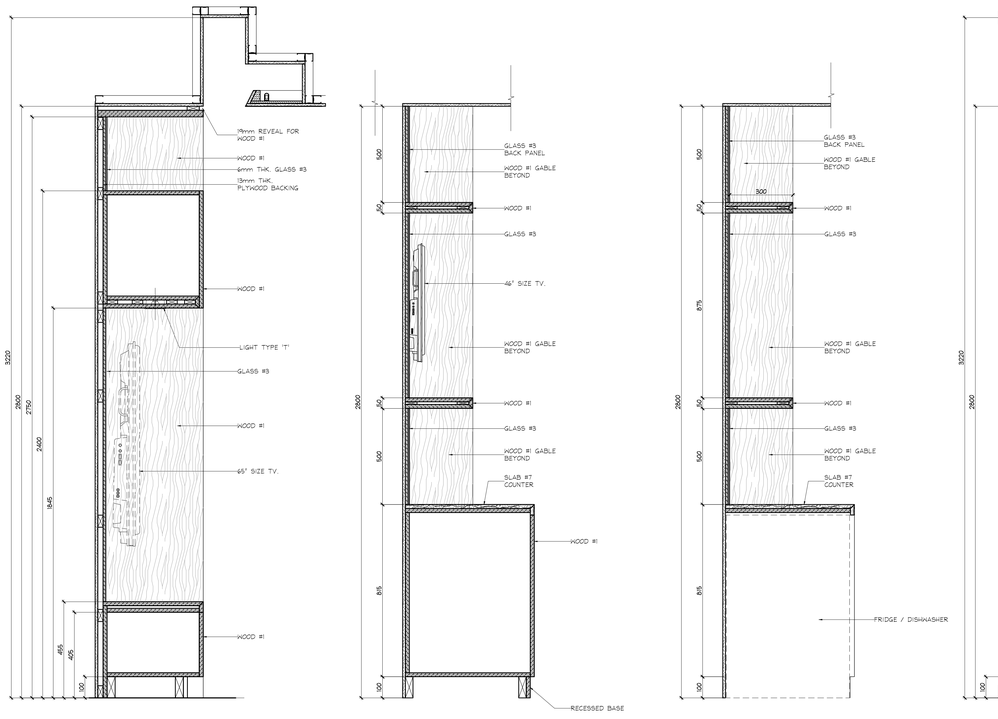


8 ID3.2.0 WALL SECTION 1ST FLOOR PARTY ROOM SCALE 1:10

9 ID3.2.0 WALL SECTION @ TV 1ST FLOOR PARTY ROOM SCALE 1:10

10 ID3.2.0 WALL SECTION 1ST FLOOR PARTY ROOM SCALE 1:10

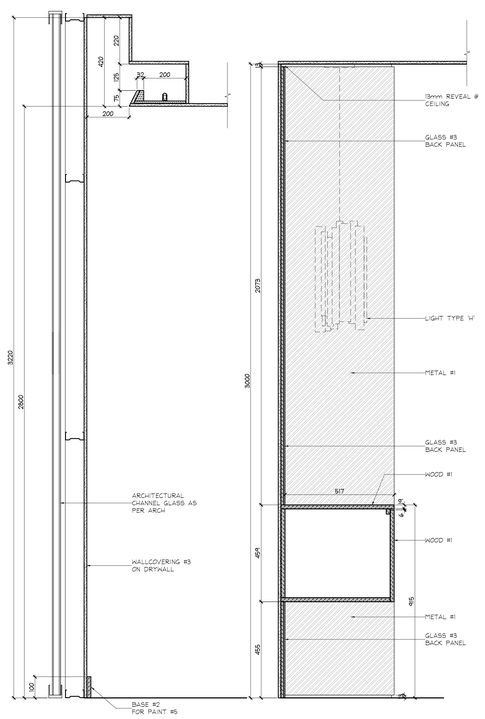


11 ID3.2.0 WALL SECTION 1ST FLOOR PARTY ROOM SCALE 1:10

12 ID3.2.0 SECTION @ MIRROR 1ST FLOOR DINING ROOM SCALE 1:10

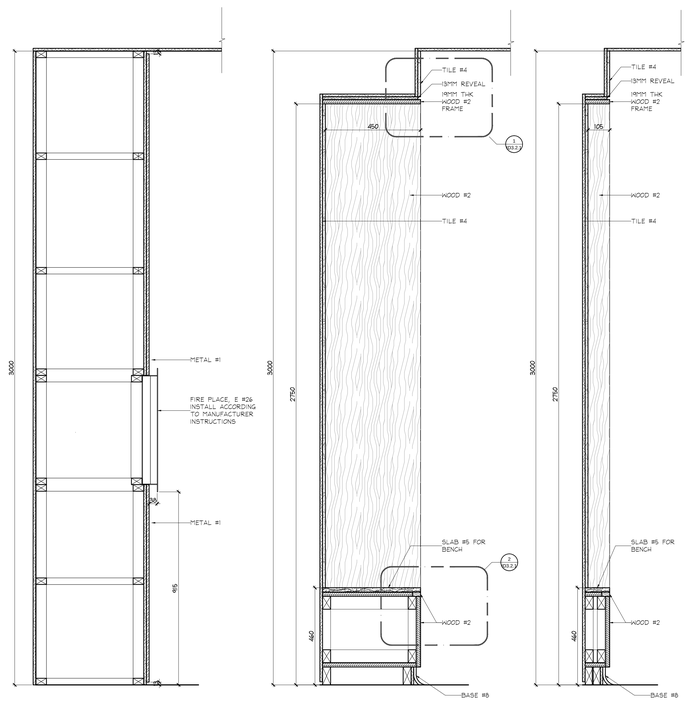


13 ID3.2.0 SECTION @ FIRE PLACE 1ST FLOOR DINING ROOM SCALE 1:10

14 ID3.2.0 SECTION @ BENCH 1ST FLOOR CHANGE ROOMS SCALE 1:10

15 ID3.2.0 SECTION @ BENCH 1ST FLOOR CHANGE ROOMS SCALE 1:10

**DO NOT SCALE DRAWINGS.**

CONTRACTOR MUST VERIFY ALL DRAWINGS, DIMENSIONS, DETAILS AND SPECIFICATIONS, AND REPORT ANY DISCREPANCIES TO *UNION 31 INC.* BEFORE PROCEEDING WITH WORK. MATERIALS MAY NOT BE SUBSTITUTED WITHOUT WRITTEN APPROVAL FROM *UNION 31 INC.*

ALL DRAWINGS AND SPECIFICATIONS ARE INSTRUMENTS OF SERVICE AND THE PROPERTY OF *UNION 31 INC.* WHICH MUST BE RETURNED AT THE COMPLETION OF THE WORK.

PRINTED: 20-Aug-15

| NO. | DATE | COMMENTS | INI |
|---|---|---|---|
| 11 | 20 AUG / 15 | ISSUED FOR DRYWALL TENDER | CB |
| 10 | 15 JULY / 15 | ISSUED FOR TRIM CARPENTRY TENDER | CB |
| 09 | 16 JUNE / 15 | ISSUED FOR FINISH CARPENTRY | CB |
| 03 | 06 MAR / 15 | ISSUED FOR TILE TENDER | AP |
| 02 | 26 JAN / 15 | ISSUED FOR TENDER | AP |

REVISIONS:


UNION31

**UNION31 INC.**
183 BATHURST STREET, STE 201
TORONTO, ON, M5T 2R7, CANADA
TEL: 416-597-1576 FAX: 416-597-2139


PROJECT NAME:
ALEXANDRA PARK
MAIN BUILDING
BLOCK 11
ON, Canada

PROJECT NO.: 13-949

DRAWING/S:
WALL SECTIONS

DATE STARTED: 07 AUG / 13
SCALE: AS NOTED
DRAWN BY: SM
APPROVED BY: KC

DRAWING NO.: ID 3.2.0