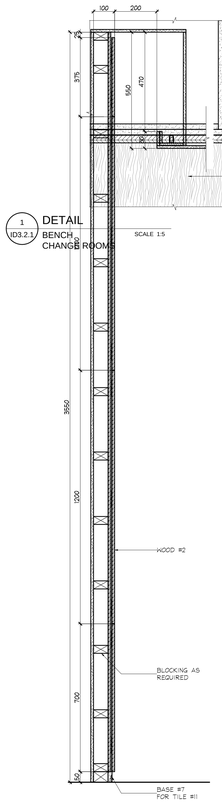

1 ID3.2.1 DETAIL
BENCH
CHANGE ROOMS
SCALE 1:5

1 ID3.2.0 WALL SECTION
1ST FLOOR
LOBBY
SCALE 1:10

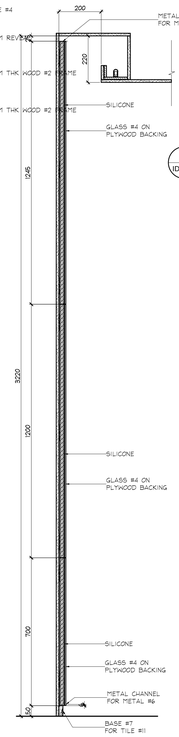

2 ID3.2.0 WALL SECTION
1ST FLOOR
LOBBY
SCALE 1:10

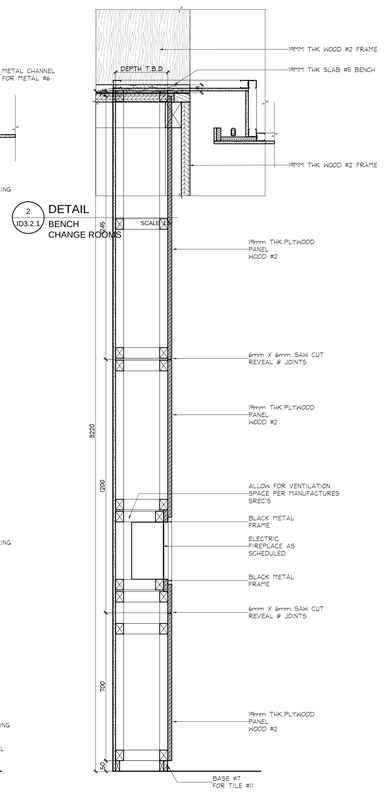

2 ID3.2.1 DETAIL
BENCH
CHANGE ROOMS
SCALE 1:5

3 ID3.2.0 WALL SECTION @ LOBBY FIREPLACE
1ST FLOOR
LOBBY
SCALE 1:10

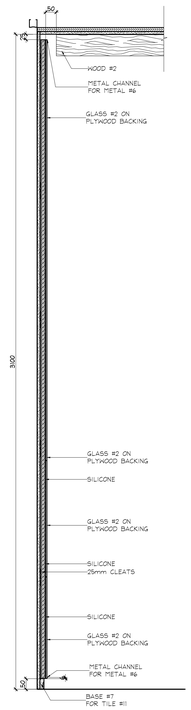

4 ID3.2.0 WALL SECTION
1ST FLOOR
LOBBY
SCALE 1:10

OMITTED

5 ID3.2.0 WALL SECTION @ TV BEHIND CONCERGE
1ST FLOOR
LOBBY
SCALE 1:10

OMITTED

6 ID3.2.0 WALL SECTION
1ST FLOOR
MAILROOM
SCALE 1:10

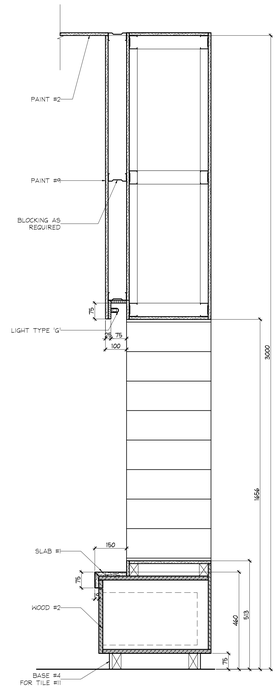

7 ID3.2.0 WALL SECTION
1ST FLOOR
MAILROOM
SCALE 1:10

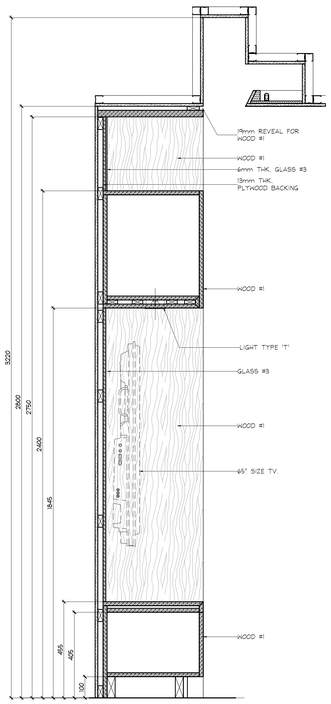

8 ID3.2.0 WALL SECTION
1ST FLOOR
PARTY ROOM
SCALE 1:10

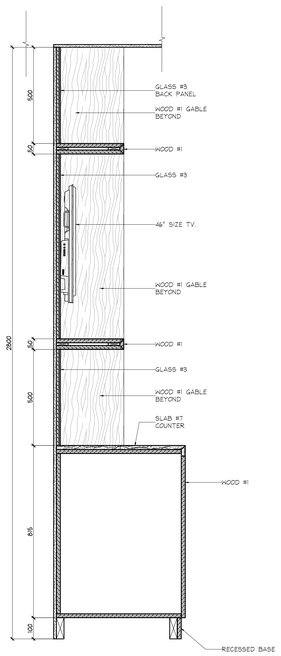

9 ID3.2.0 WALL SECTION @ TV
1ST FLOOR
PARTY ROOM
SCALE 1:10

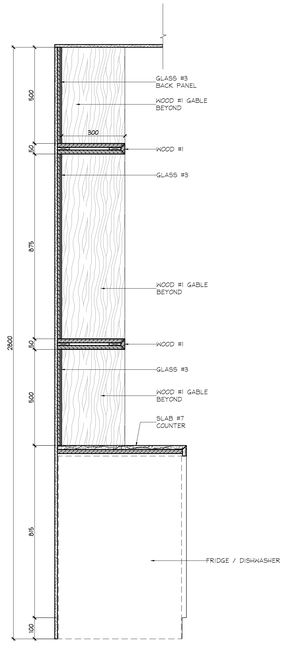

10 ID3.2.0 WALL SECTION
1ST FLOOR
PARTY ROOM
SCALE 1:10

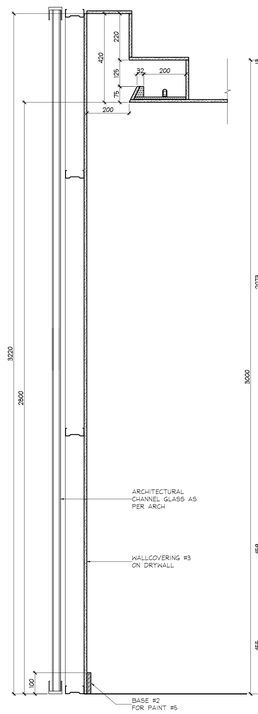

11 ID3.2.0 WALL SECTION
1ST FLOOR
PARTY ROOM
SCALE 1:10

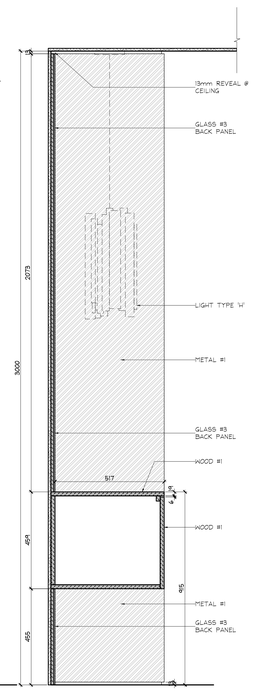

12 ID3.2.0 SECTION @ MIRROR
1ST FLOOR
DINING ROOM
SCALE 1:10

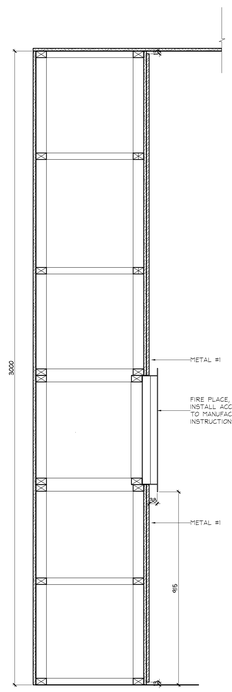

13 ID3.2.0 SECTION @ FIRE PLACE
1ST FLOOR
DINING ROOM
SCALE 1:10

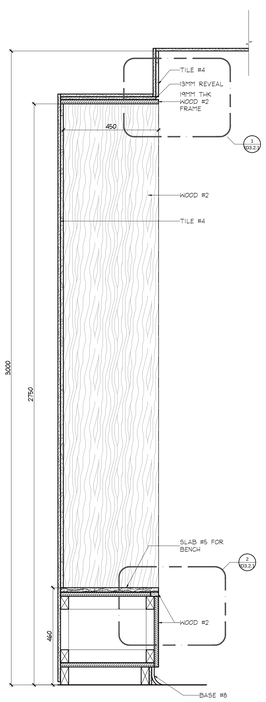

14 ID3.2.0 SECTION @ BENCH
1ST FLOOR
CHANGE ROOMS
SCALE 1:10

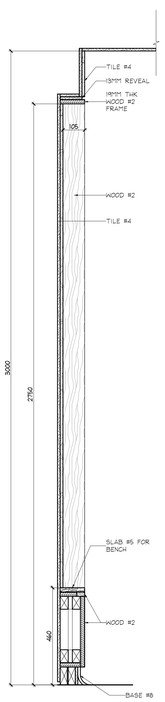

15 ID3.2.0 SECTION @ BENCH
1ST FLOOR
CHANGE ROOMS
SCALE 1:10

DO NOT SCALE DRAWINGS.

CONTRACTOR MUST VERIFY ALL DRAWINGS, DIMENSIONS, DETAILS AND SPECIFICATIONS, AND REPORT ANY DISCREPANCIES TO *UNION 31 INC.* BEFORE PROCEEDING WITH WORK. MATERIALS MAY NOT BE SUBSTITUTED WITHOUT WRITTEN APPROVAL FROM *UNION 31 INC.*

ALL DRAWINGS AND SPECIFICATIONS ARE INSTRUMENTS OF SERVICE AND THE PROPERTY OF *UNION 31 INC.* WHICH MUST BE RETURNED AT THE COMPLETION OF THE WORK.

PRINTED: 24-Aug-15

NO.	DATE	COMMENTS	INI
13	24 AUG / 15	RE- ISSUED FOR DRYWALL TENDER	CB
11	20 AUG / 15	ISSUED FOR DRYWALL TENDER	CB
10	15 JULY / 15	ISSUED FOR TRIM CARPENTRY TENDER	CB
09	16 JUNE / 15	ISSUED FOR FINISH CARPENTRY	CB
03	06 MAR / 15	ISSUED FOR TILE TENDER	AP
02	26 JAN / 15	ISSUED FOR TENDER	AP

REVISIONS:

UNION31 INC.
183 BATHURST STREET, STE 201
TORONTO, ON, M5T 2R7, CANADA
TEL: 416-597-1576 FAX: 416-597-2139

PROJECT NAME:
ALEXANDRA PARK
MAIN BUILDING
BLOCK 11
ON, Canada

PROJECT NO.: 13-949

DRAWING/S:
WALL SECTIONS

DATE STARTED: 07 AUG / 13
SCALE: AS NOTED
DRAWN BY: SM
APPROVED BY: KC

DRAWING NO.: ID 3.2.0