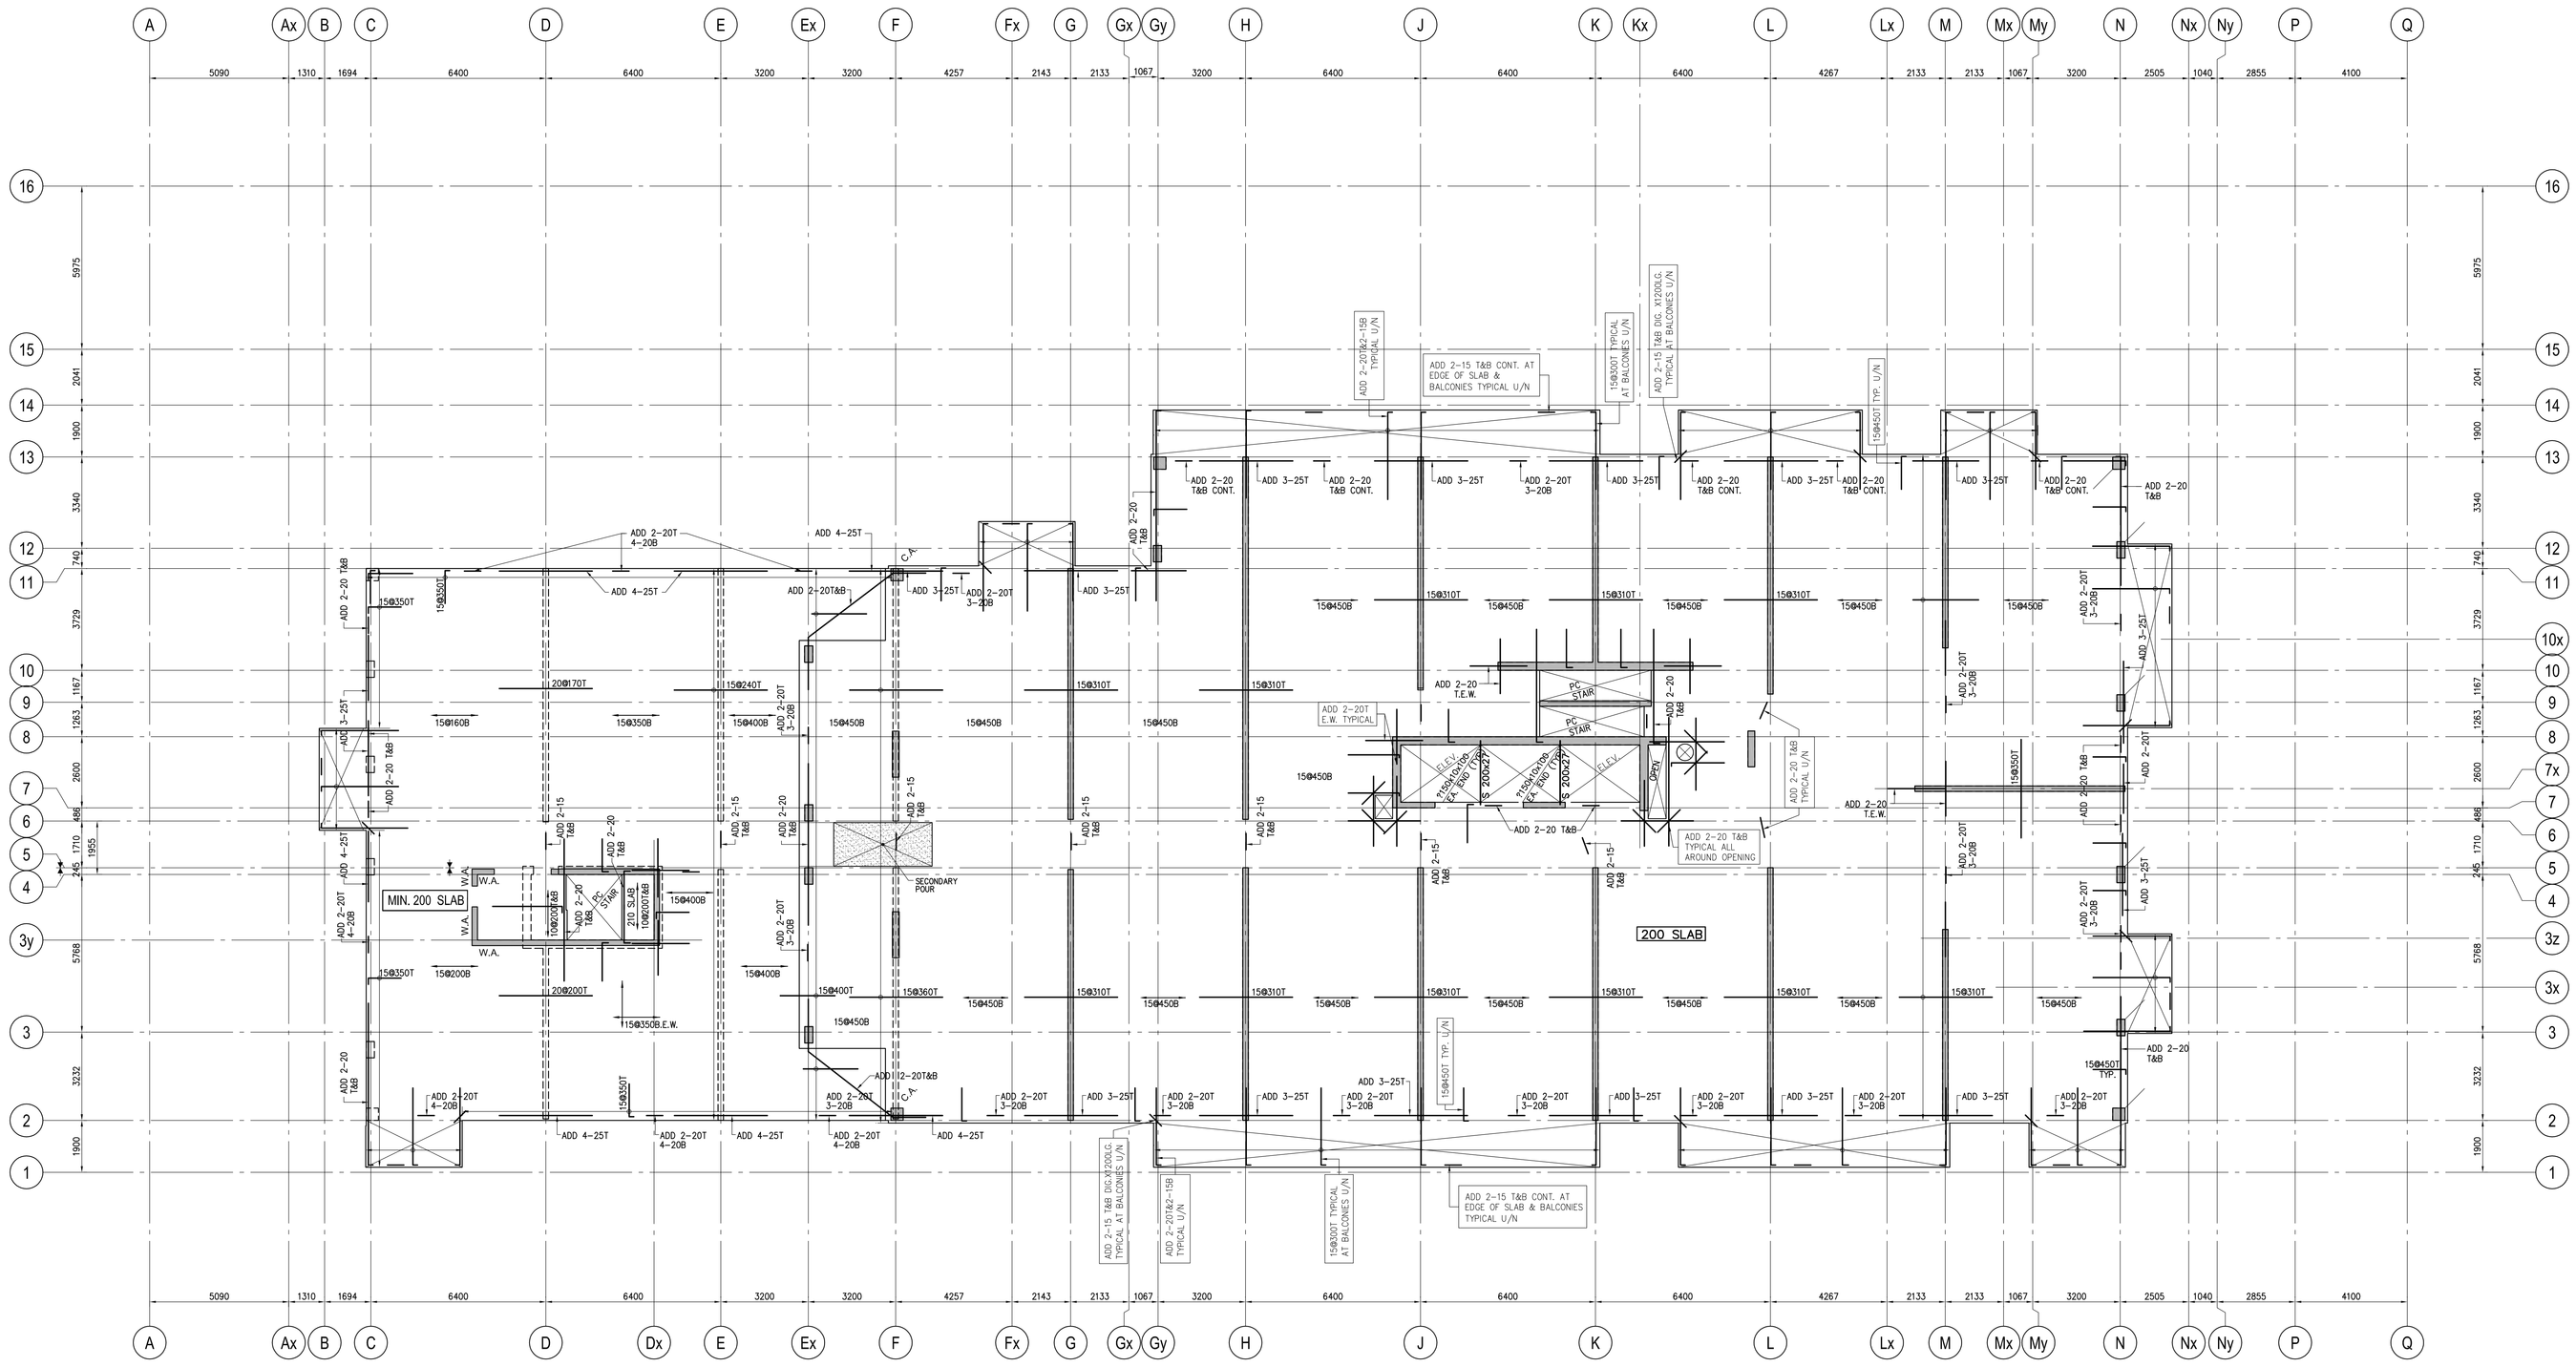
MIN. 200 SLAB
200 SLAB
210 SLAB
SECONDARY POUR
W.A.
ADD 2-15 T.&B. CONT. AT EDGE OF SLAB & BALCONIES TYPICAL U/N
ADD 2-15 T&B DIC. X1200.C. TYPICAL AT BALCONIES U/N
ADD 2-20 T&B TYPICAL ALL AROUND OPENING
ADD 2-20T E.W. TYPICAL
ADD 2-20 T.E.W.
ADD 2-20 T&B TYPICAL U/N
ADD 2-20 T&B CONT.
ADD 3-25T
ADD 2-20T 3-20B
ADD 4-25T
ADD 2-20T 4-20B
ADD 2-20 T&B
ADD 2-15 T&B
ADD 2-20T 3-20B
15Ø450T TYP. U/N
15Ø450T TYPICAL AT BALCONIES U/N
ADD 2-15 T&B DIC. X1200.C. TYPICAL AT BALCONIES U/N
ADD 2-20T&2-15B TYPICAL U/N
ADD 2-15 T&B CONT. AT EDGE OF SLAB & BALCONIES TYPICAL U/N
15Ø350B.E.W.
20Ø200T
15Ø350T
15Ø200B
15Ø400B
15Ø400T
15Ø360T
15Ø310T
15Ø450B
15Ø160B
15Ø240T
15Ø350B
15Ø350T
15Ø350T
15Ø450T
15Ø450T
15Ø450