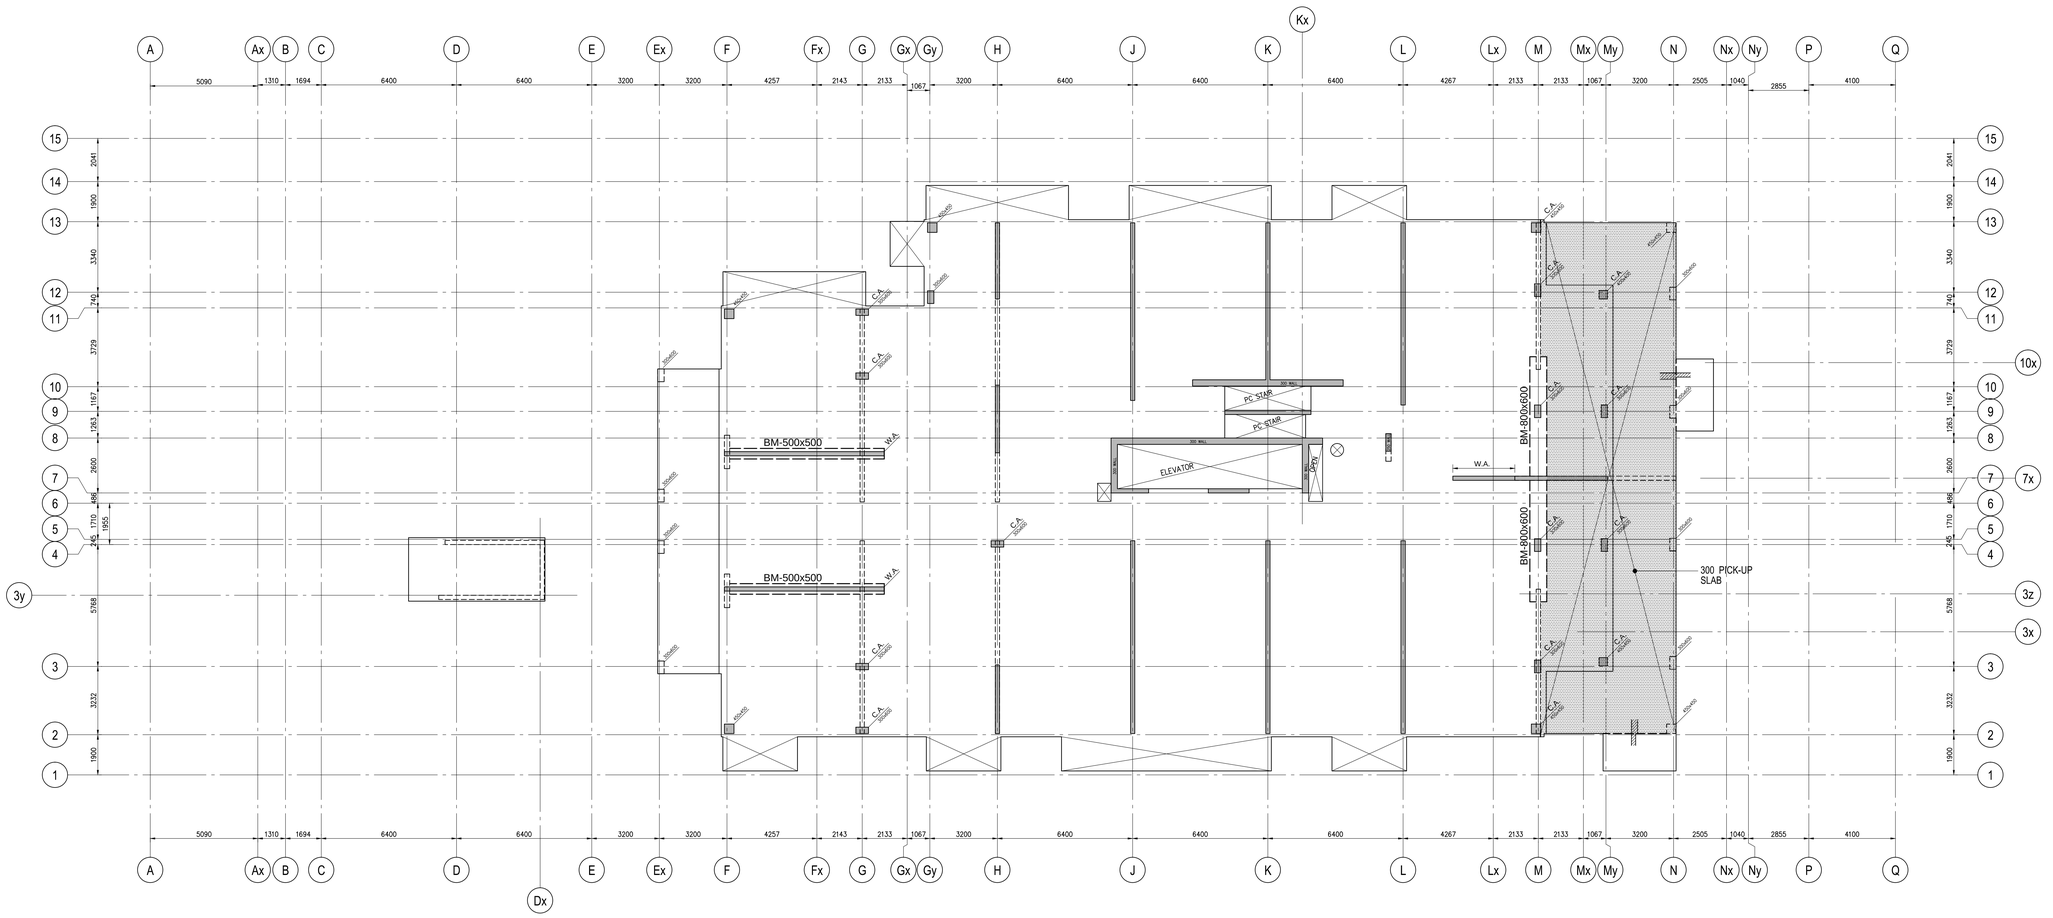

10th FLOOR FRAMING PLAN

SCALE 1 : 100

1. TOP OF ROUGH SLAB IS 0mm BELOW FINISHED FLOOR EXCEPT AS CROSSED AND NOTED ON PLAN.
2. FOR LIVE LOADS SEE GENERAL NOTES ON DRAWING S-001.
3. CONCRETE STRENGTH AT 28 DAYS SHALL BE 30 MPa. CONCRETE AT BALCONIES AND TERRACES EXPOSED TO WEATHER SHALL BE 30 MPa (MIN.) WITH 6% to 8% ENTRAINED AIR.
4. MINIMUM YIELD STRESS FOR REINFORCING STEEL SHALL BE 400 MPa.
5. TEMPERATURE REINFORCING FOR : 200 SLAB IS 10@250.
6. NO OPENINGS LARGER THAN 300x300 ARE ALLOWED IN SLAB OTHER THAN THOSE SHOWN ON DRAWINGS.
7. SEE COLUMN & WALL SCHEDULE ON DRAWING SERIES S-400.
8. SEE TYPICAL DETAILS ON DRAWINGS S-001 TO S-003.
9. SEE GENERAL NOTES ON DRAWINGS S-001.
10. EXTEND TEMPERATURE REINFORCING TO END OF BALCONIES/OVERHANGS.

Jablonsky, Ast and Partners
CONSULTING ENGINEERS
1129 LESLIE STREET
DON MILLS, ON., M3C 2K5
TEL. 416-447 7405
FAX 416-447 2771
E-mail jap@astint.on.ca

P.F. AST
13015

IMPERIAL SCALE DRAWING

FIRST FLOOR ELEV. 93.60m

no.	issued / revised	date:

ALEXANDRA PARK - BLOCK 11
TORONTO, ONTARIO

project no:	13015
scale:	AS NOTED
drawn by:	NAME
reviewed by:	NAME
date started:	MARCH 2014

Teeple Architects Inc.
5 CAMDEN STREET TORONTO, ONTARIO
416 599-5544 TEL INFO@TEEPLEARCH.COM FAX 416 599 3705

10th FLOOR FRAMING PLAN

S-112

2014-04-14

D:\PROJECTS-CURRENT\13015 ALEXANDRA PARK BLOCK-11\STRUCT\S-112-10TH FLR.dwg, 2014-04-14 10:24pm

1219x914