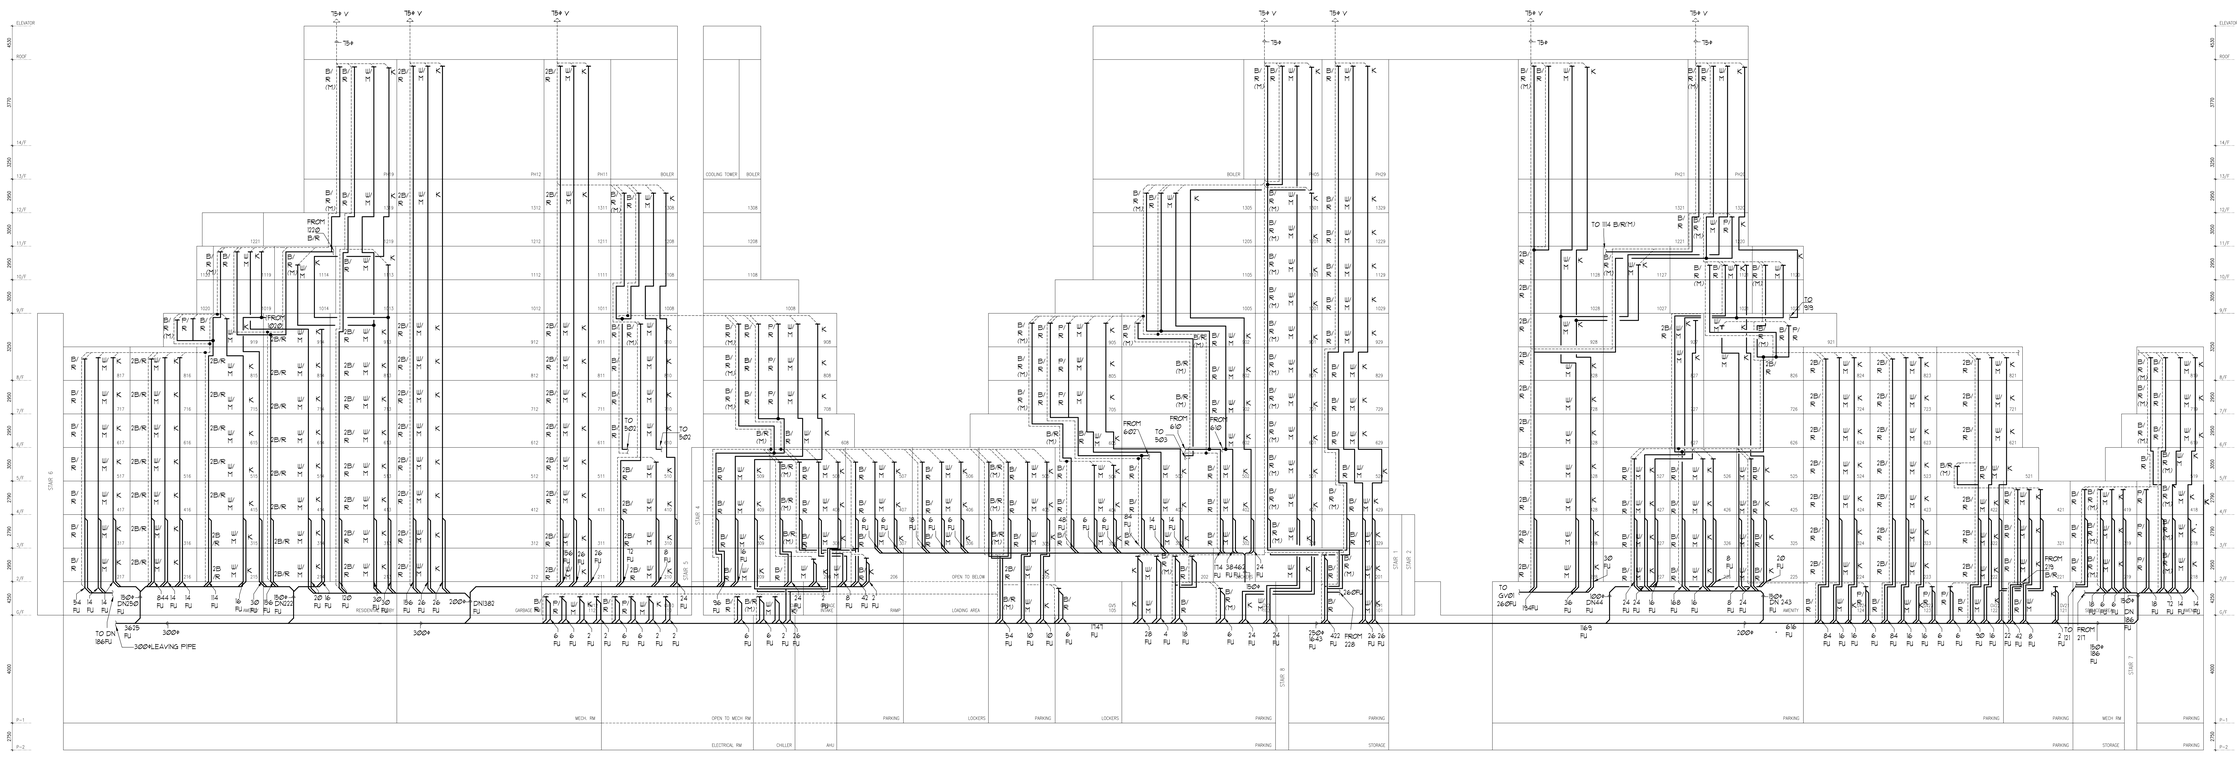


| DATE | NO. | DESCRIPTION | BY |
|---|---|---|---|
| 29/01/14 | 3 | RE-ISSUED FOR PERMIT | E.P. |
| 27/12/14 | 2 | RE-ISSUED FOR PERMIT | E.P. |
| 29/12/14 | 1 | ISSUED FOR PERMIT | E.P. |

PLEASE VOID ALL PRINTS DATED PREVIOUS TO FINAL DATE ABOVE

## REVISIONS

CONTRACTOR MUST CHECK AND VERIFY ALL DIMENSIONS AND CONDITIONS ON THE JOB AND REPORT DISCREPANCIES TO THE ENGINEERS BEFORE PROCEEDING WITH THE WORK. THIS DRAWING IS THE PROPERTY OF NOVA TREND ENGINEERING AND MUST BE RETURNED UPON COMPLETION OF THE WORK.

DRAWINGS ARE NOT TO BE SCALED

NOVA TREND ENGINEERING ASSOCIATES

07/01/14

179 West Beaver Creek Road, Unit 31
Richmond Hill, Ontario L4B 3M1
Tel: 905 882-5445
Fax: 905 882-5447

DRAWING TITLE:
SANITARY
RISER DIAGRAM

PROJECT TITLE:
SQ ALEXANDRA PARK
BLOCK 11
38 CAMERON STREET
TORONTO ONTARIO

| DRAWN BY: | CHECKED BY: | SCALE: |
|---|---|---|
| G.G. | E.P. | N.T.S. |
| DATE: FEB. 13 | PROJECT NUMBER: 1313 | DRAWING NUMBER: M-38 OF 43 |

Drawing name: \\CADSERVER\Current Dwg's\1313 - Alexandra Park\1313-38 SANITARY RISER DIAGRAM.dwg Plotted: Sep 05, 2014 - 9:11am