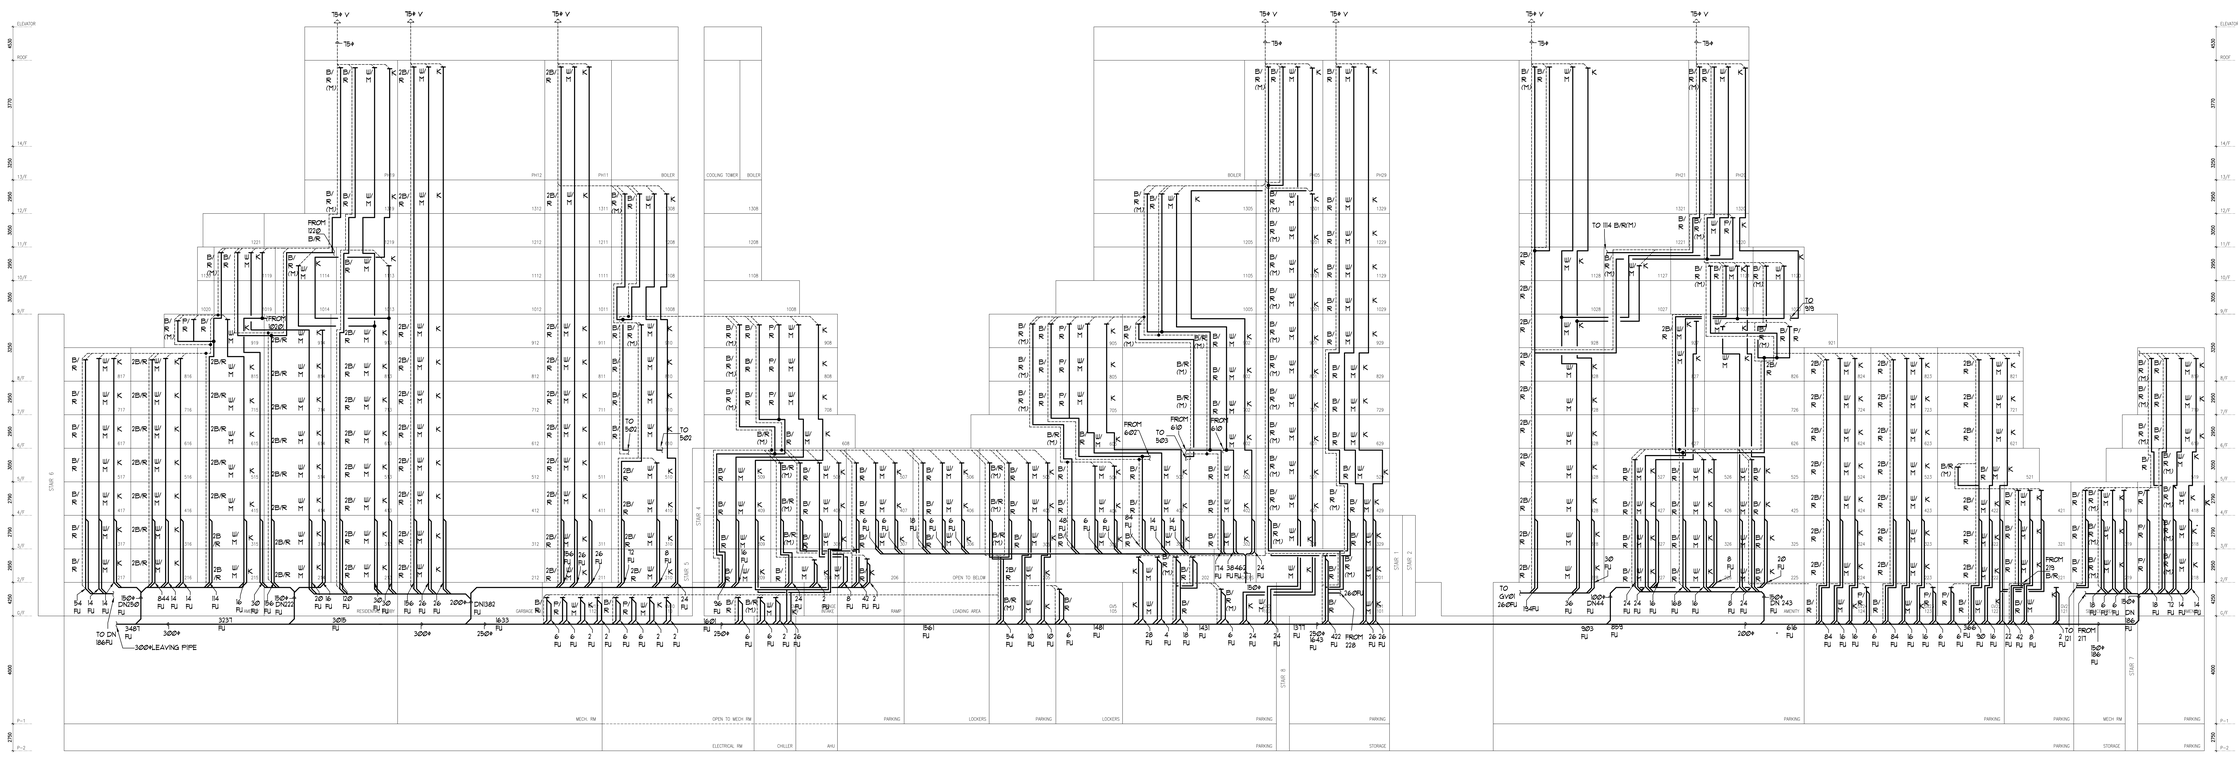

DATE	NO	DESCRIPTION	BY
09/03/14	3	ISSUED FOR TENDER	E.P.
07/08/14	2	RE-ISSUED FOR PERMIT	E.P.
09/30/14	1	ISSUED FOR PERMIT	E.P.

MARK VOID ALL PRINTS DATED PREVIOUS TO FINAL DATE ABOVE

REVISIONS

CONTRACTOR MUST CHECK AND VERIFY ALL DIMENSIONS AND CONDITIONS ON THE JOB AND NOTIFY THE ARCHITECT OF ANY DISCREPANCIES BEFORE PROCEEDING WITH THE WORK. THIS DRAWING IS THE PROPERTY OF THE ENGINEER AND MUST BE RETURNED UPON COMPLETION OF THE WORK.

DRAWINGS ARE NOT TO BE SCALED

NOVA TREND DEVELOPMENT CORPORATION

LICENSED PROFESSIONAL ENGINEER
01/12/15
ERIC PUI KAI NG
PROVINCE OF ONTARIO

175 West Beaver Creek Road, Unit 31
Richmond Hill, Ontario L4B 3M1
Tel: 905 882-5445
Fax: 905 882-5441

DRAWING TITLE:
SANITARY
RISER DIAGRAM

PROJECT TITLE:
SQ ALEXANDRA PARK
BLOCK II
38 CAMERON STREET
TORONTO ONTARIO

DRAWN BY:	CHECKED BY:	SCALE:
G.S.	E.P.	N.T.S.
DATE: FEB, 13	PROJECT NUMBER: 1313	DRAWING NUMBER: M-38 OF 43