NO.	REVISION	DATE
2	REVISED FOOTING: INST. A	FEB. 25, 15
1	WATER TANK ELEVATION FIXED	FEB. 15, 15

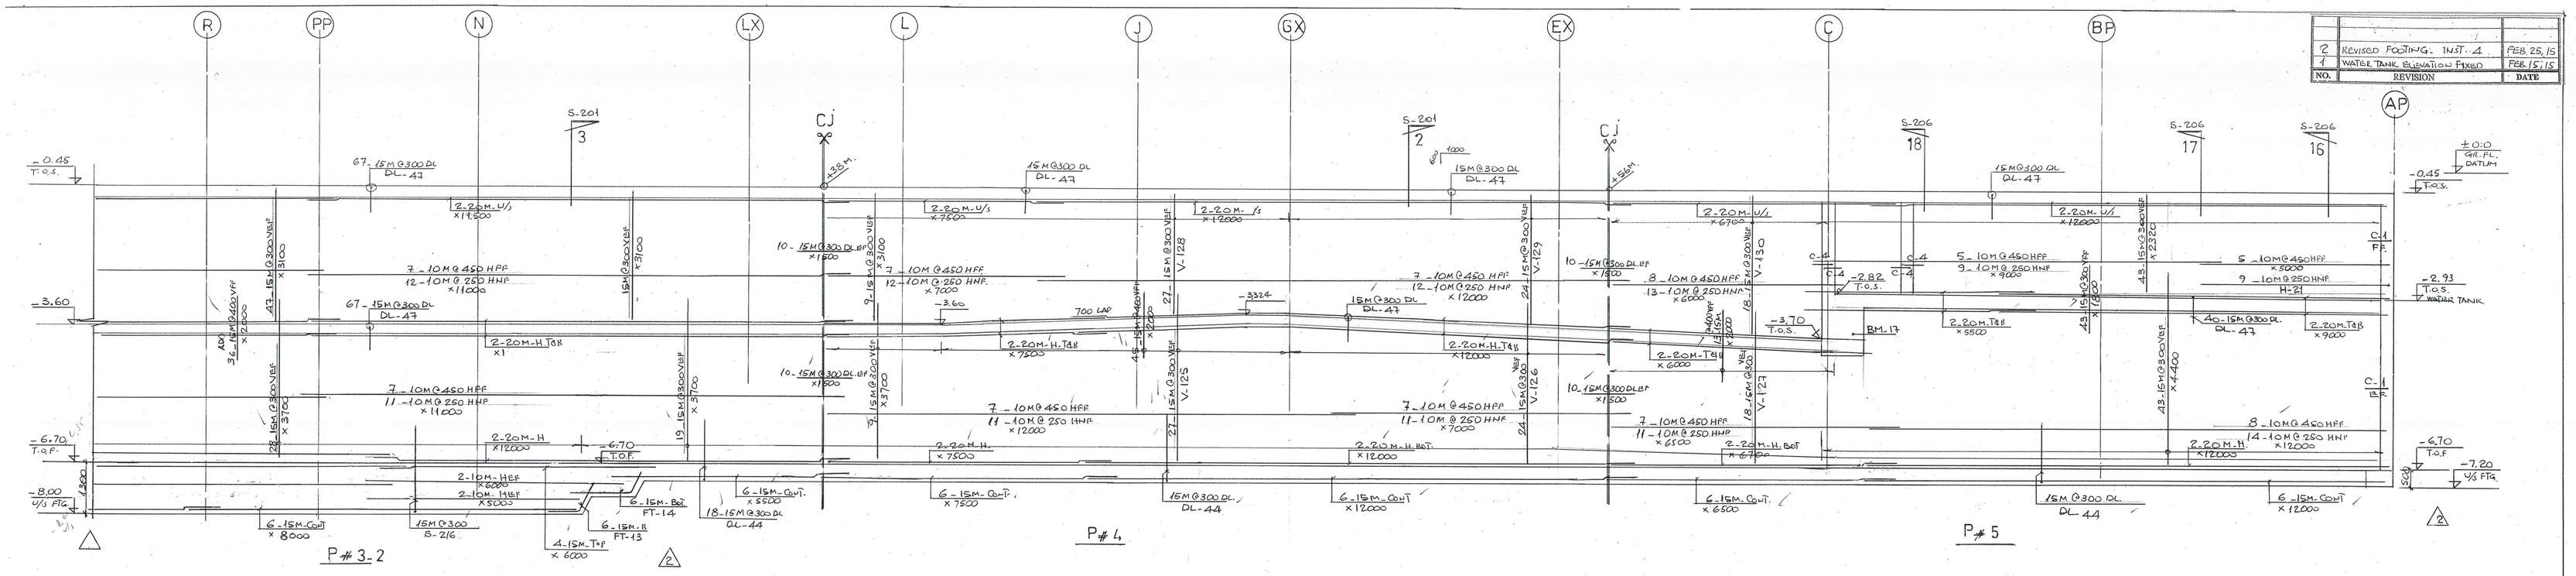

SOUTH FOUNDATION WALL
ALONG GRID 11P/AP To VP

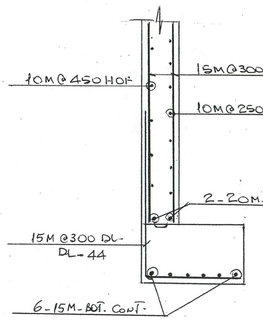

SECTION 2/S-201 3/S-201

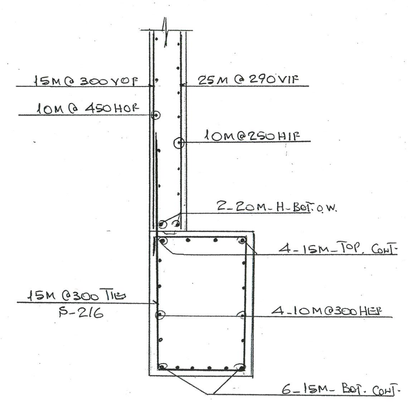

SECTION 5/S-202

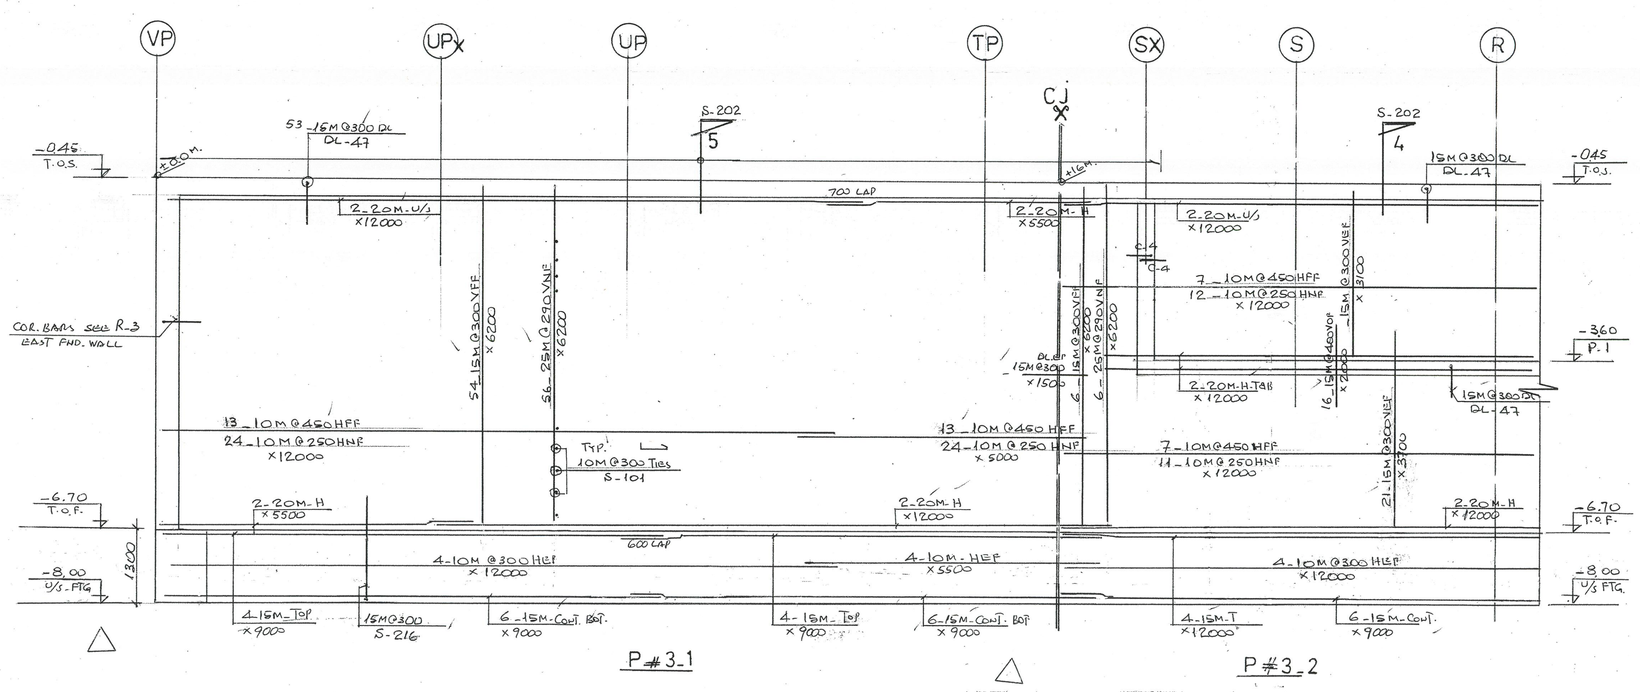

CONT. WALL ALONG GRID 11P

DRAWING REVIEW

This review of this drawing does not in any way relieve the contractor of responsibility for its accuracy or for compliance with the contract documents.

No comment	Submission No.
Amend & Submit	Project No. 12160
Rejected See Remarks	By AM
	Date March 3, 2015

JABLONSKY, AST AND PARTNERS
Consulting Engineers
1129 Leslie Street
Don Mills, Ont. M3C 2K5

Jablonsky, Ast and Partners
CONSULTING ENGINEERS
1129 LESLIE STREET
DON MILLS, ON., M3C 2K5
TEL: 416-447 7405
FAX: 416-447 2771
E-mail jap@astint.on.ca

CONSTRUCTION NORTH:

PROJECT:

383 Sorauren

Sorauren Developments INC.
101 College Street
Toronto, On.
M5G 1L7

ADDRESS:

DRAWING TITLE:

SOUTH FOUND. WALL

Pour	BAR LIST NO.
# 1	
# 2	
# 3	16
# 4	17
# 5	18
# 6	

DATE PLOTTED DEC. 2014	PROJECT NO. 12160
SCALE : AS NOTED	
DRAWN BY : ALEX.	DRAWING NO. R-5
CHECKED BY :	