## EXTERIOR RAILING TYPE LEGEND

13148 - AQUAVISTA
UPDATED: MARCH 23, 2015

**R1 ALUMINUM BALCONY RAILING WITH SLAB COVER**
METAL: ALUMINUM
COLOUR: PRO LECTERTIDIL DURAMAR XL STEEL CITY SILVER
GLASS: CLEAR HEAT SOAKED TEMPERED GLASS
REFER TO DETAIL: X / AT XX

**R1A ALUMINUM BALCONY RAILING WITH SLAB COVER**
METAL: ALUMINUM
COLOUR: PRO LECTERTIDIL DURAMAR XL STEEL CITY SILVER
GLASS: CLEAR HEAT SOAKED TEMPERED GLASS
FRIT PATTERN: WHITE FRIT 3MM DIAMETER DOTS IN 10CM SQUARE PATTERN
REFER TO DETAIL: X / AT XX
**NOTE: REFER TO ELEVATIONS FOR LOCATION OF FRIT PATTERN**

**R2 ALUMINUM TERRACE RAILING WITH SLAB COVER - ON CONCRETE**
METAL: ALUMINUM
COLOUR: PRO LECTERTIDIL DURAMAR XL STEEL CITY SILVER
GLASS: CLEAR HEAT SOAKED TEMPERED GLASS
REFER TO DETAIL: X / AT XX

**R2A ALUMINUM TERRACE RAILING WITH SLAB OVER - ON CONCRETE**
**BIRD FRIENDLY FRIT PATTERN**
METAL: ALUMINUM
COLOUR: PRO LECTERTIDIL DURAMAR XL STEEL CITY SILVER
GLASS: CLEAR HEAT SOAKED TEMPERED GLASS
FRIT PATTERN: WHITE FRIT 3MM DIAMETER DOTS IN 10CM SQUARE PATTERN
REFER TO DETAIL: X / AT XX
**NOTE: REFER TO ELEVATIONS FOR LOCATION OF FRIT PATTERN**

**R3 ALUMINUM BALCONY DIVIDER**
METAL: ALUMINUM
COLOUR: PRO LECTERTIDIL DURAMAR XL STEEL CITY SILVER
GLASS: CLEAR HEAT SOAKED TEMPERED GLASS
REFER TO DETAIL: X / AT XX

**R4 ALUMINUM TERRACE DIVIDER - ON CONCRETE**
METAL: ALUMINUM
COLOUR: PRO LECTERTIDIL DURAMAR XL STEEL CITY SILVER
GLASS: CLEAR HEAT SOAKED TEMPERED GLASS
REFER TO DETAIL 30 / AT XX

**R5 ALUMINUM AMENITY TERRACE RAILING**
METAL: ALUMINUM
COLOUR: PRO LECTERTIDIL DURAMAR XL STEEL CITY SILVER
GLASS: CLEAR HEAT SOAKED TEMPERED GLASS
**NOTE: REFER TO LANDSCAPE DRAWINGS FOR DETAILS**

**R5A ALUMINUM AMENITY TERRACE RAILING**
**BIRD FRIENDLY FRIT PATTERN**
METAL: ALUMINUM
COLOUR: PRO LECTERTIDIL DURAMAR XL STEEL CITY SILVER
GLASS: CLEAR HEAT SOAKED TEMPERED GLASS
FRIT PATTERN: WHITE FRIT 3MM DIAMETER DOTS IN 10CM SQUARE PATTERN
**NOTE: REFER TO LANDSCAPE DRAWINGS FOR DETAILS**

**R6 ALUMINUM BALCONY RAILING WITH SLAB COVER - GLASS SPANDREL PANEL**
METAL: ALUMINUM
COLOUR: PRO LECTERTIDIL DURAMAR XL STEEL CITY SILVER
GLASS: CLEAR HEAT SOAKED TEMPERED GLASS
SOLID FRIT VIRACON SUBDUED GRAY V960
LOCATION: SOLID
REFER TO DETAIL: X / AT XX

Exterior Railing Type Legend 7 / A5-02

## BUILDING SECTION KEY NOTES

1. CONCRETE SLAB (REFER TO STRUCTURAL DRAWING)
2. CONCRETE COLUMN (REFER TO STRUCTURAL DRAWING)
3. CONCRETE COLUMN BEYOND (REFER TO STRUCTURAL DRAWING)
4. STRUCTURAL BEAM (REFER TO STRUCTURAL DRAWING)
5. STRUCTURAL BEAM BEYOND (REFER TO STRUCTURAL DRAWING)
6. CONCRETE FOOTING (REFER TO STRUCTURAL DRAWING)
7. CONCRETE BLOCK WALL (REFER TO PLANS)
8. ALUMINUM WINDOW WALL SYSTEM (REFER TO WINDOW SCHEDULE)
9. CURTAIN WALL WINDOW SYSTEM (REFER TO WINDOW SCHEDULE)
10. PRE-FINISHED METAL LOUVER
11. ARCHITECTURAL METAL LOUVER
12. OVERHEAD GARAGE DOOR
13. RAILING SYSTEM
14. METAL SOFFIT CANOPY

Building Section Key Notes 6 / A5-02

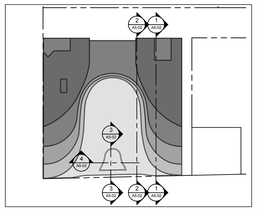

Building Section Key Plan 5 / A5-02

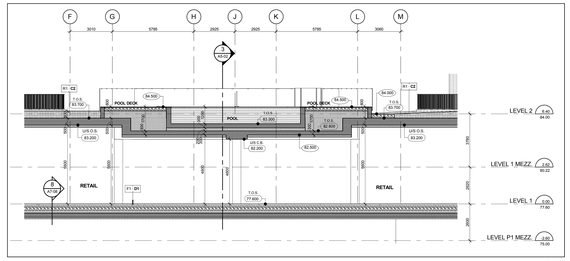


East - West Pool Section Along Gridline p17 4 / A5-02
Scale: 1 : 100

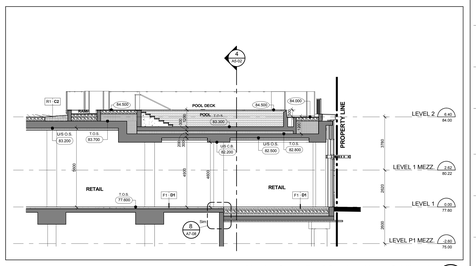


North - South Pool Section Along Gridline J 3 / A5-02
Scale: 1 : 100

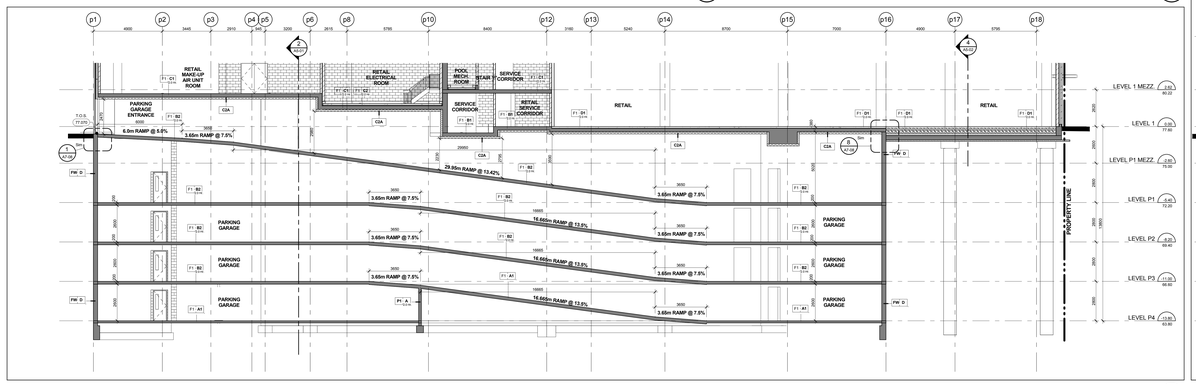


North - South Ramp Section Along Gridline pL 2 / A5-02
Scale: 1 : 100

North - South Building Section Along Gridline pP 1 / A5-02
Scale: 1 : 100

Contractor Must Check And Verify All Dimensions On The Job.
Do Not Scale The Drawings.
All Drawings, Specifications And Related Documents Are The Copyright Of The Architect And Must Be Returned Upon Request.
Reproduction Of Drawings, Specifications And Related Documents In Part Or Whole Is Forbidden Without The Architects Written Permission.
The Drawing Is Not To Be Used For Construction Until Signed By The Architect.

Date: June 12, 2015

Building Permit

KIRKOR ARCHITECTS + PLANNERS
20 Martin Ross Avenue, Toronto, Ontario, M3J 2K8
TXT (416) 665-6565, FAX (416) 665-1334, www.kirkorarchitects.com

| No. | Revision | Date |
|---|---|---|
| 2. | Building Permit | June 12, 2015 |
| 1. | Waterfront Toronto Review | May 1, 2015 |
| No. | Issued For | Date |

AQUAVISTA
AT BAYSIDE TORONTO

Drawing Title
Building Section
Building Sections

Project
Hines TRIDEL
AQUAVISTA
Block 3 - R3 & R4
263 Queens Quay East
Toronto, ON

| | |
|---|---|
| Scale | As indicated |
| Drawn by | A.B. |
| Checked by | C.A. |
| Project No. | 13148 |
| Date | June 12, 2015 |
| Drawing No. | A5-02 |