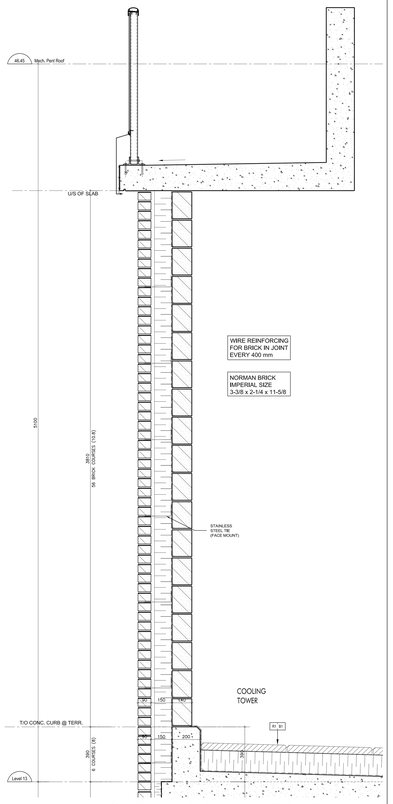

FOR CONTINUATION SEE DETAIL NO. 3/A7-09

Brick Coursing @ Masonry Wall - Floor Height 5100 (4 / A7-09)

SCALE 1:10

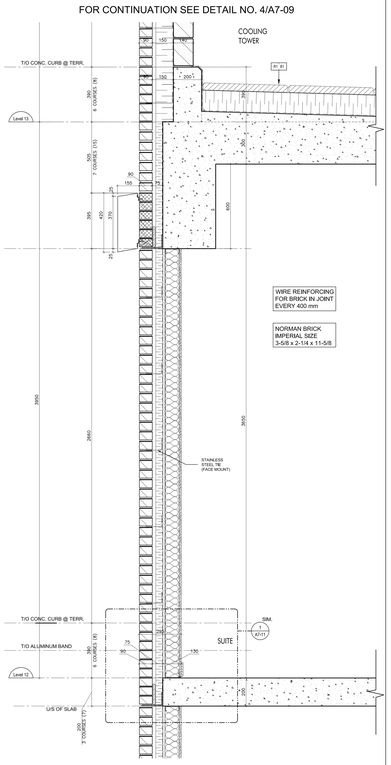

Brick Coursing @ Masonry Wall - Floor Height 3950 (3 / A7-09)

SCALE 1:10

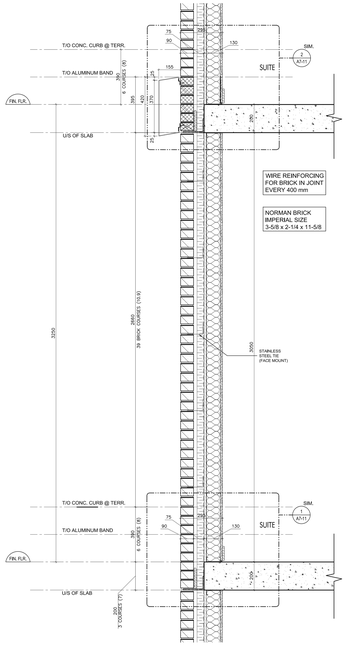

Brick Coursing @ Masonry Wall - Floor Height 3250 (2 / A7-09)

SCALE 1:10

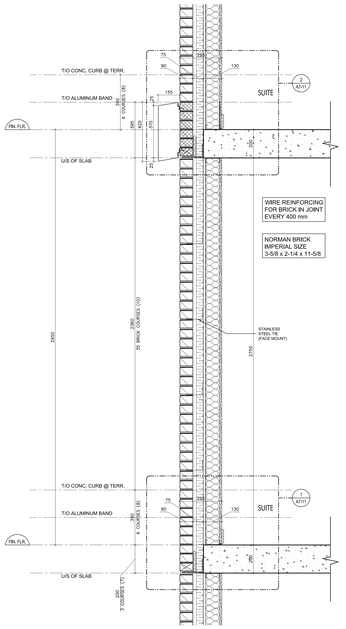

Brick Coursing @ Masonry Wall - Floor Height 2950 (1 / A7-09)

SCALE 1:10

Contractor Must Check And Verify All Dimensions On The Job.

Do Not Scale The Drawings.

All Drawings, Specifications And Related Documents Are The Copyright Of The Architect And Must Be Returned Upon Request.

Reproduction Of Drawings, Specifications And Related Documents In Part Or Wholly Is Forbidden Without The Architect's Written Permission.

The Drawing Is Not To Be Used For Construction Until Signed By The Architect.

Date: June 12, 2015

SEAL MUST BE SIGNED TO BE VALID

Building Permit

KIRKOR ARCHITECTS + PLANNERS
20 Martin Ross Avenue, Toronto, Ontario, M3J 2K8
T416 665-0065, F416 665-1234, www.kirkorarchitects.com

No.	Revision	Date
2.	Building Permit	June 12, 2015
1.	Waterfront Toronto Review	May 1, 2015

No.	Issued For	Date

AQUAVISTA
AT BAYSIDE TORONTO

Drawing Title

Section Details

Project

Hines TRIDEL

AQUAVISTA
Block 3 - R3 & R4
263 Queens Quay East
Toronto, ON

Scale	1:10
Drawn by	S.D.
Checked by	C.A.
Project No.	13148
Date	June 12, 2015
Drawing No.	A7-09