


Generator Thimble @ Roof 16
SCALE N.T.S. A7-20

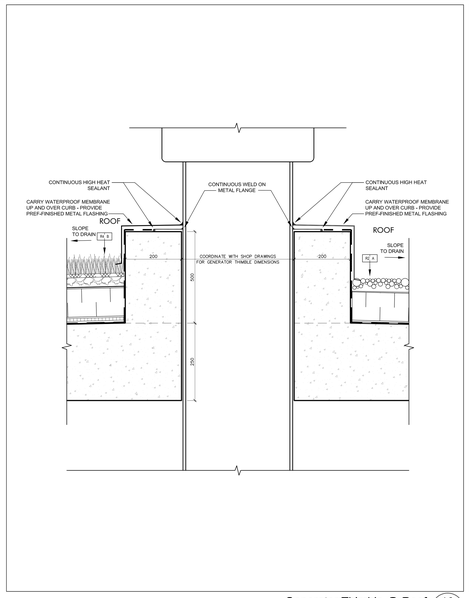


Garbage Chute Vent @ Roof 13
SCALE N.T.S. A7-20




FHC / Standpipe Guard Details @ Concrete Block Wall or Concrete Wall 11
SCALE N.T.S. A7-20

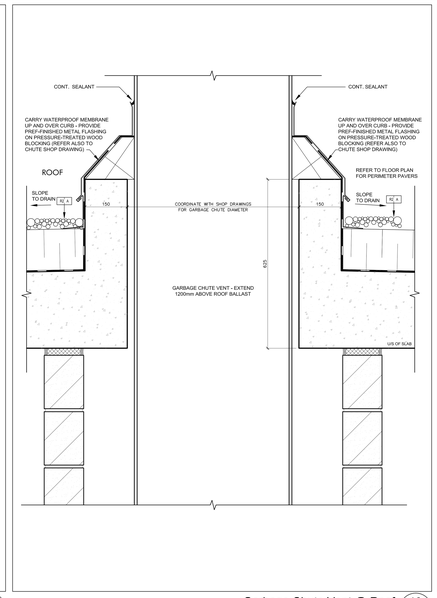


Typical Fire Hose Cabinet @ Corridor 8
SCALE N.T.S. A7-20

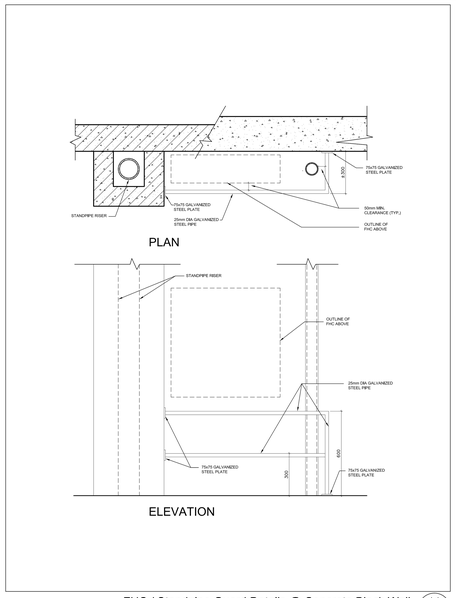


Jamb & Head Detail @ Suite Door 4
SCALE N.T.S. A7-20

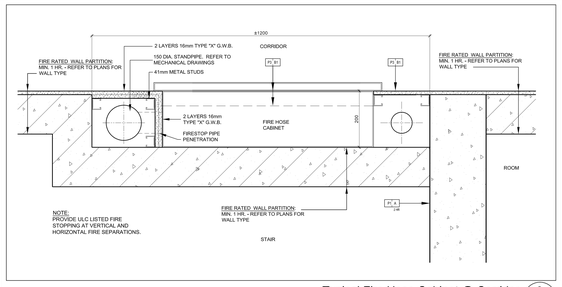


Typical Fire Hose Cabinet @ Suite 7
SCALE N.T.S. A7-20

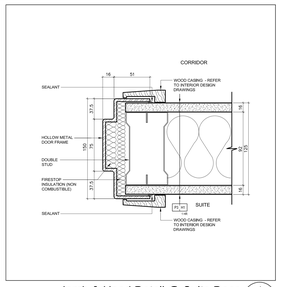


Corridor to Suite Demising Wall 3
SCALE N.T.S. A7-20

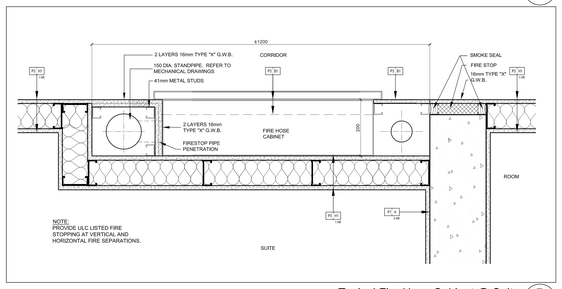


Bollard Detail 15
SCALE N.T.S. A7-20

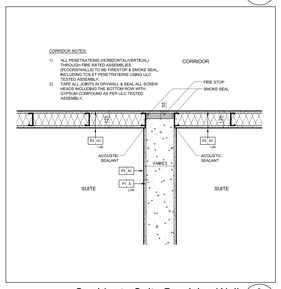


Isolated Acoustic Wall Brace 14
SCALE N.T.S. A7-20

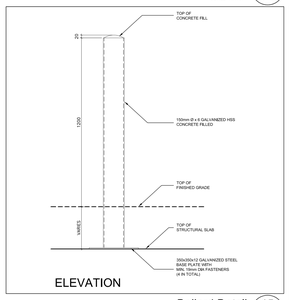


Mechanical Piping Guard Details @ Wall or Column & Corner 12
SCALE N.T.S. A7-20

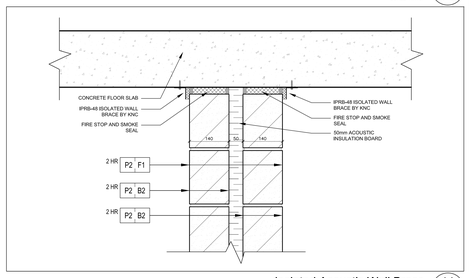


FHC / Standpipe Guard Details @ Concrete Column 10
SCALE N.T.S. A7-20

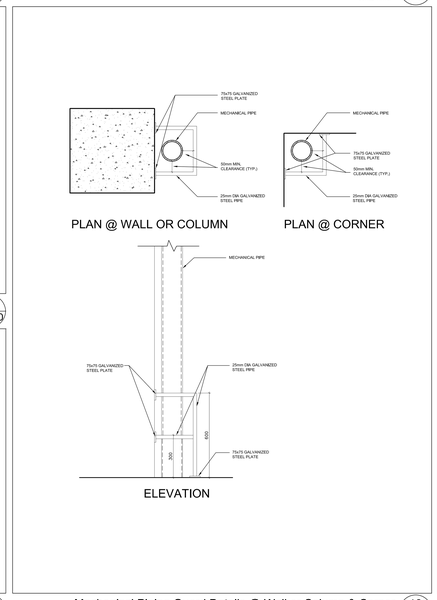


Typical Fire Hose Cabinet @ Elevator Lobby 6
SCALE N.T.S. A7-20

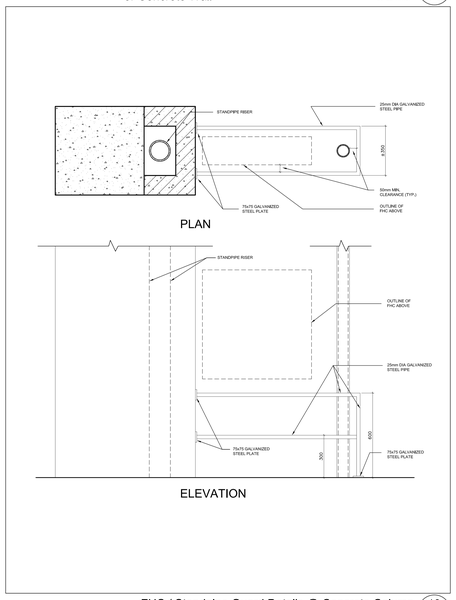


Elevator Shaft to Suite Demising Wall 2
SCALE N.T.S. A7-20

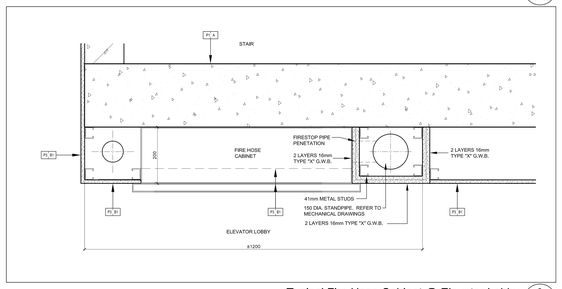


Jamb & Head Detail @ Stair/Garbage Door 9
SCALE N.T.S. A7-20

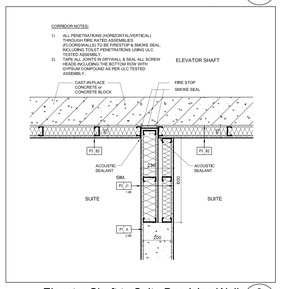


Jamb & Head Detail @ Elec. Closet Door 5
SCALE N.T.S. A7-20

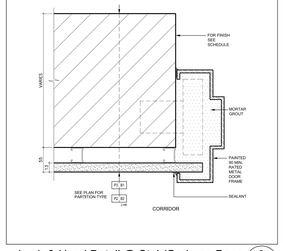


Corridor to Suite Demising Wall 1
SCALE N.T.S. A7-20

Contractor Must Check And Verify All Dimensions On The Job.
Do Not Scale The Drawings.
All Drawings, Specifications And Related Documents Are The Copyright Of The Architect And Must Be Returned Upon Request.
Reproduction Of Drawings, Specifications And Related Documents In Part Or Wholly Is Forbidden Without The Architects Written Permission.
The Drawing Is Not To Be Used For Construction Until Signed By The Architect.
Date: June 12, 2015

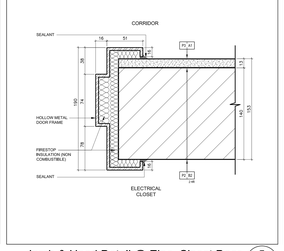ONTARIO ASSOCIATION OF ARCHITECTS
LAURIE MICHAEL HOWARD
1502
SEAL MUST BE SIGNED TO BE VALID
Building Permit

KIRKOR ARCHITECTS + PLANNERS
20 Martin Ross Avenue, Toronto, Ontario, M3J 2K8
T.416.665.6065, F.416.665.1234, www.kirkorarchitects.com
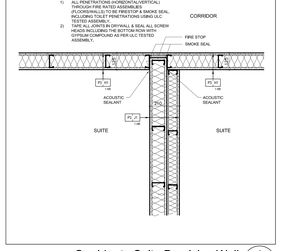
| No. | Revision | Date |
|---|---|---|
| 2. | Building Permit | June 12, 2015 |
| 1. | Waterfront Toronto Review | May 1, 2015 |

| No. | Issued For | Date |
|---|---|---|

AQUAVISTA
AT BAYSIDE TORONTO

Drawing Title
Typical Plan & Section Details

Project
Hines TRIDEL
AQUAVISTA
Block 3 - R3 & R4
263 Queens Quay East
Toronto, ON

| | |
|---|---|
| Scale | N.T.S. |
| Drawn by | S.D. |
| Checked by | C.A. |
| Project No. | 13148 |
| Date | June 12, 2015 |
| Drawing No. | A7-20 |