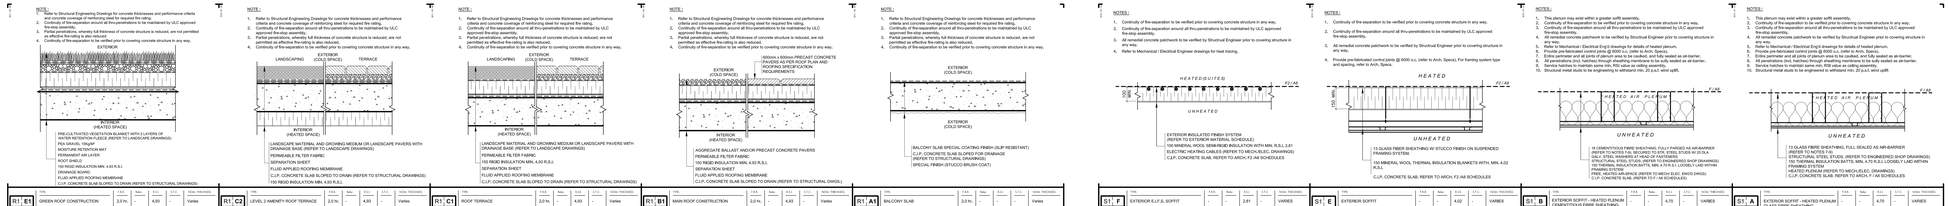

Roof Construction (R) A8-02

SCALE N.T.S.

Exterior Soffit Construction (S) A8-02

SCALE N.T.S.

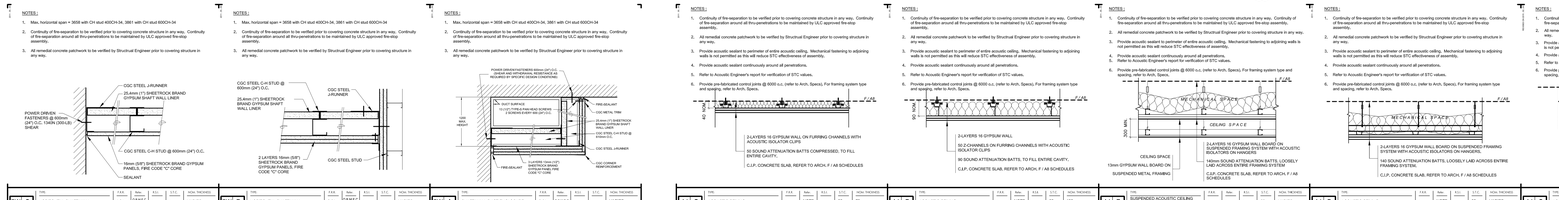

Shaft Wall Construction (SW) A8-02

SCALE N.T.S.

Acoustical Ceiling Construction (A) A8-02

SCALE N.T.S.

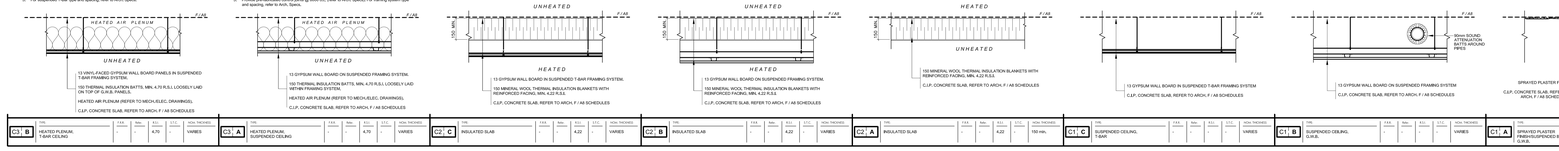

Ceiling Construction (C) A8-02

SCALE N.T.S.

Floor Construction (F) A8-02

SCALE N.T.S.

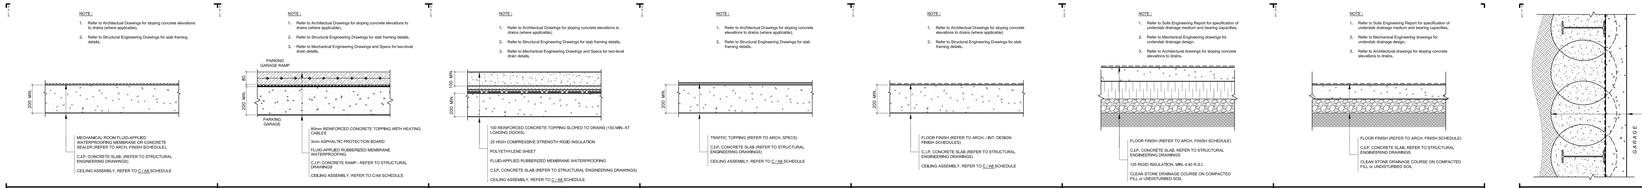

Floor Construction (F) A8-02

SCALE N.T.S.

Foundation Wall Construction (FW) A8-02

SCALE N.T.S.

Contractor Must Check And Verify All Dimensions On The Job.
Do Not Scale The Drawings.
All Drawings, Specifications And Related Documents Are The Copyright Of The Architect And Must Be Returned Upon Request.
Reproduction Of Drawings, Specifications And Related Documents In Part Or Whole Is Forbidden Without The Architect's Written Permission.
This Drawing Is Not To Be Used For Construction Until Signed By The Architect.

Date: October 2, 2015

SEAL MUST BE SIGNED TO BE VALID

Pricing Set

KIRKOR ARCHITECTS + PLANNERS
20 Martin Ross Avenue, Toronto, Ontario, M3J 2K8
Tel (416) 665-0065, Fax (416) 665-1234, www.kirkorarchitects.com

No.	Revision	Date

PRICING SET
October 2, 2015

No.	Issued For	Date
2.	Building Permit	June 12, 2015
1.	Waterfront Toronto Review	May 1, 2015

AQUAVISTA
AT BAYSIDE TORONTO

Drawing Title
Wall Types
Foundation Wall, Floor, Ceiling, Shaft Wall, Soffit & Roof Assemblies

Project
Hines TRIDEL
AQUAVISTA
Block 3 - R3 & R4
263 Queens Quay East
Toronto, ON.

Scale	N.T.S.
Drawn by	M.N.
Checked by	C.A.
Project No.	13148
Date	October 2, 2015
Drawing No.	A8-02