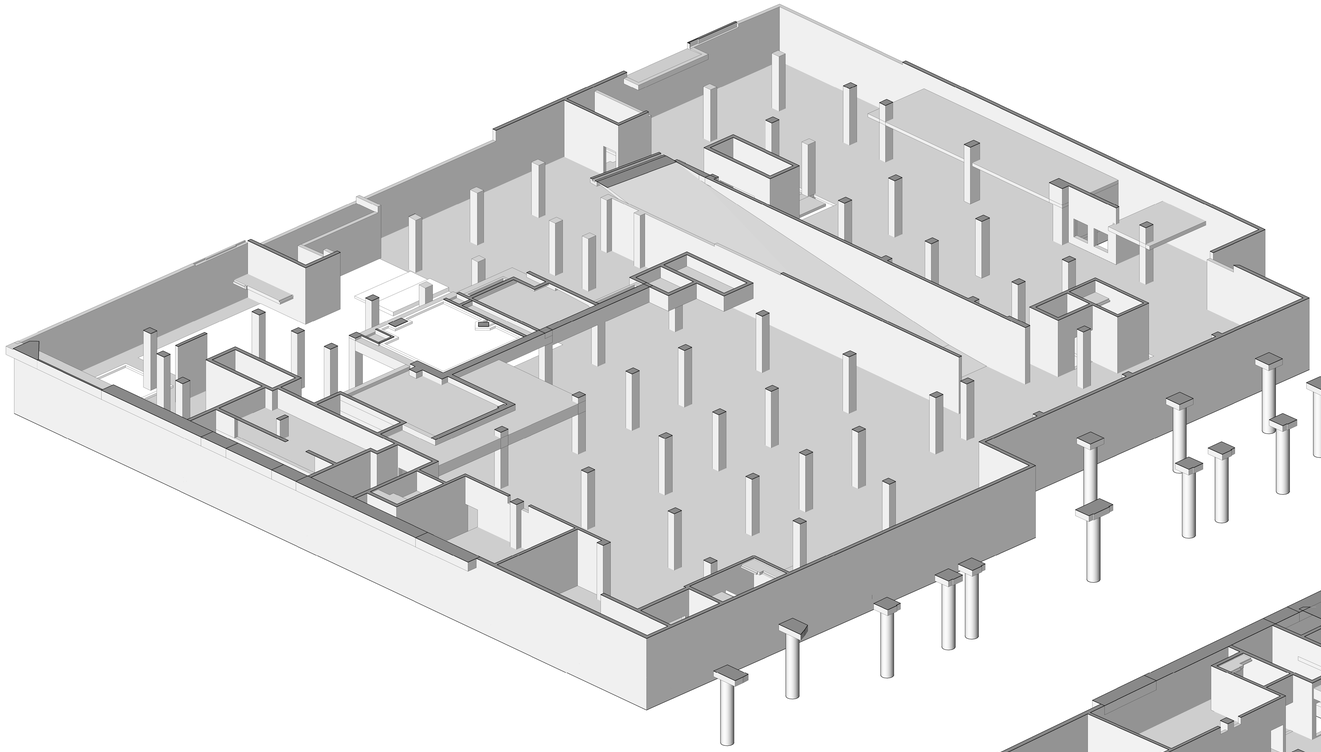

3D Floor Plan - Level P1 Mezzanine - West Side - Looking East (2 / A9-10)
NTS

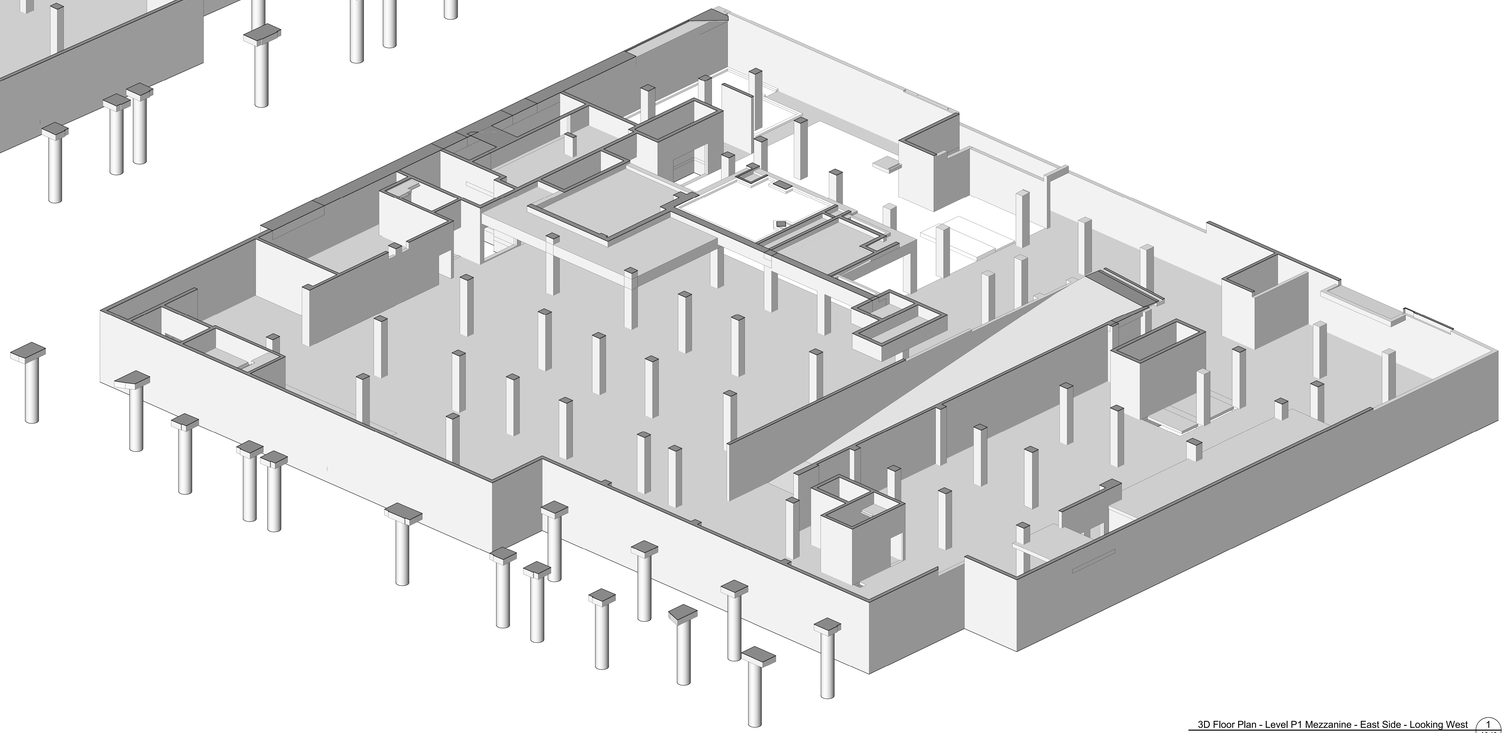

3D Floor Plan - Level P1 Mezzanine - East Side - Looking West (1 / A9-10)
NTS

Contractor Must Check And Verify All Dimensions On The Job.

Do Not Scale The Drawings.

All Drawings, Specifications And Related Documents Are The Copyright Of The Architect And Must Be Returned Upon Request.

Reproduction Of Drawings, Specifications And Related Documents In Part Or Whole Is Forbidden Without The Architects Written Permission.

The Drawing Is Not To Be Used For Construction Until Signed By The Architect.

Date:

KIRKOR ARCHITECTS + PLANNERS
20 Martin Ross Avenue, Toronto, Ontario, M3J 2K8
TAI (416) 665-6065, FAI (416) 665-1334, www.kirkorarchitects.com

No.:	Revision	Date

ISSUED FOR SITE REVIEW
December 22, 2015

No	Issued For	Date

AQUAVISTA
AT BAYSIDE TORONTO

Drawing Title

Slab Edge Plan - Level P1 Mezzanine - East & West 3D View

Project

Hines TRIDEL
AQUAVISTA
Block 3 - R3 & R4
263 Queens Quay East
Toronto, ON

Scale

Drawn by: M.N.
Checked by: C.A.
Project No.: 13148
Date: December 22, 2015
Drawing No.: A9-10