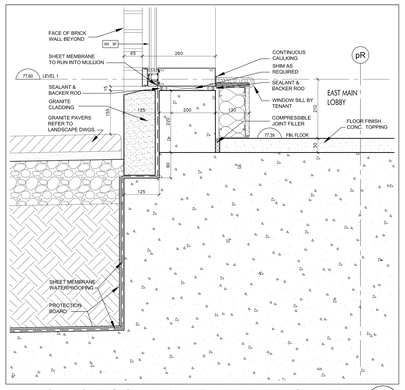

Conc. Curb @ Curtain Wall - East Main Lobby, Ground Floor (Ref. Wall Section 7/A7-02) SCALE 1:5 9 A7-09

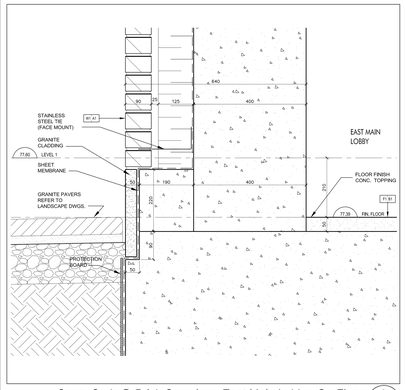

Conc. Curb @ Brick Coursing - East Main Lobby, Gr. Floor (Ref. Wall Section 4/A7-09) SCALE 1:5 8 A7-09

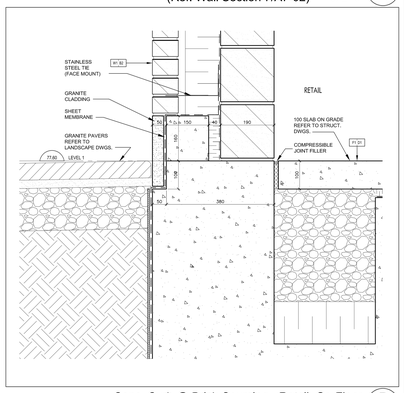

Conc. Curb @ Brick Coursing - Retail, Gr. Floor (Ref. Wall Section 3/A7-09) SCALE 1:5 7 A7-09

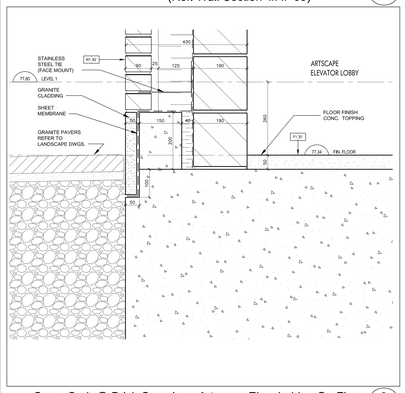

Conc. Curb @ Brick Coursing - Artscape Elev. Lobby, Gr. Floor (Ref. Wall Section 2/A7-09) SCALE 1:5 6 A7-09

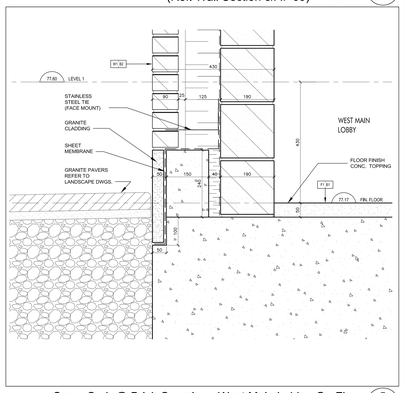

Conc. Curb @ Brick Coursing - West Main Lobby, Gr. Floor (Ref. Wall Section 1/A7-09) SCALE 1:5 5 A7-09

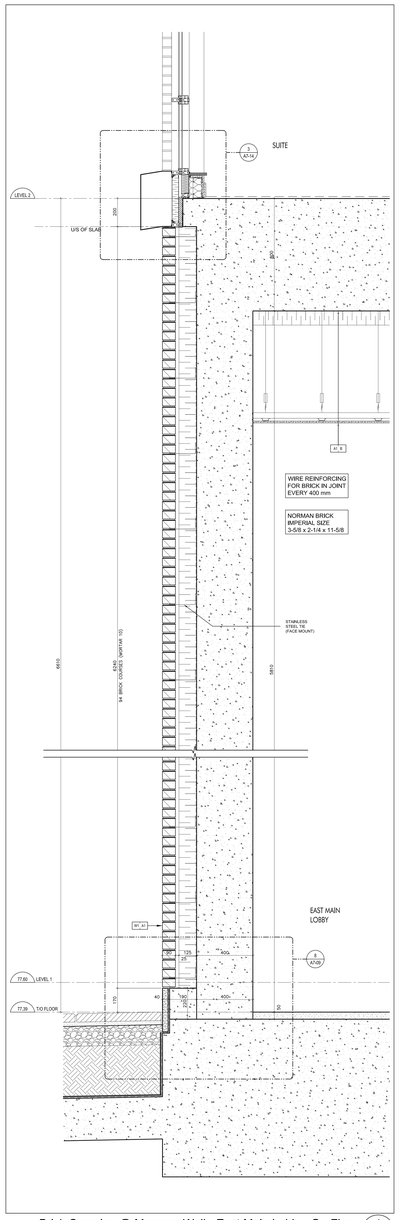

Brick Coursing @ Masonry Wall - East Main Lobby, Gr. Floor SCALE 1:10 4 A7-09

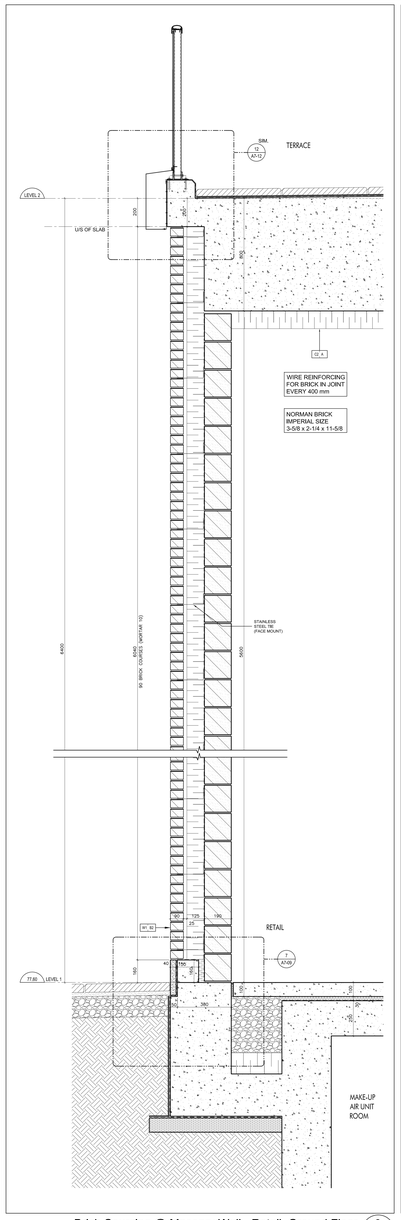

Brick Coursing @ Masonry Wall - Retail, Ground Floor SCALE 1:10 3 A7-09

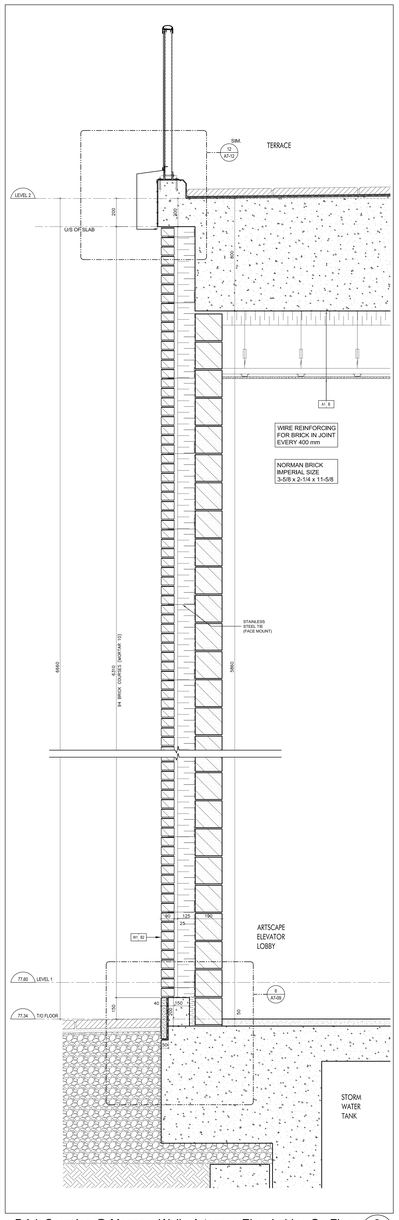

Brick Coursing @ Masonry Wall - Artscape Elev. Lobby, Gr. Floor SCALE 1:10 2 A7-09

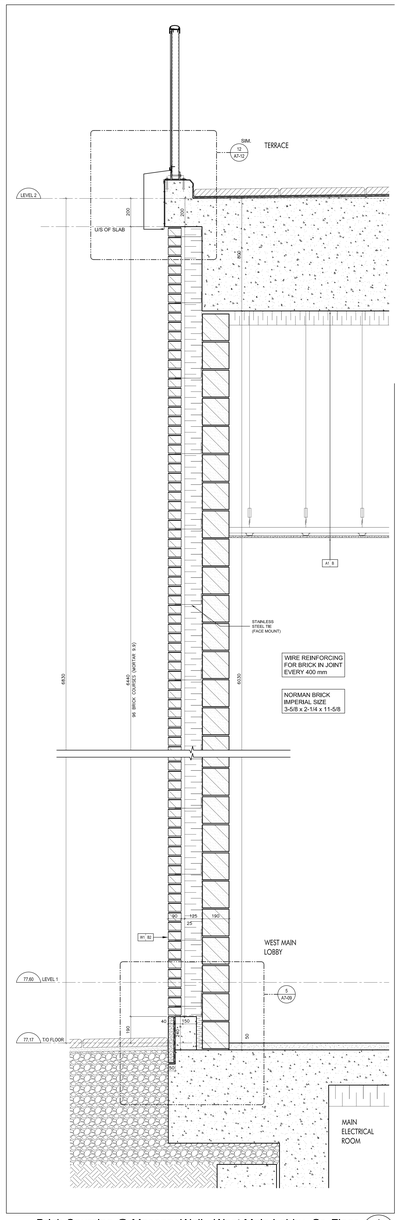

Brick Coursing @ Masonry Wall - West Main Lobby, Gr. Floor SCALE 1:10 1 A7-09

Contractor Must Check And Verify All Dimensions On The Job.
Do Not Scale The Drawings.
All Drawings, Specifications And Related Documents Are The Copyright Of The Architect And Must Be Returned Upon Request.
Reproduction Of Drawings, Specifications And Related Documents In Part Or Wholly Is Forbidden Without The Architect's Written Permission.
The Drawing Is Not To Be Used For Construction Until Signed By The Architect.
Date February 8, 2016

SEAL MUST BE SIGNED TO BE VALID
Roofing Tender

KIRKOR ARCHITECTS + PLANNERS
20 Martin Ross Avenue, Toronto, Ontario, M3J 2K8
Tel 416 665-0065, Fax 416 665-1234, www.kirkorarchitects.com

No.	Revision	Date
4.	Roofing Tender	Feb 8, 2016
3.	Tender	Oct. 15, 2015
2.	Building Permit	June 12, 2015
1.	Waterfront Toronto Review	May 1, 2015
No.	Issued For	Date

AQUAVISTA
AT BAYSIDE TORONTO

Drawing Title
Section Details

Project
Hines TRIDEL
AQUAVISTA
Block 3 - R3 & R4
263 Queens Quay East
Toronto, ON

Scale	As indicated
Drawn by	S.D.
Checked by	C.A.
Project No.	13148
Date	February 8, 2016
Drawing No.	A7-09