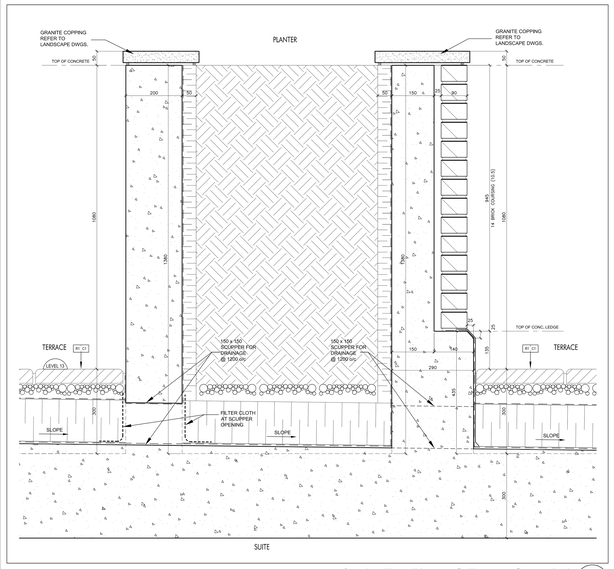

Section Thru Planter @ Terrace @ Level 13 (Ref. Wall Section 7/A7-01) 7 A7-13A

SCALE 1:5

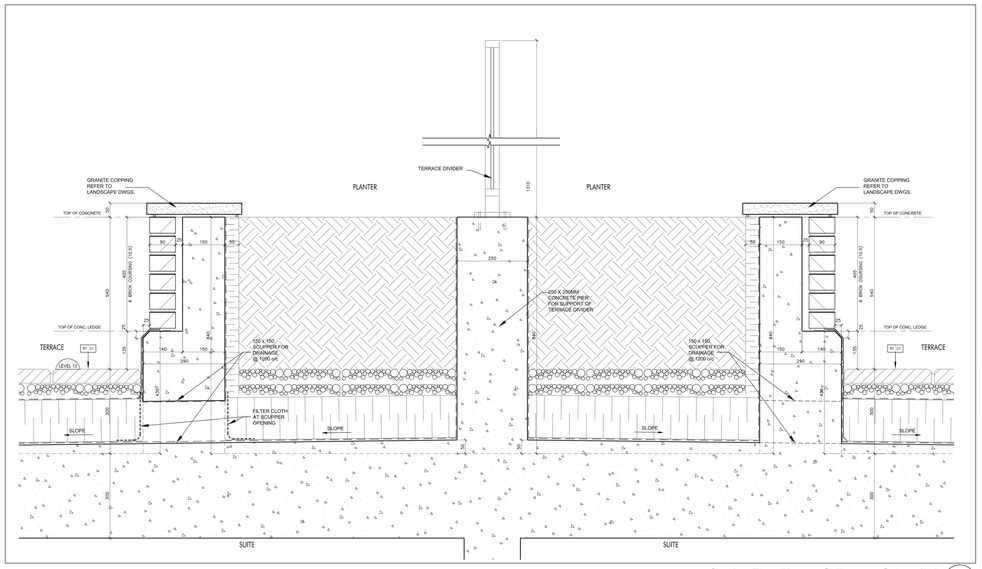

Section Thru Planter @ Terrace @ Level 13 6 A7-13A

SCALE 1:5

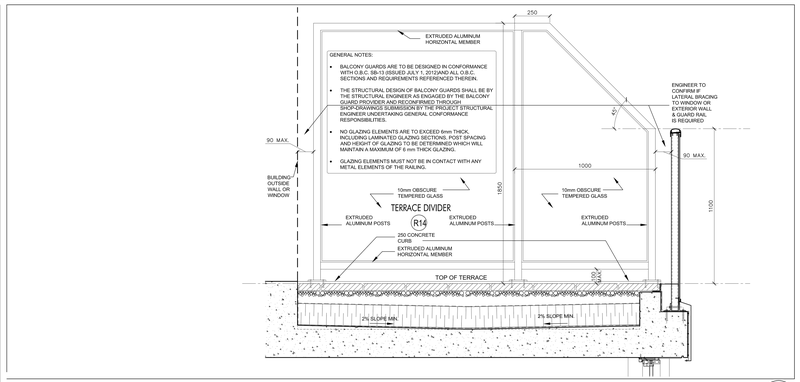

Terrace Divider R14 4 A7-13A

N.T.S.

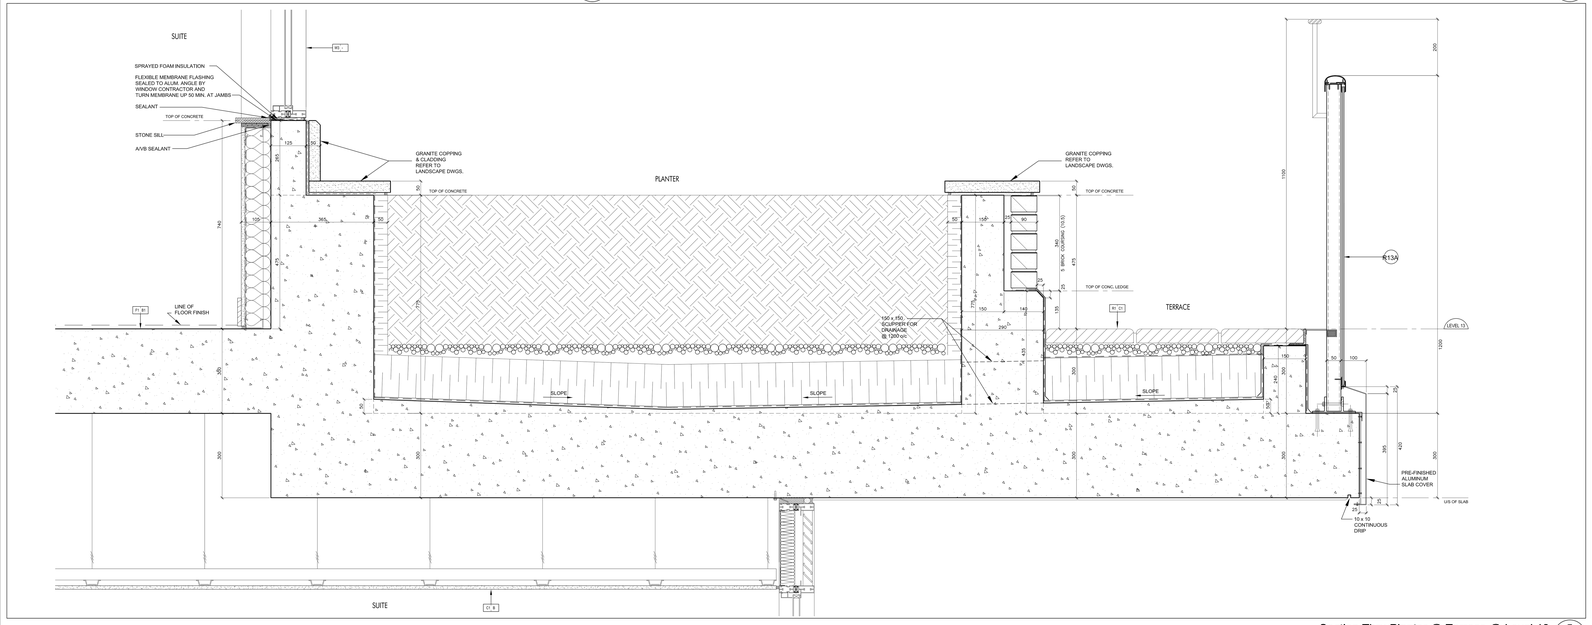

Section Thru Planter @ Terrace @ Level 13 5 A7-13A

SCALE 1:5

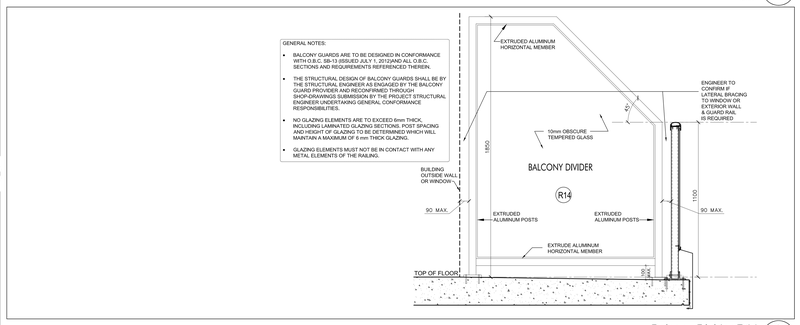

Balcony Divider R14 3 A7-13A

N.T.S.

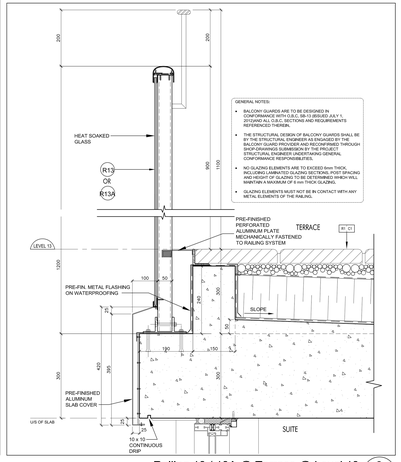

Railing 13 / 13A @ Terrace @ Level 13 (Ref. Wall Section 7/A7-01) 2 A7-13A

SCALE 1:5

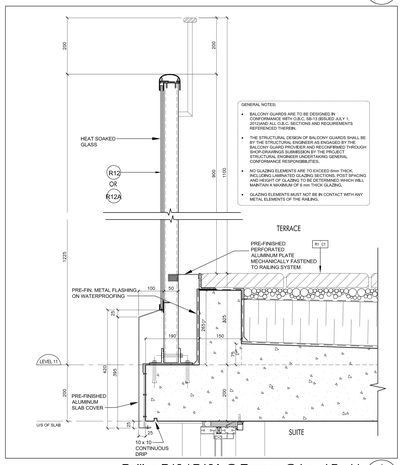

Railing R12 / R12A @ Terrace @ Level 7 +11 (Ref. Wall Section 6/A7-03) 1 A7-13A

SCALE 1:5

Contractor Must Check And Verify All Dimensions On The Job.

Do Not Scale The Drawings.

All Drawings, Specifications And Related Documents Are The Copyright Of The Architect And Must Be Returned Upon Request.

Reproduction Of Drawings, Specifications And Related Documents In Part Or Wholly Is Forbidden Without The Architects Written Permission.

The Drawing Is Not To Be Used For Construction Until Signed By The Architect.

Date: February 8, 2016

SEAL NOT IS SIGNED TO BE VALID

Roofing Tender

KIRKOR ARCHITECTS + PLANNERS
20 Martin Ross Avenue, Toronto, Ontario, M3J 2K8
T.416.665.6065, F.416.665.1234, www.kirkorarchitects.com

No.	Revision	Date

No.	Issued For	Date
1	Roofing Tender	Feb 8, 2016

AQUAVISTA
AT BAYSIDE TORONTO

Drawing Title

Section Details

Project

Hines TRIDEL
AQUAVISTA
Block 3 - R3 & R4
263 Queens Quay East
Toronto, ON

Scale	1:5
Drawn by	S.D.
Checked by	C.A.
Project No.	13148
Date	February 8, 2016

Drawing No.

A7-13A