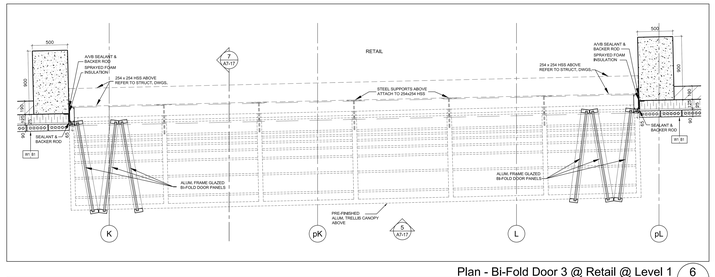

Plan - Bi-Fold Door 3 @ Retail @ Level 1 (6 / A7-17)

SCALE 1:20

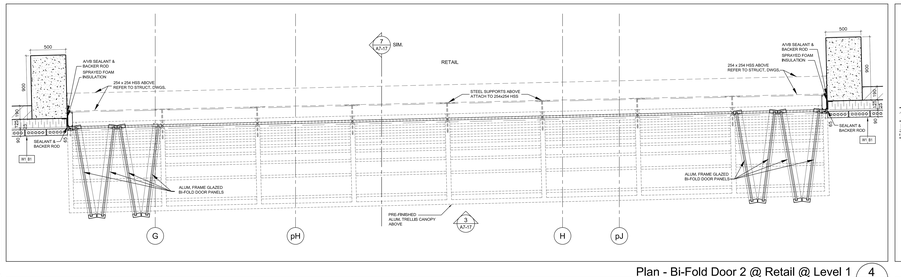

Plan - Bi-Fold Door 2 @ Retail @ Level 1 (4 / A7-17)

SCALE 1:20

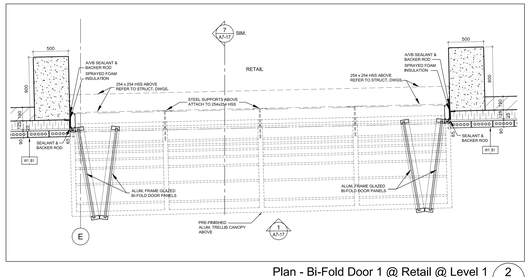

Plan - Bi-Fold Door 1 @ Retail @ Level 1 (2 / A7-17)

SCALE 1:20

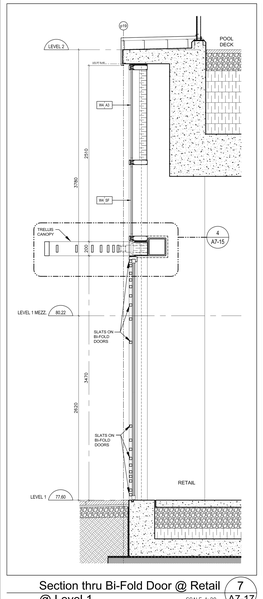

Section thru Bi-Fold Door @ Retail @ Level 1 (7 / A7-17)

SCALE 1:20

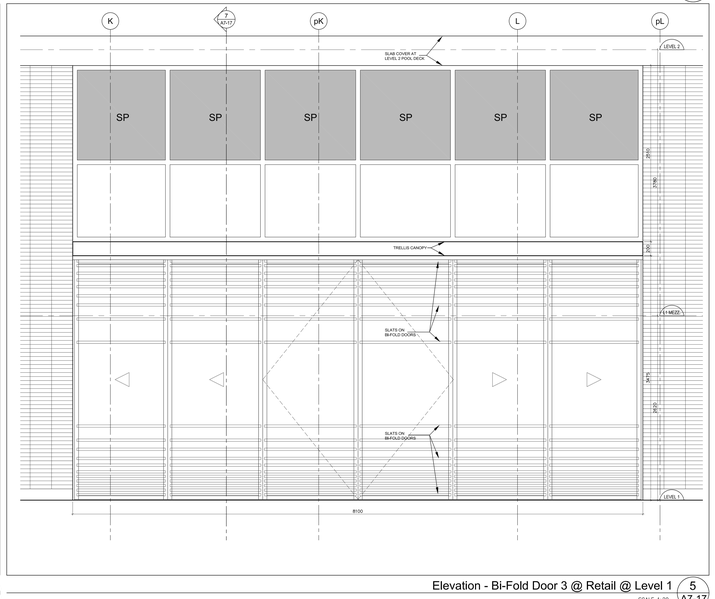

Elevation - Bi-Fold Door 3 @ Retail @ Level 1 (5 / A7-17)

SCALE 1:20

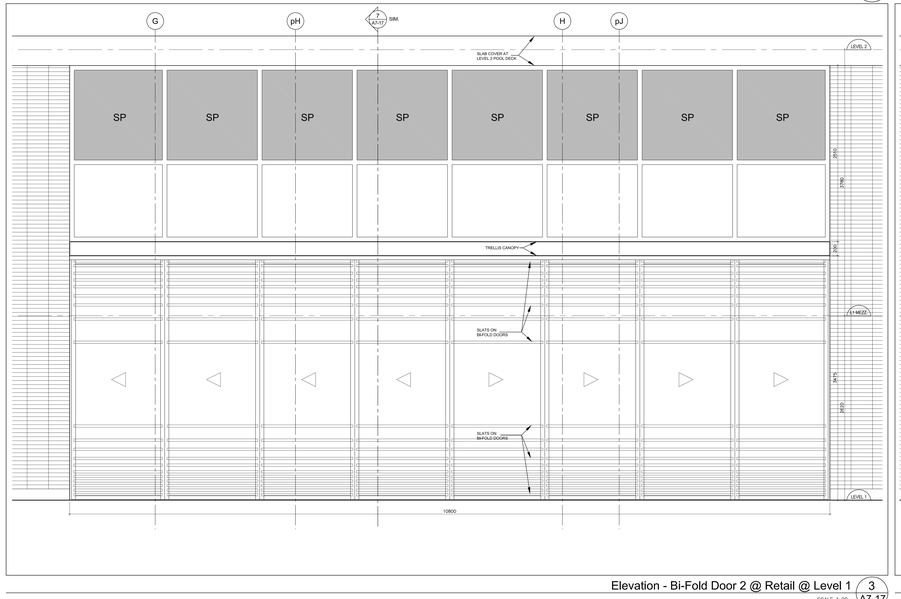

Elevation - Bi-Fold Door 2 @ Retail @ Level 1 (3 / A7-17)

SCALE 1:20

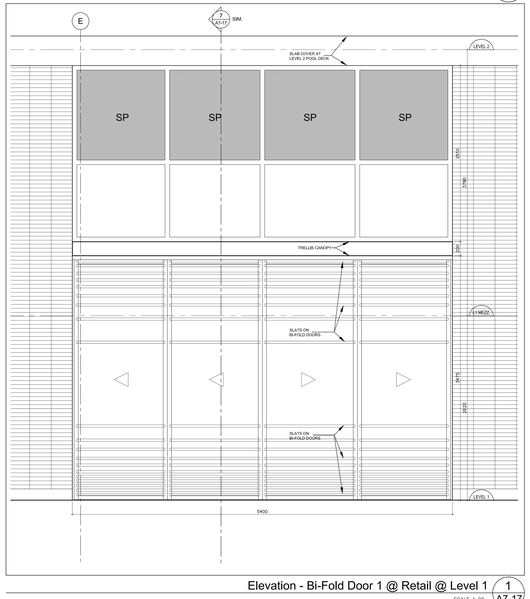

Elevation - Bi-Fold Door 1 @ Retail @ Level 1 (1 / A7-17)

SCALE 1:20

Contractor Must Check And Verify All Dimensions On The Job.

Do Not Scale The Drawings.

All Drawings, Specifications And Related Documents Are The Copyright Of The Architect And Must Be Returned Upon Request.

Reproduction Of Drawings, Specifications And Related Documents In Part Or Whole Is Forbidden Without The Architect's Written Permission.

The Drawing Is Not To Be Used For Construction Until Signed By The Architect.

Date February 8, 2016

SEAL NOT IN USE UNTIL READY TO BE ISSUED

Roofing Tender

KIRKOR ARCHITECTS + PLANNERS
20 Martin Ross Avenue, Toronto, Ontario, M3J 2K8
Tel (416) 665-0065, Fax (416) 665-1234, www.kirkorarchitects.com

No.	Revision	Date

No.	Issued For	Date
1	Roofing Tender	Feb 8, 2016

AQUAVISTA
AT BAYSIDE TORONTO

Drawing Title
Bi-Fold Door Details

Project
Hines TRIDEL
AQUAVISTA
Block 3 - R3 & R4
263 Queens Quay East
Toronto, ON

Scale	1:20
Drawn by	S.D.
Checked by	C.A.
Project No.	13148
Date	February 8, 2016
Drawing No.	A7-17