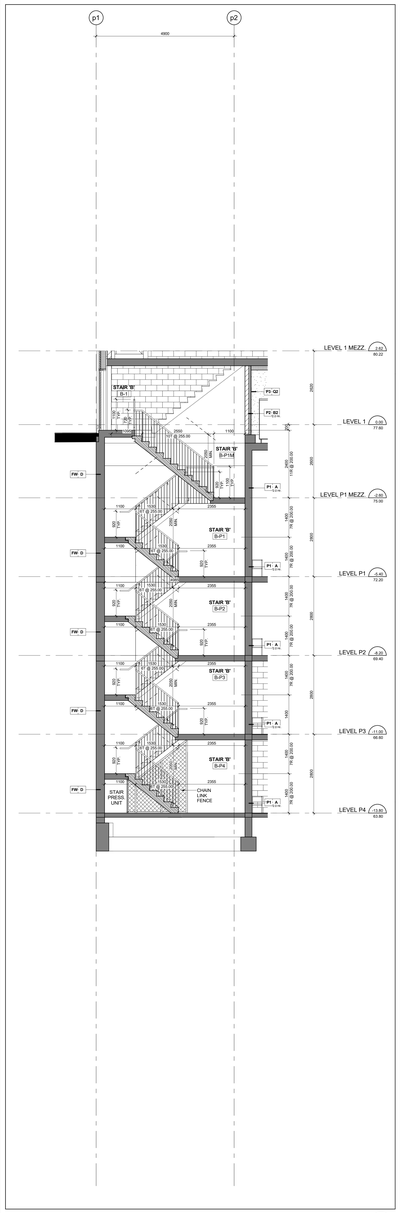

Stair 'B' - Stair Section - Levels P4 - 1 Mezzanine (14 / A6-01)
Scale: 1 : 50

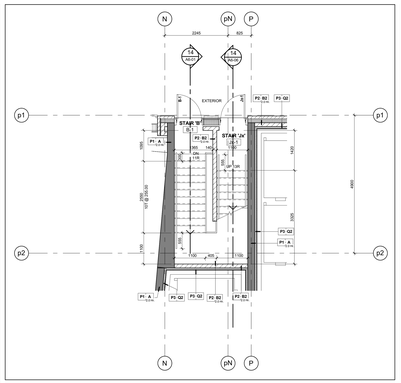

Stair 'B' - Stair Plan - Level 1 (13 / A6-01)
Scale: 1 : 50

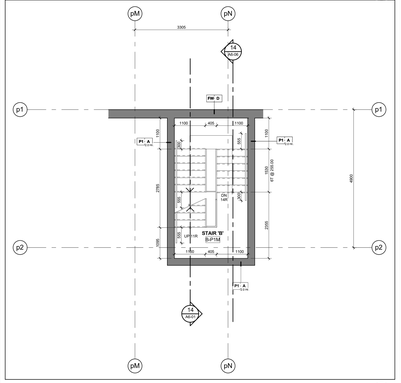

Stair 'B' - Stair Plan - Level P1 Mezzanine (12 / A6-01)
Scale: 1 : 50

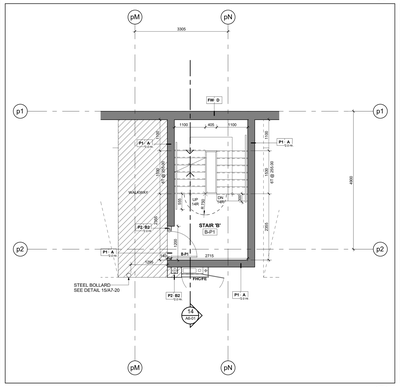

Stair 'B' - Stair Plan - Level P1 (11 / A6-01)
Scale: 1 : 50

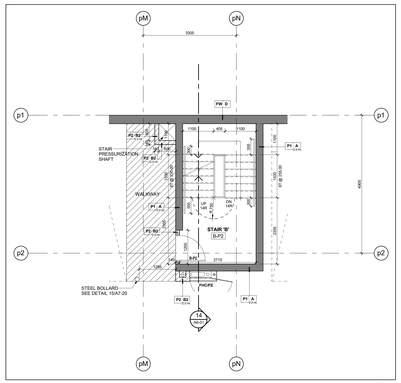

Stair 'B' - Stair Plan - Level P2 (10 / A6-01)
Scale: 1 : 50

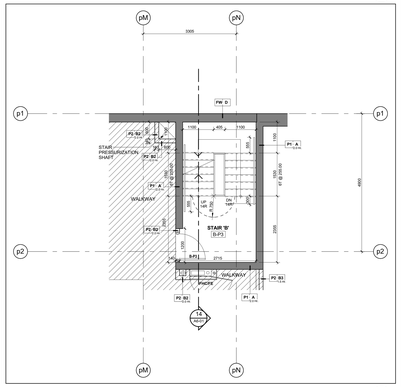

Stair 'B' - Stair Plan - Level P3 (9 / A6-01)
Scale: 1 : 50

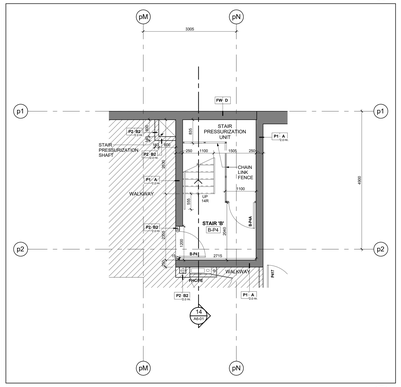

Stair 'B' - Stair Plan - Level P4 (8 / A6-01)
Scale: 1 : 50

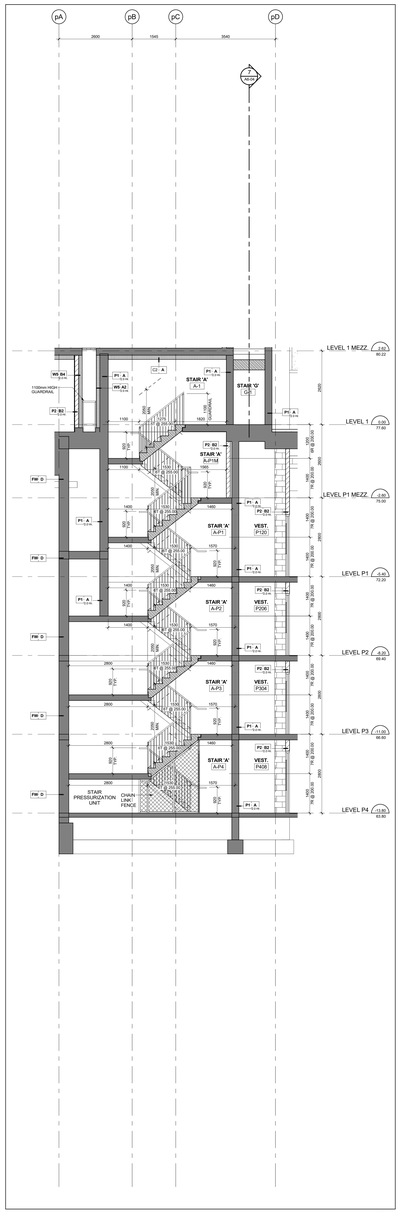

Stair 'A' - Stair Section - Levels P4 - 1 Mezzanine (7 / A6-01)
Scale: 1 : 50

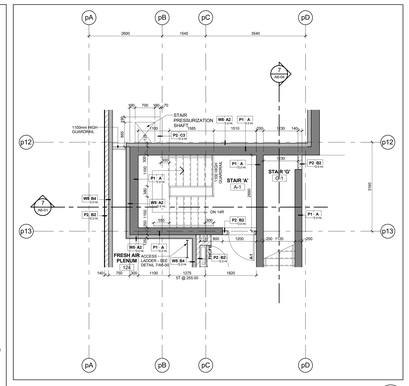

Stair 'A' - Stair Plan - Level 1 (6 / A6-01)
Scale: 1 : 50

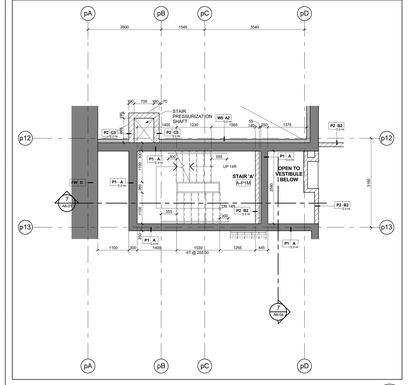

Stair 'A' - Stair Plan - Level P1 Mezzanine (5 / A6-01)
Scale: 1 : 50

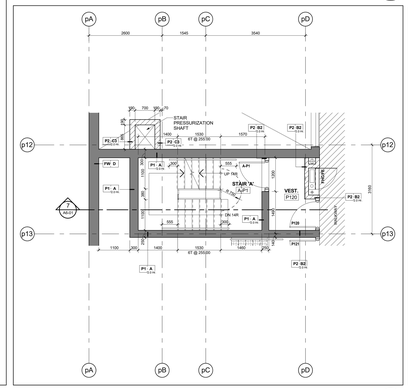

Stair 'A' - Stair Plan - Level P1 (4 / A6-01)
Scale: 1 : 50

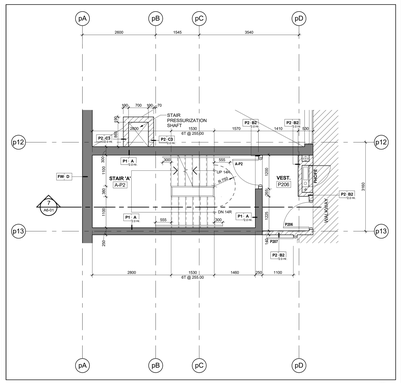

Stair 'A' - Stair Plan - Level P2 (3 / A6-01)
Scale: 1 : 50

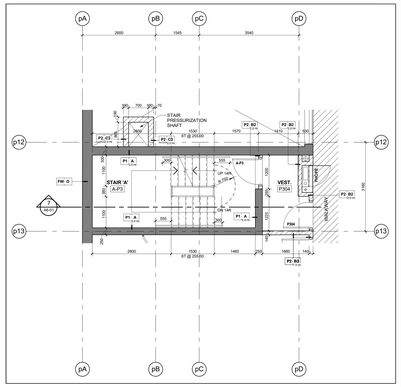

Stair 'A' - Stair Plan - Level P3 (2 / A6-01)
Scale: 1 : 50

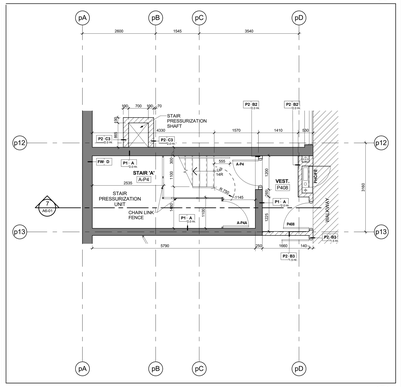

Stair 'A' - Stair Plan - Level P4 (1 / A6-01)
Scale: 1 : 50

PRECAST STAIR SET
May 30, 2016

Contractor Must Check And Verify All Dimensions On The Job.
Do Not Scale The Drawings.
All Drawings, Specifications And Related Documents Are The Copyright Of The Architect And Must Be Returned Upon Request.
Reproduction Of Drawings, Specifications And Related Documents Is Not Ok Without Prior Written Permission.
The Drawing Is Not To Be Used For Construction Until Signed By The Architect.
Date:

KIRKOR ARCHITECTS + PLANNERS
20 Martin Ross Avenue, Toronto, Ontario, M3J 2K8
TAT.416.665.6065, FAX.416.665.1234, www.kirkorarchitects.com

No.:	Revision	Date:
3.	Tender	Oct. 15, 2015
2.	Building Permit	June 12, 2015
1.	Waterfront Toronto Review	May 1, 2015
No.:	Issued For	Date:

AQUAVISTA
AT BAYSIDE TORONTO

Drawing Title:
Stair Plans & Sections
Stair 'A' & 'B' Plans and Sections

Project:
Hines TRIDEL
AQUAVISTA
Block 3 - R3 & R4
263 Queens Quay East
Toronto, ON

Scale: 1 : 50
Drawn by: M.R.
Checked by: C.A.
Project No.: 13148
Date: May 30, 2016
Drawing No.: A6-01