


Stair 'J' - Stair Section Levels 3 - Mechanical Penthouse Roof 16 A6-06
Scale: 1 : 50

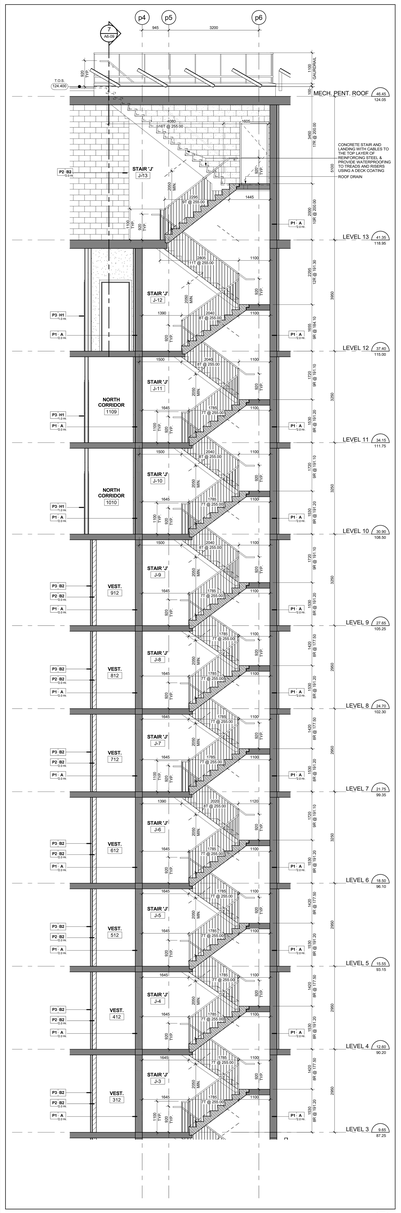


Stair 'J' - Stair Section Levels 1 Mezzanine - 2 15 A6-06
Scale: 1 : 50




Stair 'J' - Stair Plan - Level 13 Mid Landing 12 A6-06
Scale: 1 : 50

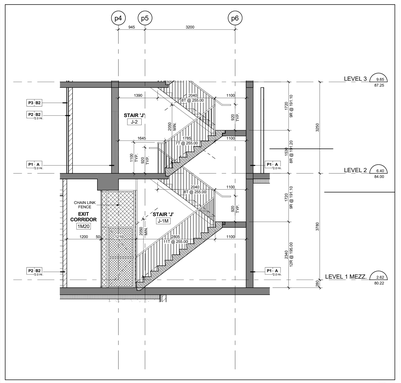


Stair 'J' - Stair Plan - Level 11 9 A6-06
Scale: 1 : 50

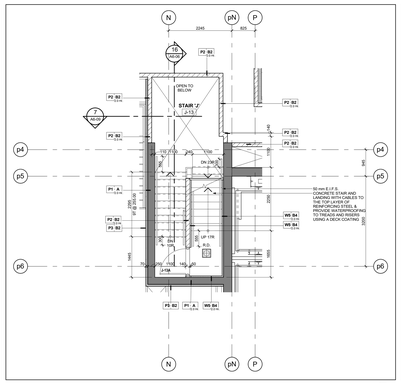


Stair 'J' - Stair Plan - Level 8 6 A6-06
Scale: 1 : 50

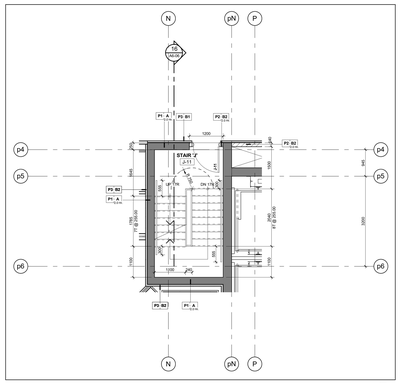


Stair 'J' - Stair Plan - Level 5 3 A6-06
Scale: 1 : 50

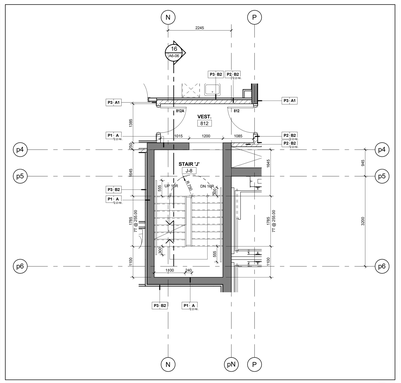


Stair 'J' - Stair Section Levels 1 - 2 14 A6-06
Scale: 1 : 50

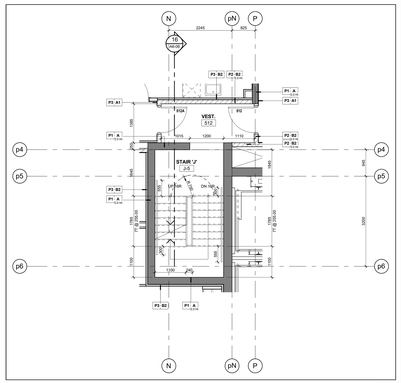


Stair 'J' - Stair Plan - Level 13.1 11 A6-06
Scale: 1 : 50

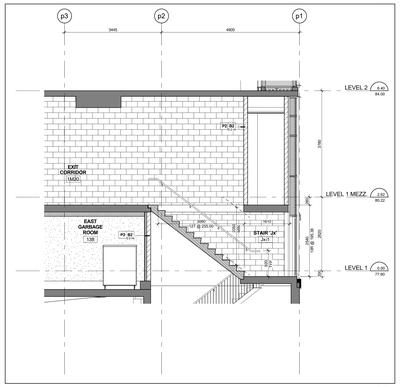


Stair 'J' - Stair Plan - Level 10 8 A6-06
Scale: 1 : 50

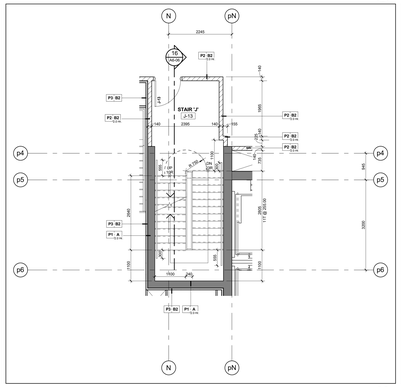


Stair 'J' - Stair Plan - Level 7 5 A6-06
Scale: 1 : 50

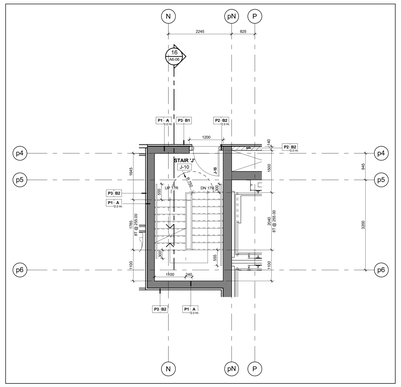


Stair 'J' - Stair Plan - Level 4 2 A6-06
Scale: 1 : 50

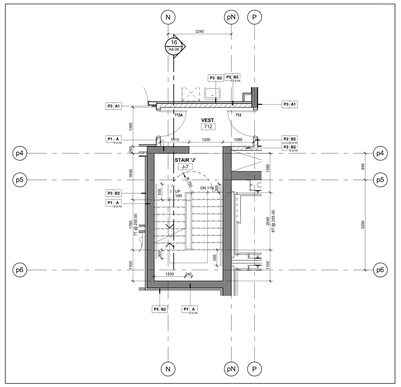


Stair 'J' - Stair Plan - Level 14 13 A6-06
Scale: 1 : 50

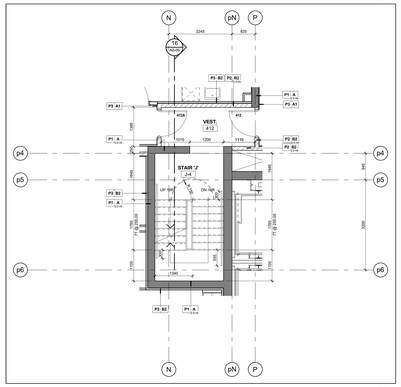


Stair 'J' - Stair Plan - Level 12 10 A6-06
Scale: 1 : 50

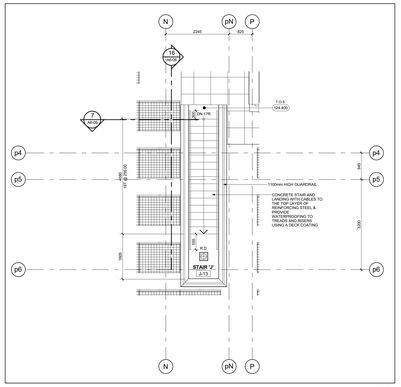


Stair 'J' - Stair Plan - Level 9 7 A6-06
Scale: 1 : 50

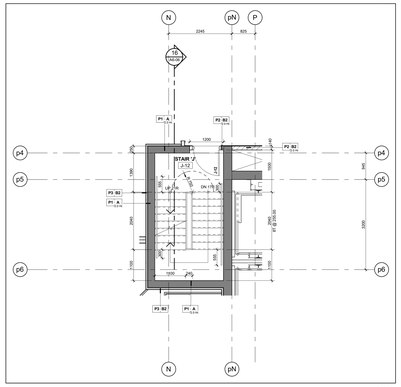


Stair 'J' - Stair Plan - Level 6 4 A6-06
Scale: 1 : 50

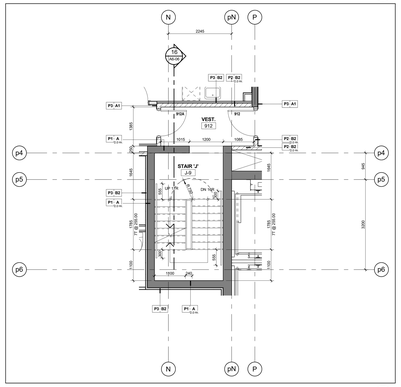


Stair 'J' - Stair Plan - Level 3 1 A6-06
Scale: 1 : 50

Contractor Must Check And Verify All Dimensions On The Job.

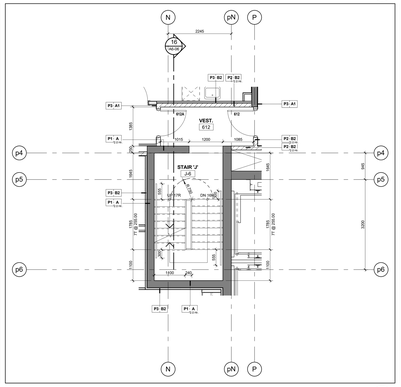Do Not Scale The Drawings.

All Drawings, Specifications And Related Documents Are The Copyright Of The Architect And Must Be Returned Upon Request.

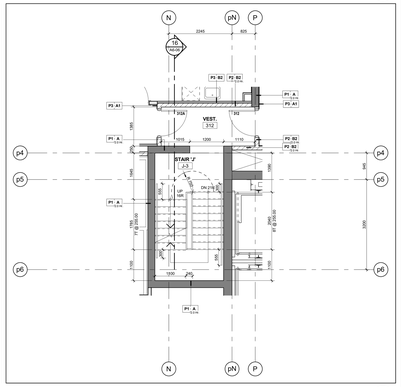Reproduction Of Drawings, Specifications And Related Documents In Part Or Whole Is Forbidden Without The Architects Written Permission.

The Drawing Is Not To Be Used For Construction Until Signed By The Architect.

Date:

KIRKOR ARCHITECTS + PLANNERS
20 Martin Ross Avenue, Toronto, Ontario, M3J 2K8
TAl (416) 665-6565, FAl (416) 665-1234, www.kirkorarchitects.com

| No. | Revision | Date |
|---|---|---|
| 3. | Tender | Oct. 15, 2015 |
| 2. | Building Permit | June 12, 2015 |
| 1. | Waterfront Toronto Review | May 1, 2015 |

PRECAST STAIR SET
May 30, 2016

AQUAVISTA
AT BAYSIDE TORONTO

Drawing Title
Stair Plans & Sections
Stair 'J' & 'Jx' Plans and Sections

Project
Hines TRIDEL
AQUAVISTA
Block 3 - R3 & R4
263 Queens Quay East
Toronto, ON

| | |
|---|---|
| Scale | 1 : 50 |
| Drawn by | M.R. |
| Checked by | C.A. |
| Project No. | 13148 |
| Date | May 30, 2016 |
| Drawing No. | A6-06 |

Plot Date: 5/30/2016 12:29:12 PM File Path: C:\Users\rmorch\Documents\Revit 2015 Working Files\13148PCS-Model-Building R3-R4_rmorch (5427).rvt