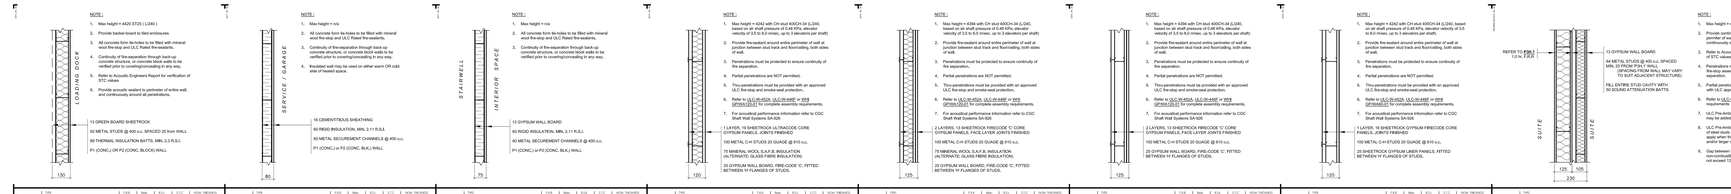

KIRKOR ARCHITECTS + PLANNERS
20 Martin Ross Avenue, Toronto, Ontario, M3J 2K8
TW (416) 645-4045, FAX (416) 645-1734, www.kirkorarchitects.com

No.	Revision	Date

PROGRESS SET
July 11, 2016

4.	Roofing Tender	Feb 8, 2016
3.	Tender	Oct. 15, 2015
2.	Building Permit	June 12, 2015
1.	Waterfront Toronto Review	May 1, 2015
No.	Issued For	Date

AQUAVISTA
AT BAYSIDE TORONTO

Drawing Title
Interior Partition Assemblies

Project
Hines TRIDEL
AQUAVISTA
Block 3 - R3 & R4
263 Queens Quay East
Toronto, ON

Scale
N.T.S.

Drawn by
M.N.

Checked by
C.A.

Project No.
13148

Date
July 11, 2016

Drawing No.
A8-01

Contractor Must Check And Verify All Dimensions On The Job
Do Not Scale The Drawings.
All Drawings, Specifications And Related Documents Are The Copyright Of The Architect And Must Be Returned Upon Request.
Reproduction Of Drawings, Specifications And Related Documents In Part Or Whole Is Forbidden Without The Architect's Permission.
The Drawing Is Not To Be Used For Construction Until Signed By The Architect.

Date

Metal Stud Partition
P3 / A8-01
SCALE N.T.S.

TAG	TYPE	FAS.	Min. STC	Min. IIC	LTC	NOM. THICKNESS
P3 | R1	M.METAL STUDS INSULATED FURRING	-	-	-	2.3 NOTE 5	130
P3 | Q2	INSULATED WALL	-	-	-	2.11	80
P3 | Q1	INSULATED WALL	-	-	-	2.11	75
P3 | L4	ELEVATOR / MECHANICAL / REFUSE SHAFT WALL	2.0 hr.	Note 6	51	51	120
P3 | L3	ELEVATOR / MECHANICAL / REFUSE SHAFT WALL	2.0 hr.	Note 6	50	50	125
P3 | L2	ELEVATOR / MECHANICAL / REFUSE SHAFT WALL	2.0 hr.	Note 6	43	43	125
P3 | L1	PIPE CHASE SHAFT WALL	1.0 hr.	Note 6	39	39	120
P3 | J1	ULC - W - 406 (Modified) DEMISING SUITE - to - SUITE	1.0 hr.	ULC-W-406	51	Note 6	230 MIN.

NOTE :
1. Max height = 4420 ST20 (LC40)
2. Provide backer-board to tiled enclosures
3. All concrete form tie-holes to be filled with mineral wool fire-stop and ULC Rated fire-sealants.
4. Continuity of fire-separation through back-up concrete structure, or concrete block walls to be verified prior to covering/concealing in any way.
5. Provide acoustic sealant to perimeter of entire wall, and continuously around all penetrations.

16 GREEN BOARD SHEETROCK
92 METAL STUDS @ 400 o.c. SPACED 25 from WALL
89 THERMAL INSULATION BATTS, MIN. 2.3 R.S.I.
P1 (CONC.) OR P2 (CONC. BLOCK) WALL

NOTE :
1. Max height = n/a
2. All concrete form tie-holes to be filled with mineral wool fire-stop and ULC Rated fire-sealants.
3. Continuity of fire-separation through back-up concrete structure, or concrete block walls to be verified prior to covering/concealing in any way.
4. Insulated wall may be used on either warm OR cold side of heated space.

16 CEMENTITIOUS SHEATHING
60 RIGID INSULATION, MIN. 2.11 R.S.I.
60 METAL SECUREMENT CHANNELS @ 400 o.c.
P1 (CONC.) or P2 (CONC. BLK.) WALL

NOTE :
1. Max height = n/a
2. All concrete form tie-holes to be filled with mineral wool fire-stop and ULC Rated fire-sealants.
3. Continuity of fire-separation through back-up concrete structure, or concrete block walls to be verified prior to covering/concealing in any way.

13 GYPSUM WALL BOARD
60 RIGID INSULATION, MIN. 2.11 R.S.I.
60 METAL SECUREMENT CHANNELS @ 400 o.c.
P1 (CONC.) or P2 (CONC. BLK.) WALL

NOTE :
1. Max height = 6095 ST25 (LC40)
2. All concrete form tie-holes to be filled with mineral wool fire-stop and ULC Rated fire-sealants.
3. Continuity of fire-separation through back-up concrete structure, or concrete block walls to be verified prior to covering/concealing in any way.
4. Provide acoustic sealant to perimeter of entire wall, and continuously around all penetrations.
5. Refer to Acoustic Engineers Report for verification of STC values.
6. Refer to ULC-W-406 for complete assembly requirements.
7. ULC Pre-Amble states ; "Additional layers of GWB may be added at any time."
8. ULC Pre-Amble states ; "the dimension and gauge of steel studs are minimums. The hourly ratings apply when the steel studs are of a heavier gauge and/or larger dimension than specified in a design."
9. Gap between bottom of rated wall board and non-combustible slab and/or flooring surface may not exceed 12mm.

13 GYPSUM WALL BOARD
152 METAL STUDS @ 400 o.c.
13 GYPSUM WALL BOARD

NOTE :
1. Max height = 6095 ST25 (LC40)
2. Provide backer-board to tiled enclosures
3. Refer to Acoustic Engineers Report for verification of STC values
4. Provide acoustic sealant to perimeter of entire wall, and continuously around all penetrations.

13 GYPSUM WALL BOARD
152 METAL STUDS @ 400 o.c.
75 SOUND ATTENUATION BATTS (2 LAYERS)
13 GYPSUM WALL BOARD

NOTE :
1. Max height = 6095 ST25 (LC40)
2. Provide backer-board to tiled enclosures

13 GYPSUM WALL BOARD
152 METAL STUDS @ 400 o.c.
13 GYPSUM WALL BOARD

NOTE :
1. Max height = 6095 ST25 (LC40)
2. Provide backer-board to tiled enclosures
3. All concrete form tie-holes to be filled with mineral wool fire-stop and ULC Rated fire-sealants.
4. Continuity of fire-separation through back-up concrete structure, or concrete block walls to be verified prior to covering/concealing in any way.
5. Maintain continuous vapour barrier seal around perimeter of wall.

13 GYPSUM WALL BOARD
VAPOUR BARRIER
152 METAL STUDS @ 400 o.c. SPACED 15 from WALL
89 THERMAL INSULATION BATTS, MIN. 2.3 R.S.I.
BUILDING PAPER
P1 (CONC.) OR P2 (CONC. BLK) WALL
or
92 MINERAL WOOL THERMAL INSULATION BLANKETS, MIN. 2.3 R.S.I.
P1 (CONC.) OR P2 (CONC. BLK) WALL

NOTE :
1. Max height = 6095 ST25 (LC40)
2. Provide backer-board to tiled enclosures
3. All concrete form tie-holes to be filled with mineral wool fire-stop and ULC Rated fire-sealants.
4. Continuity of fire-separation through back-up concrete structure, or concrete block walls to be verified prior to covering/concealing in any way.
5. Refer to Acoustic Engineers Report for verification of STC values
6. Provide acoustic sealant to perimeter of entire wall, and continuously around all penetrations.

16 GYPSUM WALL BOARD, FIRE-CODE 'C'
152 METAL STUDS @ 400 o.c.
16 GYPSUM WALL BOARD, FIRE-CODE 'C'

NOTE :
1. Max height = 6095 ST25 (LC40)
2. Provide backer-board to tiled enclosures
3. All concrete form tie-holes to be filled with mineral wool fire-stop and ULC Rated fire-sealants.
4. Continuity of fire-separation through back-up concrete structure, or concrete block walls to be verified prior to covering/concealing in any way.
5. Refer to Acoustic Engineers Report for verification of STC values
6. Provide acoustic sealant to perimeter of entire wall, and continuously around all penetrations.

16 GYPSUM WALL BOARD, FIRE-CODE 'C'
152 METAL STUDS @ 400 o.c.
16 GYPSUM WALL BOARD, FIRE-CODE 'C'

NOTE :
1. Max height = 6095 ST25 (LC40)
2. Provide backer-board to tiled enclosures
3. All concrete form tie-holes to be filled with mineral wool fire-stop and ULC Rated fire-sealants.
4. Continuity of fire-separation through back-up concrete structure, or concrete block walls to be verified prior to covering/concealing in any way.
5. Maintain continuous vapour barrier seal around perimeter of wall.

13 GYPSUM WALL BOARD
VAPOUR BARRIER
152 METAL STUDS @ 400 o.c. SPACED 15 from WALL
150 THERMAL INSULATION BATTS, MIN. 3.5 R.S.I.
BUILDING PAPER
P1 (CONC.) OR P2 (CONC. BLK) WALL
or
150 MINERAL WOOL THERMAL INSULATION BLANKETS, MIN. 3.5 R.S.I.
P1 (CONC.) OR P2 (CONC. BLK) WALL

NOTE :
1. Max height = 6095 ST25 (LC40)
2. Provide backer-board to tiled enclosures
3. All concrete form tie-holes to be filled with mineral wool fire-stop and ULC Rated fire-sealants.
4. Continuity of fire-separation through back-up concrete structure, or concrete block walls to be verified prior to covering/concealing in any way.
5. Refer to Acoustic Engineers Report for verification of STC values.
6. Provide acoustic sealant to perimeter of entire wall, and continuously around all penetrations.

16 CEMENT BOARD
120 SOUND ATTENUATION BATTS
152 METAL STUDS @ 400 o.c. SPACED 15 from WALL
P1 (CONC.) or P2 (CONC. BLOCK) WALL

NOTE :
1. Max height = 6095 ST25 (LC40)
2. Provide backer-board to tiled enclosures
3. All concrete form tie-holes to be filled with mineral wool fire-stop and ULC Rated fire-sealants.
4. Continuity of fire-separation through back-up concrete structure, or concrete block walls to be verified prior to covering/concealing in any way.
5. Refer to Acoustic Engineers Report for verification of STC values.
6. Provide acoustic sealant to perimeter of entire wall, and continuously around all penetrations.

13 GYPSUM WALL BOARD
120 SOUND ATTENUATION BATTS
152 METAL STUDS @ 400 o.c. SPACED 15 from WALL
P1 (CONC.) or P2 (CONC. BLOCK) WALL

NOTE :
1. Max height = 6095 ST25 (LC40)
2. Provide backer-board to tiled enclosures
3. All concrete form tie-holes to be filled with mineral wool fire-stop and ULC Rated fire-sealants.
4. Continuity of fire-separation through back-up concrete structure, or concrete block walls to be verified prior to covering/concealing in any way.
5. Refer to Acoustic Engineers Report for verification of STC values.
6. Provide acoustic sealant to perimeter of entire wall, and continuously around all penetrations.

13 GYPSUM WALL BOARD
152 METAL STUDS @ 400 o.c.
13 GYPSUM WALL BOARD

TAG	TYPE	FAS.	Min. STC	Min. IIC	LTC	NOM. THICKNESS
P3 | H1	ULC - W - 406 (Modified) DEMISING - 92 METAL STUD SUITE - to - CORRIDOR	1.0 hr.	ULC-W-406	51 Note 5	51 Note 5	125
P3 | E7	152 METAL STUDS GENERAL USE, FIRE-RATED	1 HR.	ULC - W405	-	-	185
P3 | E6	152 METAL STUDS GENERAL USE, ACOUSTIC	-	-	-	51	180
P3 | E5	152 METAL STUDS GENERAL USE	-	-	-	51	160
P3 | E4	152 METAL STUDS INSULATED FURRING	-	-	-	3.6	180
P3 | E3	152 METAL STUDS ACOUSTIC FURRING, SERVICE AREAS	-	-	-	NOTE 5	180
P3 | E2	152 METAL STUDS ACOUSTIC FURRING	-	-	-	NOTE 5	180
P3 | E1	152 METAL STUDS FURRING / PIPE SPACES	-	-	-	-	165

NOTE :
1. Max height = 4675 ST25 (LC40)
2. Provide fire-sealant around entire perimeter of wall at junction between stud track and floor/ceiling, both sides of wall.
3. Penetrations must be protected to ensure continuity of fire separation.
4. Partial penetrations must be boxed out, or provided with approved fire-backing material (ie. perlite).
5. Thru-penetrations must be provided with an approved ULC fire-stop and smoke-seal protection.
6. Refer to ULC-W-407 for complete assembly requirements.

16 GYPSUM WALL BOARD, FIRE-CODE 'C'
92 METAL STUDS @ 400 o.c.
16 GYPSUM WALL BOARD, FIRE-CODE 'C'

NOTE :
1. Max height = 4675 ST25 (LC40)
2. Provide fire-sealant around entire perimeter of wall at junction between stud track and floor/ceiling, both sides of wall.
3. Penetrations must be protected to ensure continuity of fire separation.
4. Partial penetrations must be boxed out, or provided with approved fire-backing material (ie. perlite).
5. Thru-penetrations must be provided with an approved ULC fire-stop and smoke-seal protection.
6. Refer to ULC-W-407 for complete assembly requirements.

13 GYPSUM WALL BOARD
92 METAL STUDS @ 400 o.c.
13 GYPSUM WALL BOARD

NOTE :
1. Max height = 4675 ST25 (LC40)
2. Provide dewiglass to tiled enclosures

13 GYPSUM WALL BOARD
92 METAL STUDS @ 400 o.c.
13 GYPSUM WALL BOARD

NOTE :
ARTISCAPE / AFFORDABLE COMPONENT
ABUSE RESISTANT DRYWALL TO BE USED ON ALL ARTISCAPE / AFFORDABLE LOBBY AND CORRIDOR WALLS

NOTE :
1. Max height = 4420 ST25 (LC40)
2. Provide backer-board to tiled enclosures
3. All concrete form tie-holes to be filled with mineral wool fire-stop and ULC Rated fire-sealants.
4. Continuity of fire-separation through back-up concrete structure, or concrete block walls to be verified prior to covering/concealing in any way.
5. Refer to Acoustic Engineers Report for verification of STC values
6. Provide acoustic sealant to perimeter of entire wall, and continuously around all penetrations.

13 GYPSUM WALL BOARD
VAPOUR BARRIER
92 METAL STUDS @ 400 o.c. SPACED 15 from WALL
89 THERMAL INSULATION BATTS, MIN. 2.3 R.S.I.
BUILDING PAPER
P1 (CONC.) OR P2 (CONC. BLK) WALL
or
89 MINERAL WOOL THERMAL INSULATION BLANKETS, MIN. 2.3 R.S.I.
P1 (CONC.) OR P2 (CONC. BLK) WALL

NOTE :
1. Max height = 4420 ST25 (LC40)
2. Provide backer-board to tiled enclosures
3. All concrete form tie-holes to be filled with mineral wool fire-stop and ULC Rated fire-sealants.
4. Continuity of fire-separation through back-up concrete structure, or concrete block walls to be verified prior to covering/concealing in any way.
5. Refer to Acoustic Engineers Report for verification of STC values
6. Provide acoustic sealant to perimeter of entire wall, and continuously around all penetrations.

13 GYPSUM WALL BOARD
92 METAL STUDS @ 400 o.c.
13 GYPSUM WALL BOARD

NOTE :
1. Max height = 4420 ST25 (LC40)
2. Provide backer-board to tiled enclosures
3. All concrete form tie-holes to be filled with mineral wool fire-stop and ULC Rated fire-sealants.
4. Continuity of fire-separation through back-up concrete structure, or concrete block walls to be verified prior to covering/concealing in any way.
5. Refer to Acoustic Engineers Report for verification of STC values
6. Provide acoustic sealant to perimeter of entire wall, and continuously around all penetrations.

16 CEMENT BOARD
92 METAL STUDS @ 400 o.c. SPACED 15 from WALL
89 SOUND ATTENUATION BATTS
P1 (CONC.) OR P2 (CONC. BLK) WALL

NOTE :
1. Max height = 3810 ST25 (LC40)
2. Provide backer-board to tiled enclosures
3. All concrete form tie-holes to be filled with mineral wool fire-stop and ULC Rated fire-sealants.
4. Continuity of fire-separation through back-up concrete structure, or concrete block walls to be verified prior to covering/concealing in any way.
5. Refer to Acoustic Engineers Report for verification of STC values
6. Provide acoustic sealant to perimeter of entire wall, and continuously around all penetrations.

13 GYPSUM WALL BOARD
64 METAL STUDS @ 400 o.c.
13 GYPSUM WALL BOARD

NOTE :
1. Max height = 3810 ST25 (LC40)
2. Provide backer-board to tiled enclosures
3. All concrete form tie-holes to be filled with mineral wool fire-stop and ULC Rated fire-sealants.
4. Continuity of fire-separation through back-up concrete structure, or concrete block walls to be verified prior to covering/concealing in any way.
5. Refer to Acoustic Engineers Report for verification of STC values.
6. Provide acoustic sealant to perimeter of entire wall, and continuously around all penetrations.

13 GYPSUM WALL BOARD
64 METAL STUDS @ 400 o.c.
50 SOUND ATTENUATION BATTS
13 GYPSUM WALL BOARD

NOTE :
1. Max height = 3350 ST25 (LC40)
2. Provide backer-board to tiled enclosures
3. All concrete form tie-holes to be filled with mineral wool fire-stop and ULC Rated fire-sealants.
4. Continuity of fire-separation through back-up concrete structure, or concrete block walls to be verified prior to covering/concealing in any way.
5. Maintain continuous vapour barrier seal around perimeter of wall.

13 GYPSUM WALL BOARD
VAPOUR BARRIER
64 METAL STUDS @ 400 o.c. SPACED 15 from WALL
89 THERMAL INSULATION BATTS, MIN. 2.3 R.S.I.
BUILDING PAPER
P1 (CONC.) OR P2 (CONC. BLK) WALL
or
89 MINERAL WOOL THERMAL INSULATION BLANKETS, MIN. 2.3 R.S.I.
P1 (CONC.) OR P2 (CONC. BLK) WALL

NOTE :
1. Max height = 3350 ST25 (LC40)
2. Provide backer-board to tiled enclosures
3. All concrete form tie-holes to be filled with mineral wool fire-stop and ULC Rated fire-sealants.
4. Continuity of fire-separation through back-up concrete structure, or concrete block walls to be verified prior to covering/concealing in any way.
5. Maintain continuous vapour barrier seal around perimeter of wall.

13 GYPSUM WALL BOARD
64 METAL STUDS @ 400 o.c. SPACED 15 from WALL
89 THERMAL INSULATION BATTS, MIN. 2.3 R.S.I.
BUILDING PAPER
P1 (CONC.) OR P2 (CONC. BLK) WALL
or
89 MINERAL WOOL THERMAL INSULATION BLANKETS, MIN. 2.3 R.S.I.
P1 (CONC.) OR P2 (CONC. BLK) WALL

TAG	TYPE	FAS.	Min. STC	Min. IIC	LTC	NOM. THICKNESS
P3 | D7	92 METAL STUDS GENERAL USE, FIRE-RATED	1 HR.	Note 5 ULC W 407	-	-	125
P3 | D6	92 METAL STUDS GENERAL USE, ACOUSTIC	-	-	-	51	120
P3 | D5	92 METAL STUDS GENERAL USE	-	-	-	-	120
P3 | D4	92 METAL STUDS INSULATED FURRING	-	-	-	2.3 NOTE 5	120
P3 | D3	92 METAL STUDS ACOUSTIC FURRING SERVICE AREAS	-	-	-	NOTE 5	125
P3 | D2	92 METAL STUDS ACOUSTIC FURRING	-	-	-	47	120
P3 | D1	92 METAL STUDS FURRING / PIPE SPACES	-	-	-	-	105
P3 | C6	64 METAL STUDS GENERAL USE, FIRE-RATED	1.0 hr.	Note 5 W405	-	-	95
P3 | C5	64 METAL STUDS GENERAL USE, ACOUSTIC	-	-	-	47	90
P3 | C4	64 METAL STUDS GENERAL USE	-	-	-	-	90
P3 | C3	64 METAL STUDS INSULATED FURRING	-	-	-	2.3 NOTE 5	105
P3 | C2	64 METAL STUDS ACOUSTIC FURRING	-	-	-	NOTE 5	95
P3 | C1	64 METAL STUDS FURRING / PIPE SPACES	-	-	-	-	80
P3 | B4	41 METAL STUDS GENERAL USE	-	-	-	-	70
P3 | B3	41 METAL STUDS INSULATED FURRING	-	-	-	1.4 NOTE 5	70
P3 | B2	41 METAL STUDS ACOUSTIC FURRING	-	-	-	NOTE 5	70
P3 | B1	41 METAL STUDS FURRING / PIPE SPACES	-	-	-	-	55
P3 | A5	RESILIENT METAL CHANNELS ACOUSTIC	-	NOTE 3	-	VARIES	45
P3 | A4	RESILIENT METAL CHANNELS ACOUSTIC	-	NOTE 3	-	VARIES	30
P3 | A3	FURRING CHANNELS ACOUSTIC	-	-	-	VARIES	30
P3 | A2	FURRING CHANNELS	-	-	-	-	40
P3 | A1	LAMINATED DRYWALL	-	-	-	-	15

NOTE :
1. Max height = 3350 ST25 (LC40)
2. Provide backer-board to tiled enclosures
3. All concrete form tie-holes to be filled with mineral wool fire-stop and ULC Rated fire-sealants.
4. Continuity of fire-separation through back-up concrete structure, or concrete block walls to be verified prior to covering/concealing in any way.

13 GYPSUM WALL BOARD
41 METAL STUDS @ 400 o.c.
13 GYPSUM WALL BOARD

NOTE :
FOR SUITE CEILING HEIGHT SOLID AT 3000mm
41 METAL STUDS FOR PARTITION P3-B4
TO BE @ 300mm O.C.

NOTE :
ARTISCAPE / AFFORDABLE COMPONENT
ABUSE RESISTANT DRYWALL TO BE USED ON ALL ARTISCAPE / AFFORDABLE LOBBY AND CORRIDOR WALLS

NOTE :
1. Max height = 2895 ST25 (LC40)
2. Provide backer-board to tiled enclosures
3. All concrete form tie-holes to be filled with mineral wool fire-stop and ULC Rated fire-sealants.
4. Continuity of fire-separation through back-up concrete structure, or concrete block walls to be verified prior to covering/concealing in any way.
5. Refer to Acoustic Engineers Report for verification of STC values
6. Provide acoustic sealant to perimeter of entire wall, and continuously around all penetrations.

13 GYPSUM WALL BOARD
41 METAL STUDS @ 400 o.c.
13 GYPSUM WALL BOARD

NOTE :
1. Max height = 2915 ST25 (LC40)
2. Provide backer-board to tiled enclosures
3. All concrete form tie-holes to be filled with mineral wool fire-stop and ULC Rated fire-sealants.
4. Continuity of fire-separation through back-up concrete structure, or concrete block walls to be verified prior to covering/concealing in any way.
5. Refer to Acoustic Engineers Report for verification of STC values
6. Provide acoustic sealant to perimeter of entire wall, and continuously around all penetrations.

13 GYPSUM WALL BOARD
50 SOUND ATTENUATION BATTS
41 METAL STUDS @ 400 o.c. SPACED 15 from WALL
P1 (CONC.) OR P2 (CONC. BLK) WALL

NOTE :
WHERE SHOWN IS REQUIRED USE ACOUSTIC BATTS AS PER ACOUSTICAL REPORT

NOTE :
1. Max height = 2915 ST25 (LC40)
2. Provide backer-board to tiled enclosures
3. All concrete form tie-holes to be filled with mineral wool fire-stop and ULC Rated fire-sealants.
4. Continuity of fire-separation through back-up concrete structure, or concrete block walls to be verified prior to covering/concealing in any way.
5. Refer to Acoustic Engineers Report for verification of STC values
6. Provide acoustic sealant to perimeter of entire wall, and continuously around all penetrations.

13 GYPSUM WALL BOARD
41 METAL STUDS @ 400 o.c.

NOTE :
FOR SUITE CEILING HEIGHT SOLID AT 3000mm
41 METAL STUDS FOR PARTITION P3-B1
TO BE @ 300mm O.C.

NOTE :
ARTISCAPE / AFFORDABLE COMPONENT
ABUSE RESISTANT DRYWALL TO BE USED ON ALL ARTISCAPE / AFFORDABLE LOBBY AND CORRIDOR WALLS

NOTE :
1. Provide backer-board to tie enclosures.
2. All concrete form tie-holes to be filled with mineral wool fire-stop and ULC Rated fire-sealants.
3. Continuity of fire-separation through back-up concrete structure, or concrete block walls to be verified prior to covering/concealing in any way.
4. Refer to Acoustic Engineers Report for verification of STC values
5. Provide acoustic sealant to perimeter of entire wall and continuously around all penetrations.

2 LAYERS, 13 GYPSUM WALL BOARD
16 RESILIENT METAL CHANNELS @ 600 o.c.
20 SOUND ATTENUATION BATTS
P1 (CONC.) or P2 (CONC. BLK.) WALL

NOTE :
1. Provide backer-board to tie enclosures.
2. All concrete form tie-holes to be filled with mineral wool fire-stop and ULC Rated fire-sealants.
3. Continuity of fire-separation through back-up concrete structure, or concrete block walls to be verified prior to covering/concealing in any way.
4. Refer to Acoustic Engineers Report for verification of STC values
5. Provide acoustic sealant to perimeter of entire wall and continuously around all penetrations.

13 GYPSUM WALL BOARD
16 RESILIENT METAL CHANNELS 600 O.C.
20 SOUND ATTENUATION BATTS
P1 (CONC.) or P2 (CONC. BLK.) WALL

NOTE :
1. Provide backer-board to tie enclosures.
2. All concrete form tie-holes to be filled with mineral wool fire-stop and ULC Rated fire-sealants.
3. Continuity of fire-separation through back-up concrete structure, or concrete block walls to be verified prior to covering/concealing in any way.
4. Refer to Acoustic Engineers Report for verification of STC values
5. Provide acoustic sealant to perimeter of entire wall and continuously around all penetrations.

13 GYPSUM WALL BOARD
16 RESILIENT METAL CHANNELS
P1 (CONC.) or P2 (CONC. BLK.) WALL

NOTE :
1. Provide backer-board to tie enclosures.
2. All concrete form tie-holes to be filled with mineral wool fire-stop and ULC Rated fire-sealants.
3. Continuity of fire-separation through back-up concrete structure, or concrete block walls to be verified prior to covering/concealing in any way.
4. Refer to Acoustic Engineers Report for verification of STC values
5. Provide acoustic sealant to perimeter of entire wall and continuously around all penetrations.

13 GYPSUM WALL BOARD
25 METAL STUDS @ 400 o.c.
13 GYPSUM WALL BOARD CHANNELS @ 400 O.C.
P1 (CONC.) or P2 (CONC. BLK.) WALL

NOTE :
1. Provide backer-board to tie enclosures.
2. All concrete form tie-holes to be filled with mineral wool fire-stop and ULC Rated fire-sealants.
3. Continuity of fire-separation through back-up concrete structure, or concrete block walls to be verified prior to covering/concealing in any way.
4. Refer to Acoustic Engineers Report for verification of STC values
5. Provide acoustic sealant to perimeter of entire wall and continuously around all penetrations.

13 GYPSUM WALL BOARD LAMINATED TO
P1 (CONC.) or P2 (CONC. BLK.) WALL TYPE.

NOTE :
ARTISCAPE / AFFORDABLE COMPONENT
ABUSE RESISTANT DRYWALL TO BE USED ON ALL ARTISCAPE / AFFORDABLE LOBBY AND CORRIDOR WALLS

TAG	TYPE	FAS.	Min. STC	Min. IIC	LTC	NOM. THICKNESS
P3 | C2	64 METAL STUDS ACOUSTIC FURRING	-	-	-	NOTE 5	95
P3 | C1	64 METAL STUDS FURRING / PIPE SPACES	-	-	-	-	80
P3 | B4	41 METAL STUDS GENERAL USE	-	-	-	-	70
P3 | B3	41 METAL STUDS INSULATED FURRING	-	-	-	1.4 NOTE 5	70
P3 | B2	41 METAL STUDS ACOUSTIC FURRING	-	-	-	NOTE 5	70
P3 | B1	41 METAL STUDS FURRING / PIPE SPACES	-	-	-	-	55
P3 | A5	RESILIENT METAL CHANNELS ACOUSTIC	-	NOTE 3	-	VARIES	45
P3 | A4	RESILIENT METAL CHANNELS ACOUSTIC	-	NOTE 3	-	VARIES	30
P3 | A3	FURRING CHANNELS ACOUSTIC	-	-	-	VARIES	30
P3 | A2	FURRING CHANNELS	-	-	-	-	40
P3 | A1	LAMINATED DRYWALL	-	-	-	-	15

Concrete Block Partition
P2 / A8-01
SCALE N.T.S.

TAG	TYPE	FAS.	Min. STC	Min. IIC	LTC	NOM. THICKNESS
P2 | F2	LIGHTWEIGHT CONCRETE BLOCK CHILLER / GENERATOR ROOMS	2.0 hr.	Note 9	55 Note 7	-	190
P2 | F1	LIGHTWEIGHT CONCRETE BLOCK CHILLER / GENERATOR ROOMS	2.0 hr.	Note 9	55 Note 7	-	330
P2 | C3	140 CONCRETE BLOCK, LIGHTWEIGHT GENERAL USE	2.0hr	Note 7	106	48	190
P2 | C2	190 CONCRETE BLOCK 75% SOLID - GENERAL USE	3.0 hr.	Note 7	148	51	190
P2 | C1	140 CONCRETE BLOCK STANDARD GENERAL USE	1.5 hr.	Note 7	106	48	190
P2 | B3	140 CONCRETE BLOCK LIGHTWEIGHT GENERAL USE	1.5 hr.	Note 7	81	48	140
P2 | B2	140 CONCRETE BLOCK 75% SOLID - GENERAL USE	2.0 hr	Note 7	112	48	140
P2 | B1	140 CONCRETE BLOCK STANDARD GENERAL USE	1.0 hr.	Note 7	81	48	140
P2 | A2	90 CONCRETE BLOCK STANDARD GENERAL USE	45 min	Note 7	66	48	90

NOTE :
1. Maximum height guideline is 5340 (non-load bearing), 2900 (load bearing)
2. Refer to Structural Engineering drawings for lateral support details and maximum height spans.
3. Thru-penetrations must be protected by approved ULC fire-stop assemblies to ensure continuity of fire separation.
4. Partial penetrations are NOT permitted.
5. Provide mineral wool fire-stopping and smoke-seal caulk at gap between top of block and underside of structure above.
6. Continuity of fire-separation to be verified prior to covering/concealing in any way.
7. Refer to Acoustic Engineers Report for verification of STC values
8. Provide acoustic sealant to perimeter of entire wall, and continuously around all penetrations.

FIRE-RATING :
9. Refer to individual block assemblies for F.R.R. testing references.

Refer to A6 / P2 / B2
50 ACOUSTIC INSULATION BOARD

NOTE :
1. Maximum height guideline is 6340 (non-load bearing), 2900 (load bearing)
2. Refer to Structural Engineering drawings for lateral support details and maximum height spans.
3. Thru-penetrations must be protected by approved ULC fire-stop assemblies to ensure continuity of fire separation.
4. Partial penetrations are NOT permitted.
5. Provide mineral wool fire-stopping and smoke-seal caulk at gap between top of block and underside of structure above.
6. Continuity of fire-separation to be verified prior to covering/concealing in any way.
7. Refer to Acoustic Engineers Report for verification of STC values
8. Provide acoustic sealant to perimeter of entire wall, and continuously around all penetrations.

FIRE-RATING :
9. Refer to individual block assemblies for F.R.R. testing references.

Refer to A6 / P2 / B2
50 ACOUSTIC INSULATION BOARD

NOTE :
1. Maximum height guideline is 6340 (non-load bearing), 2900 (load bearing)
2. Refer to Structural Engineering drawings for lateral support details and maximum height spans.
3. Thru-penetrations must be protected by approved ULC fire-stop assemblies to ensure continuity of fire separation.
4. Partial penetrations are NOT permitted.
5. Provide mineral wool fire-stopping and smoke-seal caulk at gap between top of block and underside of structure above.
6. Continuity of fire-separation to be verified prior to covering/concealing in any way.

FIRE-RATING :
7a. N.B.C. 2010 Table 9.2.1.1 for Type S or N Concrete (O.B.C. 2012 SB-2 Table 2.1.1 for Type S or N Concrete)

7b. ULC 0565 - Type N/S Concrete, ULC Tested Supplies ONLY 2.0 hr F.R.R.

190 CONCRETE BLOCK , STANDARD HOLLOW (56% SOLID) WITH 2 COATS OF PAINT TO UNFINISHED SIDE (as per O.B.C. SB-3 TABLE 1 NOTE 3) WHERE STC IS REQUIRED.

NOTE :
1. Maximum height guideline is 6340 (non-load bearing), 2900 (load bearing)
2. Refer to Structural Engineering drawings for lateral support details and maximum height spans.
3. Thru-penetrations must be protected by approved ULC fire-stop assemblies to ensure continuity of fire separation.
4. Partial penetrations are NOT permitted.
5. Provide mineral wool fire-stopping and smoke-seal caulk at gap between top of block and underside of structure above.
6. Continuity of fire-separation to be verified prior to covering/concealing in any way.

FIRE-RATING :
7a. N.B.C. 2010 Table 9.2.1.1 for Type S or N Concrete (O.B.C. 2012 SB-2 Table 2.1.1 for Type S or N Concrete)

7b. ULC 0564 - Type N/S Concrete, ULC Tested Supplies ONLY 2.0 hr F.R.R.

190 CONCRETE BLOCK , 75% SOLID (75% SOLID) WITH 2 COATS OF PAINT TO UNFINISHED SIDE (as per O.B.C. SB-3 TABLE 1 NOTE 3) WHERE STC IS REQUIRED.

NOTE :
1. Maximum height guideline is 6340 (non-load bearing), 2900 (load bearing)
2. Refer to Structural Engineering drawings for lateral support details and maximum height spans.
3. Thru-penetrations must be protected by approved ULC fire-stop assemblies to ensure continuity of fire separation.
4. Partial penetrations are NOT permitted.
5. Provide mineral wool fire-stopping and smoke-seal caulk at gap between top of block and underside of structure above.
6. Continuity of fire-separation to be verified prior to covering/concealing in any way.

FIRE-RATING :
7a. N.B.C. 2010 Table 9.2.1.1 for Type S or N Concrete (O.B.C. 2012 SB-2 Table 2.1.1 for Type S or N Concrete)

7b. ULC 0564 - Type N/S Concrete, ULC Tested Supplies ONLY 2.0 hr F.R.R.

190 CONCRETE BLOCK , STANDARD HOLLOW (56% SOLID) WITH 2 COATS OF PAINT TO UNFINISHED SIDE (as per O.B.C. SB-3 TABLE 1 NOTE 3) WHERE STC IS REQUIRED.

NOTE :
1. Maximum height guideline is 5340 (non-load bearing), 2900 (load bearing)
2. Refer to Structural Engineering drawings for lateral support details and maximum height spans.
3. Thru-penetrations must be protected by approved ULC fire-stop assemblies to ensure continuity of fire separation.
4. Partial penetrations are NOT permitted.
5. Provide mineral wool fire-stopping and smoke-seal caulk at gap between top of block and underside of structure above.
6. Continuity of fire-separation to be verified prior to covering/concealing in any way.

FIRE-RATING :
7a. N.B.C. 2010 Table 9.2.1.1 for Type S or N Concrete (O.B.C. 2012 SB-2 Table 2.1.1 for Type S or N Concrete)

140 CONCRETE BLOCK , STANDARD HOLLOW (56% SOLID) WITH 2 COATS OF PAINT TO UNFINISHED SIDE (as per O.B.C. SB-3 TABLE 1 NOTE 3) WHERE STC IS REQUIRED.

NOTE :
1. Maximum height guideline is 5340 (non-load bearing), 2900 (load bearing)
2. Refer to Structural Engineering drawings for lateral support details and maximum height spans.
3. Thru-penetrations must be protected by approved ULC fire-stop assemblies to ensure continuity of fire separation.
4. Partial penetrations are NOT permitted.
5. Provide mineral wool fire-stopping and smoke-seal caulk at gap between top of block and underside of structure above.
6. Continuity of fire-separation to be verified prior to covering/concealing in any way.

FIRE-RATING :
7a.