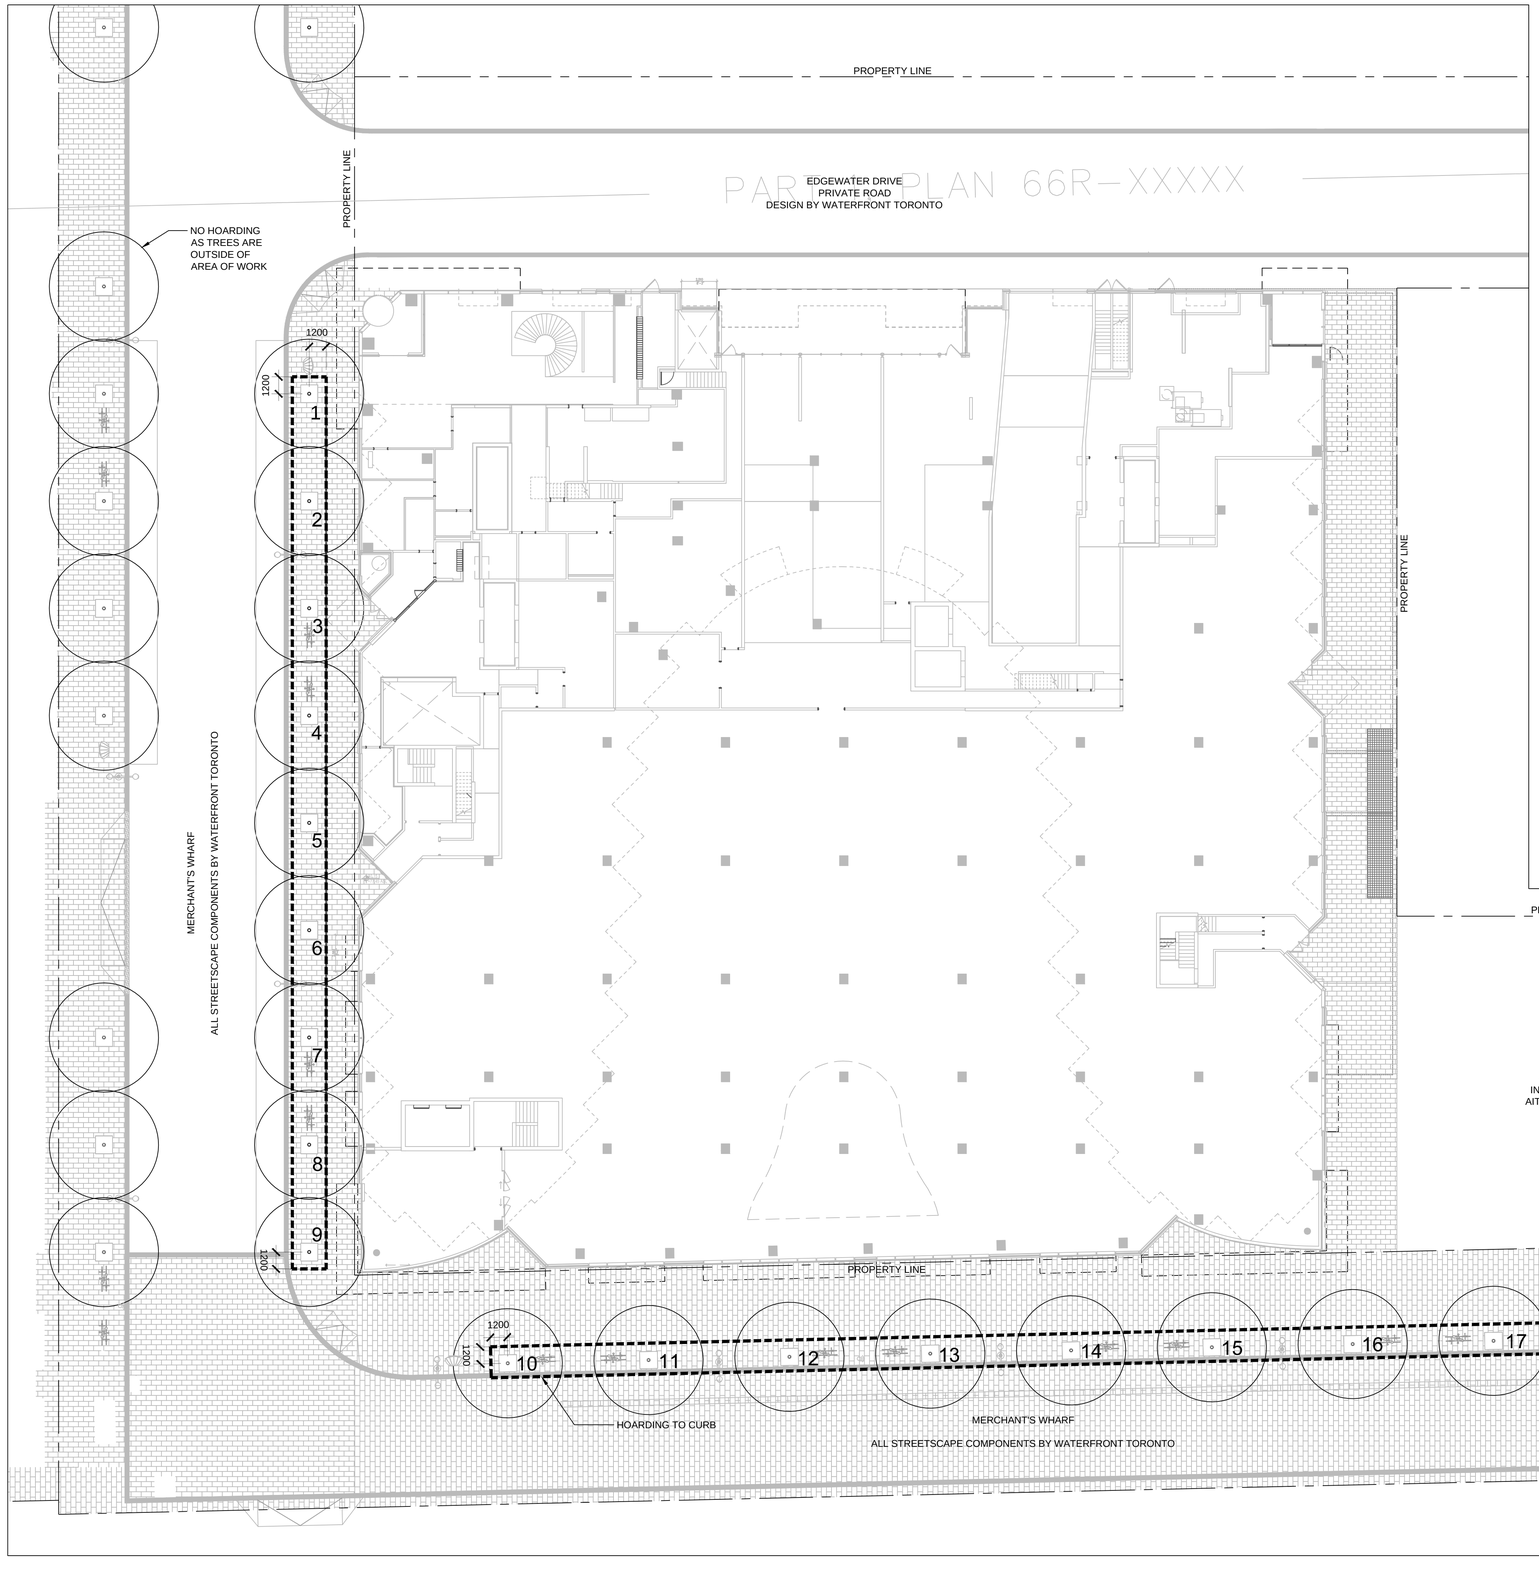

Tree Inventory

Tree #		Species	DBH		TPZ Radius
1	Waterfront Toronto Street Tree	Unknown	<10cm	Planted 2014	1.2 m
2	Waterfront Toronto Street Tree	Unknown	<10cm	Planted 2014	1.2 m
3	Waterfront Toronto Street Tree	Unknown	<10cm	Planted 2014	1.2 m
4	Waterfront Toronto Street Tree	Unknown	<10cm	Planted 2014	1.2 m
5	Waterfront Toronto Street Tree	Unknown	<10cm	Planted 2014	1.2 m
6	Waterfront Toronto Street Tree	Unknown	<10cm	Planted 2014	1.2 m
7	Waterfront Toronto Street Tree	Unknown	<10cm	Planted 2014	1.2 m
8	Waterfront Toronto Street Tree	Unknown	<10cm	Planted 2014	1.2 m
9	Waterfront Toronto Street Tree	Unknown	<10cm	Planted 2014	1.2 m
10	Waterfront Toronto Street Tree	Unknown	<10cm	Planted 2014	1.2 m
11	Waterfront Toronto Street Tree	Unknown	<10cm	Planted 2014	1.2 m
12	Waterfront Toronto Street Tree	Unknown	<10cm	Planted 2014	1.2 m
13	Waterfront Toronto Street Tree	Unknown	<10cm	Planted 2014	1.2 m
14	Waterfront Toronto Street Tree	Unknown	<10cm	Planted 2014	1.2 m
15	Waterfront Toronto Street Tree	Unknown	<10cm	Planted 2014	1.2 m
16	Waterfront Toronto Street Tree	Unknown	<10cm	Planted 2014	1.2 m
17	Waterfront Toronto Street Tree	Unknown	<10cm	Planted 2014	1.2 m
18	Waterfront Toronto Street Tree	Unknown	<10cm	Planted 2014	1.2 m
19	Waterfront Toronto Street Tree	Unknown	<10cm	Planted 2014	1.2 m
20	Waterfront Toronto Street Tree	Unknown	<10cm	Planted 2014	1.2 m

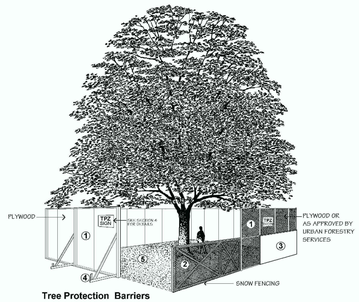

Tree Protection Barriers

1. Tree protection barriers must be 2.4m (8ft) high, plywood clad hoarding or an equivalent approved by Urban Forestry Services.
2. Tree protection barriers for trees situated on the City road allowance where visibility must be maintained can be 1.2m (4ft.) high and consist of orange plastic web snow fencing on a wood frame made of 2"x 4"s .
3. Where some excavate or fill has to be temporarily located near a tree protection barrier, plywood must be used to ensure no material enters the Tree Protection Zone.
4. All supports and bracing should be outside the Tree Protection Zone. All such supports should minimize damaging roots outside the Tree Protection Barrier.
5. No construction activity, grade changes, surface treatment or excavations of any kind is permitted within the Tree Protection Zone.

TORONTO
Urban Forestry Services

Parks and Recreation Division
September 2001 **Detail TP-1**

Contractor Must Check And Verify All Dimensions On The Job.

Do Not Scale The Drawings.

All Drawings, Specifications And Related Documents Are The Copyright Of
The Architect And Must Be Returned Upon Request.

Reproduction Of Drawings, Specifications And Related Documents In Part Or Whole Is Forbidden Without The Architects Written Permission.

This Drawing Is Not To Be Used For Construction Until Signed ByThe Architect.

Date:

KIRKOR | architects & planners

20 Martin Ross Avenue, Toronto, ON M3J 2K8
T(416) 665-6060, F(416) 665-1234

www.kirkorarchitects.com

Janet Rosenberg & Studio
Landscape Architecture and Urban Design
t 416 656 6665 f 416 656 5756 www.jrstudio.ca
148 Kenwood Avenue, Toronto Ontario M6C 2S3 Canada

No.:	Revision	Date
1.	Issued for Site Plan Approval to WT	15.01.30
2.	Issued for Site Plan Approval	15.03.04

ASSOCIATION OF LANDSCAPE ARCHITECTS ONTARIO
JANET ROSENBERG
OALA
MEMBER

Drawing Title

Tree Protection Plan

Project

Hines TRIDEL

Aquavista

BAYSIDE, TORONTO

Scale 1:200

Drawn by CP

Checked by RB

Project No. 14-117

Date 06/03/14

Drawing No. L-200