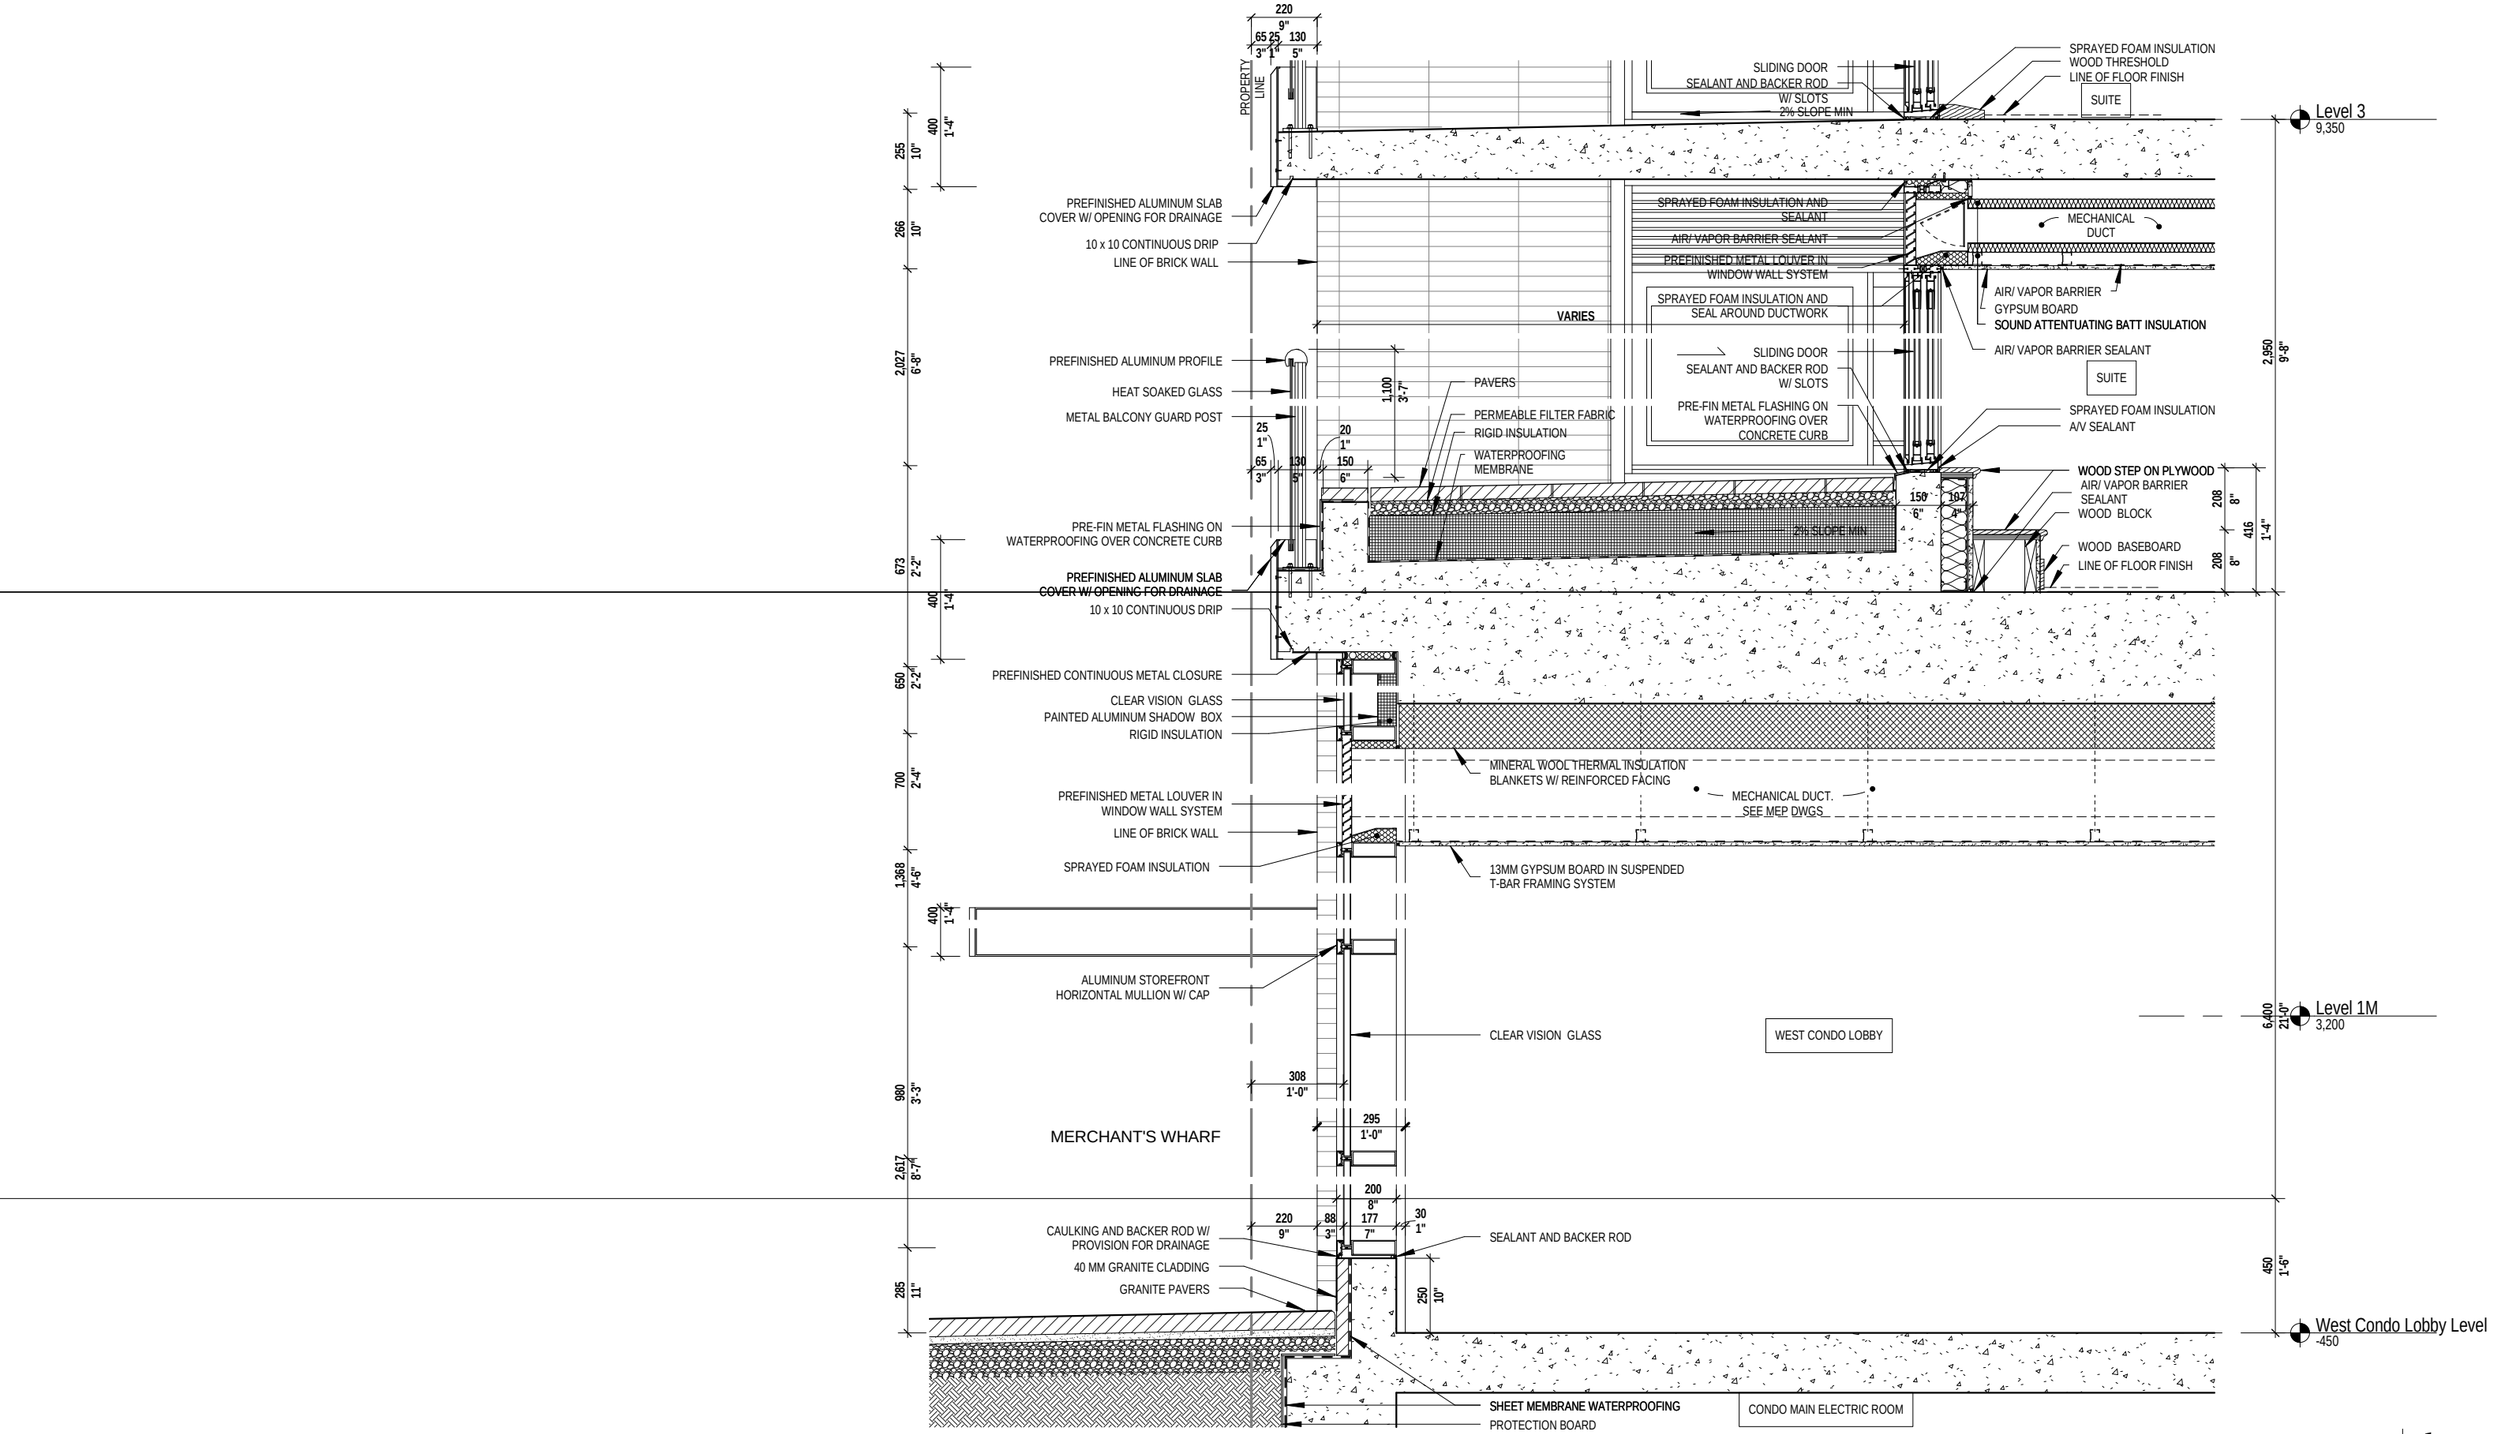

SECTION DETAIL - STOREFRONT - MULLIONS W/ CAPS

1 : 20

1 / EG.1.3

HinesTRIDEL®	ARQUITECTONICA	WEST CONDO LOBBY - SECTION DETAIL		11/20/14	Bayside R3R4	EG.1.3