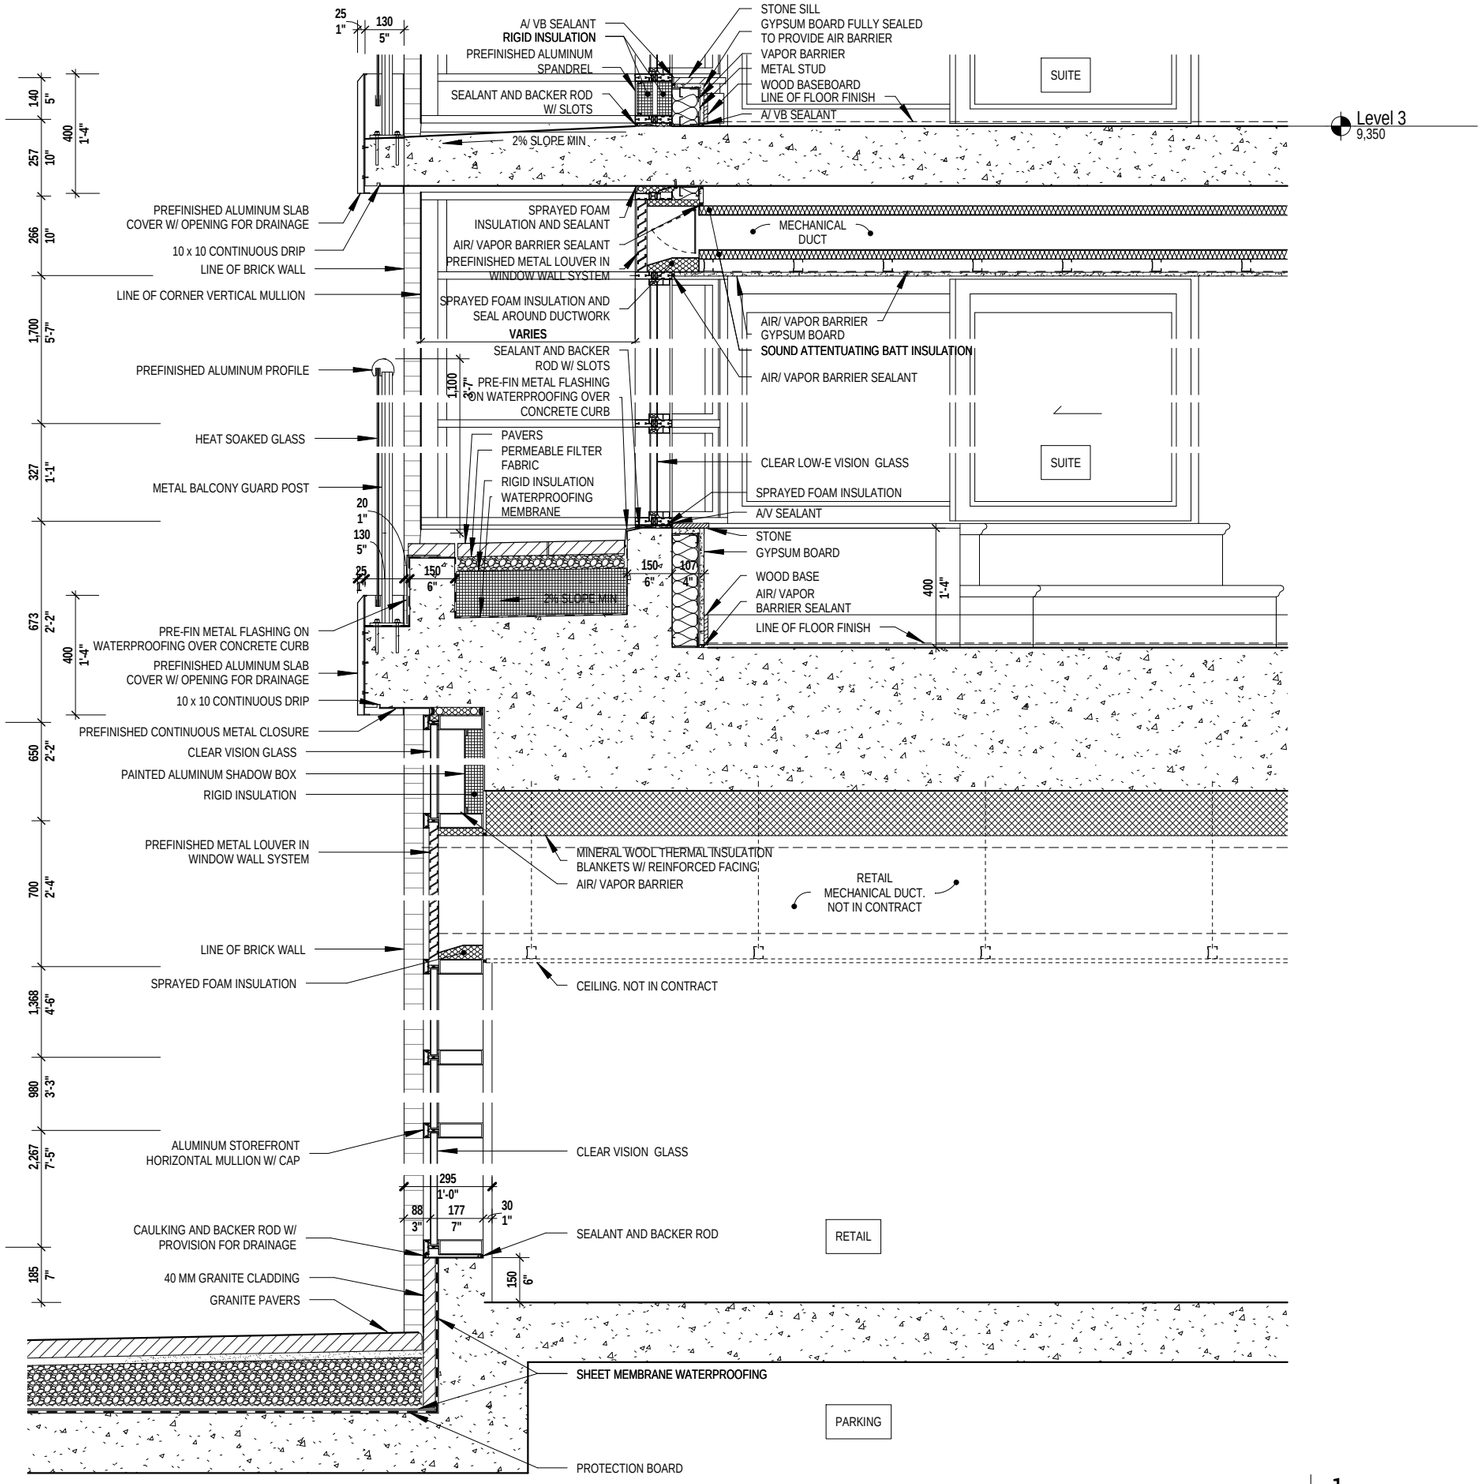

SECTION DETAIL - TYPICAL RETAIL AT EAST - BALCONY

1 : 20

1 / EG.2.2

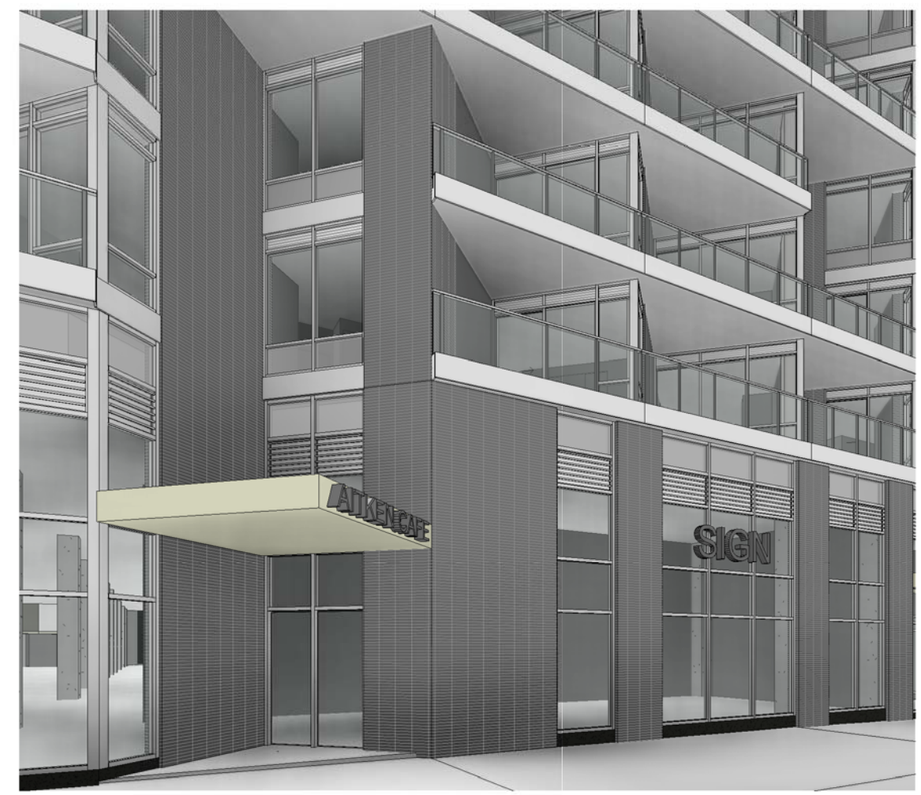

HinesTRIDEL®	ARQUITECTONICA	TYPICAL RETAIL AT EAST -PERSPECTIVES AND SECTION DETAILS	11/17/14	Bayside R3R4	EG.2.2