GENERAL NOTES:

- BALCONY GUARDS ARE TO BE DESIGNED IN CONFORMANCE WITH O.B.C. SB-13 (ISSUED JULY 1, 2012)AND ALL O.B.C. SECTIONS AND REQUIREMENTS REFERENCED THEREIN.
- THE STRUCTURAL DESIGN OF BALCONY GUARDS SHALL BE BY THE STRUCTURAL ENGINEER AS ENGAGED BY THE BALCONY GUARD PROVIDER AND RECONFIRMED THROUGH SHOP-DRAWINGS SUBMISSION BY THE PROJECT STRUCTURAL ENGINEER UNDERTAKING GENERAL CONFORMANCE RESPONSIBILITIES.
- NO GLAZING ELEMENTS ARE TO EXCEED 6mm THICK, INCLUDING LAMINATED GLAZING SECTIONS. POST SPACING AND HEIGHT OF GLAZING TO BE DETERMINED WHICH WILL MAINTAIN A MAXIMUM OF 6 mm THICK GLAZING.
- GLAZING ELEMENTS MUST NOT BE IN CONTACT WITH ANY METAL ELEMENTS OF THE RAILING.

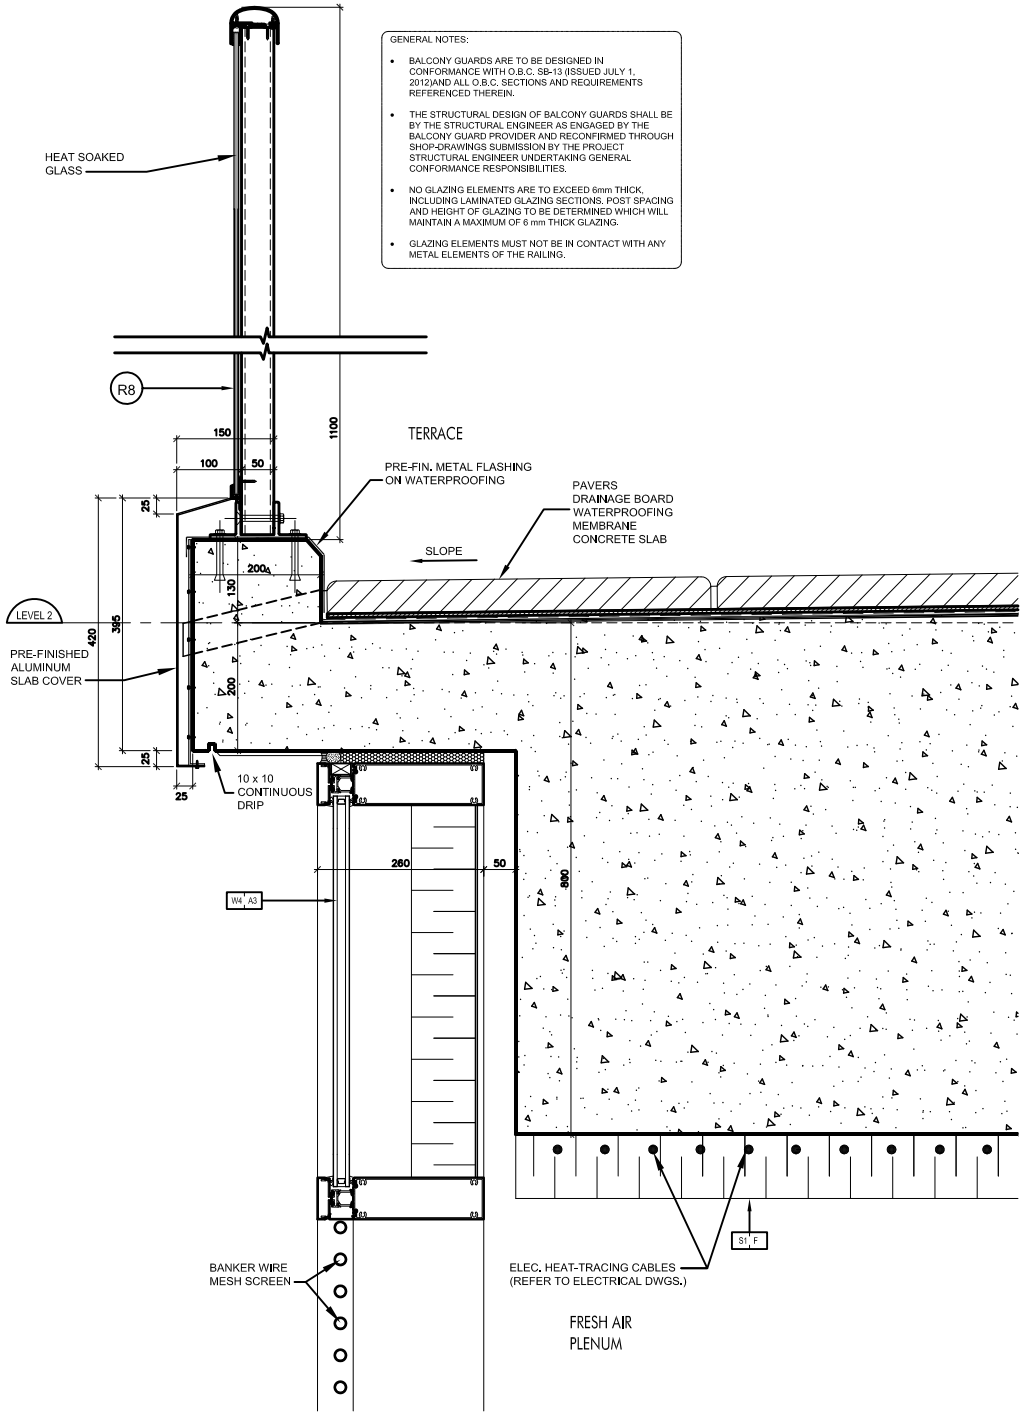

Detail @ Fresh Air Plenum @ Level 2 (1 / A7-15)

SCALE 1:5