NOTE:
ALL STAIR AND GUARD RAIL CONSTRUCTION AND ASSEMBLY TO CONFORM TO ALL LOCAL BUILDING CODE REQUIREMENTS

NOTE:
DESIGN INTENT ONLY. SHOP DRAWINGS REQUIRED FROM STAIR MANUFACTURER. SUBMIT DRAWINGS FOR DESIGNER'S APPROVAL PRIOR TO FABRICATION

NOTE:
SITE VERIFY ALL DIMENSIONS PRIOR TO FABRICATION

NOTE:
PROVIDE CONTRASTING STRIPS AT TOP AND BOTTOM TREADS OF STARS

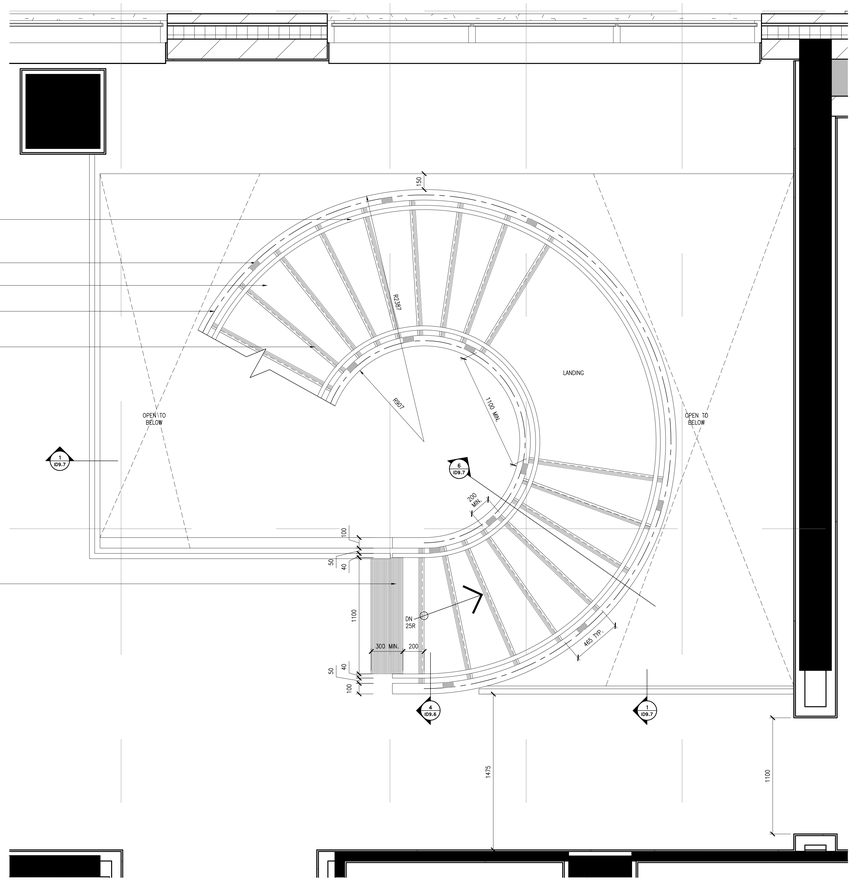

1 ID9.6 PLAN – STAIR 'L' LEVEL 1
SCALE 1:20

NOTE:
ALL STAIR AND GUARD RAIL CONSTRUCTION AND ASSEMBLY TO CONFORM TO ALL LOCAL BUILDING CODE REQUIREMENTS

NOTE:
DESIGN INTENT ONLY. SHOP DRAWINGS REQUIRED FROM STAIR MANUFACTURER. SUBMIT DRAWINGS FOR DESIGNER'S APPROVAL PRIOR TO FABRICATION

NOTE:
SITE VERIFY ALL DIMENSIONS PRIOR TO FABRICATION

NOTE:
PROVIDE CONTRASTING STRIPS AT TOP AND BOTTOM TREADS OF STARS

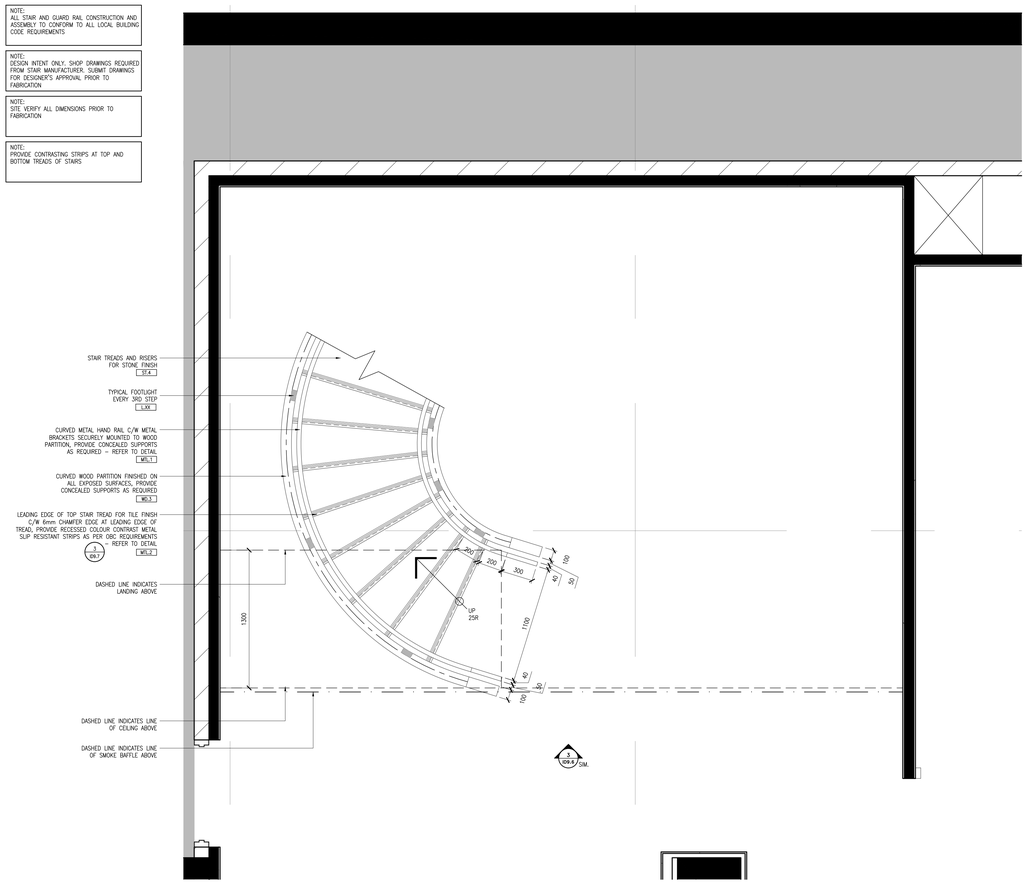

2 ID9.6 PLAN – STAIR 'L' LEVEL P1
SCALE 1:20

NOTE:
ALL STAIR AND GUARD RAIL CONSTRUCTION AND ASSEMBLY TO CONFORM TO ALL LOCAL BUILDING CODE REQUIREMENTS

NOTE:
CONCEPT IMAGE FOR DESIGN INTENT ONLY. SHOP DRAWINGS REQUIRED FROM STAIR MANUFACTURER. SUBMIT DRAWINGS FOR DESIGNER'S APPROVAL PRIOR TO FABRICATION

NOTE:
SITE VERIFY ALL DIMENSIONS PRIOR TO FABRICATION

3 ID9.6 ELEVATION – STAIR 'L' CONCEPT
SCALE N.T.S.

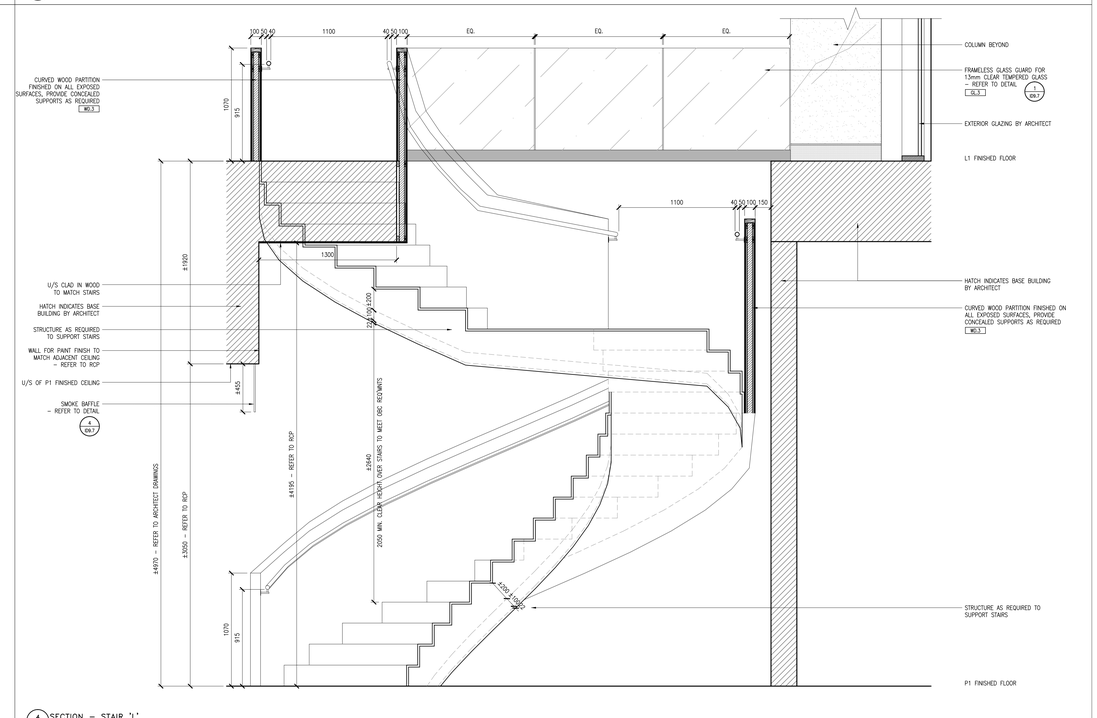

4 ID9.6 SECTION – STAIR 'L'
SCALE 1:20

Notes:

1. CONTRACTOR AND ALL SUB-TRADES SHALL VERIFY ALL SITE DIMENSIONS, ALL DRAWINGS, DETAILS AND SPECIFICATIONS AND REPORT ANY DISCREPANCIES TO THE INTERIOR DESIGNERS IN WRITING FOR APPROVAL BEFORE PROCEEDING WITH THE WORK.

2. CONTRACTOR AND SUB-CONTRACTORS, BEFORE PROCEEDING WITH WORK, MUST SUBMIT ALL NECESSARY SAMPLES FOR APPROVAL OF QUALITY AND FINISH TO THE INTERIOR DESIGNER.

3. CONTRACTOR MUST COMPLY WITH THE CONTRACT DOCUMENTS, PERFORMANCE REQUIREMENTS, APPLICABLE CODES AND REGULATIONS.

4. ALL DRAWINGS AND WRITTEN MATERIAL HEREIN CONSTITUTES THE ORIGINAL AND UNPUBLISHED WORK OF " II BY IV DESIGN ASSOCIATES INC. ", AND MAY NOT BE DUPLICATED, USED OR DISCLOSED WITHOUT PRIOR WRITTEN CONSENT OF " II BY IV DESIGN ASSOCIATES INC. "

5. DRAWINGS NOT TO BE SCALED

Issue:

07 ISSUED FOR TENDER	16.03.18
.	.
.	.
.	.
.	.
.	.
.	.
.	.
.	.
.	.
.	.
.	.
.	.

Hines TRIDEL

AQUAVISTA
AT BAYSIDE TORONTO

1 EDGEWATER DRIVE, TORONTO ONTARIO

77 MOWAT AVENUE, SUITE 109
TORONTO, ONTARIO M6K 3E3 – CANADA
T + 1 416 531 2224

12 DESBROSSES STREET
NEW YORK, NEW YORK 10013 – USA
T + 1 212 392 4952

II BY IV DESIGN

Drawing Title:

STAIR DETAILS

Our Project Number:
14008

Designed By: DM,KR, VW,SG
Detailed By: DM,KR, VW,SG,BP,KOM

Drawing Number:

ID9.6