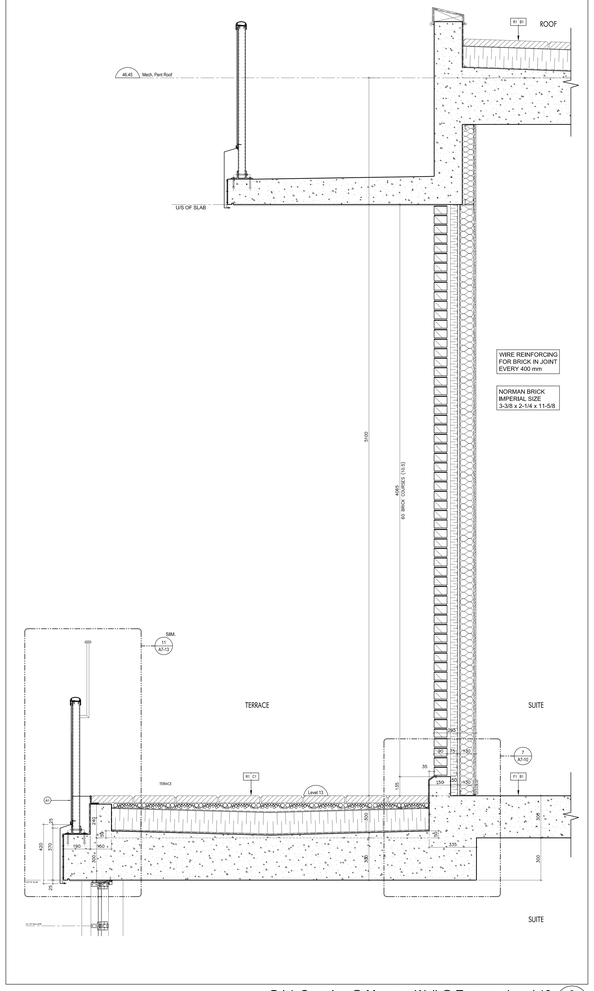


Brick Coursing @ Masonry Wall @ Terrace - Level 13 (6 / A7-10)

SCALE 1:10

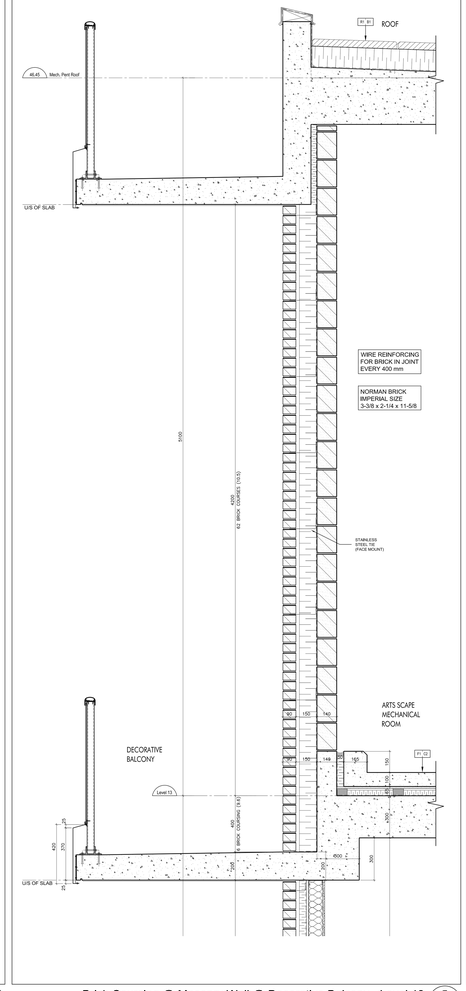


Brick Coursing @ Masonry Wall @ Decorative Balcony - Level 13 (5 / A7-10)

SCALE 1:10

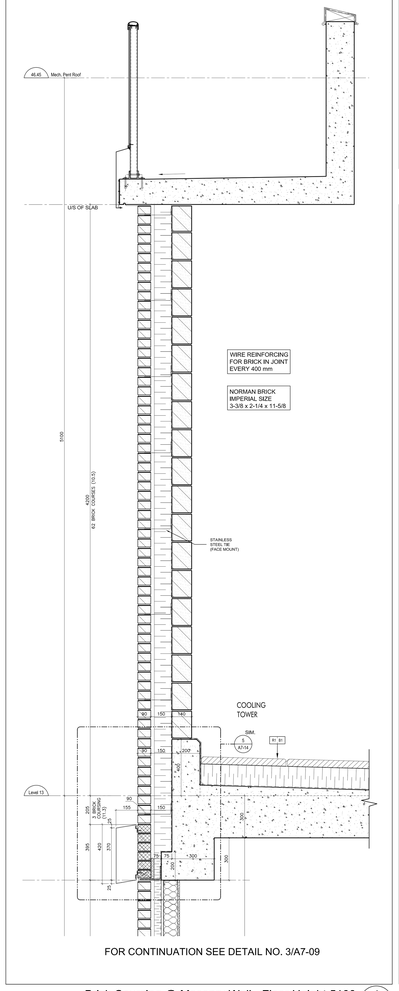


FOR CONTINUATION SEE DETAIL NO. 3/A7-09

Brick Coursing @ Masonry Wall - Floor Height 5100 (4 / A7-10)

SCALE 1:10

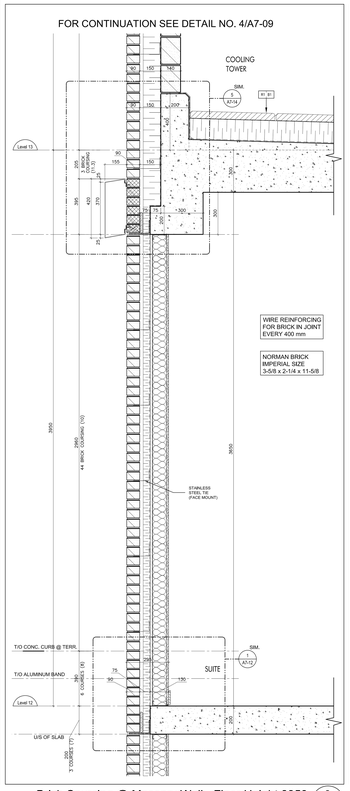


Brick Coursing @ Masonry Wall - Floor Height 3950 (3 / A7-10)

SCALE 1:10

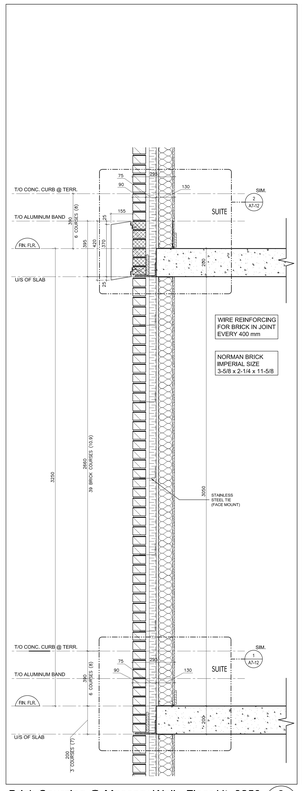


Brick Coursing @ Masonry Wall - Floor Ht. 3250 (2 / A7-10)

SCALE 1:10

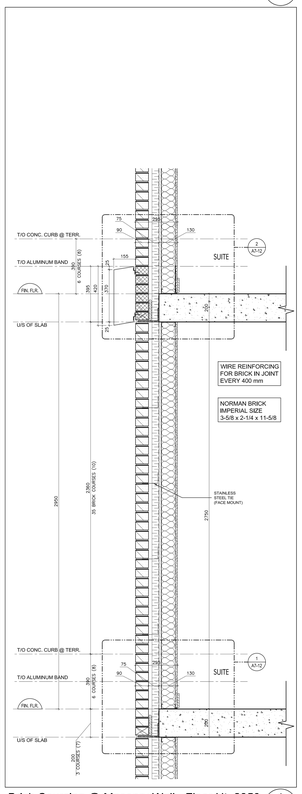


Brick Coursing @ Masonry Wall - Floor Ht. 2950 (1 / A7-10)

SCALE 1:10

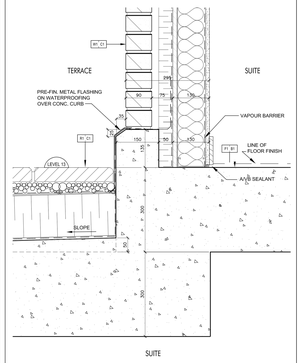


Conc. Curb @ Brick Wall @ Terrace - Level 13 (7 / A7-10)

SCALE 1:5

Contractor Must Check And Verify All Dimensions On The Job.

Do Not Scale The Drawings.

All Drawings, Specifications And Related Documents Are The Copyright Of The Architect And Must Be Returned Upon Request.

Reproduction Of Drawings, Specifications And Related Documents In Part Or Whole Is Forbidden Without The Architects Written Permission.

This Drawing Is Not To Be Used For Construction Until Signed By The Architect.

Date: October 2, 2015

KIRKOR ARCHITECTS + PLANNERS

Pricing Set

KIRKOR ARCHITECTS + PLANNERS
20 Martin Ross Avenue, Toronto, Ontario, M3J 2K8
T416 665-0065, F416 665-1234, www.kirkorarchitects.com

| No. | Revision | Date |
|---|---|---|

PRICING SET
October 2, 2015

| No. | Issued For | Date |
|---|---|---|
| 2. | Building Permit | June 12, 2015 |
| 1. | Waterfront Toronto Review | May 1, 2015 |

AQUAVISTA
AT BAYSIDE TORONTO

Drawing Title
Section Details

Project
Hines TRIDEL
AQUAVISTA
Block 3 - R3 & R4
263 Queens Quay East
Toronto, ON

| | |
|---|---|
| Scale | 1:10 |
| Drawn by | S.D. |
| Checked by | C.A. |
| Project No. | 13148 |
| Date | October 2, 2015 |
| Drawing No. | A7-10 |