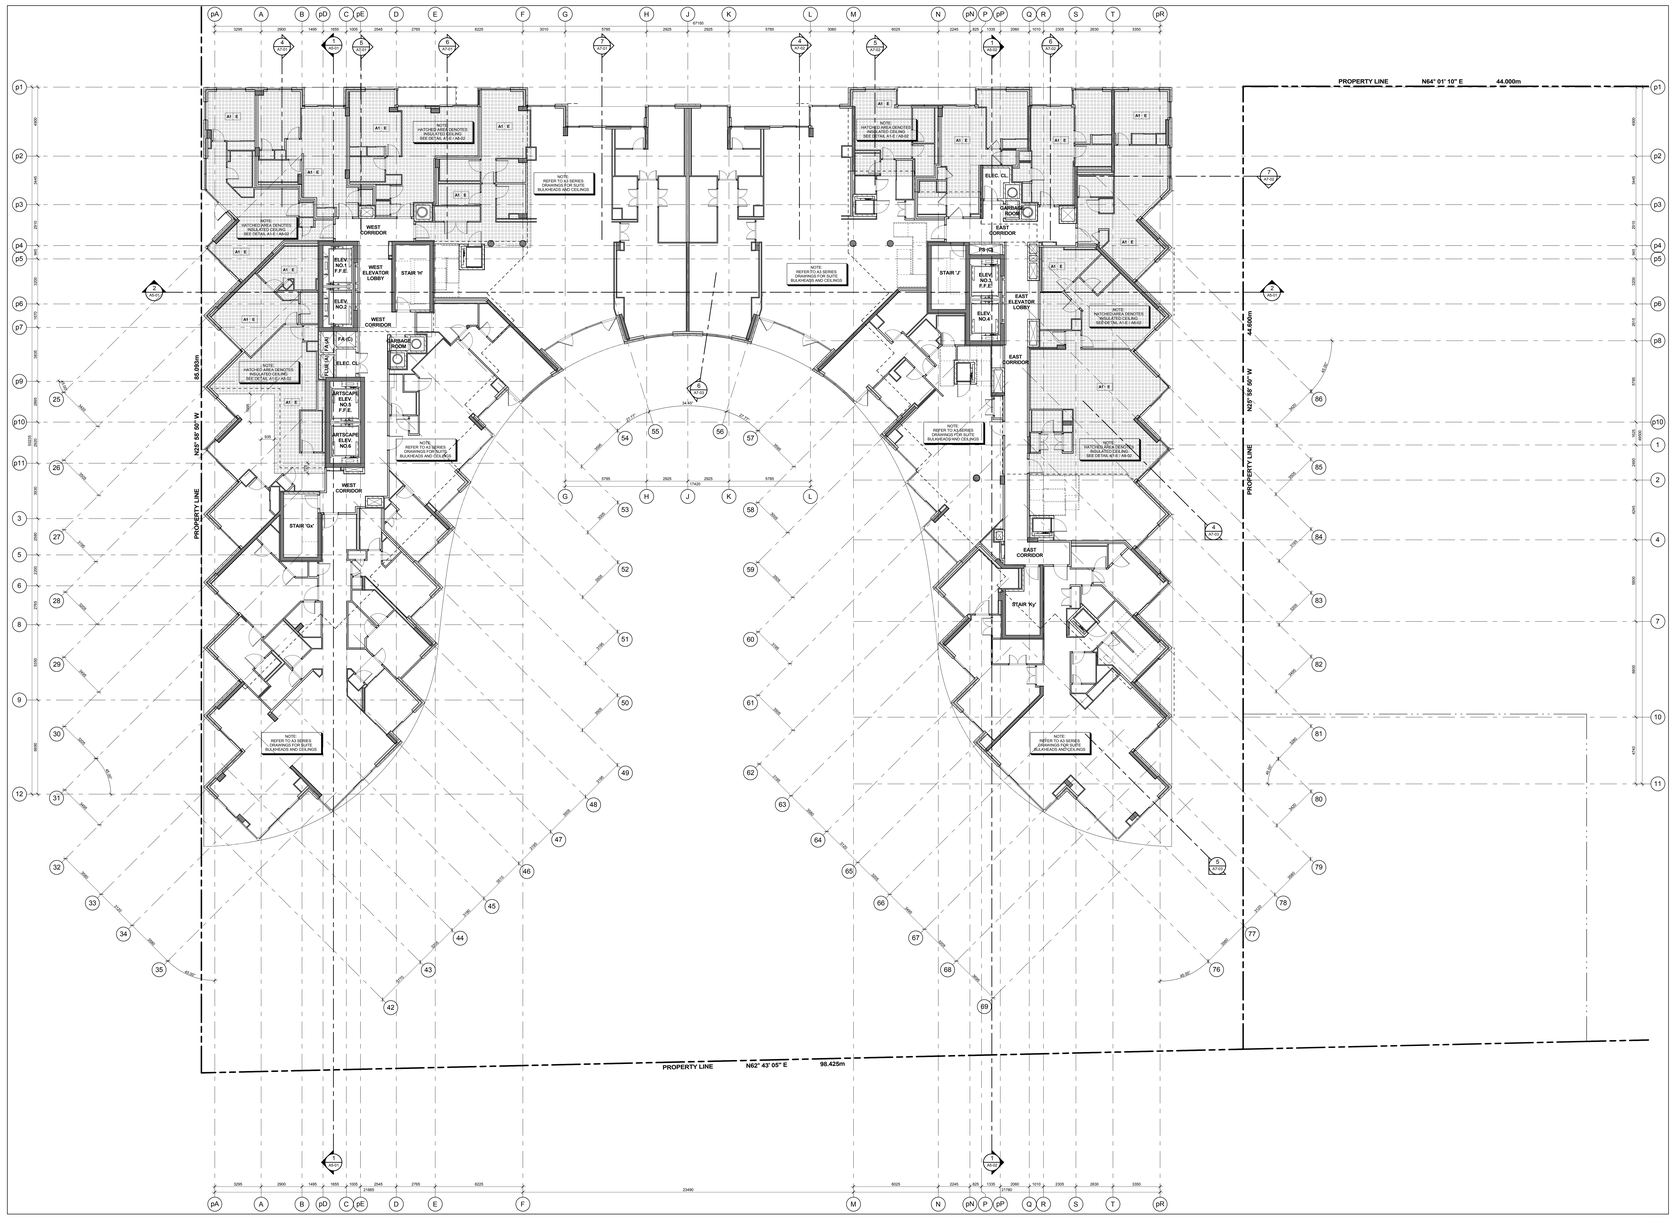
PROPERTY LINE
N64° 01' 10" E
44.000m
N25° 58' 50" W
85.090m
PROPERTY LINE
N62° 43' 05" E
98.425m
PROPERTY LINE
44.600m
N25° 58' 50" W
PROPERTY LINE
NOTE: REFER TO A2 SERIES DRAWINGS FOR SLAB/WALL/HEADS AND CEILINGS
NOTE: HATCHED AREA DENOTES INSULATED CEILING SEE DETAIL A1-E / A9-02
NOTE: REFER TO A2 SERIES DRAWINGS FOR SLAB/WALL/HEADS AND CEILINGS
NOTE: REFER TO A2 SERIES DRAWINGS FOR SLAB/WALL/HEADS AND CEILINGS
NOTE: HATCHED AREA DENOTES INSULATED CEILING SEE DETAIL A1-E / A9-02