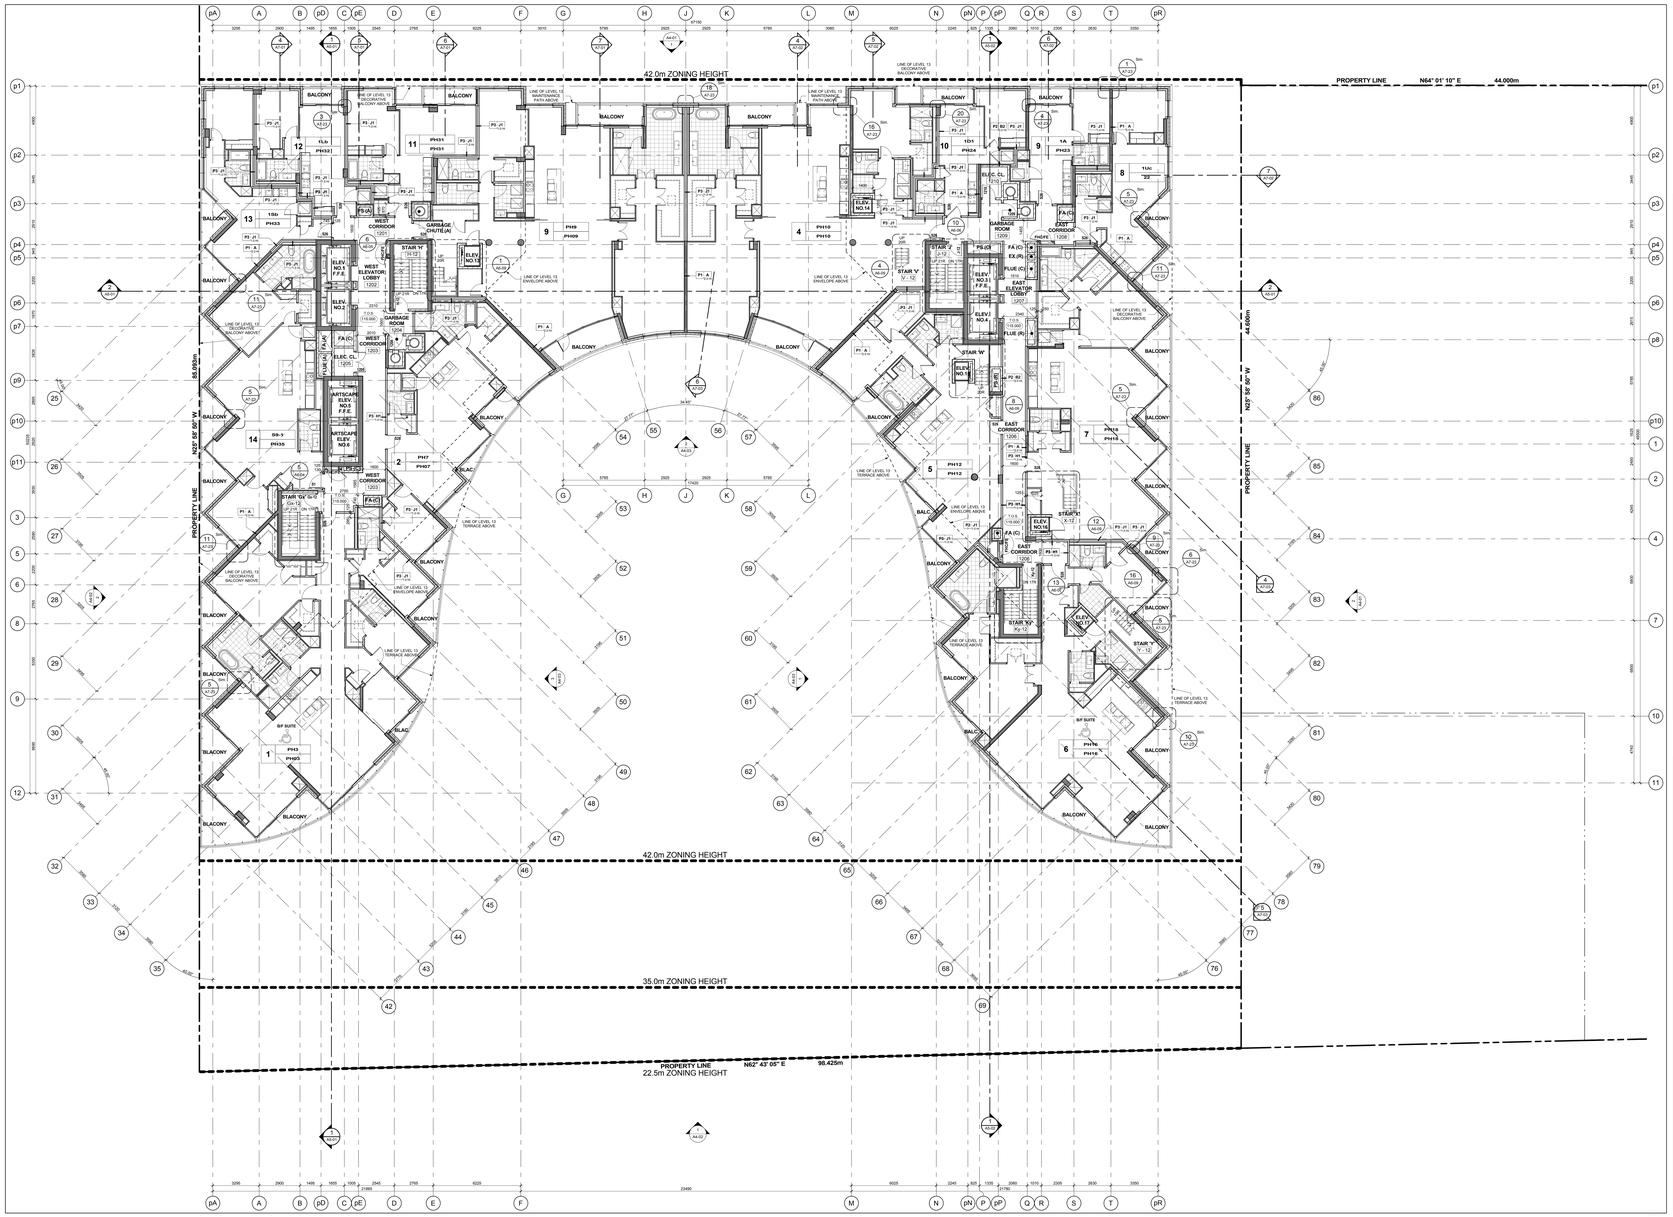
42.0m ZONING HEIGHT
35.0m ZONING HEIGHT
22.5m ZONING HEIGHT
PROPERTY LINE
N64° 01' 10" E
44.000m
N62° 43' 05" E
98.425m
85.090m
44.000m
BALCONY
WEST CORRIDOR
EAST CORRIDOR
WEST ELEVATOR LOBBY
EAST ELEVATOR LOBBY
GARBAGE CHUTE (A)
GARBAGE ROOM
STAIR 'V'
STAIR 'W'
STAIR 'X'
STAIR 'Y'
STAIR 'Z'
ELEV. NO.1
ELEV. NO.2
ELEV. NO.3
ELEV. NO.4
ELEV. NO.14
ELEV. NO.15
ELEV.