




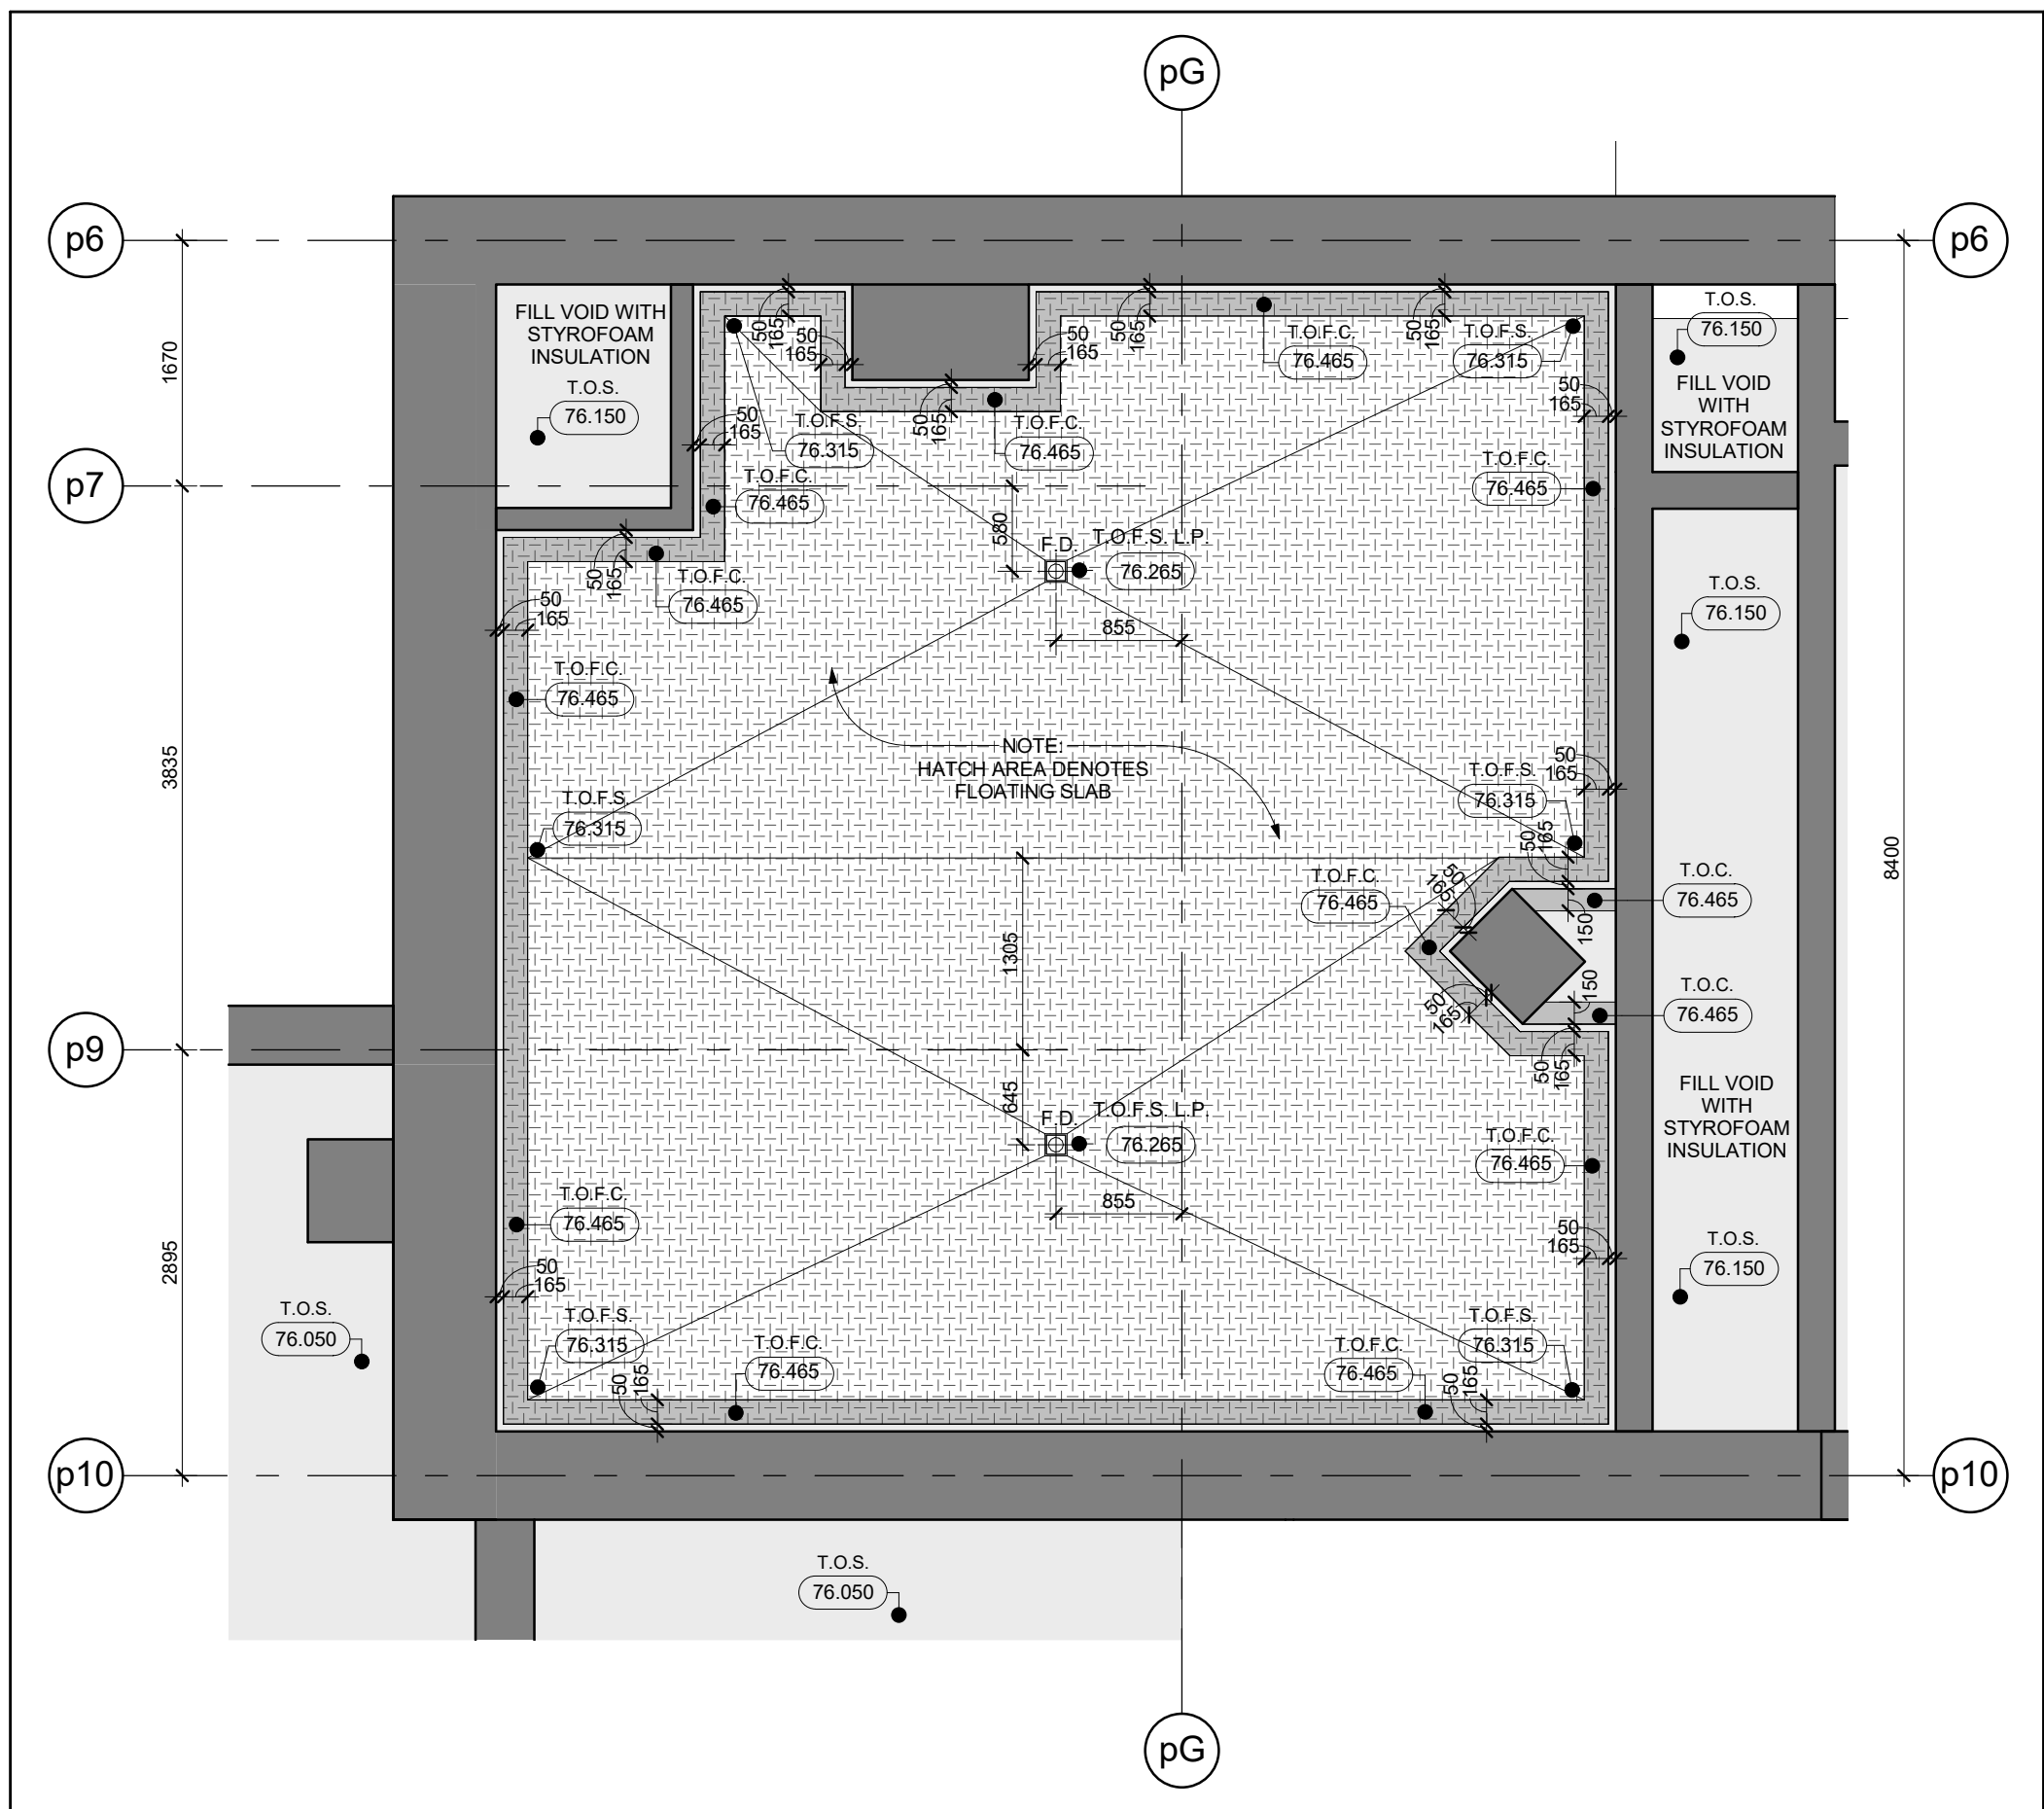


Level P1 Mezzanine - Retail Chiller Room Floating Slab
Scale: 1 : 50
A9-09

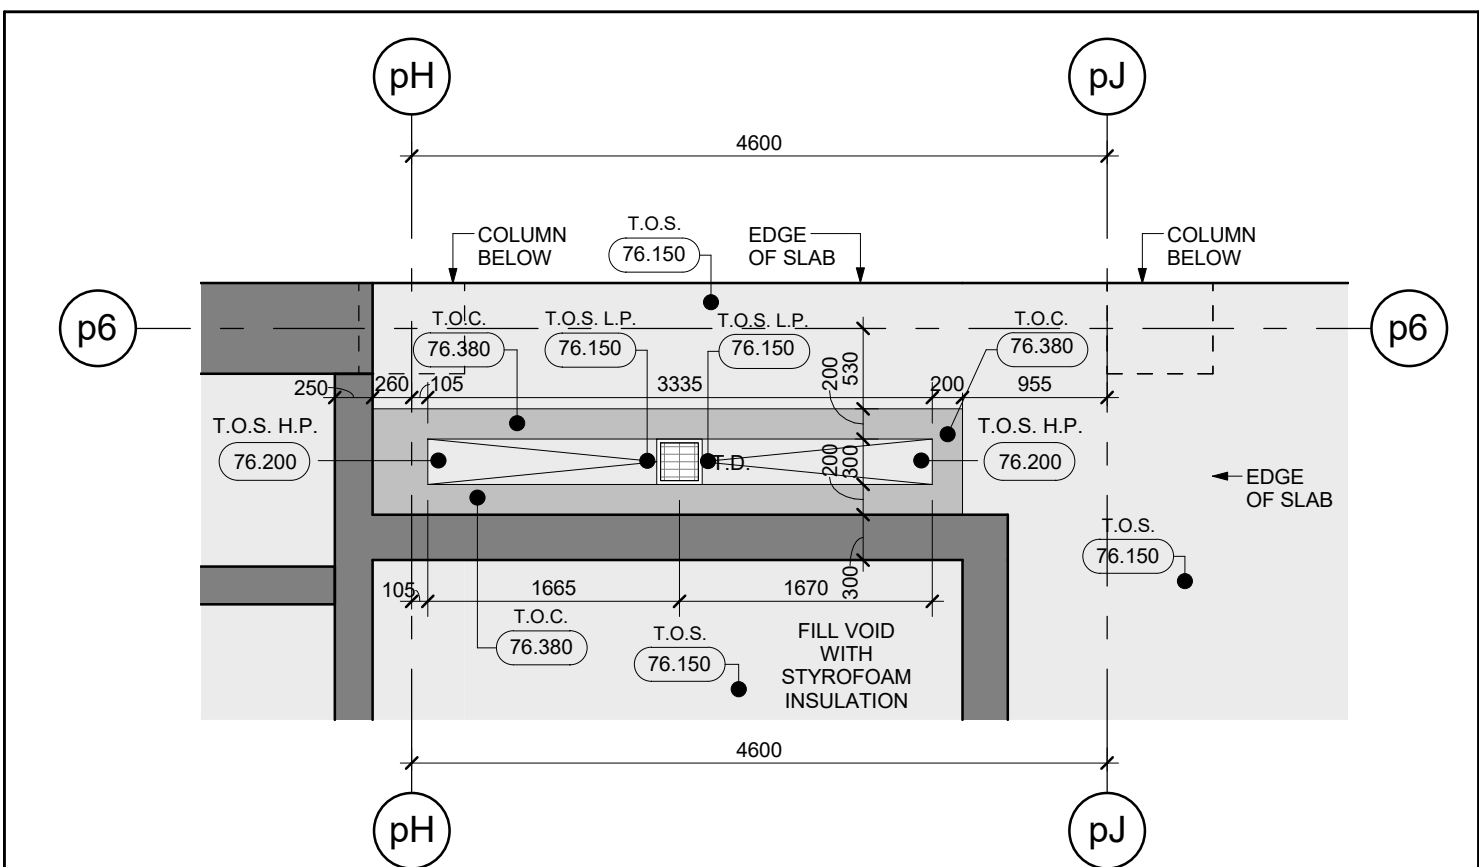

Level P1 Mezzanine - Trench Drain Along Gridline p6
Scale: 1 : 50
A9-09

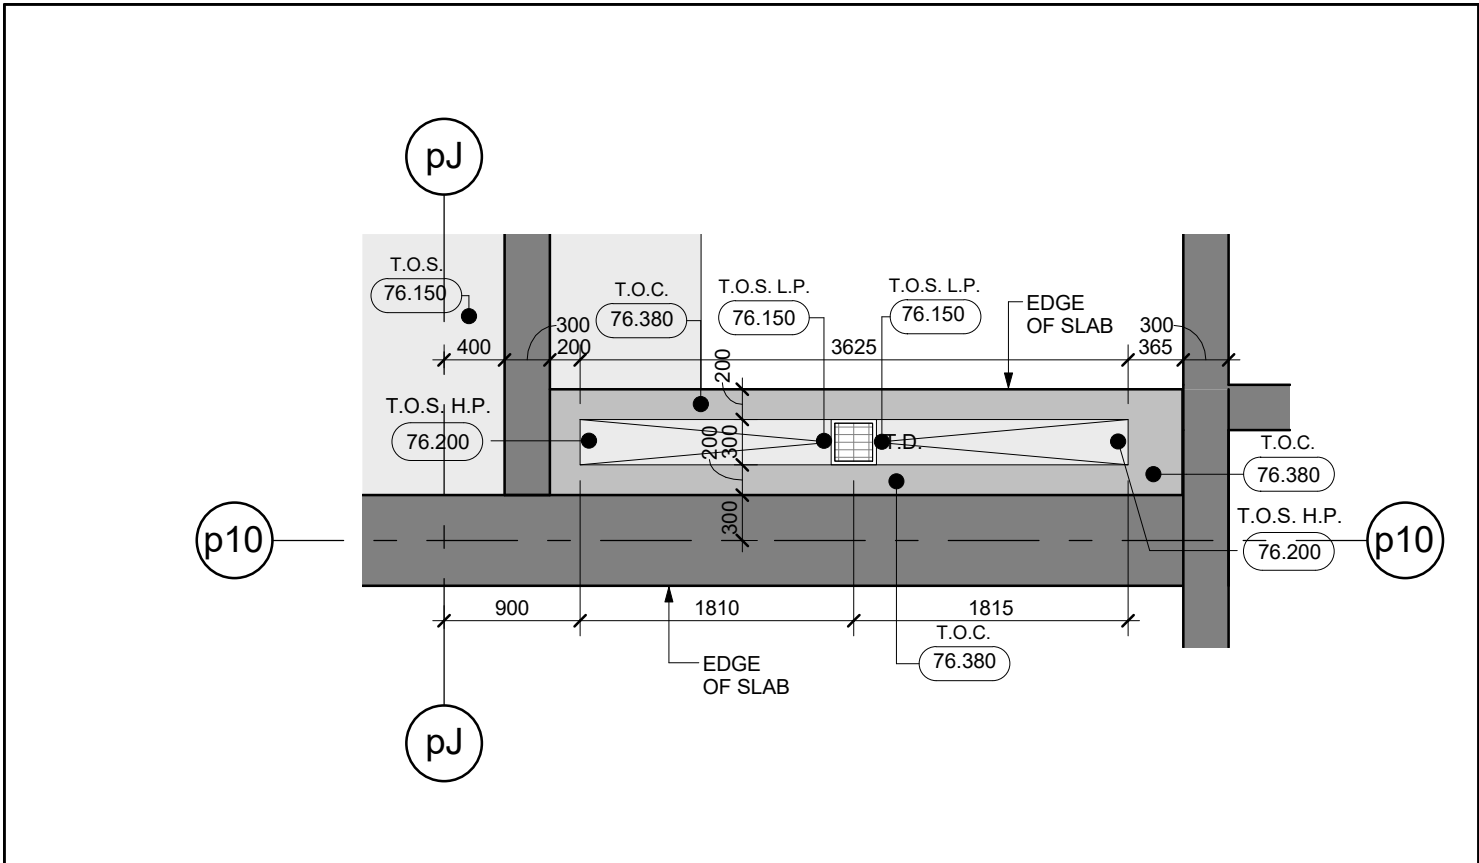

Level P1 Mezzanine - Trench Drain Along Gridline p10
Scale: 1 : 50
A9-09

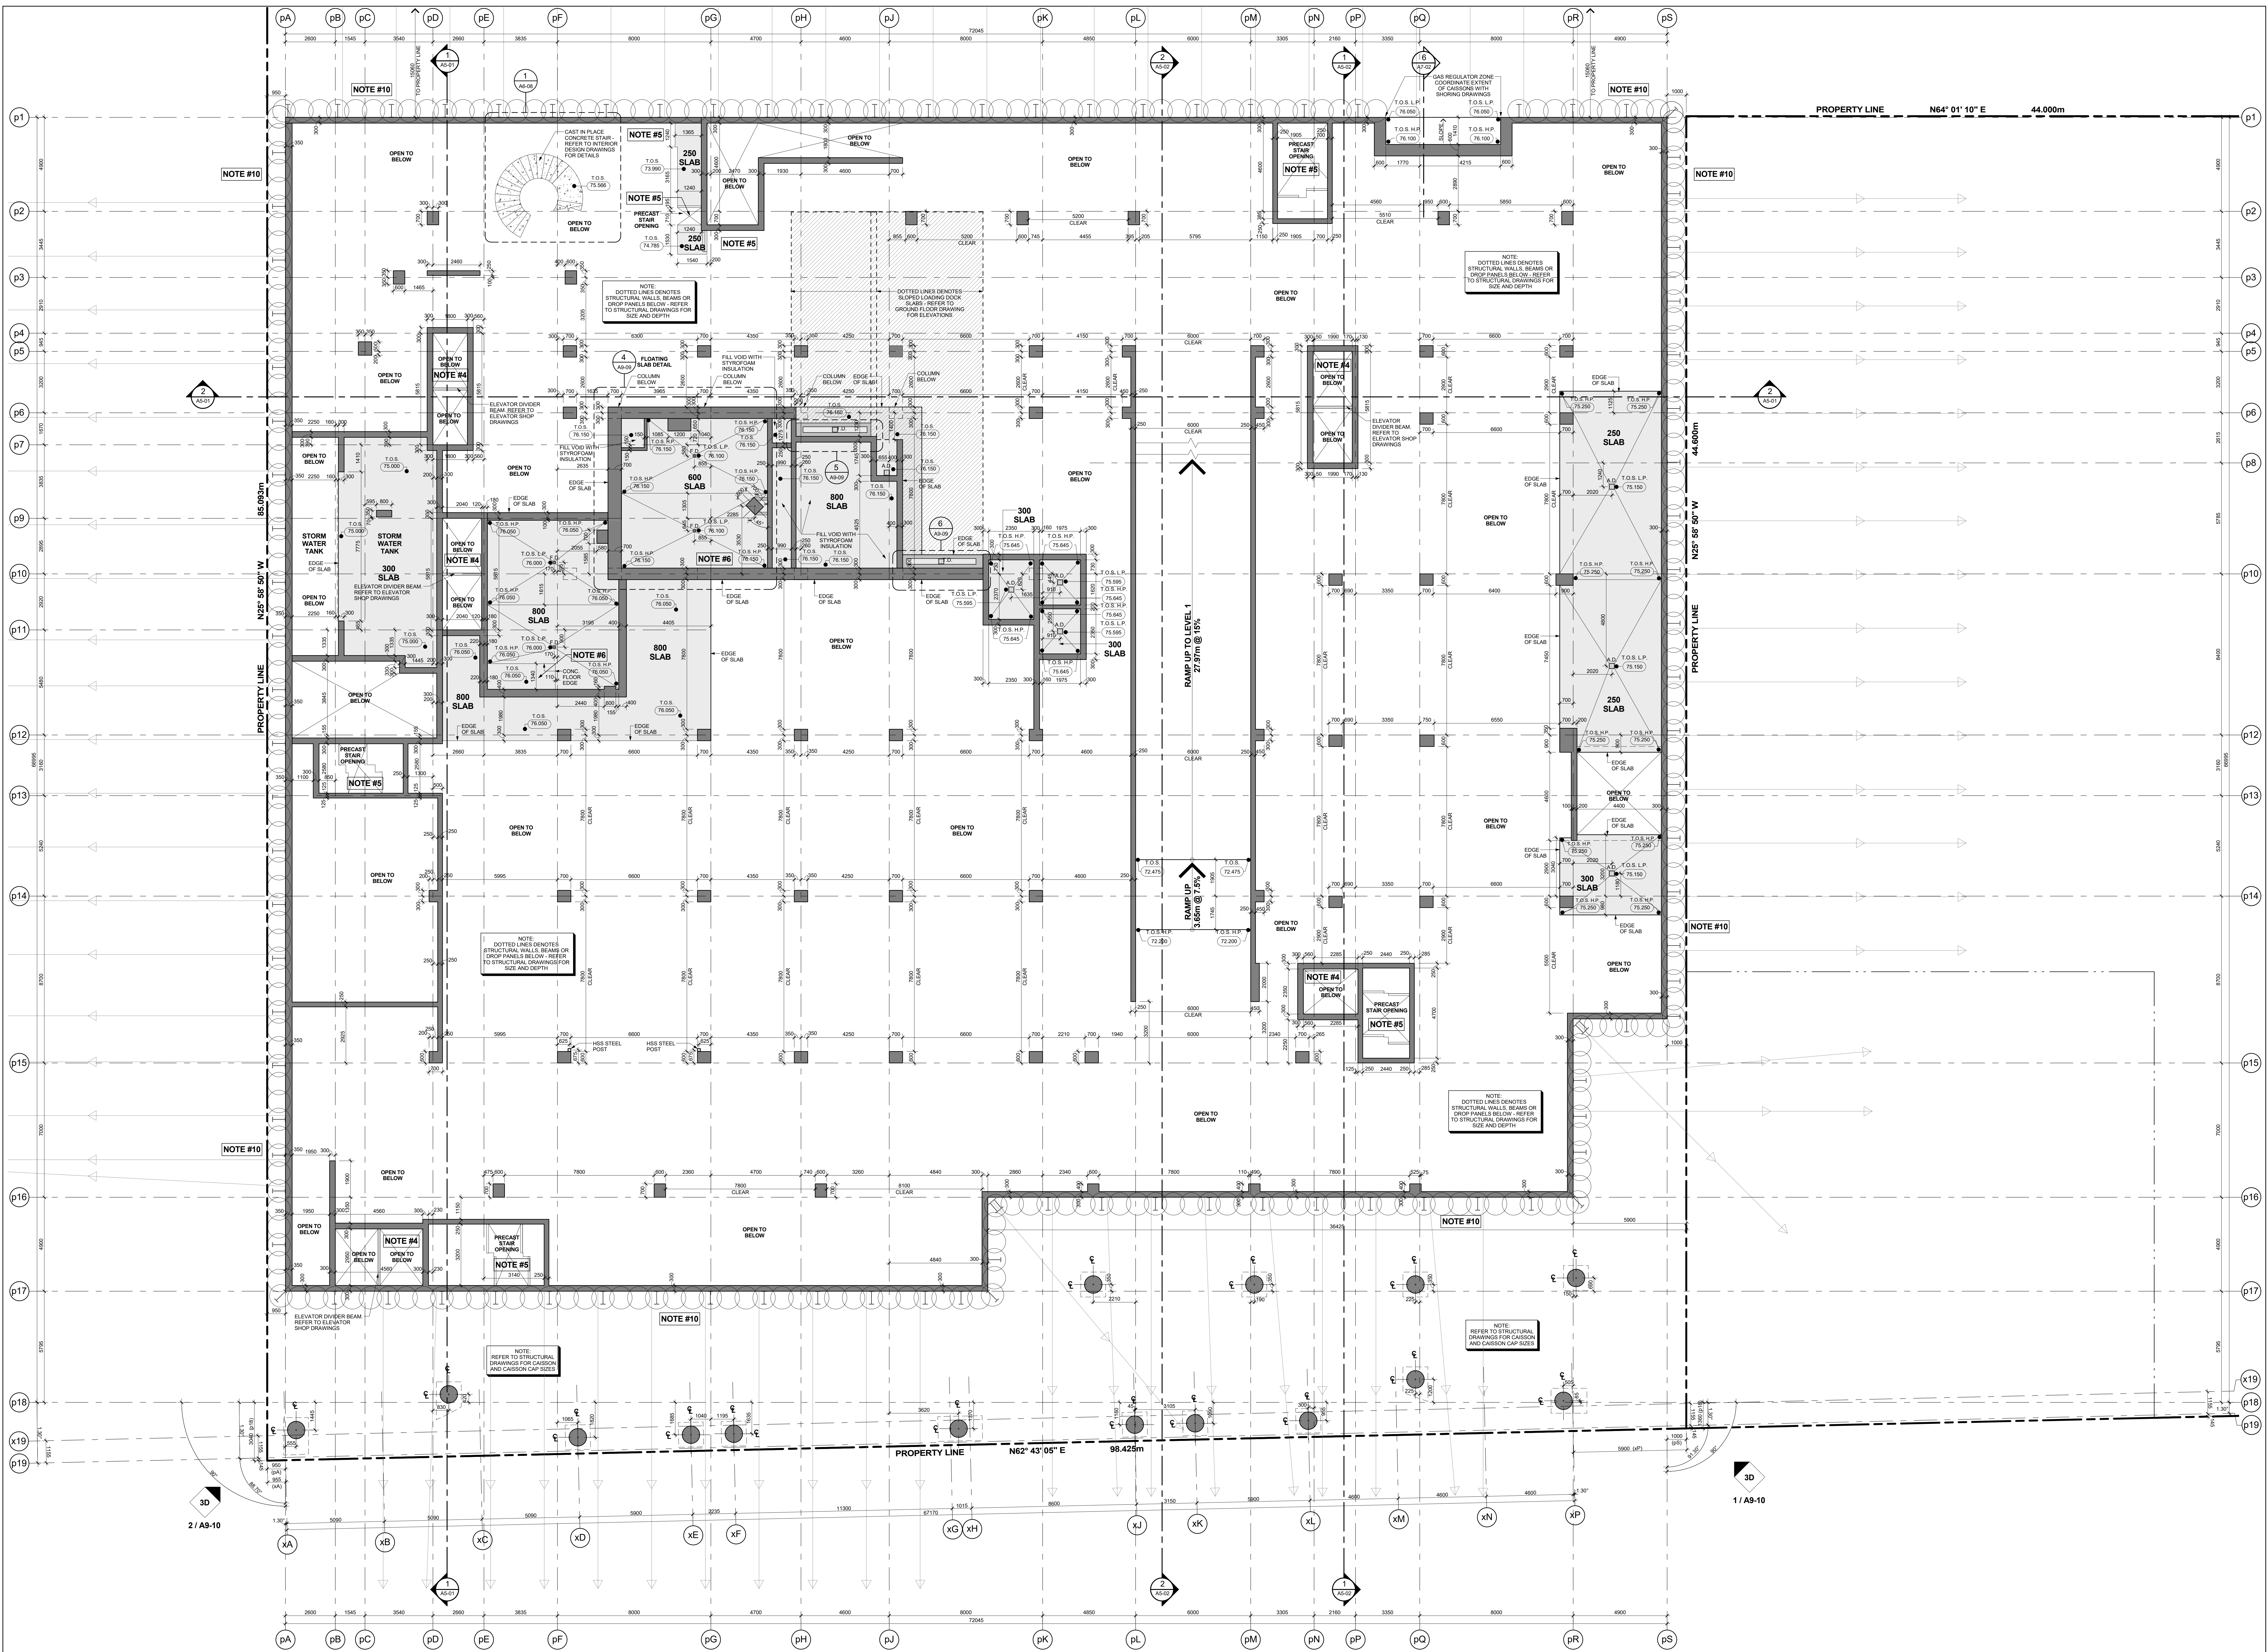

Slab Edge Plan - Level P1 Mezzanine - Underground Parking Garage (Level A)
Scale: 1 : 100
A9-09

- GENERAL SLAB-EDGE NOTES**
1. ASSUME TOP OF FLOOR SLAB ELEVATION AS 40.000.
 2. FOR FLOOR SLAB ELEVATION SEE BUILDING SECTION DRAWINGS.
 3. ALL STRUCTURE COLUMNS AND BEAM WALLS ARE LOCATED BY WITH GRID LINES, UNLESS NOTED OTHERWISE.
 4. REFER TO STRUCTURAL DRAWINGS FOR FURTHER COLUMNS, WALLS, AND BEAM SIZES AND DIMENSIONS.
 5. FOR ELEVATOR SHAFT SIZE AND OPENINGS REFER TO SHOP DRAWINGS FOR DETAILS.
 6. CONTRACTORS TO CONFIRM STAIR LOCATION WITH PRECAST STAIR MANUFACTURER. FOR STAIR MEZ LANDING REFER TO STAIR SECTION ON A1-SERIES DRAWINGS.
 7. CONTRACTORS TO CONFIRM STAIR LOCATION WITH LATEST STAIR MANUFACTURER. FOR STAIR MEZ LANDING REFER TO STAIR SECTION ON A1-SERIES DRAWINGS.
 8. REFER TO LANDSCAPE DRAWINGS FOR PLANTER WALL DETAILS. CONFIRM STAIR DETAILS, SCULPTURE LOCATIONS AND GENERAL DETAILS AND DIMENSIONS.
 9. REFER TO MECHANICAL AND ELECTRICAL DRAWINGS FOR MECHANICAL SHAFT OPENING SIZES IN WALLS. HORIZONTAL SHAFT OPENING SIZES IN WALLS. LOWER AND FAN ROUGH OPENING SIZES AND ALL OTHER DETAILS.
 10. REFER TO MECHANICAL DRAWINGS FOR SURVEYED LOCATIONS. OPERATING AND COORDINATES OF PROPERTY LINES WHICH ARE TO BE CONFIRMED BY THE SURVEYOR ON SITE.
 11. REFER TO GEOTECHNICAL ENGINEERING DRAWINGS FOR ELEVATION SHORING AND TEMPORARY SHORING FOR CONSTRUCTION.

General Slab Edge Notes
Scale: 1 : 100
A9-09

- GENERAL SLAB-EDGE LEGEND:**
- DARK HATCH INDICATES CONCRETE
 - WALL OF COLUMN
 - LIGHT HATCH INDICATES STRUCTURAL COLUMN, LOW WALLS OR PARAPETS
 - LOUVER HATCH INDICATES STRUCTURAL TRANSFER SLAB, BALCONY'S OR TERRACES
 - HATCHED AREA INDICATES SECONDARY CONCRETE POUR
 - HATCHED AREA INDICATES SECONDARY CONCRETE TOPPING
 - HATCHED AREA INDICATES SECONDARY CONCRETE POUR
 - HATCHED AREA INDICATES SECONDARY CONCRETE TOPPING
 - EXISTING FINISHED LANDSCAPE GRADING. REFER TO LANDSCAPE DRAWINGS.
 - 1.000.000 TOP OF CONCRETE SLAB - HIGH POINT
 - 1.000.000 TOP OF CONCRETE SLAB - LOW POINT
 - 1.000.000 TOP OF CONCRETE BEAM
 - 1.000.000 TOP OF CONCRETE CURB
 - 1.000.000 TOP OF CONCRETE FOUNDATION WALL
 - 1.000.000 TOP OF FOOTING
 - 1.000.000 TOP OF CONCRETE BALCONY
 - 1.000.000 TOP OF CONCRETE SLAB
 - 1.000.000 TOP OF SECONDARY POUR
 - 1.000.000 TOP OF CONCRETE LEODE
 - 1.000.000 TOP OF CONCRETE SLAB DEPRESSION
 - 1.000.000 TOP OF CONCRETE LIFTUPPER BEAM
 - 1.000.000 TOP OF CONCRETE WALL
 - 1.000.000 TOP OF CONCRETE FLOATING SLAB
 - 1.000.000 TOP OF CONCRETE FLOATING CURB
 - 1.000.000 TOP OF CONCRETE PARAPET
 - 1.000.000 TOP OF CONCRETE TOPPING
 - 1.000.000 TOP OF CONCRETE TOPPING - HIGH POINT
 - 1.000.000 TOP OF CONCRETE TOPPING - LOW POINT
 - 1.000.000 TOP OF CONCRETE LANDSCAPE CURB (ALSO REFER TO LANDSCAPE DRAWINGS)
 - 1.000.000 TOP OF CONCRETE LANDSCAPE WALLS (ALSO REFER TO LANDSCAPE DRAWINGS)
 - 1.000.000 UNDERSIDE OF CONCRETE BEAM
 - 1.000.000 TOP OF STRUCTURAL STEEL
 - 1.000.000 TOP OF CONCRETE MUD SLAB

General Slab Edge Legend
Scale: 1 : 100
A9-09

Constructor Must Check And Verify All Dimensions On The Job.
Do Not Scale The Drawing.
All Drawings, Specifications And Related Documents Are The Copyright Of The Architect And Not Be Relayed Upon Report.
Reproduction Of Drawings, Specifications And Related Documents In Part Or Whole Is Forbidden Without The Architect's Written Permission.
This Drawing Is Not To Be Used For Construction Unless Signed By The Architect.
Date:



KIRKOR ARCHITECTS + PLANNERS
20 Martin Ross Avenue, Toronto, Ontario, M3J 2K6
Tel: (416) 593-5500, Fax: (416) 593-1255, www.kirkorarchitects.com

No.: Revision Date:

ISSUED FOR STRUCTURE DETAILING
June 24, 2016

No. Issued For Date:

AQUAVISTA
AT BAYSIDE TORONTO

Drawing Title
Slab Edge Plans
Slab Edge Plan - Level P1 Mezzanine - Underground Parking Garage (Level A)

Project
Hines TRIDEL
AQUAVISTA
Block 3 - R3 & R4
263 Queens Quay East
Toronto, ON

As indicated
M.N.
C.A.
13148
June 24, 2016
Date

Drawn by
Checked by
Prepared No.
Date
Drawing No.

A9-09