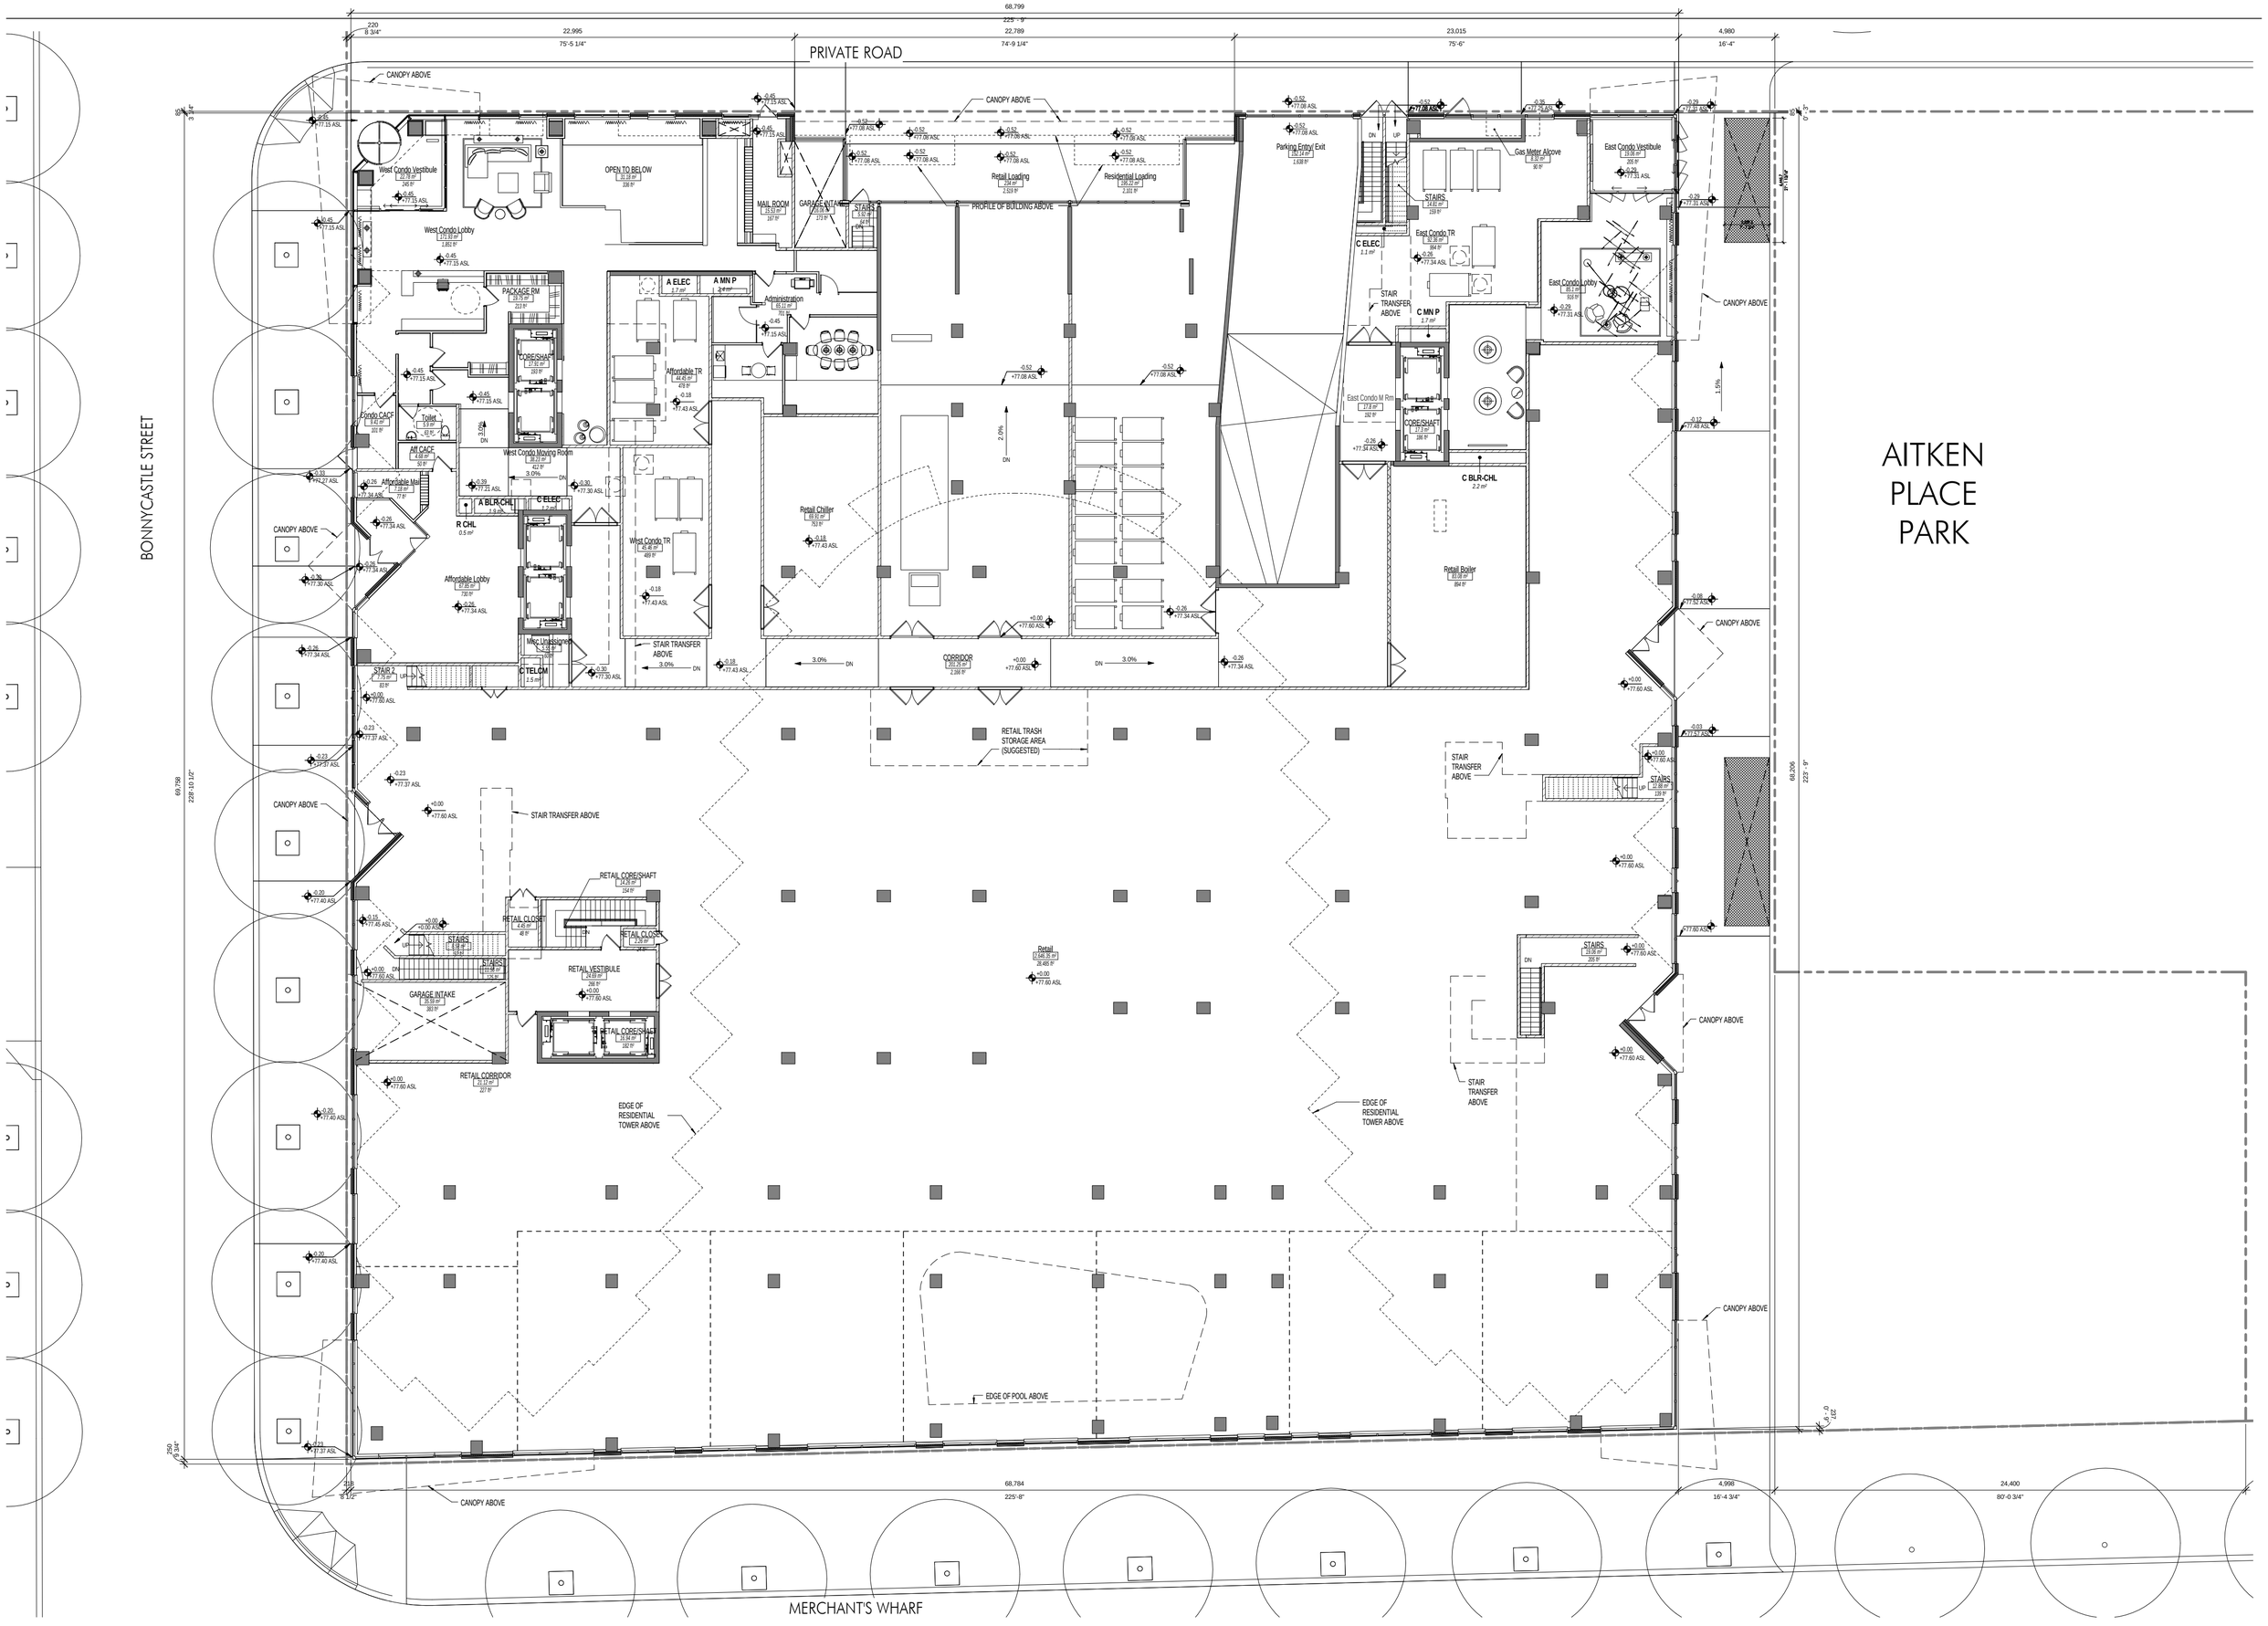

Hines TRIDEL® | ARQUITECTONICA | GROUND FLOOR PLAN | Scale 1 : 100 (0 1 2 5 10 m) | 11/26/14 36"X48" SHEET AT FULL SIZE | Aquavista | PO.01