LEGEND 3 A2.1
NTS

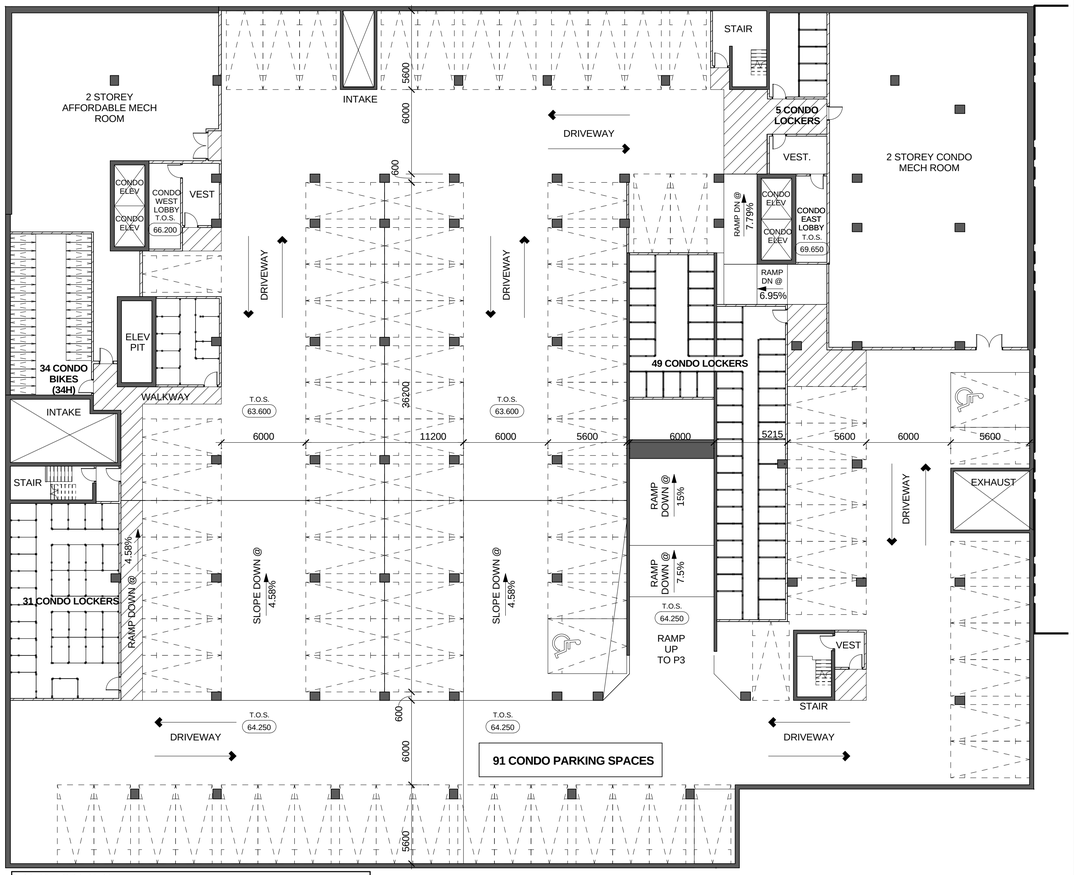

TOTAL P4 STATS

CONDO
91 RESIDENTIAL VEHICULAR RESIDENTIAL PARKING SPACES
34 OCCUPANT BICYCLE PARKING SPACES
93 STORAGE LOCKERS

Level P4 Floor Plan 2 A2.1
Scale: 1 : 200

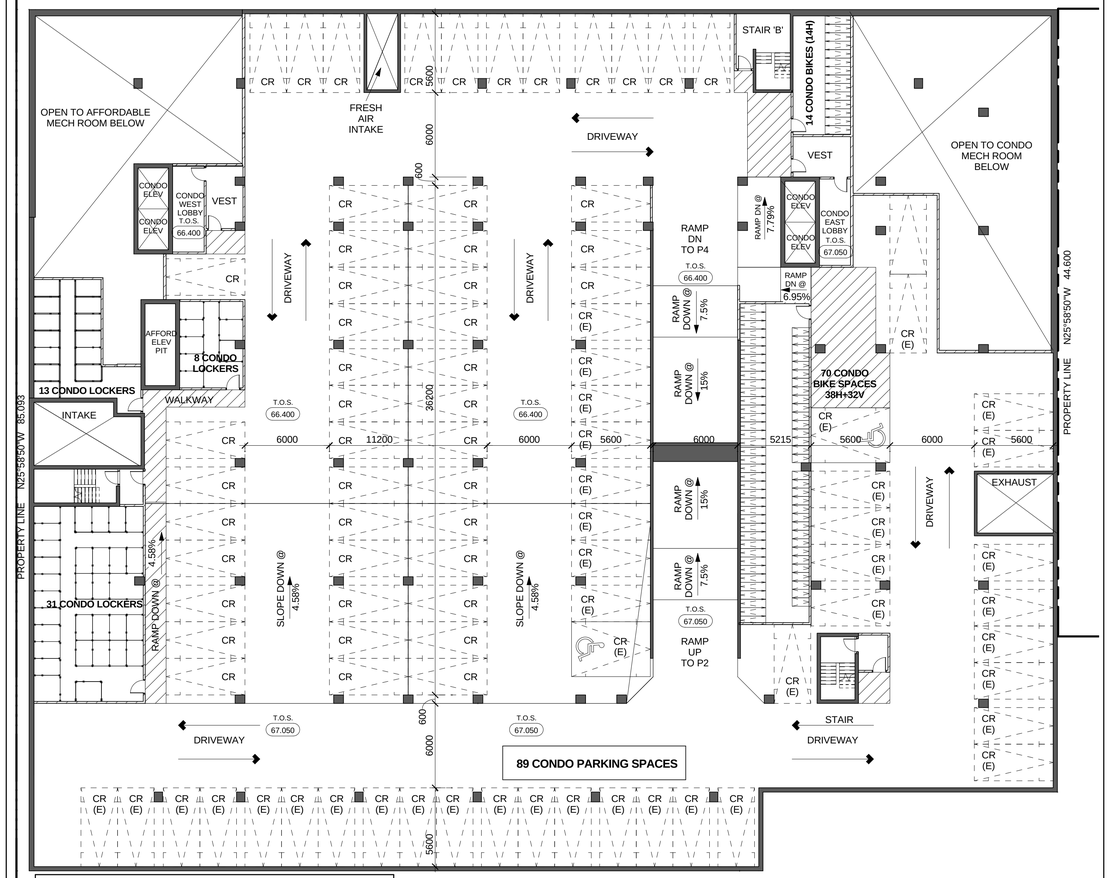

TOTAL P3 STATS

CONDO
89 RESIDENTIAL VEHICULAR RESIDENTIAL PARKING SPACES
(41 OF 81 SPACES EQUIPED WITH ELECTRICAL CONDUITS)
84 OCCUPANT BICYCLE PARKING SPACES
52 STORAGE LOCKERS

Level P3 Floor Plan 1 A2.1
Scale: 1 : 200

Plot Date: 12/8/2014 12:23:11 PM File Path: C:\Users\clee\Documents\REVIT 2014 WORKING FILES\13148P09-Model-Building R3-R4_clee (K104).rvt

Contractor Must Check And Verify All Dimensions On The Job.

Do Not Scale The Drawings.

All Drawings, Specifications And Related Documents Are The Copyright Of The Architect And Must Be Returned Upon Request.

Reproduction Of Drawings, Specifications And Related Documents In Part Or Whole Is Forbidden Without The Architects Written Permission.

This Drawing Is Not To Be Used For Construction Until Signed ByThe Architect.

Date:

KIRKOR | architects & planners
20 Martin Ross Avenue, Toronto, Ontario, M3J 2K8
T(416) 665-6060, F(416) 665-1234, www.kirkorarchitects.com

No.:	Revision	Date

No	Issued For	Date

Drawing Title
Level P4 & Level P3 Floor Plan

Project
AQUAVISTA
BAYSIDE, TORONTO

Scale: 1 : 200
Drawn by: CL
Checked by: CA
Project No.: 13148
Date: Dec. 8, 2014
Drawing No.: A2.1

N